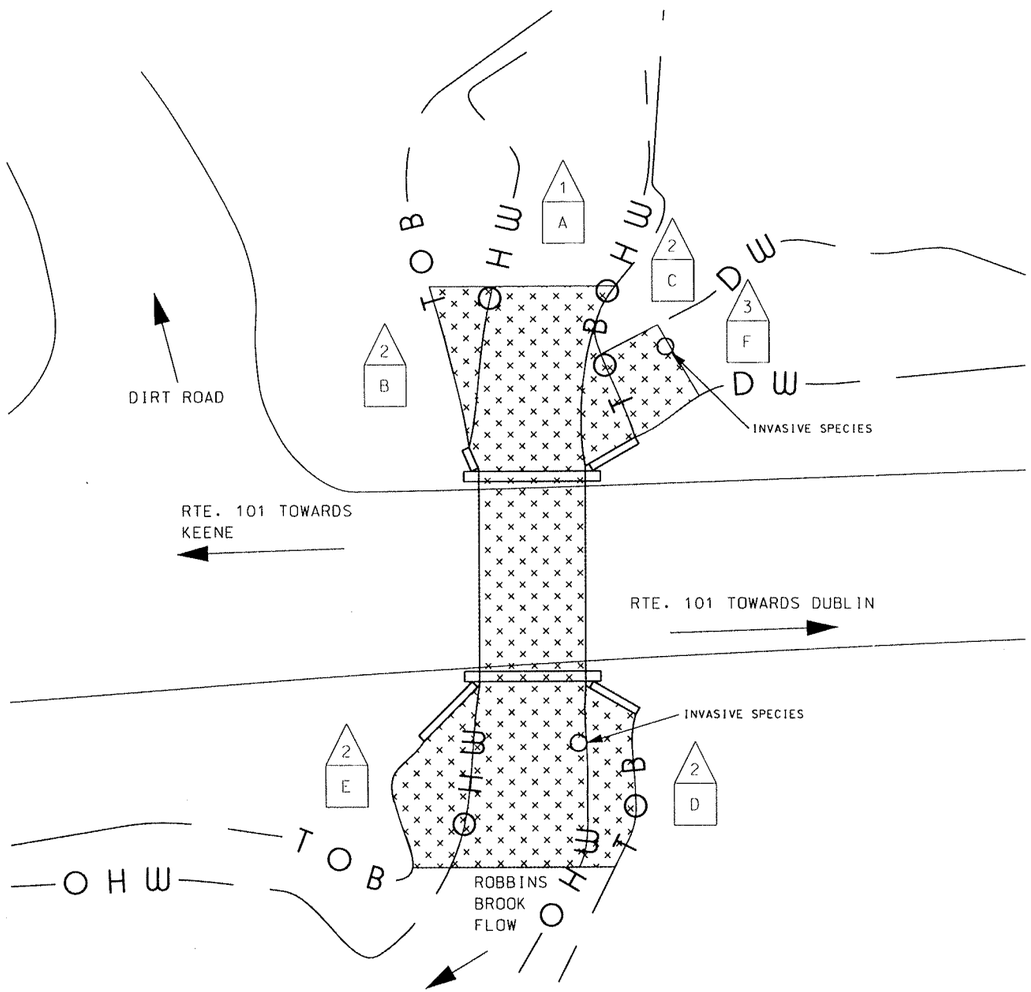

WETLAND IMPACTS

SCALE: 1" = 20'-0"

WETLAND IMPACT SUMMARY					
WETLAND NUMBER	WETLAND CLASSIFICATION	LOCATION	AREA		
			PERMANENT IMPACTS		TEMPORARY IMPACTS SF
			N.H.W.B. (NON-WETLAND) SF	N.H.W.B. & A.C.O.E. (WETLAND) SF	
1	R2UB1.2	A			1114
2	BANK	B			82
2	BANK	C			69
2	BANK	D			132
2	BANK	E			161
3	PEM2/1E	F			104

PERMANENT IMPACTS: 0 SF
TEMPORARY IMPACTS: 1662 SF

TOTAL IMPACTS: 1662 SF

WETLAND CLASSIFICATION CODES	
R2UB1.2	RIVERINE, LOWER PERENNIAL, UNCONSOLIDATED BOTTOM, COBBLE GRAVEL/SAND
PEM2/1E	PALUSTRINE, EMERGENT, NONPERSISTENT/PERSISTENT SEASONALLY FLOODED/SATURATED
BANK	

LEGEND

TYPE OF WETLAND IMPACT	SHADING/ HATCHING
NEW HAMPSHIRE WETLANDS BUREAU (PERMANENT NON-WETLAND)	
NEW HAMPSHIRE WETLANDS BUREAU & ARMY CORP OF ENGINEERS (PERMANENT WETLAND)	
TEMPORARY IMPACTS	

WETLAND DESIGNATION NUMBER
WETLAND IMPACT LOCATION
WETLAND MITIGATION AREA
MITIGATION

THE STATE OF NEW HAMPSHIRE
STEVE W. JOHNSON
No. 7395
LICENSED
PROFESSIONAL ENGINEER

1/21/16

10 0 10 20
SCALE IN FEET

WETLANDS DELINEATED BY FB ENVIRONMENTAL

STATE OF NEW HAMPSHIRE
DEPARTMENT OF TRANSPORTATION * BUREAU OF BRIDGE MAINTENANCE

TOWN MARLBOROUGH BRIDGE NO. 089/127 STATE PROJECT 40516
LOCATION RTE. 101 OVER ROBBINS BROOK

WETLAND IMPACTS

BRIDGE SHEET 1 OF 1

REVISIONS AFTER PROPOSAL	BY	DATE		BY	DATE
DESIGNED	ANW	1/14/16	CHECKED		
DRAWN	ANW	1/14/16	CHECKED		
QUANTITIES			CHECKED		

FILE NUMBER MARLBOROUGH 089/127

ISSUE DATE	FISCAL YEAR	CREW	SHEET NO.	TOTAL SHEETS
REV. DATE	2016	07	1	1

SHEET SCALE
AS NOTED