NORTHFIELD 1832-H5

TYPE OF VETLAND IMPACT	PERMANENT IMPACT
N.H.W.B. (NON-WETLAND)	
N.H.W.B. & A.C.O.E. (WETLAND)	

N.H.W.B. - NEW HAMPSHIRE WETLANDS BOARD
A.C.O.E. - ARMY CORP. OF ENGINEERS

WETLAND DESIGNATION NUMBE

WETLAND IMPACT LOCATION

WETLAND MITIGATION AREA

TEMPORARY IMPACTS

MITIGATION

OH ORDINARY HIGH WATER

TO TOP OF BANK

TB TIDAL BUFFER ZONE

TOBOHW TOP OF BANK & ORDINARY HIGH WATER

SHOWN SMALLER THAN ACTUAL SIZE

WETLAND DESIGNATION	USFWS WETLAND CLASSIFICATION	LOCATION	AREA (S.F.) N.H.W.B. (NON-WETLAND)	N.H.W.B. & A.C.O.E. (WETLAND)	TEMPORARY IMPACTS
1	BANK	A	127		118
2	R2UB12	B		185	78
3	PF01E	C			80
		D			
		E			
		F			
		G			
		H			
		I			

PERMANENT IMPACTS: 312 S.F.
TEMPORARY IMPACTS: 276 S.F.

TOTAL IMPACTS: 588 S.F.

copy

Standard Dredge and Fill
M313 Northfield
March 28, 2018
By: W. Rollins

Project Description:
Remove existing 36" culverts and install a new pre-cast 4' x 8' box culvert imbedded 12" to provide a natural bottom.

10T
bell 1145
panh
60
117

Erosion Control Plan

Work to be completed during low flow conditions. Sandbags will be used to divert flow into bypass pipe during construction. Silt fence will be installed to prevent erosion and silt migration.

Disturbed areas will loamed and seeded and will remain in place until disturbed areas are re-vegetated.

bell 1145
panh
60
117S

20 0 20 40
SCALE IN FEET

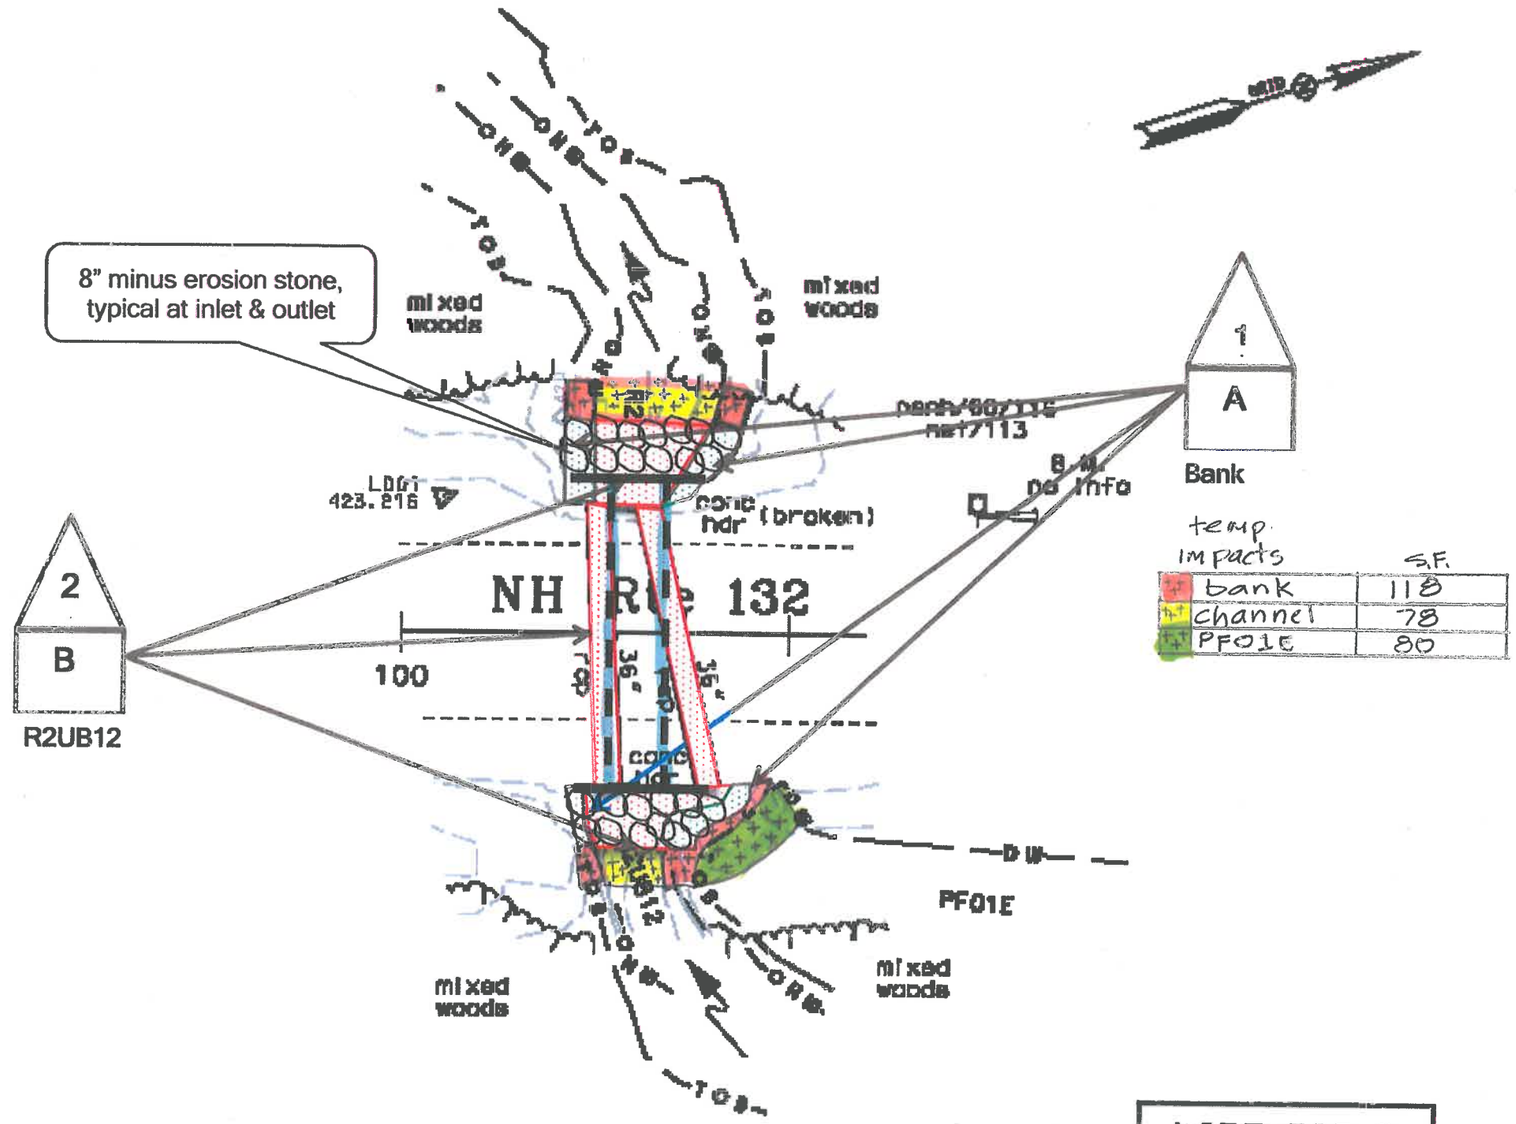

NORTHFIELD
1832-H5
PLAN PREPARATION RECORD PLAN