COUNTY ROAD WALPOLE, NH

DISTRICT 4, NHDOT
REPLACE TWIN 36" PIPES

AREA IN SQUARE FEET				
WETLAND DESIGNATION	USFWS WETLAND CLASSIFICATION	LOCATION	N.H.W.B. (NON-WETLAND)	N.H.W.B. & A.C.O.E. (WETLAND)	TEMPORARY IMPACTS
—	R2UB1	A		150	
—	R2UB1	B		648	
—	R2UB1	C		300	
	BANK	D	80		
	BANK	E	50		
	BANK	F	50		
	BANK	G	360		
	R2UB1/BANK	H			360
	R2UB1/BANK	I			320

PERMANENT IMPACTS: 1638 S.F.
TEMPORARY IMPACTS: 660 S.F.
TOTAL IMPACTS: 2298 S.F.

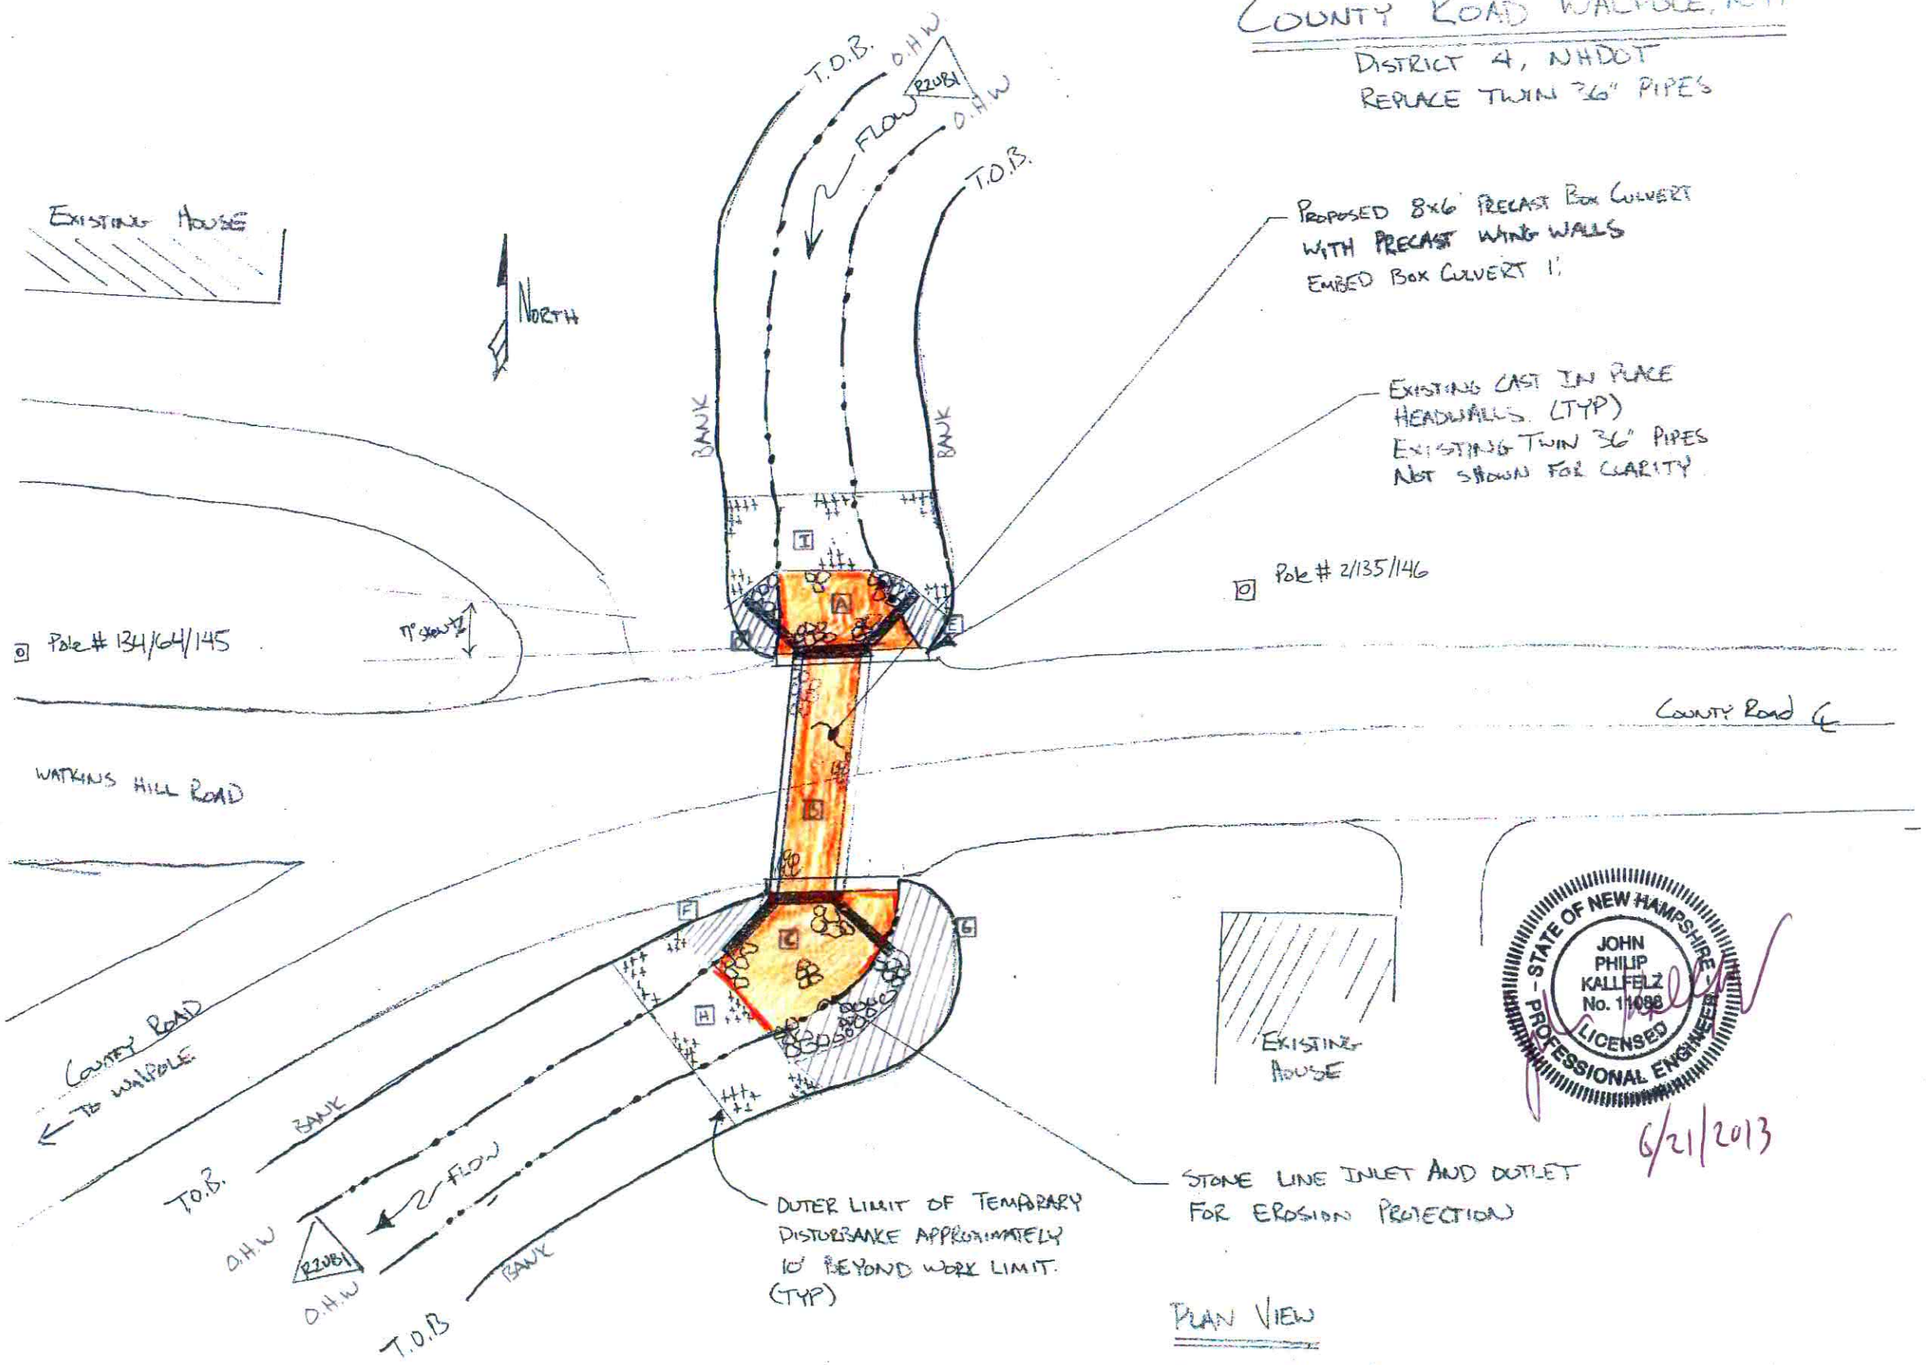

STATE OF NEW HAMPSHIRE
JOHN PHILIP KALLFELZ
No. 11098
LICENSED
PROFESSIONAL ENGINEER
6/21/2013

PLAN VIEW

SCALE: 1" = 20'
DRAWN BY: KJB

LEGEND

TYPE OF WETLAND IMPACT	PERMANENT IMPACT
N.H.W.B. (NON-WETLAND)	
N.H.W.B. & A.C.O.E. (WETLAND)	

N.H.W.B. – NEW HAMPSHIRE WETLANDS BOARD
A.C.O.E. – ARMY CORPS OF ENGINEERS

ORDINARY HIGH WATER (OHW)

TOP OF BANK (TOB)

WETLAND DESIGNATION NUMBER (H)

WETLAND IMPACT LOCATION (X)

WETLAND MITIGATION AREA (M)

TEMPORARY IMPACTS

MITIGATION