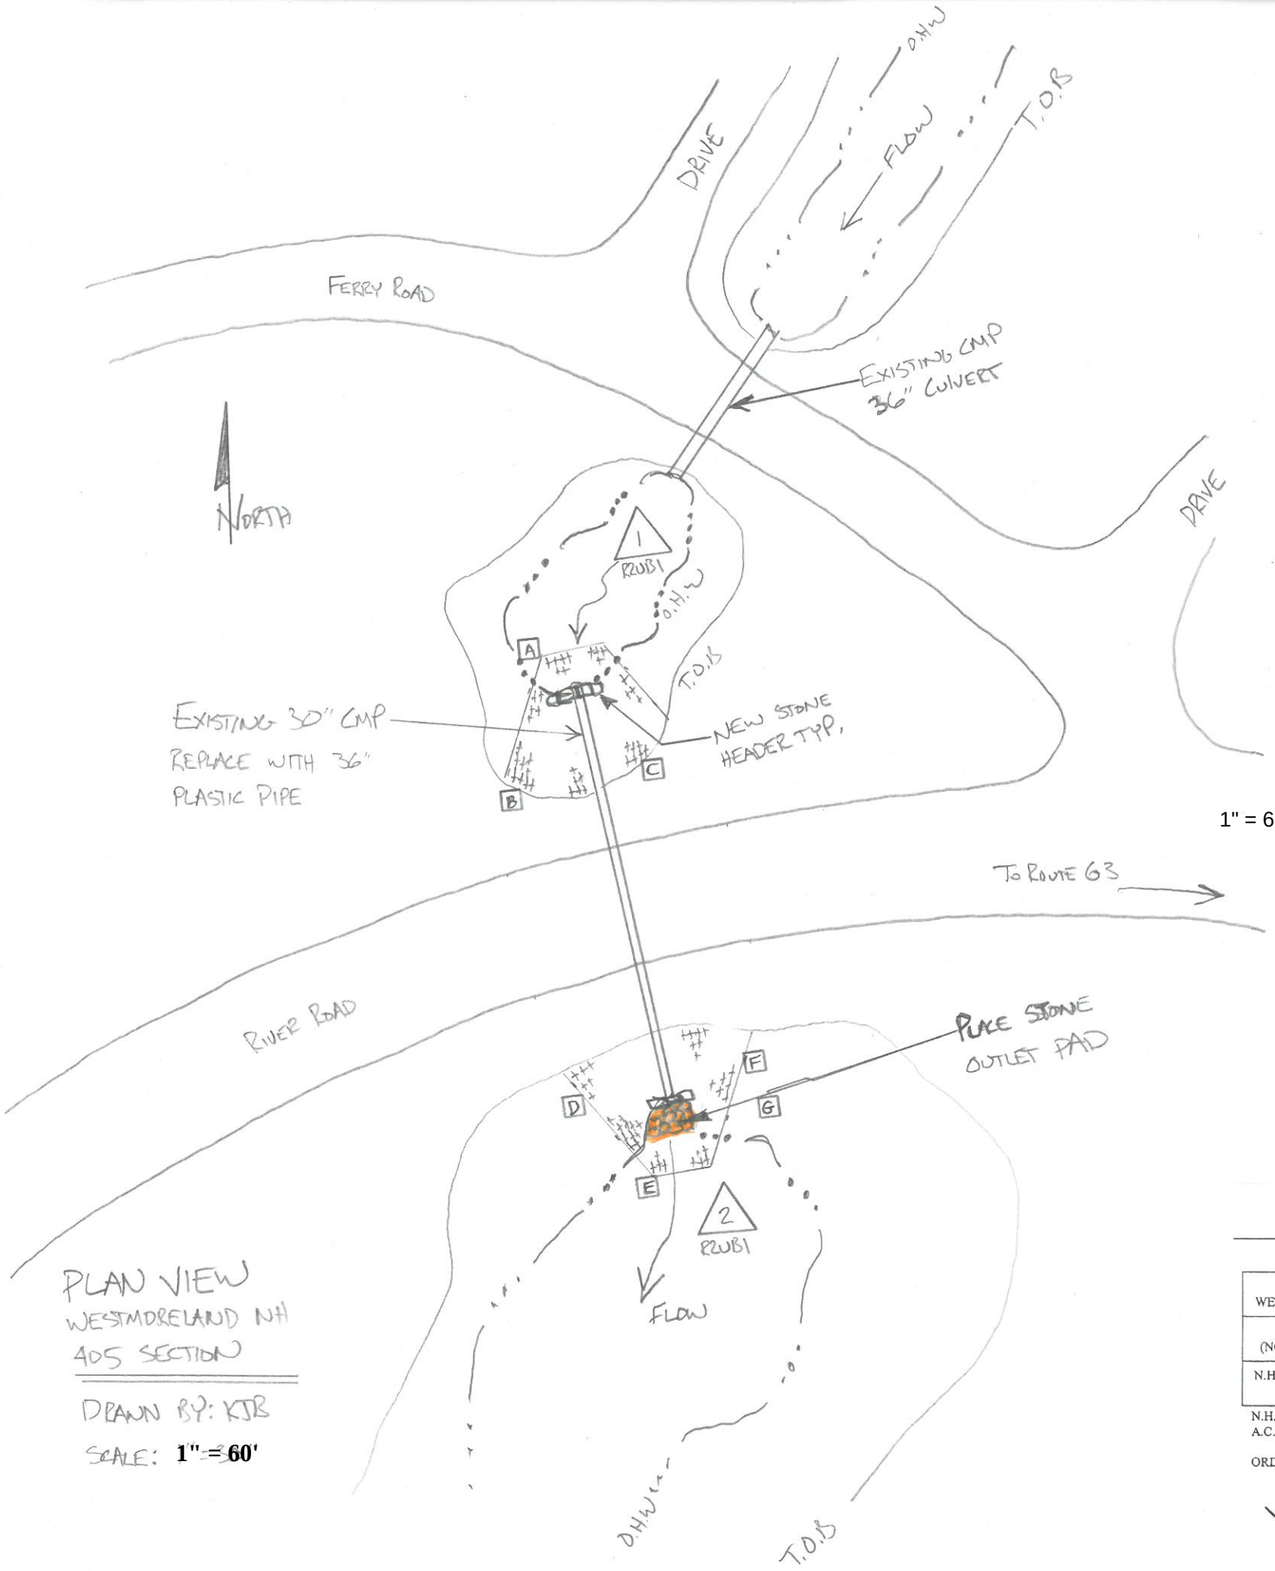

1" = 60'

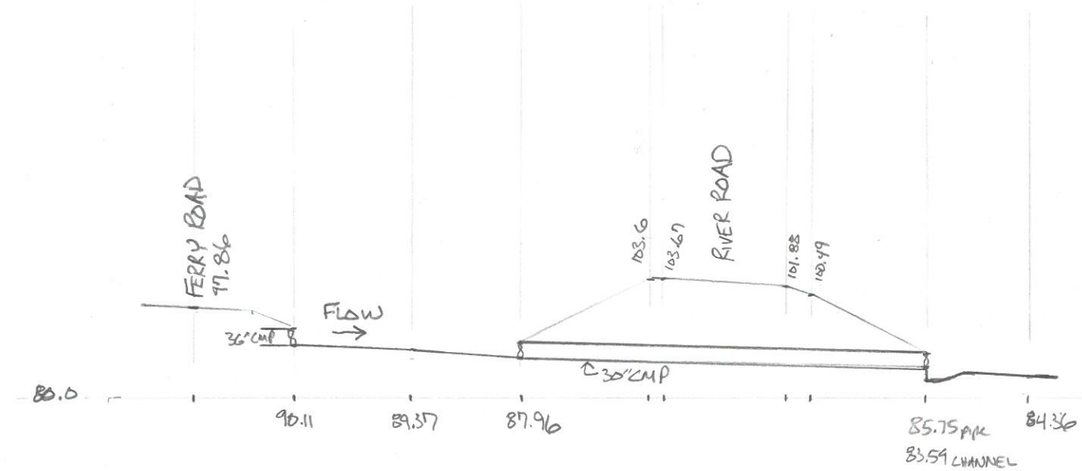

FLOW PROFILE

1" = 30'

PLAN VIEW
WESTMORELAND NH
405 SECTION

DRAWN BY: KJB

SCALE: 1" = 60'

LEGEND

TYPE OF WETLAND IMPACT	PERMANENT IMPACT
N.H.W.B. (NON-WETLAND)	
N.H.W.B. & A.C.O.E. (WETLAND)	

N.H.W.B. – NEW HAMPSHIRE WETLANDS BOARD
A.C.O.E. – ARMY CORPS OF ENGINEERS

ORDINARY HIGH WATER (OHW)

TOP OF BANK (TOB)

H — WETLAND DESIGNATION NUMBER

X — WETLAND IMPACT LOCATION

M — WETLAND MITIGATION AREA

TEMPORARY IMPACTS

MITIGATION

WETLAND #	USFWS WETLAND CLASSIFICATION	LOCATION	AREA IN SQUARE FEET: N.H.W.B NON-WTLND	AREA IN SQUARE FEET: N.H.W.B & A.C.O.E WETLAND	AREA IN SQUARE FEET: TEMPORARY IMPACTS	LINEAR FEET: N.H.W.B NON-WTLND	LINEAR FEET: N.H.W.B & A.C.O.E WETLAND
1	R2UB1	A			105		
1	BANK	B			240		
1	BANK	C			180		
2	BANK	D			300		
2	R2UB1	E			105		
2	BANK	F			300		
2	R2UB1	G		70			10
			0	**70**	**1230**	0	10

PERMANENT IMPACTS	70	SQ-FT	10	LINEAR FT
TEMPORARY IMPACTS	1230	SQ-FT		