LEGEND

TYPE OF WETLAND IMPACT	SHADING/ HATCHING
NEW HAMPSHIRE WETLANDS BUREAU (PERMANENT NON-WETLAND)	
NEW HAMPSHIRE WETLANDS BUREAU & ARMY CORP OF ENGINEERS (PERMANENT WETLAND)	
TEMPORARY IMPACTS	

- # — WETLAND DESIGNATION NUMBER
- # — WETLAND IMPACT LOCATION
- # — WETLAND MITIGATION AREA
- MITIGATION

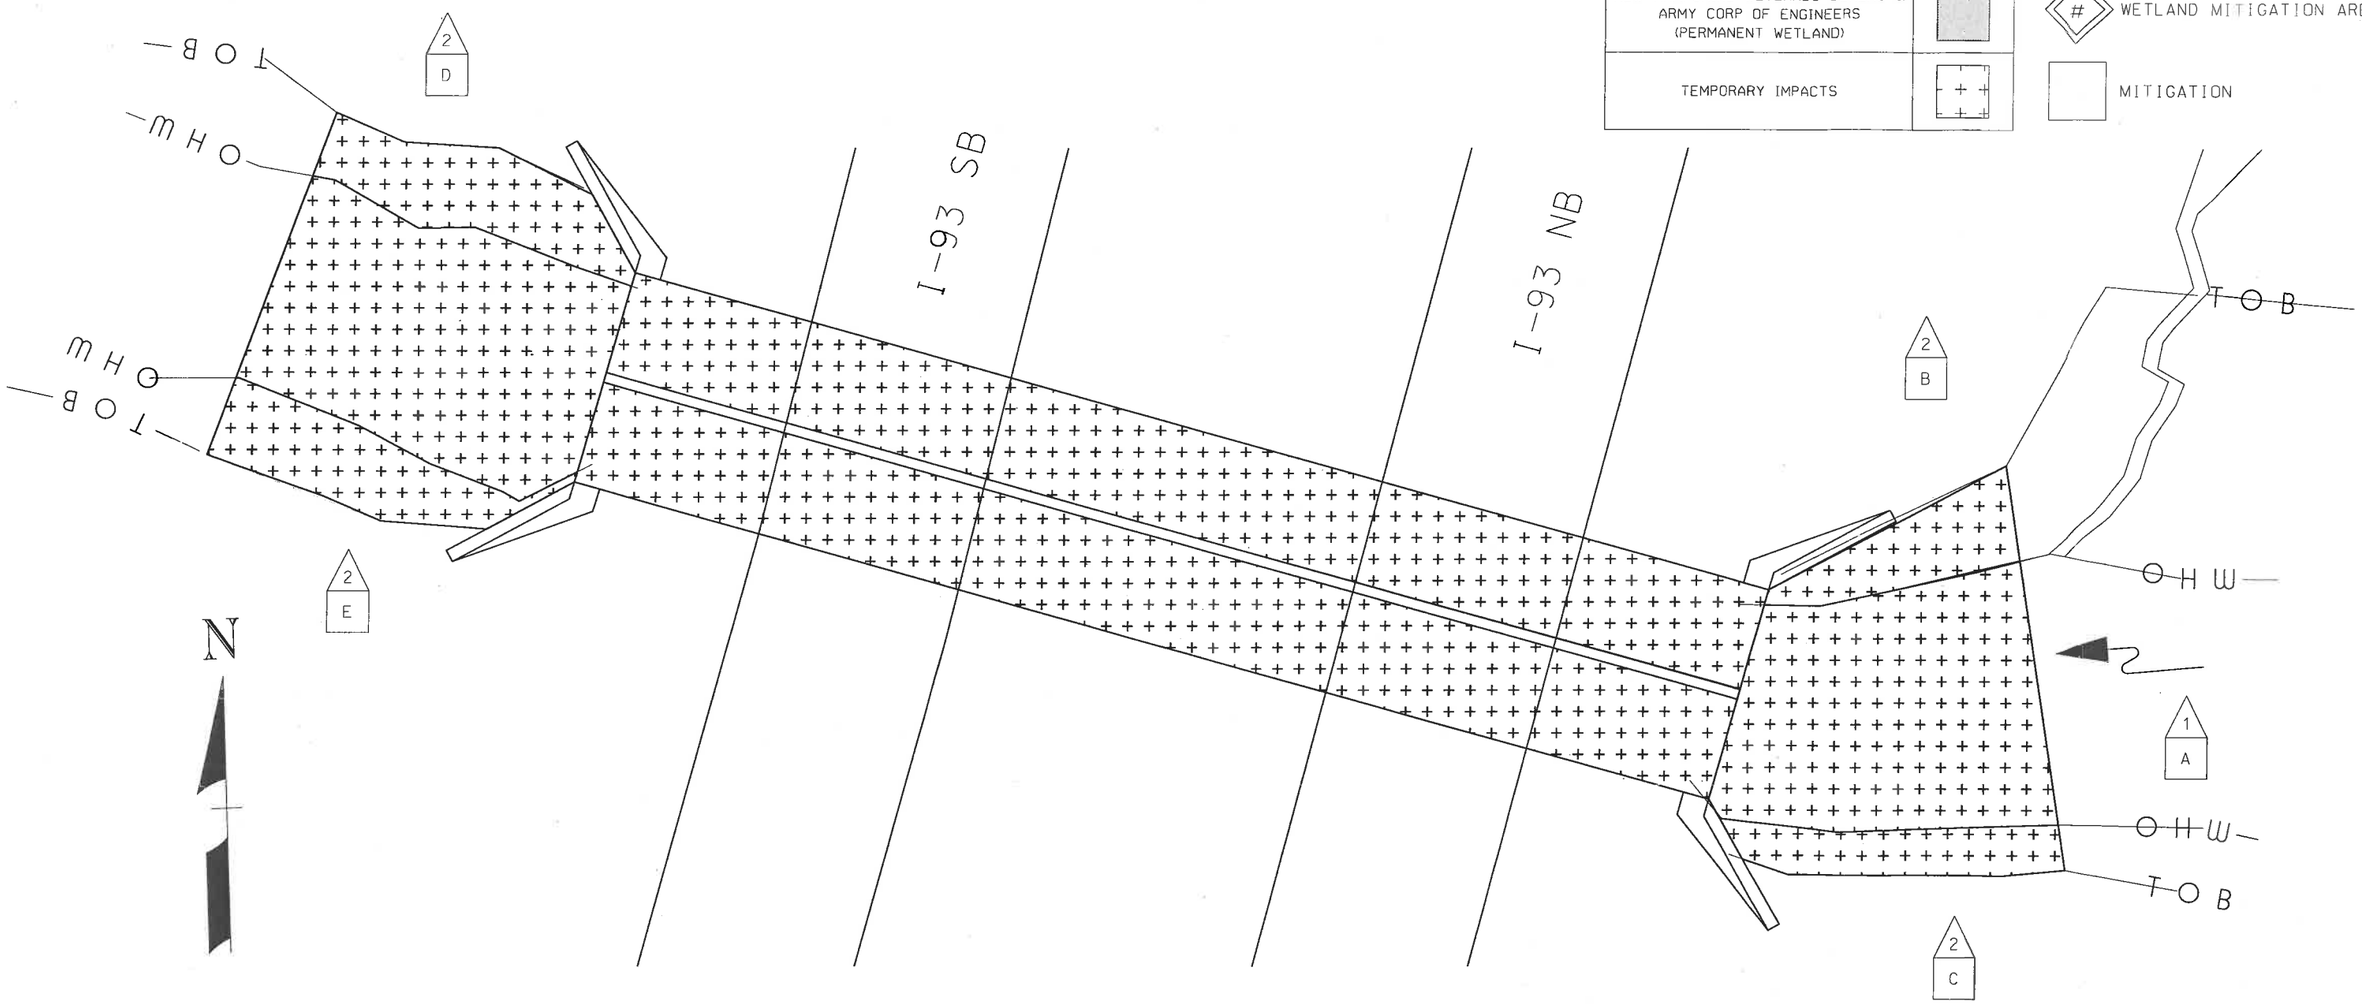

WETLAND IMPACTS

SCALE: 1" = 30'-0"

30 0 30 60

SCALE IN FEET

WETLANDS DELINEATED BY XXX ON XXXX

STATE OF NEW HAMPSHIRE
DEPARTMENT OF TRANSPORTATION * BUREAU OF BRIDGE MAINTENANCE

TOWN WOODSTOCK — BRIDGE NO. 203/079 — STATE PROJECT 42618

LOCATION I-93 OVER EASTMAN BROOK

WETLAND IMPACTS

REVISIONS AFTER PROPOSAL	BY	DATE		BY	DATE
	DESIGNED			CHECKED	
	DRAWN	JEH	5/29/19	CHECKED	
	QUANTITIES			CHECKED	

SHEET SCALE	ISSUE DATE	FISCAL YEAR	CREW	SHEET NO.	TOTAL SHEETS
AS NOTED	REV. DATE	2019	10	1	3

BRIDGE SHEET 1 OF 3

FILE NUMBER WOODSTOCK 203/079

EROSION CONTROL PLAN LEGEND

PC	PERIMETER CONTROL SILT FENCE EROSION CONTROL MIX BERM EROSION CONTROL MIX SOX TURBIDITY CURTAIN SHEET PILE COFFER DAM
NB/PC	NATURAL BUFFER/PERIMETER CONTROL SILT FENCE EROSION CONTROL MIX BERM EROSION CONTROL MIX SOX TURBIDITY CURTAIN SHEET PILE COFFER DAM
CP	CHANNEL PROTECTION STONE CHECK DAMS STRAW WATTLES CHANNEL MATTING CLASS D EROSION STONE CLASS C STONE
CWB	CLEAN WATER BYPASS PUMP THROUGH PIPE DRAIN THROUGH PIPE OR CHANNEL

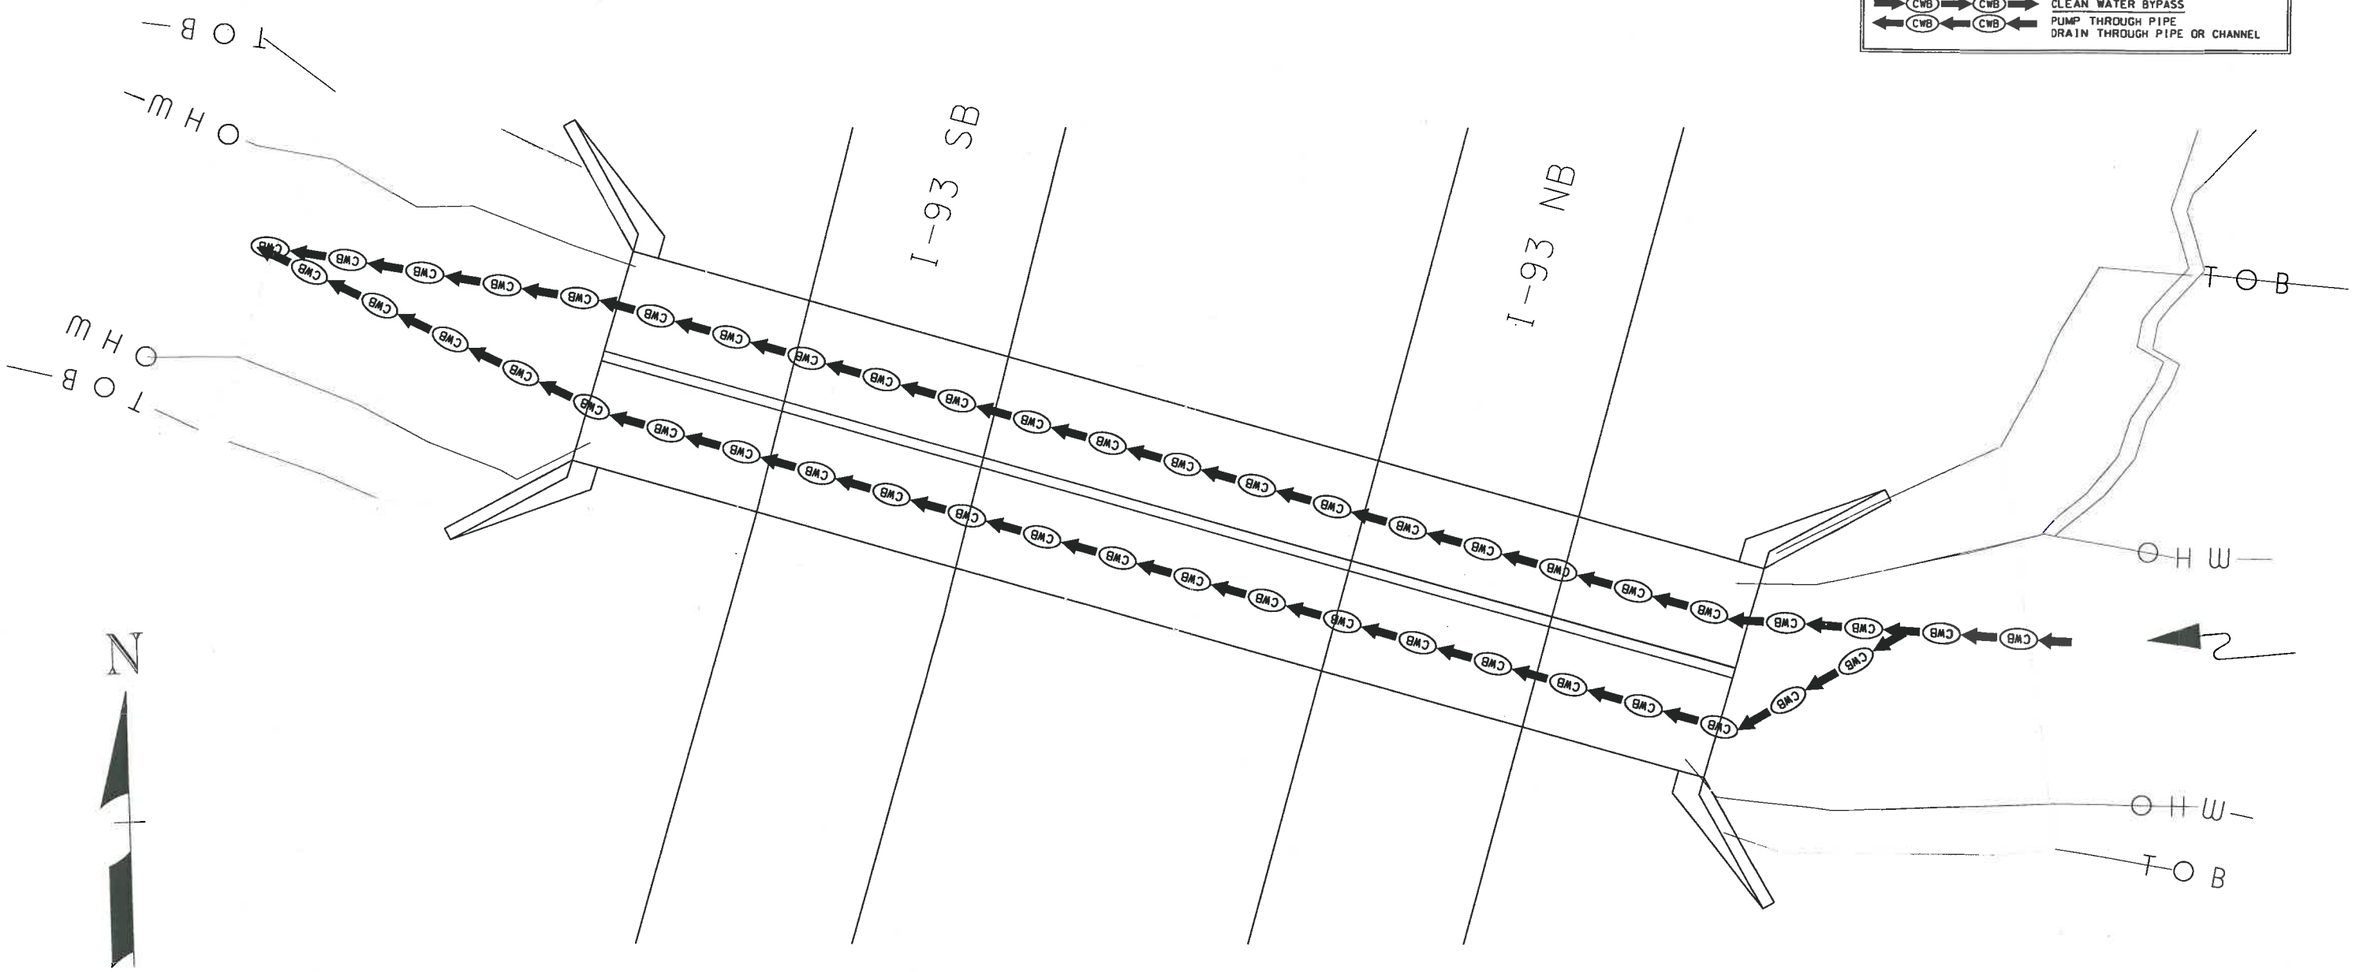

EROSION CONTROL PLANS

SCALE: 1" = 30'-0"

STATE OF NEW HAMPSHIRE
DEPARTMENT OF TRANSPORTATION * BUREAU OF BRIDGE MAINTENANCE

TOWN WOODSTOCK BRIDGE NO. 203/079 STATE PROJECT 42618

LOCATION I-93 OVER EASTMAN BROOK

WETLAND KEY AND SUMMARY

BRIDGE SHEET 2 OF 3

REVISIONS AFTER PROPOSAL	BY	DATE		BY	DATE
			DESIGNED		CHECKED	
			DRAWN	JEH	5/30/19	CHECKED	
			QUANTITIES			CHECKED	

ISSUE DATE	FISCAL YEAR	CREW	SHEET NO.	TOTAL SHEETS
REV. DATE	2019	XX	2	3

SHEET SCALE: AS NOTED

FILE NUMBER WOODSTOCK 203/079

Woodstock 203/079

WETLAND IMPACT SUMMARY

WETLAND NUMBER	WETLAND CLASSIFICATION	LOCATION	AREA IMPACTS						LINEAR STREAM IMPACTS FOR MITIGATION		
			PERMANENT				TEMPORARY		PERMANENT		
			N.H.W.B. (NON WETLAND)		N.H.W.B. & A.C.O.E. (WETLAND)				BANK LEFT	BANK RIGHT	CHANNEL
			SF	LF	SF	LF	SF	LF	LF	LF	LF
1	R3UB12	A					15,401	367			
2	BANK	B					608	52			
2	BANK	C					593	69			
2	BANK	D					912	68			
2	BANK	E					842	74			
		TOTAL	0	0	0	0	18356	630	0	0	0

PERMANENT IMPACTS: 0 SF
TEMPORARY IMPACTS: 18356 SF

TOTAL IMPACTS: 18356 SF

SUBTOTALS		PERMANENT				TEMPORARY	
		N.H.W.B. (NON WETLAND)		N.H.W.B. & A.C.O.E. (WETLAND)			
CLASS	DESCRIPTION	SF	LF	SF	LF	SF	LF
R3UB12	RIVERINE	0	0	0	0	15401	367
BANK	BANK	0	0	0	0	2955	263

STATE OF NEW HAMPSHIRE
DEPARTMENT OF TRANSPORTATION * BUREAU OF BRIDGE MAINTENANCE

TOWN WOODSTOCK BRIDGE NO. 203/079 STATE PROJECT
LOCATION I-93 OVER BASTMAN BROOK

WETLAND IMPACTS

BRIDGE SHEET 3 OF 3

REVISIONS AFTER PROPOSAL

	BY	DATE		BY	DATE
DESIGNED			CHECKED		
DRAWN	JEH	5/29/19	CHECKED		
QUANTITIES			CHECKED		

FILE NUMBER WOODSTOCK 203/079

SHEET SCALE AS NOTED

ISSUE DATE
REV. DATE

FISCAL YEAR 2019 | CREW 10 | SHEET NO. 3 | TOTAL SHEETS 3