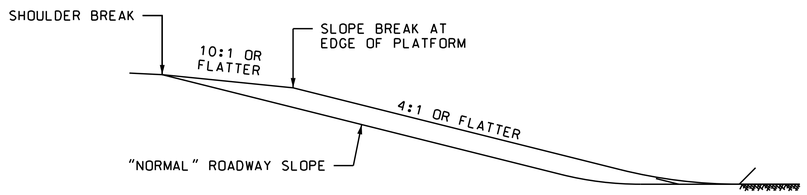

SECTION A-A
PLATFORM SLOPE GRADING

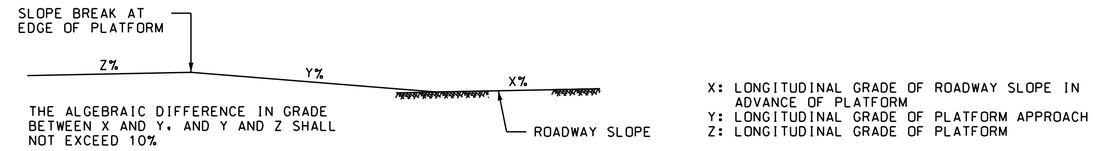

SECTION B-B
PLATFORM APPROACH GRADING

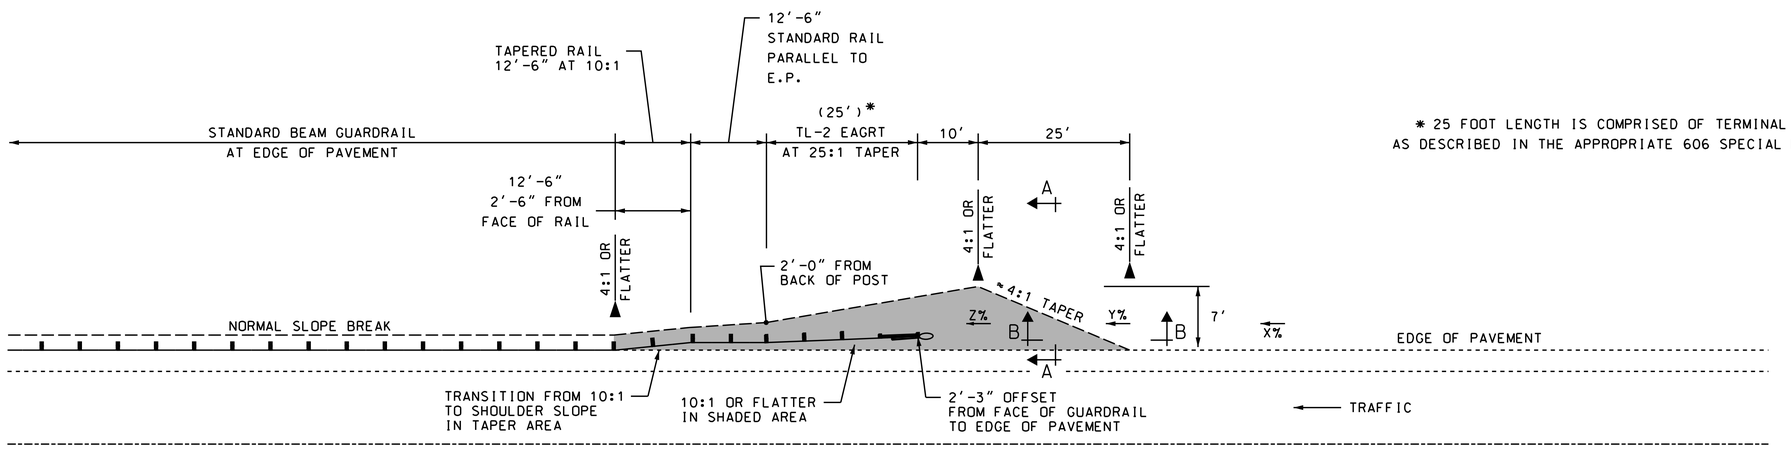

* 25 FOOT LENGTH IS COMPRISED OF TERMINAL LENGTH AS DESCRIBED IN THE APPROPRIATE 606 SPECIAL PROVISION

25' TL-2 EAGRT UNIT

STATE OF NEW HAMPSHIRE

DEPARTMENT OF TRANSPORTATION ∘ BUREAU OF HIGHWAY DESIGN

ALTERNATE PLATFORM FOR OFFSET ENERGY ABSORBING GUARDRAIL TERMINAL (EAGRT)

REVISION DATE	DGN	STATE PROJECT NO.	SHEET NO.	TOTAL SHEETS
06/18/15	apo_tl2_25		1	