STANDARD NO. PM-1

REVISION DATE
7-13-01

*.DGN FILE NAME
PM-1

METRIC STANDARD PLANS

STATE OF NEW HAMPSHIRE
DEPARTMENT OF TRANSPORTATION, CONCORD, N.H.

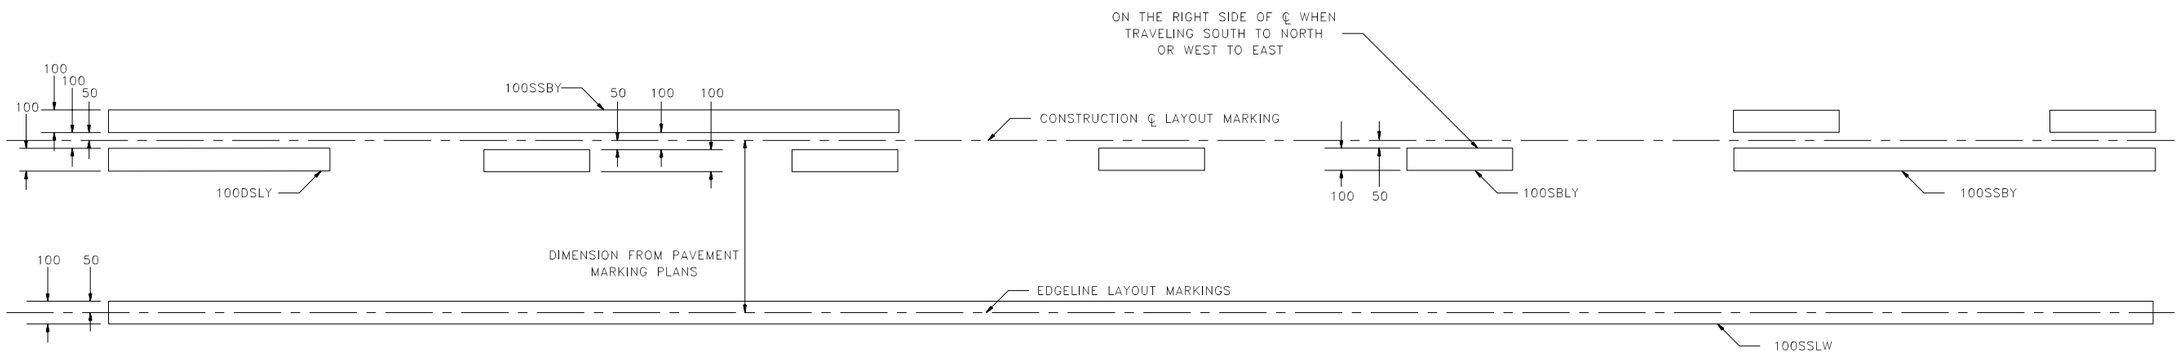

TWO-LANE ROADWAY STRIPING LAYOUT

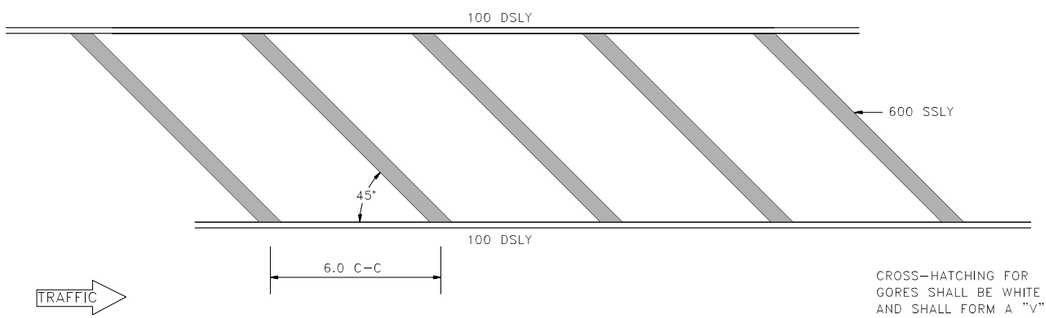

CROSS-HATCHING FOR GORES SHALL BE WHITE AND SHALL FORM A "V" WITH THE APEX TOWARD APPROACHING TRAFFIC.

CROSS-HATCHING DETAIL
(TO BE USED ONLY WHEN SPECIFIED)

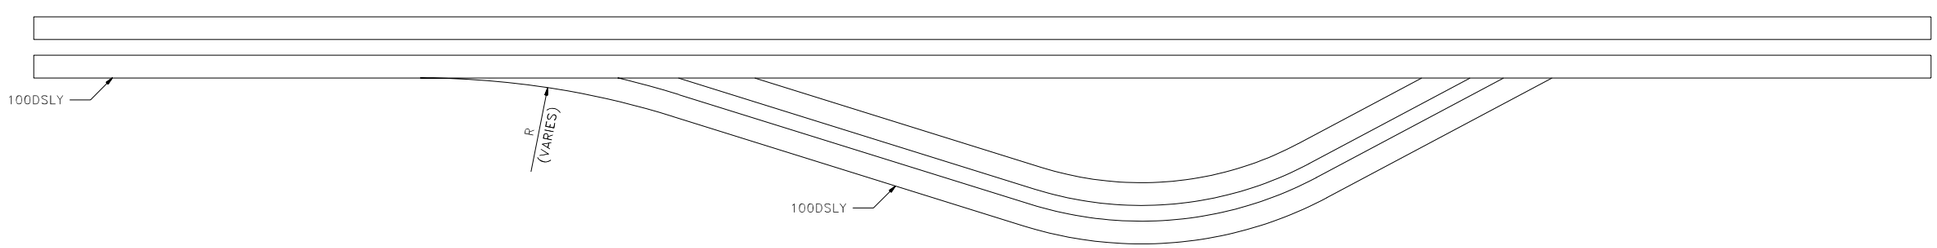

DIVERGING (OR CONVERGING) LINES FOR PAINTED ISLANDS

LEGEND

{ }SSL() = {SIZE IN MILLIMETERS} SINGLE SOLID LINE (COLOR W=WHITE, Y=YELLOW)
{ }DSL() = {SIZE IN MILLIMETERS} DOUBLE SOLID LINE (COLOR W=WHITE, Y=YELLOW)
{ }SSB() = {SIZE IN MILLIMETERS} SINGLE SOLID W/ BROKEN LINE (COLOR W=WHITE, Y=YELLOW)
{ }SBL() = {SIZE IN MILLIMETERS} SINGLE BROKEN LINE (COLOR W=WHITE, Y=YELLOW)
{ }DBL() = {SIZE IN MILLIMETERS} DOUBLE BROKEN LINE (COLOR W=WHITE, Y=YELLOW)

EXAMPLE:
A 100 mm SINGLE SOLID LINE WHITE = 100SSLW

DOUBLE LINES

ALL DIMENSIONS SHOWN ARE IN MILLIMETERS OR METERS. WHOLE NUMBERS INDICATE MILLIMETERS; DECIMAL NUMBERS INDICATE METERS UNLESS OTHERWISE NOTED.

PAVEMENT MARKING STANDARD

LAYOUT DETAILS

STANDARD NO. PM-1

REVISION DATE
7-13-01

*.DGN FILE NAME
PM-1

METRIC STANDARD PLANS

STATE OF NEW HAMPSHIRE
DEPARTMENT OF TRANSPORTATION, CONCORD, N.H.

STANDARD NO. PM-1