STANDARD NO. PM-3B

REVISION DATE
7-13-01

*.DGN FILE NAME
PM-3B

METRIC STANDARD PLANS

STATE OF NEW HAMPSHIRE
DEPARTMENT OF TRANSPORTATION, CONCORD, N.H.

STANDARD NO. PM-3B

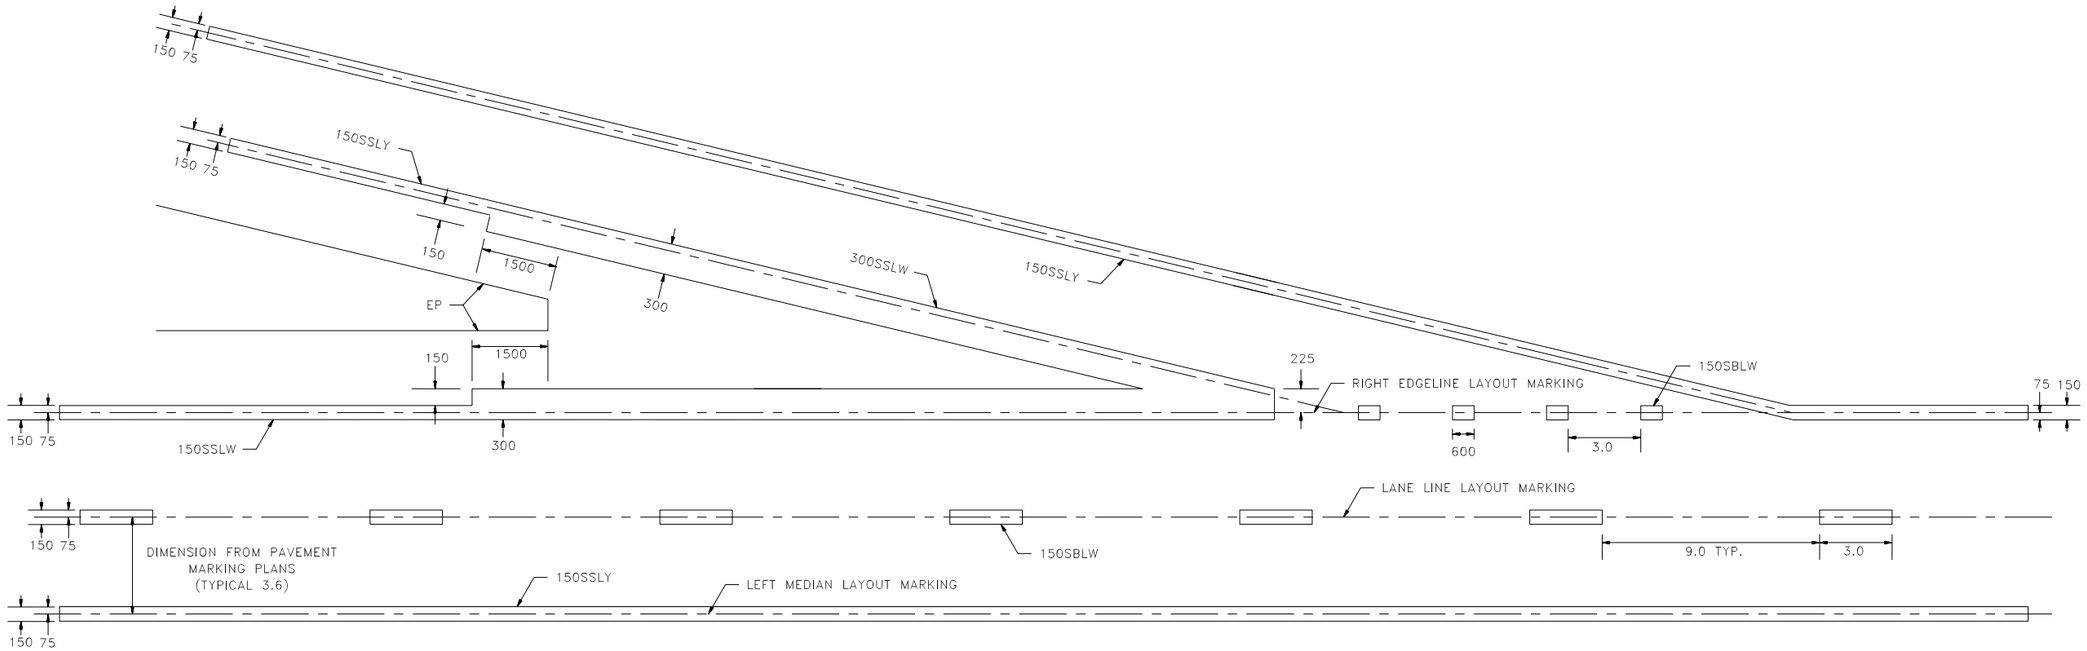

EXIT RAMP WITH TAPERED DECELERATION LANE

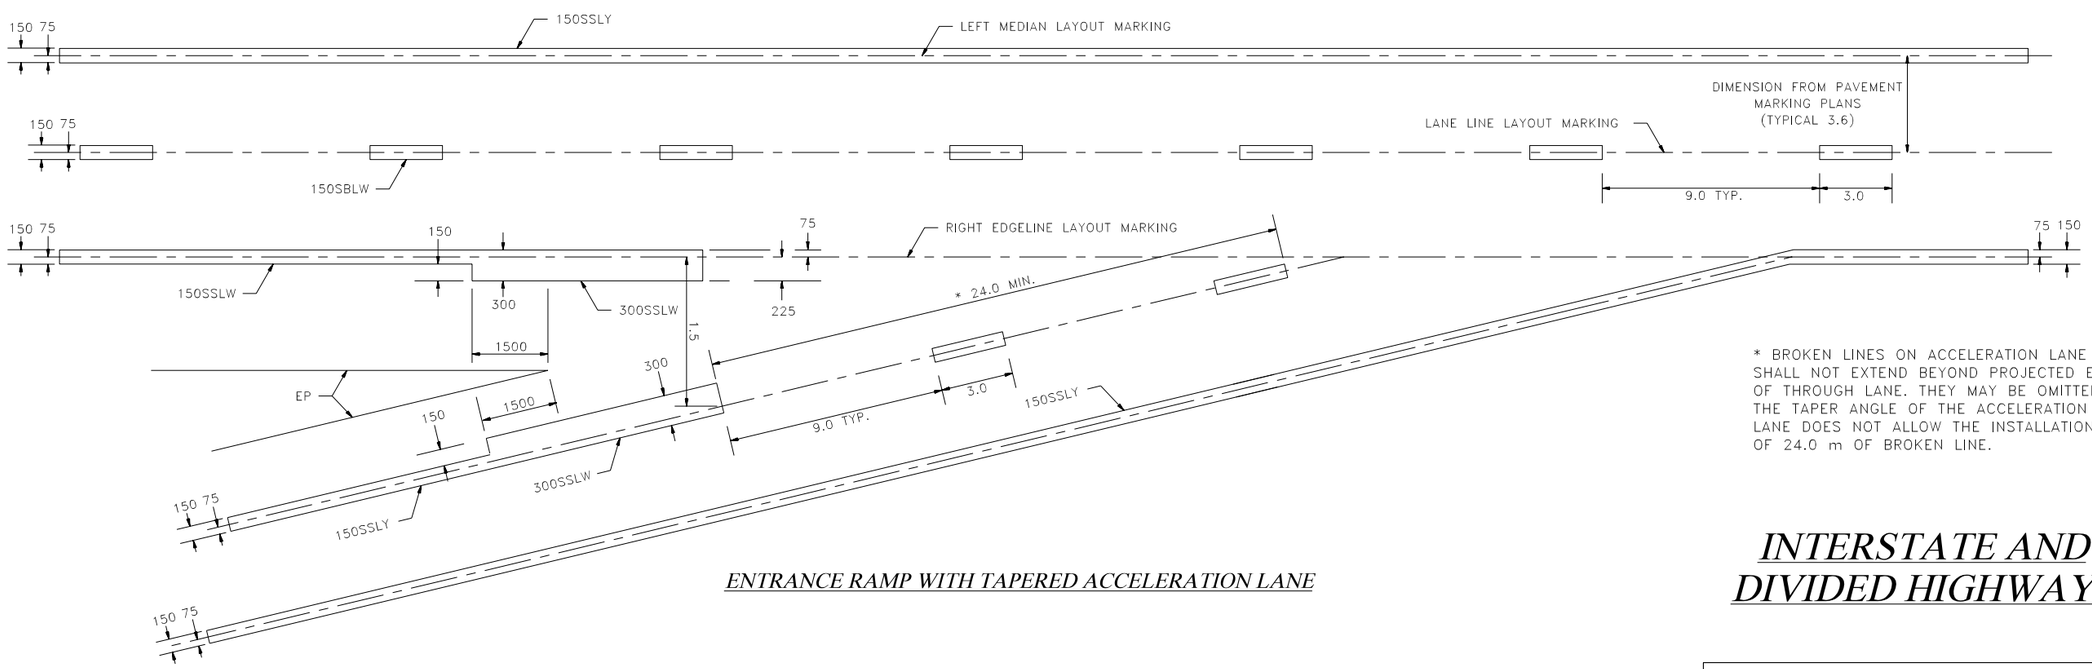

* BROKEN LINES ON ACCELERATION LANE SHALL NOT EXTEND BEYOND PROJECTED EDGE OF THROUGH LANE. THEY MAY BE OMITTED IF THE TAPER ANGLE OF THE ACCELERATION LANE DOES NOT ALLOW THE INSTALLATION OF 24.0 m OF BROKEN LINE.

ENTRANCE RAMP WITH TAPERED ACCELERATION LANE

INTERSTATE AND DIVIDED HIGHWAYS

2 OF 3

ALL DIMENSIONS SHOWN ARE IN MILLIMETERS OR METERS. WHOLE NUMBERS INDICATE MILLIMETERS; DECIMAL NUMBERS INDICATE METERS UNLESS OTHERWISE NOTED.

PAVEMENT MARKING STANDARD

DIVIDED ROADWAY MULTIPLE LANES WITH ENTRANCE AND EXIT RAMPS STRIPING LAYOUT

STANDARD NO. PM-3B

REVISION DATE
7-13-01

*.DGN FILE NAME
PM-3B

METRIC STANDARD PLANS

STATE OF NEW HAMPSHIRE
DEPARTMENT OF TRANSPORTATION, CONCORD, N.H.

STANDARD NO. PM-3B