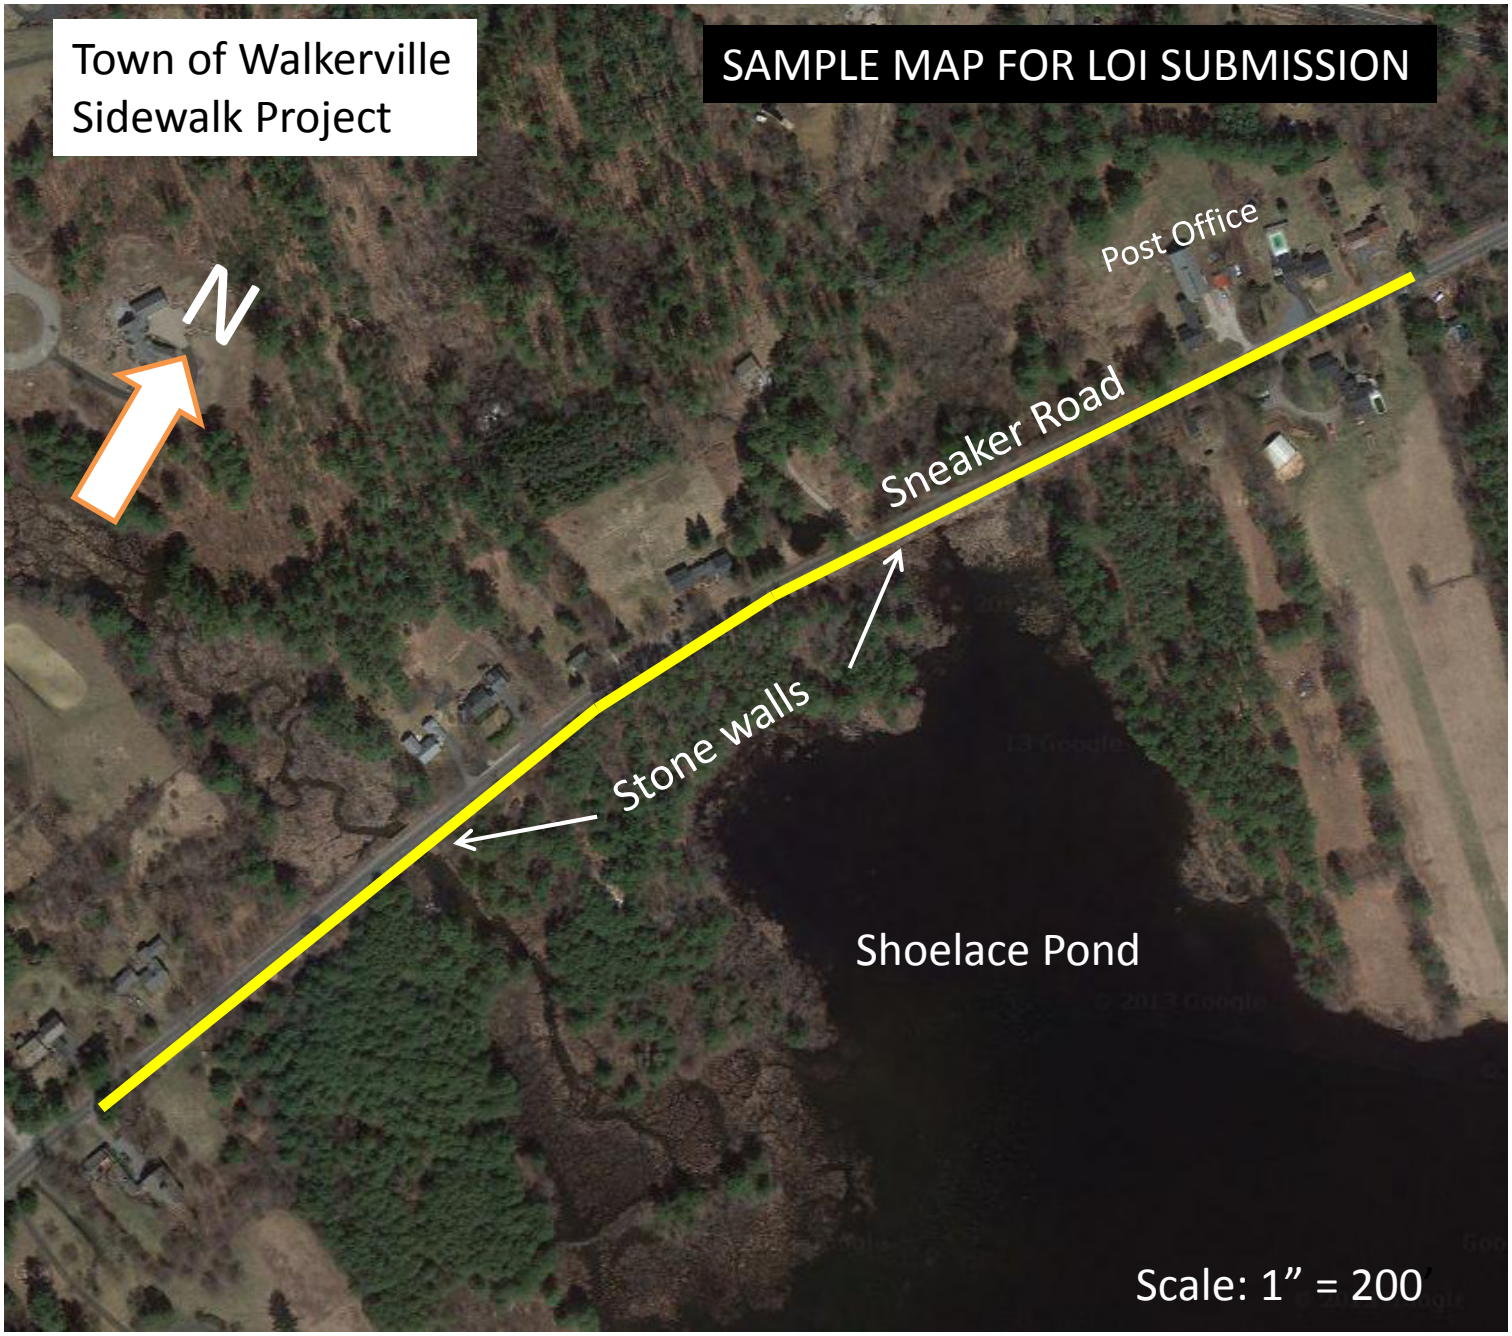
Town of Walkerville
Sidewalk Project
SAMPLE MAP FOR LOI SUBMISSION
N
Post Office
Sneaker Road
Stone walls
Shoelace Pond
Scale: 1” = 200’