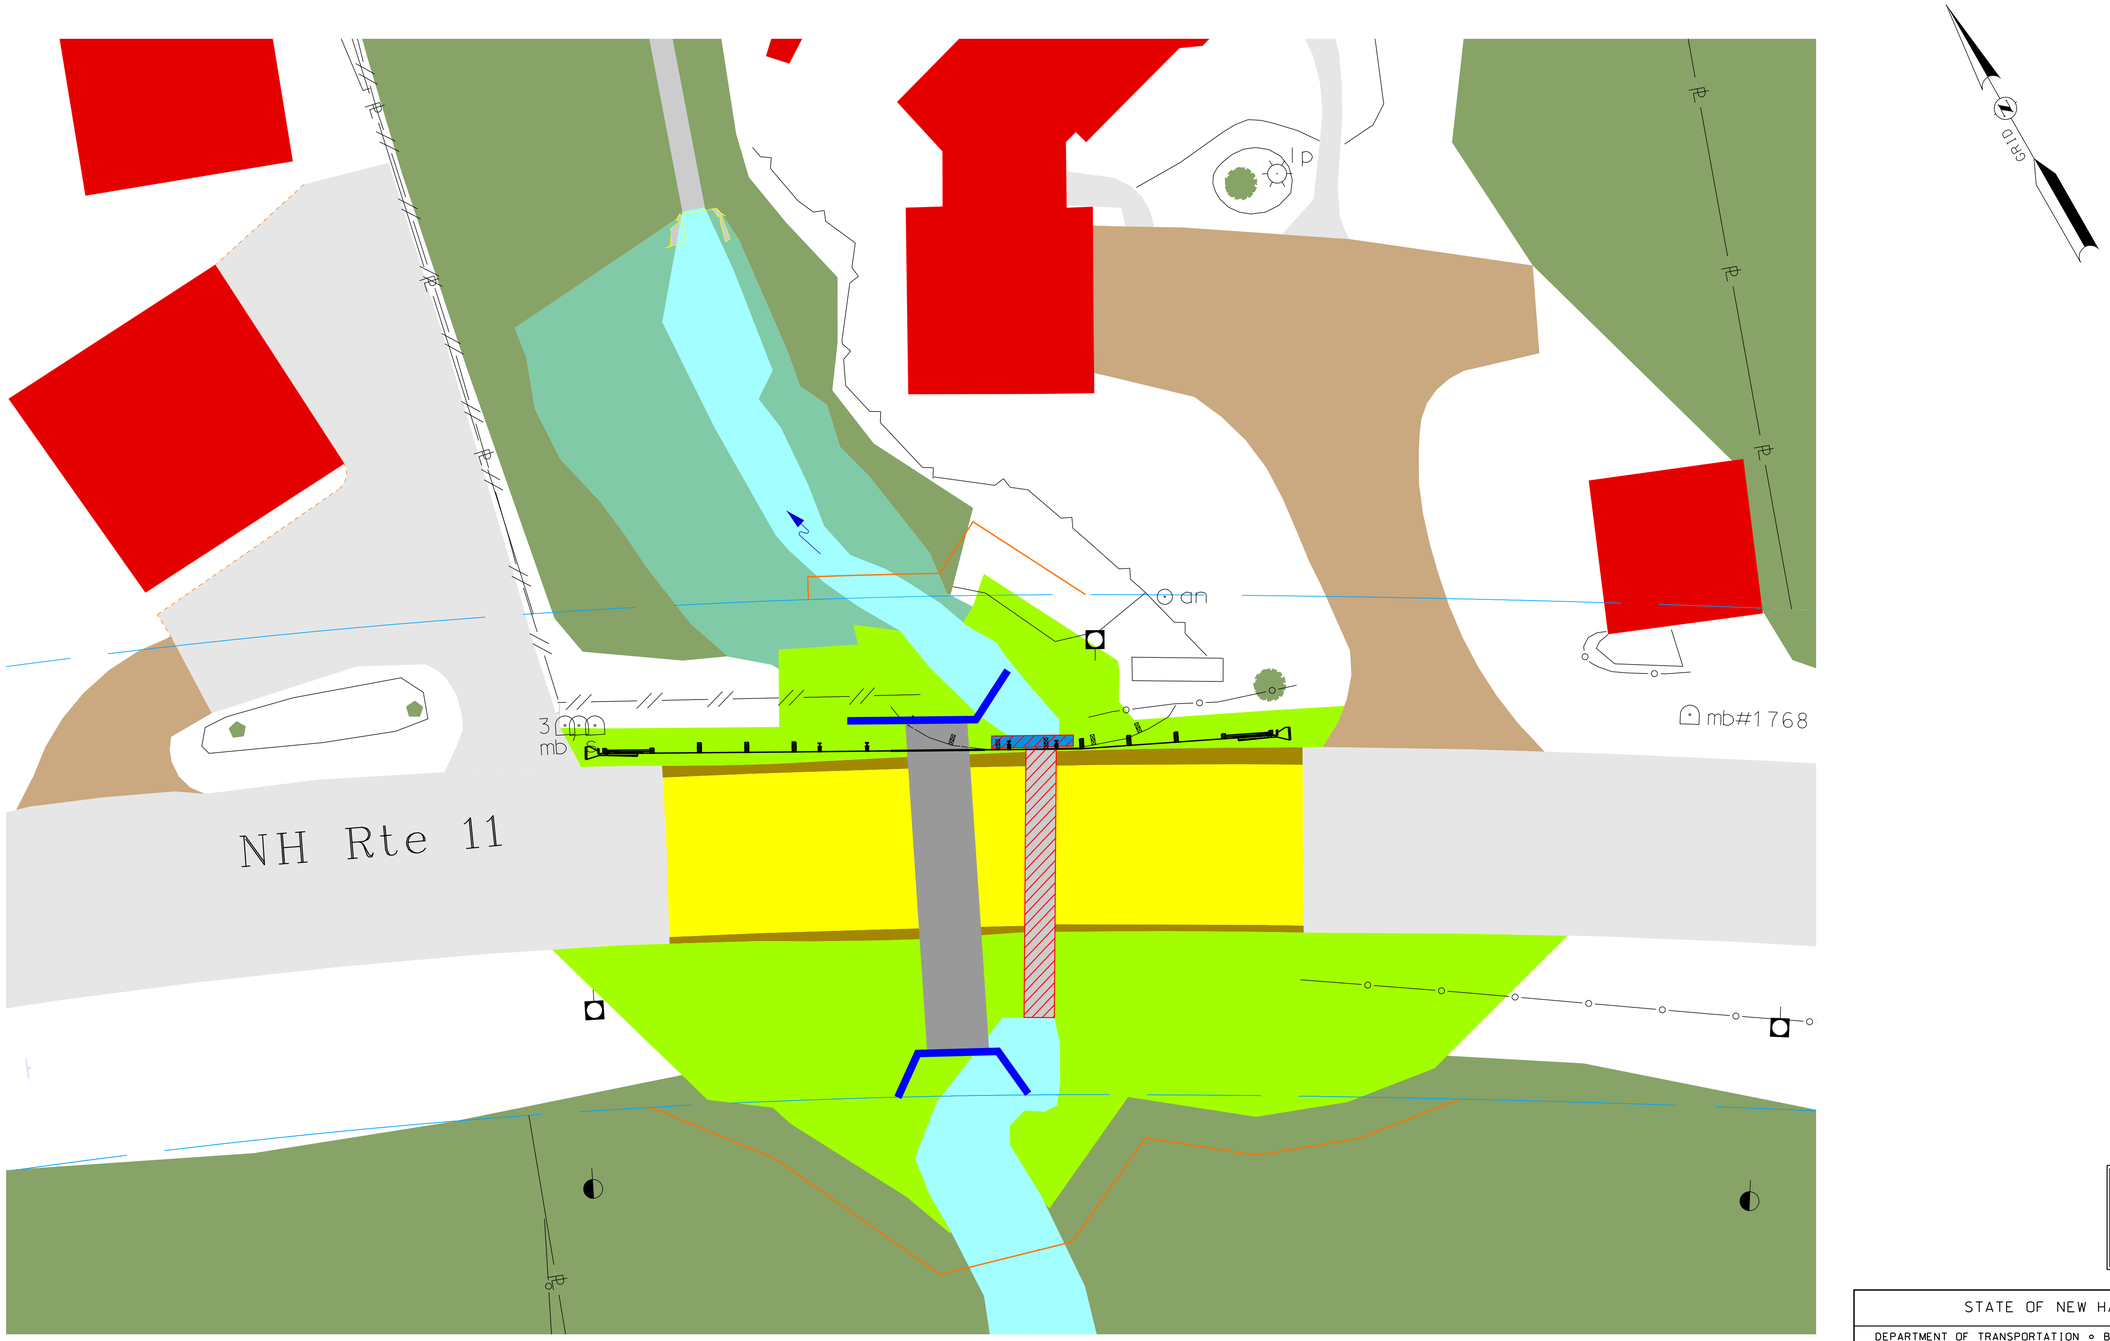

PRELIMINARY PLANS
SUBJECT TO CHANGE
DATE 3/13/2018

STATE OF NEW HAMPSHIRE

DEPARTMENT OF TRANSPORTATION ∘ BUREAU OF HIGHWAY DESIGN

DRAFT - Color Plan

DGN	STATE PROJECT NO.	SHEET NO.	TOTAL SHEETS
41352her	41352	$PSETNO$	$PSETTOT$

REVISIONS AFTER PROPOSAL

NUMBER	DATE	STATION	STATION	DESCRIPTION

SDR PROCESSED	DATE		
NEW DESIGN	DATE	DATE2	
SHEET CHECKED	NAME3	DATE	DATE3
AS BUILT DETAILS		DATE	