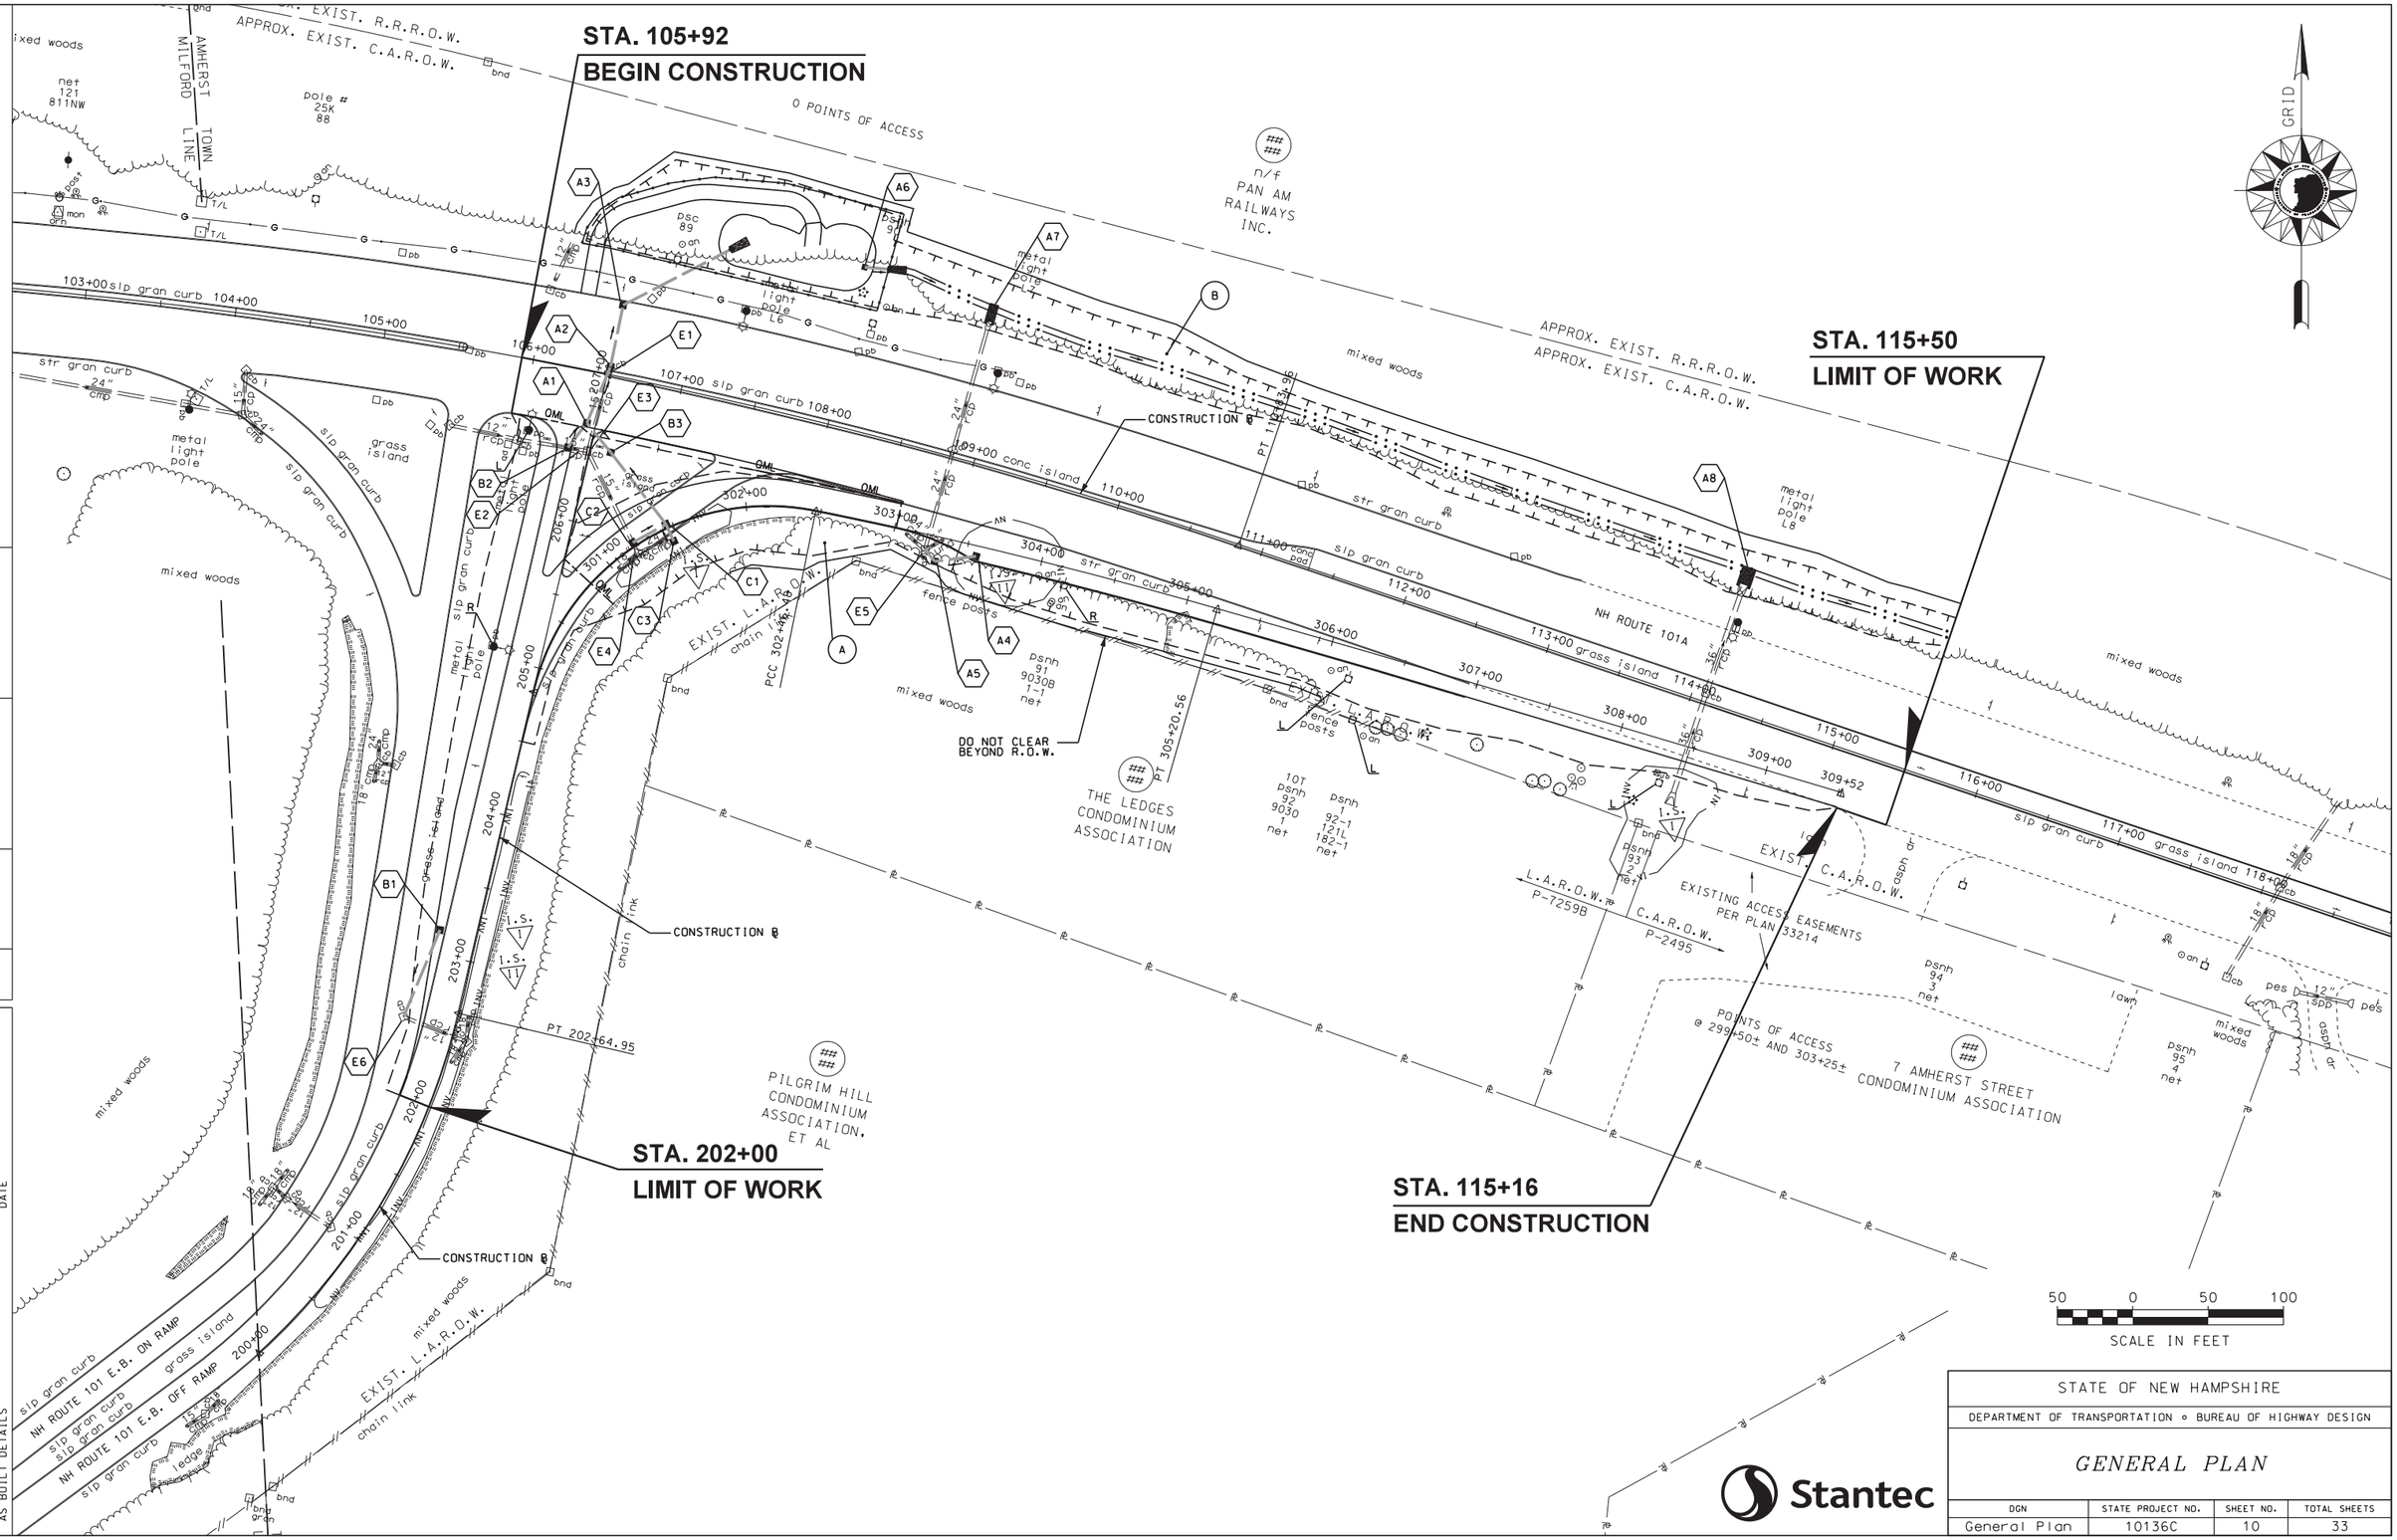

REVISIONS AFTER PROPOSAL				
NUMBER	DATE	STATION	STATION	DESCRIPTION

SDR PROCESSED	NHDOT	DATE	08/17
NEW DESIGN	TAT	DATE	08/17
SHEET CHECKED	DEM	DATE	08/17
AS BUILT DETAILS		DATE	

Stantec

STATE OF NEW HAMPSHIRE

DEPARTMENT OF TRANSPORTATION ∘ BUREAU OF HIGHWAY DESIGN

GENERAL PLAN

DGN	STATE PROJECT NO.	SHEET NO.	TOTAL SHEETS
General Plan	10136C	10	33