ANDOVER 20650
X-A002(084)
NORTHERN ALTERNATIVE
NH ROUTE 11 - BRIDGE REPLACEMENT

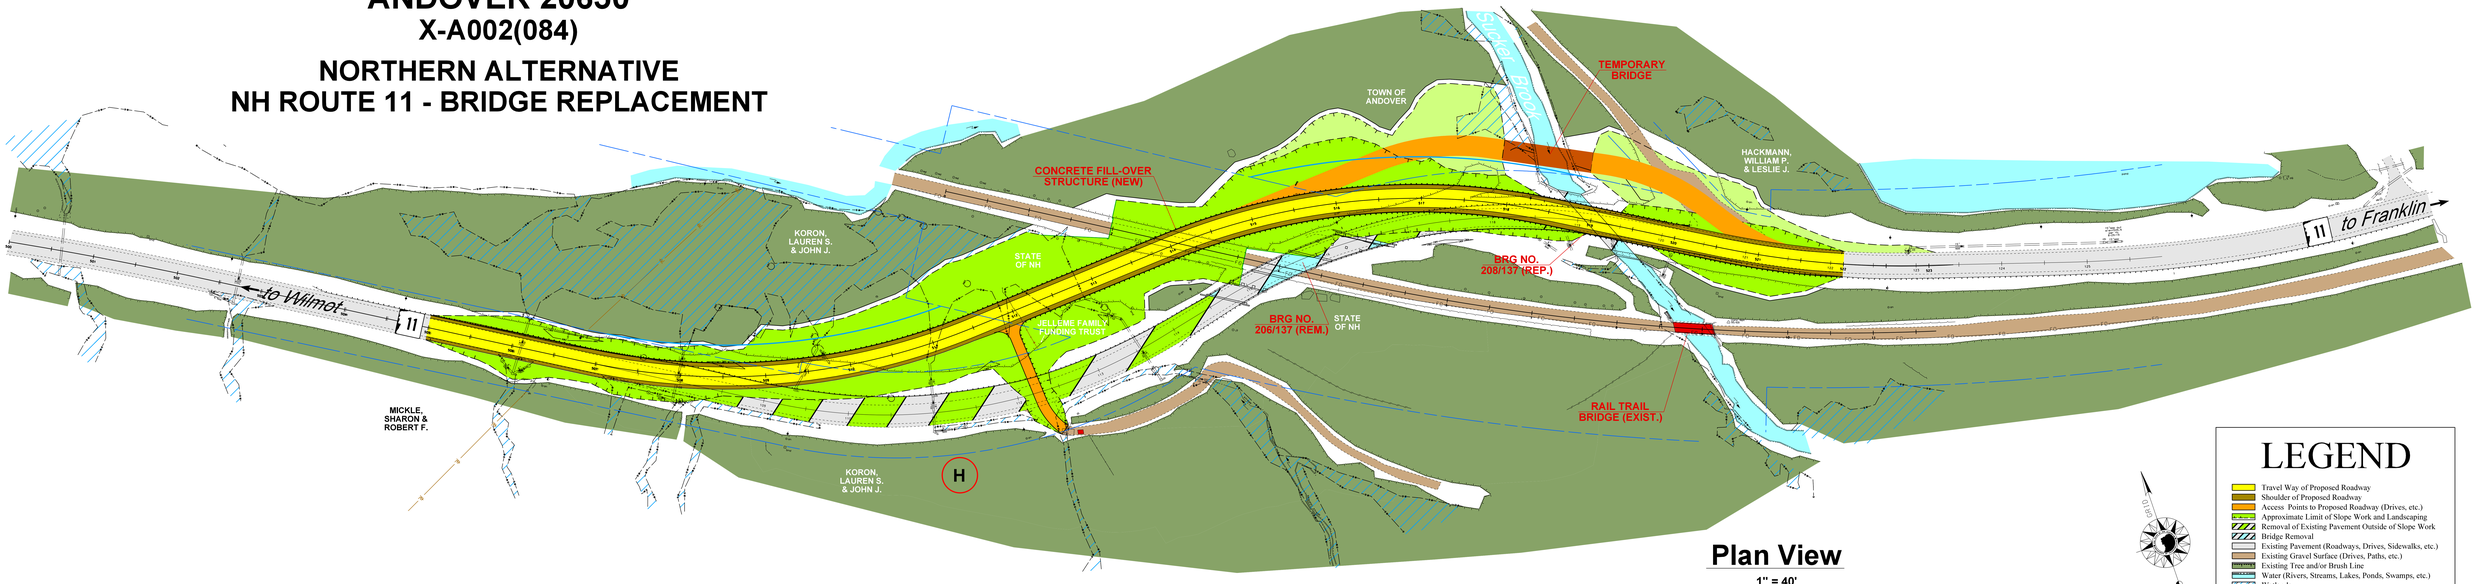

Plan View
1" = 40'

LEGEND

- Travel Way of Proposed Roadway
- Shoulder of Proposed Roadway
- Access Points to Proposed Roadway (Drives, etc.)
- Approximate Limit of Slope Work and Landscaping
- Removal of Existing Pavement Outside of Slope Work
- Bridge Removal
- Existing Pavement (Roadways, Drives, Sidewalks, etc.)
- Existing Gravel Surface (Drives, Paths, etc.)
- Existing Tree and/or Brush Line
- Water (Rivers, Streams, Lakes, Ponds, Swamps, etc.)
- Wetlands
- Water Fill
- Property Lines
- Existing R.O.W. (Right -of-Way)
- Proposed R.O.W.
- Historic Property

Prepared By
New Hampshire Department of Transportation
Highway Design Bureau

PRELIMINARY PLANS SUBJECT TO CHANGE
DATE 08/07/2002
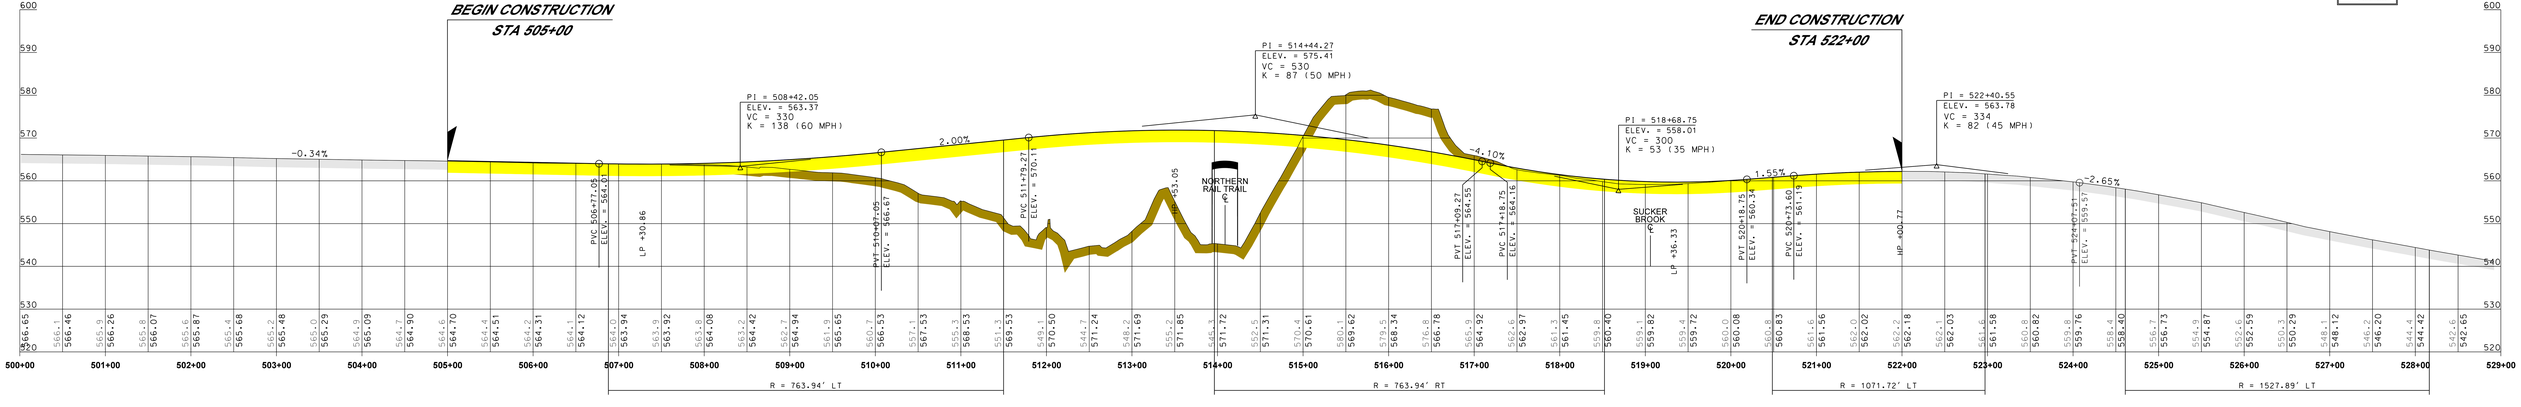
Profile
SCALE: 1" = 40' HORIZONTAL
1" = 8' VERTICAL