BARNSTEAD 14121
X-A000(208)
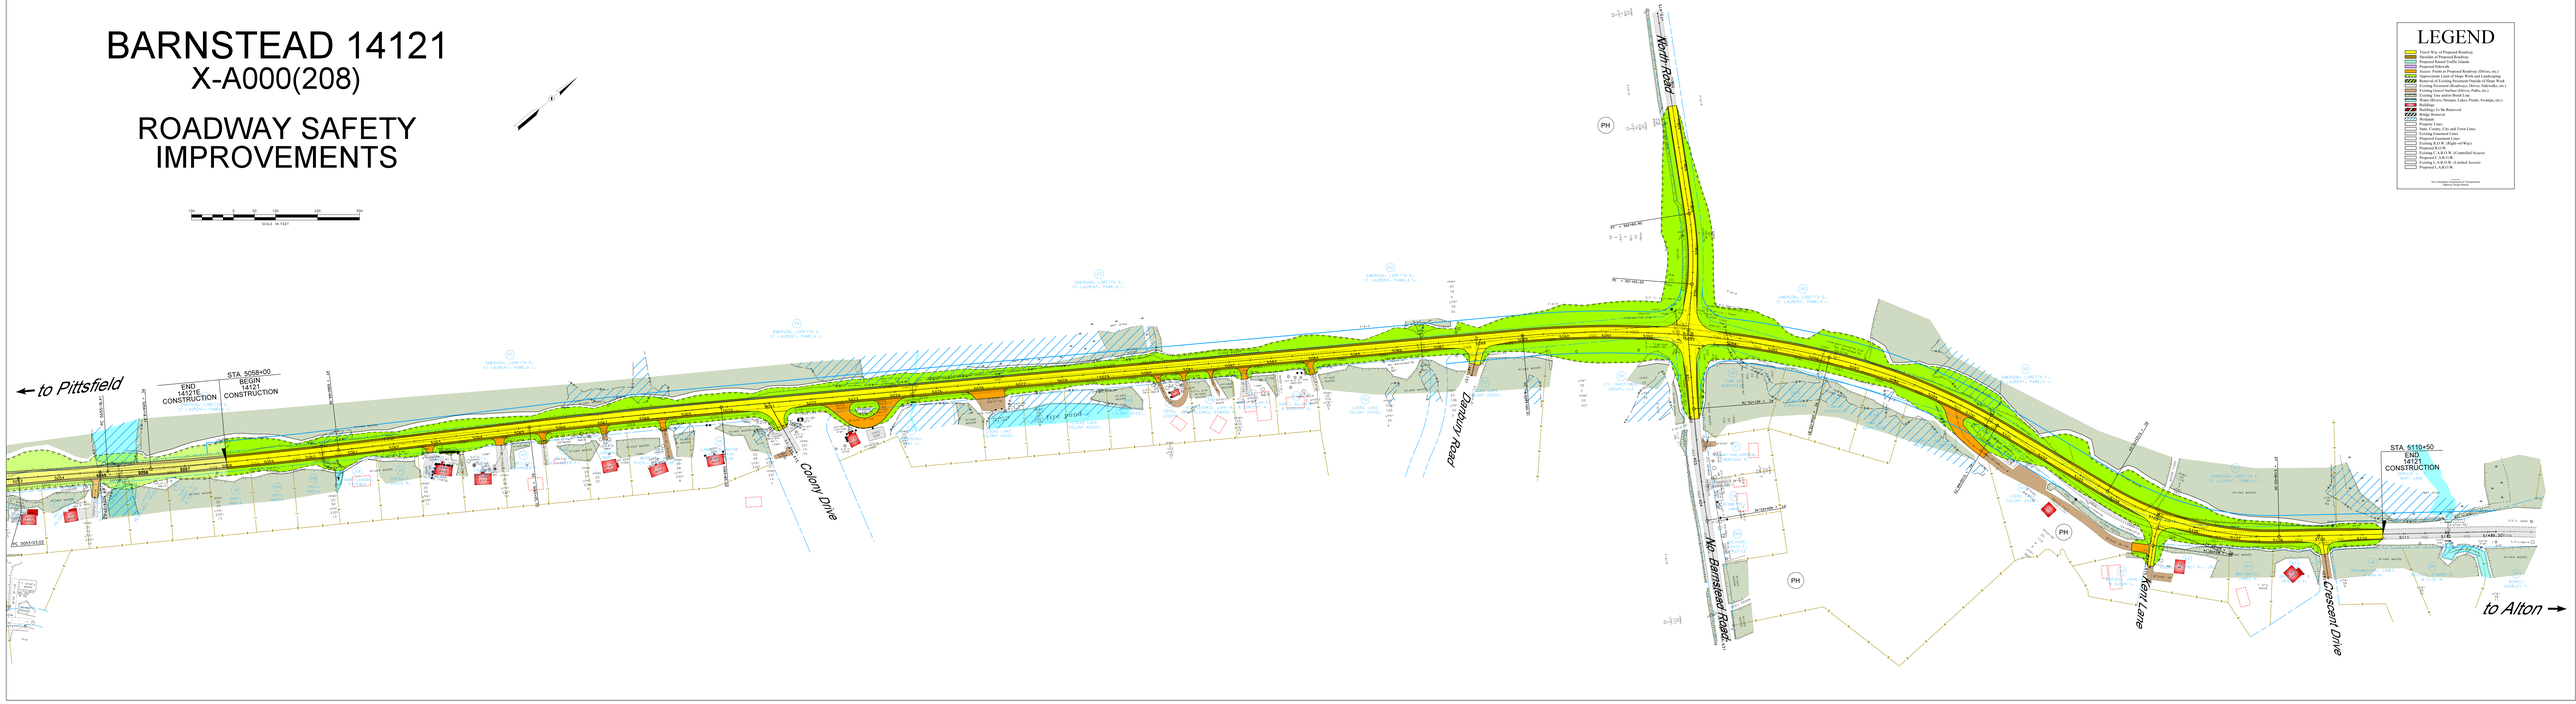
ROADWAY SAFETY IMPROVEMENTS