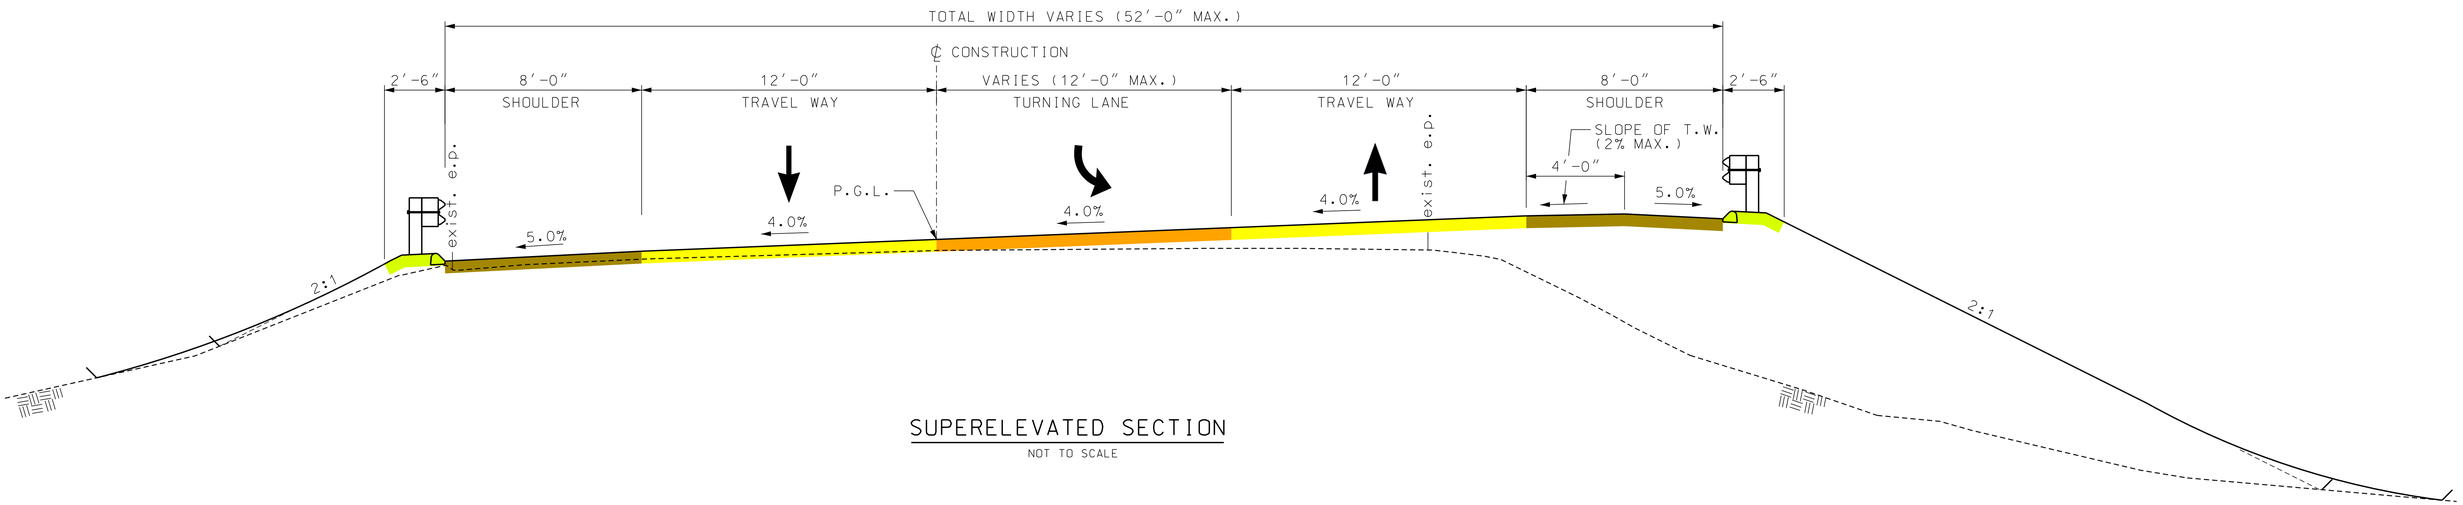

SUPERELEVATED SECTION

NOT TO SCALE

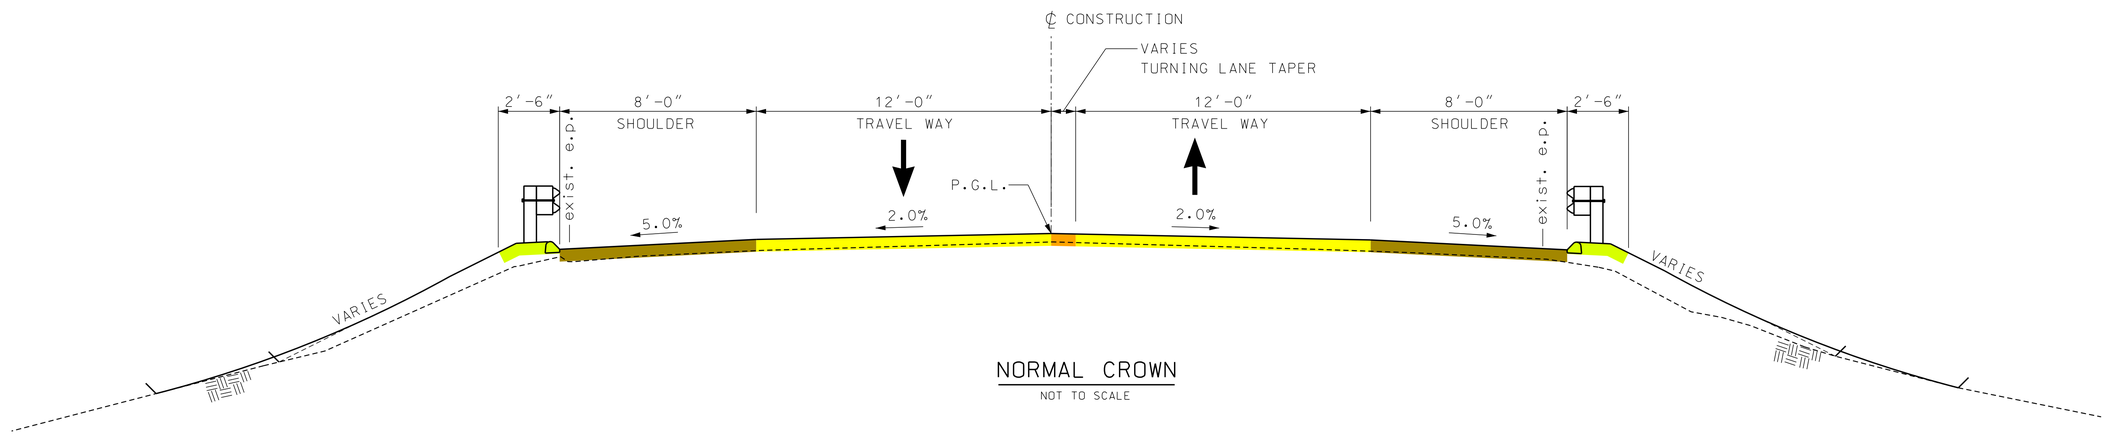

NORMAL CROWN

NOT TO SCALE

PRELIMINARY PLANS
SUBJECT TO CHANGE
DATE 11/01/2019

KLEINFELDER
Bright People. Right Solutions.

TYPICAL SECTIONS

BEDFORD
X-A004(254)
13692C

New Hampshire DOT
Department of Transportation