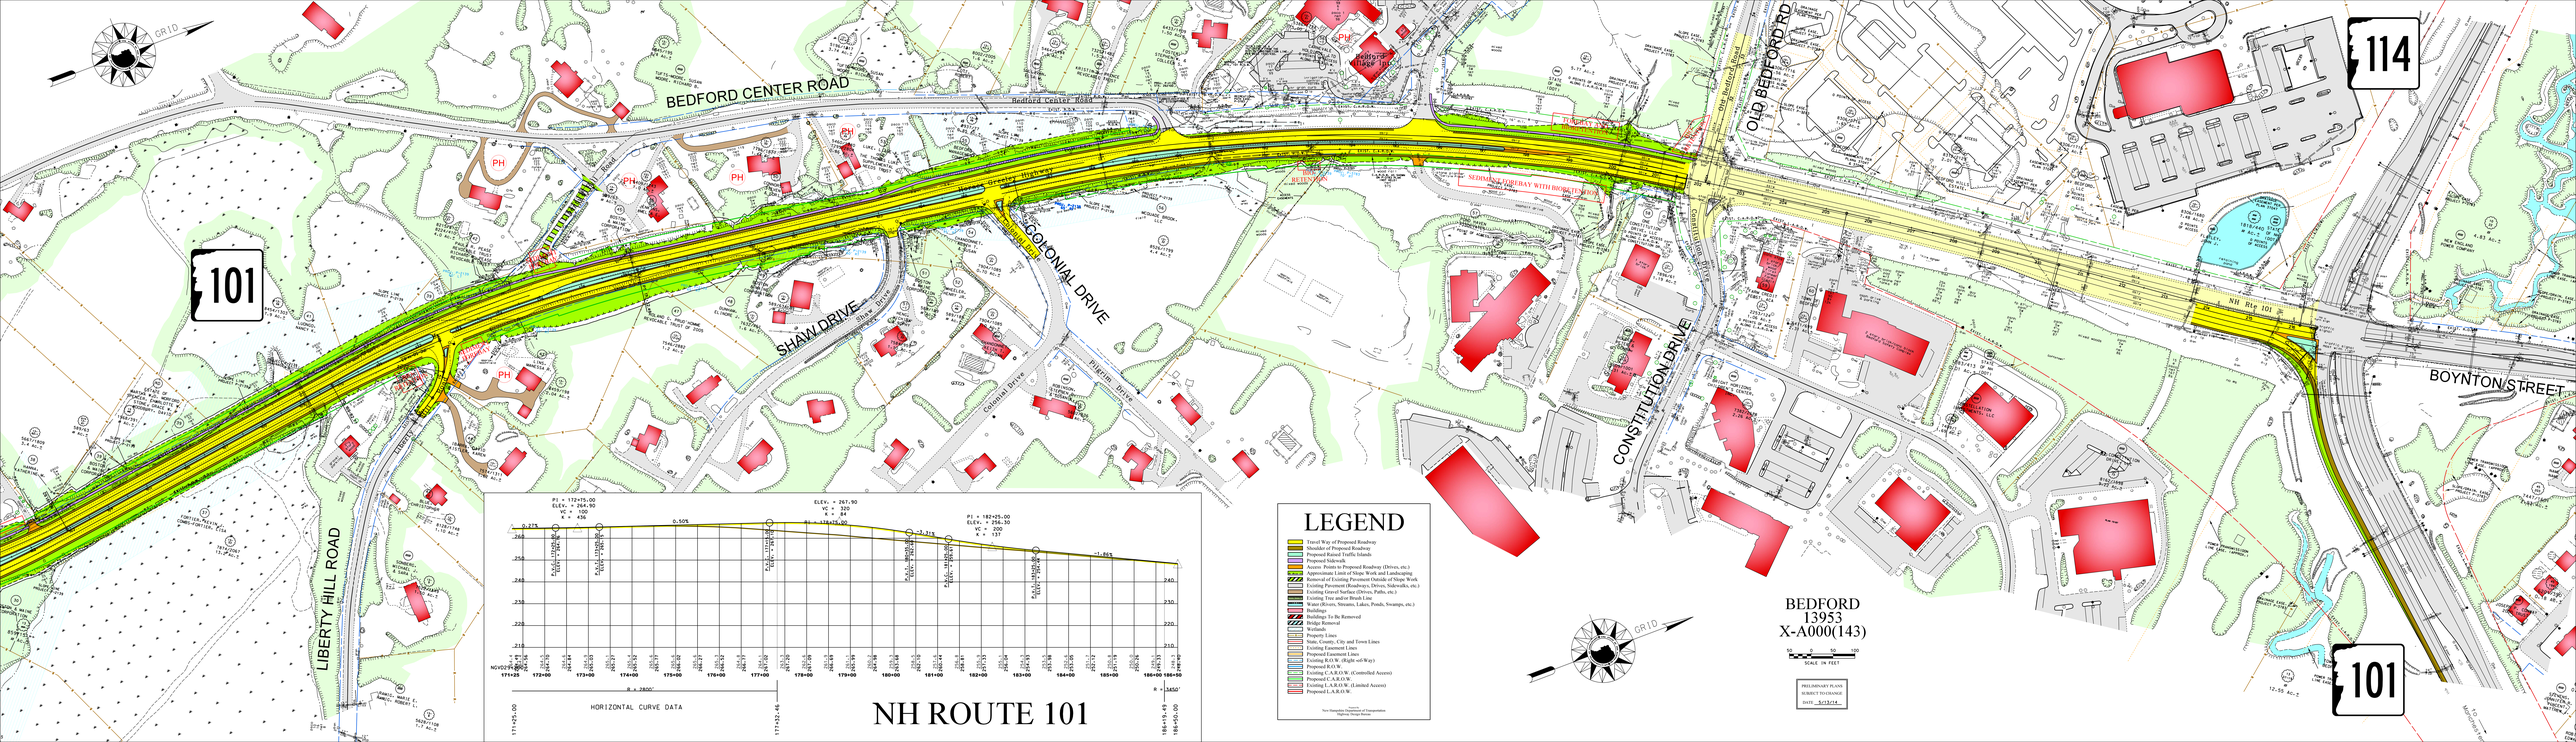
BEDFORD CENTER ROAD
Bedford Center Road
101
114
LIBERTY HILL ROAD
SHAW DRIVE
Shaw Drive
COLONIAL DRIVE
Colonial Drive
Pilgrim Drive
CONSTITUTION DRIVE
OLD BEDFORD RD
BOYNTON STREET
NH Rte 101
PH
Bedford Village Inn
SEDIMENT FOREBAY WITH ROCK FILTER BERM
TEMPORARY SILT FENCE
GRID
PI = 172+75.00
ELEV. = 264.90
VC = 100
K = 436
0.50%
ELEV. = 267.90
VC = 320
K = 84
PI = 182+25.00
ELEV. = 256.30
VC = 200
K = 137
-1.86%
R = 2800'
HORIZONTAL CURVE DATA
R = 3450'
NGVD29 ELEV.
NH ROUTE 101
LEGEND
Travel Way of Proposed Roadway
Shoulder of Proposed Roadway
Proposed Raised Traffic Islands
Proposed Sidewalk
Limit of Disturbance Proposed Roadway (Drives, etc.)
Approximate Limit of Slope Work and Landscaping
Removal of Existing Pavement Outside of Slope Work
Existing Pavement (Roadways, Drives, Sidewalks, etc.)
Existing Gravel Surface (Drives, Paths, etc.)
Existing Tree and/or Brush Line
Water (Rivers, Streams, Lakes, Ponds, Swamps, etc.)
Buildings
Buildings To Be Removed
Wetland Removal
Wetlands
Property Lines
State, County, City and Town Lines
Existing Easement Lines
Proposed Easement Lines
Existing R.O.W. (Right-of-Way)
Proposed R.O.W.
Existing C.A.R.O.W. (Controlled Access)
Proposed C.A.R.O.W.
Existing L.A.R.O.W. (Limited Access)
Proposed L.A.R.O.W.
Prepared by
New Hampshire Department of Transportation
Highway Design Bureau
BEDFORD
13953
X-A000(143)
SCALE IN FEET
PRELIMINARY PLANS
SUBJECT TO CHANGE
DATE 5/13/14