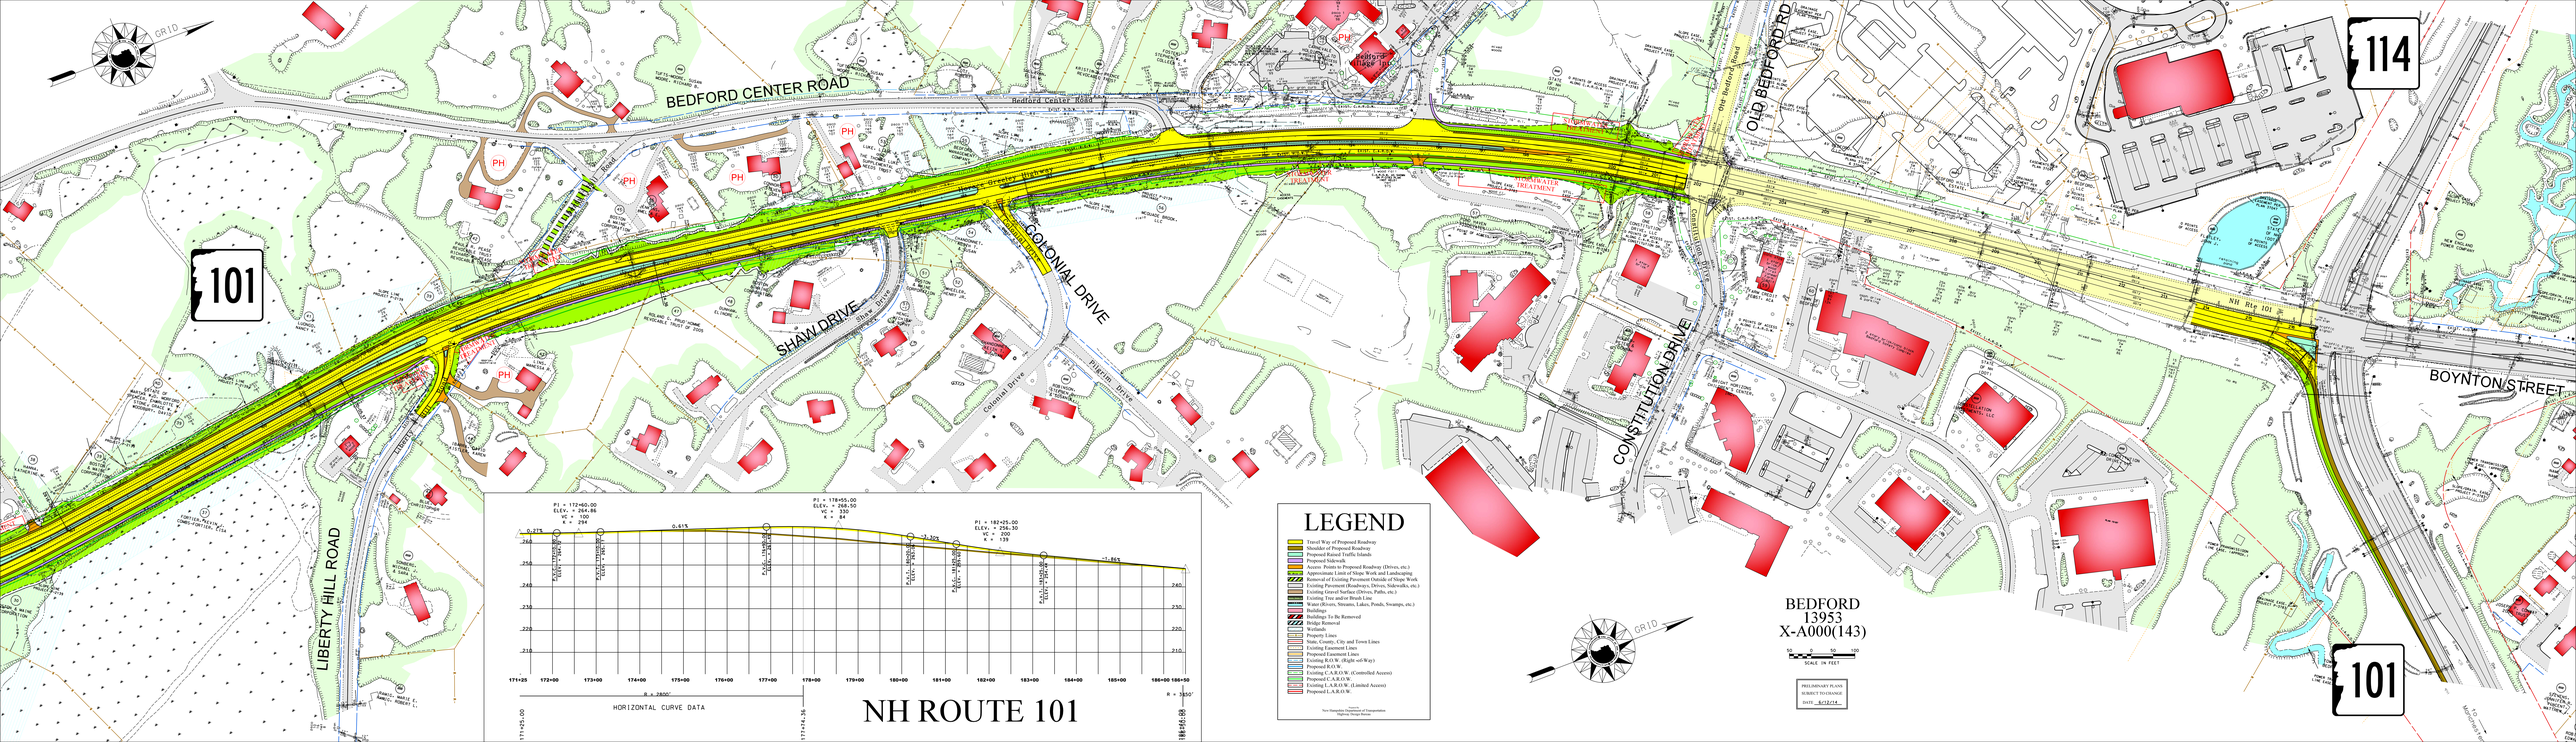
BEDFORD CENTER ROAD
Bedford Center Road
Bypass Highway
COLONIAL DRIVE
SHAW DRIVE
Shaw Drive
Colonial Drive
Pilgrim Drive
LIBERTY HILL ROAD
OLD BEDFORD RD
Old Bedford Road
CONSTITUTION DRIVE
NH Rte 101
BOYNTON STREET
101
114
PH
HORIZONTAL CURVE DATA
NH ROUTE 101
LEGEND
Travel Way of Proposed Roadway
Shoulder of Proposed Roadway
Proposed Raised Traffic Islands
Proposed Sidewalk
Proposed Slope of Proposed Roadway (Drives, etc.)
Approximate Limit of Slope Work and Landscaping
Removal of Existing Pavement Outside of Slope Work
Existing Pavement (Roadways, Drives, Sidewalks, etc.)
Existing Gravel Surface (Drives, Paths, etc.)
Existing Tree and/or Brush Line
Water (Rivers, Streams, Lakes, Ponds, Swamps, etc.)
Buildings
Buildings To Be Removed
Stone Removal
Wetlands
Property Lines
State, County, City and Town Lines
Existing Easement Lines
Proposed Easement Lines
Existing R.O.W. (Right-of-Way)
Proposed R.O.W.
Existing C.A.R.O.W. (Controlled Access)
Proposed C.A.R.O.W.
Existing L.A.R.O.W. (Limited Access)
Proposed L.A.R.O.W.
BEDFORD
13953
X-A000(143)
SCALE IN FEET
PRELIMINARY PLANS
SUBJECT TO CHANGE
DATE 6/12/14