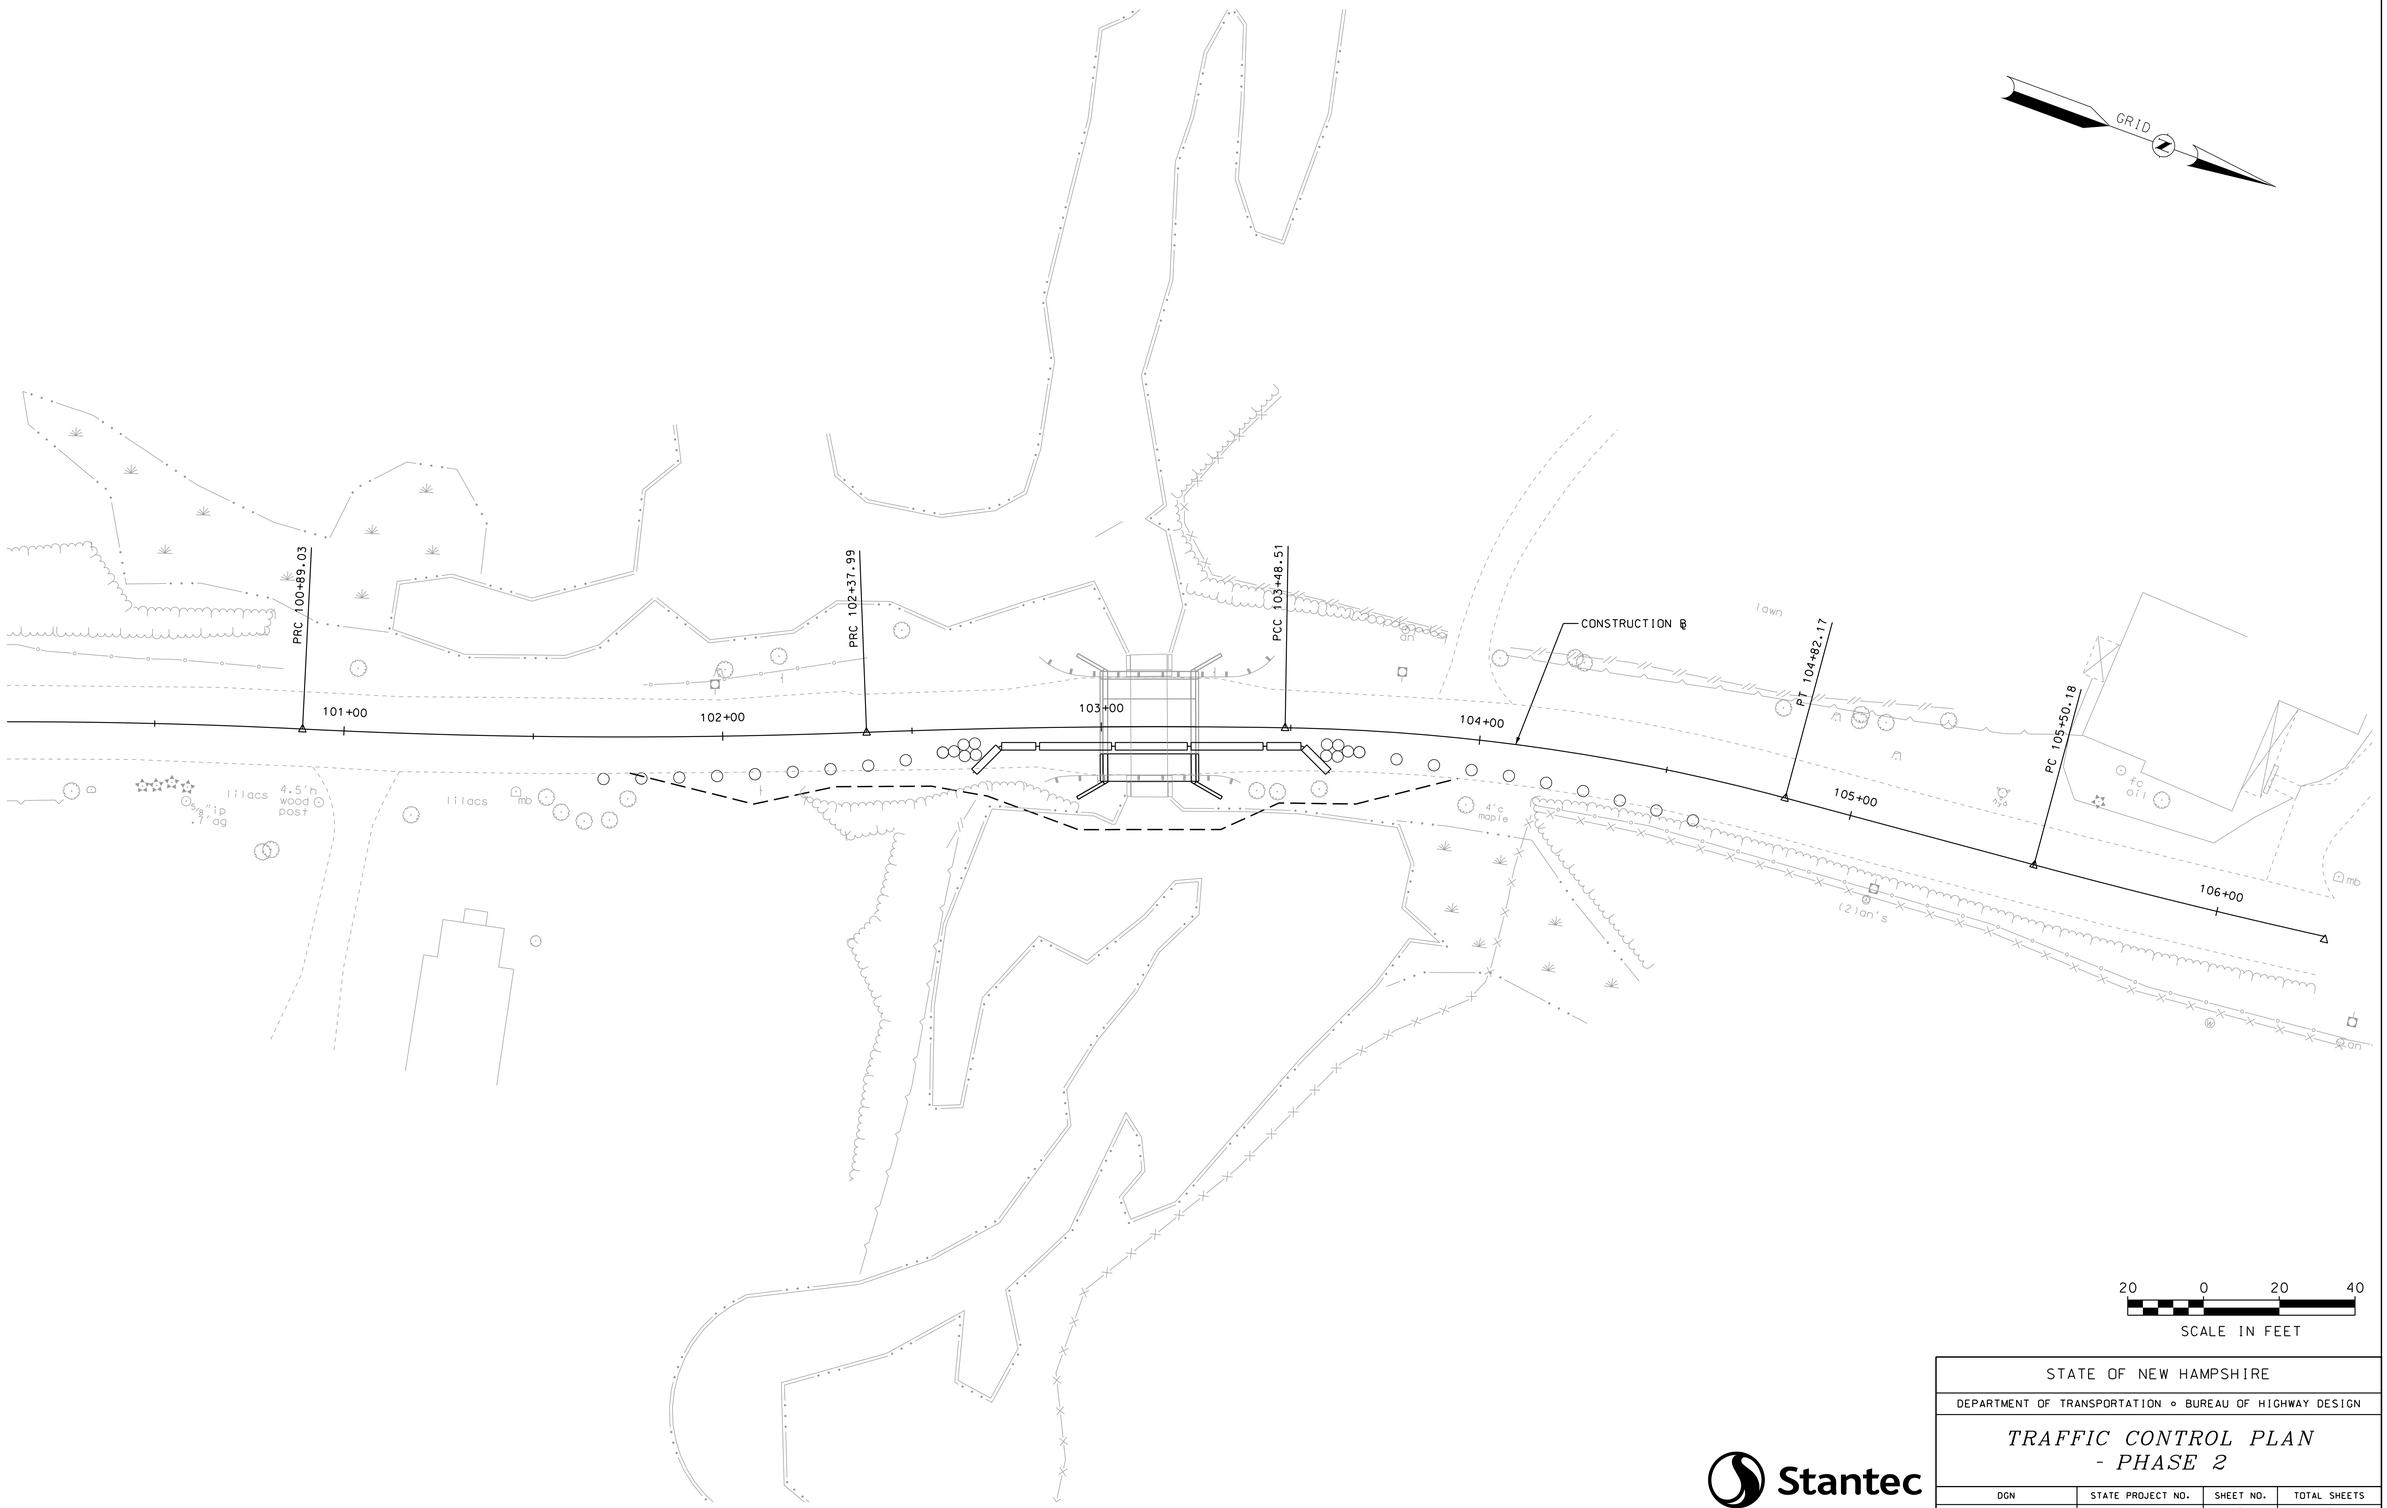

REVISIONS AFTER PROPOSAL

NUMBER	DATE	STATION	STATION	DESCRIPTION

SDR PROCESSED	NHDOT	DATE	
NEW DESIGN	xxx	DATE	xxx
SHEET CHECKED	xxx	DATE	xxx
AS BUILT DETAILS		DATE	

Stantec

STATE OF NEW HAMPSHIRE

DEPARTMENT OF TRANSPORTATION ∘ BUREAU OF HIGHWAY DESIGN

TRAFFIC CONTROL PLAN - PHASE 2

DGN	STATE PROJECT NO.	SHEET NO.	TOTAL SHEETS
_TCP	29486	3	3