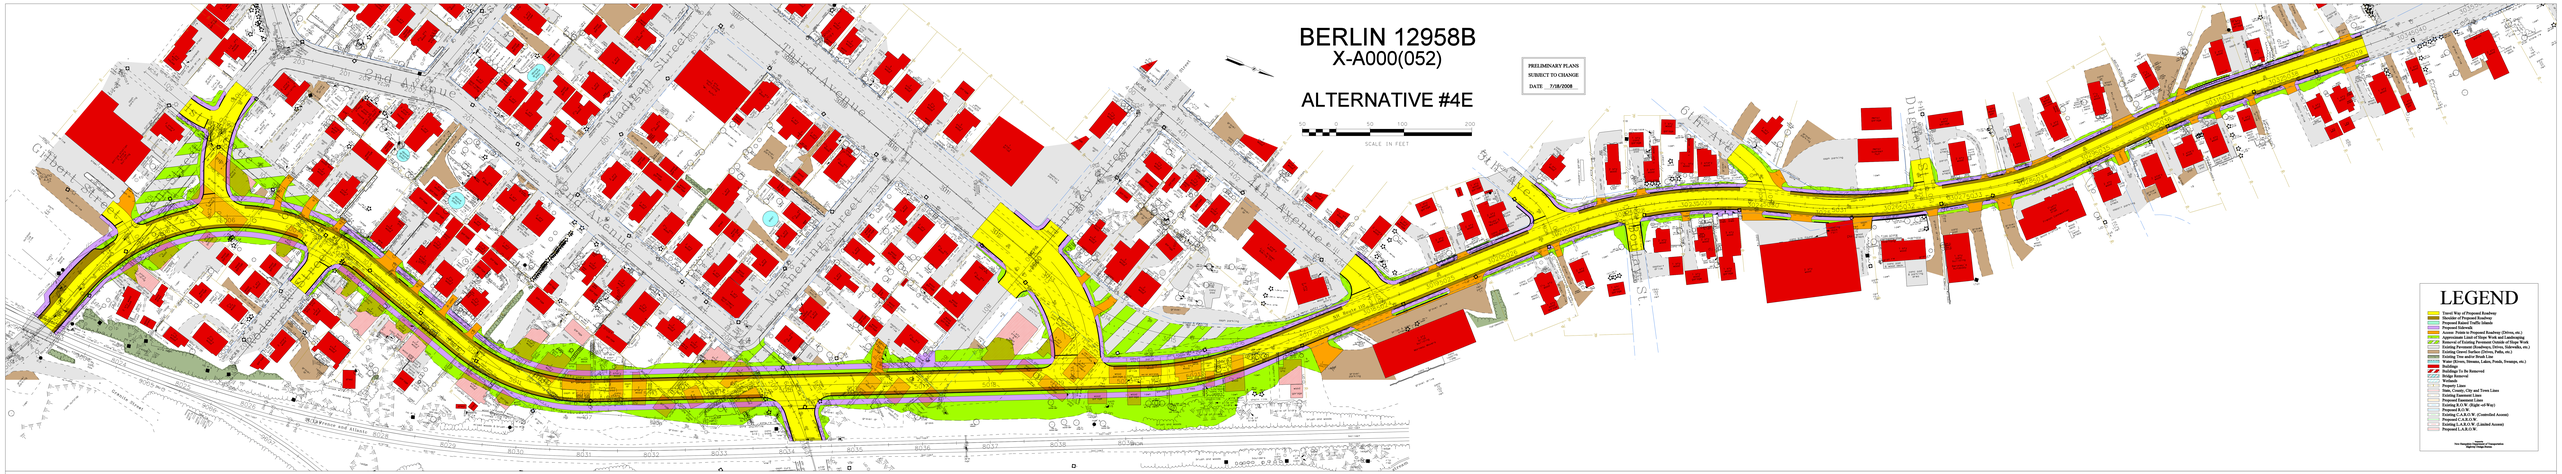
BERLIN 12958B
X-A000(052)
ALTERNATIVE #4E
PRELIMINARY PLANS
SUBJECT TO CHANGE
DATE 7/18/2008
SCALE IN FEET
LEGEND
Gilbert Street
Green Street
Madrap Street
Third Avenue
Hillside Avenue
Fourth Avenue
Fifth Avenue
Sixth Avenue
Boulay Street
Dunham Street
Gulf Highway

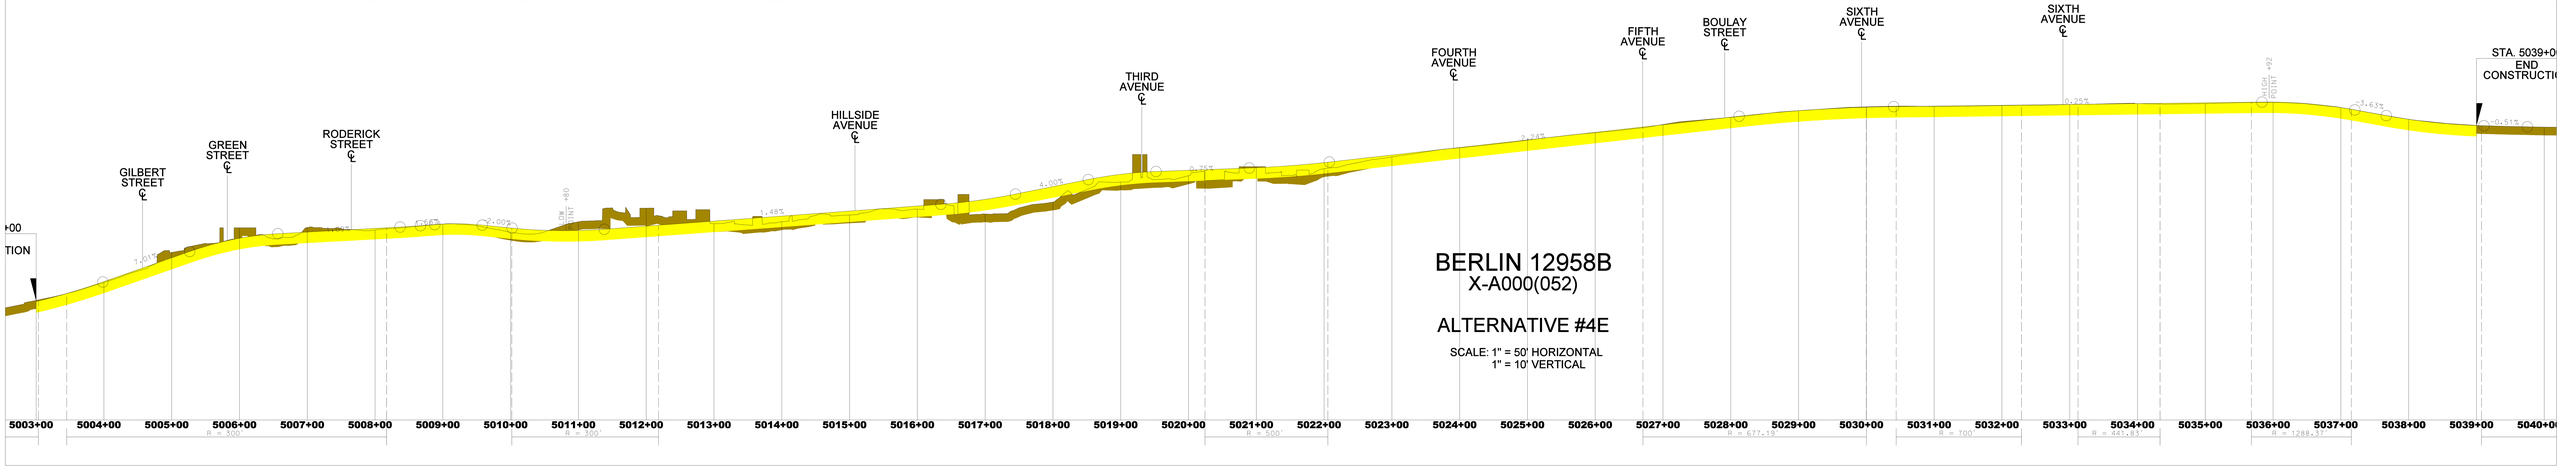
GILBERT STREET
GREEN STREET
RODERICK STREET
HILLSIDE AVENUE
THIRD AVENUE
FOURTH AVENUE
FIFTH AVENUE
BOULAY STREET
SIXTH AVENUE
SIXTH AVENUE
STA. 5039+00
END CONSTRUCTION
BERLIN 12958B
X-A000(052)
ALTERNATIVE #4E
SCALE: 1" = 50' HORIZONTAL
1" = 10' VERTICAL
5003+00
5004+00
5005+00
5006+00
5007+00
5008+00
5009+00
5010+00
5011+00
5012+00
5013+00
5014+00
5015+00
5016+00
5017+00
5018+00
5019+00
5020+00
5021+00
5022+00
5023+00
5024+00
5025+00
5026+00
5027+00
5028+00
5029+00
5030+00
5031+00
5032+00
5033+00
5034+00
5035+00
5036+00
5037+00
5038+00
5039+00
5040+00
R = 300'
R = 300'
R = 500'
R = 677.19'
R = 700'
R = 441.83'
R = 1288.37'