CHESTERFIELD 13597
STP-X-000S(448)

PROPOSED PROFILE

SCALE: 1" = 50' HORIZ.
1" = 10' VERT.

PRELIMINARY PLANS
SUBJECT TO CHANGE
DATE __08/17/2005__

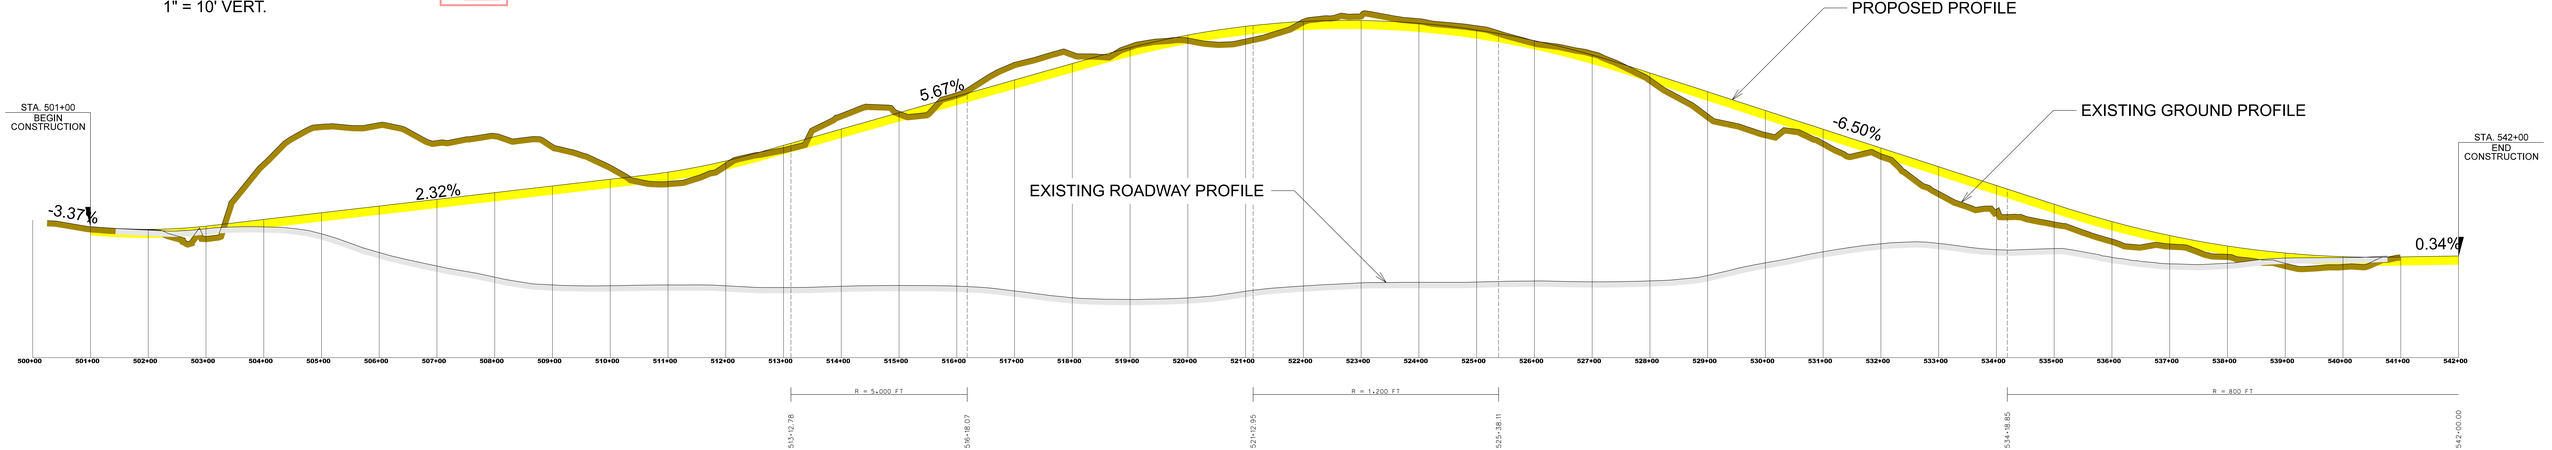

HORIZONTAL CURVE DATA