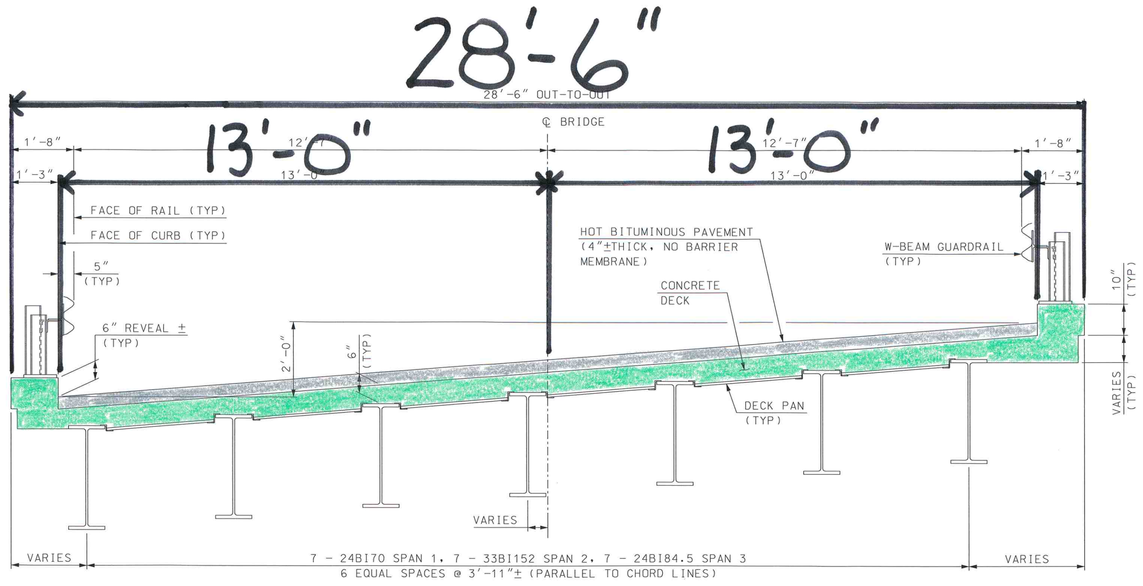

EXISTING DECK

SCALE: 1/2" = 1'-0"

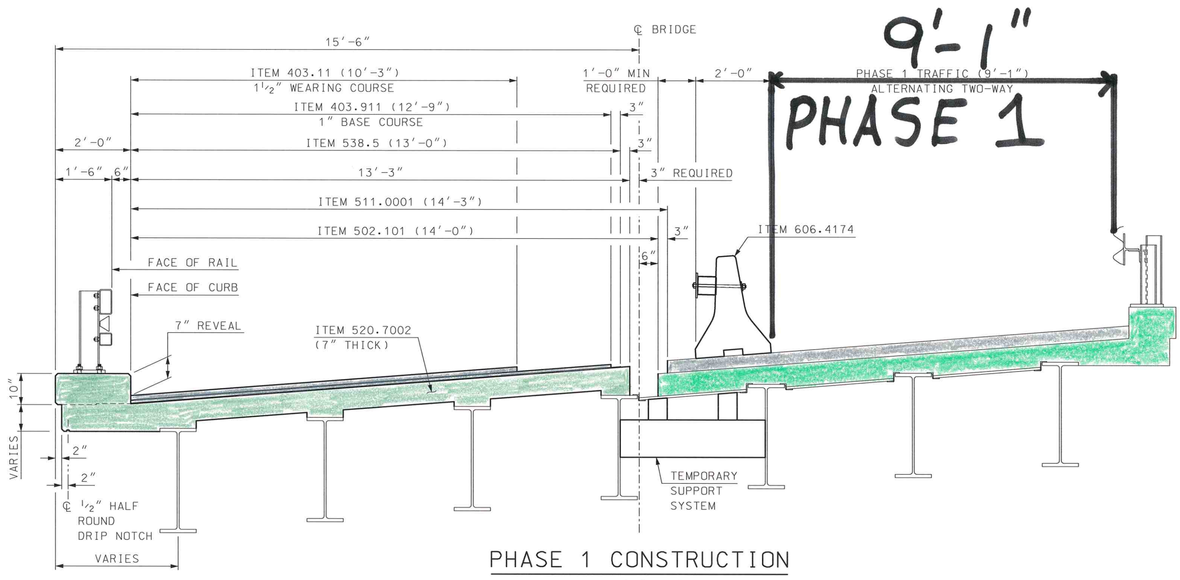

PHASE 1 CONSTRUCTION

SCALE: 1/2" = 1'-0"

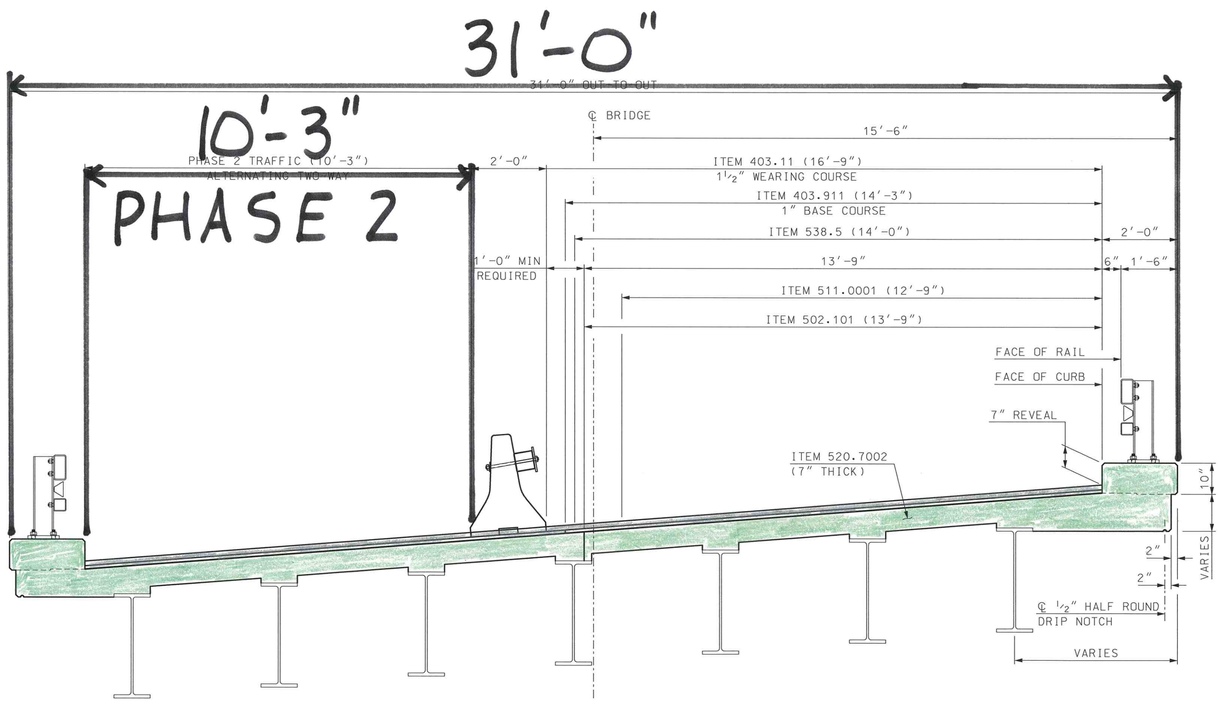

PHASE 2 CONSTRUCTION

SCALE: 1/2" = 1'-0"

SUBDIRECTORY	DGN LOCATOR	SHEET SCALE
BRC/PRELIM	16303 Exist deck	AS NOTED

PRELIMINARY PLANS
SUBJECT TO CHANGE
DATE 30-APR-18

STATE OF NEW HAMPSHIRE
DEPARTMENT OF TRANSPORTATION * BUREAU OF BRIDGE DESIGN

TOWN DANBURY
LOCATION US ROUTE 4 over NHRR(ABD)
BRIDGE NO. 156/104
STATE PROJECT 16303

REVISIONS AFTER PROPOSAL

PRELIMINARY DECK REPLACEMENT

	BY	DATE		BY	DATE
DESIGNED	JAT	4/18	CHECKED	XXX	XX/XX
DRAWN	SMG	4/18	CHECKED	XXX	XX/XX
QUANTITIES	XXX	XX/XX	CHECKED	XXX	XX/XX

ISSUE DATE
REV. DATE
FEDERAL PROJECT NO. ----------

SHEET NO. 1
TOTAL SHEETS 1

BRIDGE SHEET XX OF
FILE NUMBER