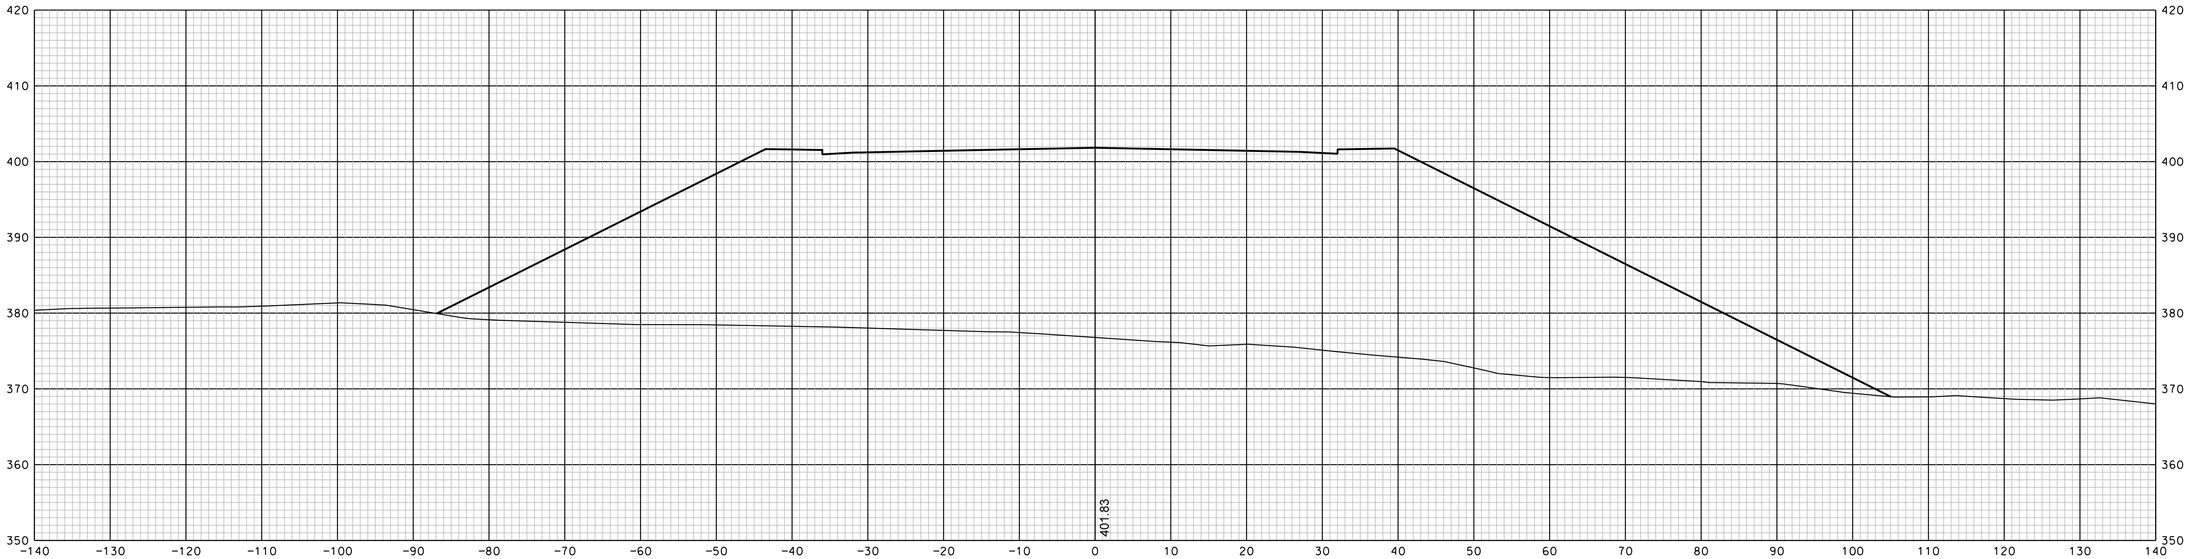

1002+00

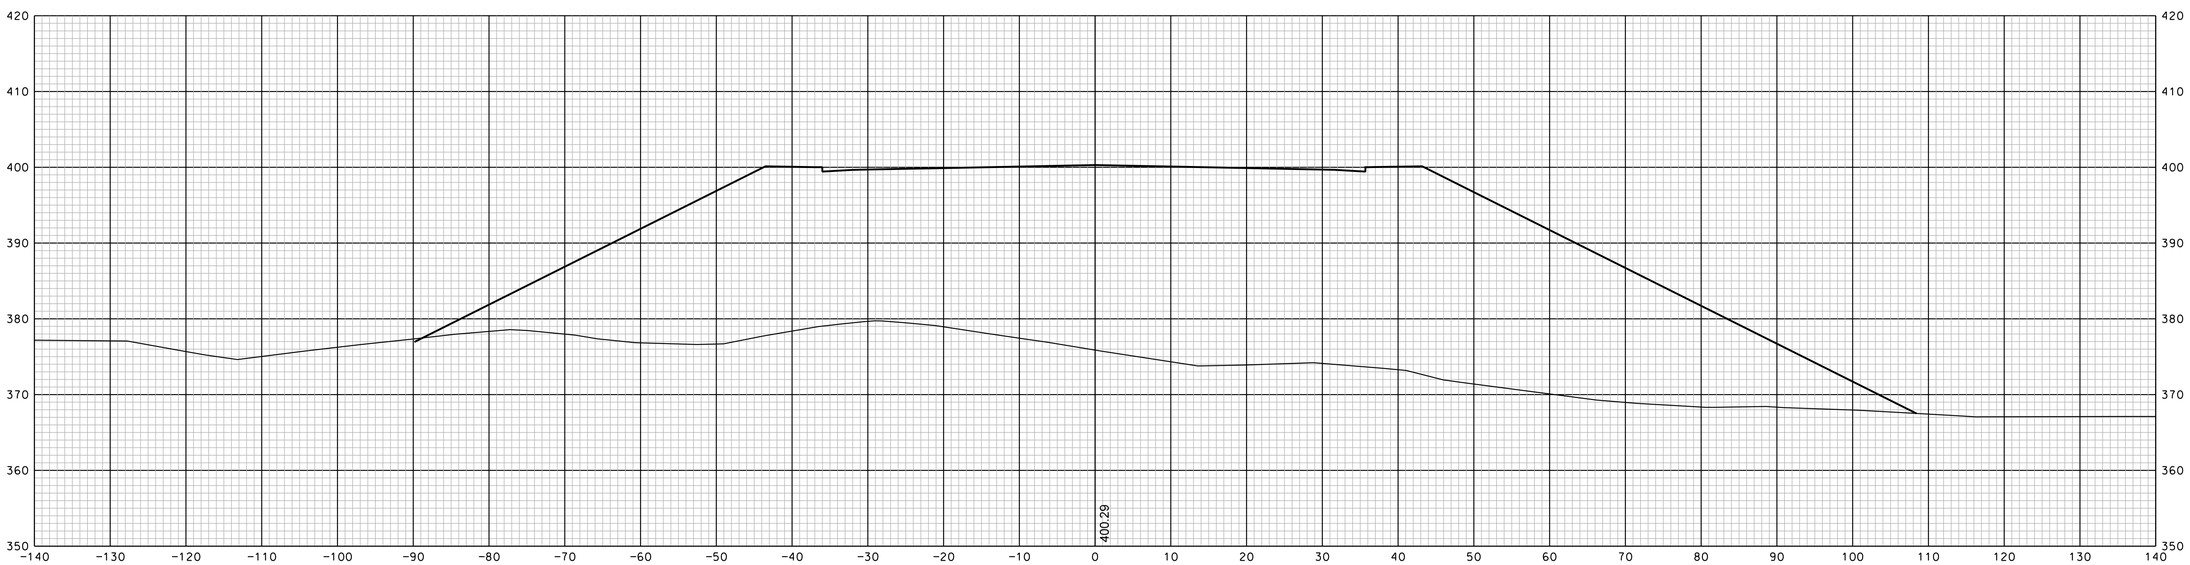

1001+54

SHEET TOTALS			
COMMON EXCAV.	– C.Y.	ROCK EXCAV.	– C.Y.
FILL	– C.Y.	MUCK EXCAV.	– C.Y.

DGN	STATE PROJECT NO.	SHEET NO.	TOTAL SHEETS
13065xs	13065	1	346

REVISIONS AFTER PROPOSAL

NUMBER	DATE	STATION	STATION	DESCRIPTION

SDR PROCESSED		DATE	
NEW DESIGN	EMM	DATE	1/23/2020
SHEET CHECKED	NCF	DATE	1/23/2020
AS BUILT DETAILS		DATE	

Connector Road Sheets 1-66

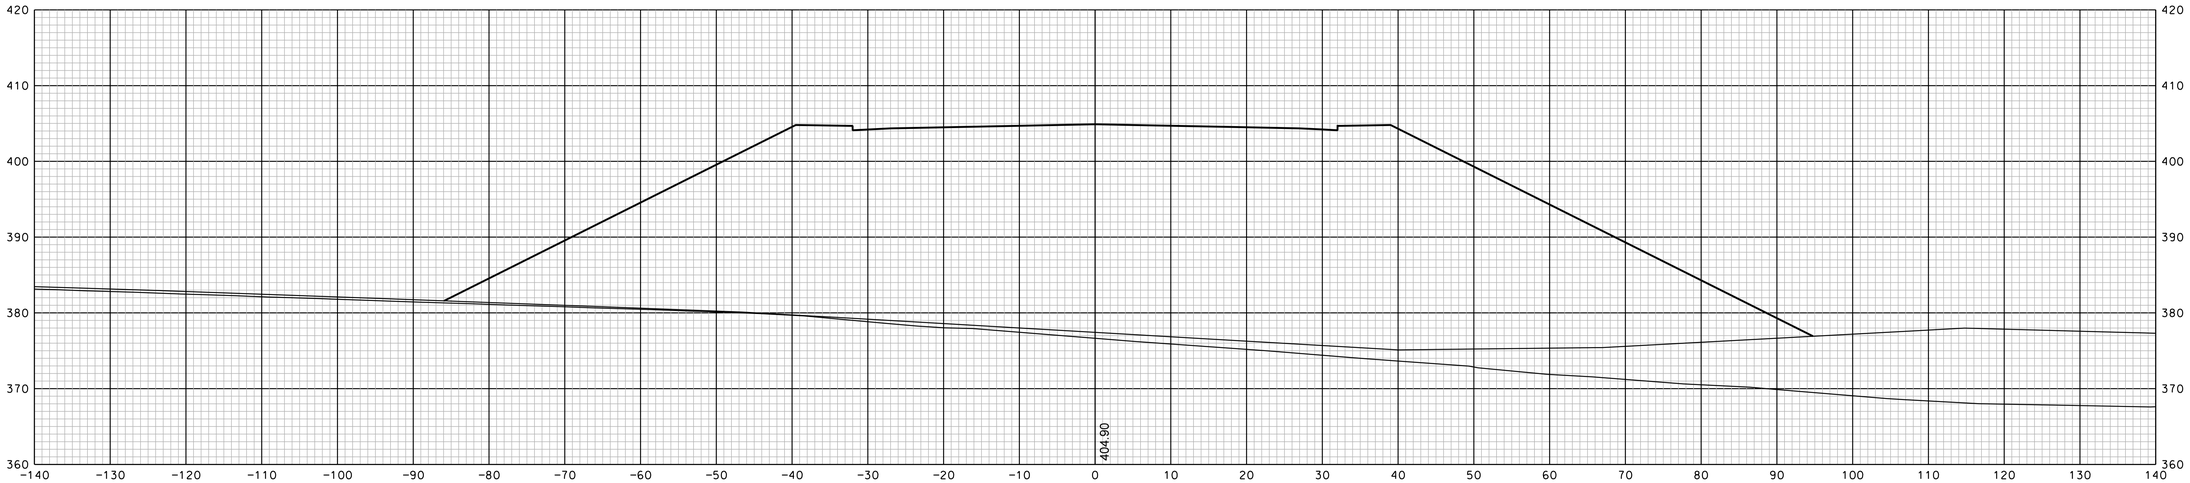

1003+00

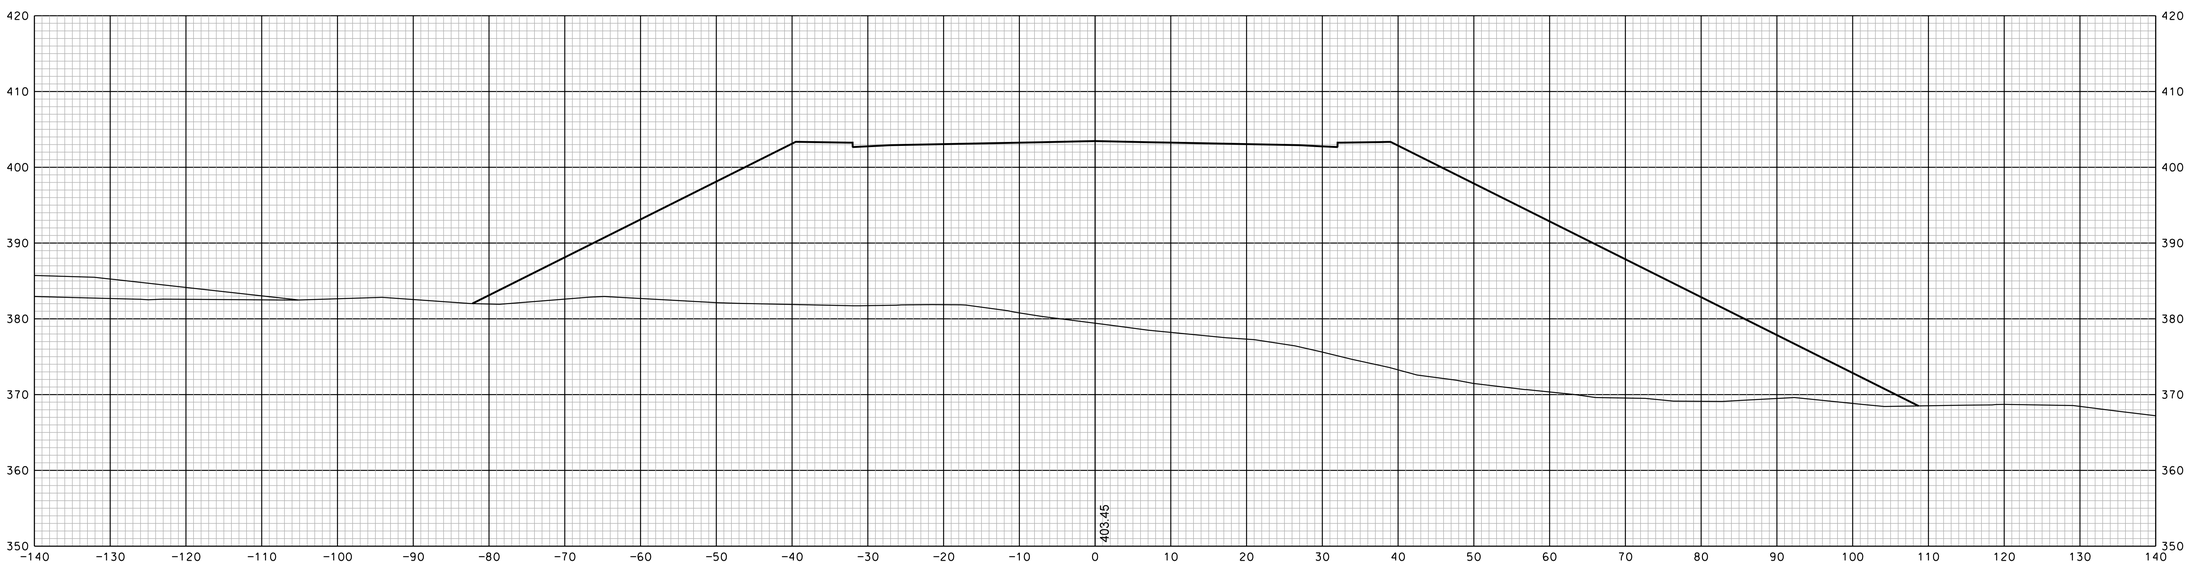

1002+50

SHEET TOTALS			
COMMON EXCAV.	– C.Y.	ROCK EXCAV.	– C.Y.
FILL	– C.Y.	MUCK EXCAV.	– C.Y.

DGN	STATE PROJECT NO.	SHEET NO.	TOTAL SHEETS
13065xs	13065	2	346

REVISIONS AFTER PROPOSAL

NUMBER	DATE	STATION	STATION	DESCRIPTION

SDR PROCESSED		DATE	
NEW DESIGN	EMM	DATE	1/23/2020
SHEET CHECKED	NGF	DATE	1/23/2020
AS BUILT DETAILS		DATE	

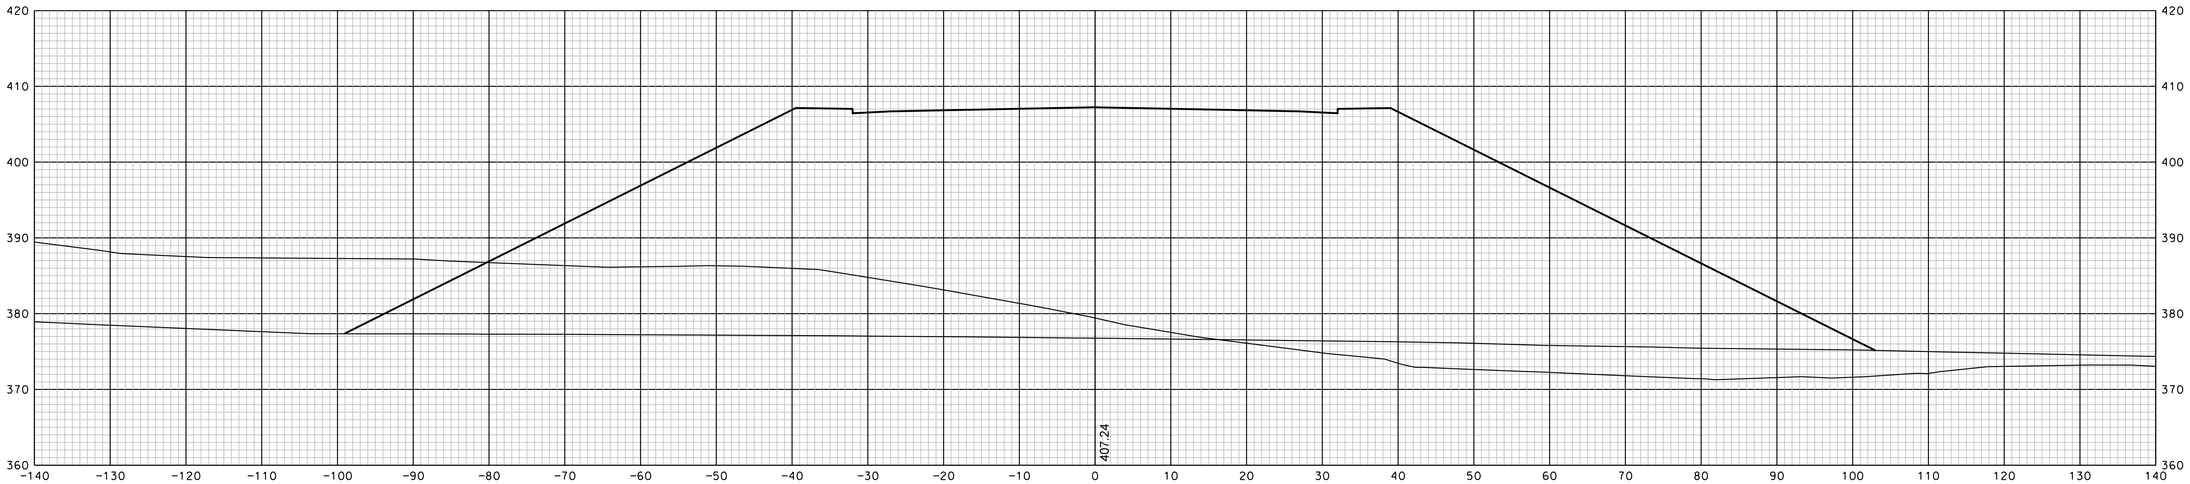

1004+00

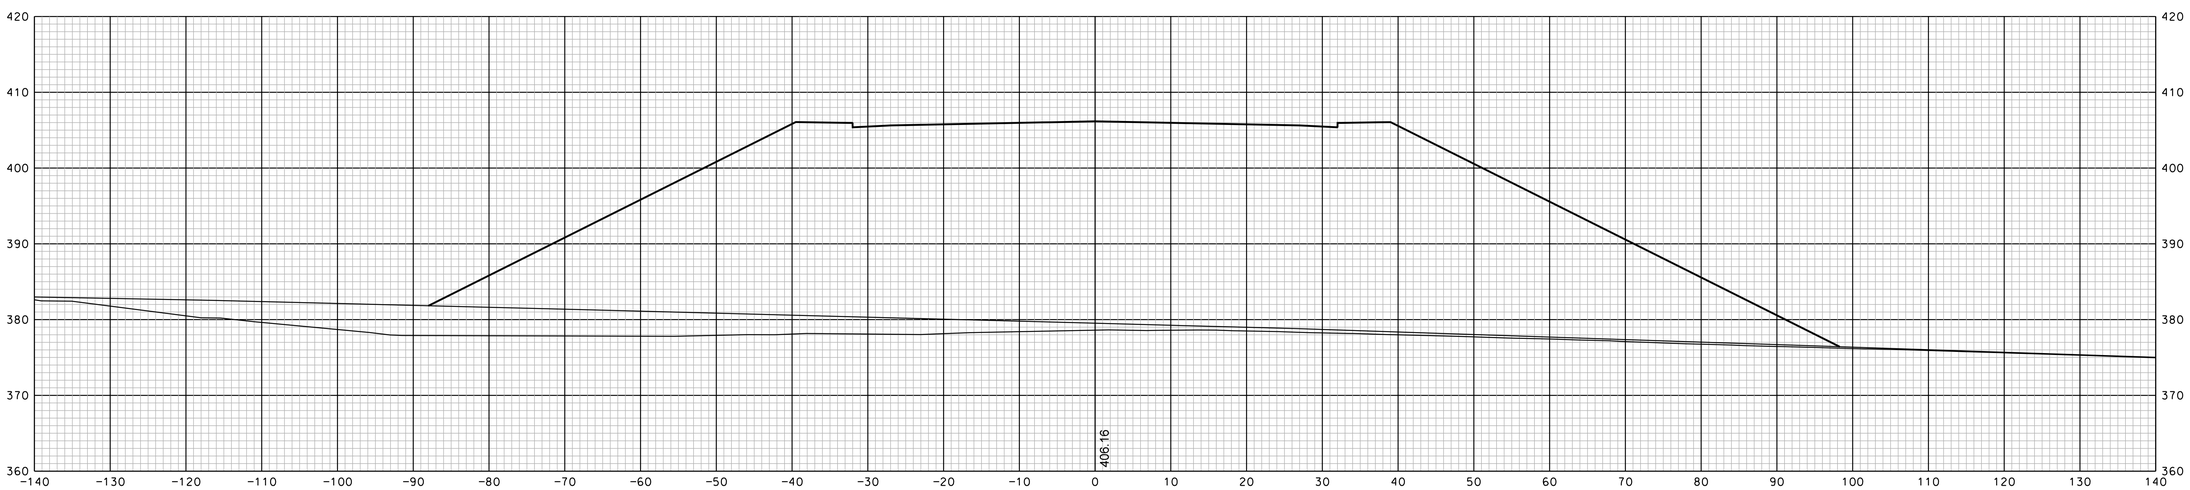

1003+50

SHEET TOTALS			
COMMON EXCAV. – C.Y.		ROCK EXCAV. – C.Y.	
FILL – C.Y.		MUCK EXCAV. – C.Y.	
DGN	STATE PROJECT NO.	SHEET NO.	TOTAL SHEETS
13065xs	13065	3	346

REVISIONS AFTER PROPOSAL

NUMBER	DATE	STATION	STATION	DESCRIPTION

SOR PROCESSED		DATE	
NEW DESIGN	EMM	DATE	1/23/2020
SHEET CHECKED	NCF	DATE	1/23/2020
AS BUILT DETAILS		DATE	

REVISIONS AFTER PROPOSAL

NUMBER	DATE	STATION	STATION	DESCRIPTION

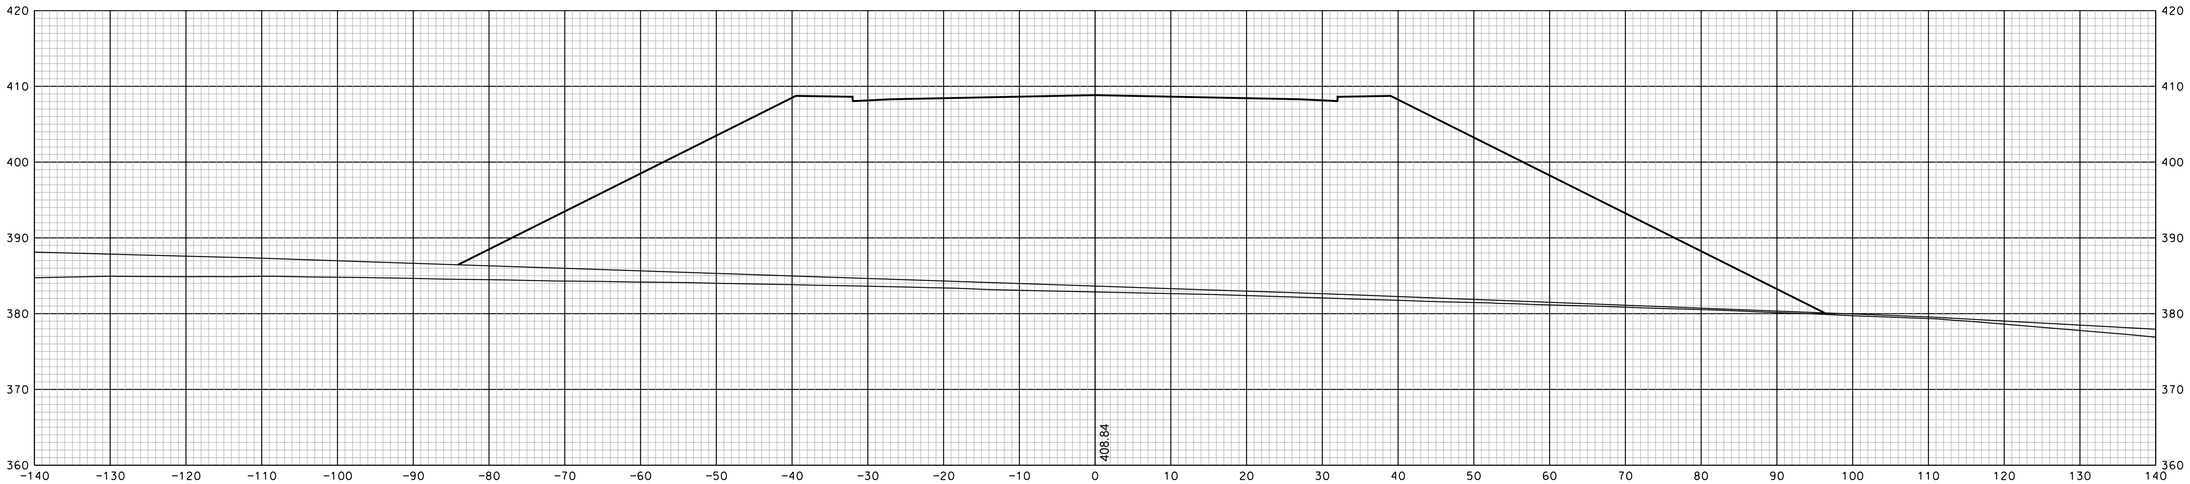

1005+00

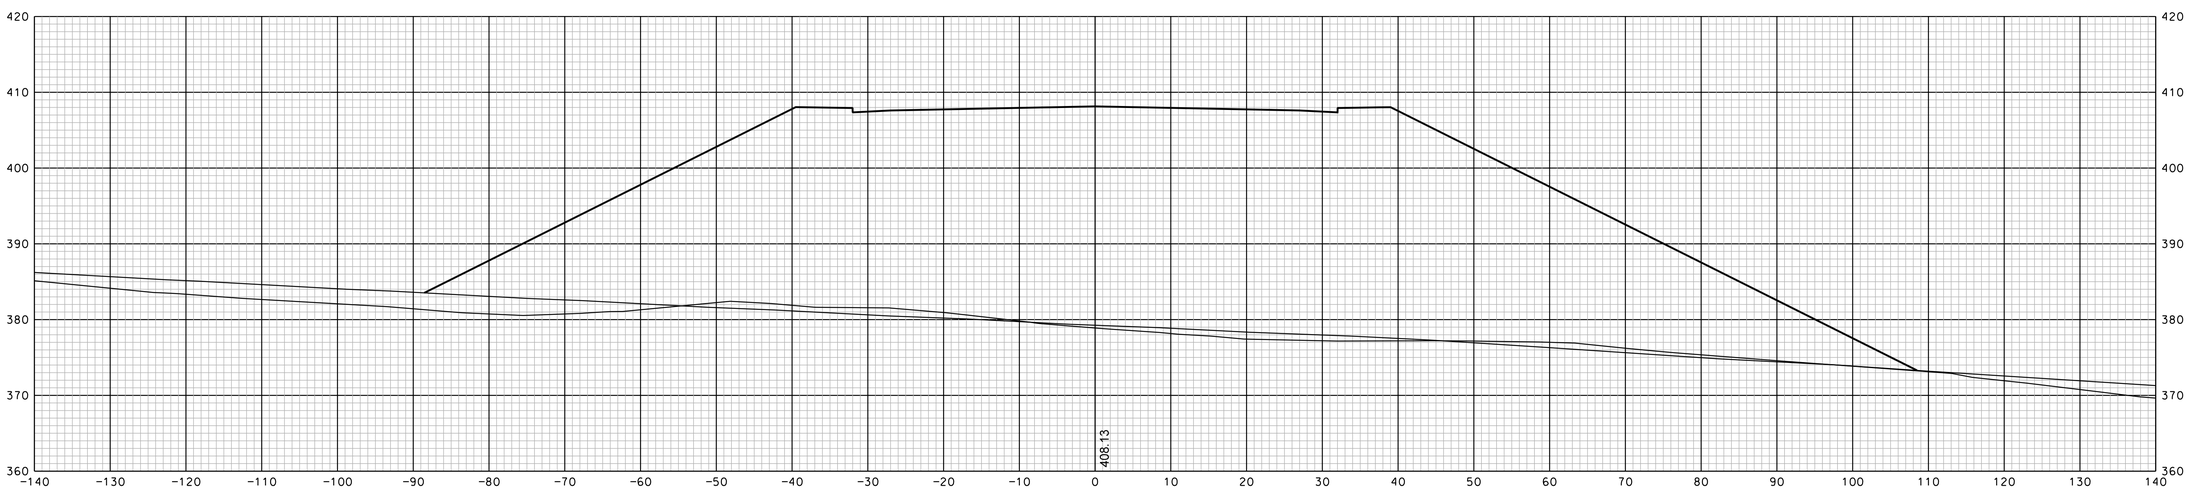

1004+50

SDR PROCESSED		DATE
NEW DESIGN	EMM	DATE 1/23/2020
SHEET CHECKED	NCF	DATE 1/23/2020
AS BUILT DETAILS		DATE

SHEET TOTALS

COMMON EXCAV. – C.Y. ROCK EXCAV. – C.Y.

FILL – C.Y. MUCK EXCAV. – C.Y.

DGN	STATE PROJECT NO.	SHEET NO.	TOTAL SHEETS
13065xs	13065	4	346

REVISIONS AFTER PROPOSAL

NUMBER	DATE	STATION	STATION	DESCRIPTION

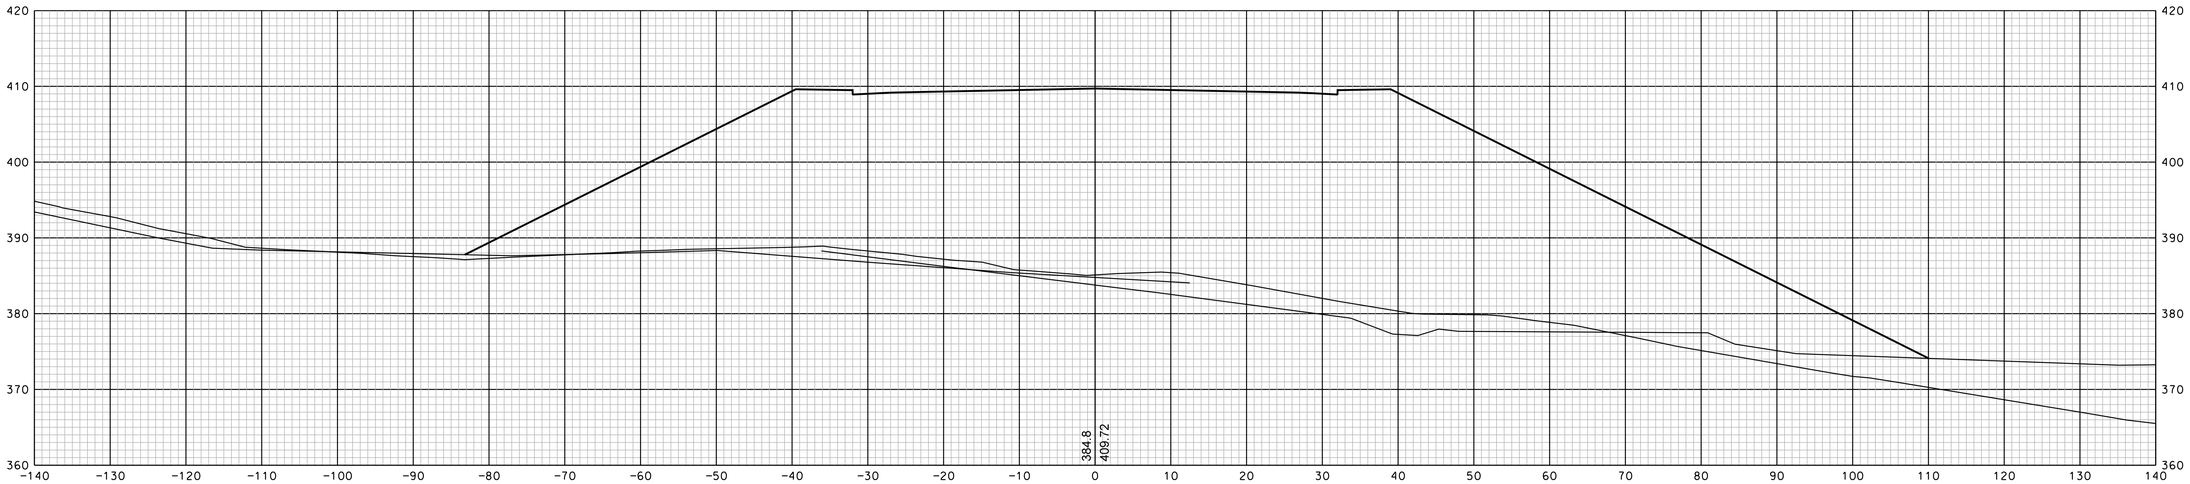

1006+00

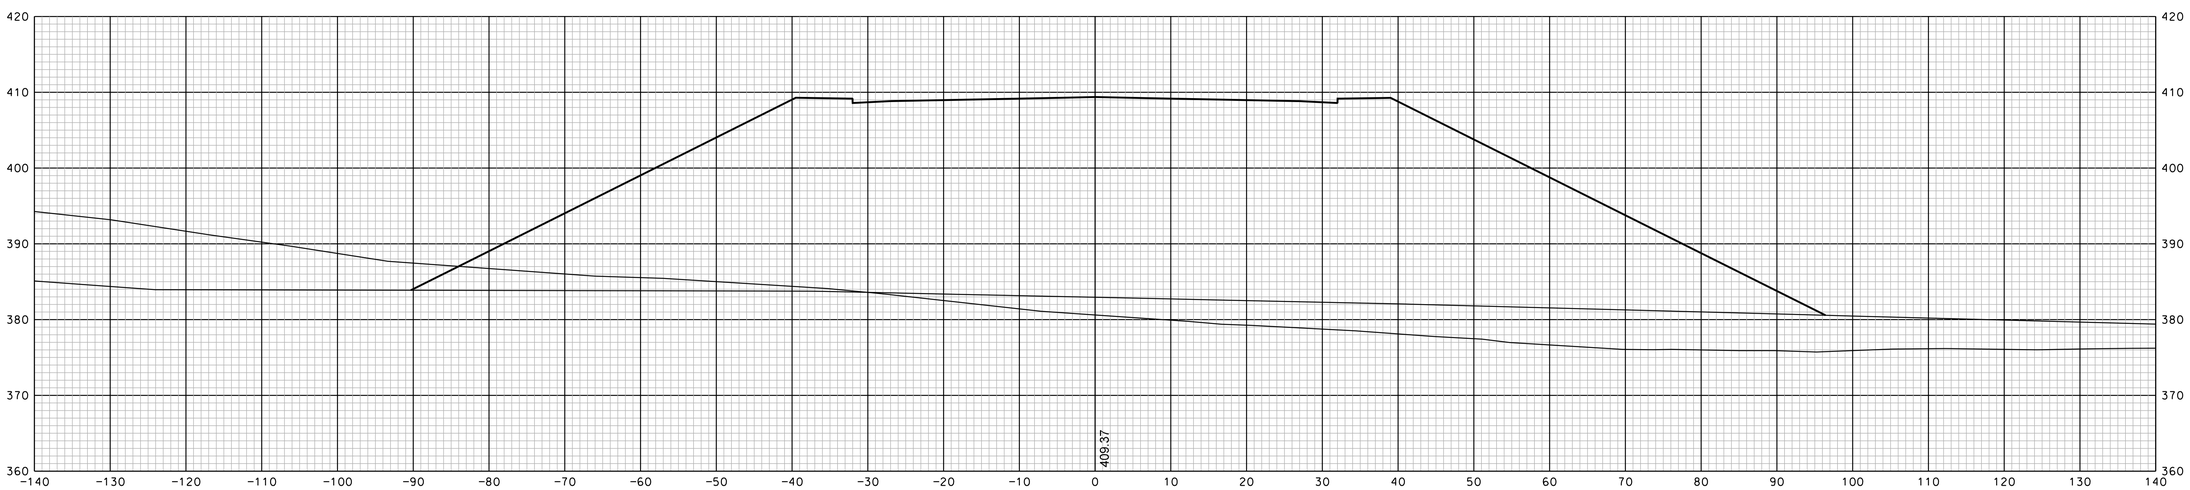

1005+50

SOR PROCESSED		DATE
NEW DESIGN	EMM	DATE 1/23/2020
SHEET CHECKED	NCF	DATE 1/23/2020
AS BUILT DETAILS		DATE

SHEET TOTALS

COMMON EXCAV. – C.Y. ROCK EXCAV. – C.Y.

FILL – C.Y. MUCK EXCAV. – C.Y.

DGN	STATE PROJECT NO.	SHEET NO.	TOTAL SHEETS
13065xs	13065	5	346

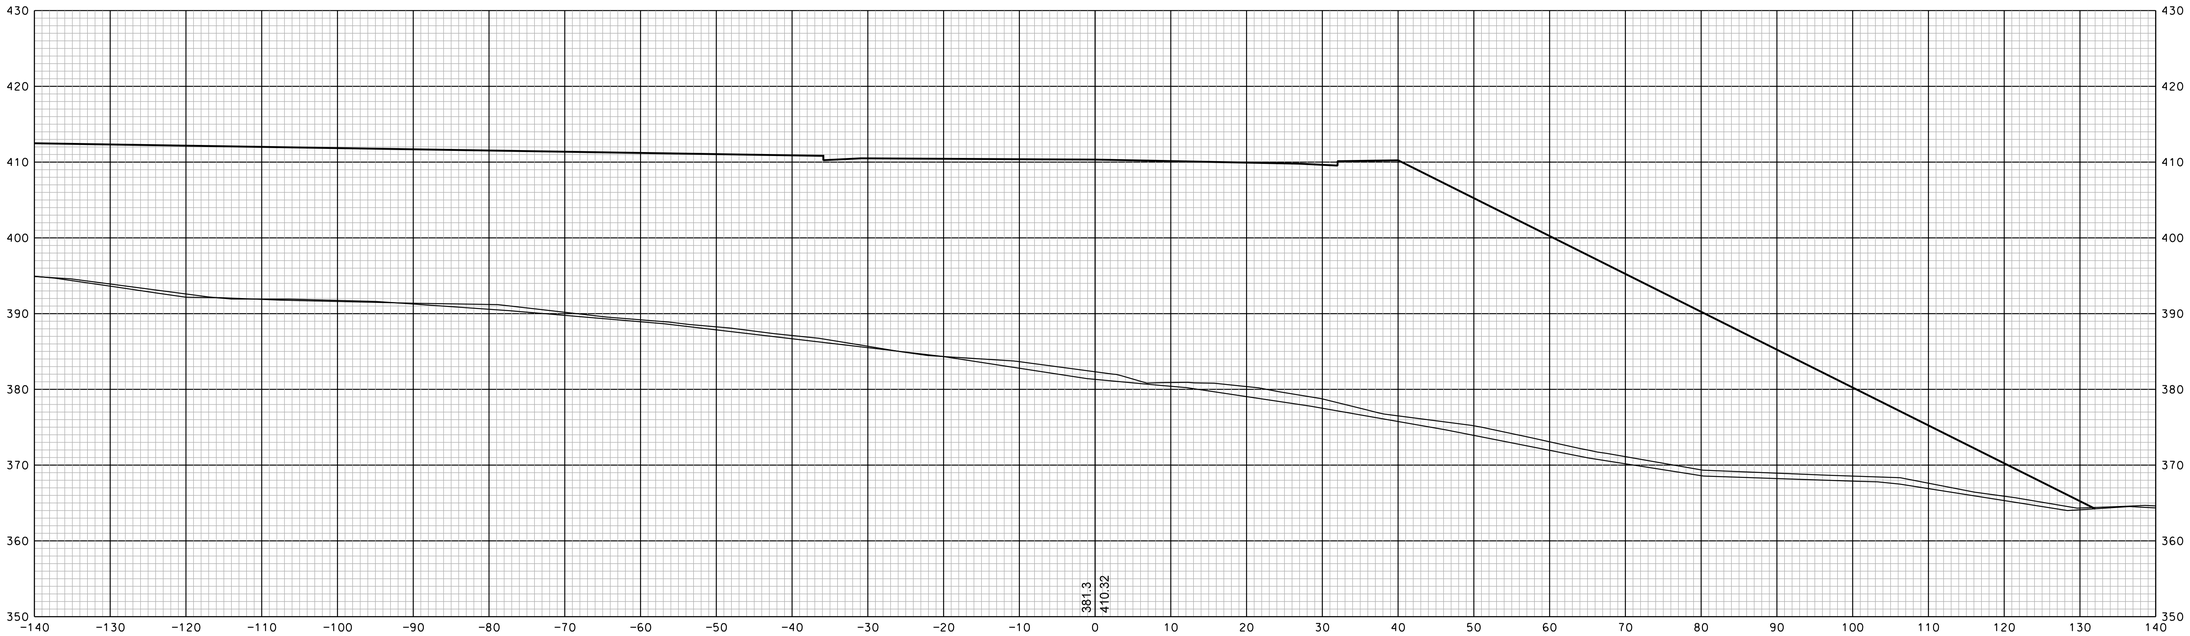

1007+00

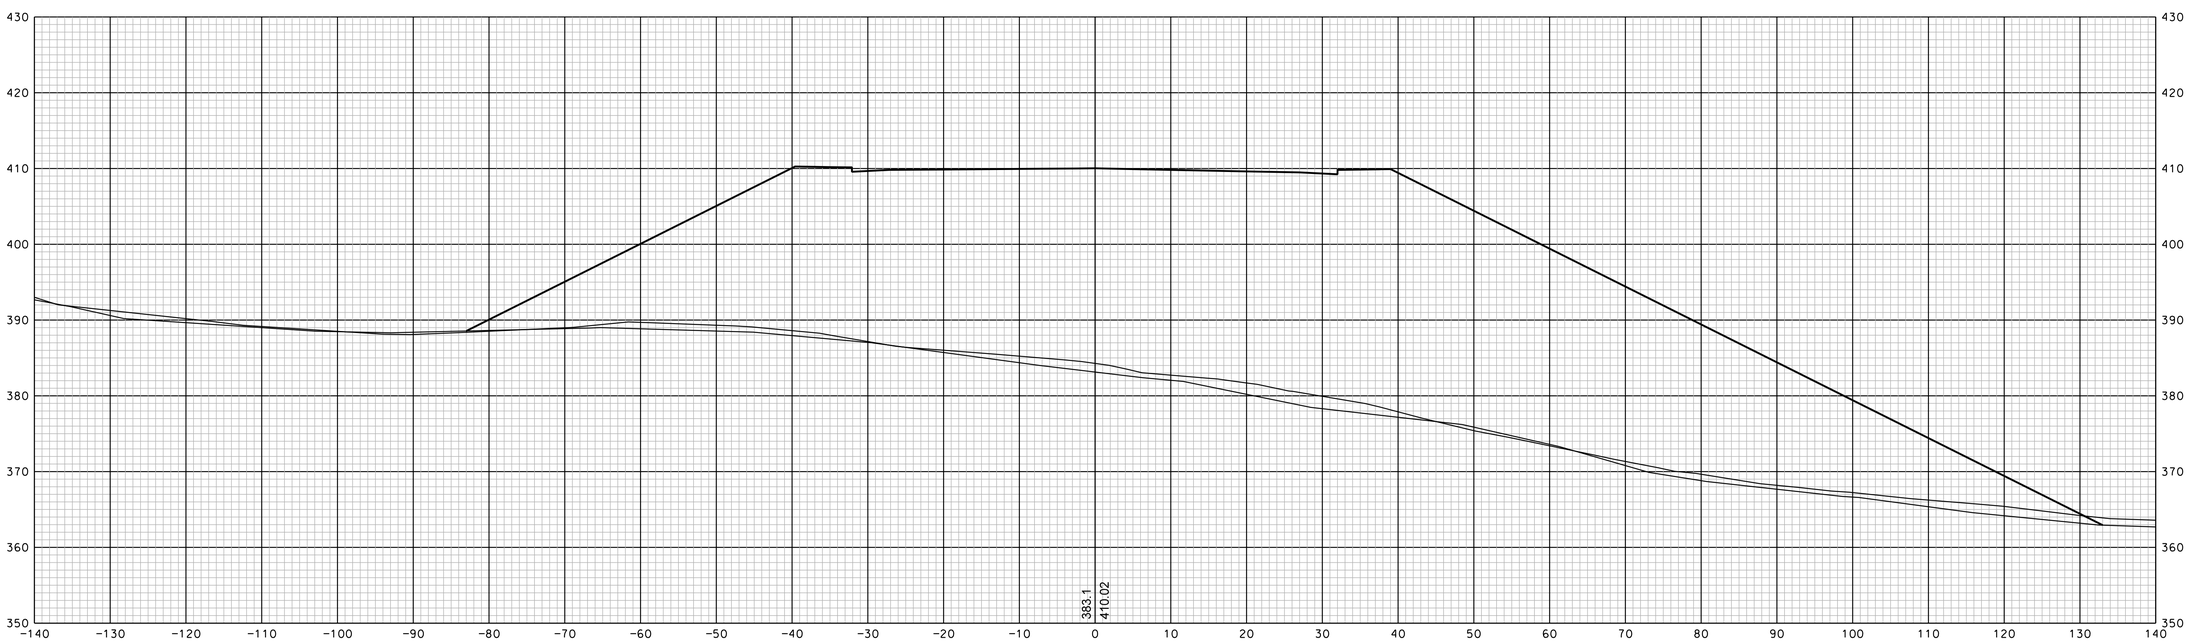

1006+50

SHEET TOTALS			
COMMON EXCAV.	– C.Y.	ROCK EXCAV.	– C.Y.
FILL	– C.Y.	MUCK EXCAV.	– C.Y.

DGN	STATE PROJECT NO.	SHEET NO.	TOTAL SHEETS
13065xs	13065	6	346

REVISIONS AFTER PROPOSAL

NUMBER	DATE	STATION	STATION	DESCRIPTION

		DATE
SDR PROCESSED		
NEW DESIGN	EMM	DATE 1/23/2020
SHEET CHECKED	NCF	DATE 1/23/2020
AS BUILT DETAILS		DATE

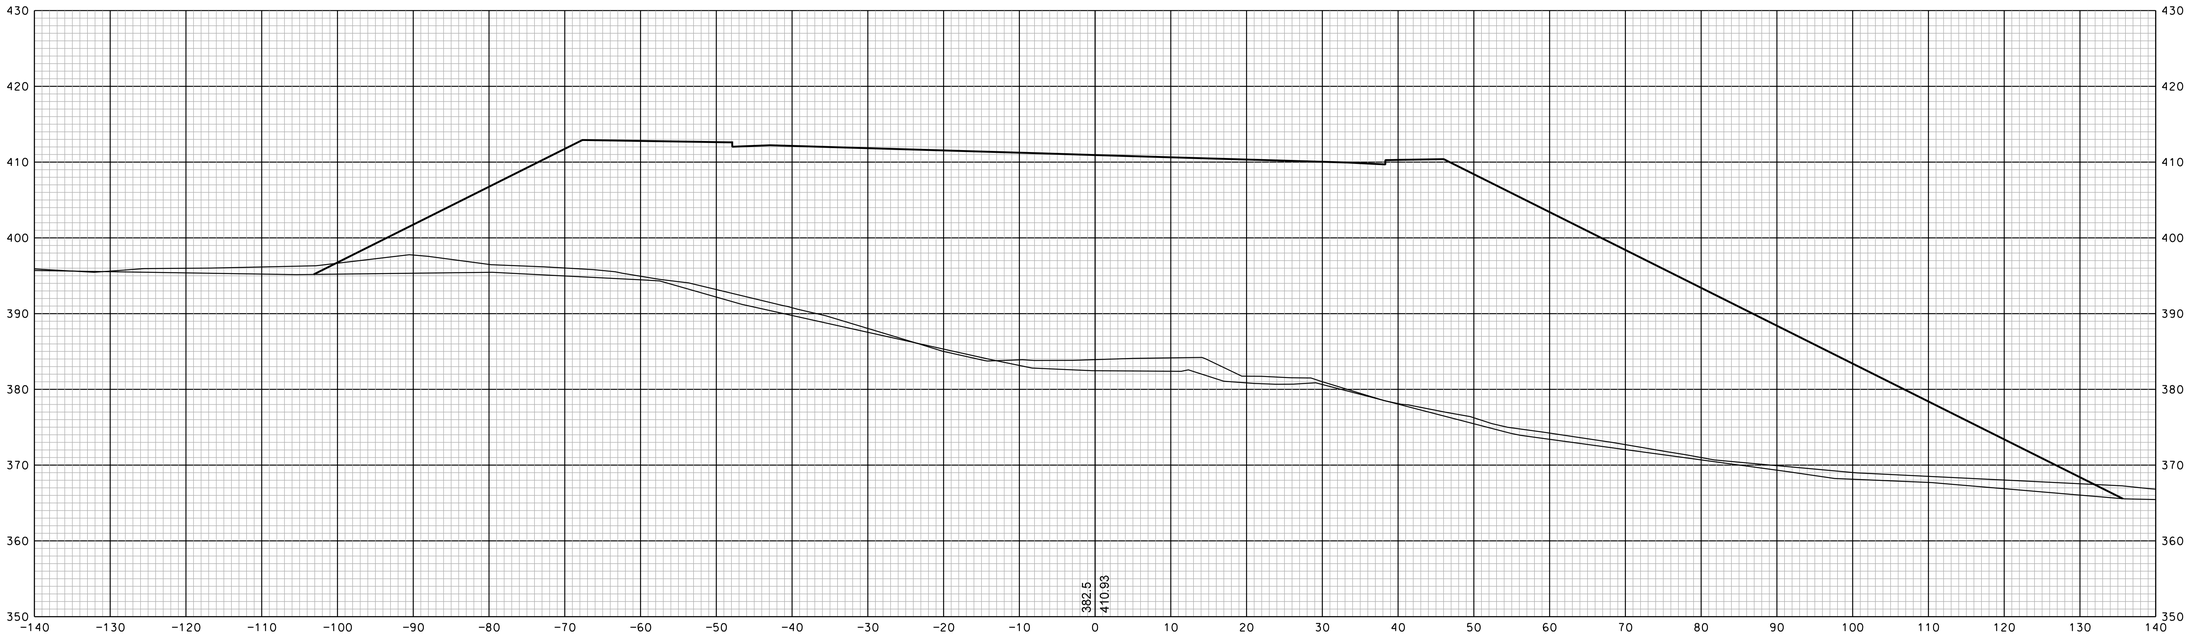

1008+00

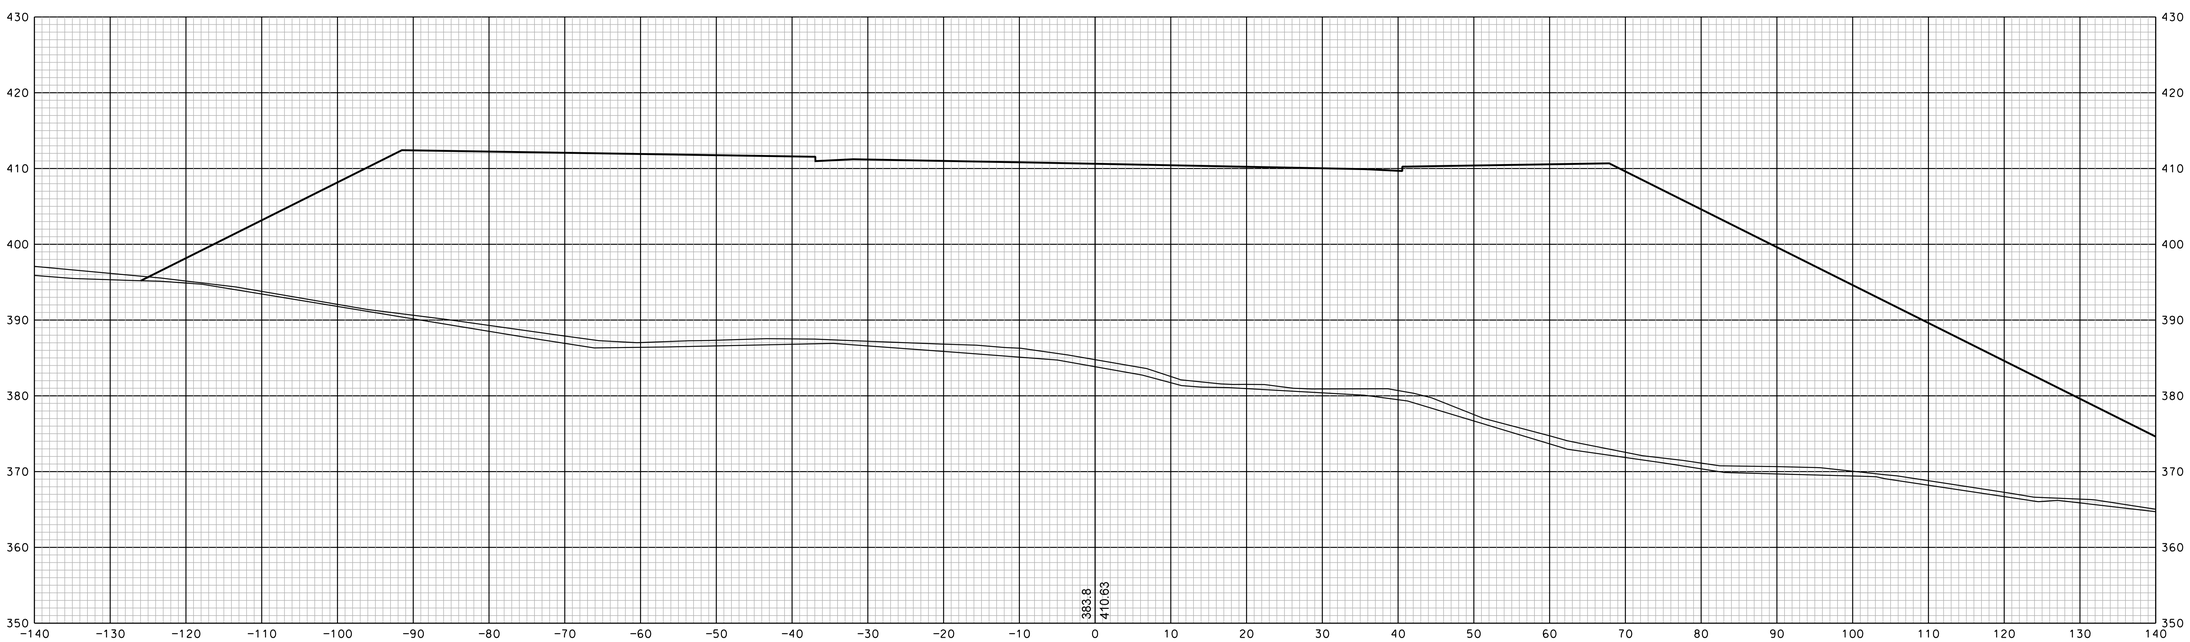

1007+50

REVISIONS AFTER PROPOSAL			
NUMBER	DATE	STATION	STATION	DESCRIPTION

SDR PROCESSED		DATE
NEW DESIGN	EMM	DATE 1/23/2020
SHEET CHECKED	NCF	DATE 1/23/2020
AS BUILT DETAILS		DATE

SHEET TOTALS

COMMON EXCAV.	– C.Y.	ROCK EXCAV.	– C.Y.
FILL	– C.Y.	MUCK EXCAV.	– C.Y.

DGN	STATE PROJECT NO.	SHEET NO.	TOTAL SHEETS
13065xs	13065	7	346

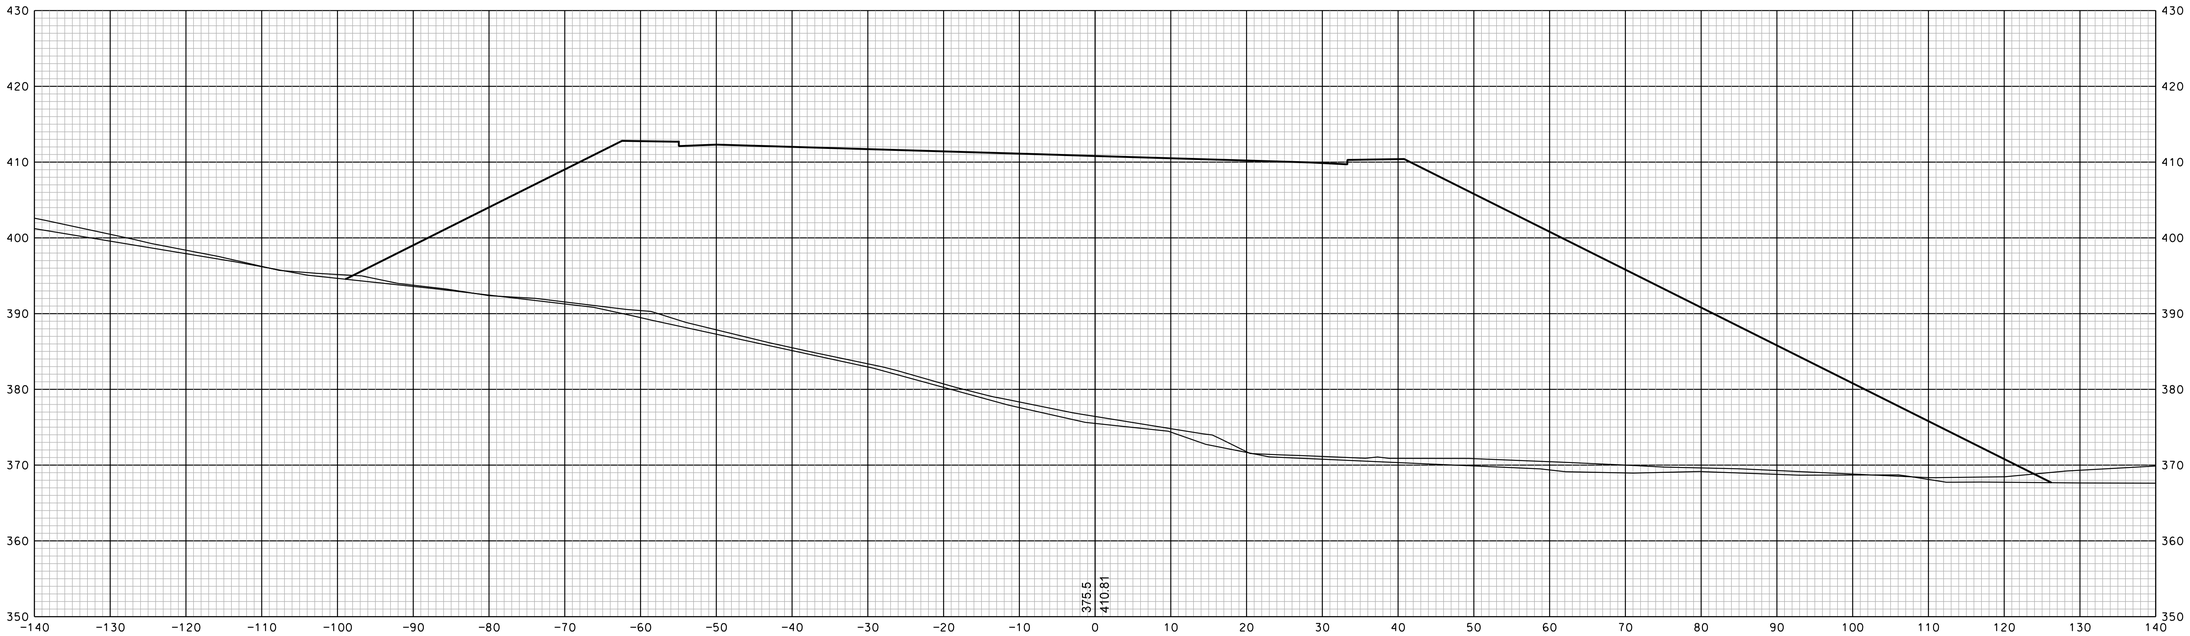

1009+00

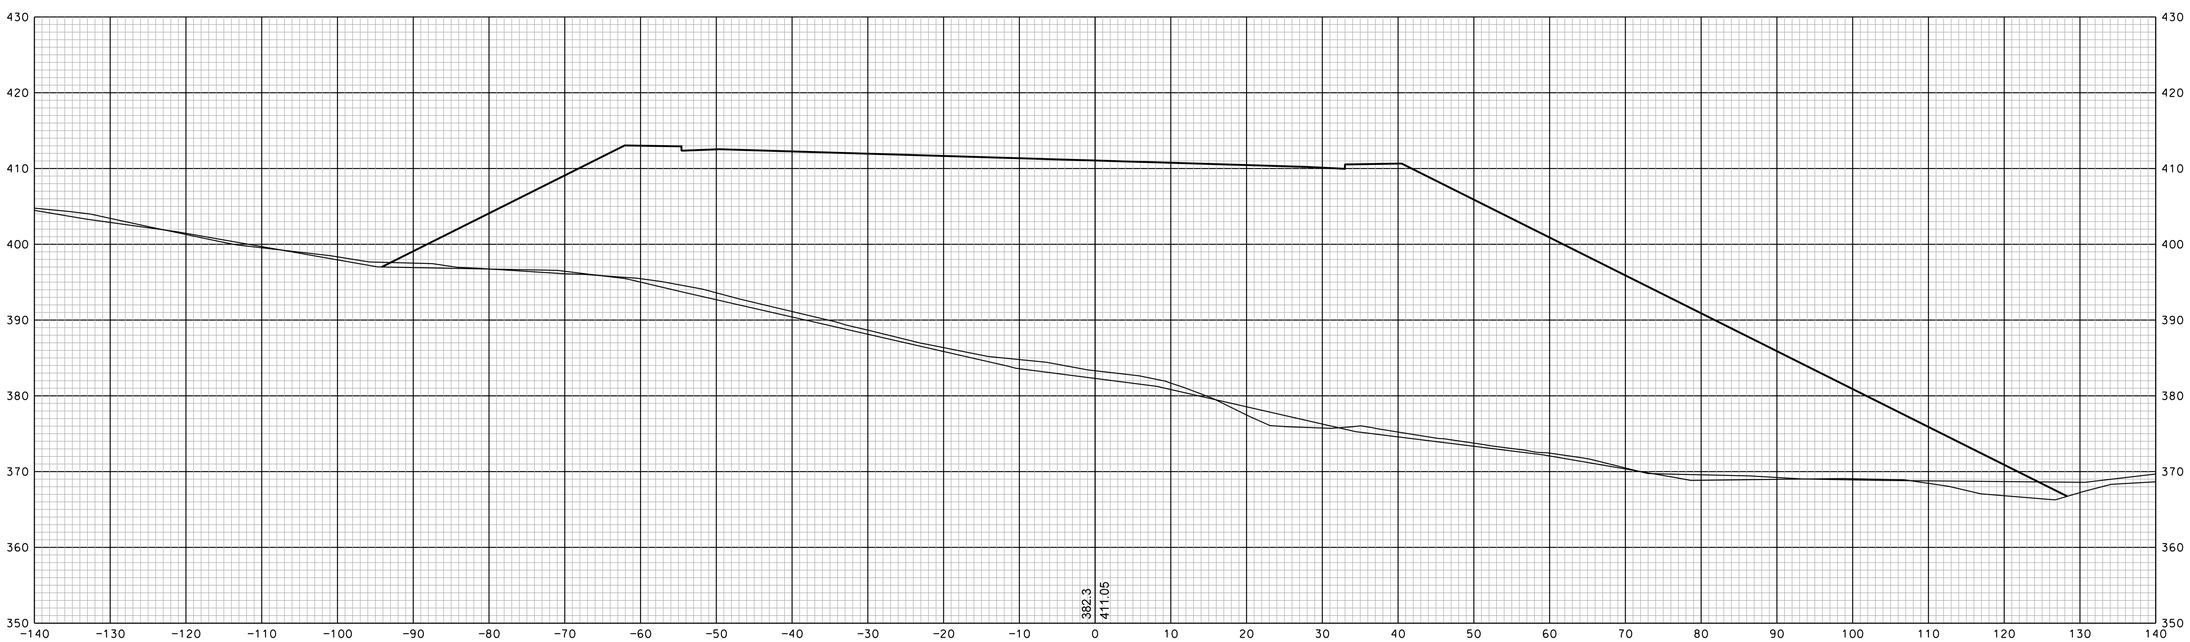

1008+50

SHEET TOTALS			
COMMON EXCAV.	– C.Y.	ROCK EXCAV.	– C.Y.
FILL	– C.Y.	MUCK EXCAV.	– C.Y.

DGN	STATE PROJECT NO.	SHEET NO.	TOTAL SHEETS
13065xs	13065	8	346

REVISIONS AFTER PROPOSAL

NUMBER	DATE	STATION	STATION	DESCRIPTION

SDR PROCESSED		DATE	
NEW DESIGN	EMM	DATE	1/23/2020
SHEET CHECKED	NCF	DATE	1/23/2020
AS BUILT DETAILS		DATE	

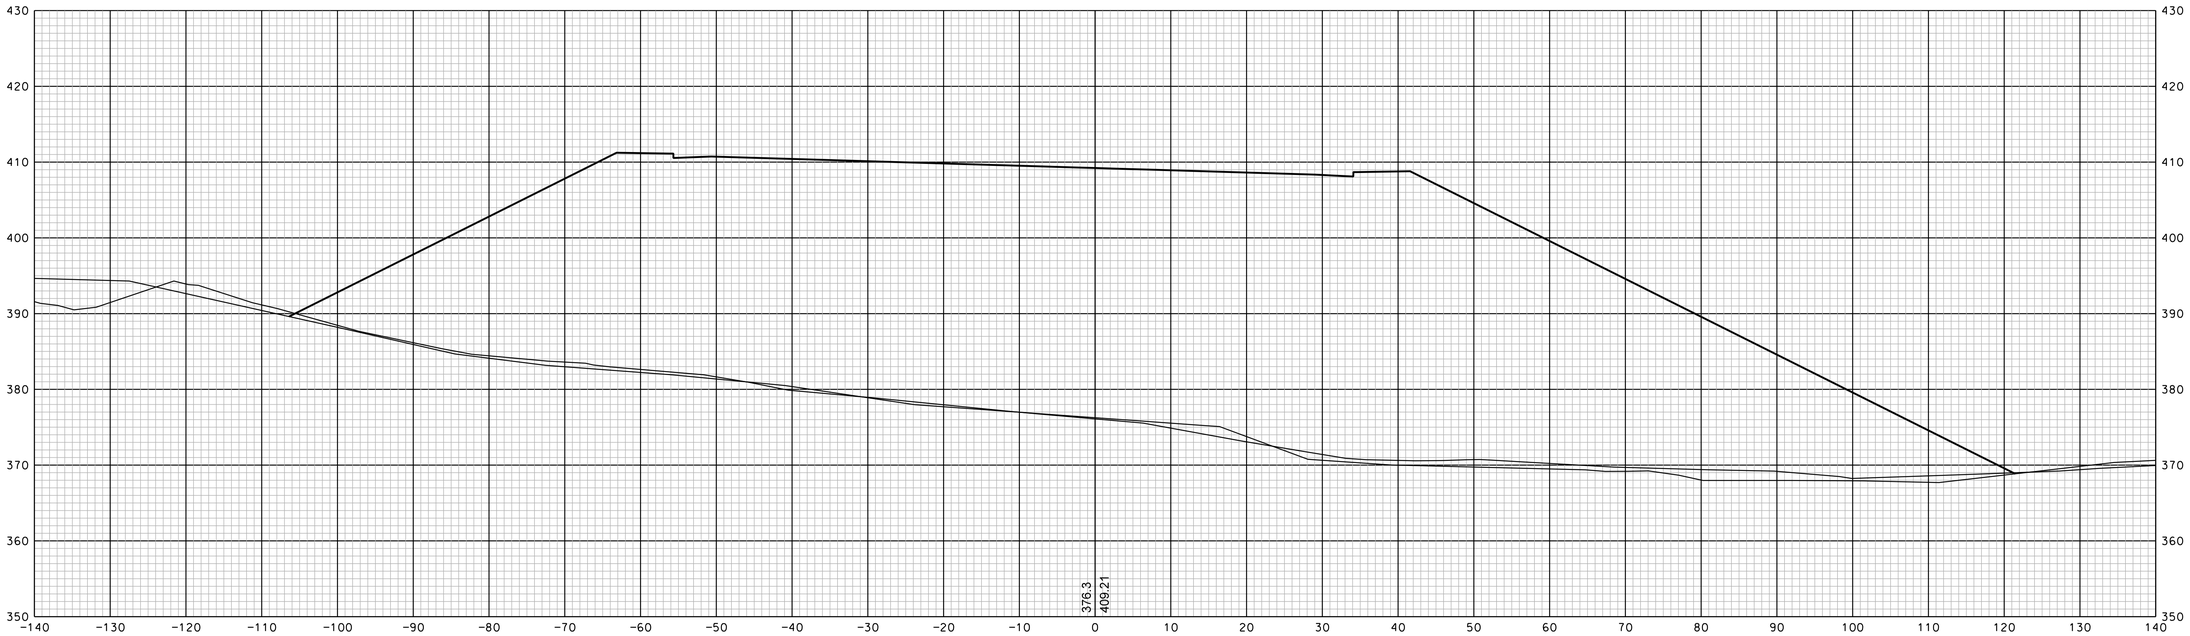

1010+00

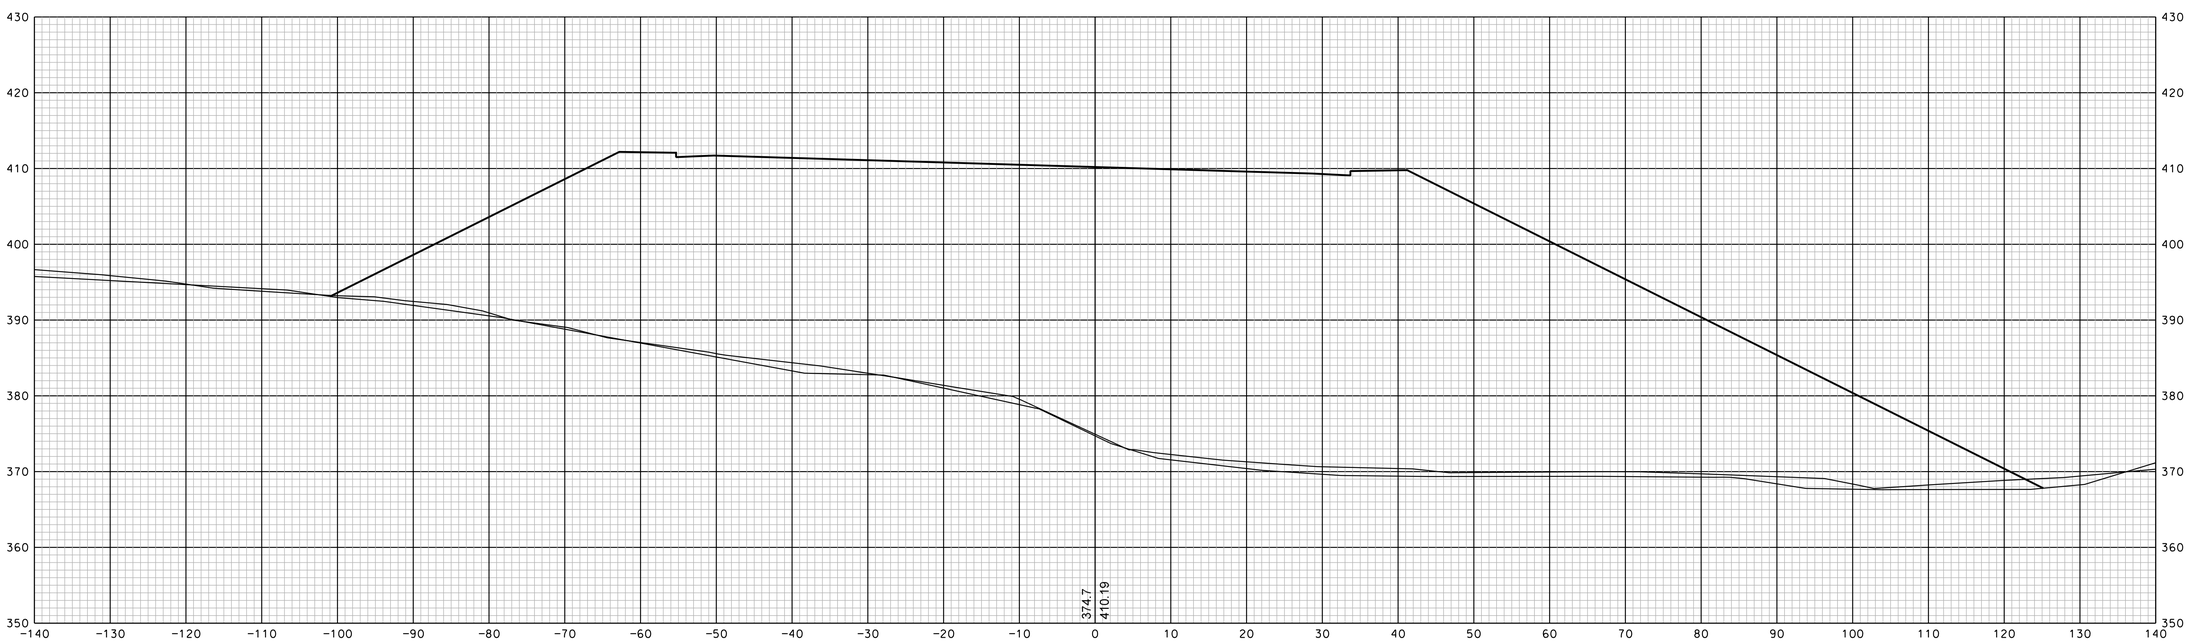

1009+50

REVISIONS AFTER PROPOSAL			
NUMBER	DATE	STATION	DESCRIPTION

SDR PROCESSED		DATE
NEW DESIGN	EMM	DATE 1/23/2020
SHEET CHECKED	NCF	DATE 1/23/2020
AS BUILT DETAILS		DATE

SHEET TOTALS

COMMON EXCAV.	– C.Y.	ROCK EXCAV.	– C.Y.
FILL	– C.Y.	MUCK EXCAV.	– C.Y.

DGN	STATE PROJECT NO.	SHEET NO.	TOTAL SHEETS
13065xs	13065	9	346

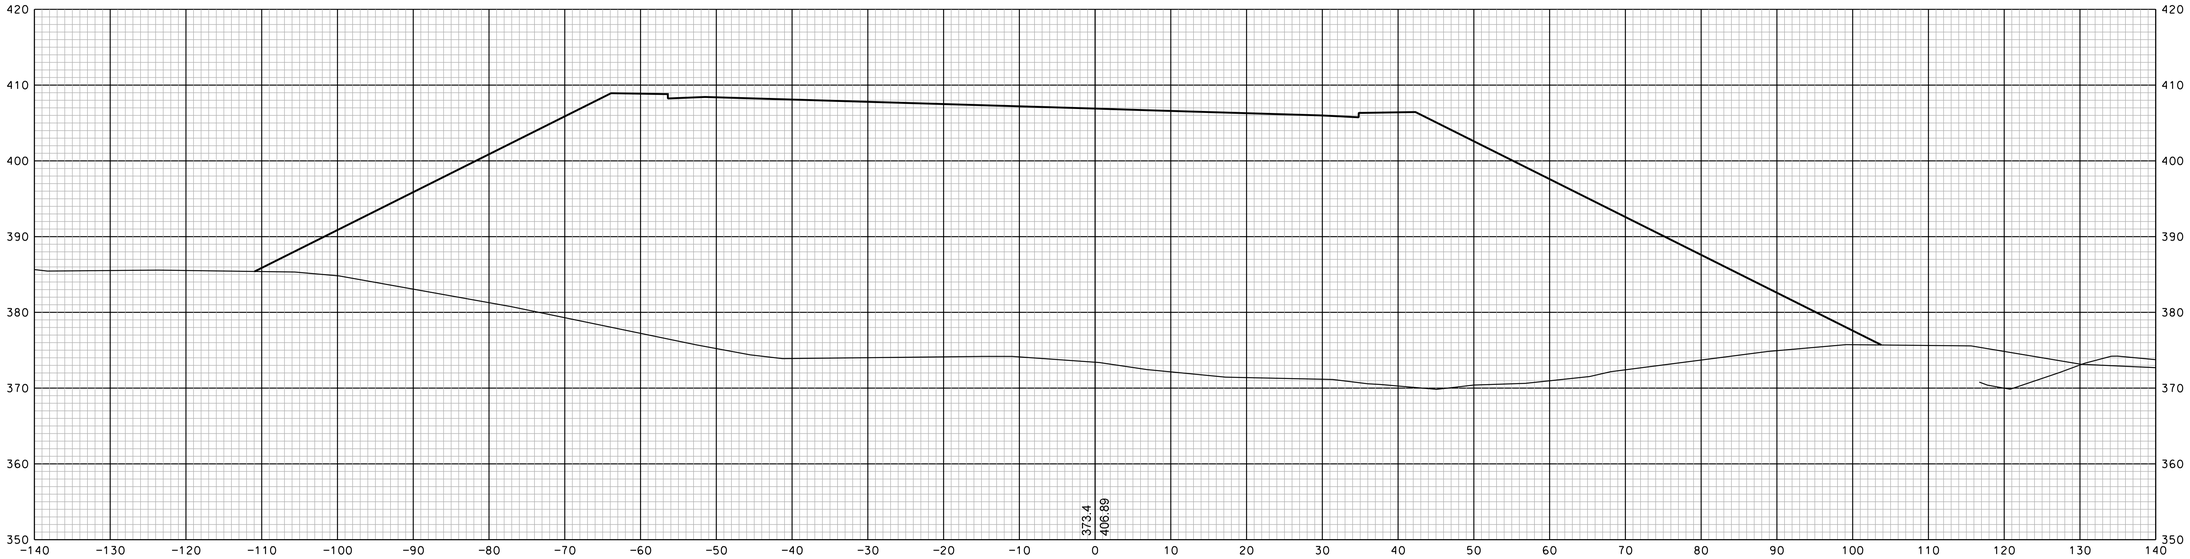

1011+00

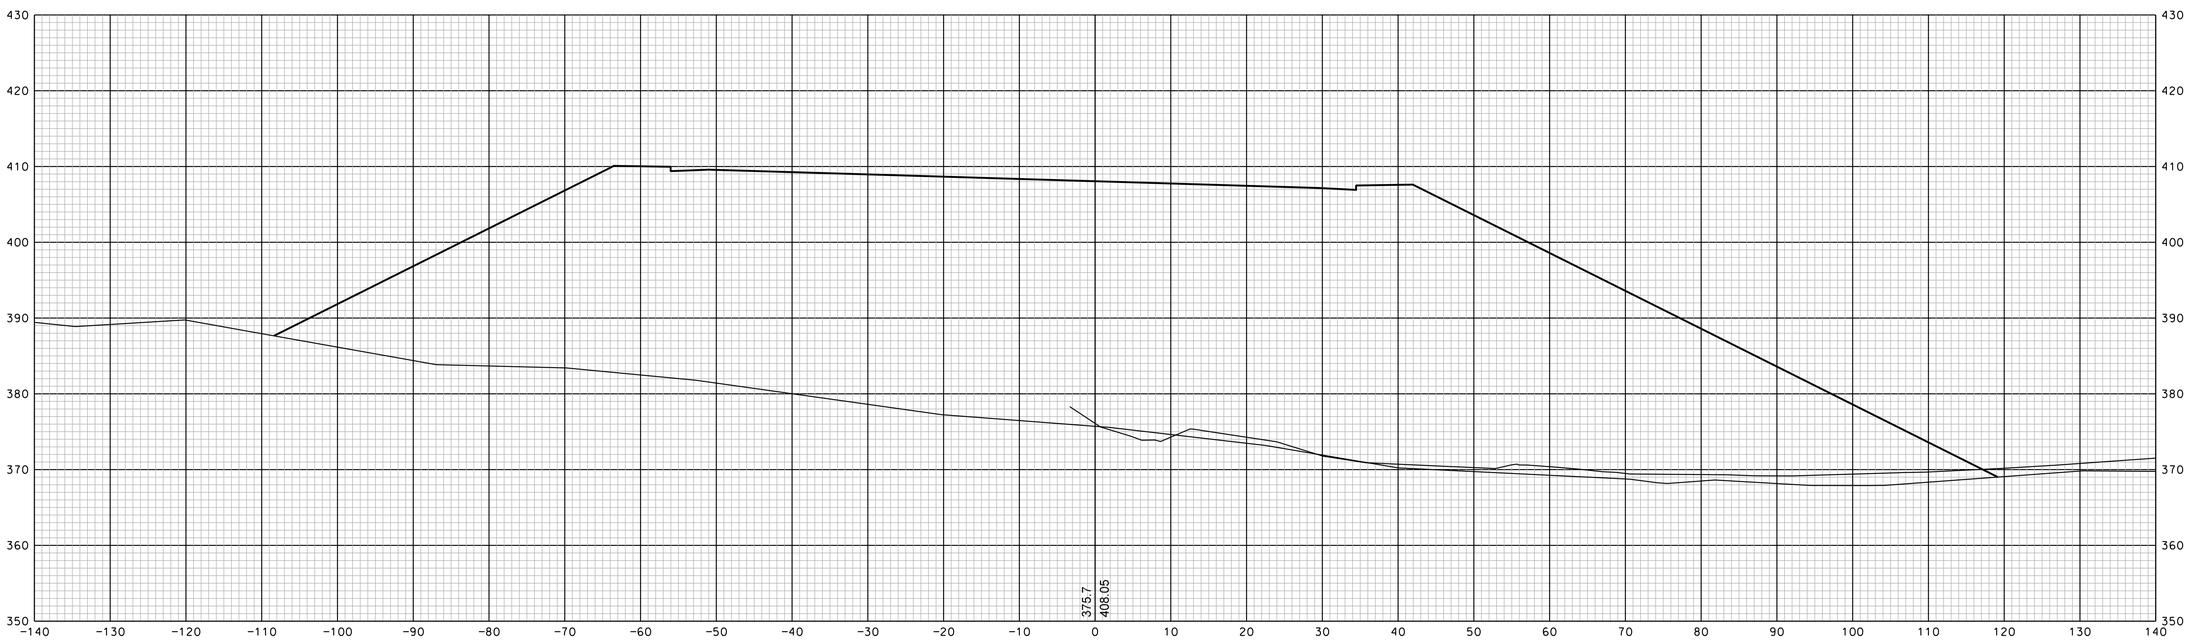

1010+50

SHEET TOTALS			
COMMON EXCAV.	– C.Y.	ROCK EXCAV.	– C.Y.
FILL	– C.Y.	MUCK EXCAV.	– C.Y.

DGN	STATE PROJECT NO.	SHEET NO.	TOTAL SHEETS
13065xs	13065	10	346

REVISIONS AFTER PROPOSAL

NUMBER	DATE	STATION	STATION	DESCRIPTION

SDR PROCESSED		DATE	
NEW DESIGN	EMM	DATE	1/23/2020
SHEET CHECKED	NCF	DATE	1/23/2020
AS BUILT DETAILS		DATE	

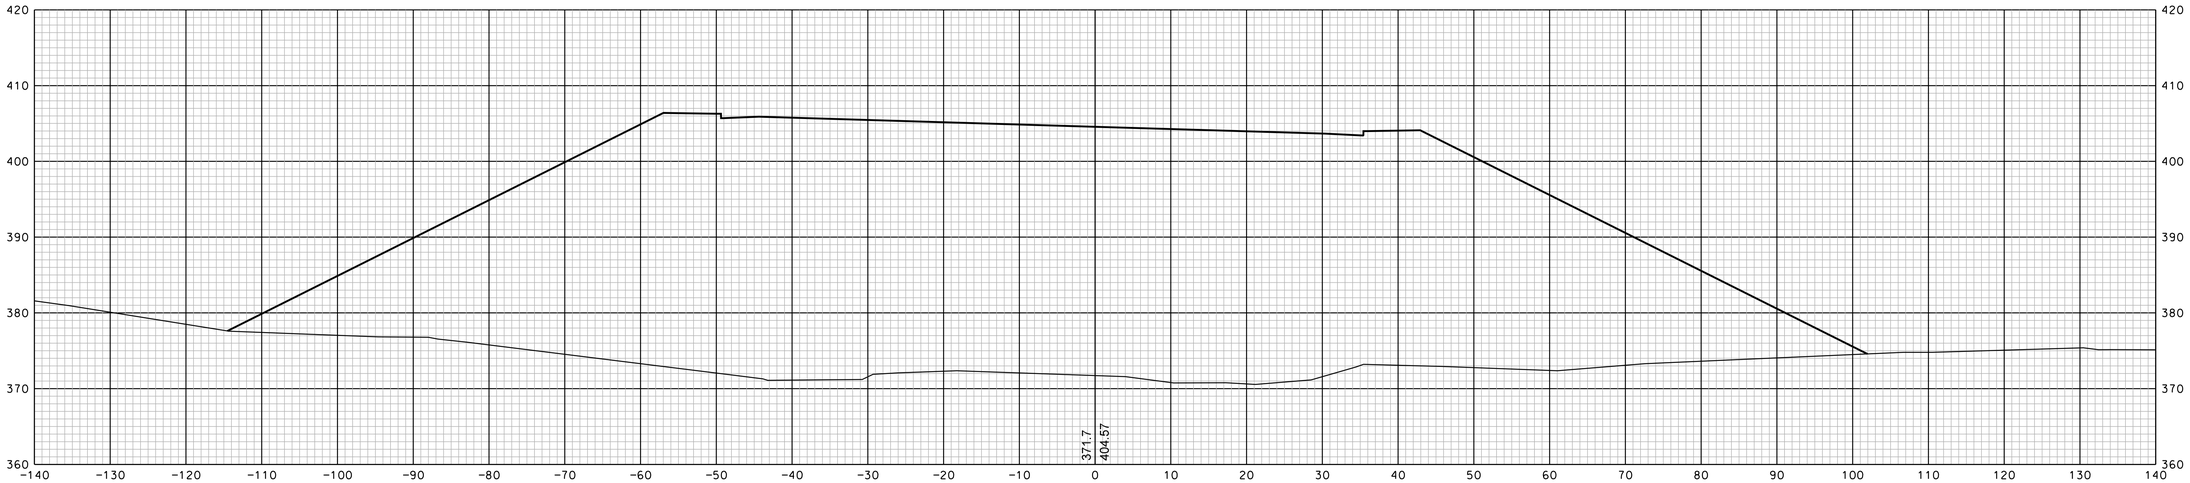

1012+00

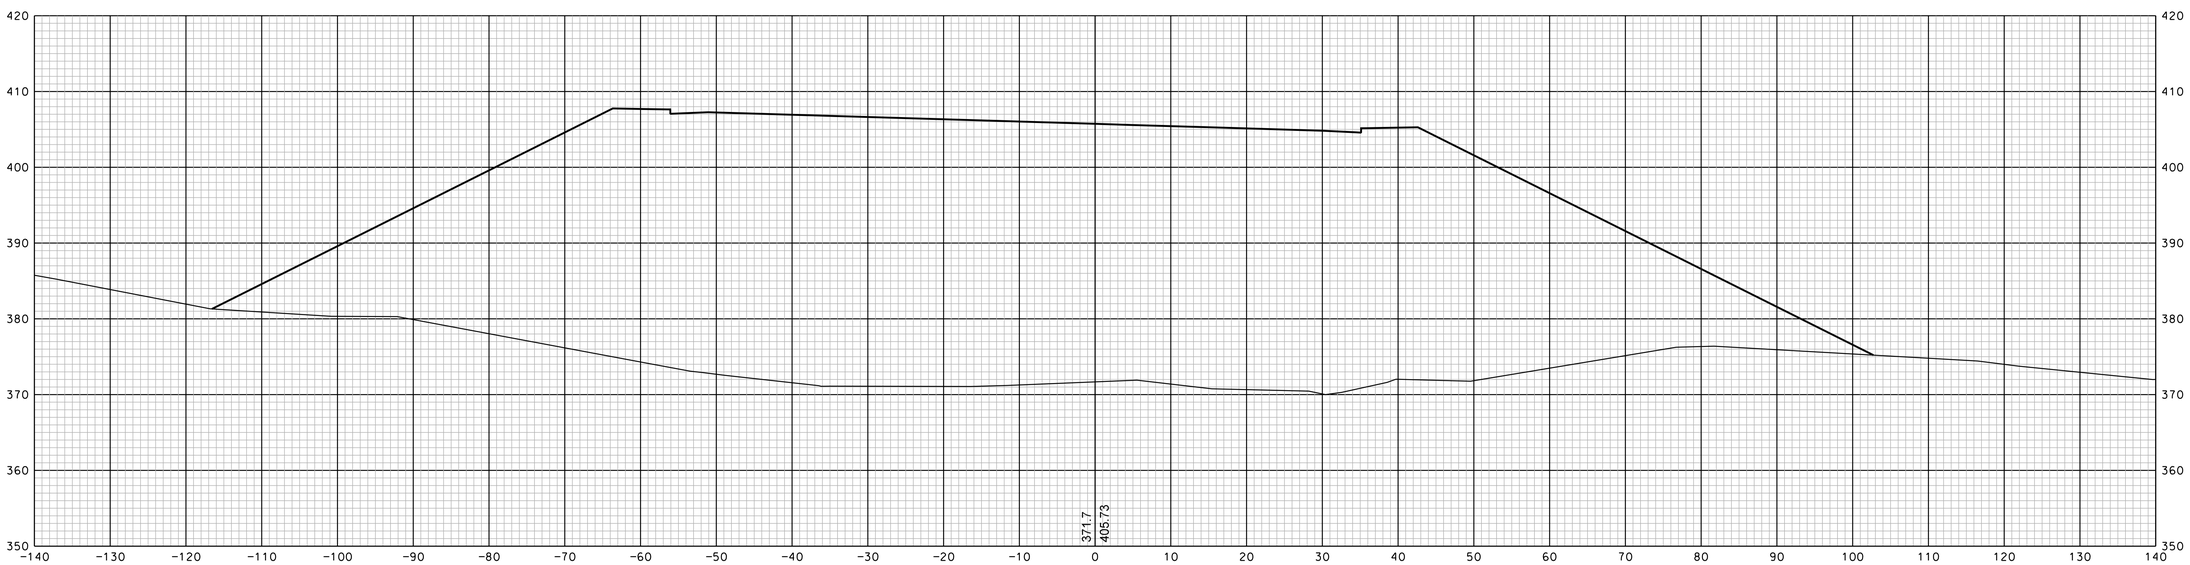

1011+50

SHEET TOTALS			
COMMON EXCAV.	– C.Y.	ROCK EXCAV.	– C.Y.
FILL	– C.Y.	MUCK EXCAV.	– C.Y.

DGN	STATE PROJECT NO.	SHEET NO.	TOTAL SHEETS
13065xs	13065	11	346

REVISIONS AFTER PROPOSAL

NUMBER	DATE	STATION	STATION	DESCRIPTION

SDR PROCESSED		DATE	
NEW DESIGN	EMM	DATE	1/23/2020
SHEET CHECKED	NCF	DATE	1/23/2020
AS BUILT DETAILS		DATE	

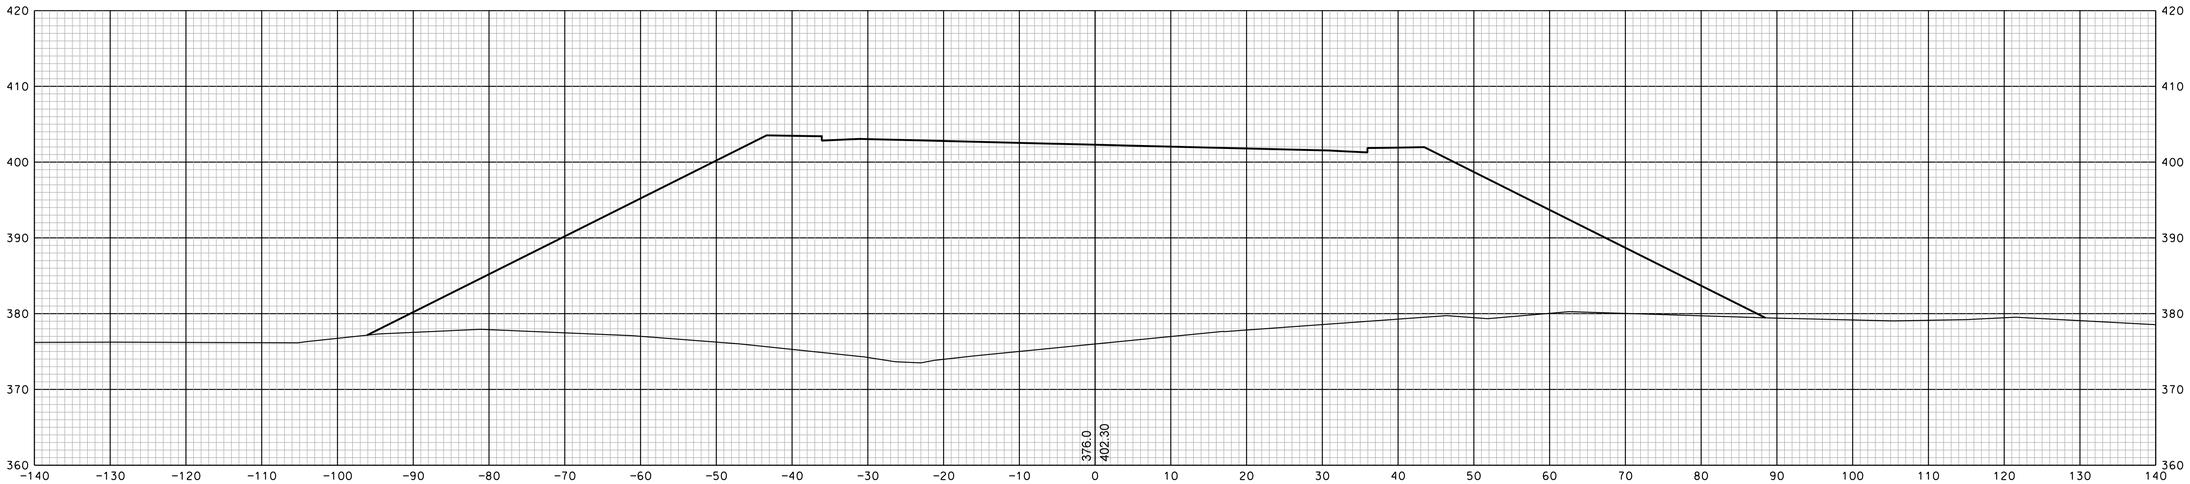

1013+00

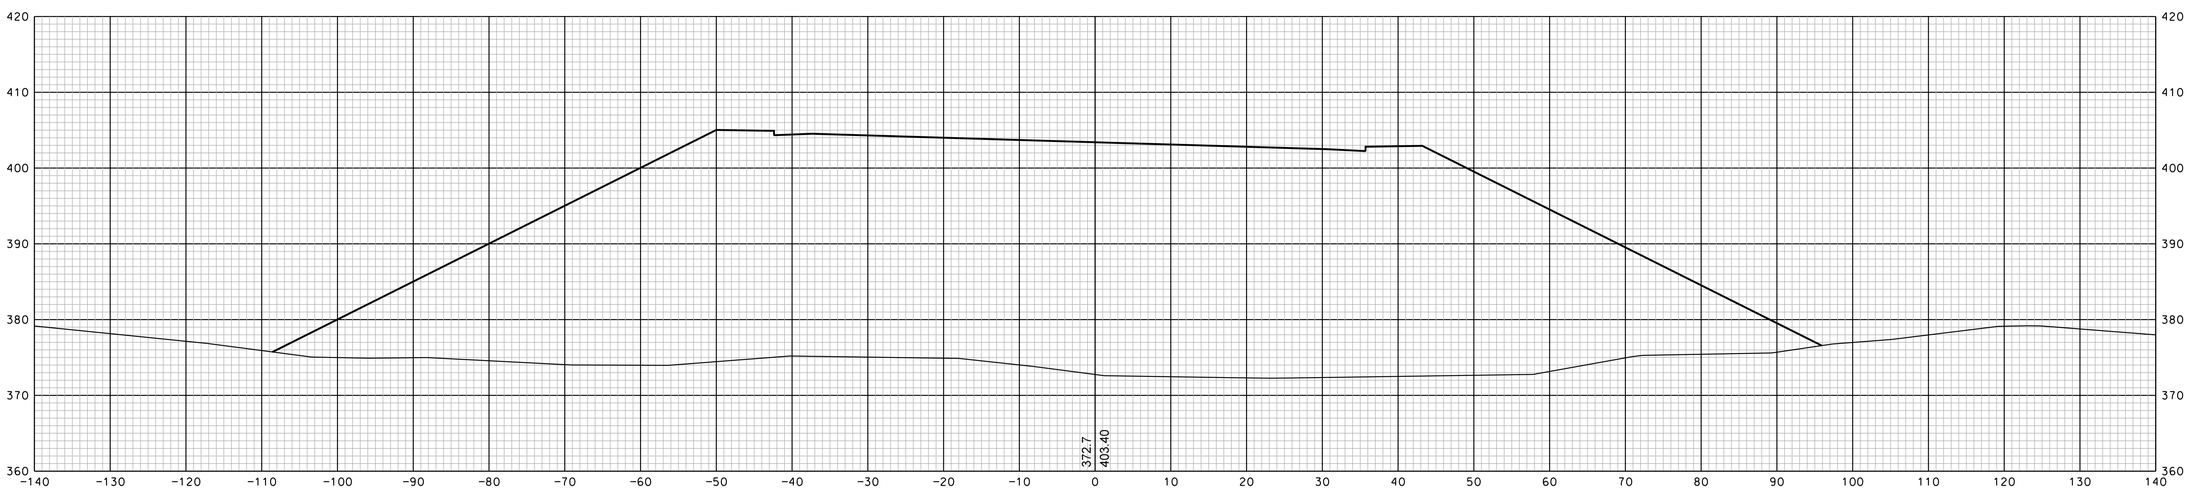

1012+50

SHEET TOTALS			
COMMON EXCAV. – C.Y.		ROCK EXCAV. – C.Y.	
FILL – C.Y.		MUCK EXCAV. – C.Y.	
DGN	STATE PROJECT NO.	SHEET NO.	TOTAL SHEETS
13065xs	13065	12	346

REVISIONS AFTER PROPOSAL

NUMBER	DATE	STATION	STATION	DESCRIPTION

		DATE
SDR PROCESSED		
NEW DESIGN	EMM	DATE 1/23/2020
SHEET CHECKED	NCF	DATE 1/23/2020
AS BUILT DETAILS		DATE

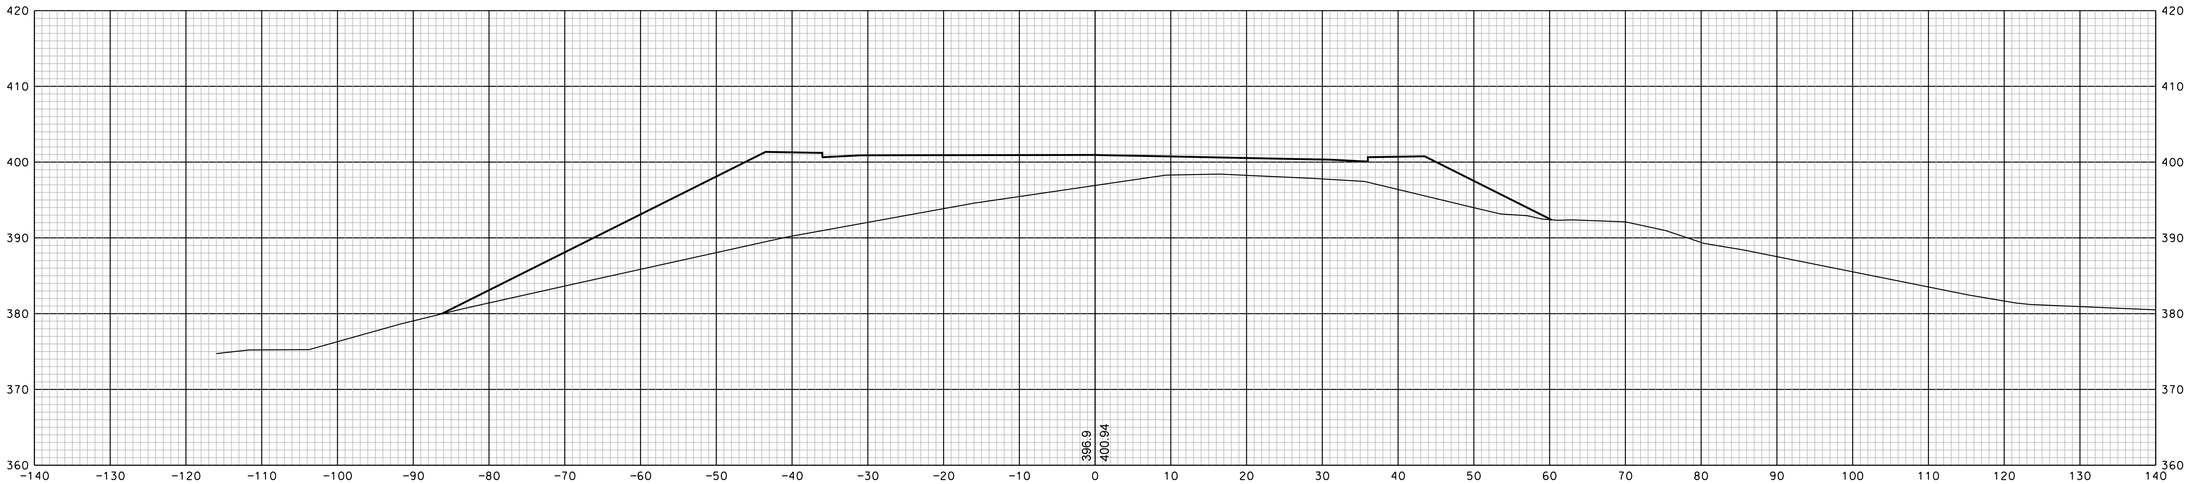

1014+00

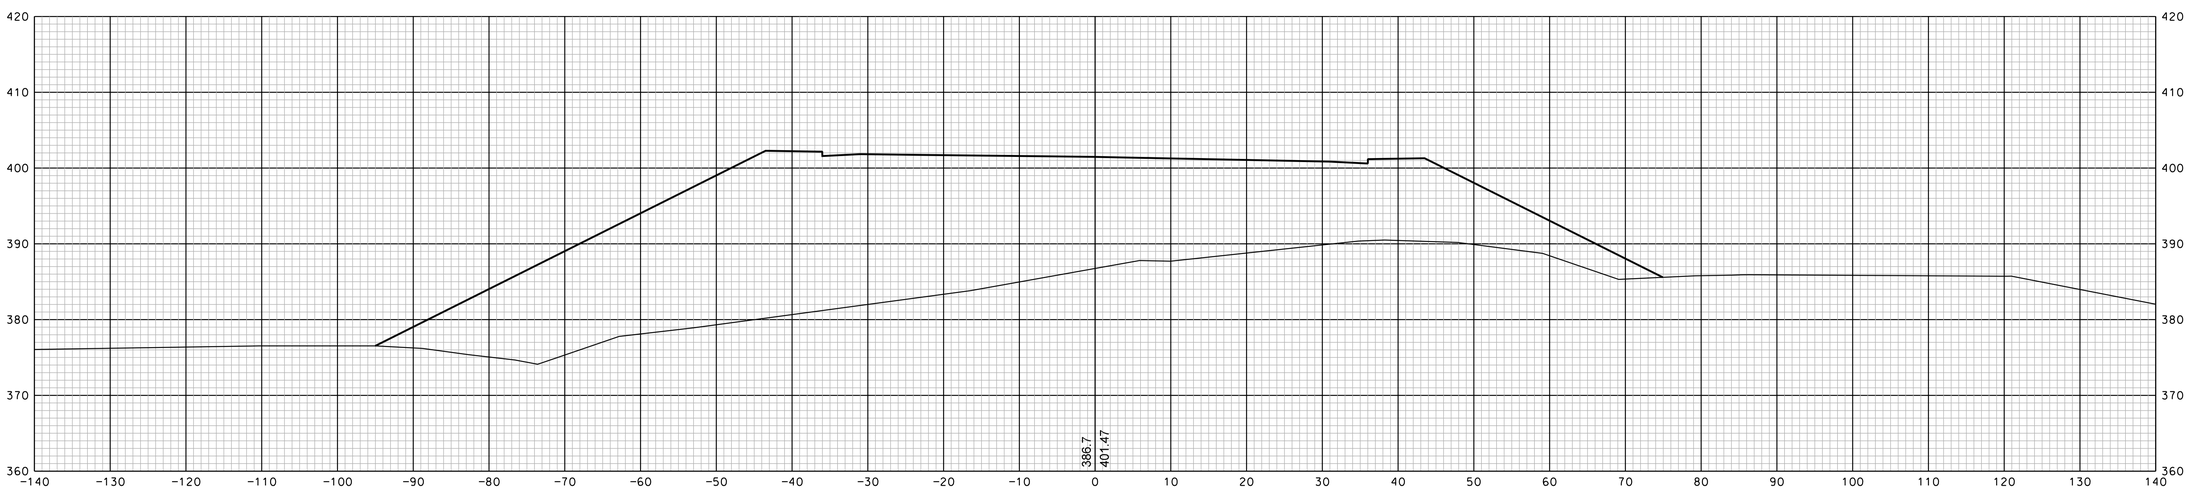

1013+50

SHEET TOTALS			
COMMON EXCAV. – C.Y.		ROCK EXCAV. – C.Y.	
FILL – C.Y.		MUCK EXCAV. – C.Y.	
DGN	STATE PROJECT NO.	SHEET NO.	TOTAL SHEETS
13065xs	13065	13	346

REVISIONS AFTER PROPOSAL

NUMBER	DATE	STATION	STATION	DESCRIPTION

SOR PROCESSED		DATE	
NEW DESIGN	EMM	DATE	1/23/2020
SHEET CHECKED	NCF	DATE	1/23/2020
AS BUILT DETAILS		DATE	

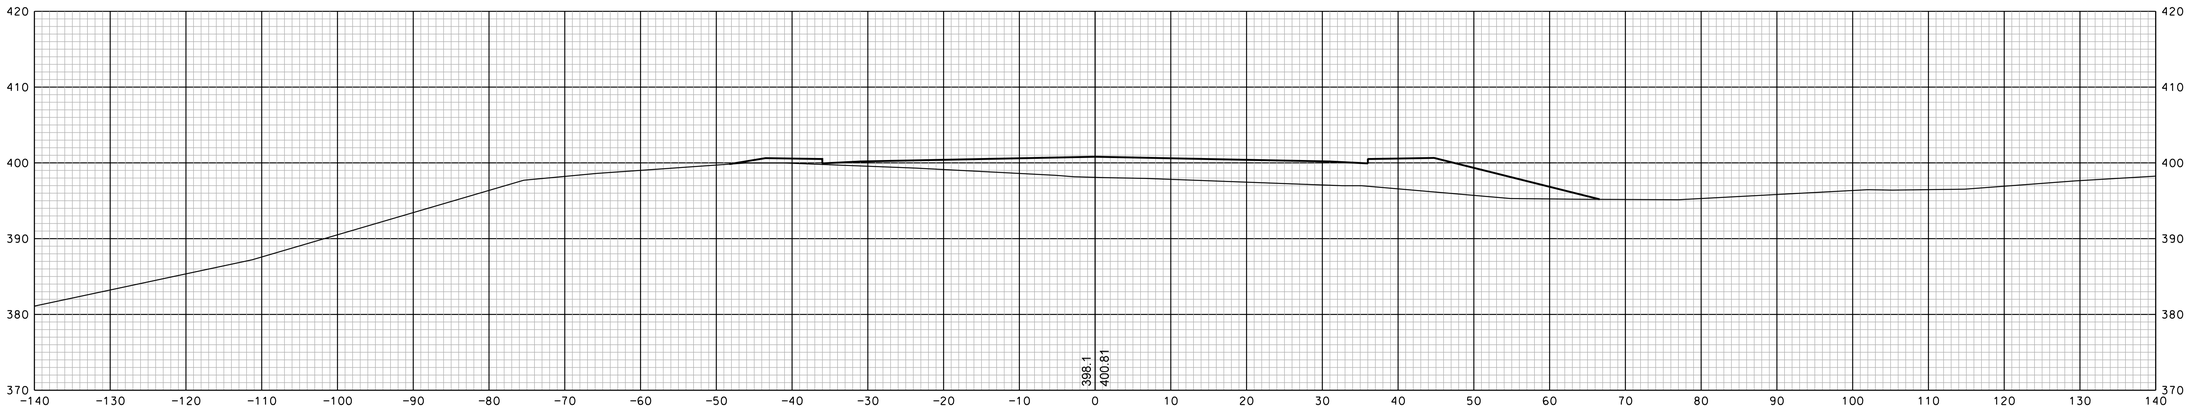

1015+00

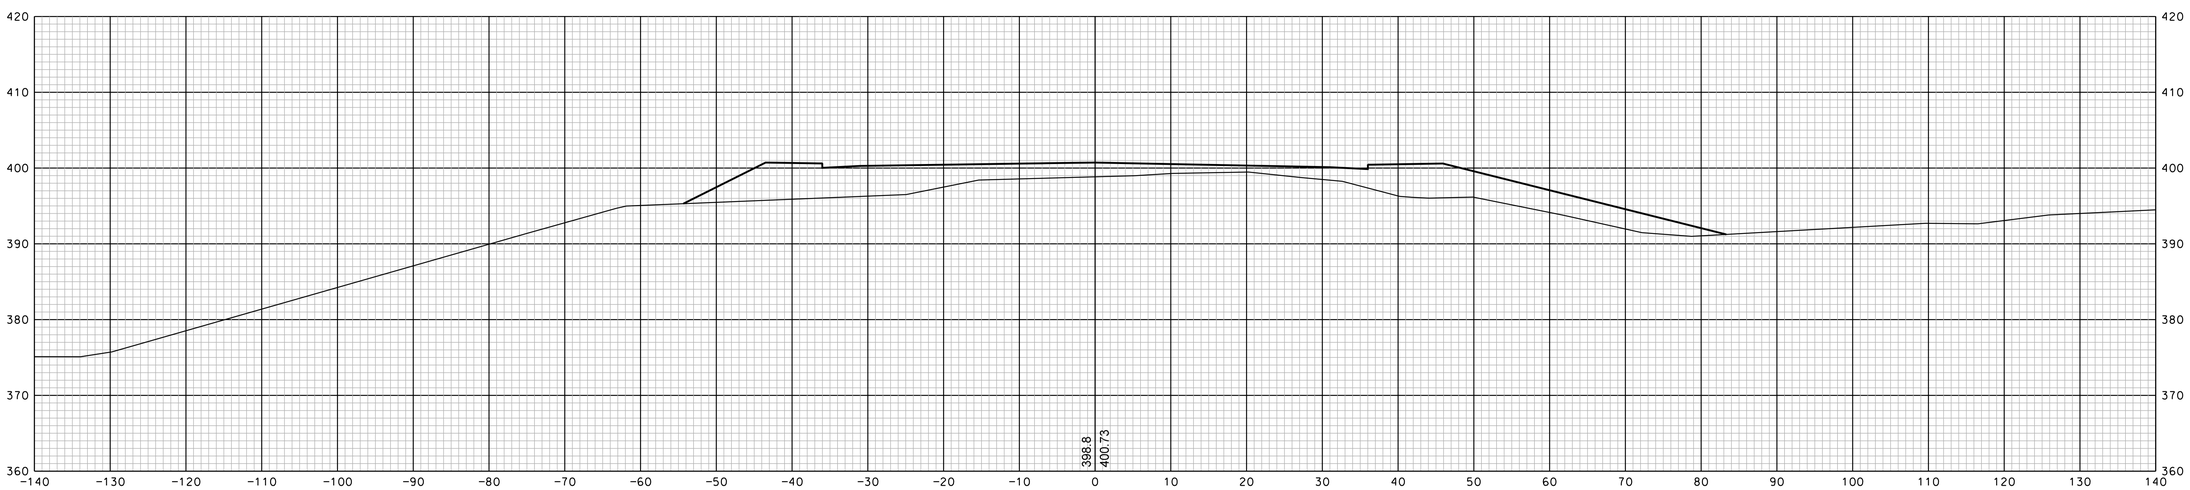

1014+50

SHEET TOTALS			
COMMON EXCAV. – C.Y.		ROCK EXCAV. – C.Y.	
FILL – C.Y.		MUCK EXCAV. – C.Y.	
DGN	STATE PROJECT NO.	SHEET NO.	TOTAL SHEETS
13065xs	13065	14	346

REVISIONS AFTER PROPOSAL

NUMBER	DATE	STATION	STATION	DESCRIPTION

		DATE
SDR PROCESSED		
NEW DESIGN	EMM	DATE 1/23/2020
SHEET CHECKED	NCF	DATE 1/23/2020
AS BUILT DETAILS		DATE

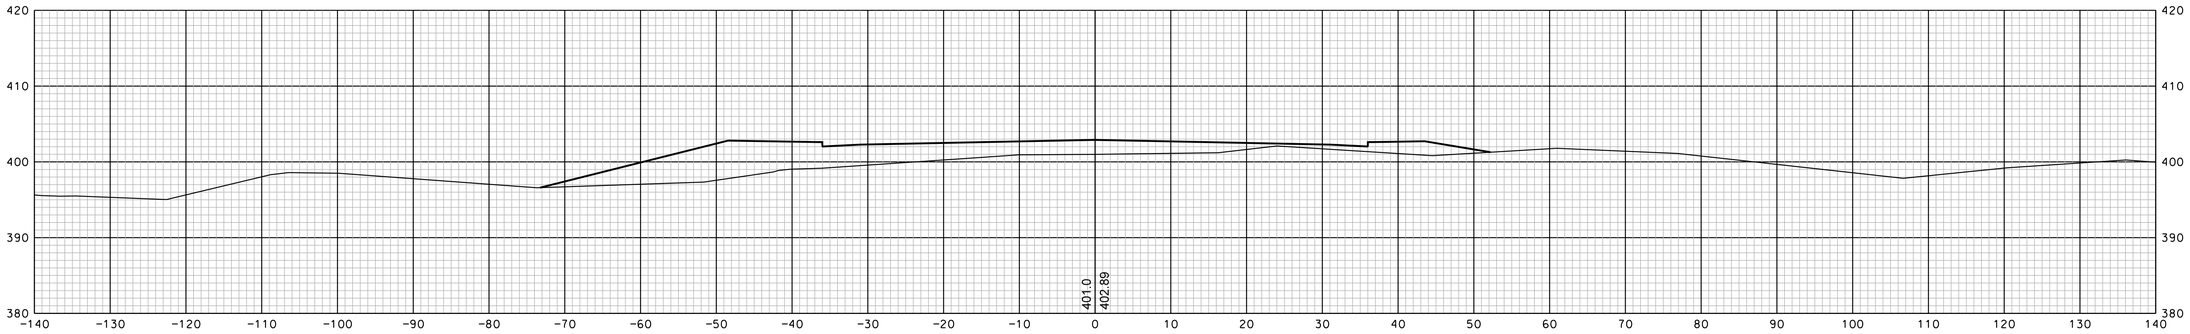

1016+50

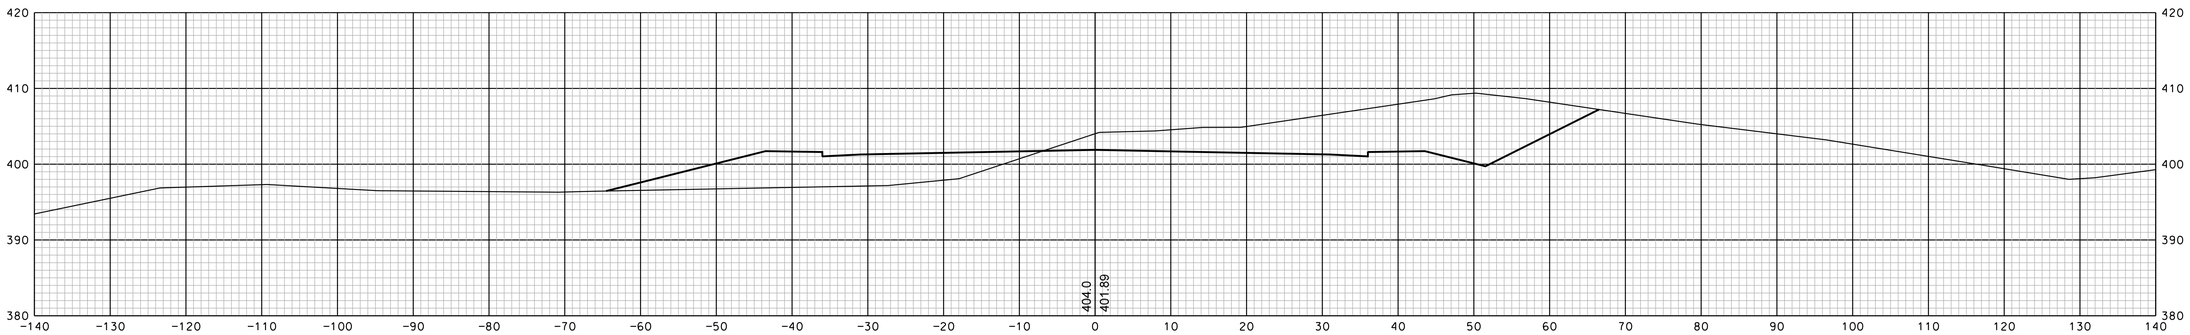

1016+00

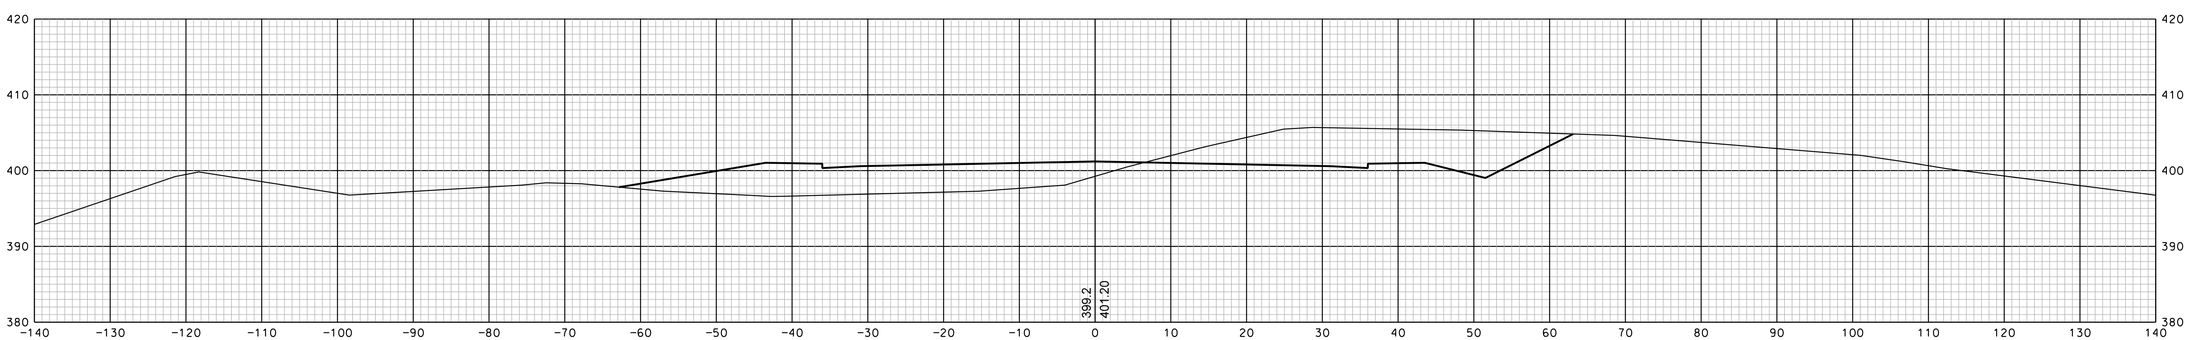

1015+50

REVISIONS AFTER PROPOSAL			
NUMBER	DATE	STATION	DESCRIPTION

SDR PROCESSED		DATE
NEW DESIGN	EMM	DATE 1/23/2020
SHEET CHECKED	NCF	DATE 1/23/2020
AS BUILT DETAILS		DATE

SHEET TOTALS

COMMON EXCAV. – C.Y. ROCK EXCAV. – C.Y.

FILL – C.Y. MUCK EXCAV. – C.Y.

DGN	STATE PROJECT NO.	SHEET NO.	TOTAL SHEETS
13065xs	13065	15	346

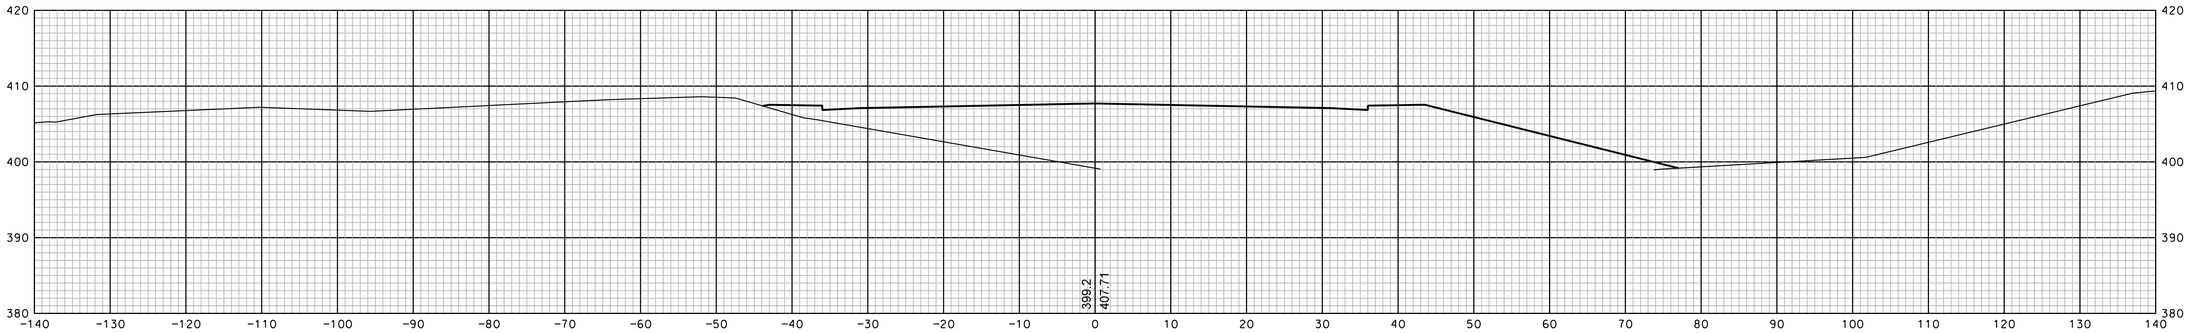

1018+00

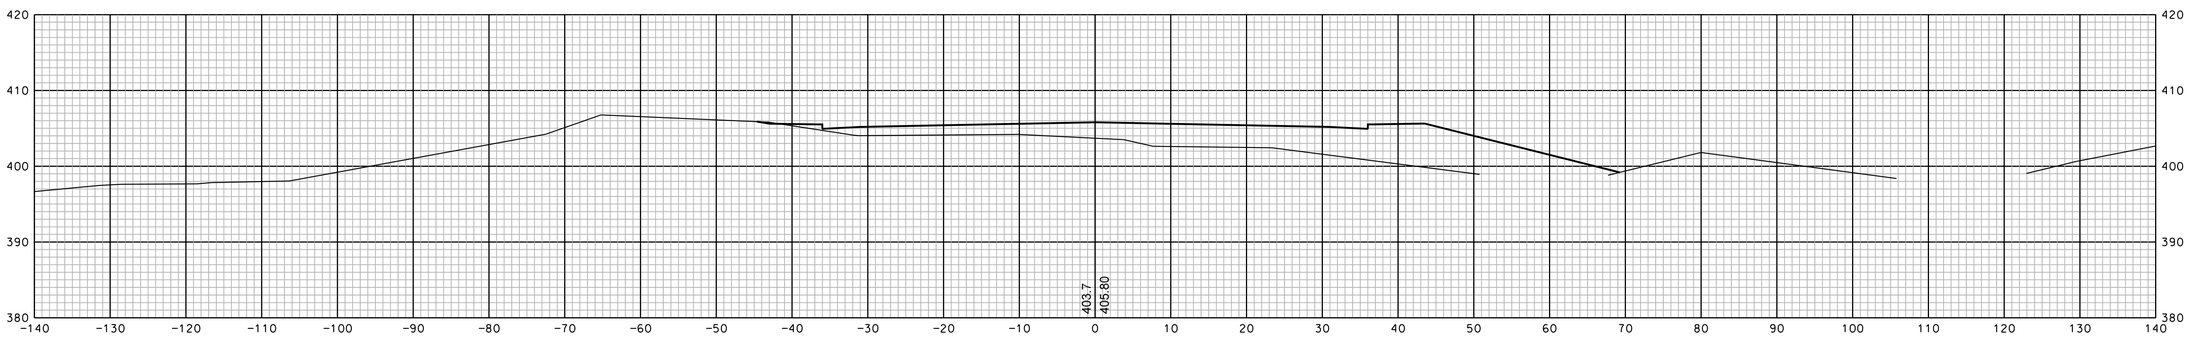

1017+50

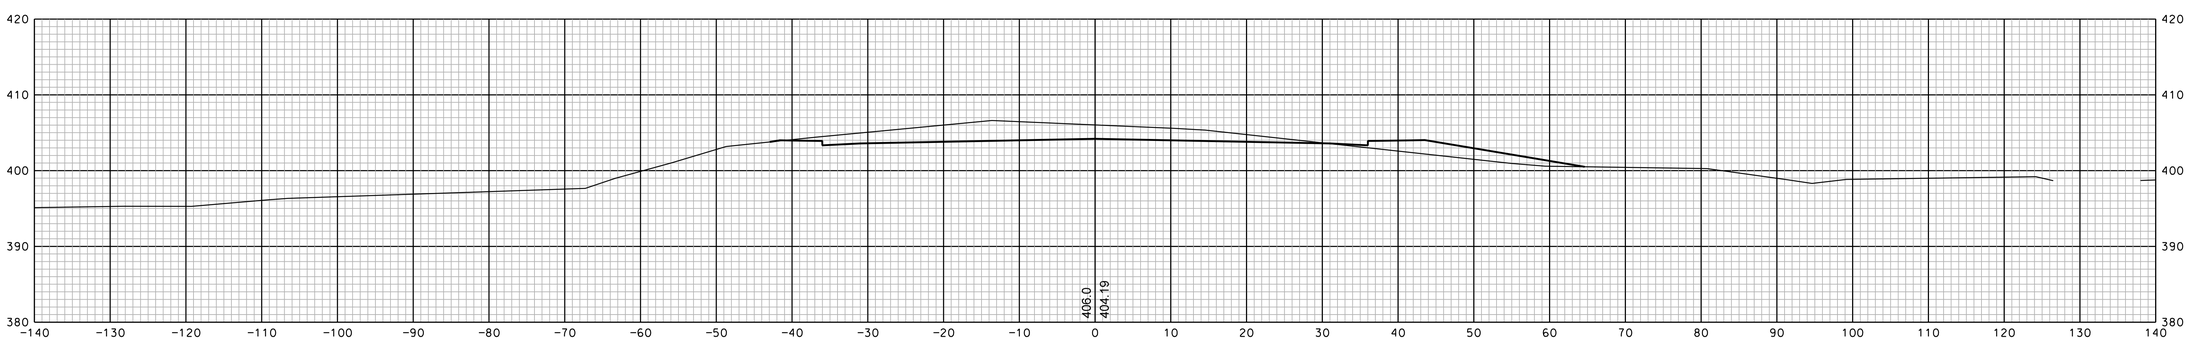

1017+00

SHEET TOTALS			
COMMON EXCAV. – C.Y.		ROCK EXCAV. – C.Y.	
FILL – C.Y.		MUCK EXCAV. – C.Y.	
DGN	STATE PROJECT NO.	SHEET NO.	TOTAL SHEETS
13065xs	13065	16	346

REVISIONS AFTER PROPOSAL

NUMBER	DATE	STATION	STATION	DESCRIPTION

SDR PROCESSED		DATE	
NEW DESIGN	EMM	DATE	1/23/2020
SHEET CHECKED	NCF	DATE	1/23/2020
AS BUILT DETAILS		DATE	

REVISIONS AFTER PROPOSAL

NUMBER	DATE	STATION	STATION	DESCRIPTION

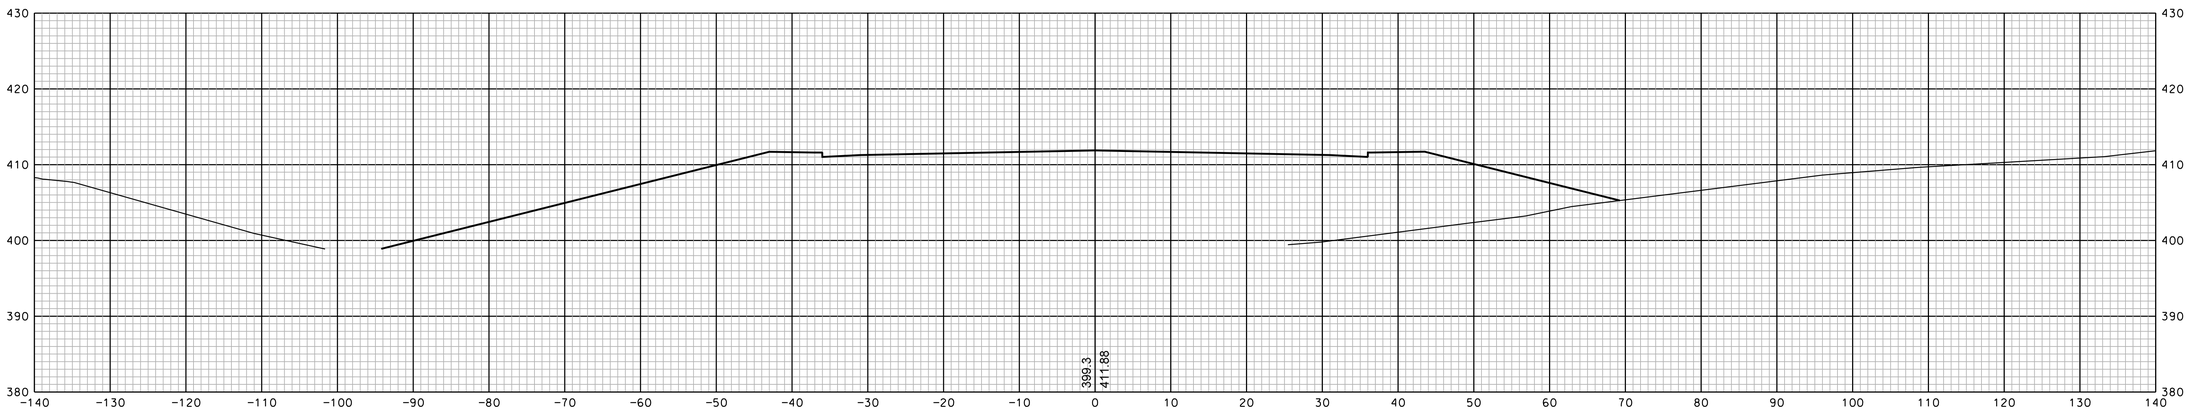

1019+00

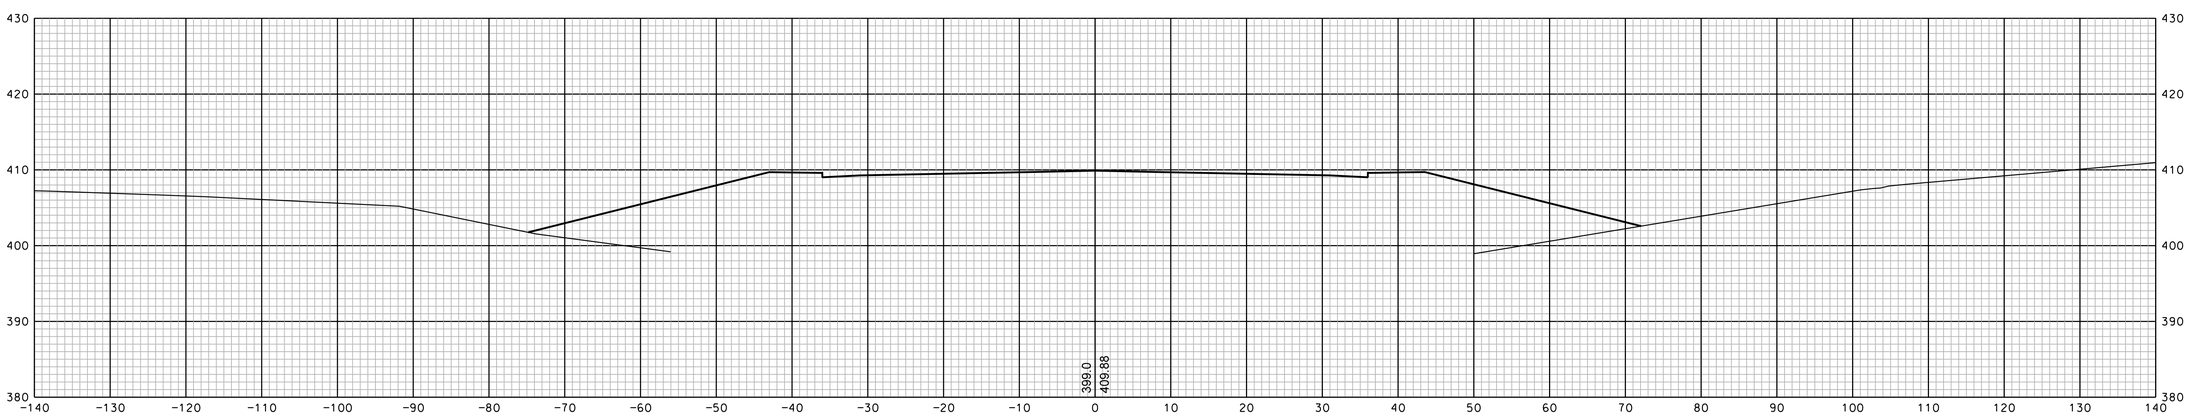

1018+50

SDR PROCESSED		DATE
NEW DESIGN	EMM	DATE 1/23/2020
SHEET CHECKED	NCF	DATE 1/23/2020
AS BUILT DETAILS		DATE

SHEET TOTALS

COMMON EXCAV. – C.Y. ROCK EXCAV. – C.Y.

FILL – C.Y. MUCK EXCAV. – C.Y.

DGN	STATE PROJECT NO.	SHEET NO.	TOTAL SHEETS
13065xs	13065	17	346

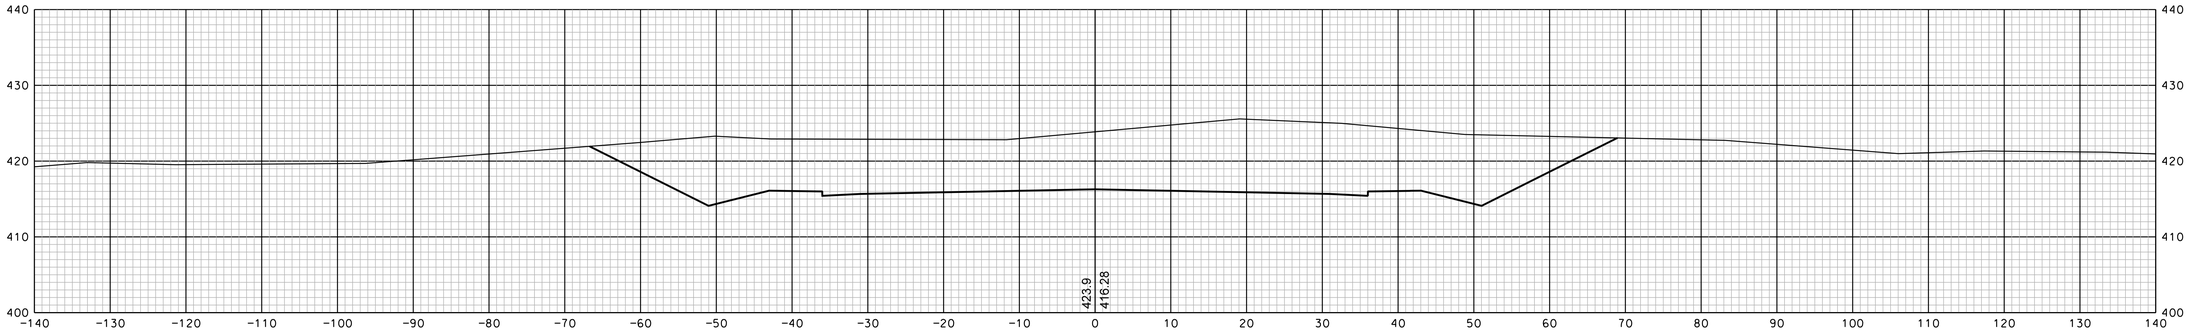

1020+50

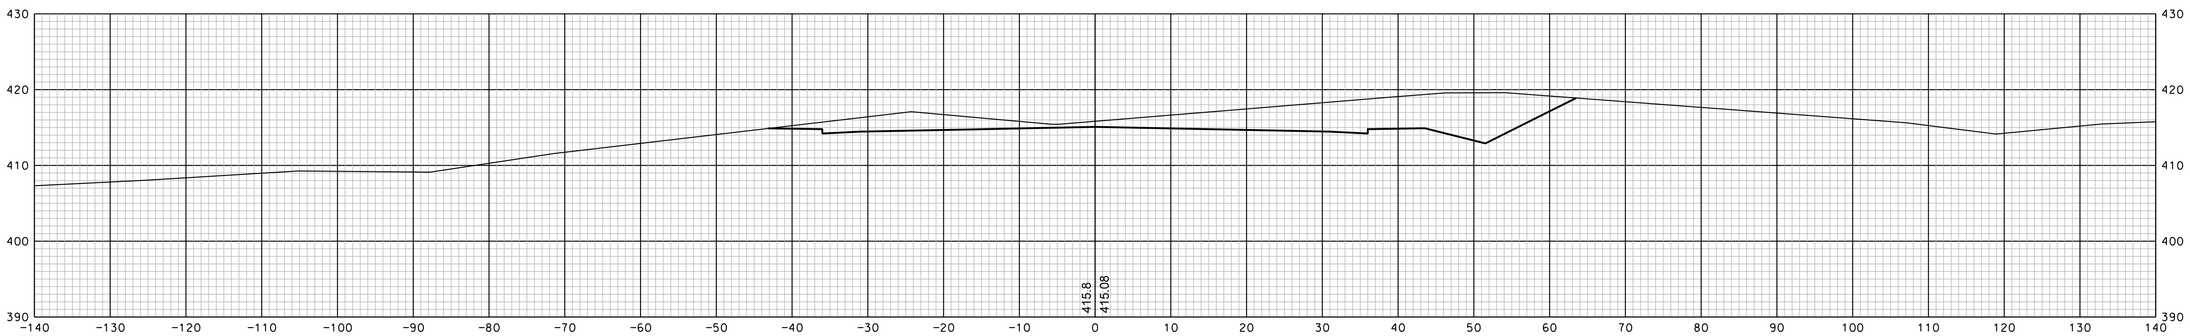

1020+00

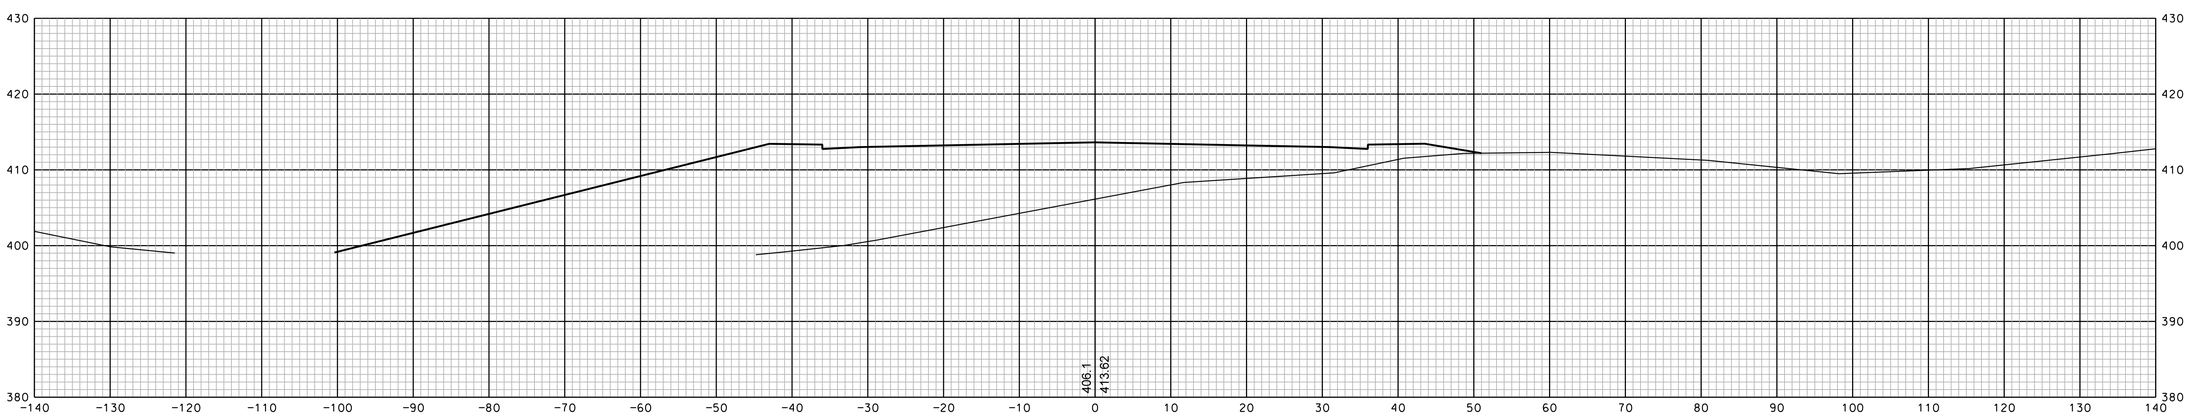

1019+50

REVISIONS AFTER PROPOSAL

NUMBER	DATE	STATION	STATION	DESCRIPTION

SDR PROCESSED		DATE
NEW DESIGN	EMM	DATE 1/23/2020
SHEET CHECKED	NCF	DATE 1/23/2020
AS BUILT DETAILS		DATE

SHEET TOTALS

COMMON EXCAV. – C.Y. ROCK EXCAV. – C.Y.

FILL – C.Y. MUCK EXCAV. – C.Y.

DGN	STATE PROJECT NO.	SHEET NO.	TOTAL SHEETS
13065xs	13065	18	346

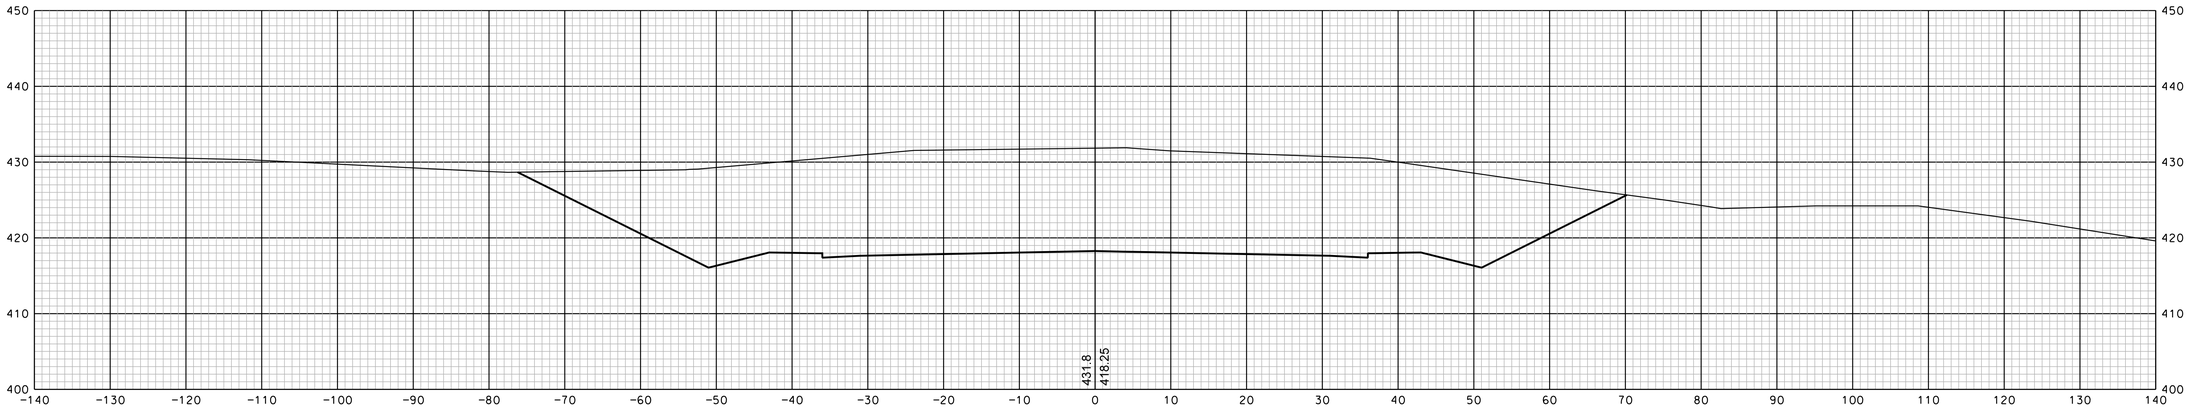

1022+00

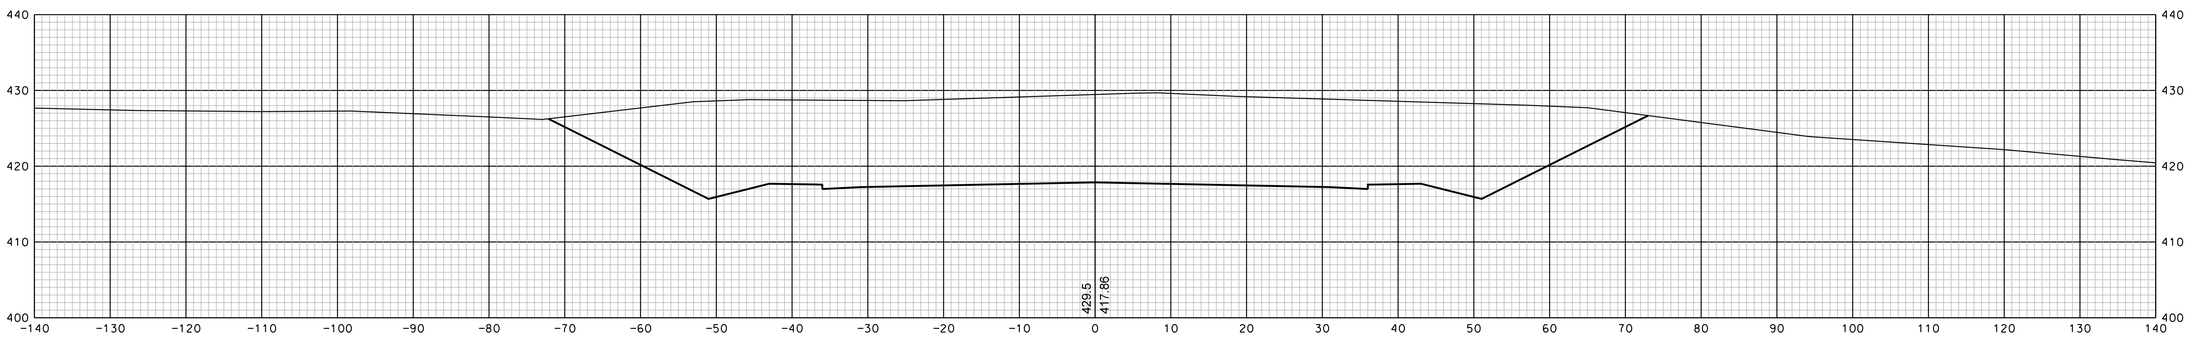

1021+50

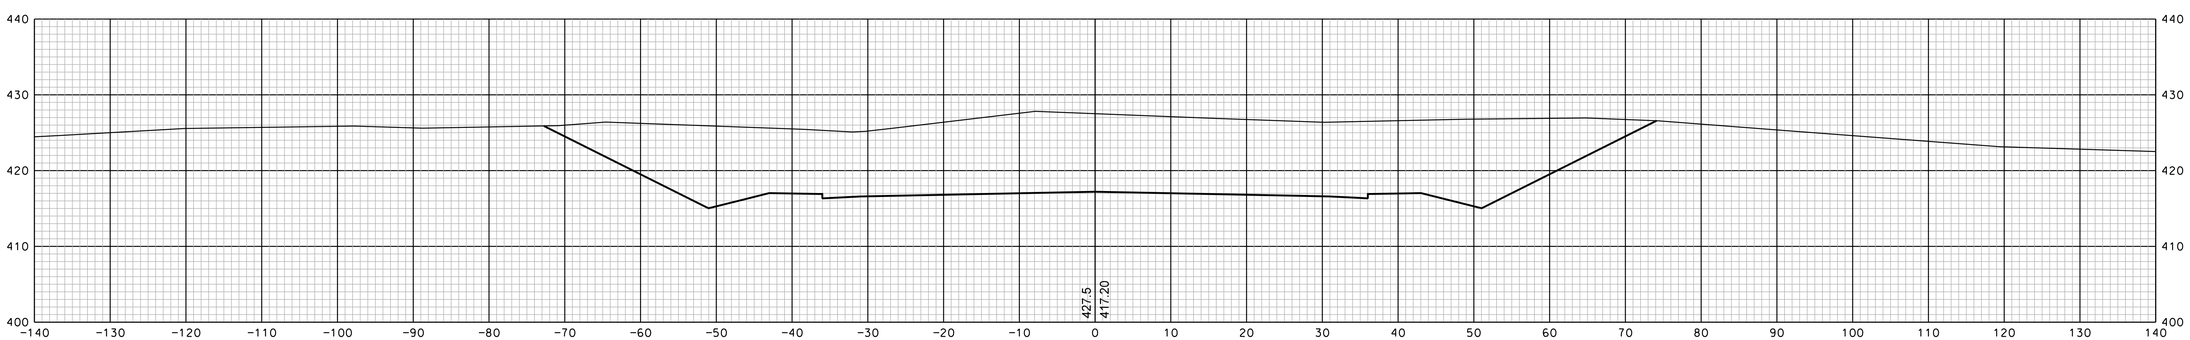

1021+00

SHEET TOTALS			
COMMON EXCAV.	- C.Y.	ROCK EXCAV.	- C.Y.
FILL	- C.Y.	MUCK EXCAV.	- C.Y.

DGN	STATE PROJECT NO.	SHEET NO.	TOTAL SHEETS
13065xs	13065	19	346

REVISIONS AFTER PROPOSAL

NUMBER	DATE	STATION	STATION	DESCRIPTION

SDR PROCESSED		DATE	
NEW DESIGN	EMM	DATE	1/23/2020
SHEET CHECKED	NGF	DATE	1/23/2020
AS BUILT DETAILS		DATE	

REVISIONS AFTER PROPOSAL

NUMBER	DATE	STATION	STATION	DESCRIPTION

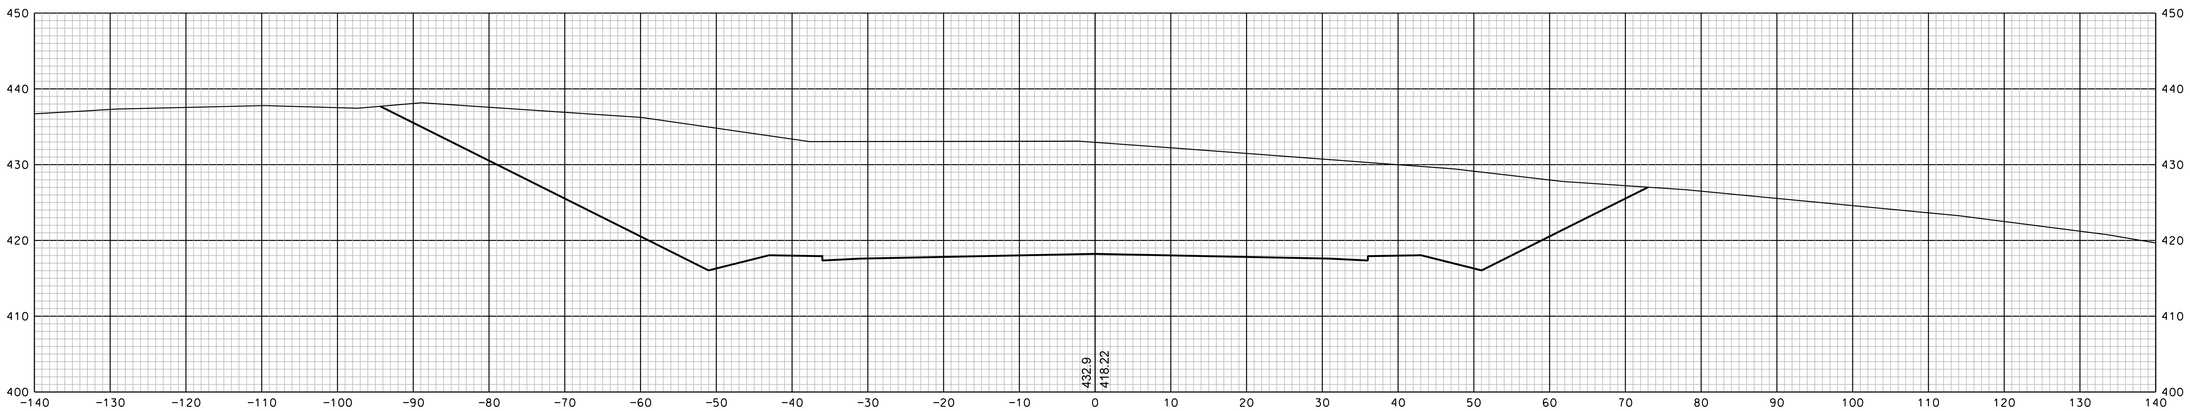

1023+00

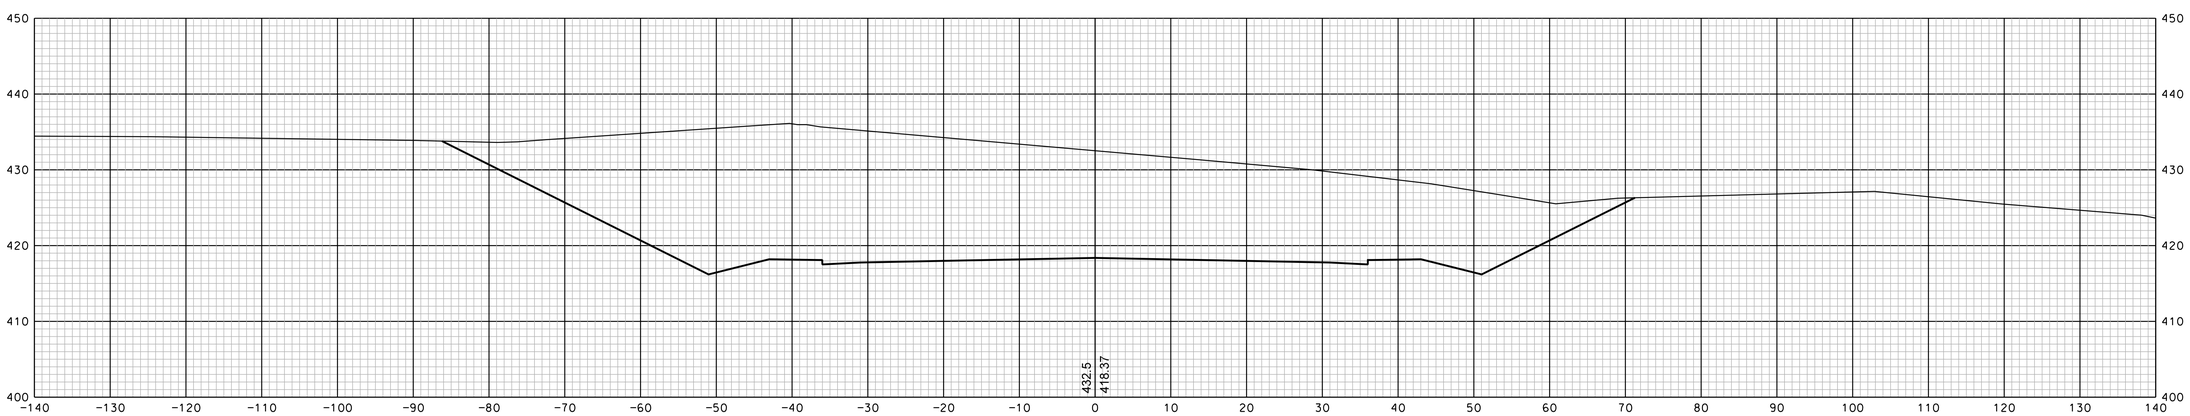

1022+50

SDR PROCESSED		DATE
NEW DESIGN	EMM	DATE 1/23/2020
SHEET CHECKED	NCF	DATE 1/23/2020
AS BUILT DETAILS		DATE

SHEET TOTALS

COMMON EXCAV. – C.Y. ROCK EXCAV. – C.Y.

FILL – C.Y. MUCK EXCAV. – C.Y.

DGN	STATE PROJECT NO.	SHEET NO.	TOTAL SHEETS
13065xs	13065	20	346

REVISIONS AFTER PROPOSAL

NUMBER	DATE	STATION	STATION	DESCRIPTION

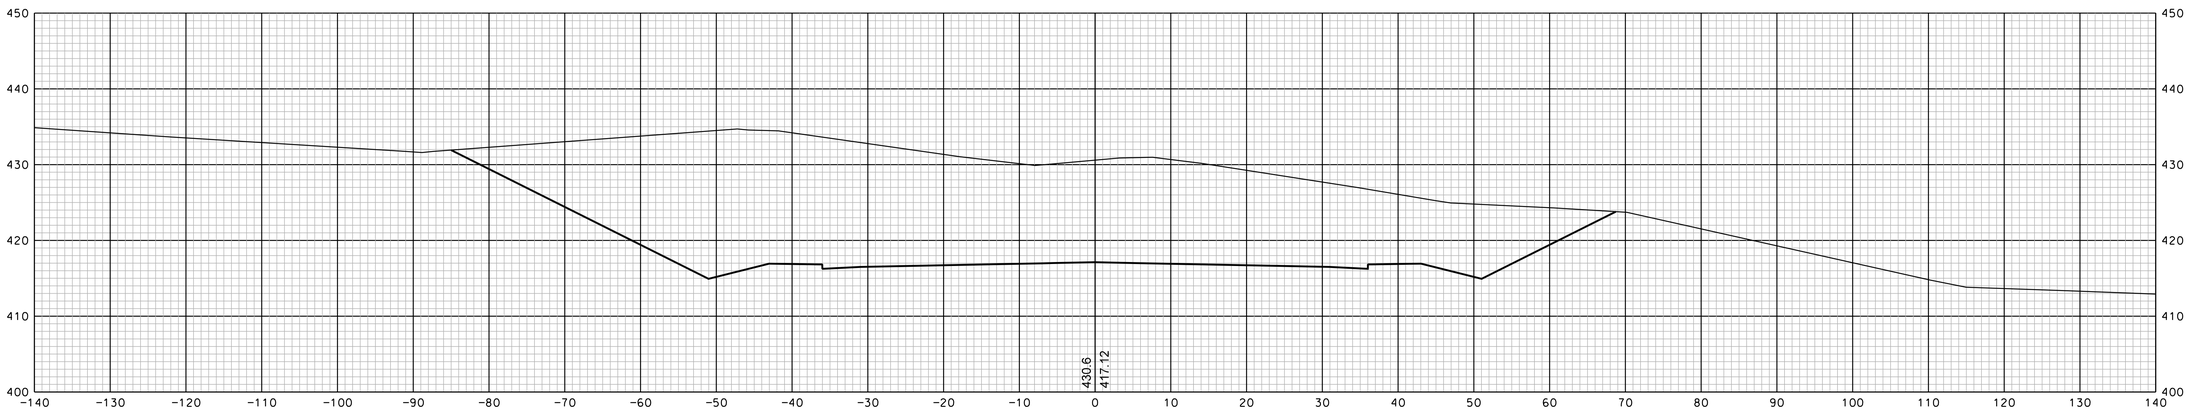

1024+00

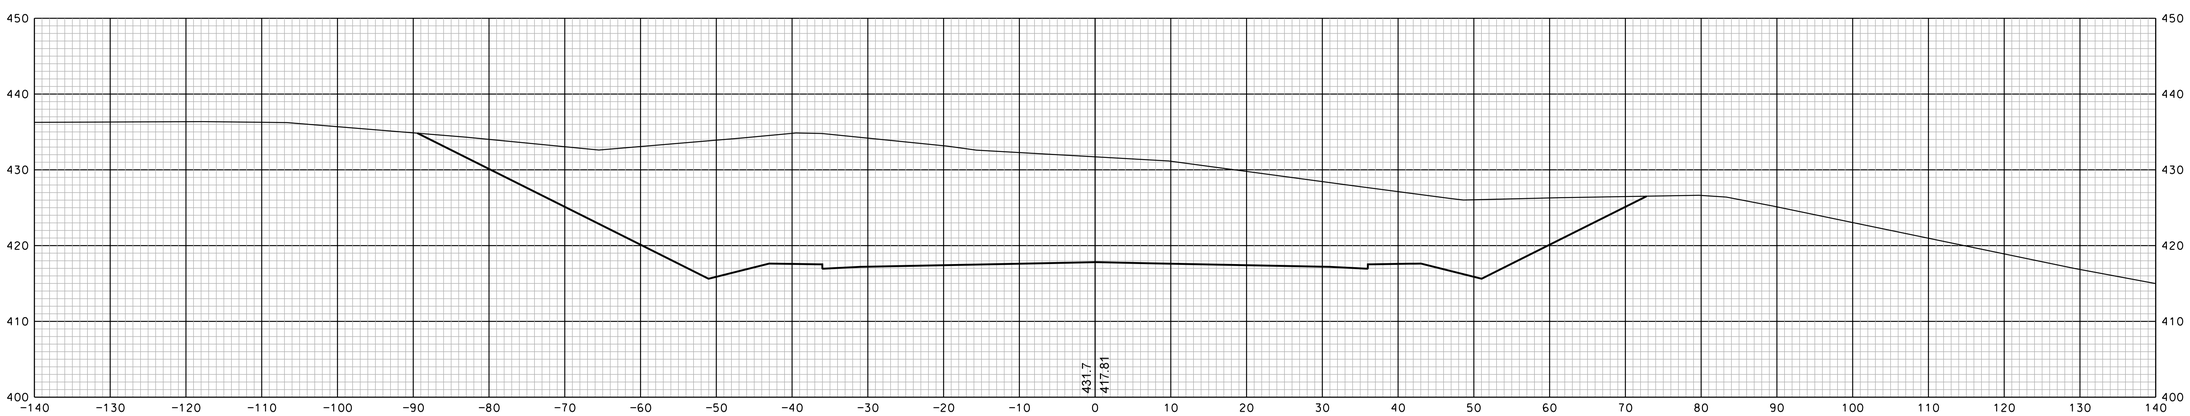

1023+50

		DATE
SDR PROCESSED		
NEW DESIGN	EMM	DATE 1/23/2020
SHEET CHECKED	NCF	DATE 1/23/2020
AS BUILT DETAILS		DATE

SHEET TOTALS

COMMON EXCAV. – C.Y. ROCK EXCAV. – C.Y.

FILL – C.Y. MUCK EXCAV. – C.Y.

DGN	STATE PROJECT NO.	SHEET NO.	TOTAL SHEETS
13065xs	13065	21	346

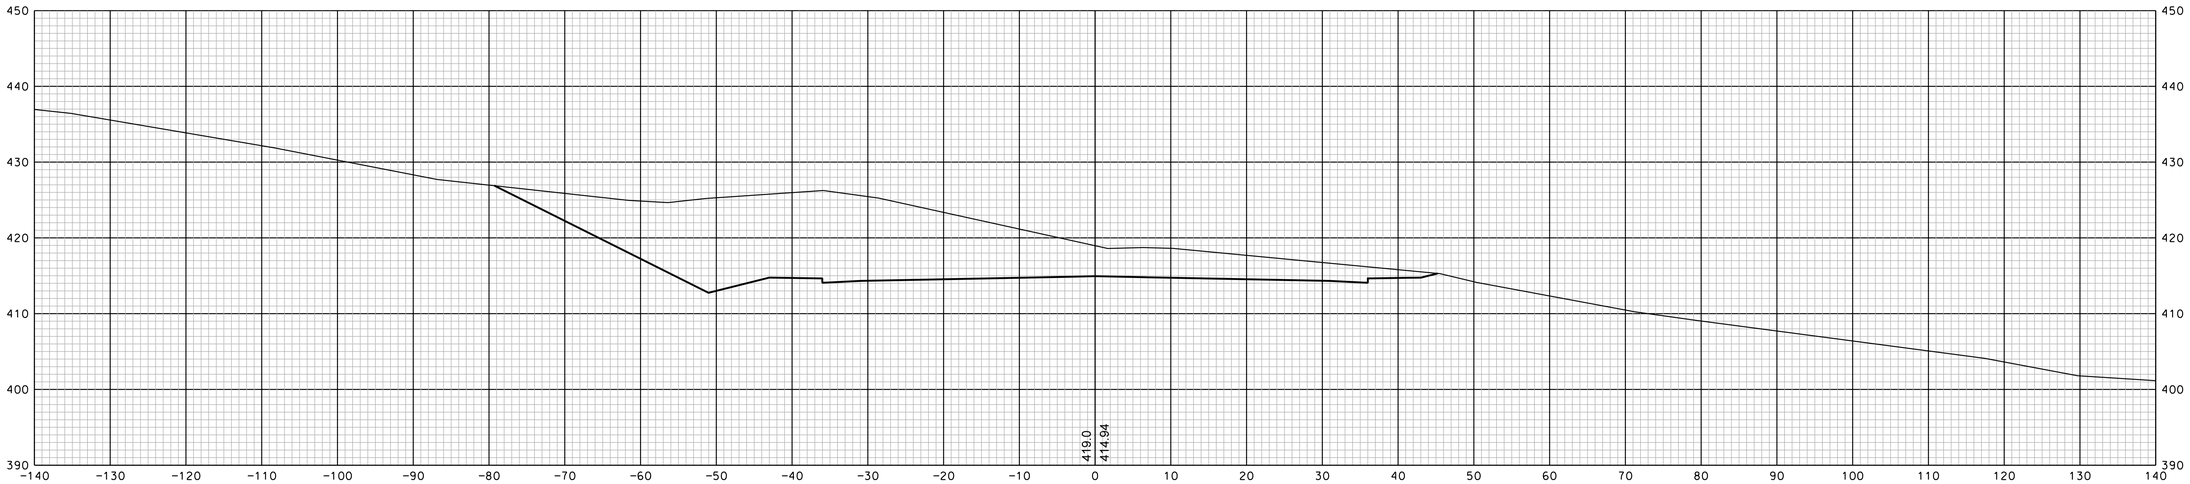

1025+00

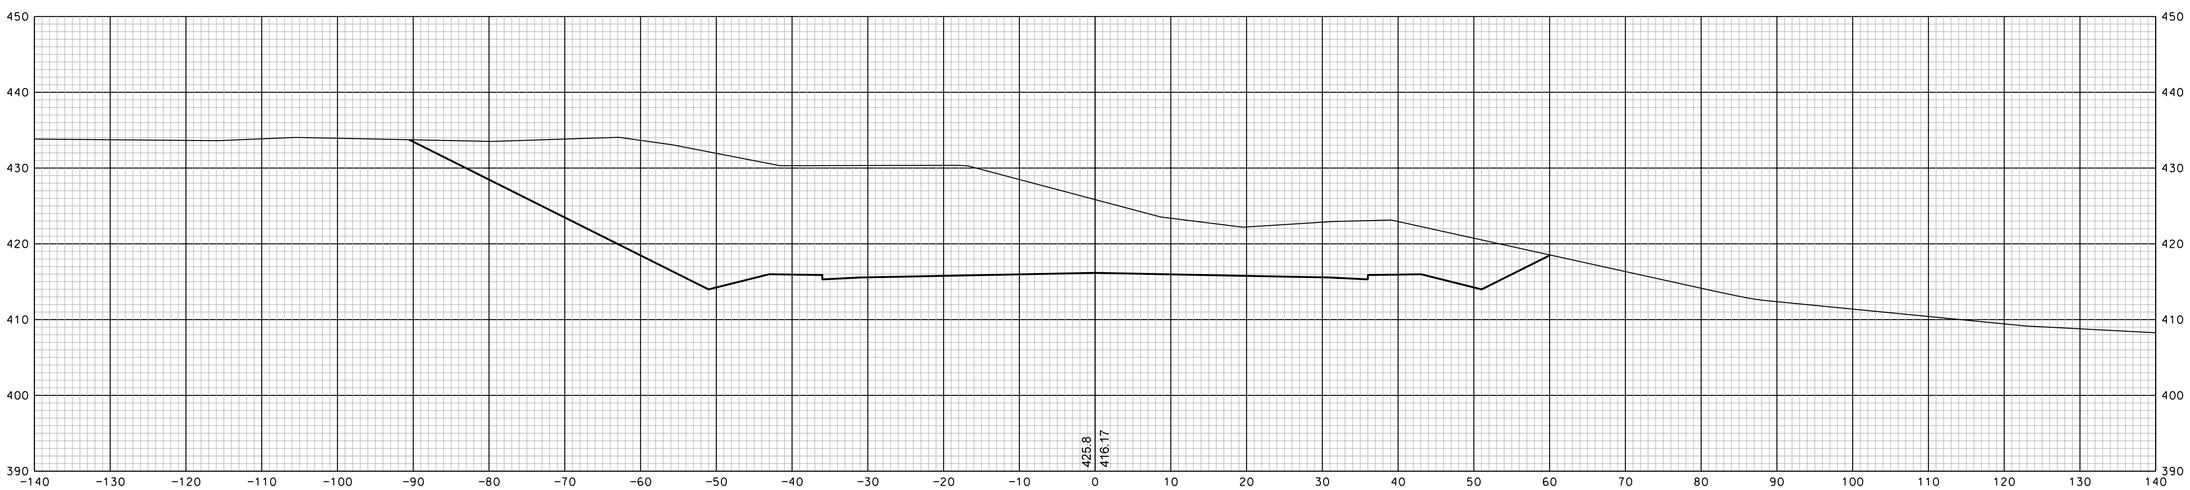

1024+50

SHEET TOTALS			
COMMON EXCAV. – C.Y.		ROCK EXCAV. – C.Y.	
FILL – C.Y.		MUCK EXCAV. – C.Y.	
DGN	STATE PROJECT NO.	SHEET NO.	TOTAL SHEETS
13065xs	13065	22	346

REVISIONS AFTER PROPOSAL

NUMBER	DATE	STATION	STATION	DESCRIPTION

SOR PROCESSED		DATE	
NEW DESIGN	EMM	DATE	1/23/2020
SHEET CHECKED	NCF	DATE	1/23/2020
AS BUILT DETAILS		DATE	

REVISIONS AFTER PROPOSAL

NUMBER	DATE	STATION	STATION	DESCRIPTION

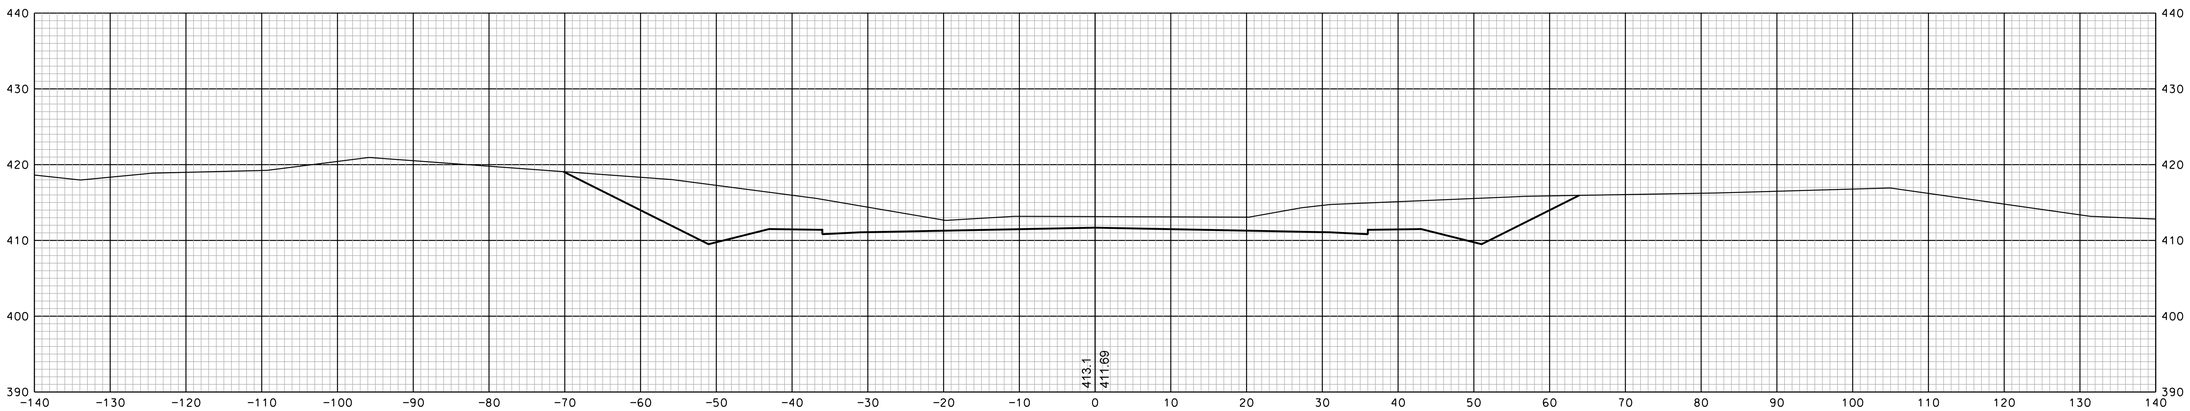

1026+00

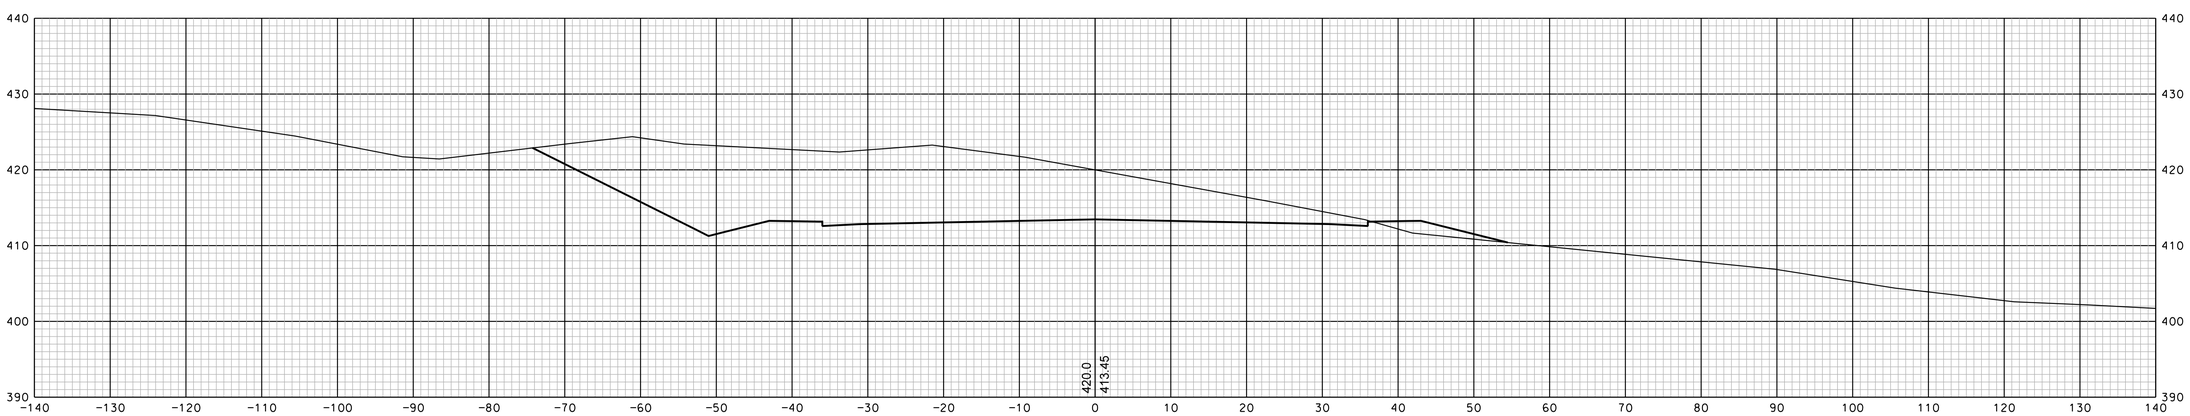

1025+50

		DATE
SDR PROCESSED		
NEW DESIGN	EMM	DATE 1/23/2020
SHEET CHECKED	NCF	DATE 1/23/2020
AS BUILT DETAILS		DATE

SHEET TOTALS

COMMON EXCAV. – C.Y. ROCK EXCAV. – C.Y.

FILL – C.Y. MUCK EXCAV. – C.Y.

DGN	STATE PROJECT NO.	SHEET NO.	TOTAL SHEETS
13065xs	13065	23	346

REVISIONS AFTER PROPOSAL

NUMBER	DATE	STATION	STATION	DESCRIPTION

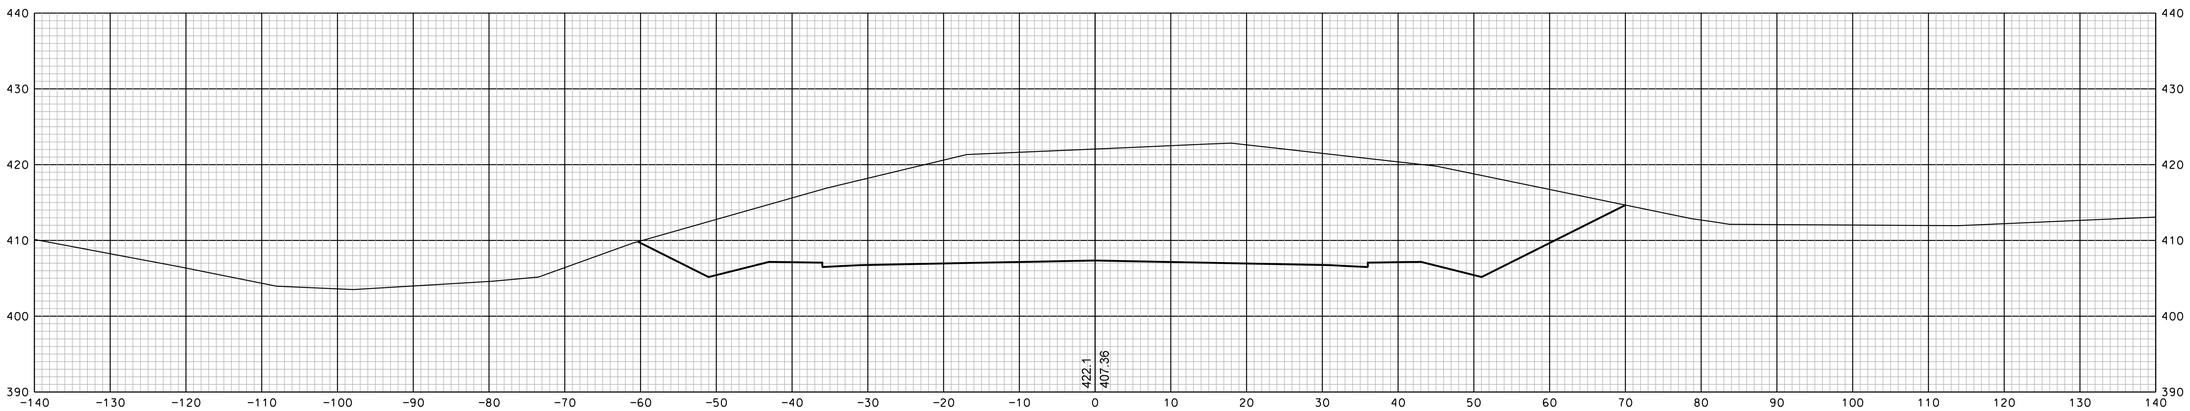

1027+00

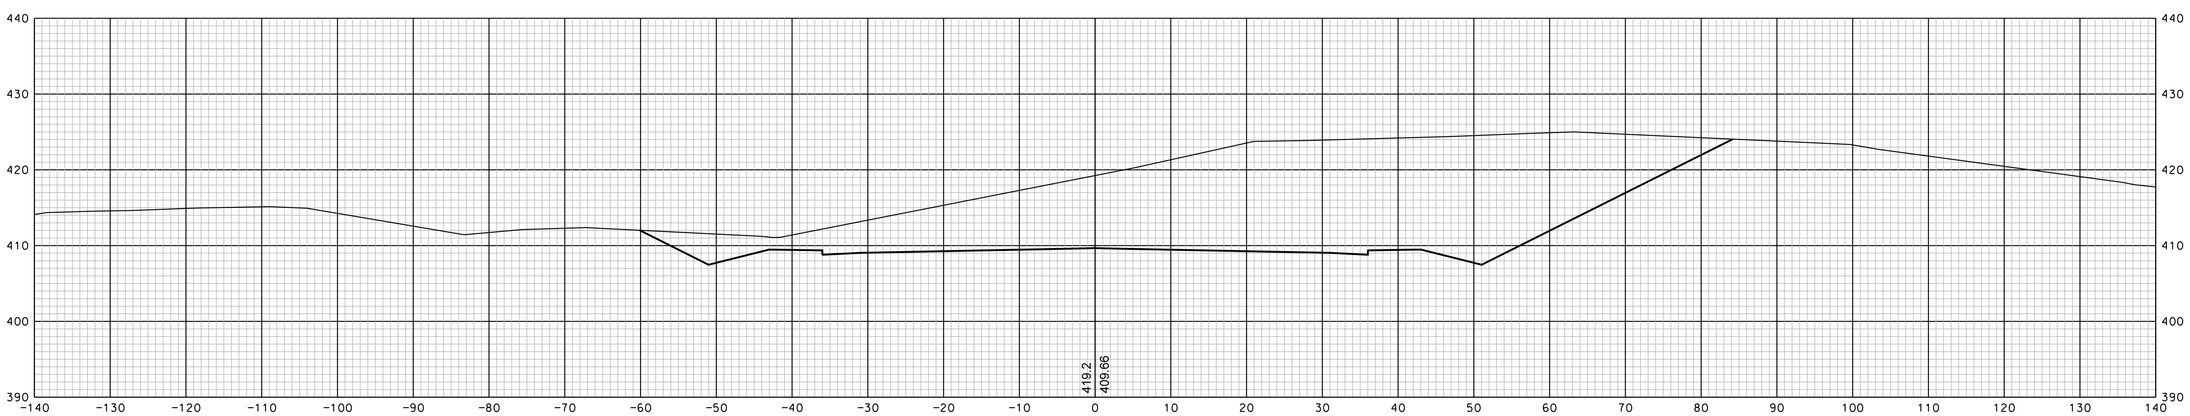

1026+50

SDR PROCESSED		DATE
NEW DESIGN	EMM	DATE 1/23/2020
SHEET CHECKED	NCF	DATE 1/23/2020
AS BUILT DETAILS		DATE

SHEET TOTALS

COMMON EXCAV. – C.Y. ROCK EXCAV. – C.Y.

FILL – C.Y. MUCK EXCAV. – C.Y.

DGN	STATE PROJECT NO.	SHEET NO.	TOTAL SHEETS
13065xs	13065	24	346

REVISIONS AFTER PROPOSAL

NUMBER	DATE	STATION	STATION	DESCRIPTION

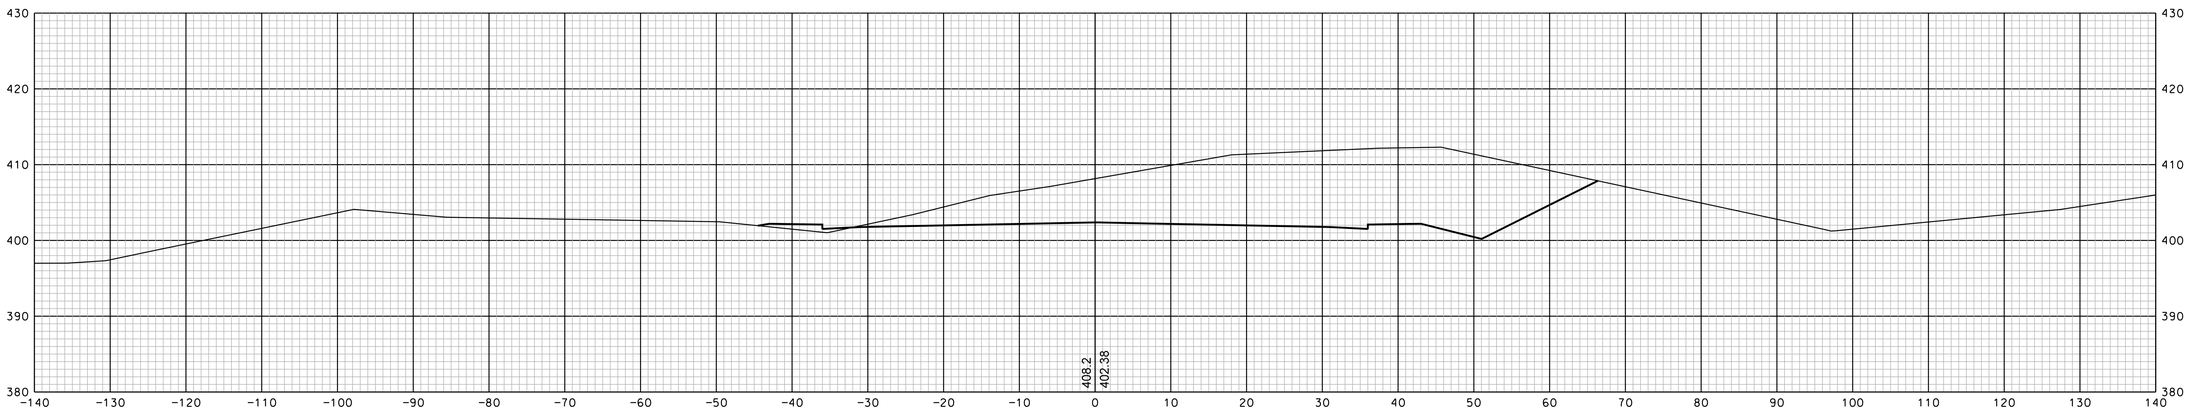

1028+00

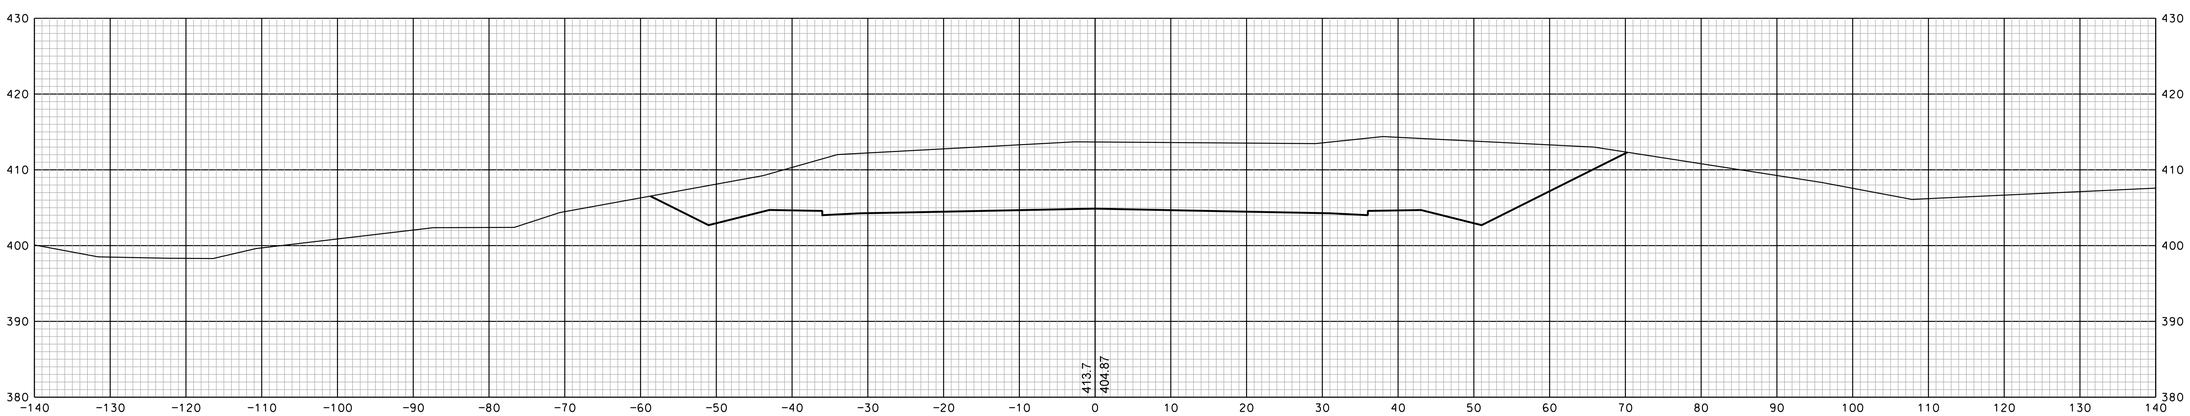

1027+50

SDR PROCESSED		DATE
NEW DESIGN	EMM	DATE 1/23/2020
SHEET CHECKED	NCF	DATE 1/23/2020
AS BUILT DETAILS		DATE

SHEET TOTALS

COMMON EXCAV. – C.Y. ROCK EXCAV. – C.Y.

FILL – C.Y. MUCK EXCAV. – C.Y.

DGN	STATE PROJECT NO.	SHEET NO.	TOTAL SHEETS
13065xs	13065	25	346

REVISIONS AFTER PROPOSAL

NUMBER	DATE	STATION	STATION	DESCRIPTION

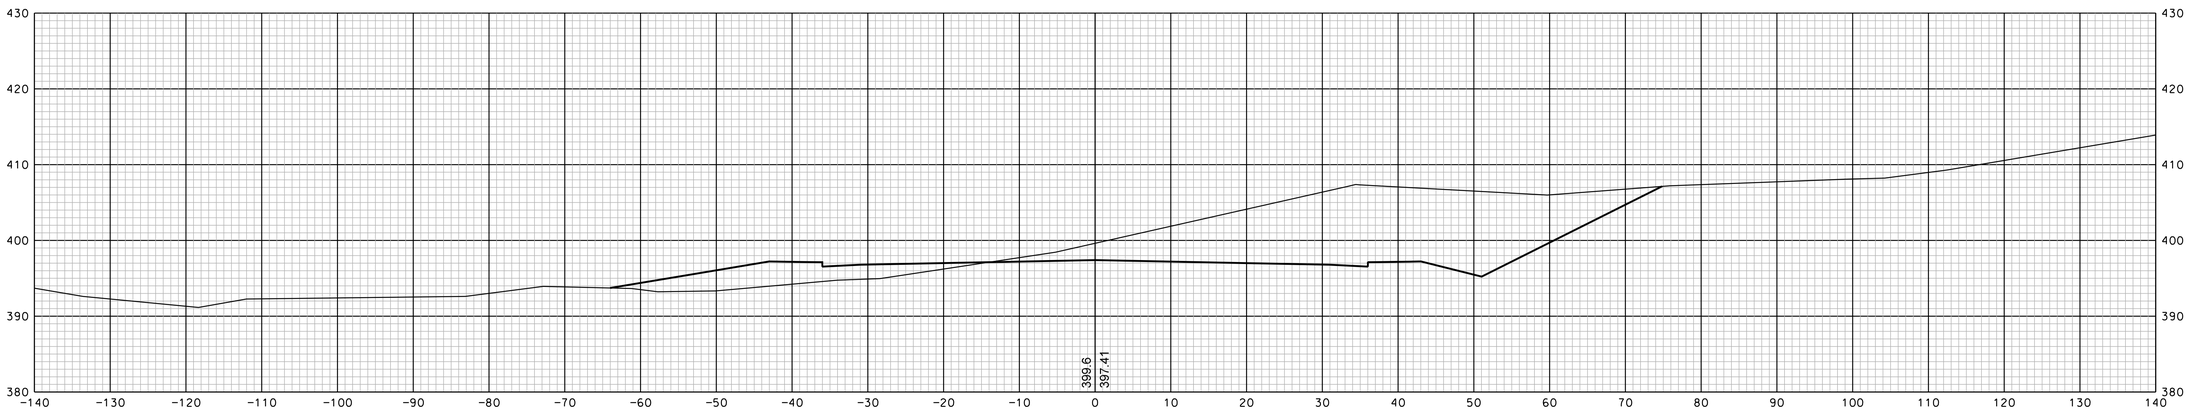

1029+00

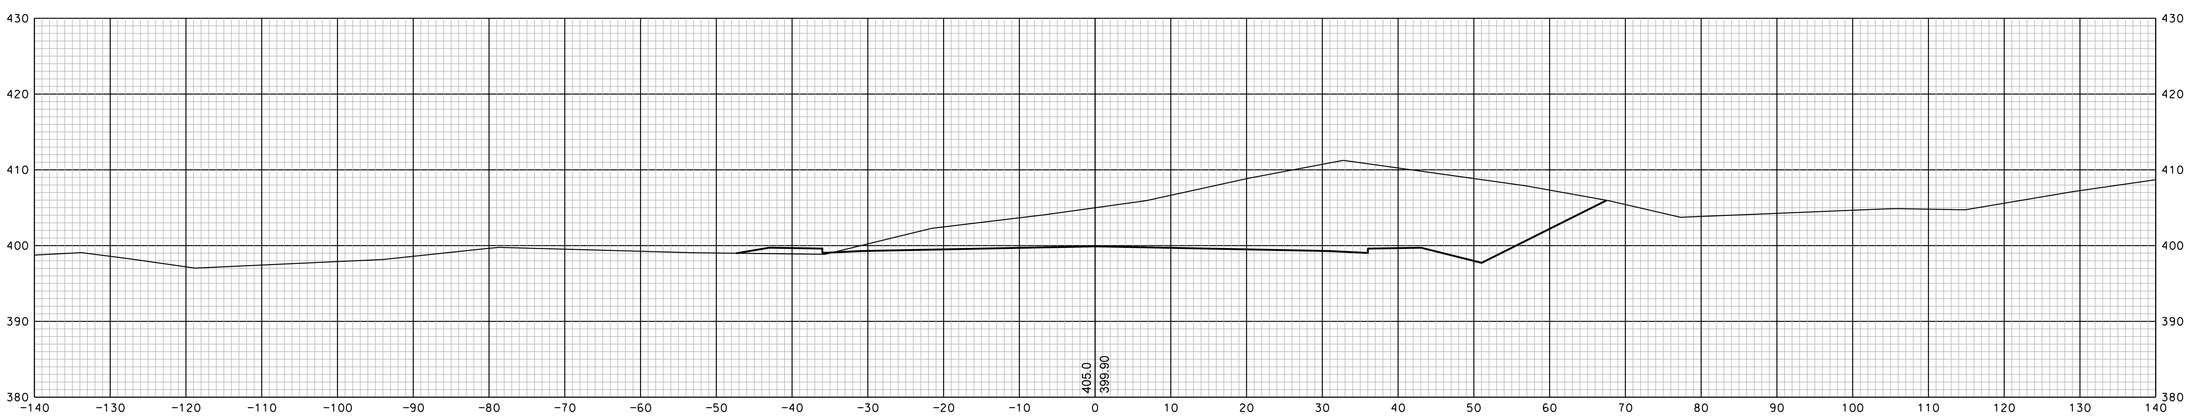

1028+50

SDR PROCESSED		DATE
NEW DESIGN	EMM	DATE 1/23/2020
SHEET CHECKED	NCF	DATE 1/23/2020
AS BUILT DETAILS		DATE

SHEET TOTALS

COMMON EXCAV. – C.Y. ROCK EXCAV. – C.Y.

FILL – C.Y. MUCK EXCAV. – C.Y.

DGN	STATE PROJECT NO.	SHEET NO.	TOTAL SHEETS
13065xs	13065	26	346

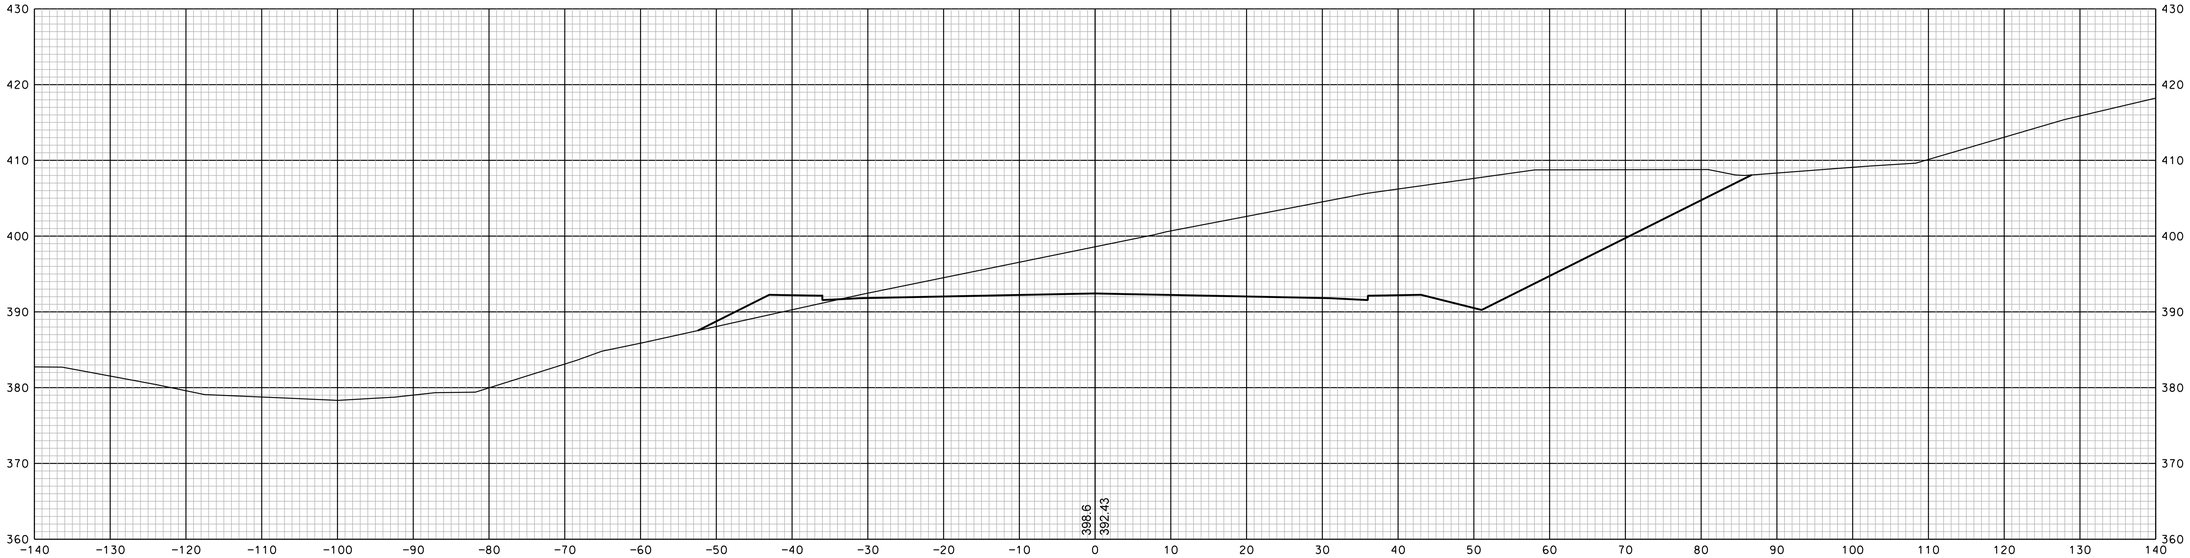

1030+00

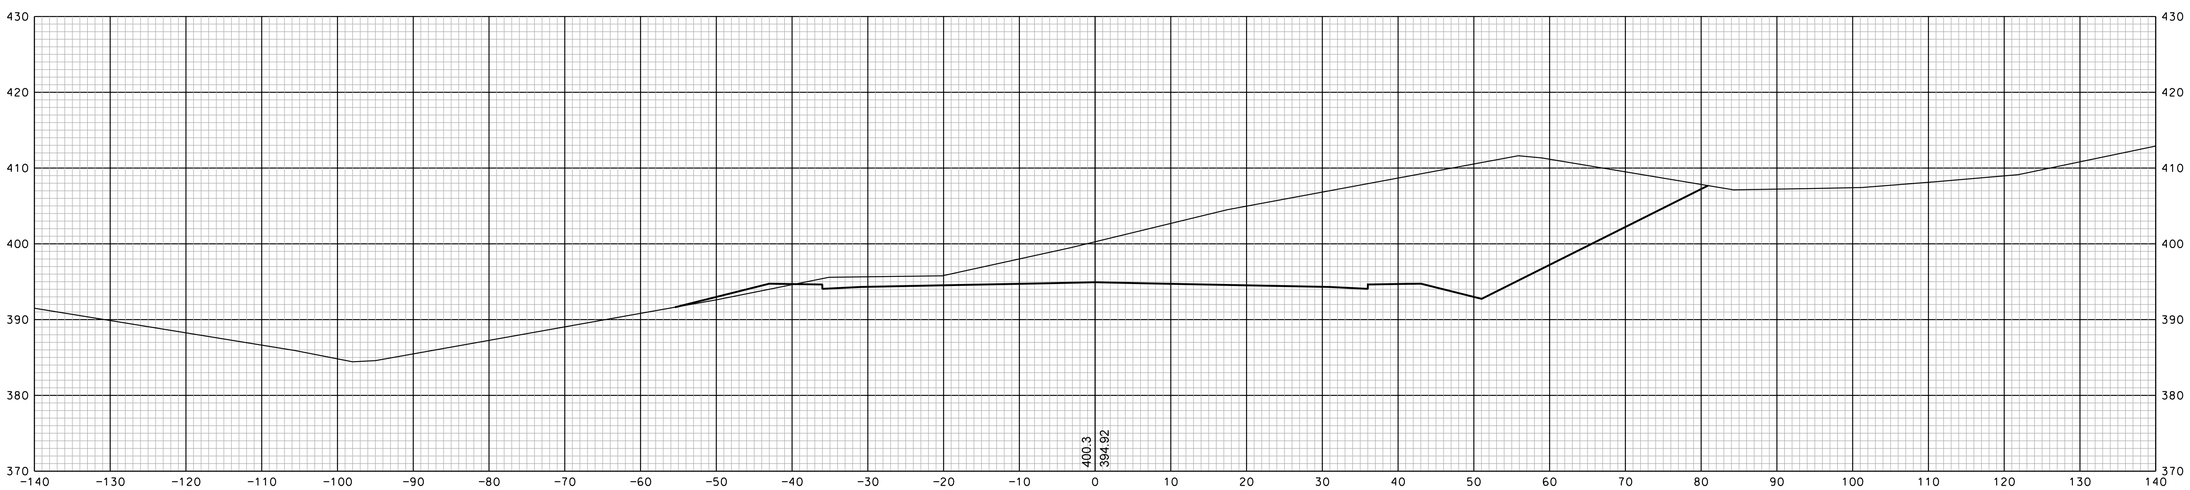

1029+50

SHEET TOTALS			
COMMON EXCAV. – C.Y.		ROCK EXCAV. – C.Y.	
FILL – C.Y.		MUCK EXCAV. – C.Y.	
DGN	STATE PROJECT NO.	SHEET NO.	TOTAL SHEETS
13065xs	13065	27	346

REVISIONS AFTER PROPOSAL

NUMBER	DATE	STATION	STATION	DESCRIPTION

SOR PROCESSED		DATE	
NEW DESIGN	EMM	DATE	1/23/2020
SHEET CHECKED	NCF	DATE	1/23/2020
AS BUILT DETAILS		DATE	

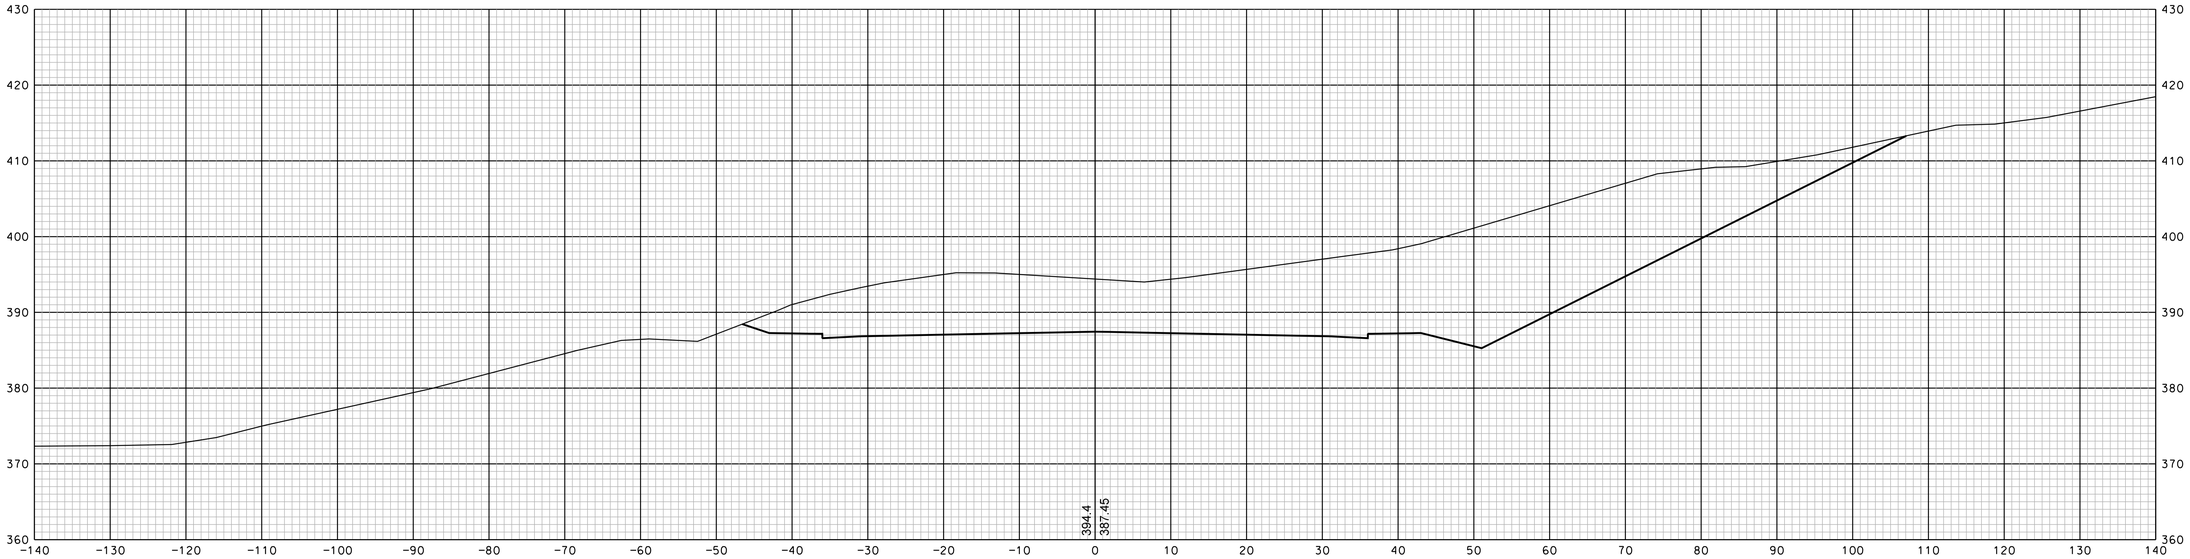

1031+00

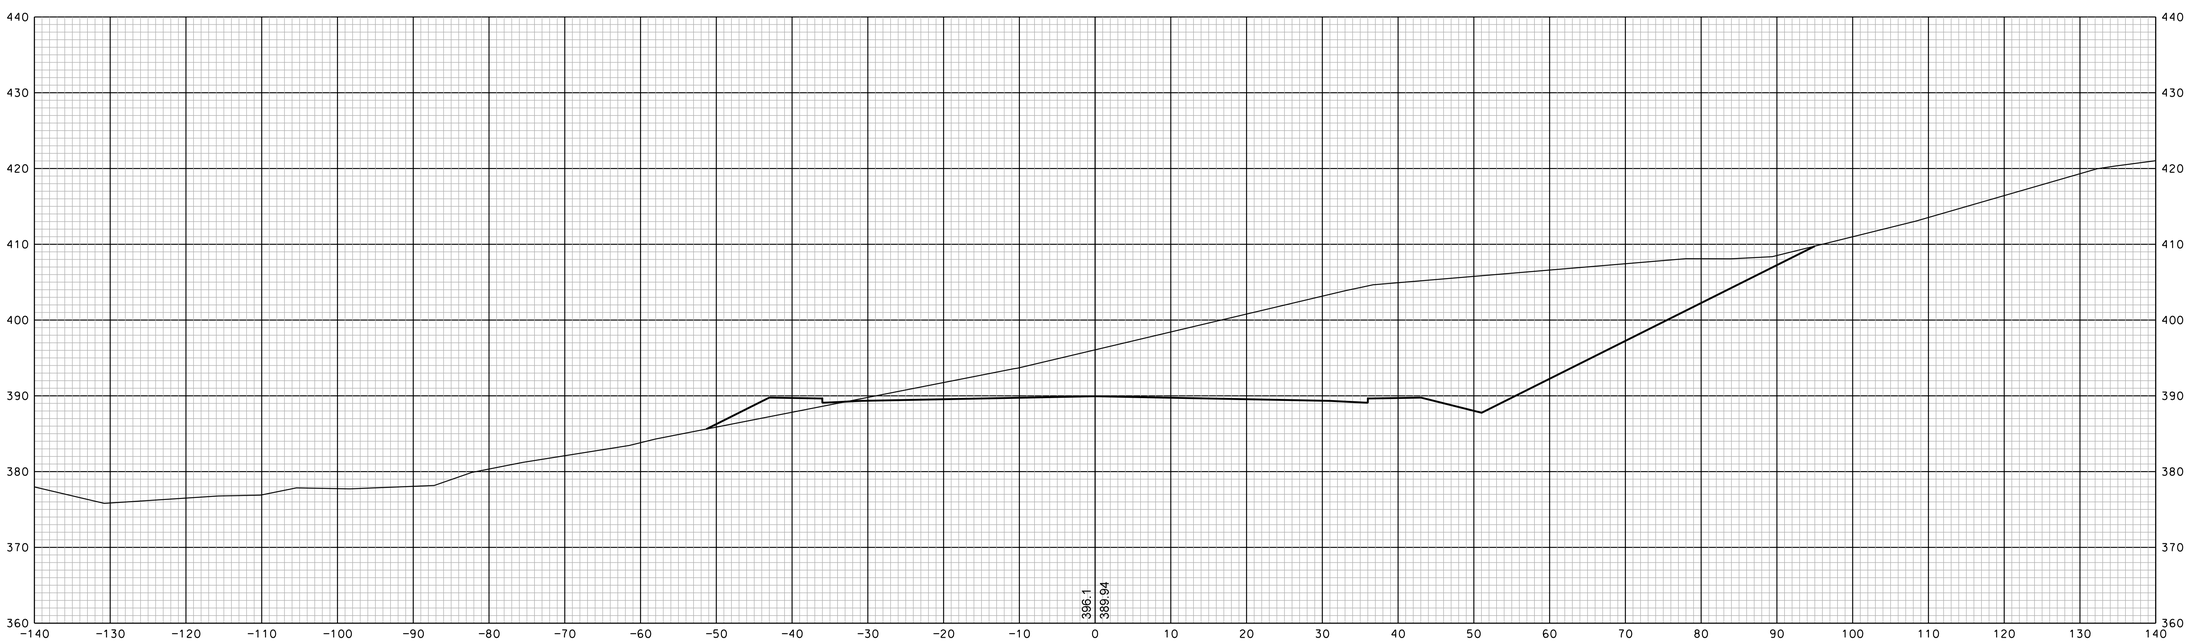

1030+50

SHEET TOTALS			
COMMON EXCAV.	– C.Y.	ROCK EXCAV.	– C.Y.
FILL	– C.Y.	MUCK EXCAV.	– C.Y.

DGN	STATE PROJECT NO.	SHEET NO.	TOTAL SHEETS
13065xs	13065	28	346

REVISIONS AFTER PROPOSAL

NUMBER	DATE	STATION	STATION	DESCRIPTION

SDR PROCESSED		DATE	
NEW DESIGN	EMM	DATE	1/23/2020
SHEET CHECKED	NCF	DATE	1/23/2020
AS BUILT DETAILS		DATE	

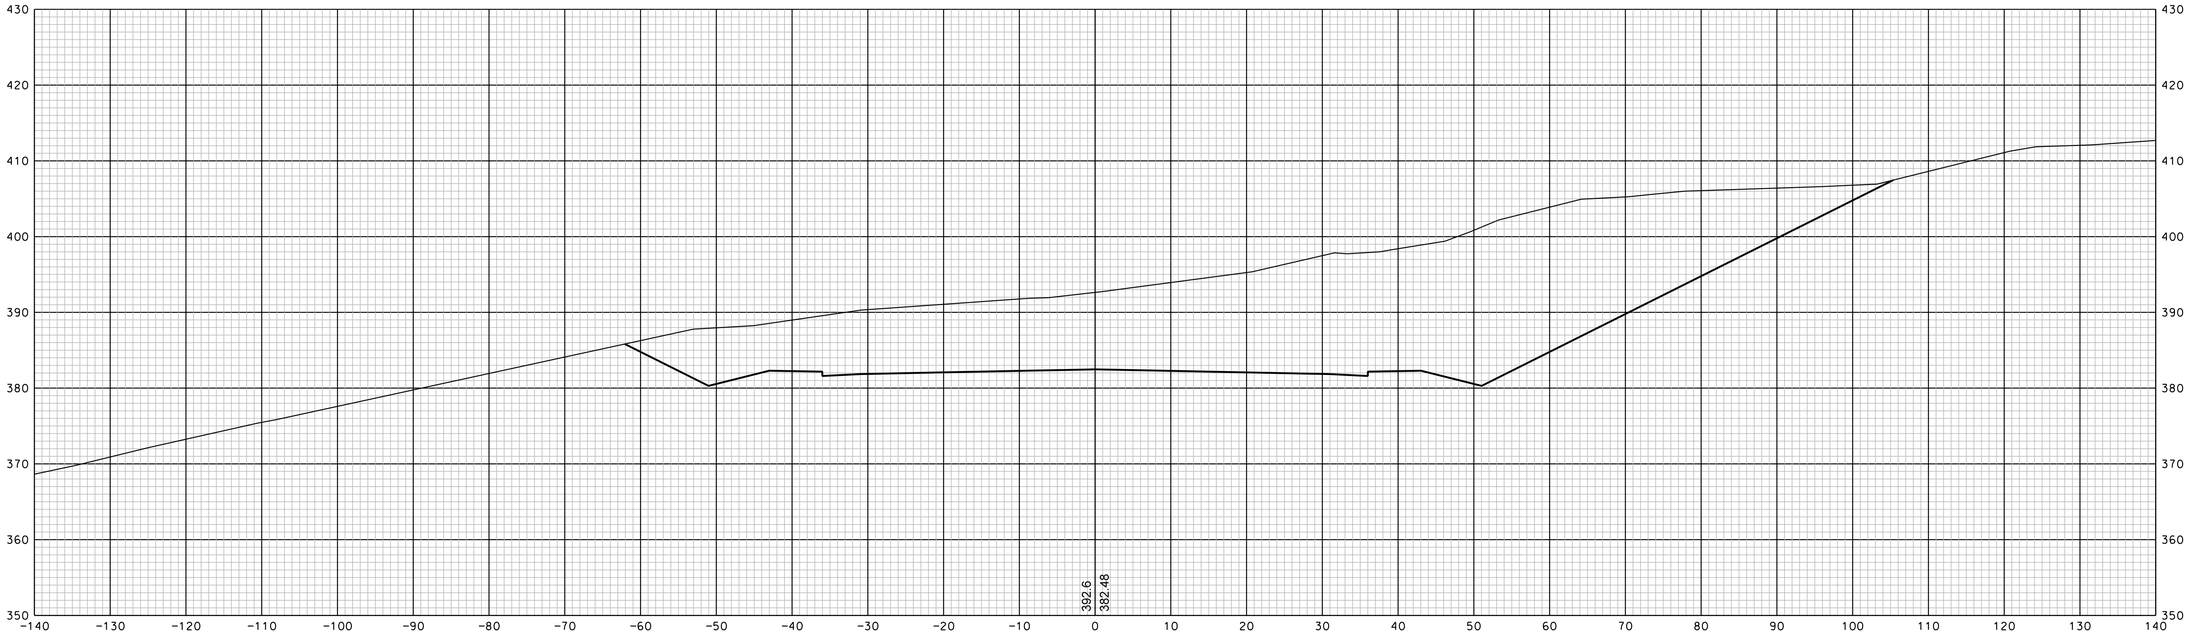

1032+00

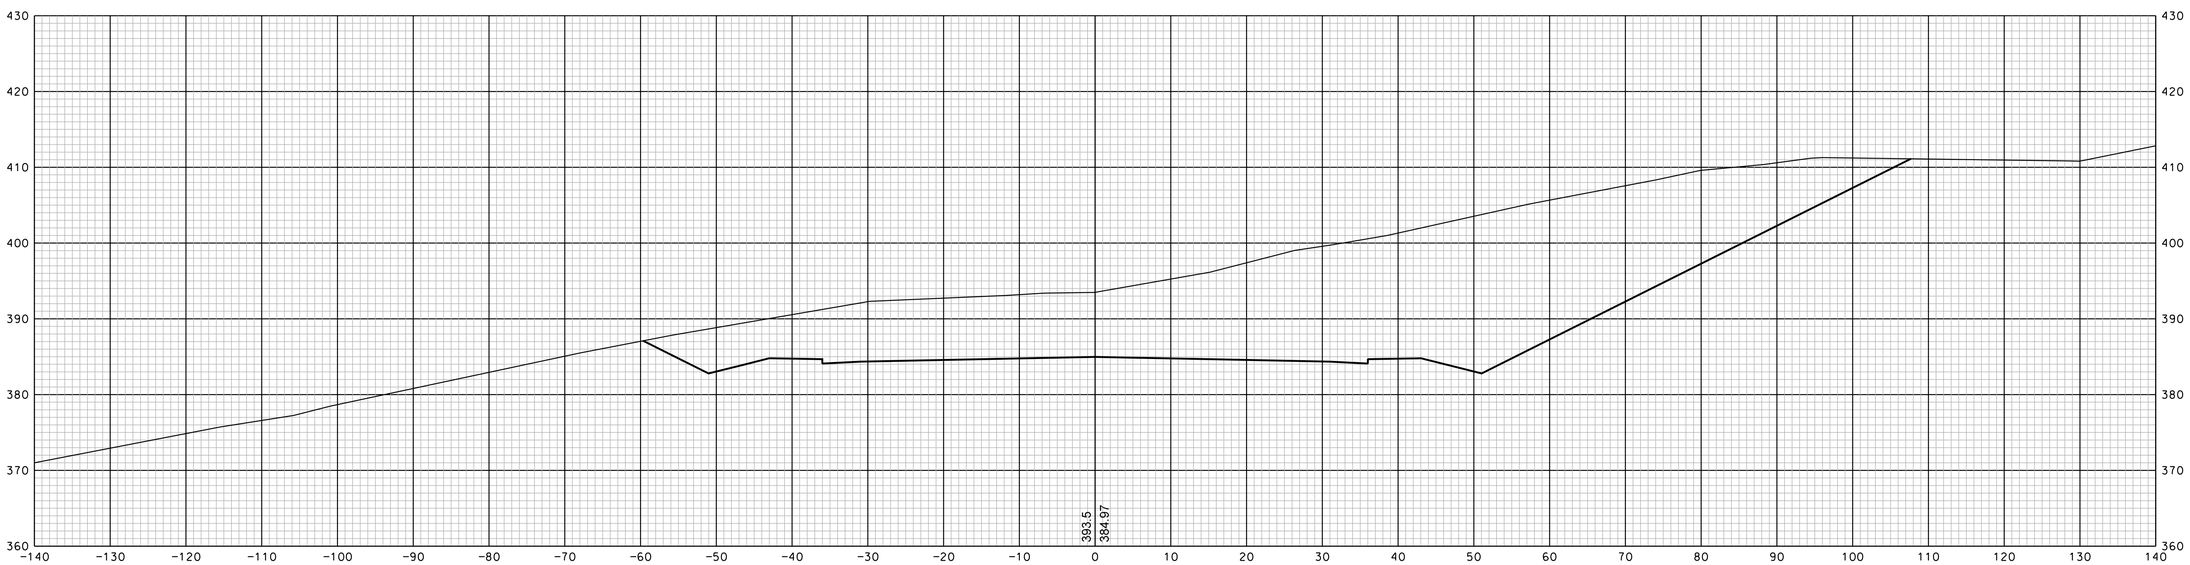

1031+50

SHEET TOTALS			
COMMON EXCAV.	– C.Y.	ROCK EXCAV.	– C.Y.
FILL	– C.Y.	MUCK EXCAV.	– C.Y.

DGN	STATE PROJECT NO.	SHEET NO.	TOTAL SHEETS
13065xs	13065	29	346

REVISIONS AFTER PROPOSAL

NUMBER	DATE	STATION	STATION	DESCRIPTION

SDR PROCESSED		DATE	
NEW DESIGN	EMM	DATE	1/23/2020
SHEET CHECKED	NCF	DATE	1/23/2020
AS BUILT DETAILS		DATE	

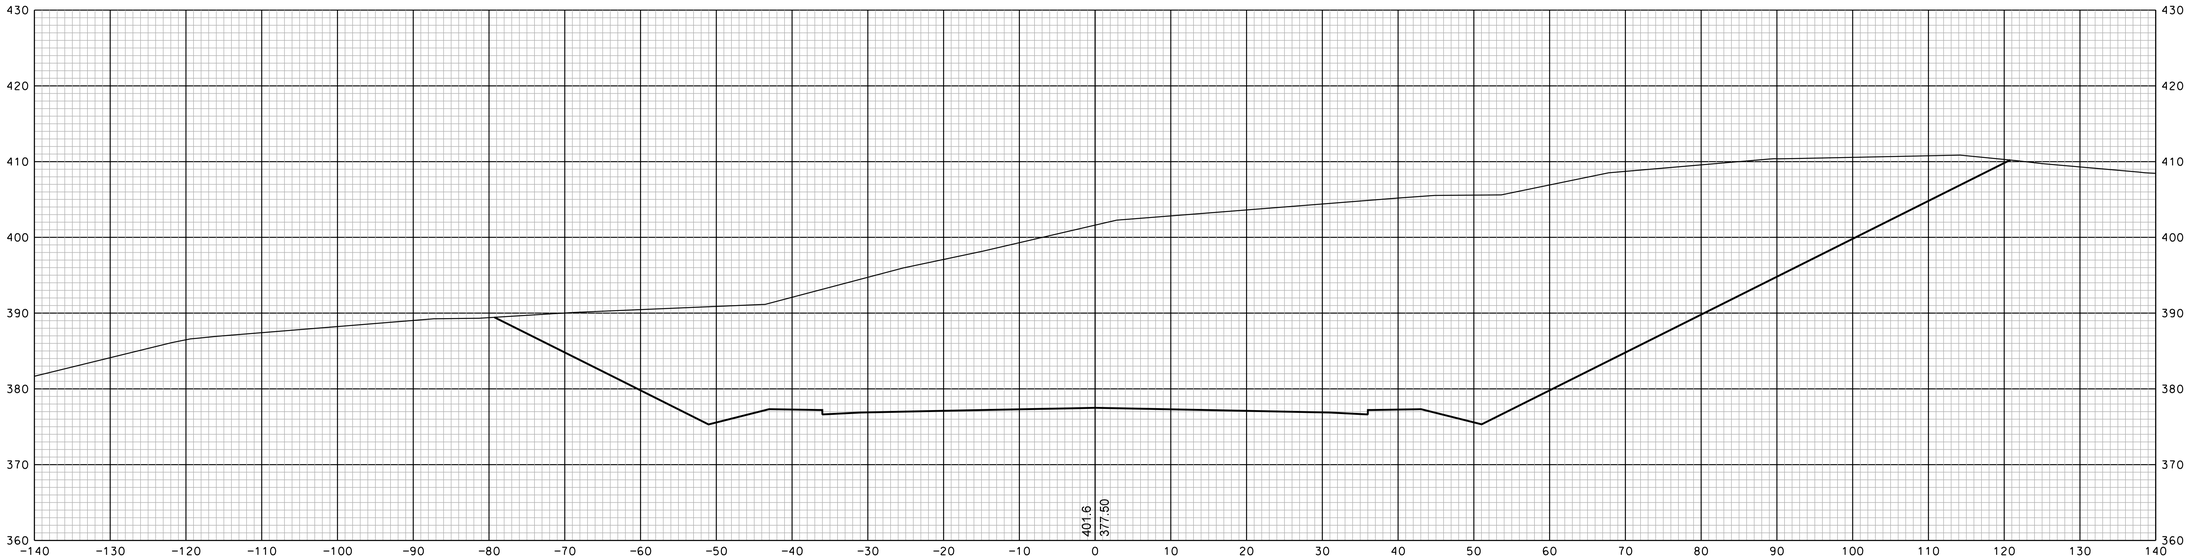

1033+00

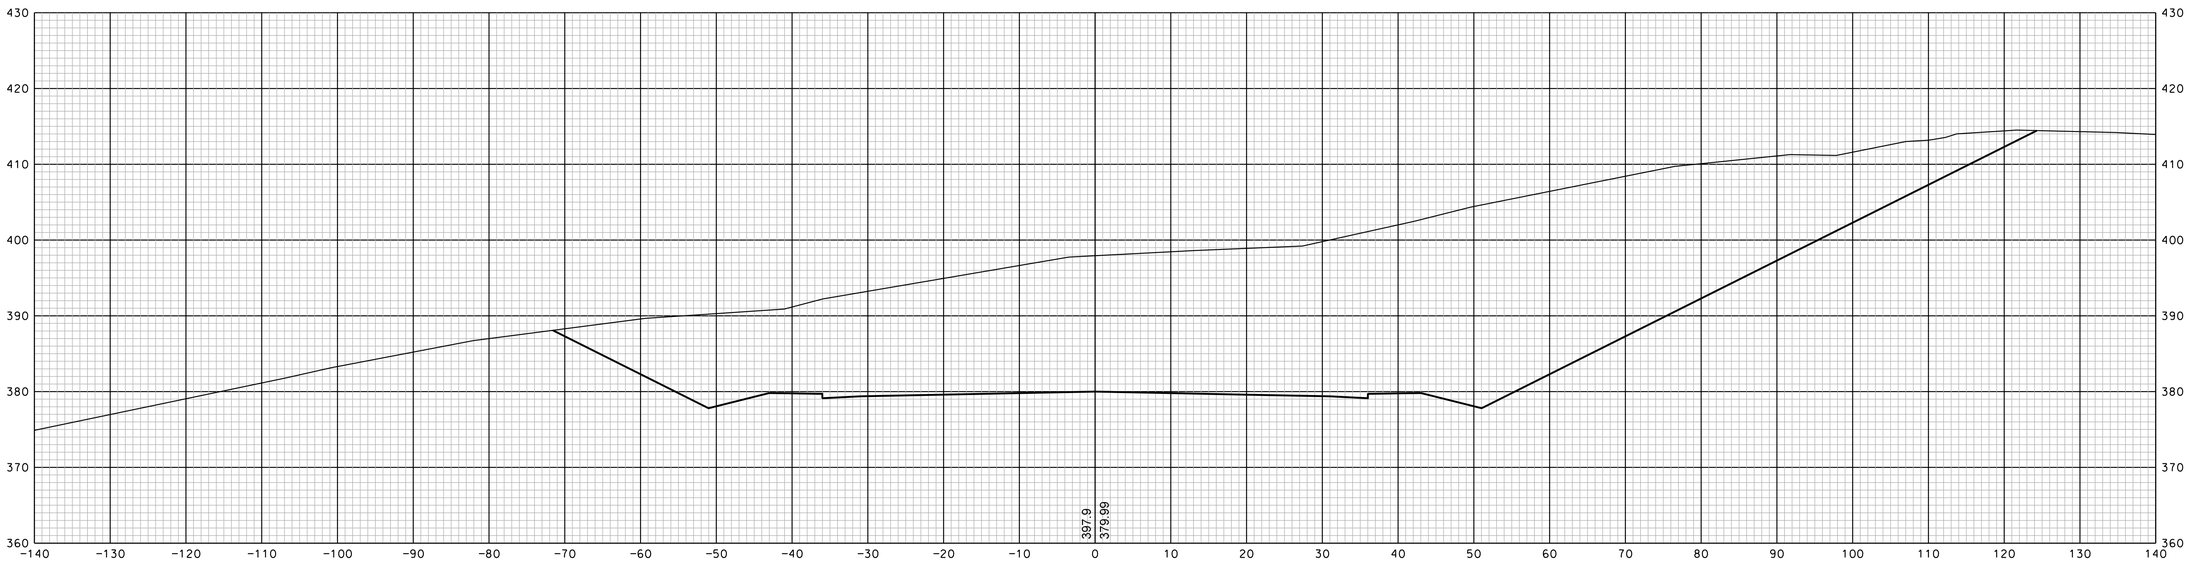

1032+50

SHEET TOTALS			
COMMON EXCAV.	– C.Y.	ROCK EXCAV.	– C.Y.
FILL	– C.Y.	MUCK EXCAV.	– C.Y.

DGN	STATE PROJECT NO.	SHEET NO.	TOTAL SHEETS
13065xs	13065	30	346

REVISIONS AFTER PROPOSAL

NUMBER	DATE	STATION	STATION	DESCRIPTION

SDR PROCESSED		DATE	
NEW DESIGN	EMM	DATE	1/23/2020
SHEET CHECKED	NCF	DATE	1/23/2020
AS BUILT DETAILS		DATE	

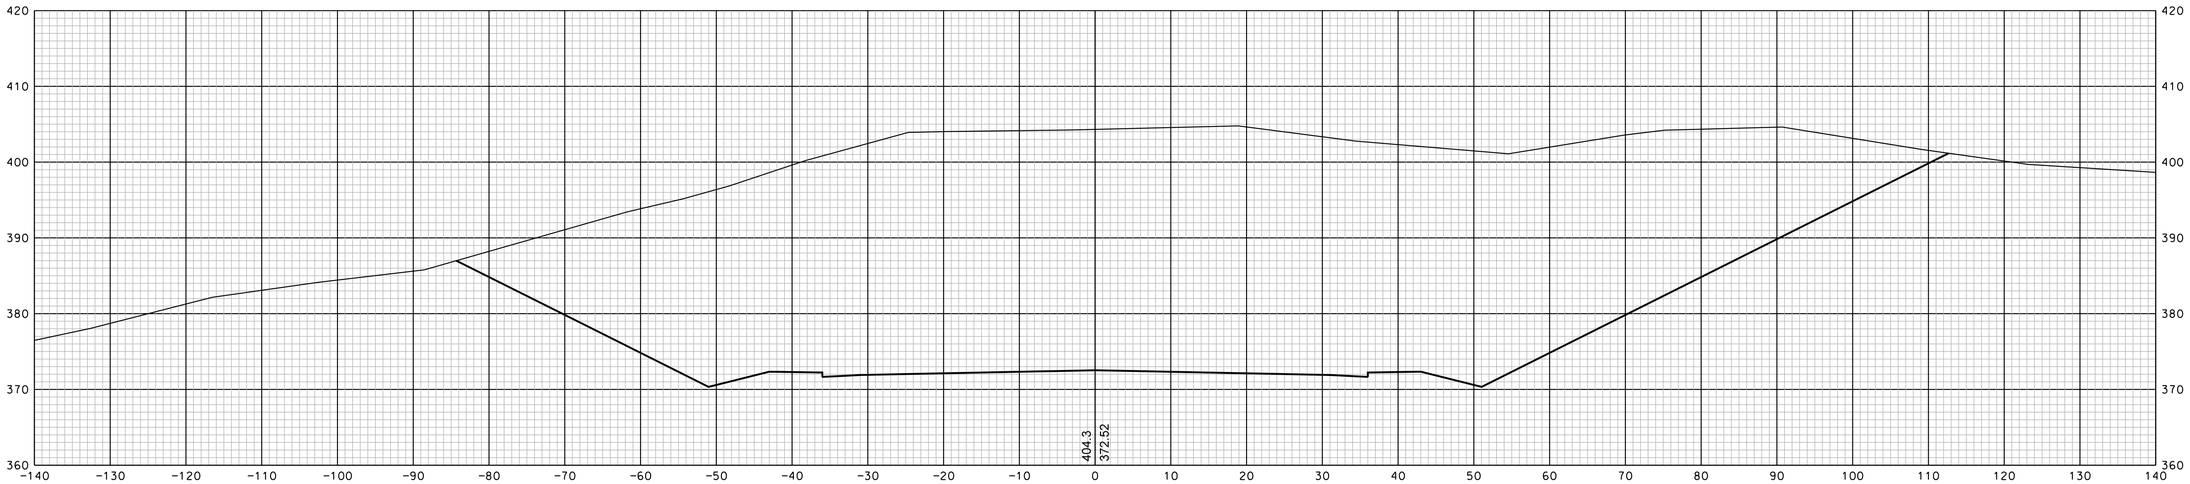

1034+00

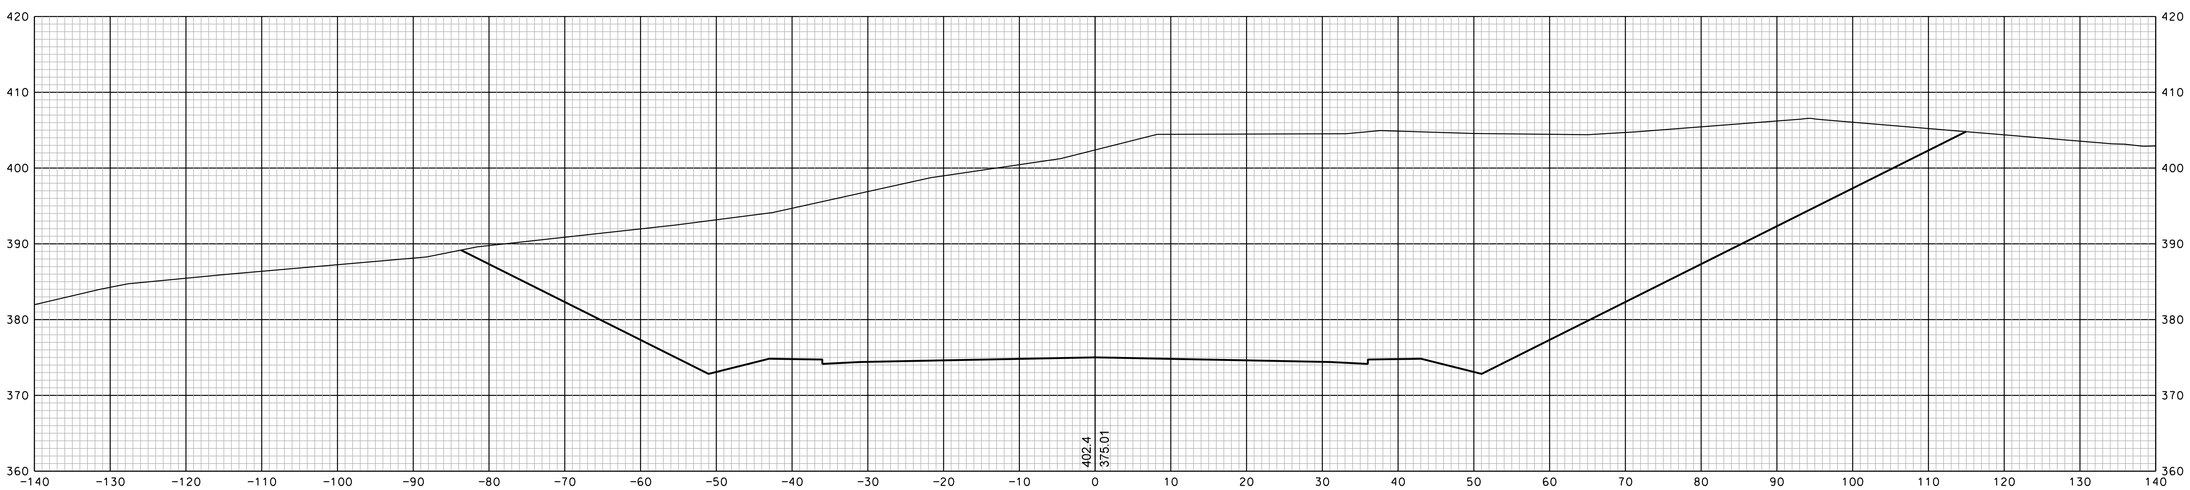

1033+50

SHEET TOTALS			
COMMON EXCAV. – C.Y.	ROCK EXCAV. – C.Y.		
FILL – C.Y.	MUCK EXCAV. – C.Y.		
DGN	STATE PROJECT NO.	SHEET NO.	TOTAL SHEETS
13065xs	13065	31	346

REVISIONS AFTER PROPOSAL

NUMBER	DATE	STATION	STATION	DESCRIPTION

SOR PROCESSED		DATE	
NEW DESIGN	EMM	DATE	1/23/2020
SHEET CHECKED	NCF	DATE	1/23/2020
AS BUILT DETAILS		DATE	

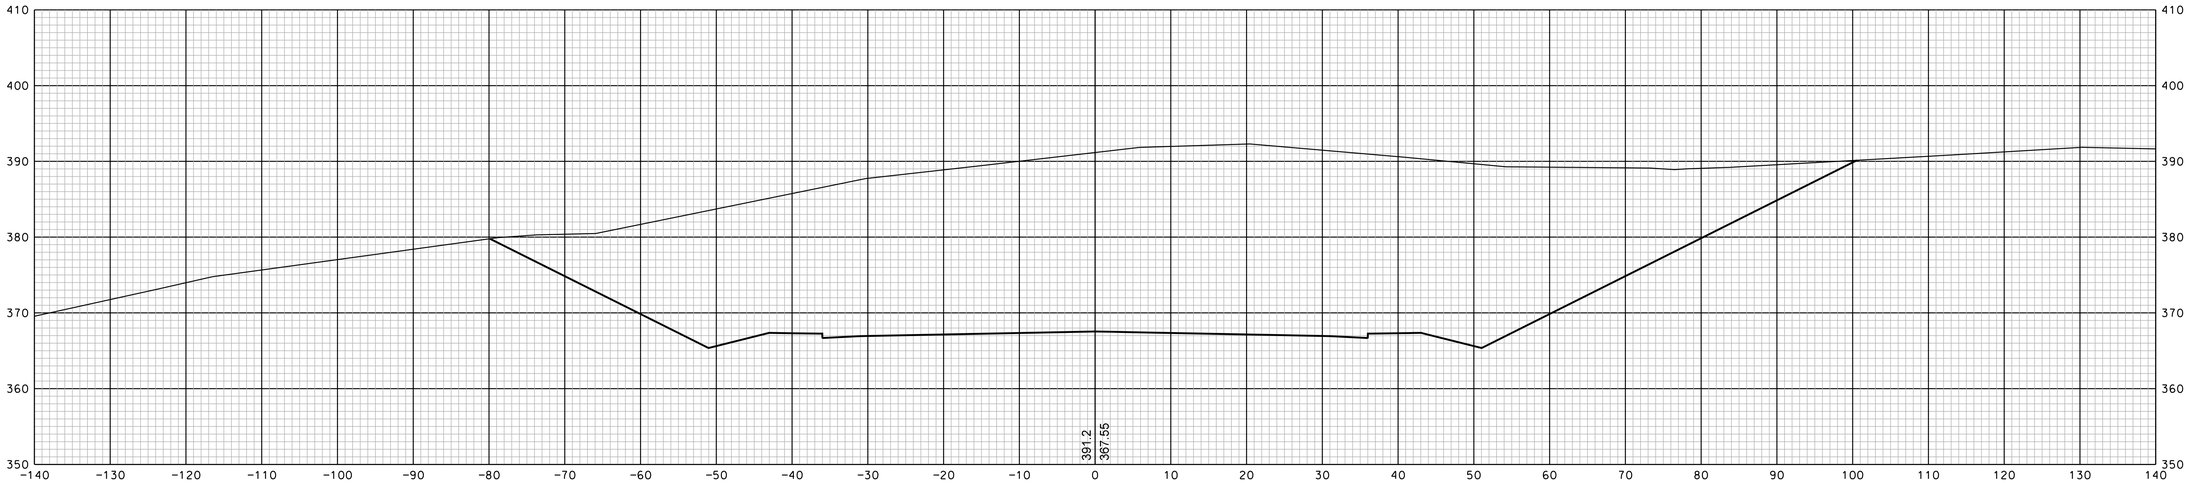

1035+00

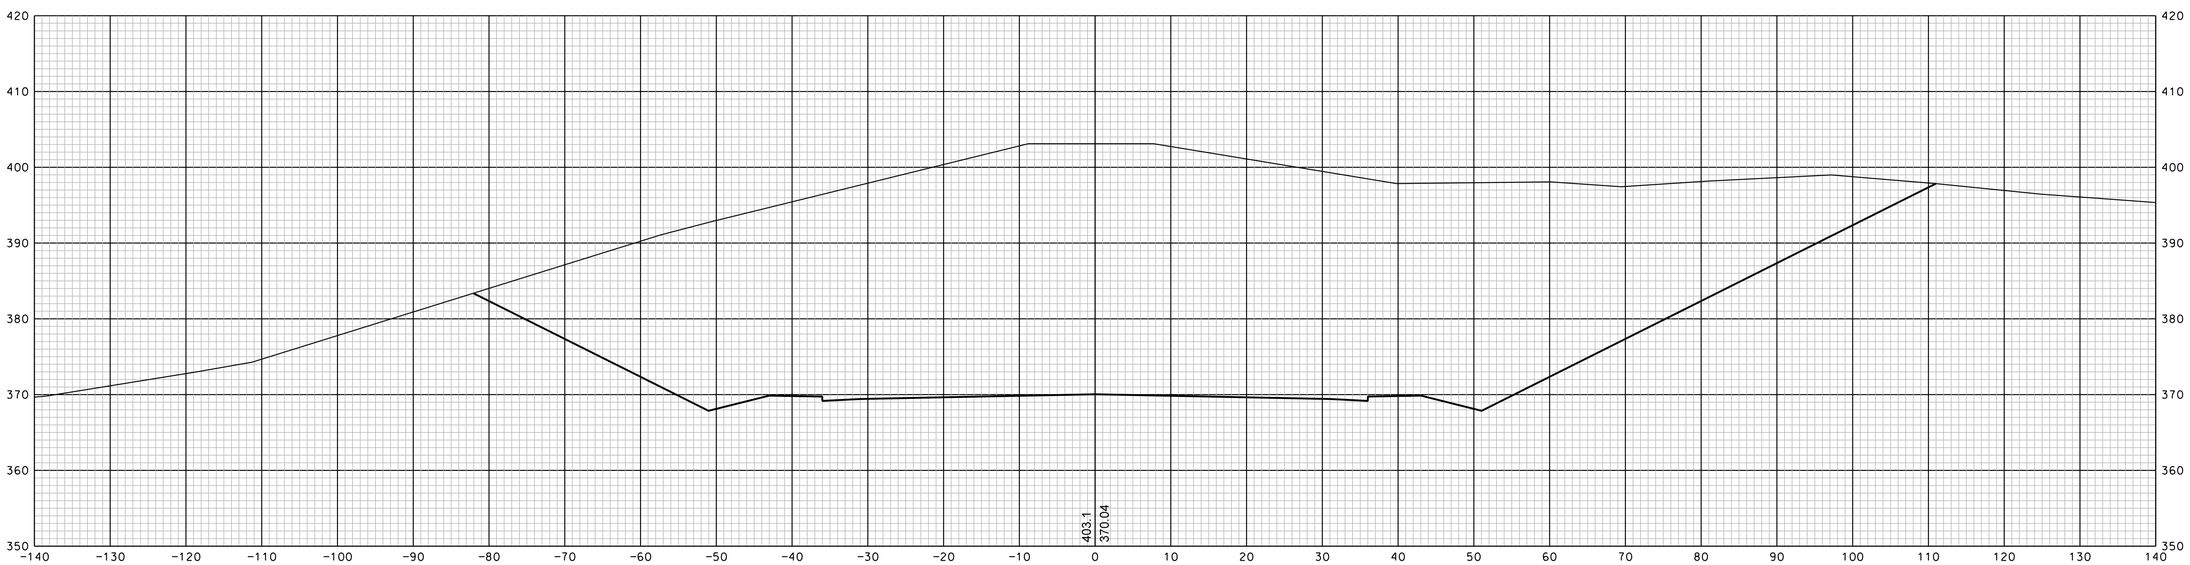

1034+50

SHEET TOTALS			
COMMON EXCAV.	- C.Y.	ROCK EXCAV.	- C.Y.
FILL	- C.Y.	MUCK EXCAV.	- C.Y.

DGN	STATE PROJECT NO.	SHEET NO.	TOTAL SHEETS
13065xs	13065	32	346

REVISIONS AFTER PROPOSAL

NUMBER	DATE	STATION	STATION	DESCRIPTION

SDR PROCESSED		DATE	
NEW DESIGN	EMM	DATE	1/23/2020
SHEET CHECKED	NCF	DATE	1/23/2020
AS BUILT DETAILS		DATE	

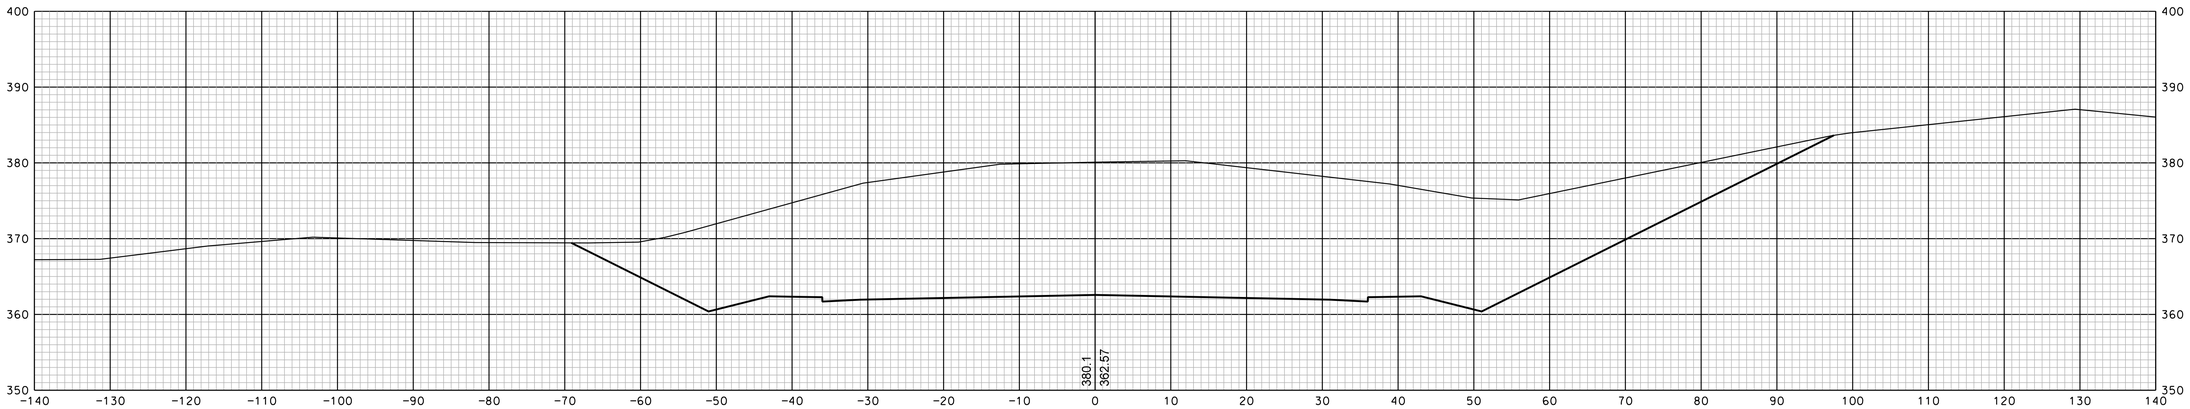

1036+00

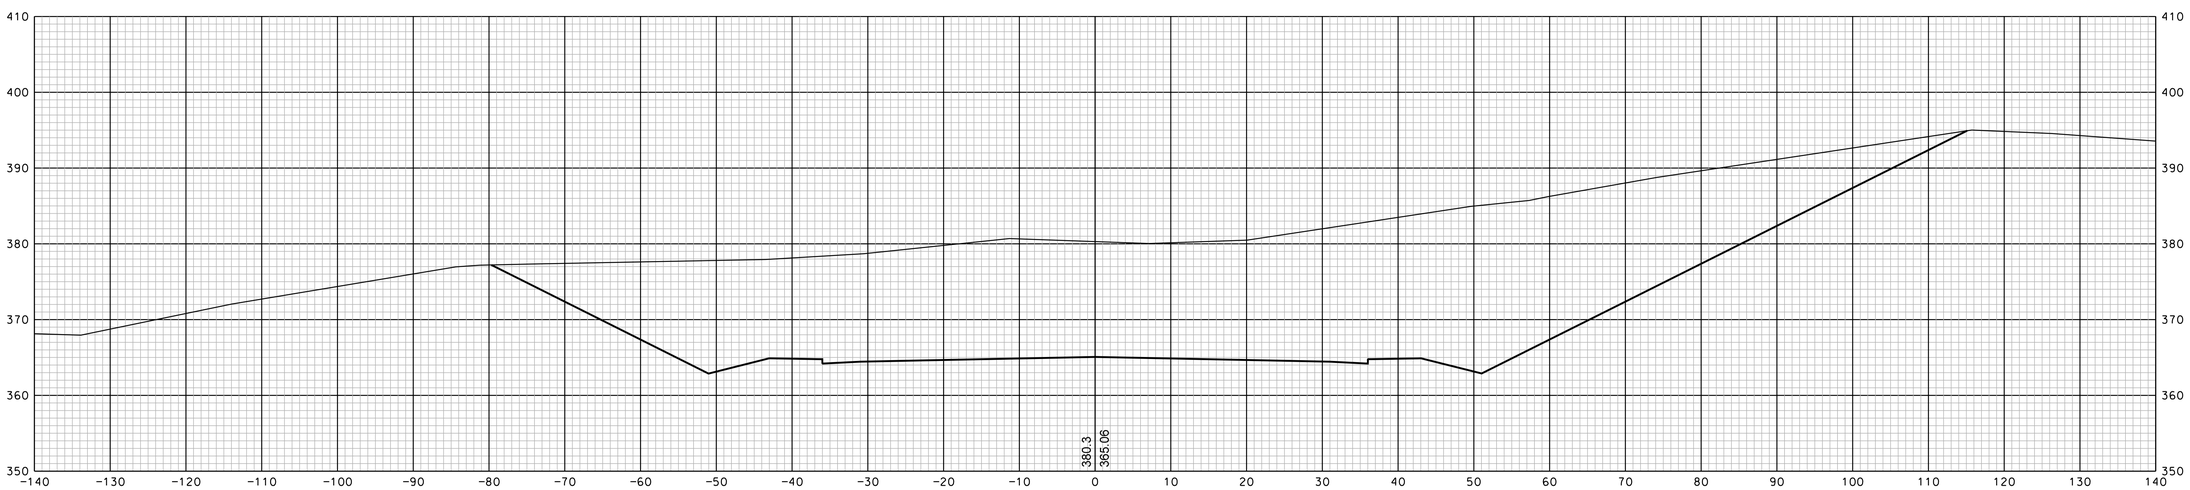

1035+50

SHEET TOTALS			
COMMON EXCAV. – C.Y.		ROCK EXCAV. – C.Y.	
FILL – C.Y.		MUCK EXCAV. – C.Y.	
DGN	STATE PROJECT NO.	SHEET NO.	TOTAL SHEETS
13065xs	13065	33	346

REVISIONS AFTER PROPOSAL

NUMBER	DATE	STATION	STATION	DESCRIPTION

		DATE
SOR PROCESSED		
NEW DESIGN	EMM	DATE 1/23/2020
SHEET CHECKED	NCF	DATE 1/23/2020
AS BUILT DETAILS		DATE

REVISIONS AFTER PROPOSAL

NUMBER	DATE	STATION	STATION	DESCRIPTION

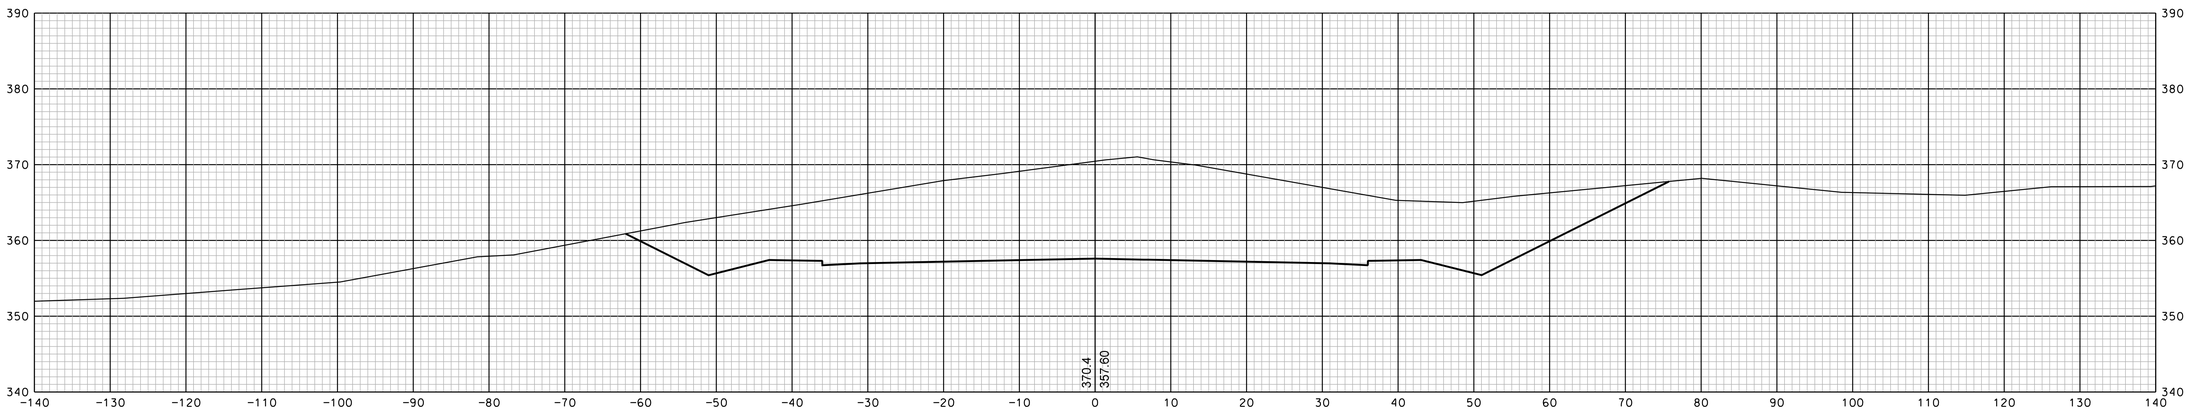

1037+00

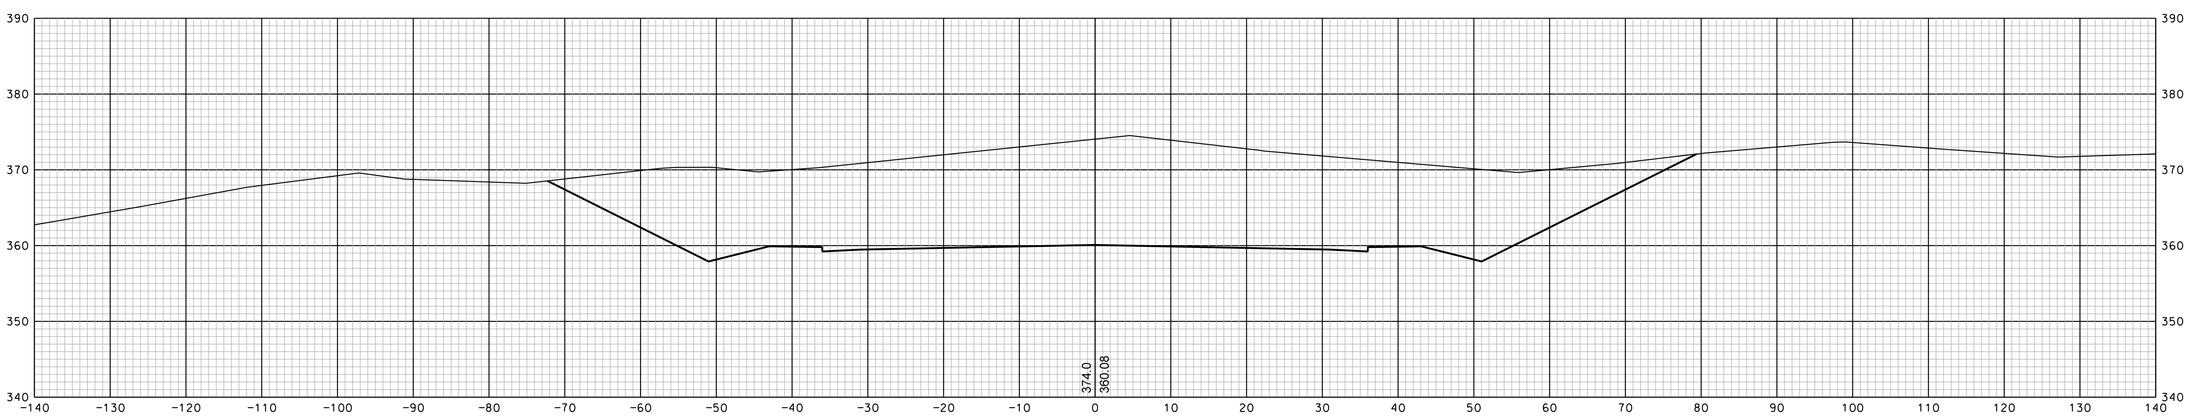

1036+50

		DATE
SDR PROCESSED		
NEW DESIGN	EMM	DATE 1/23/2020
SHEET CHECKED	NCF	DATE 1/23/2020
AS BUILT DETAILS		DATE

SHEET TOTALS

COMMON EXCAV. – C.Y. ROCK EXCAV. – C.Y.

FILL – C.Y. MUCK EXCAV. – C.Y.

DGN	STATE PROJECT NO.	SHEET NO.	TOTAL SHEETS
13065xs	13065	34	346

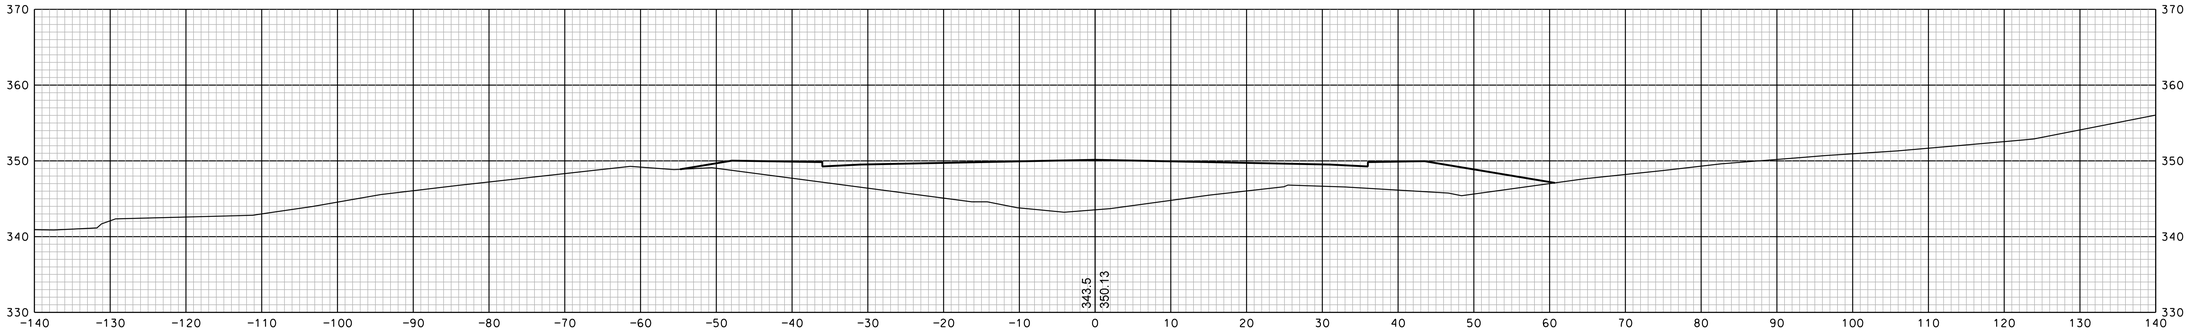

1038+50

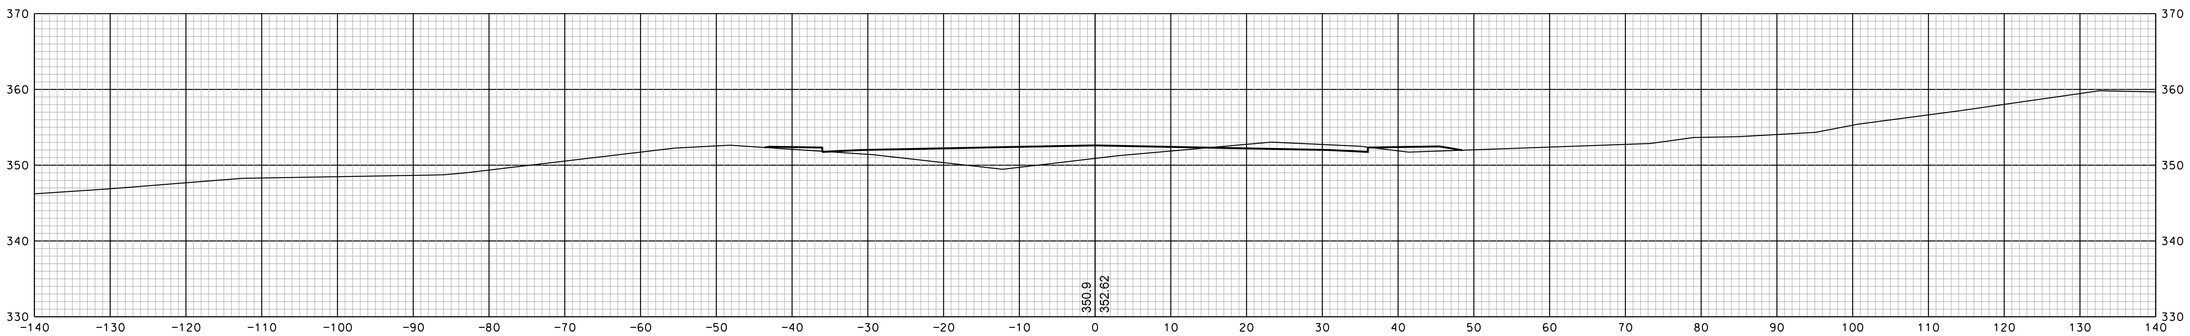

1038+00

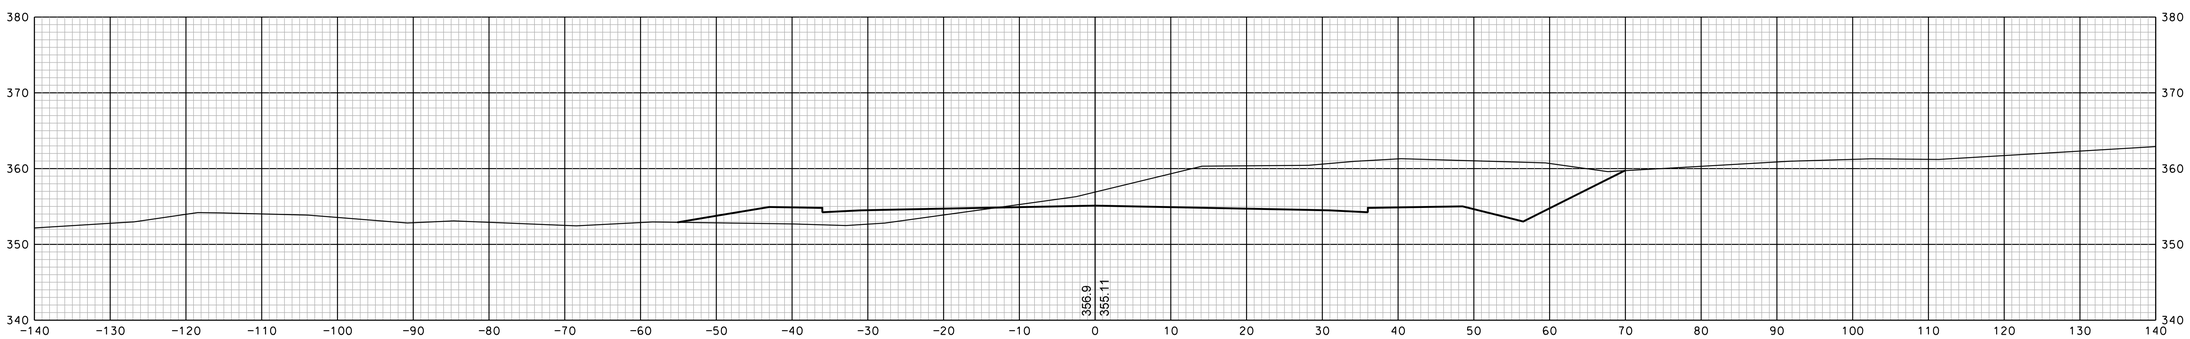

1037+50

SHEET TOTALS			
COMMON EXCAV.	– C.Y.	ROCK EXCAV.	– C.Y.
FILL	– C.Y.	MUCK EXCAV.	– C.Y.

DGN	STATE PROJECT NO.	SHEET NO.	TOTAL SHEETS
13065xs	13065	35	346

REVISIONS AFTER PROPOSAL

NUMBER	DATE	STATION	STATION	DESCRIPTION

SDR PROCESSED		DATE
NEW DESIGN	EMM	DATE 1/23/2020
SHEET CHECKED	NCF	DATE 1/23/2020
AS BUILT DETAILS		DATE

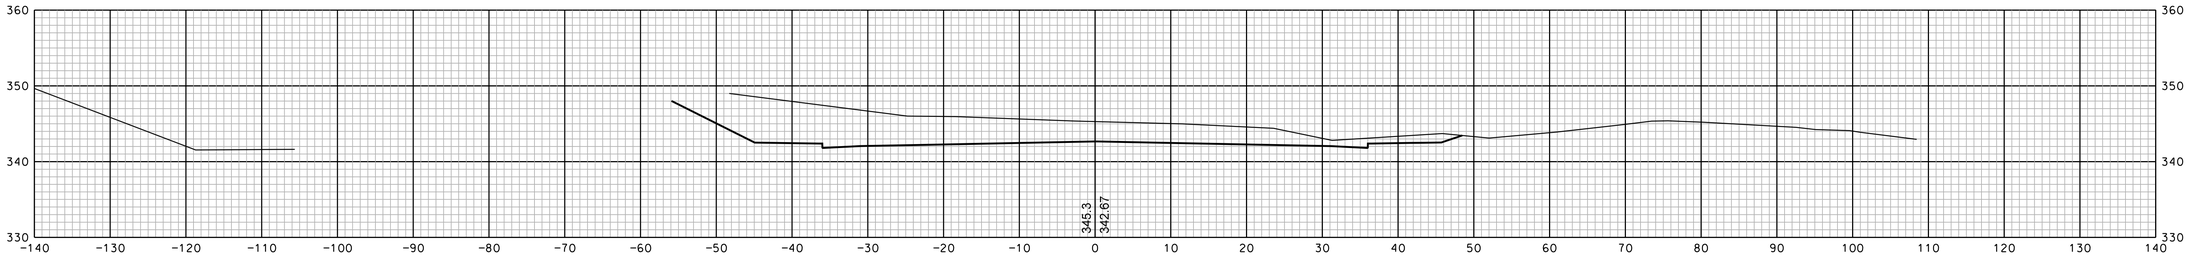

1040+00

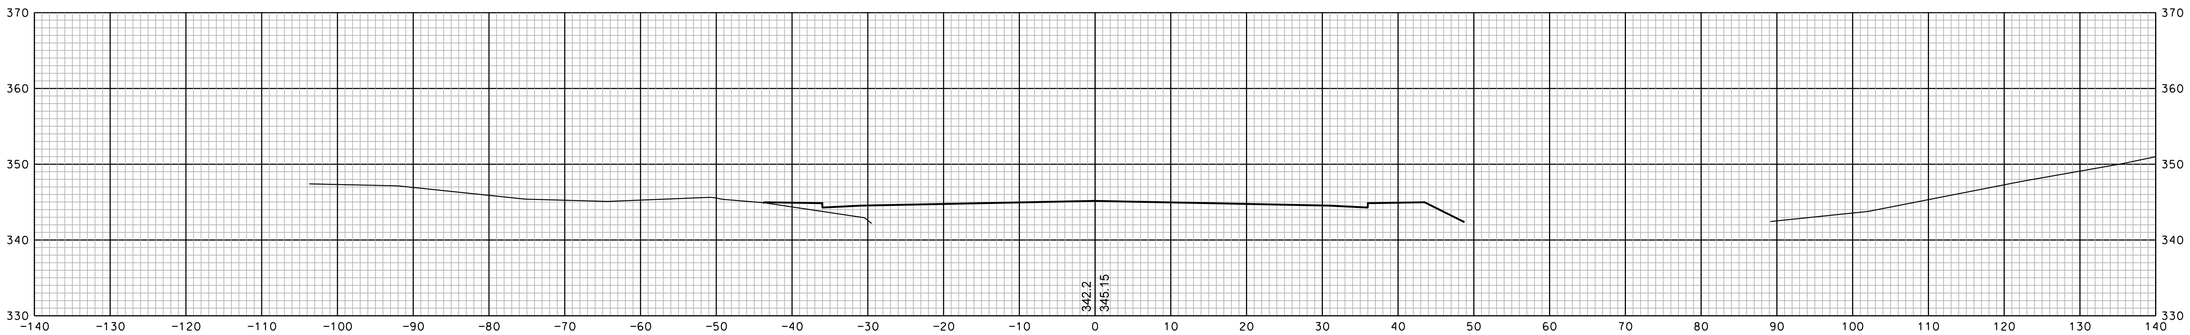

1039+50

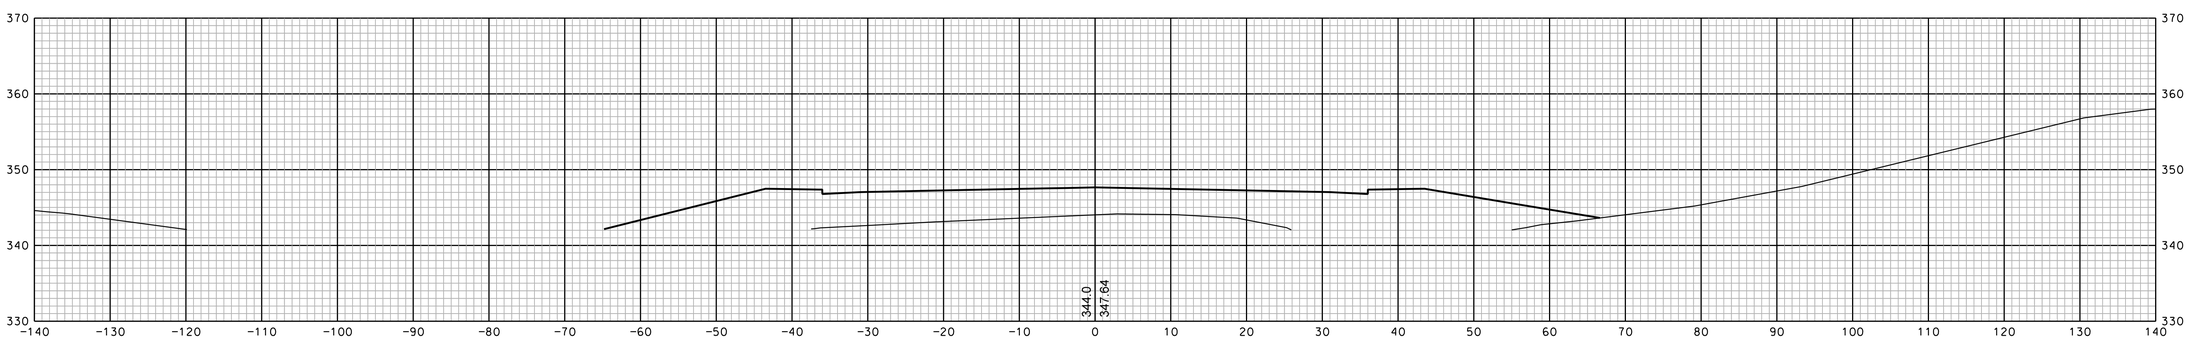

1039+00

REVISIONS AFTER PROPOSAL			
NUMBER	DATE	STATION	STATION	DESCRIPTION

SOR PROCESSED		DATE
NEW DESIGN	EMM	DATE 1/23/2020
SHEET CHECKED	NCF	DATE 1/23/2020
AS BUILT DETAILS		DATE

SHEET TOTALS

COMMON EXCAV.	– C.Y.	ROCK EXCAV.	– C.Y.
FILL	– C.Y.	MUCK EXCAV.	– C.Y.

DGN	STATE PROJECT NO.	SHEET NO.	TOTAL SHEETS
13065xs	13065	36	346

REVISIONS AFTER PROPOSAL

NUMBER	DATE	STATION	STATION	DESCRIPTION

SDR PROCESSED		DATE	
NEW DESIGN	EMM	DATE	1/23/2020
SHEET CHECKED	NCF	DATE	1/23/2020
AS BUILT DETAILS		DATE	

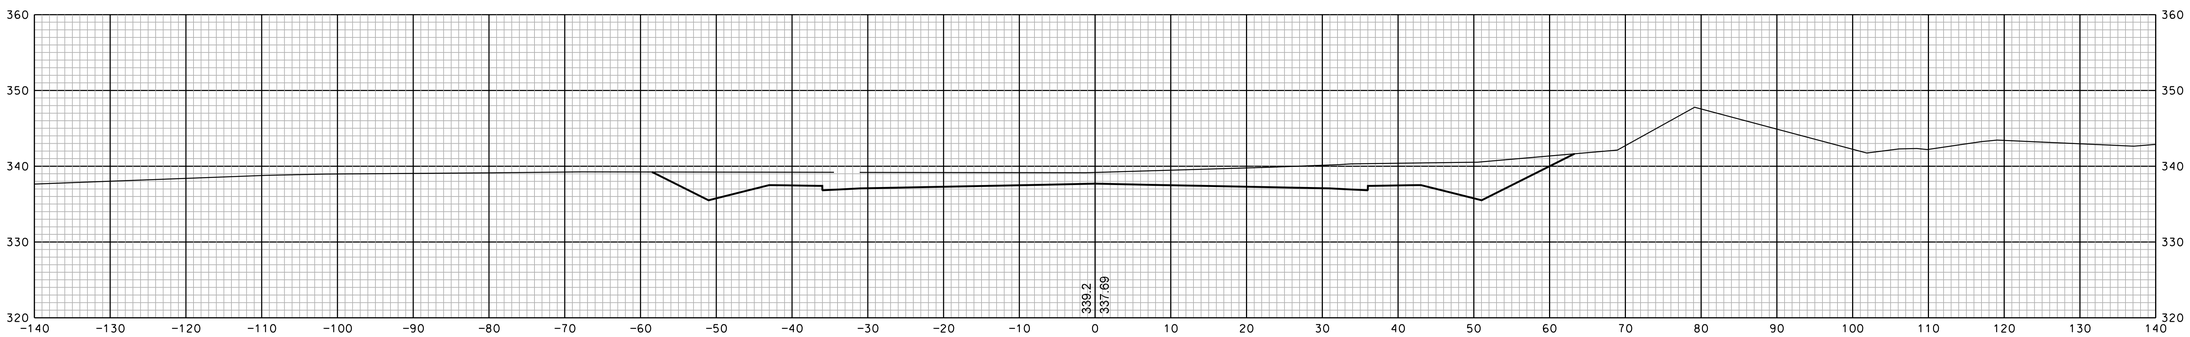

1041+00

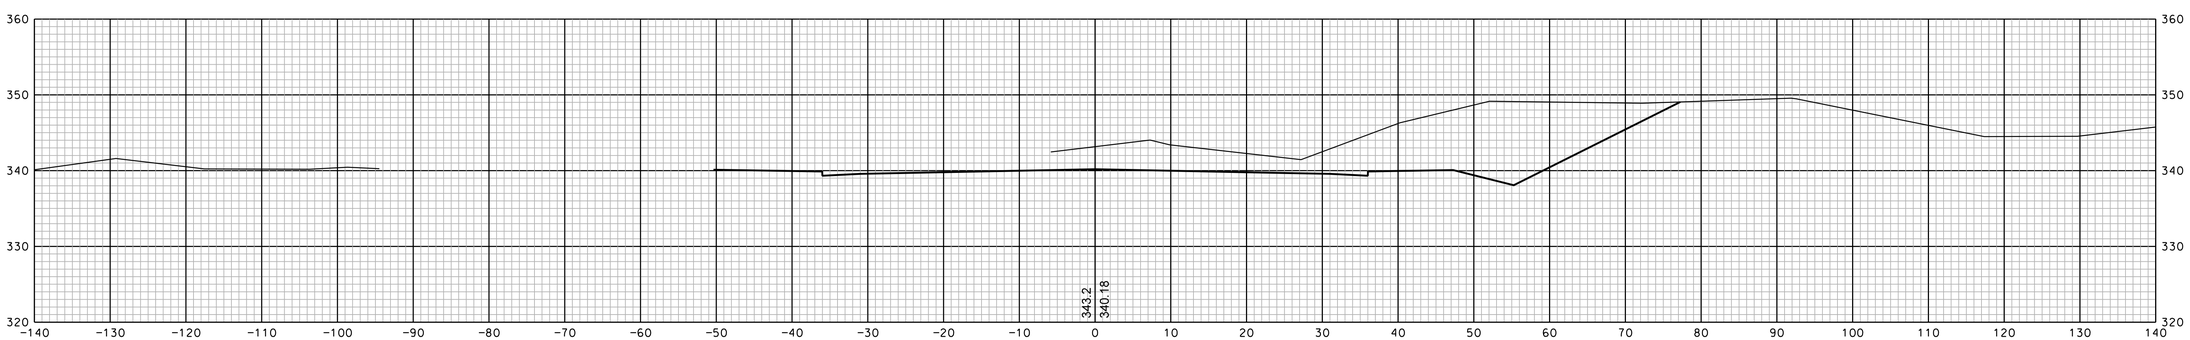

1040+50

SHEET TOTALS

COMMON EXCAV.	– C.Y.	ROCK EXCAV.	– C.Y.
FILL	– C.Y.	MUCK EXCAV.	– C.Y.

DGN	STATE PROJECT NO.	SHEET NO.	TOTAL SHEETS
13065xs	13065	37	346

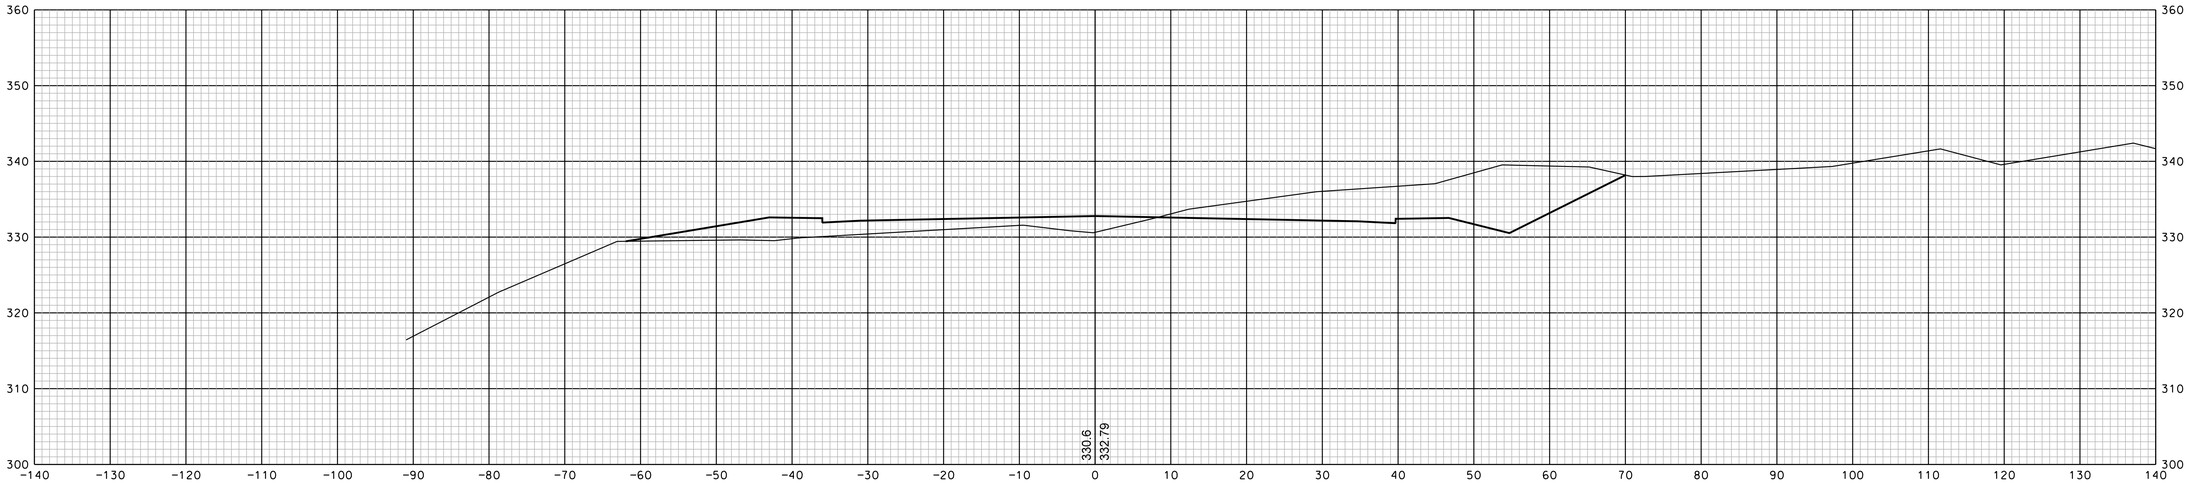

1042+00

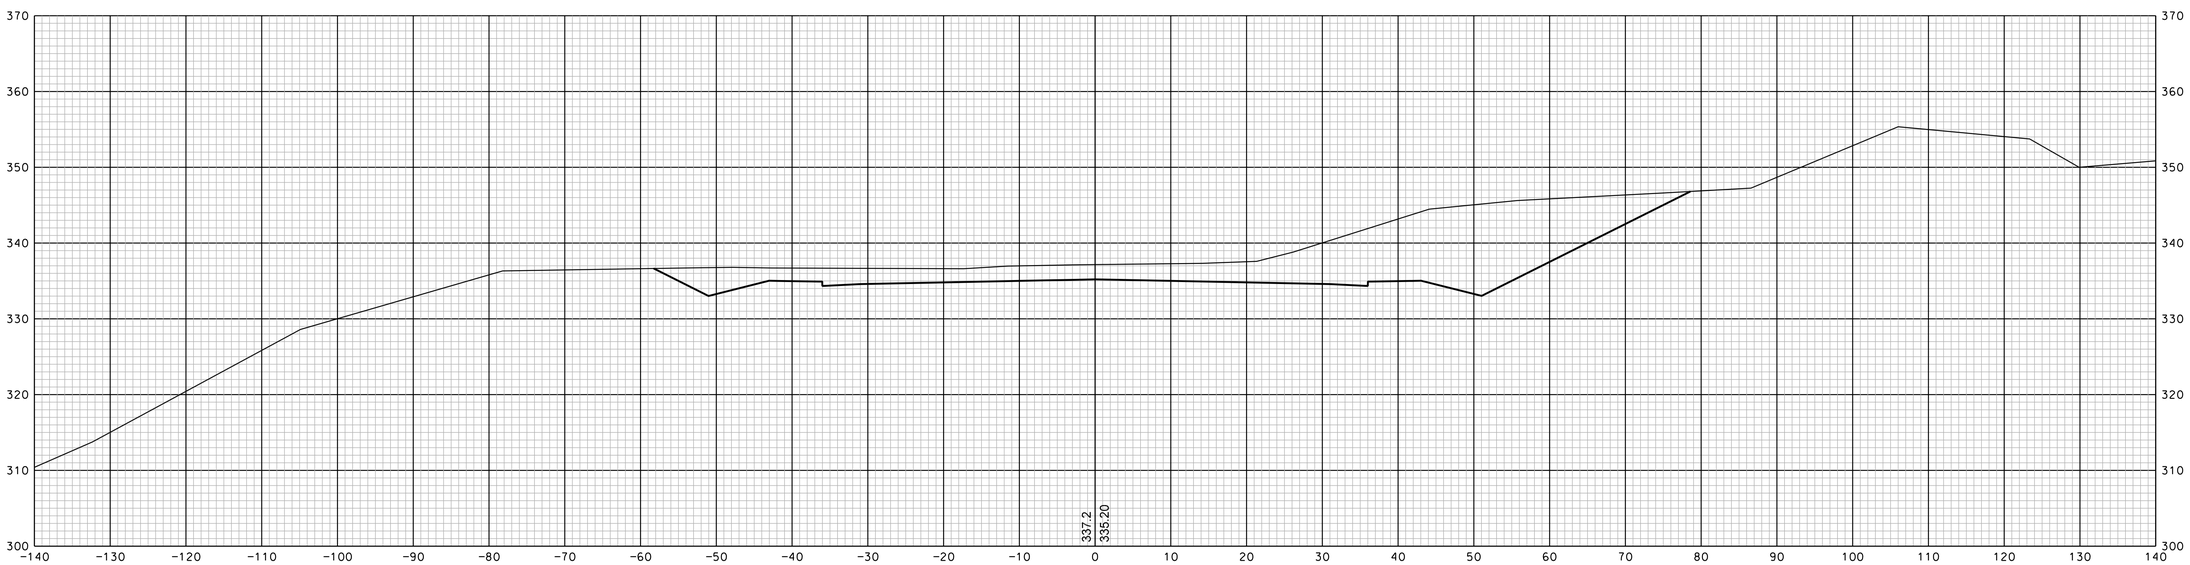

1041+50

SHEET TOTALS			
COMMON EXCAV.	– C.Y.	ROCK EXCAV.	– C.Y.
FILL	– C.Y.	MUCK EXCAV.	– C.Y.

DGN	STATE PROJECT NO.	SHEET NO.	TOTAL SHEETS
13065xs	13065	38	346

REVISIONS AFTER PROPOSAL

NUMBER	DATE	STATION	STATION	DESCRIPTION

SDR PROCESSED		DATE	
NEW DESIGN	EMM	DATE	1/23/2020
SHEET CHECKED	NGF	DATE	1/23/2020
AS BUILT DETAILS		DATE	

REVISIONS AFTER PROPOSAL

NUMBER	DATE	STATION	STATION	DESCRIPTION

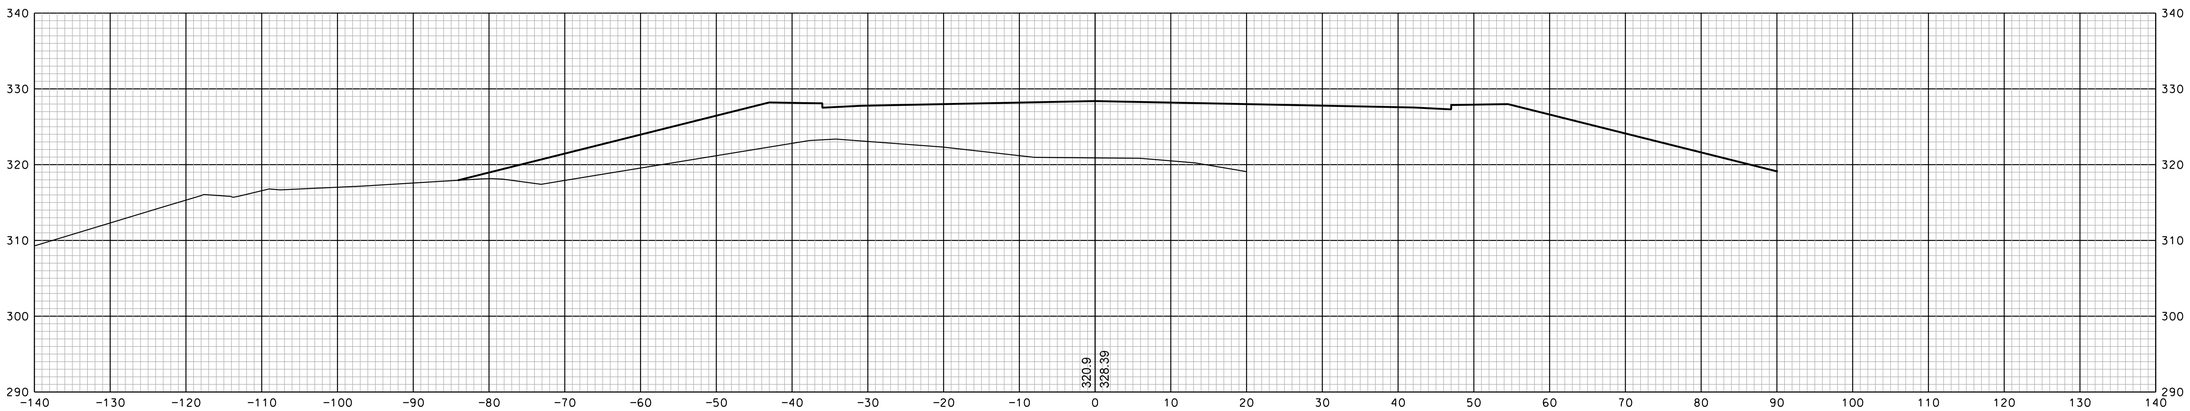

1043+00

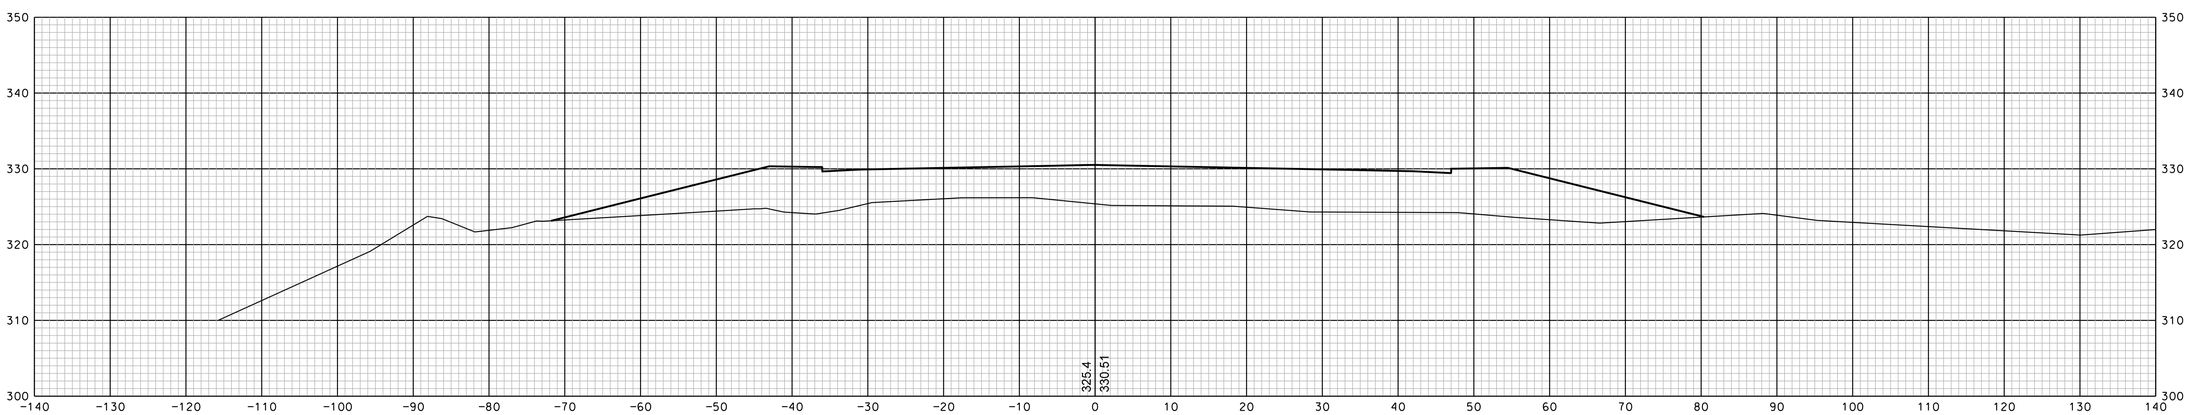

1042+50

SDR PROCESSED		DATE
NEW DESIGN	EMM	DATE 1/23/2020
SHEET CHECKED	NCF	DATE 1/23/2020
AS BUILT DETAILS		DATE

SHEET TOTALS

COMMON EXCAV. – C.Y. ROCK EXCAV. – C.Y.

FILL – C.Y. MUCK EXCAV. – C.Y.

DGN	STATE PROJECT NO.	SHEET NO.	TOTAL SHEETS
13065xs	13065	39	346

REVISIONS AFTER PROPOSAL

NUMBER	DATE	STATION	STATION	DESCRIPTION

SDR PROCESSED		DATE
NEW DESIGN	EMM	DATE 1/23/2020
SHEET CHECKED	NCF	DATE 1/23/2020
AS BUILT DETAILS		DATE

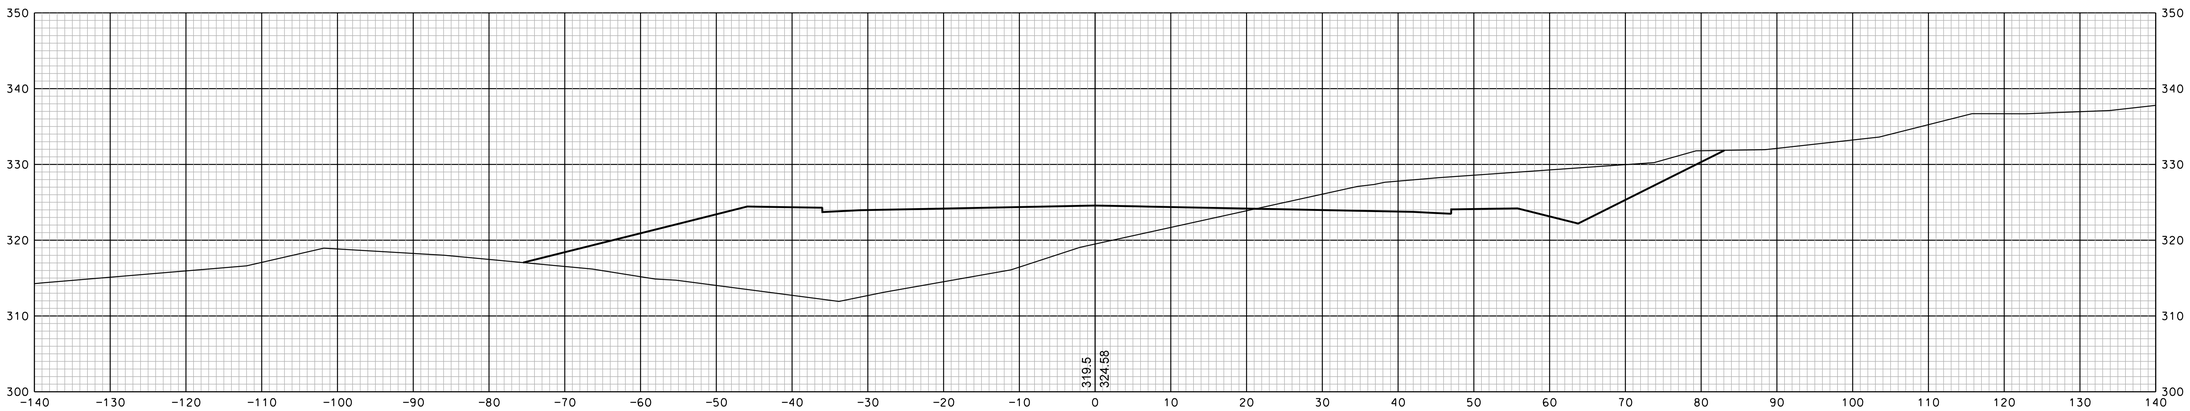

1044+00

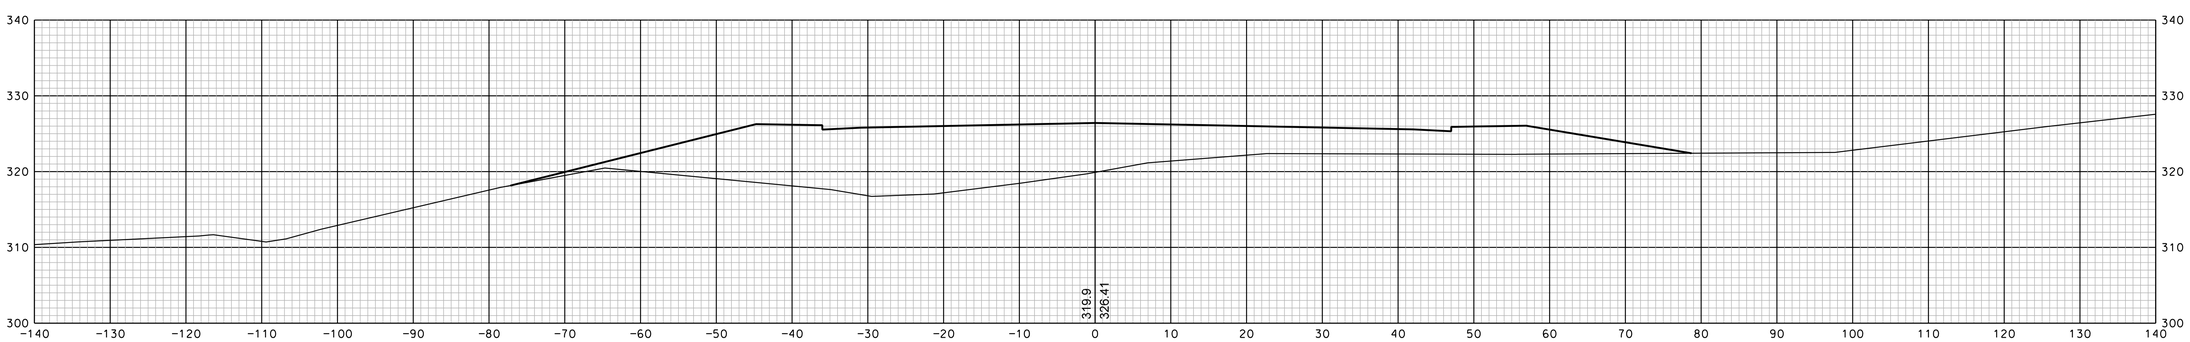

1043+50

SHEET TOTALS

COMMON EXCAV.	– C.Y.	ROCK EXCAV.	– C.Y.
FILL	– C.Y.	MUCK EXCAV.	– C.Y.

DGN	STATE PROJECT NO.	SHEET NO.	TOTAL SHEETS
13065xs	13065	40	346

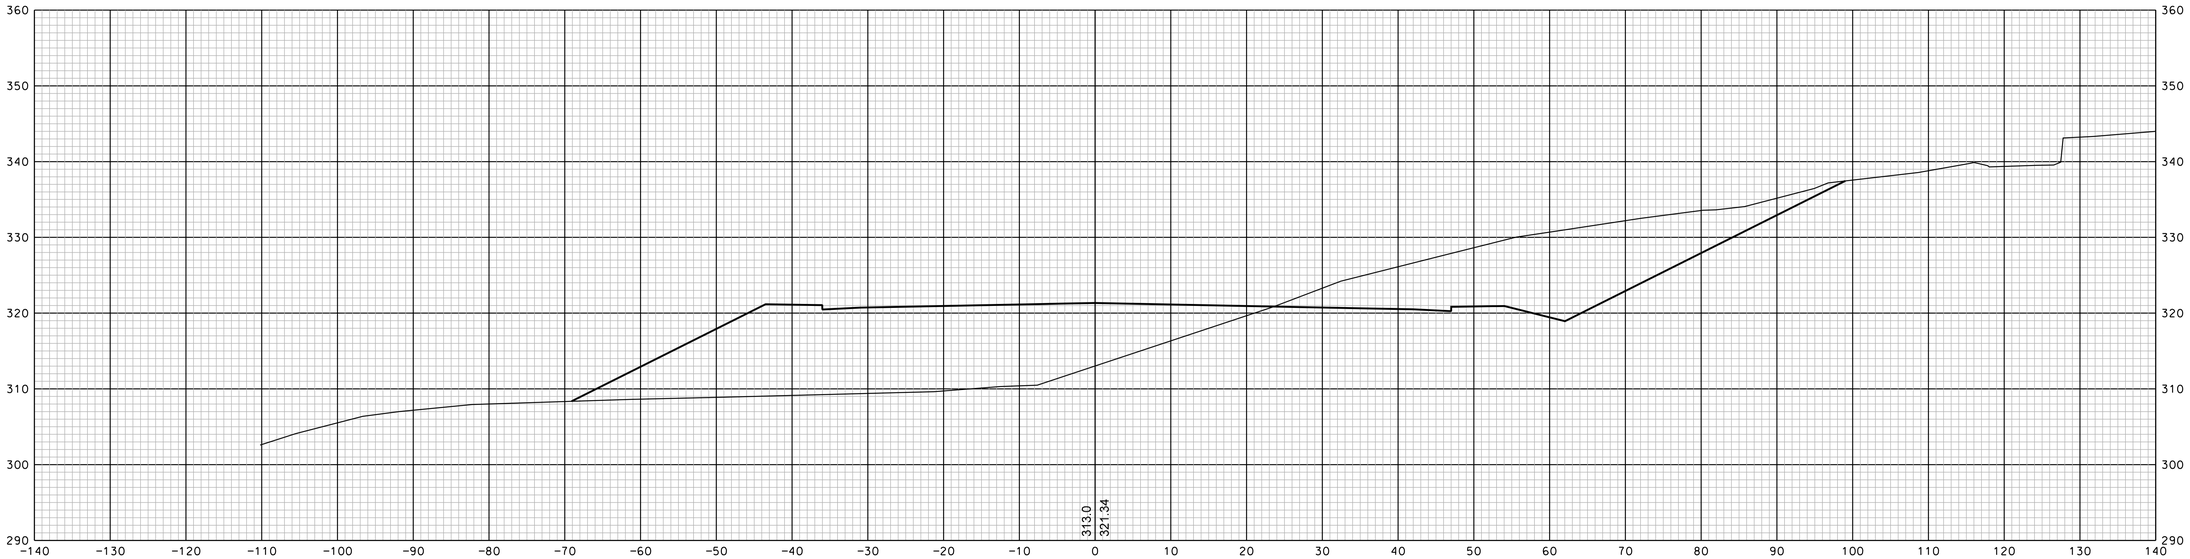

1045+00

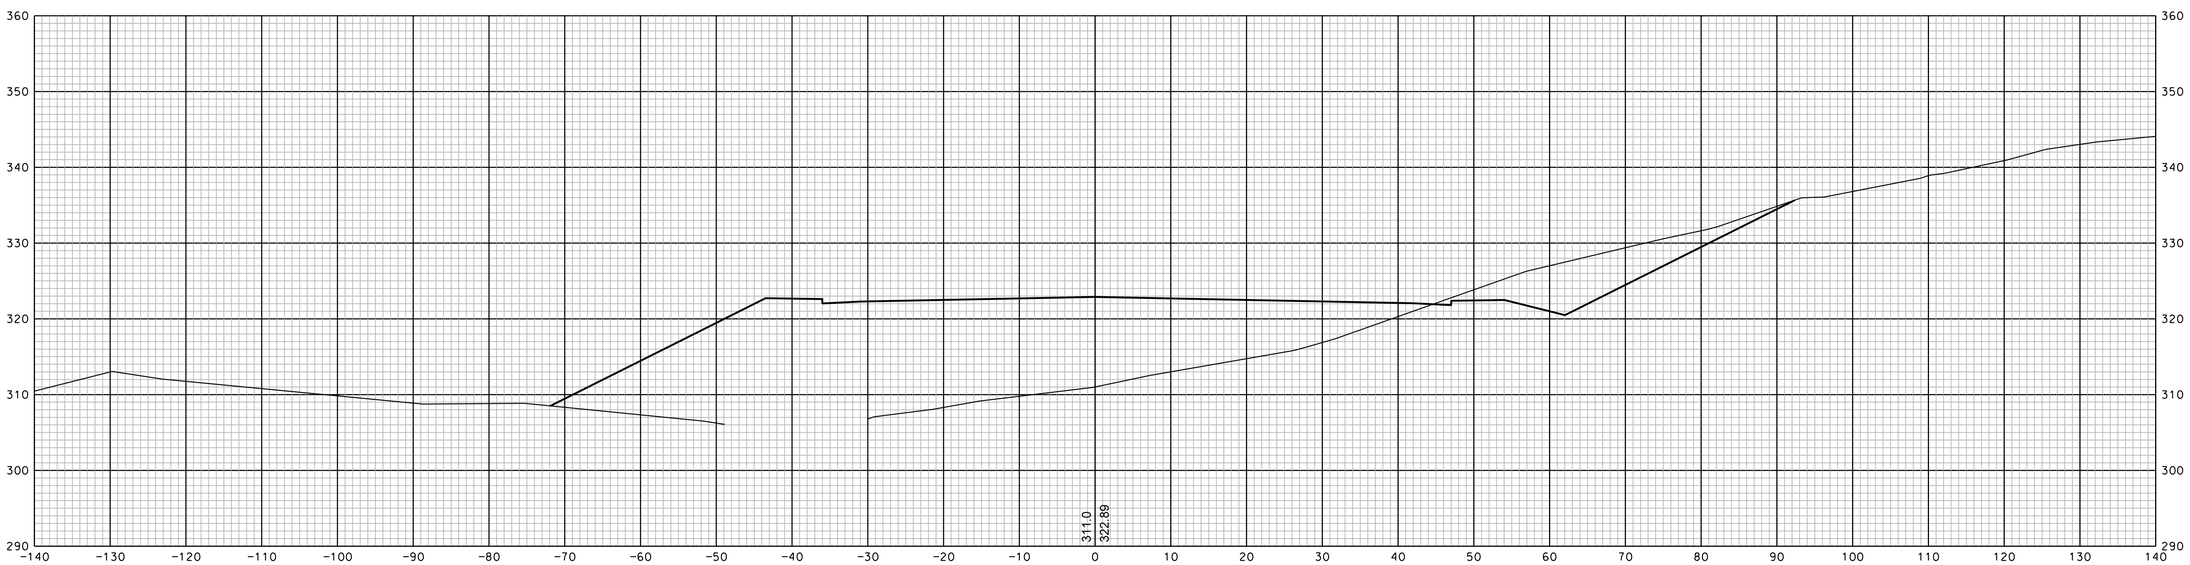

1044+50

SHEET TOTALS			
COMMON EXCAV.	– C.Y.	ROCK EXCAV.	– C.Y.
FILL	– C.Y.	MUCK EXCAV.	– C.Y.

DGN	STATE PROJECT NO.	SHEET NO.	TOTAL SHEETS
13065xs	13065	41	346

REVISIONS AFTER PROPOSAL

NUMBER	DATE	STATION	STATION	DESCRIPTION

SDR PROCESSED		DATE	
NEW DESIGN	EMM	DATE	1/23/2020
SHEET CHECKED	NGF	DATE	1/23/2020
AS BUILT DETAILS		DATE	

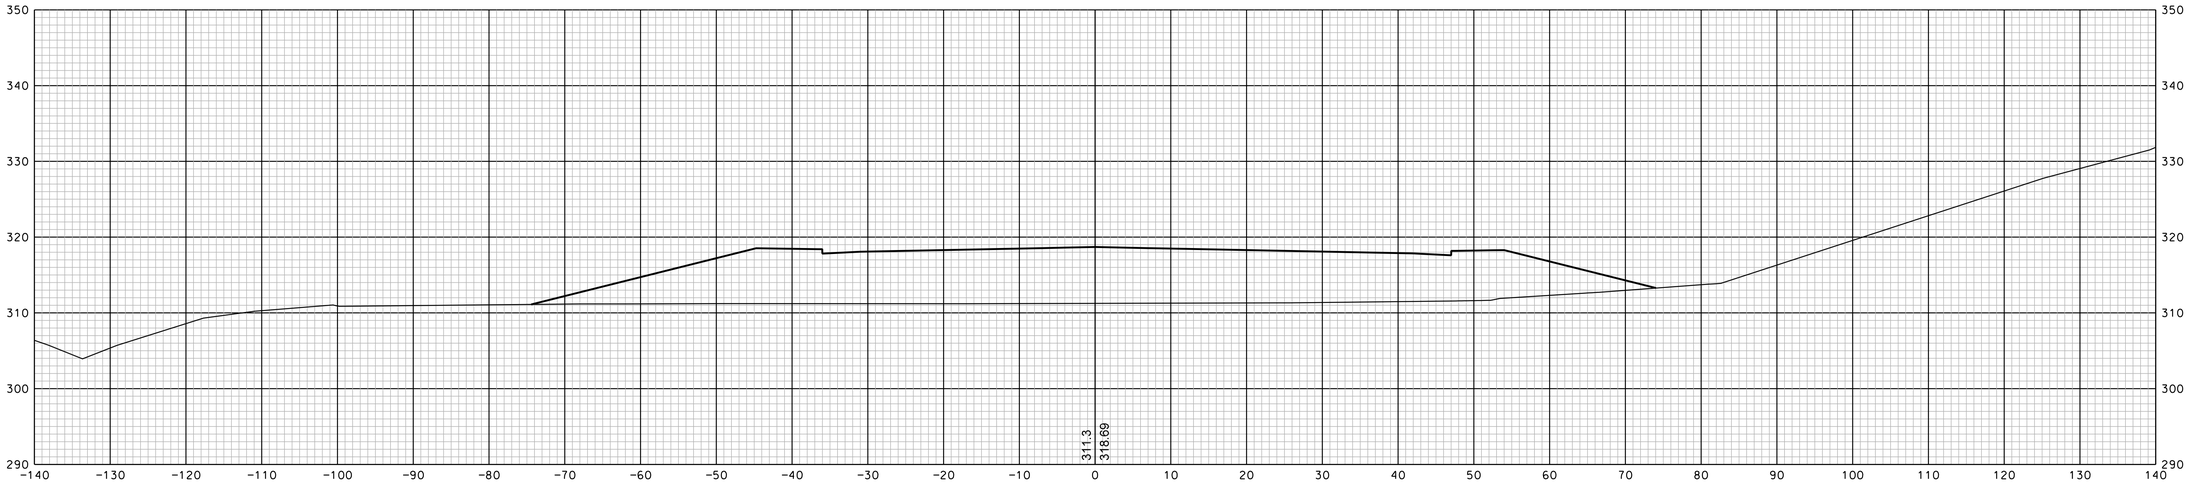

1046+00

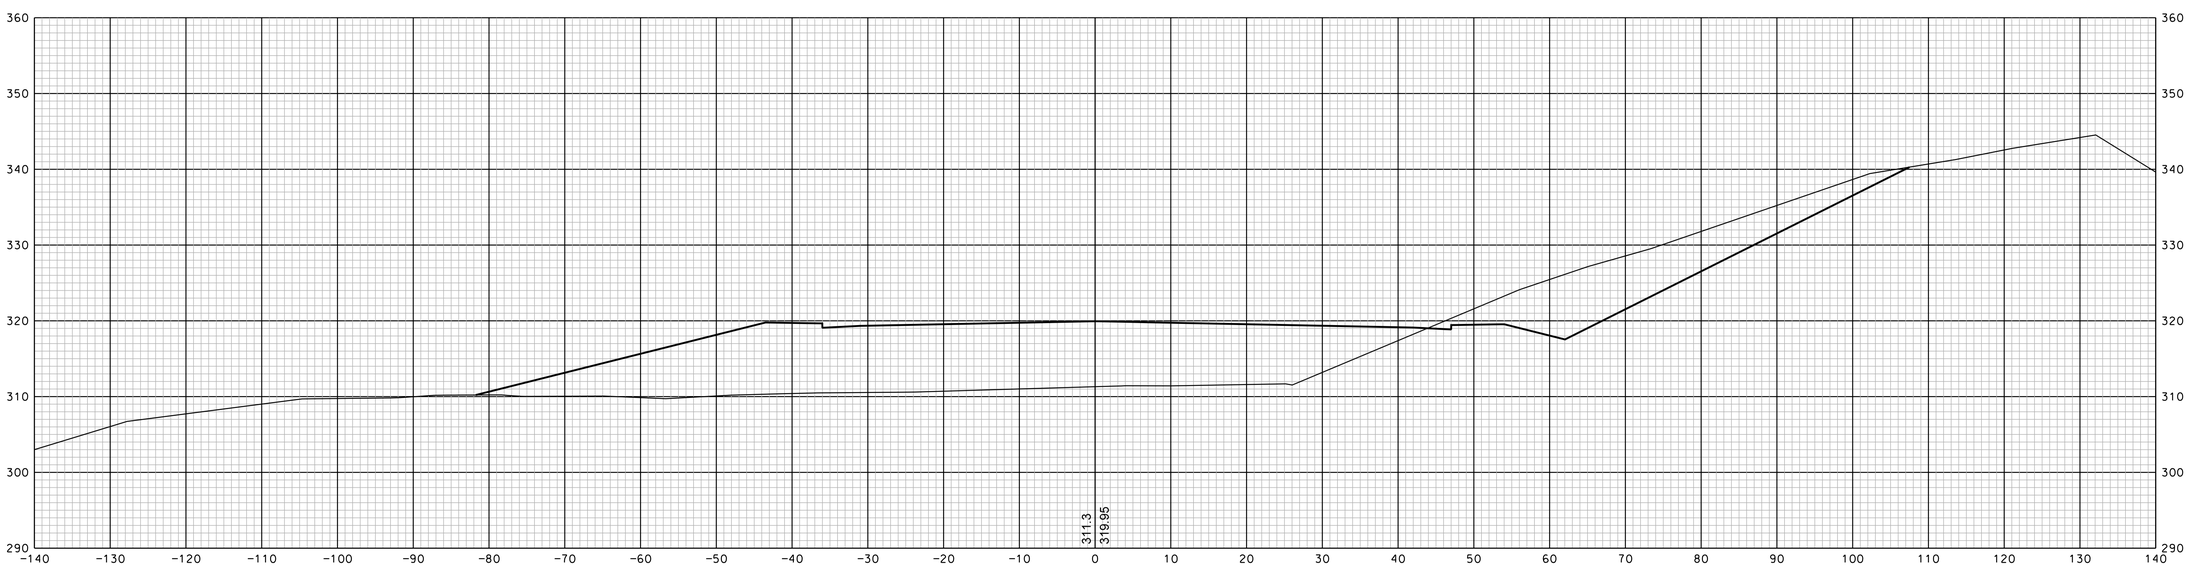

1045+50

SHEET TOTALS			
COMMON EXCAV.	– C.Y.	ROCK EXCAV.	– C.Y.
FILL	– C.Y.	MUCK EXCAV.	– C.Y.

DGN	STATE PROJECT NO.	SHEET NO.	TOTAL SHEETS
13065xs	13065	42	346

REVISIONS AFTER PROPOSAL

NUMBER	DATE	STATION	STATION	DESCRIPTION

SDR PROCESSED		DATE	
NEW DESIGN	EMM	DATE	1/23/2020
SHEET CHECKED	NGF	DATE	1/23/2020
AS BUILT DETAILS		DATE	

REVISIONS AFTER PROPOSAL

NUMBER	DATE	STATION	STATION	DESCRIPTION

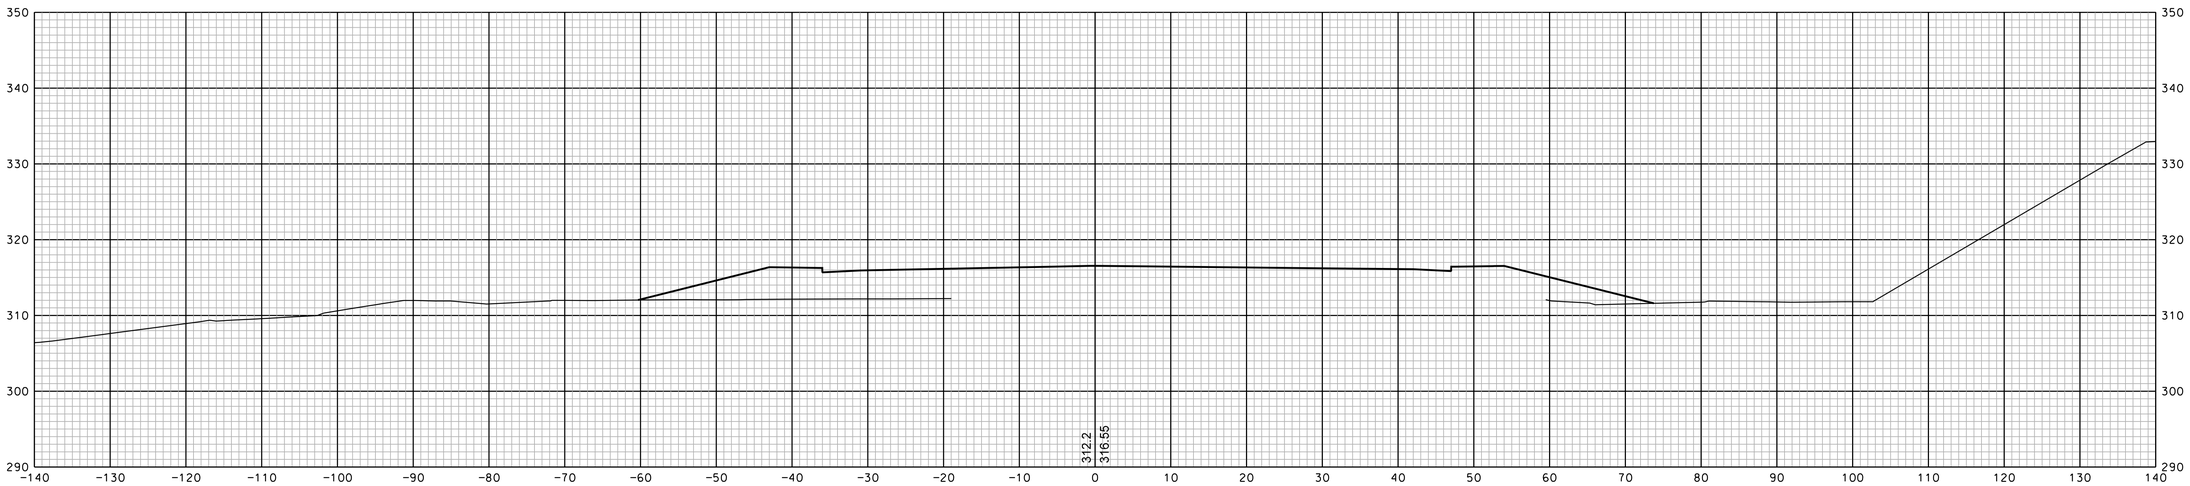

1047+00

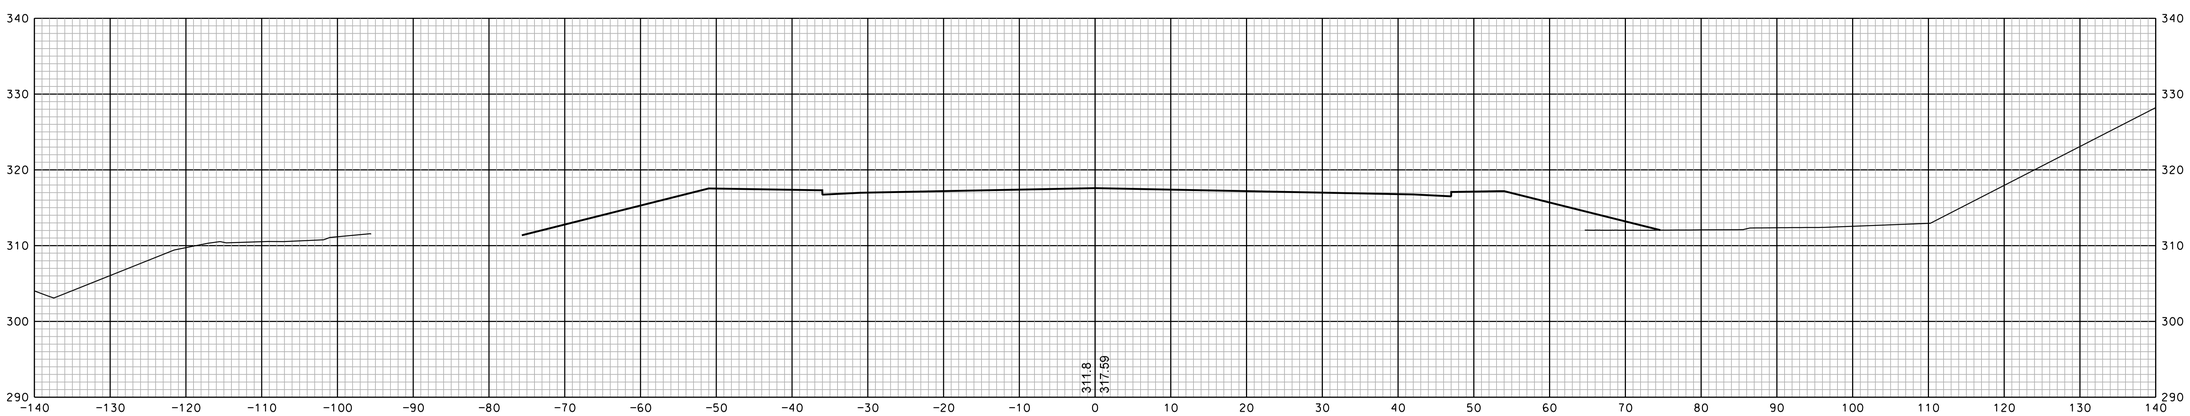

1046+50

		DATE
SDR PROCESSED		
NEW DESIGN	EMM	DATE 1/23/2020
SHEET CHECKED	NCF	DATE 1/23/2020
AS BUILT DETAILS		DATE

SHEET TOTALS

COMMON EXCAV.	– C.Y.	ROCK EXCAV.	– C.Y.
FILL	– C.Y.	MUCK EXCAV.	– C.Y.

DGN	STATE PROJECT NO.	SHEET NO.	TOTAL SHEETS
13065xs	13065	43	346

REVISIONS AFTER PROPOSAL

NUMBER	DATE	STATION	STATION	DESCRIPTION

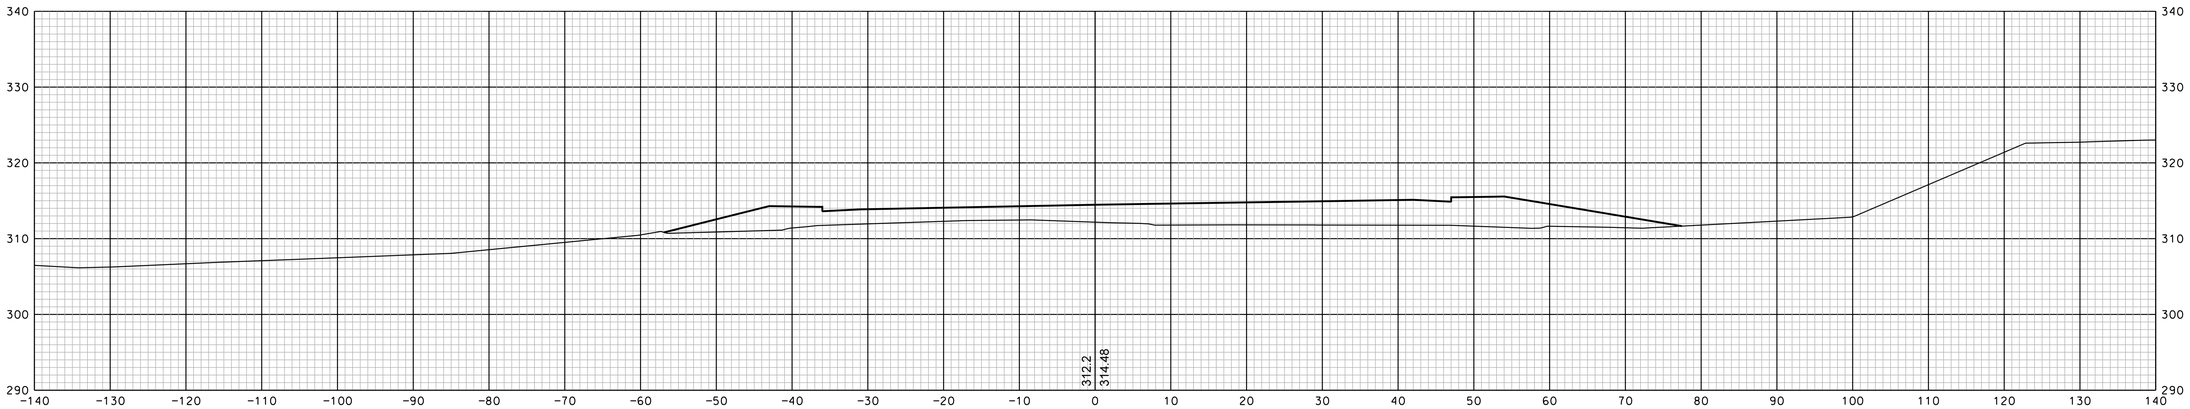

1048+00

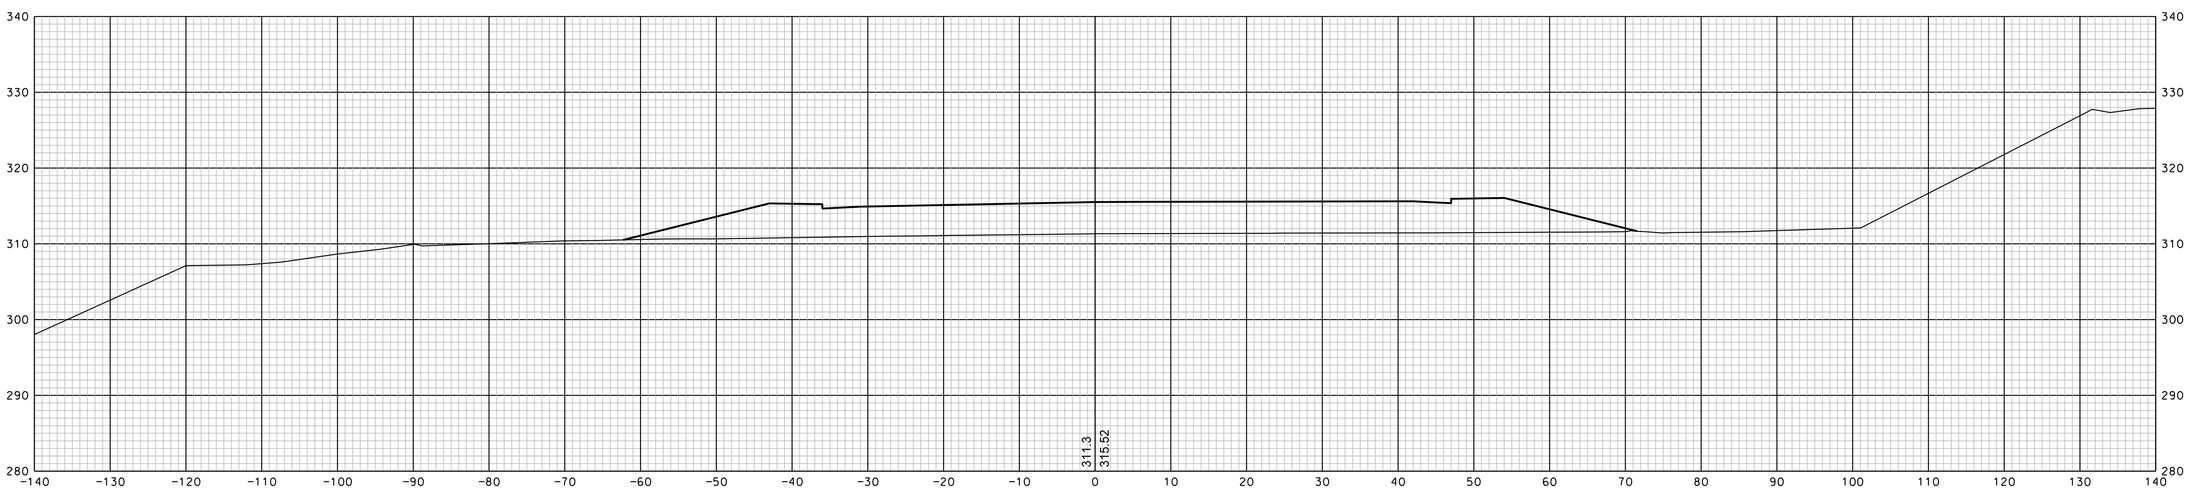

1047+50

SDR PROCESSED		DATE	
NEW DESIGN	EMM	DATE	1/23/2020
SHEET CHECKED	NCF	DATE	1/23/2020
AS BUILT DETAILS		DATE	

SHEET TOTALS

COMMON EXCAV.	– C.Y.	ROCK EXCAV.	– C.Y.
FILL	– C.Y.	MUCK EXCAV.	– C.Y.

DGN	STATE PROJECT NO.	SHEET NO.	TOTAL SHEETS
13065xs	13065	44	346

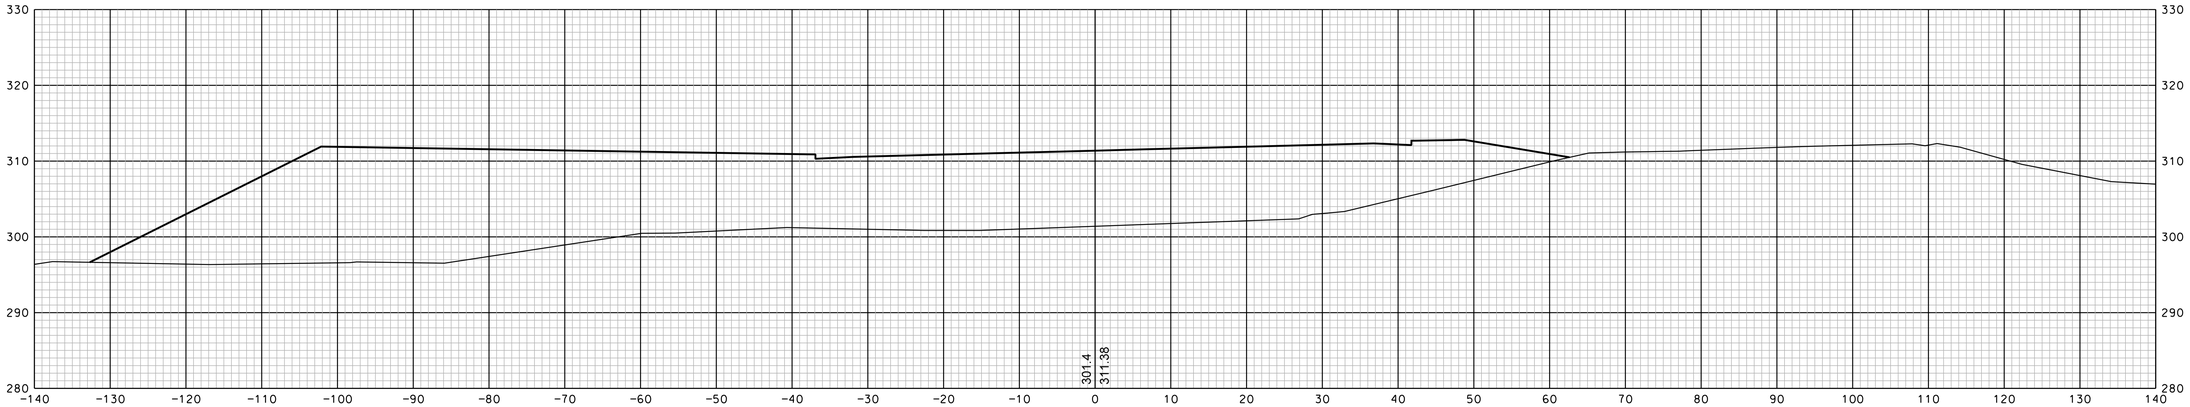

1049+50

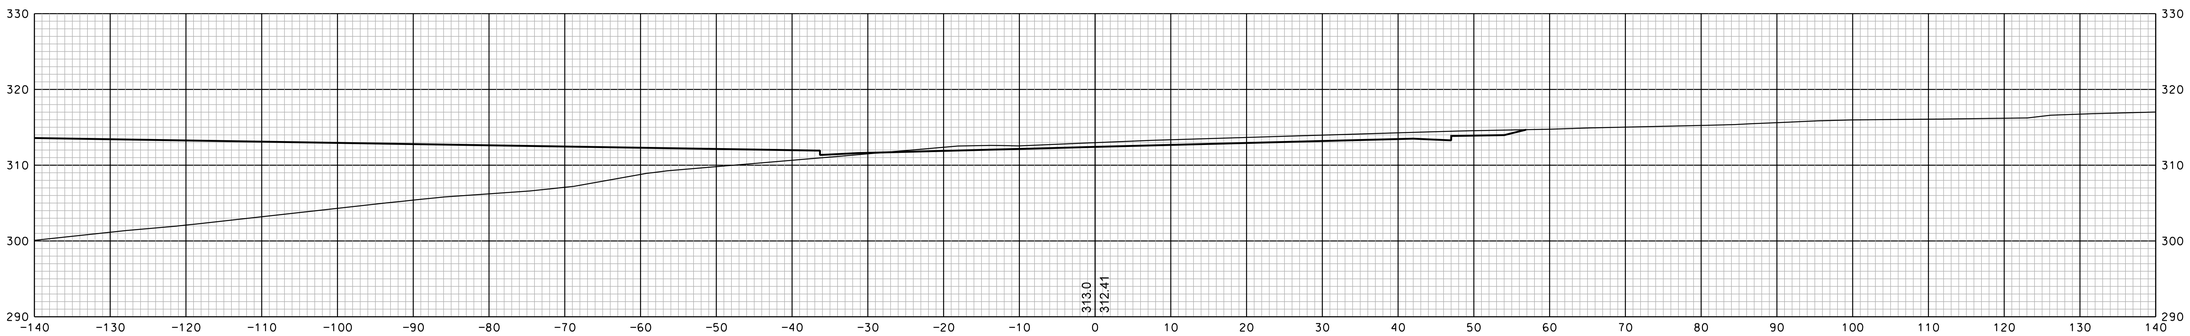

1049+00

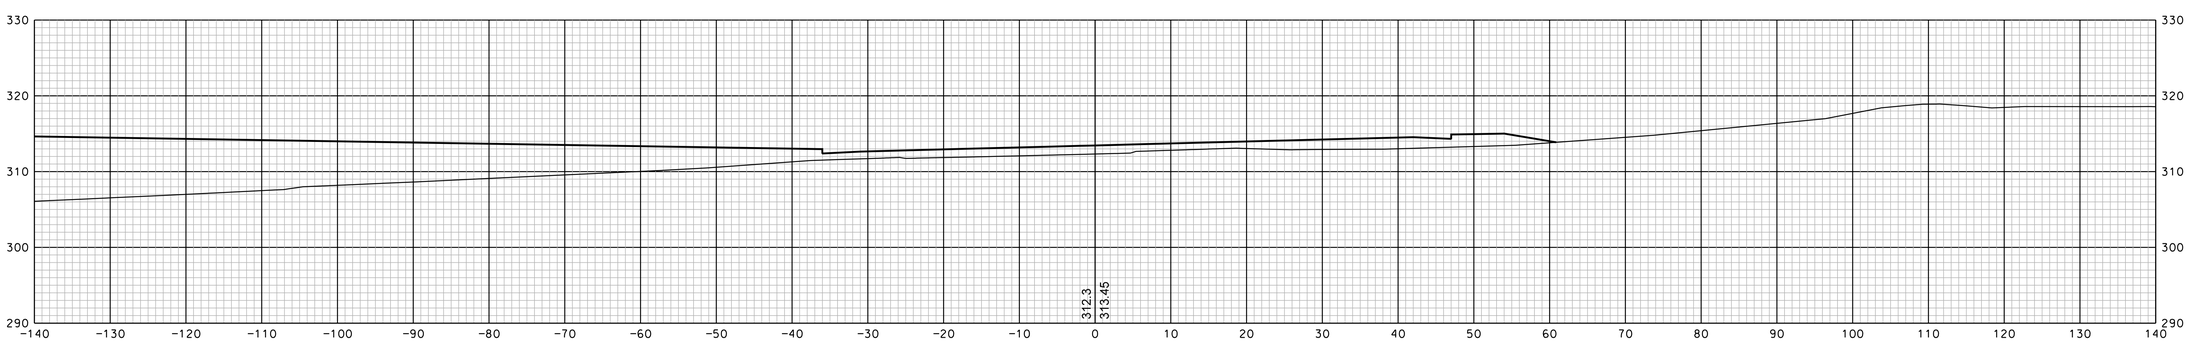

1048+50

REVISIONS AFTER PROPOSAL

NUMBER	DATE	STATION	STATION	DESCRIPTION

SDR PROCESSED		DATE
NEW DESIGN	EMM	DATE 1/23/2020
SHEET CHECKED	NCF	DATE 1/23/2020
AS BUILT DETAILS		DATE

SHEET TOTALS

COMMON EXCAV. – C.Y. ROCK EXCAV. – C.Y.

FILL – C.Y. MUCK EXCAV. – C.Y.

DGN	STATE PROJECT NO.	SHEET NO.	TOTAL SHEETS
13065xs	13065	45	346

REVISIONS AFTER PROPOSAL

NUMBER	DATE	STATION	STATION	DESCRIPTION

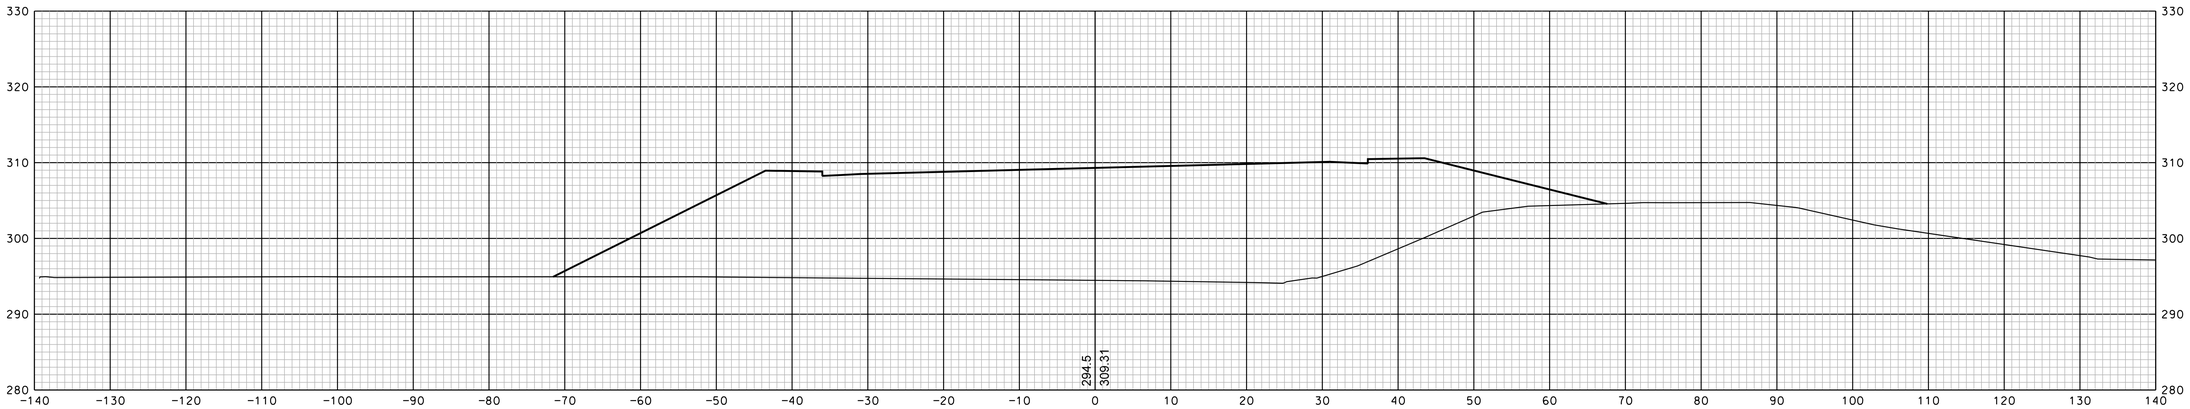

1050+50

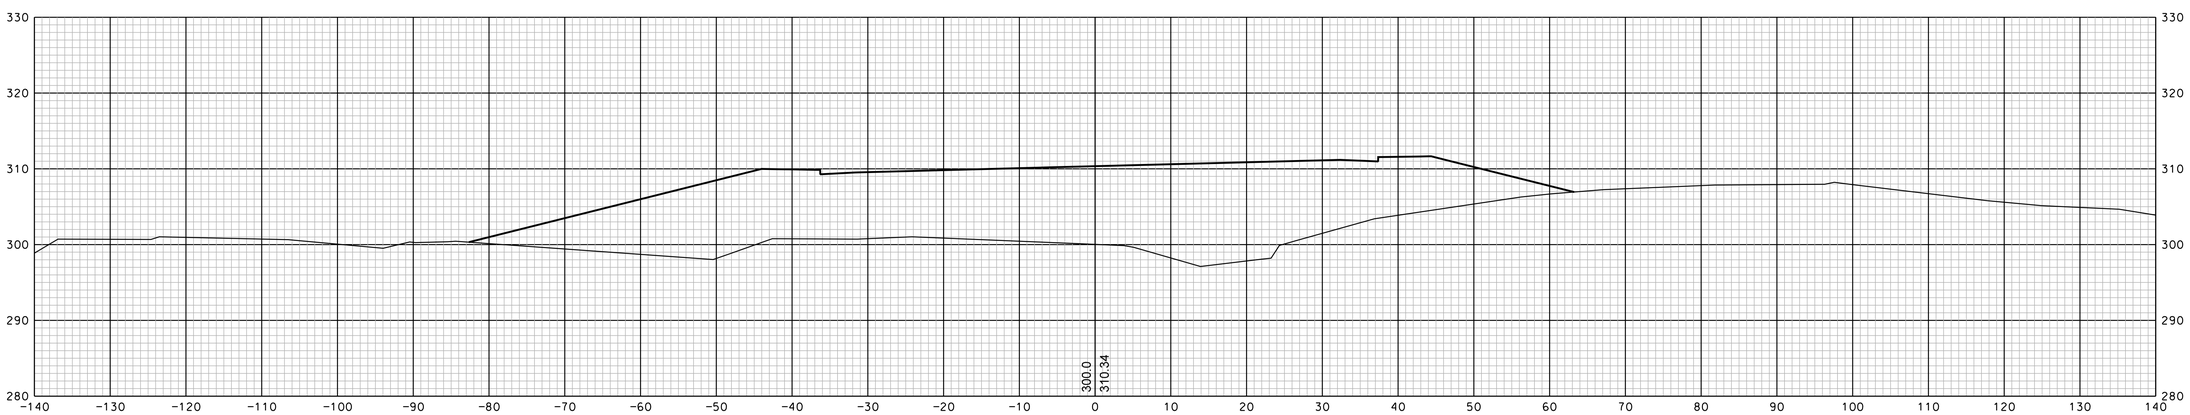

1050+00

		DATE
SDR PROCESSED		
NEW DESIGN	EMM	DATE 1/23/2020
SHEET CHECKED	NCF	DATE 1/23/2020
AS BUILT DETAILS		DATE

SHEET TOTALS

COMMON EXCAV. – C.Y. ROCK EXCAV. – C.Y.

FILL – C.Y. MUCK EXCAV. – C.Y.

DGN	STATE PROJECT NO.	SHEET NO.	TOTAL SHEETS
13065xs	13065	46	346

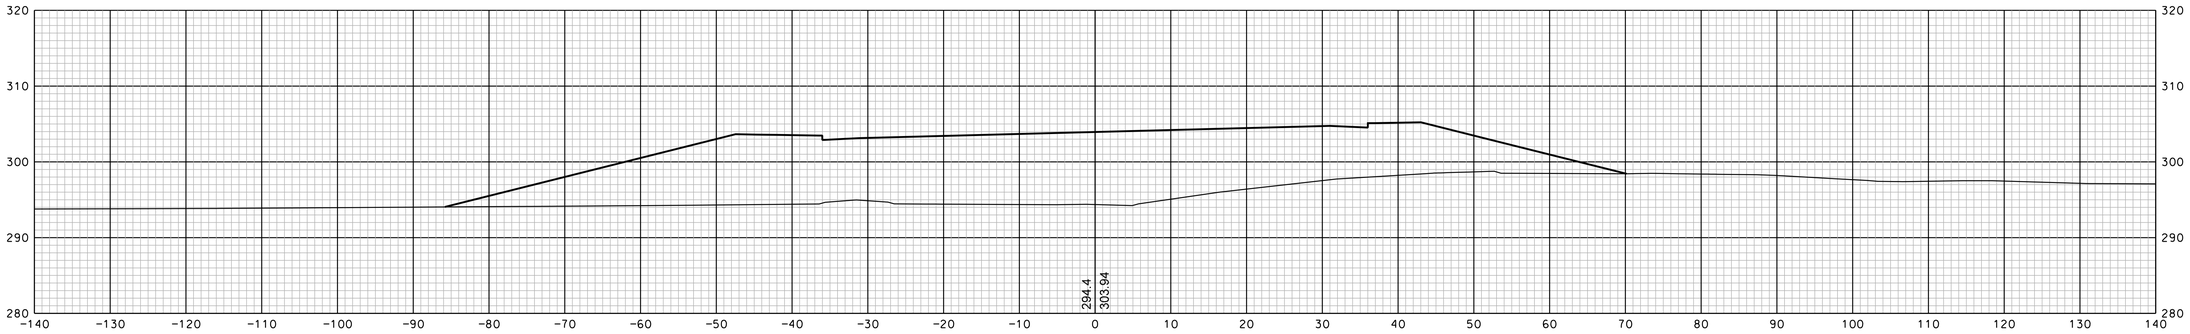

1052+00

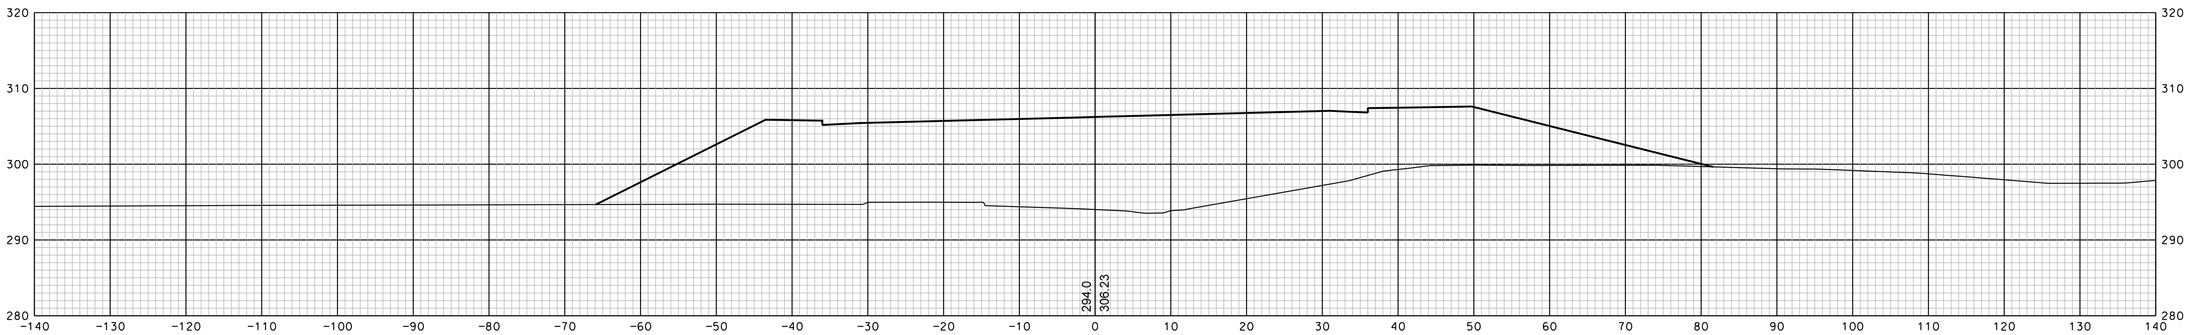

1051+50

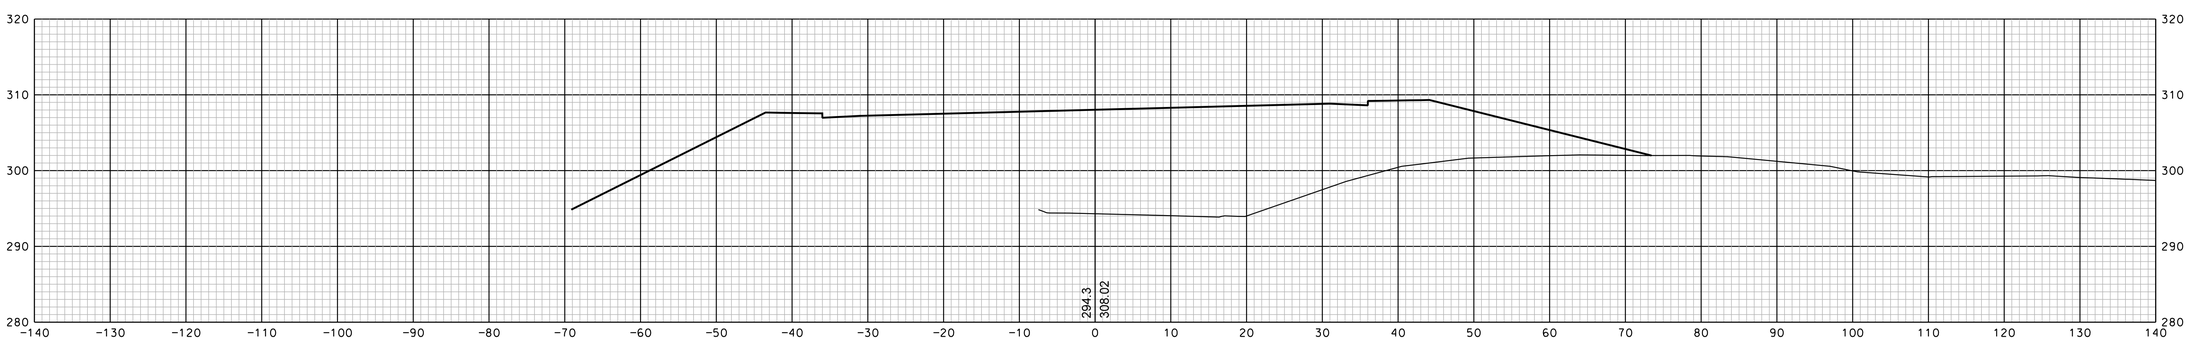

1051+00

REVISIONS AFTER PROPOSAL			
NUMBER	DATE	STATION	DESCRIPTION

SDR PROCESSED		DATE	
NEW DESIGN	EMM	DATE	1/23/2020
SHEET CHECKED	NCF	DATE	1/23/2020
AS BUILT DETAILS		DATE	

SHEET TOTALS

COMMON EXCAV. – C.Y. ROCK EXCAV. – C.Y.

FILL – C.Y. MUCK EXCAV. – C.Y.

DGN	STATE PROJECT NO.	SHEET NO.	TOTAL SHEETS
13065xs	13065	47	346

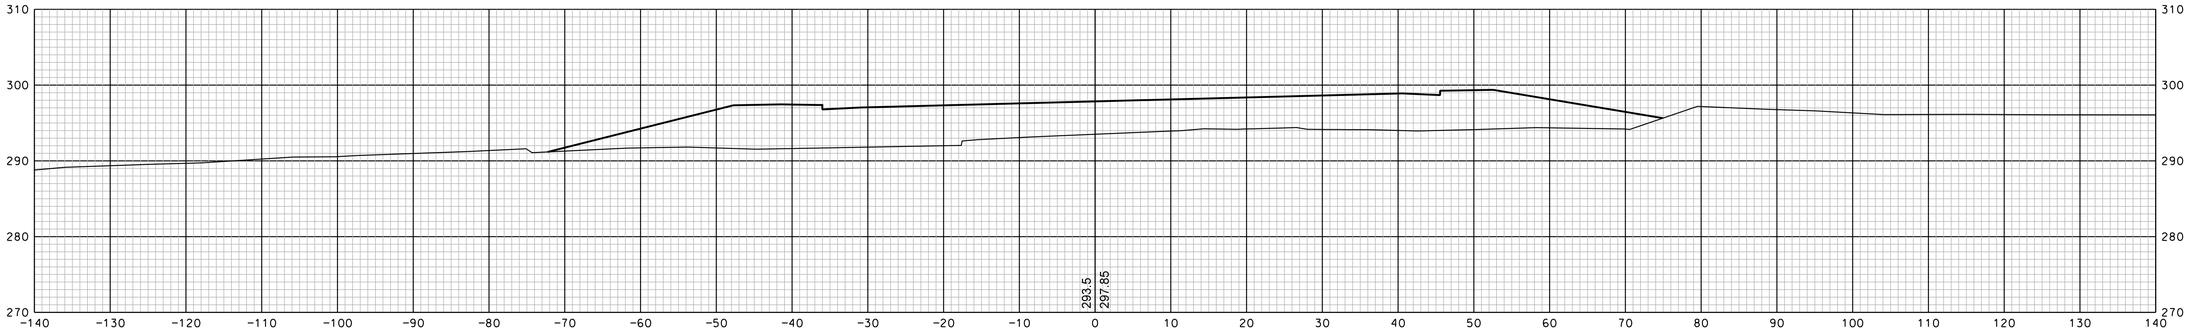

1053+00

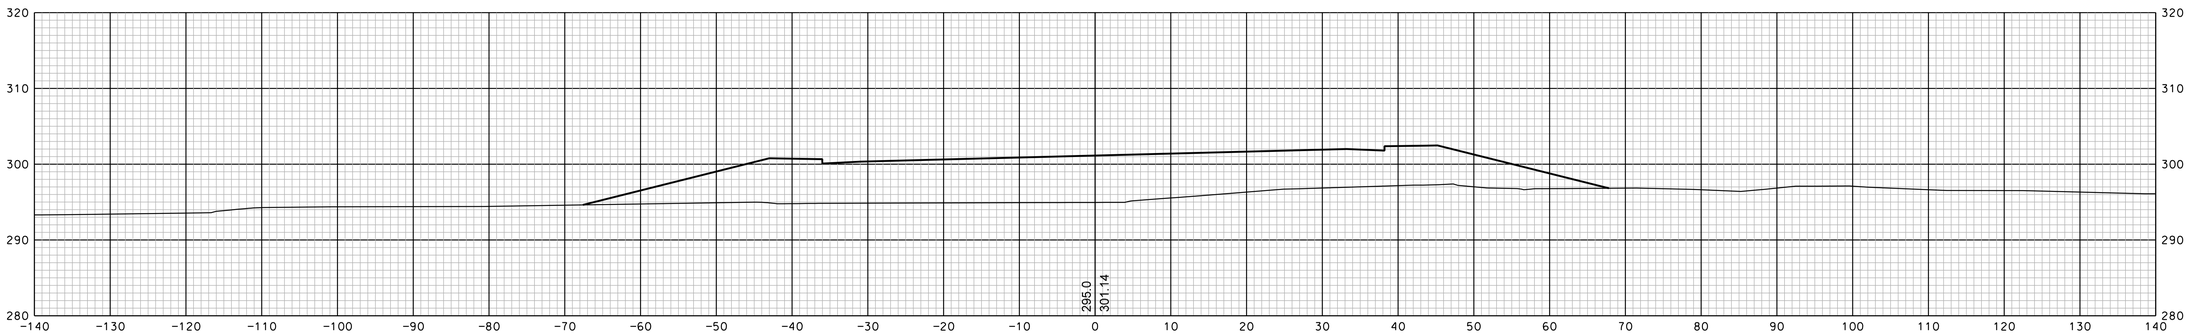

1052+50

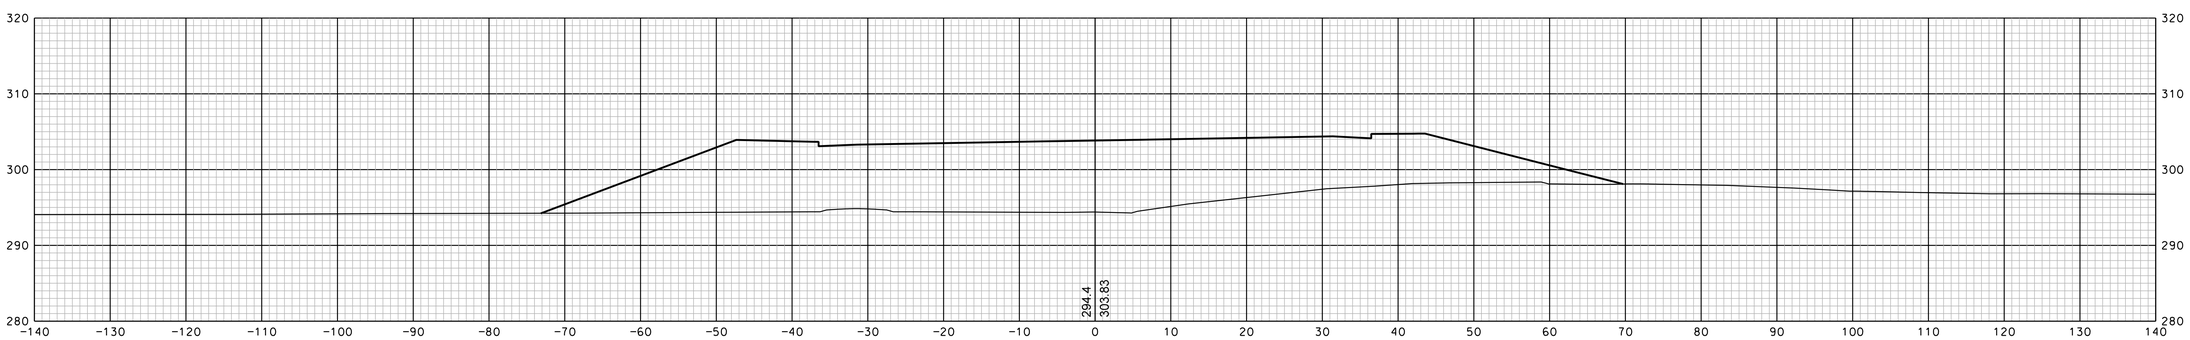

1052+02 SKEWED

REVISIONS AFTER PROPOSAL

NUMBER	DATE	STATION	STATION	DESCRIPTION

SDR PROCESSED		DATE	
NEW DESIGN	EMM	DATE	1/23/2020
SHEET CHECKED	NCF	DATE	1/23/2020
AS BUILT DETAILS		DATE	

SHEET TOTALS

COMMON EXCAV.	– C.Y.	ROCK EXCAV.	– C.Y.
FILL	– C.Y.	MUCK EXCAV.	– C.Y.

DGN	STATE PROJECT NO.	SHEET NO.	TOTAL SHEETS
13065xs	13065	48	346

REVISIONS AFTER PROPOSAL

NUMBER	DATE	STATION	STATION	DESCRIPTION

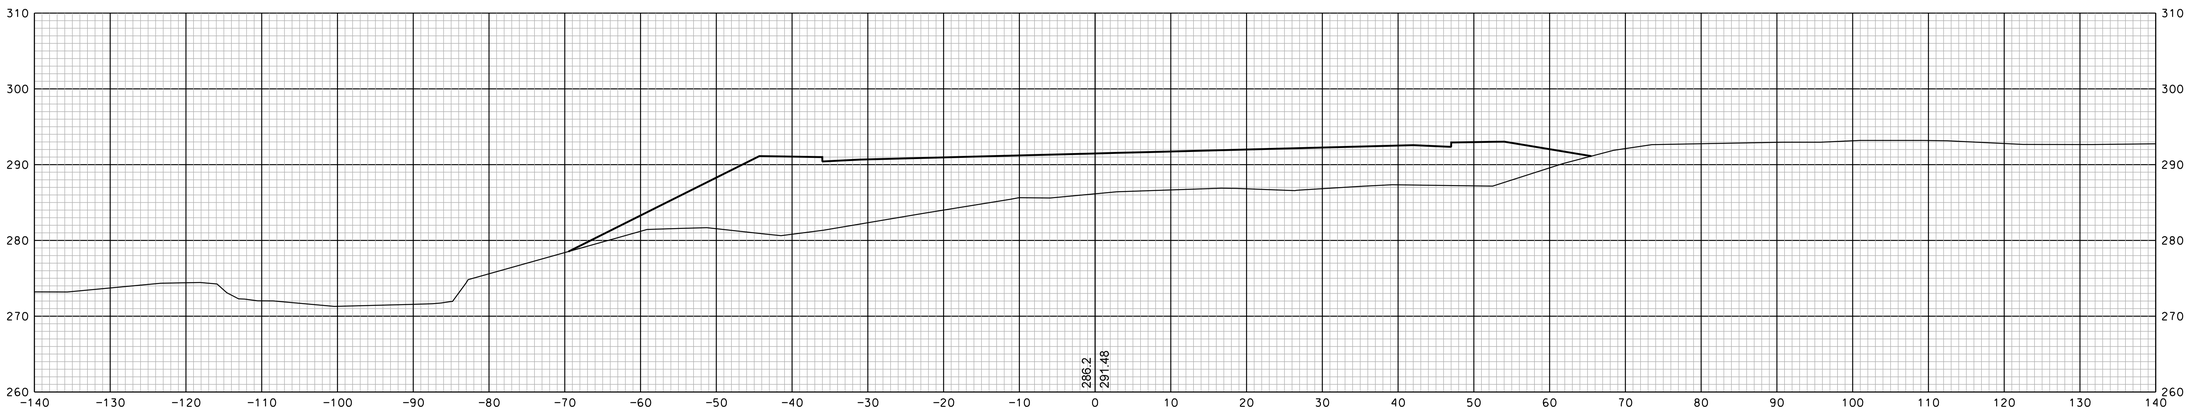

1054+00

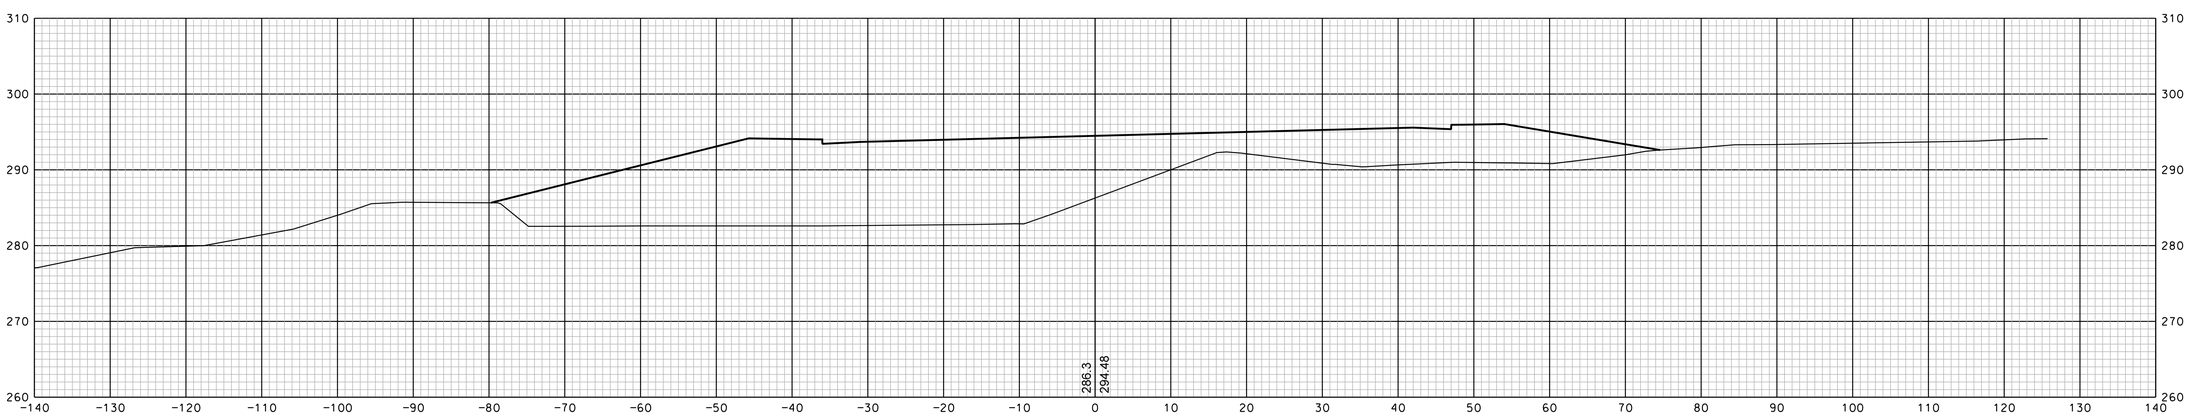

1053+50

		DATE
SDR PROCESSED		
NEW DESIGN	EMM	DATE 1/23/2020
SHEET CHECKED	NCF	DATE 1/23/2020
AS BUILT DETAILS		DATE

SHEET TOTALS

COMMON EXCAV. – C.Y. ROCK EXCAV. – C.Y.

FILL – C.Y. MUCK EXCAV. – C.Y.

DGN	STATE PROJECT NO.	SHEET NO.	TOTAL SHEETS
13065xs	13065	49	346

REVISIONS AFTER PROPOSAL

NUMBER	DATE	STATION	STATION	DESCRIPTION

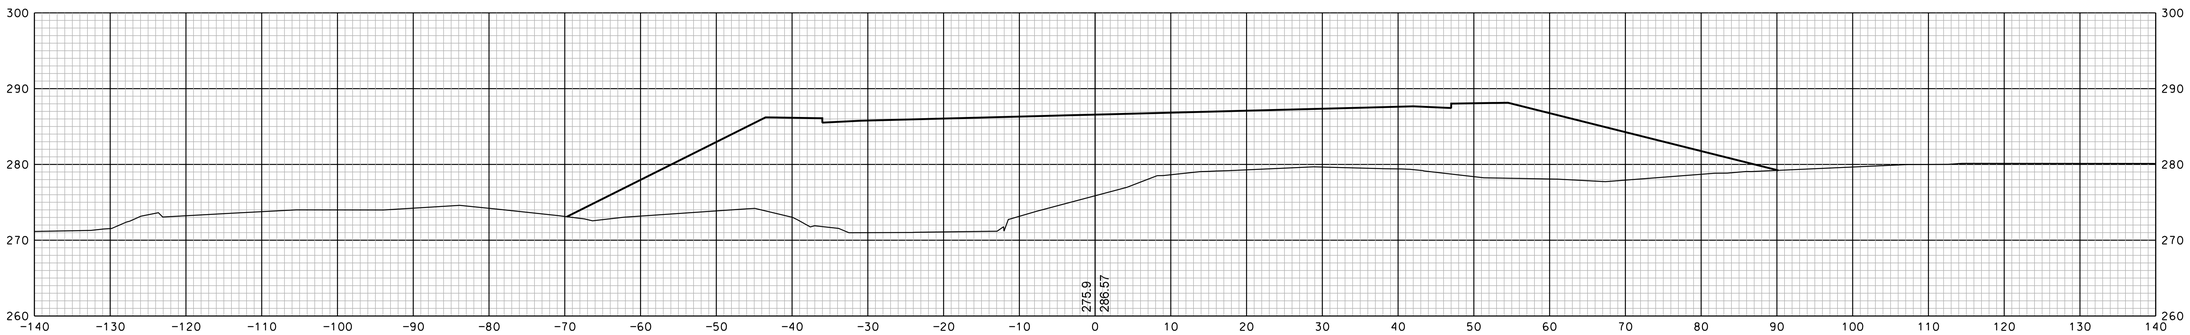

1055+00

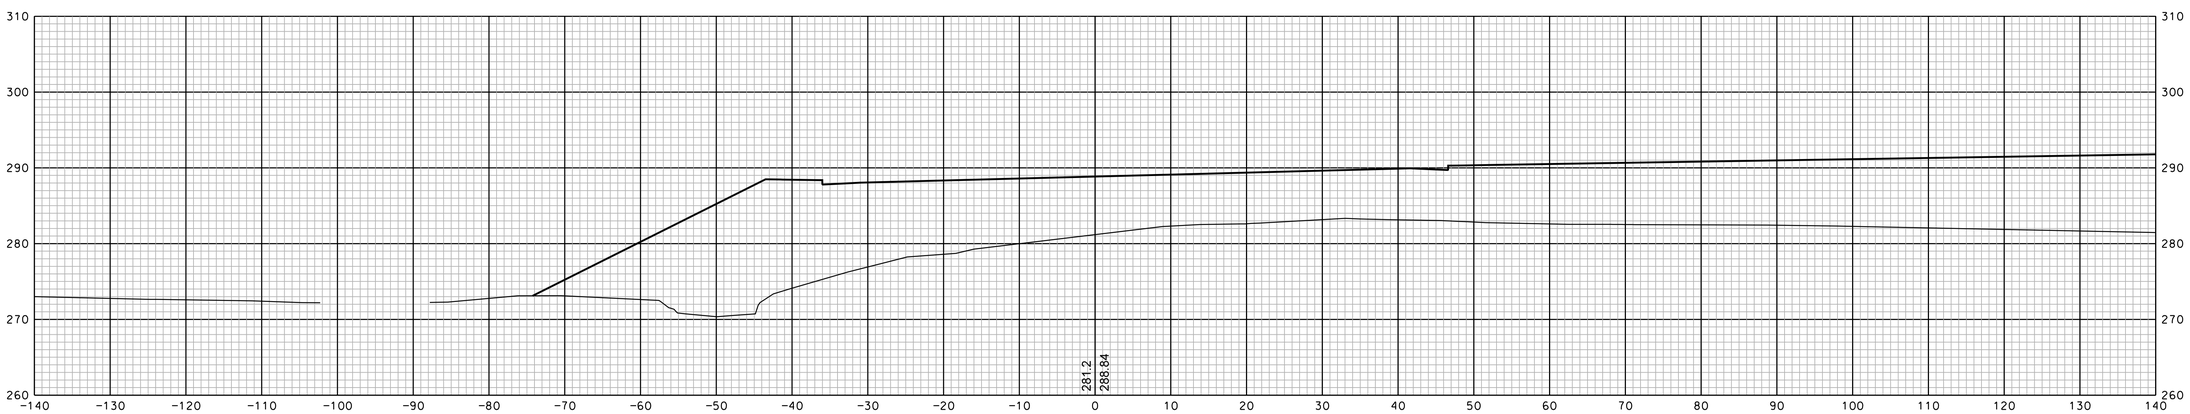

1054+50

SDR PROCESSED		DATE
NEW DESIGN	EMM	DATE 1/23/2020
SHEET CHECKED	NCF	DATE 1/23/2020
AS BUILT DETAILS		DATE

SHEET TOTALS

COMMON EXCAV. – C.Y. ROCK EXCAV. – C.Y.

FILL – C.Y. MUCK EXCAV. – C.Y.

DGN	STATE PROJECT NO.	SHEET NO.	TOTAL SHEETS
13065xs	13065	50	346

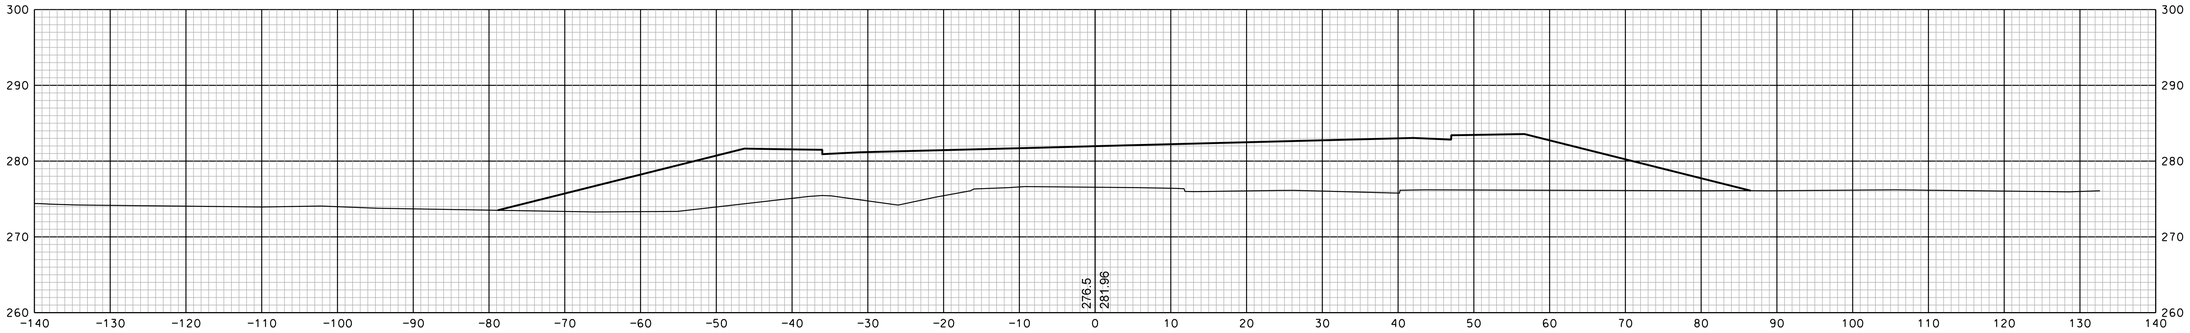

1056+50

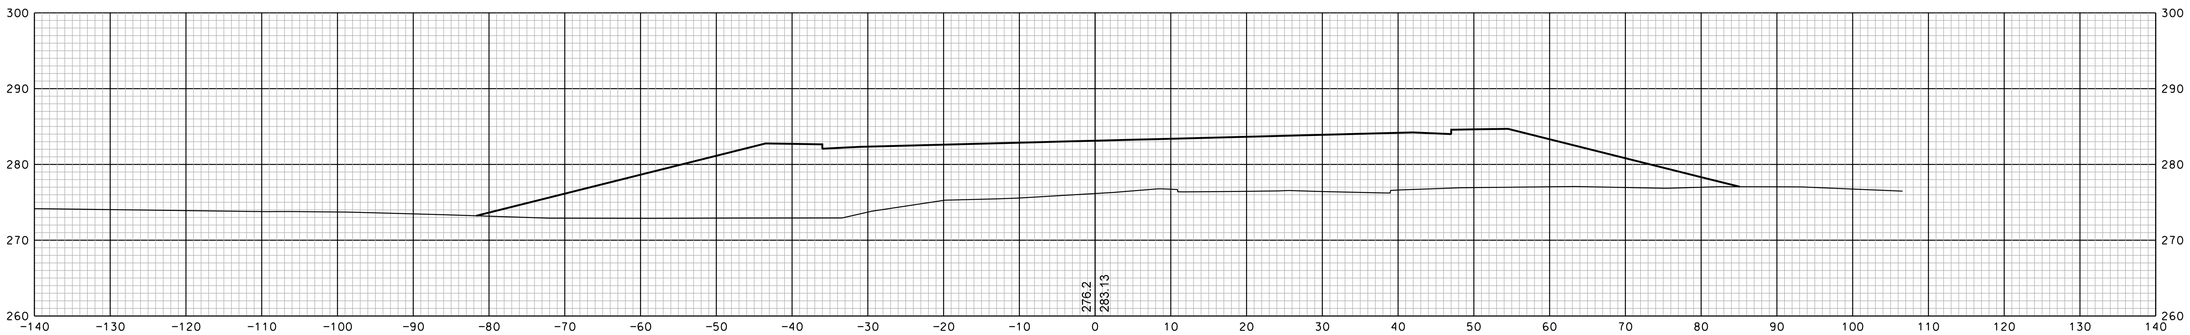

1056+00

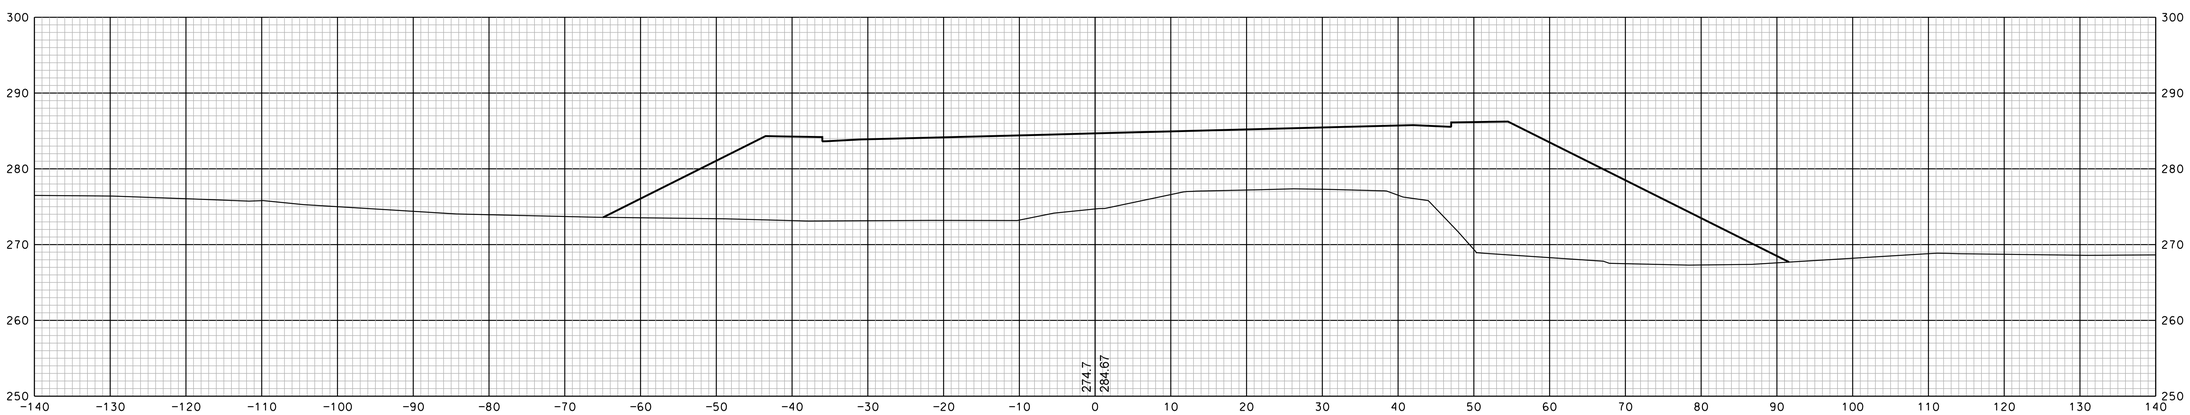

1055+50

SHEET TOTALS			
COMMON EXCAV.	– C.Y.	ROCK EXCAV.	– C.Y.
FILL	– C.Y.	MUCK EXCAV.	– C.Y.

DGN	STATE PROJECT NO.	SHEET NO.	TOTAL SHEETS
13065xs	13065	51	346

REVISIONS AFTER PROPOSAL

NUMBER	DATE	STATION	STATION	DESCRIPTION

SDR PROCESSED		DATE	
NEW DESIGN	EMM	DATE	1/23/2020
SHEET CHECKED	NCF	DATE	1/23/2020
AS BUILT DETAILS		DATE	

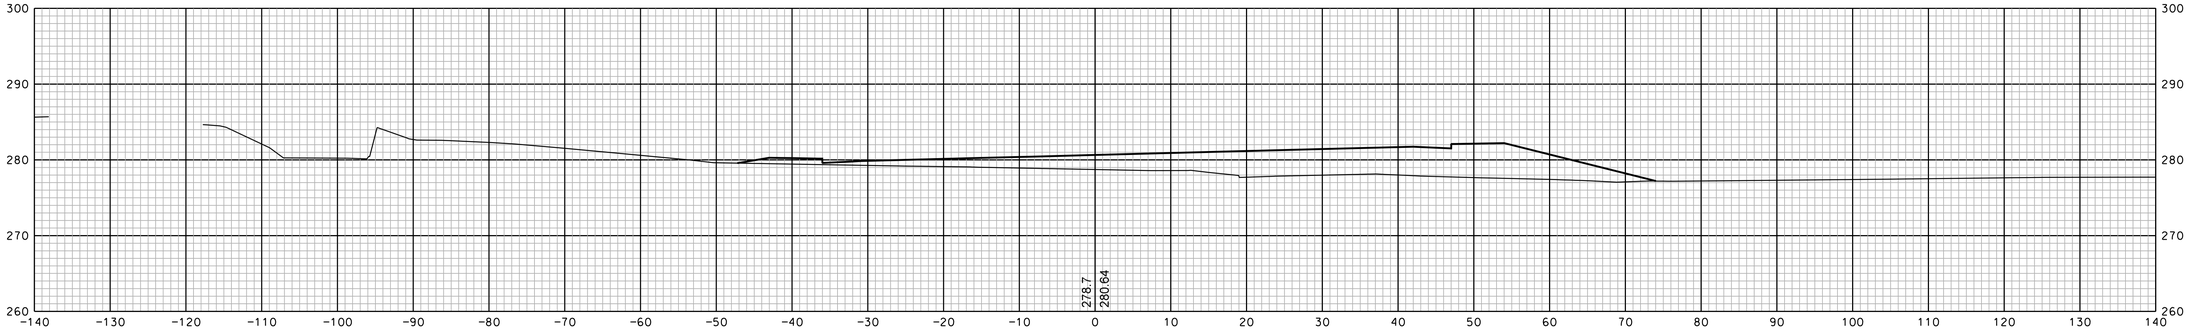

1058+00

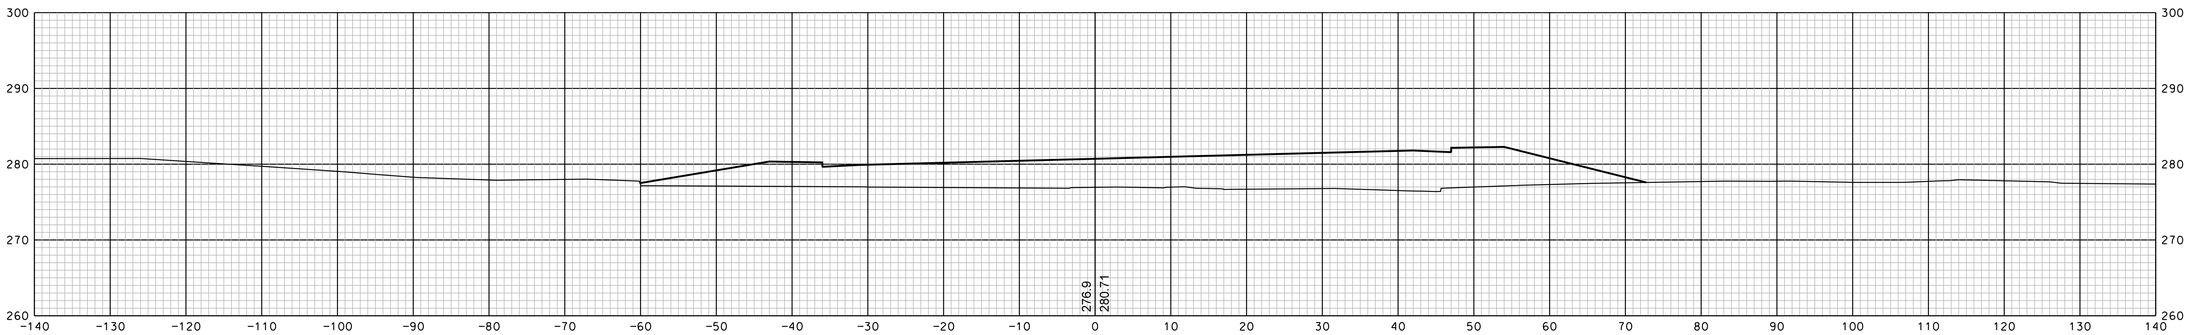

1057+50

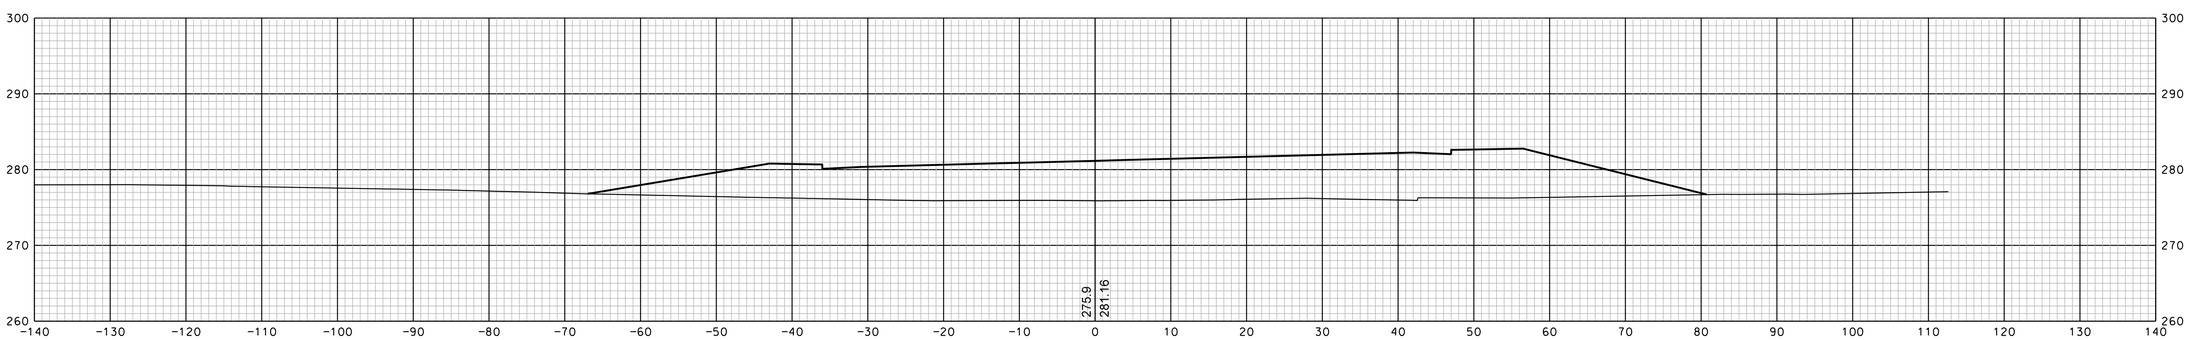

1057+00

REVISIONS AFTER PROPOSAL			
NUMBER	DATE	STATION	STATION	DESCRIPTION

SOR PROCESSED		DATE	
NEW DESIGN	EMM	DATE	1/23/2020
SHEET CHECKED	NCF	DATE	1/23/2020
AS BUILT DETAILS		DATE	

SHEET TOTALS

COMMON EXCAV.	– C.Y.	ROCK EXCAV.	– C.Y.
FILL	– C.Y.	MUCK EXCAV.	– C.Y.

DGN	STATE PROJECT NO.	SHEET NO.	TOTAL SHEETS
13065xs	13065	52	346

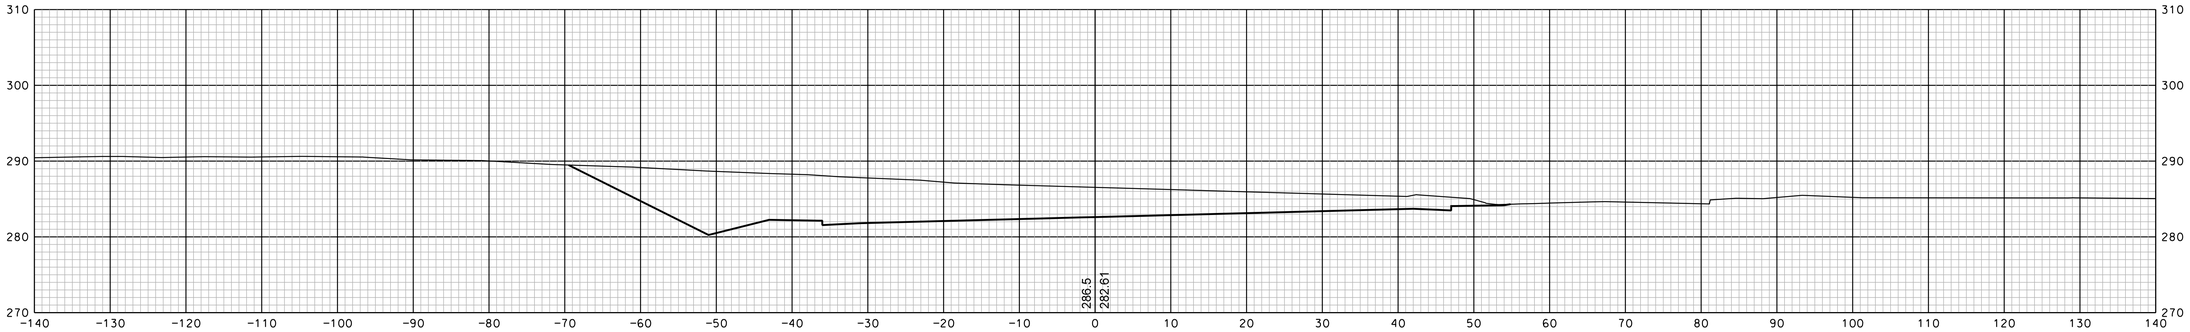

1059+50

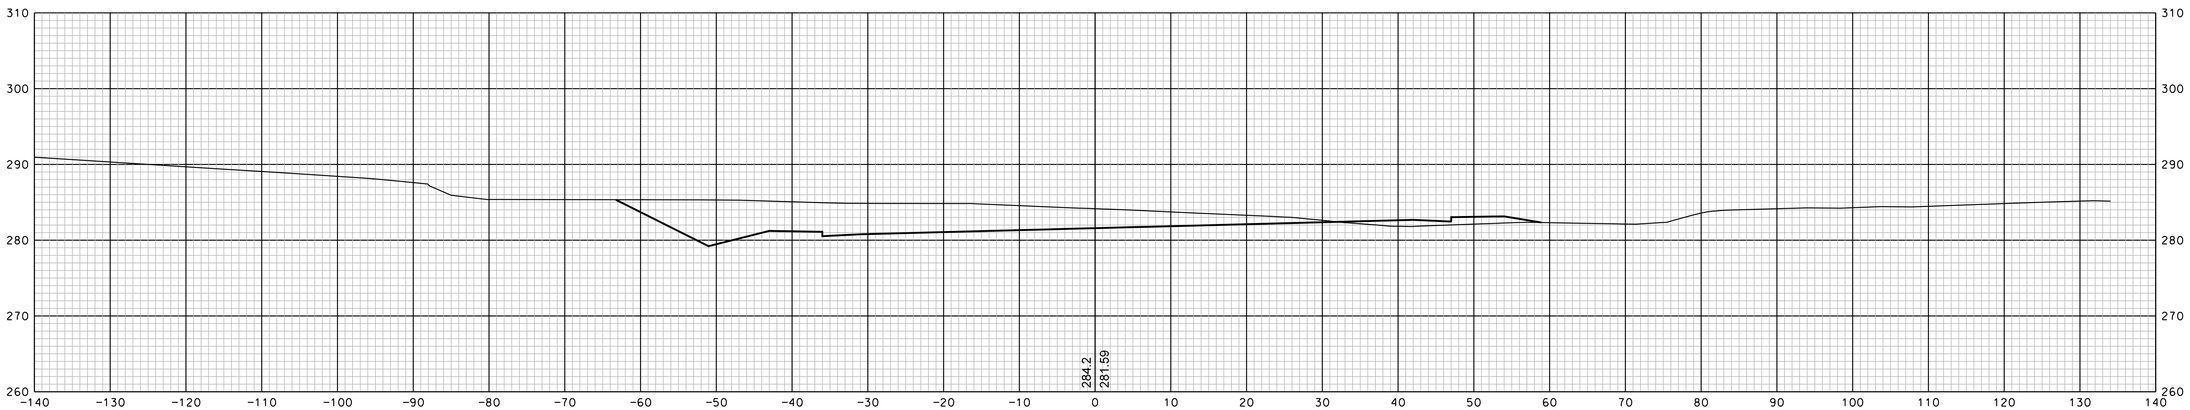

1059+00

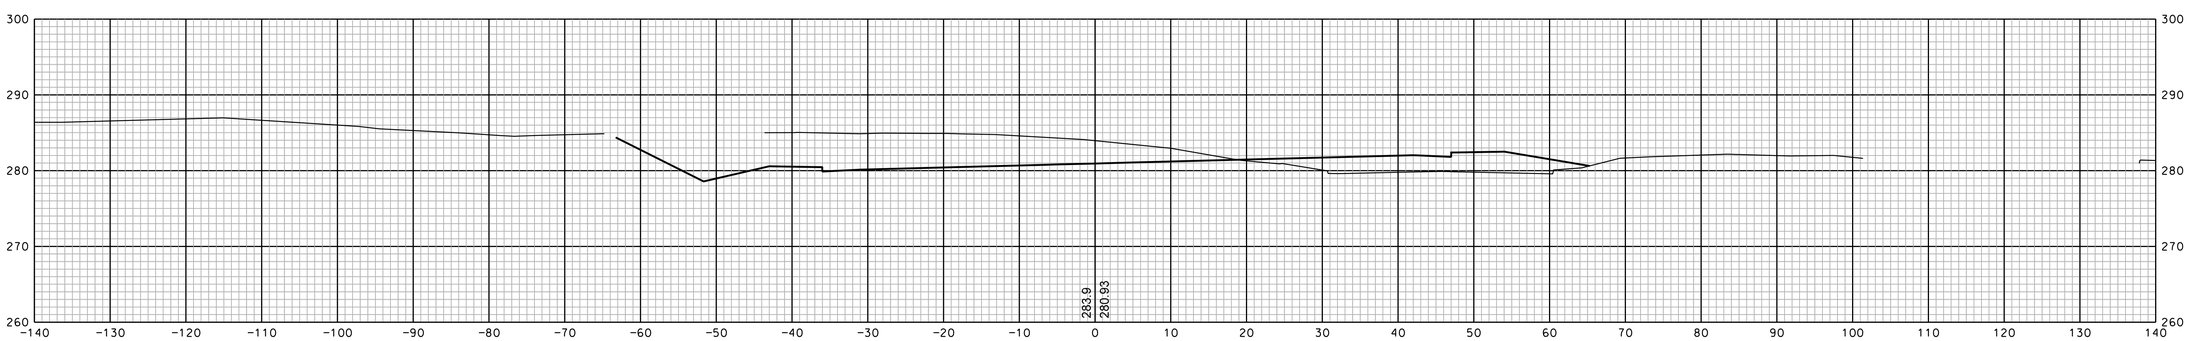

1058+50

REVISIONS AFTER PROPOSAL

NUMBER	DATE	STATION	STATION	DESCRIPTION

SDR PROCESSED		DATE
NEW DESIGN	EMM	DATE 1/23/2020
SHEET CHECKED	NCF	DATE 1/23/2020
AS BUILT DETAILS		DATE

SHEET TOTALS

COMMON EXCAV.	- C.Y.	ROCK EXCAV.	- C.Y.
FILL	- C.Y.	MUCK EXCAV.	- C.Y.

DGN	STATE PROJECT NO.	SHEET NO.	TOTAL SHEETS
13065xs	13065	53	346

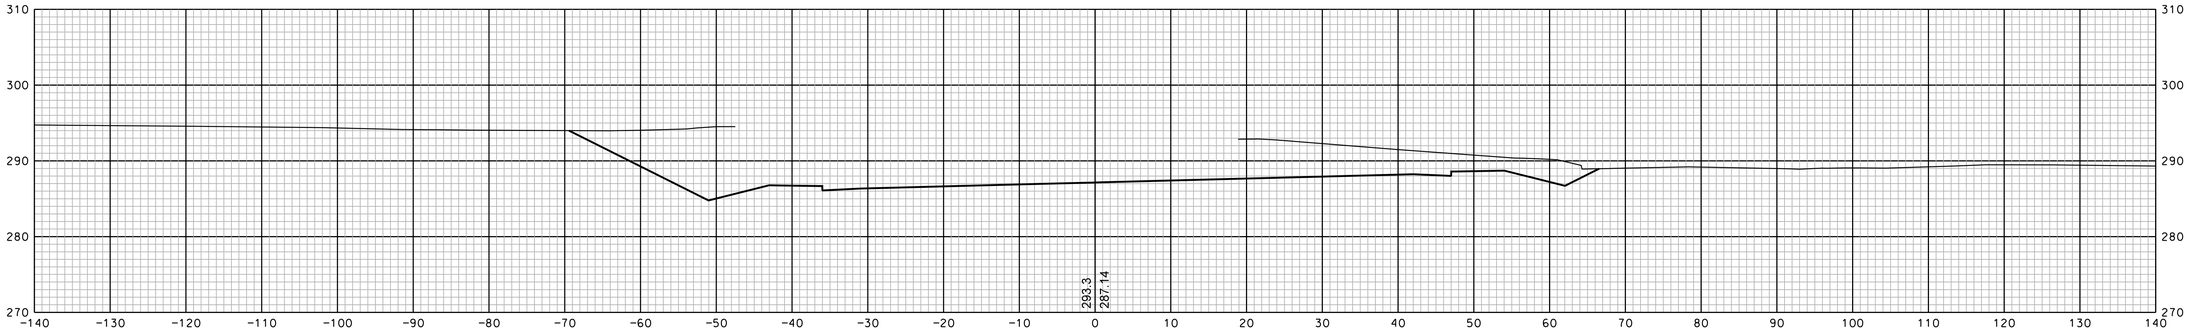

1061+00

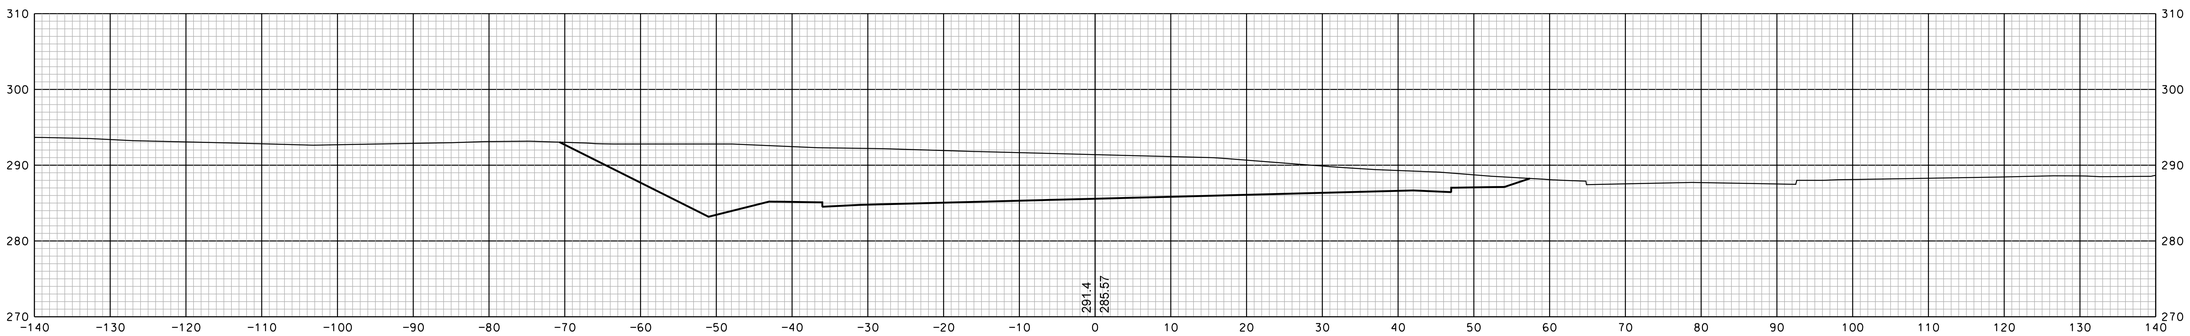

1060+50

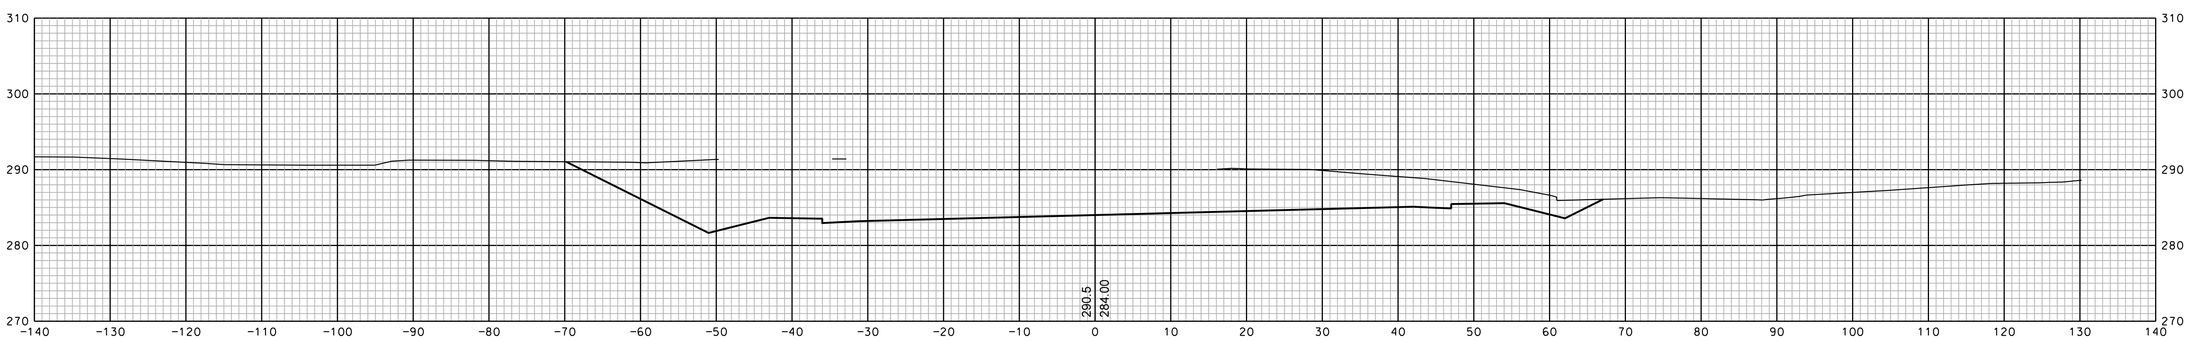

1060+00

SHEET TOTALS			
COMMON EXCAV.	- C.Y.	ROCK EXCAV.	- C.Y.
FILL	- C.Y.	MUCK EXCAV.	- C.Y.

DGN	STATE PROJECT NO.	SHEET NO.	TOTAL SHEETS
13065xs	13065	54	346

REVISIONS AFTER PROPOSAL

NUMBER	DATE	STATION	STATION	DESCRIPTION

SDR PROCESSED		DATE	
NEW DESIGN	EMM	DATE	1/23/2020
SHEET CHECKED	NGF	DATE	1/23/2020
AS BUILT DETAILS		DATE	

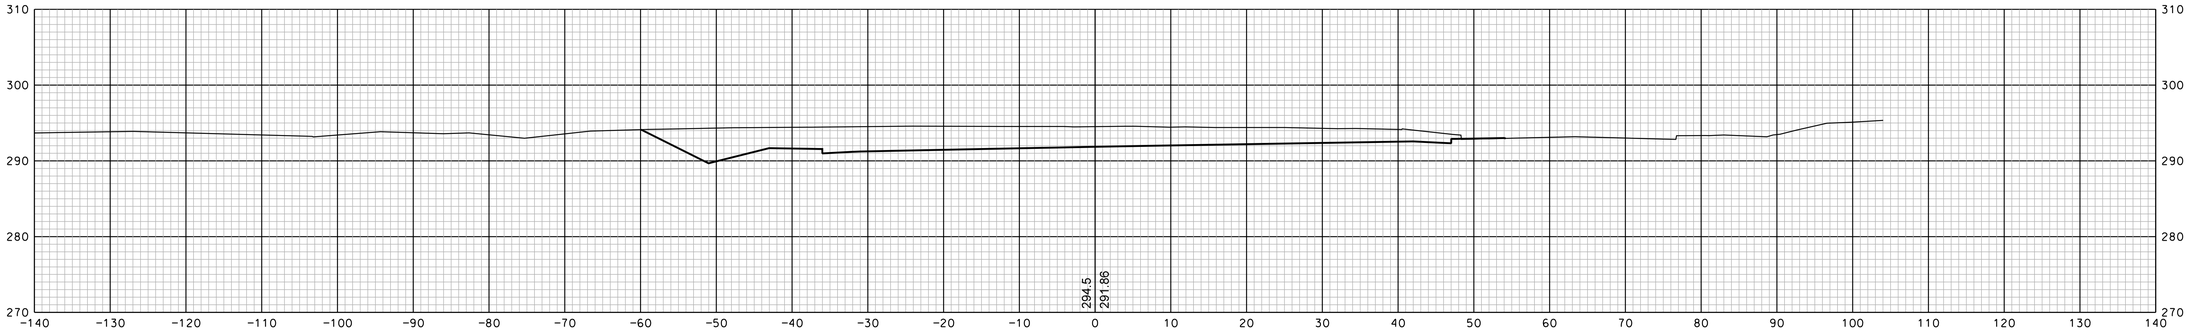

1062+50

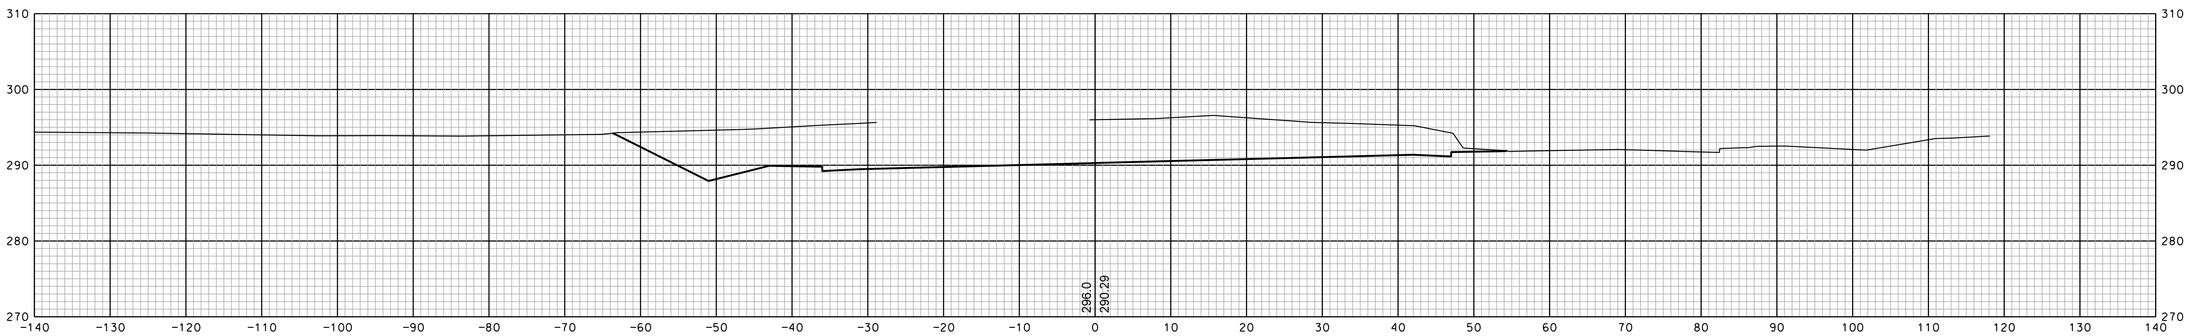

1062+00

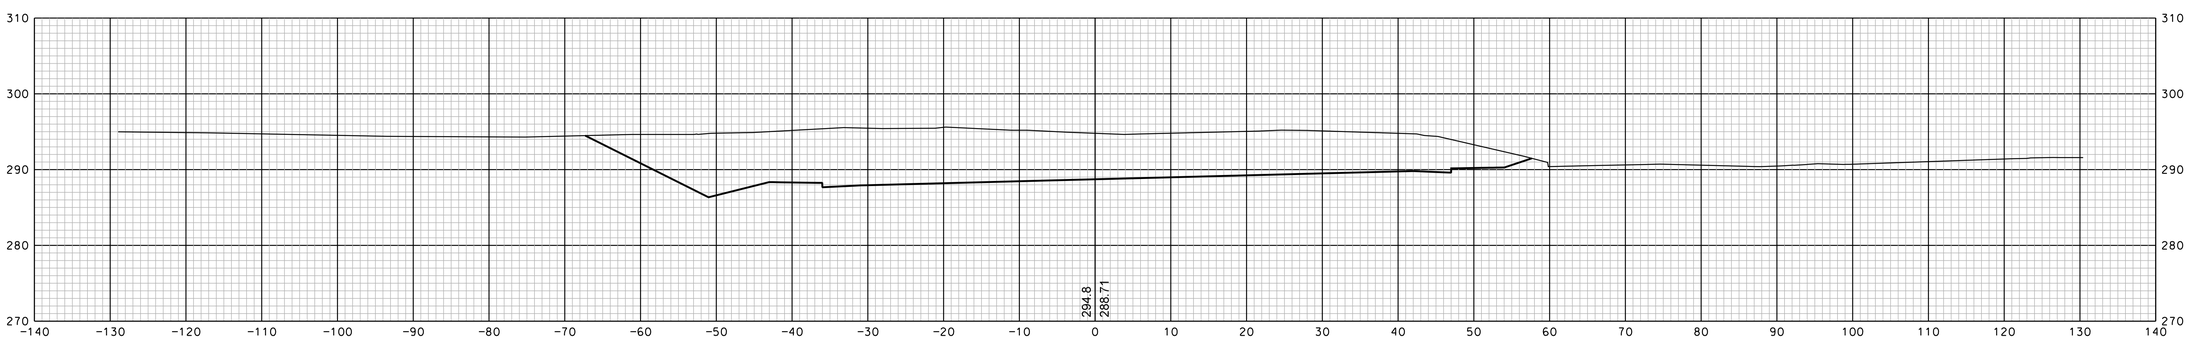

1061+50

SHEET TOTALS			
COMMON EXCAV.	– C.Y.	ROCK EXCAV.	– C.Y.
FILL	– C.Y.	MUCK EXCAV.	– C.Y.

DGN	STATE PROJECT NO.	SHEET NO.	TOTAL SHEETS
13065xs	13065	55	346

REVISIONS AFTER PROPOSAL

NUMBER	DATE	STATION	STATION	DESCRIPTION

SDR PROCESSED		DATE	
NEW DESIGN	EMM	DATE	1/23/2020
SHEET CHECKED	NCF	DATE	1/23/2020
AS BUILT DETAILS		DATE	

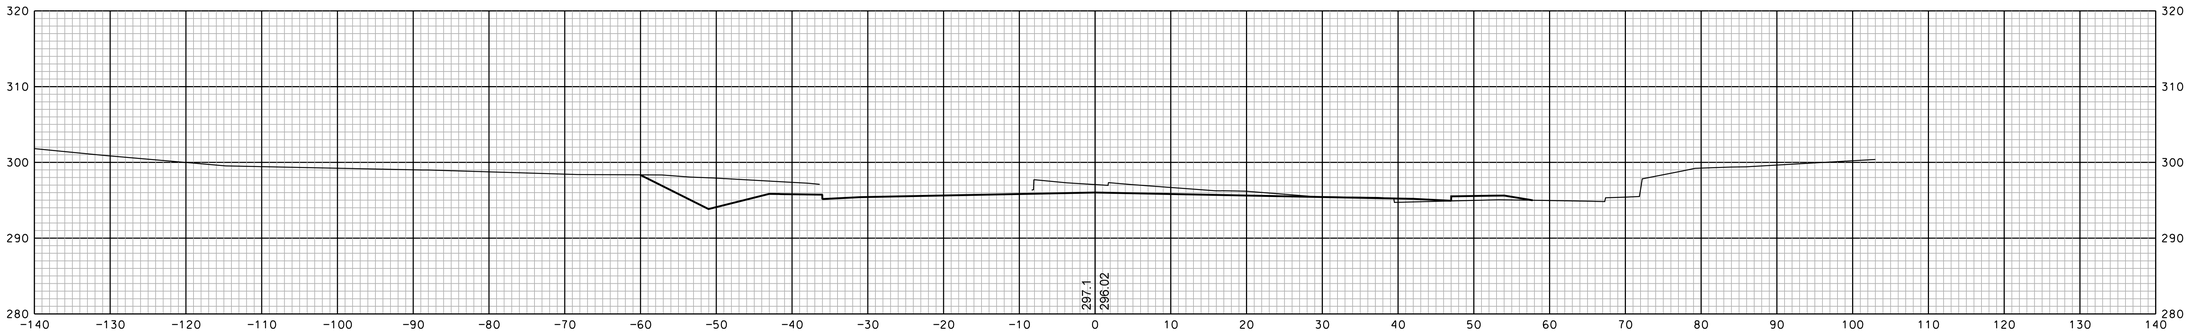

1064+00

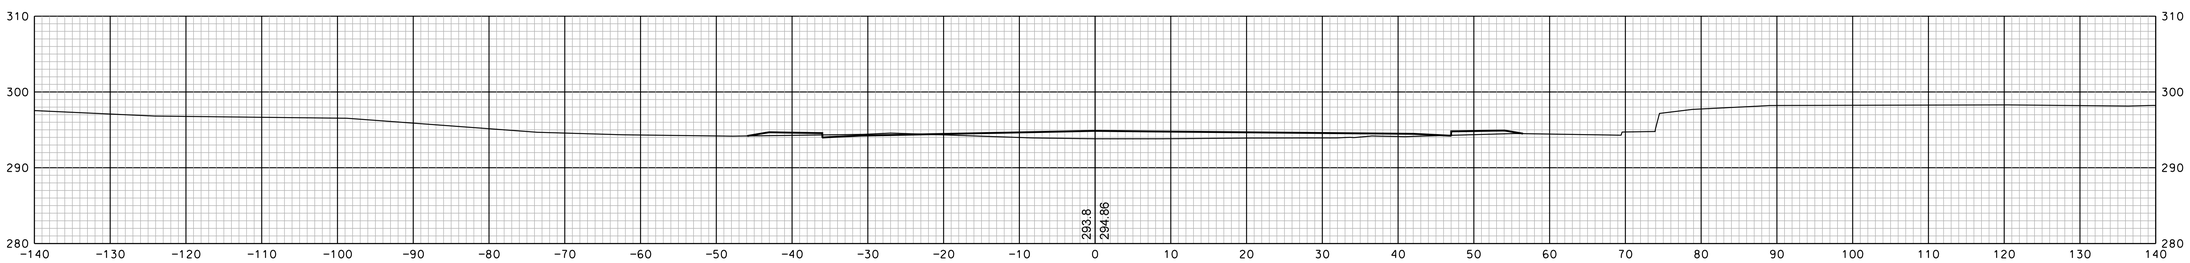

1063+50

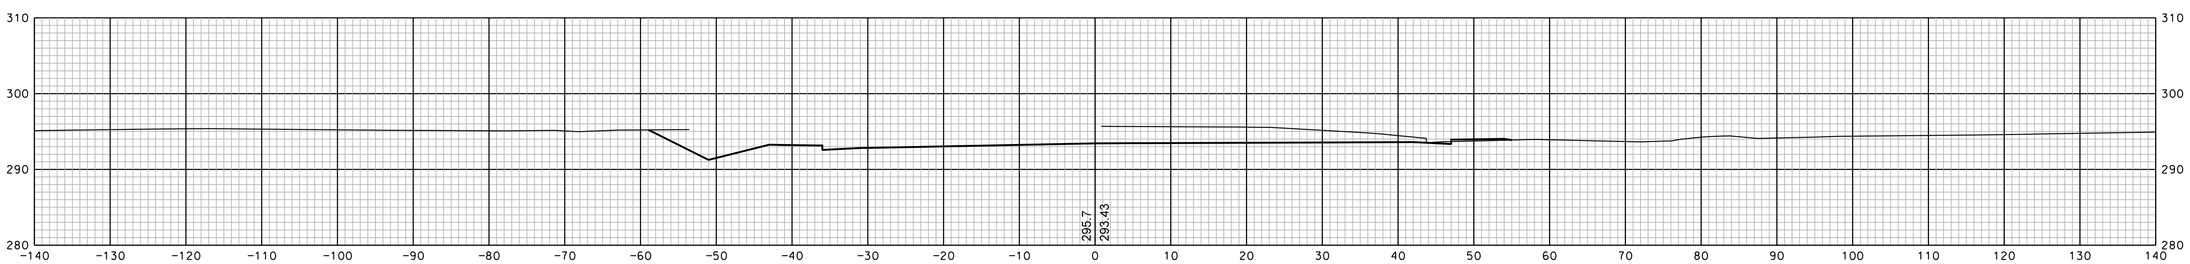

1063+00

REVISIONS AFTER PROPOSAL			
NUMBER	DATE	STATION	DESCRIPTION

SDR PROCESSED		DATE
NEW DESIGN	EMM	DATE 1/23/2020
SHEET CHECKED	NCF	DATE 1/23/2020
AS BUILT DETAILS		DATE

SHEET TOTALS

COMMON EXCAV. – C.Y. ROCK EXCAV. – C.Y.

FILL – C.Y. MUCK EXCAV. – C.Y.

DGN	STATE PROJECT NO.	SHEET NO.	TOTAL SHEETS
13065xs	13065	56	346

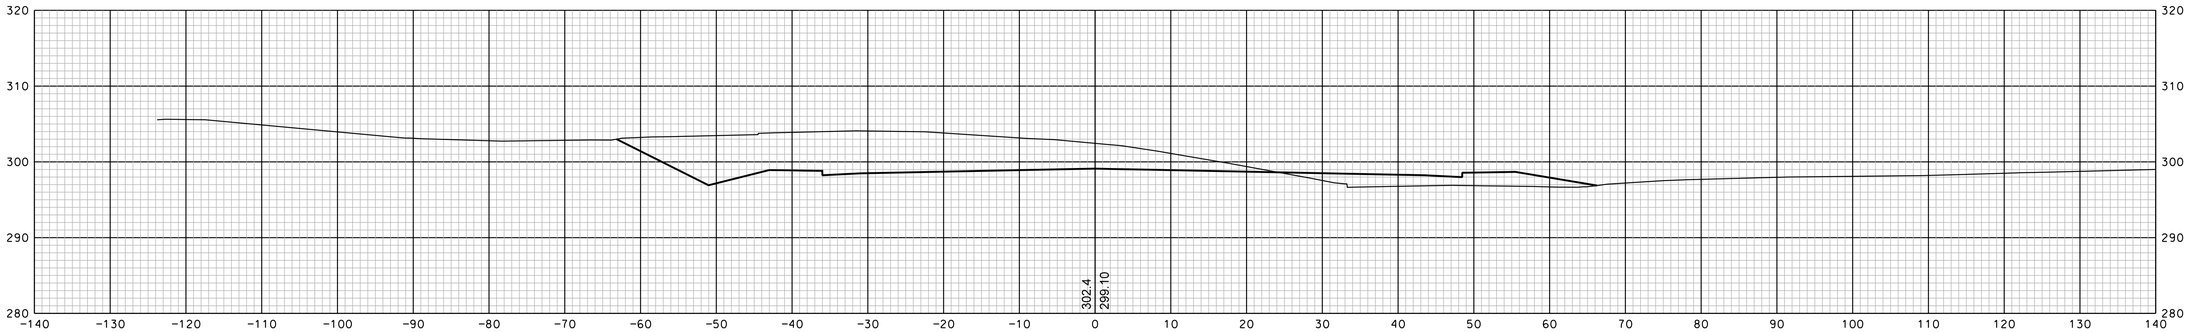

1065+50

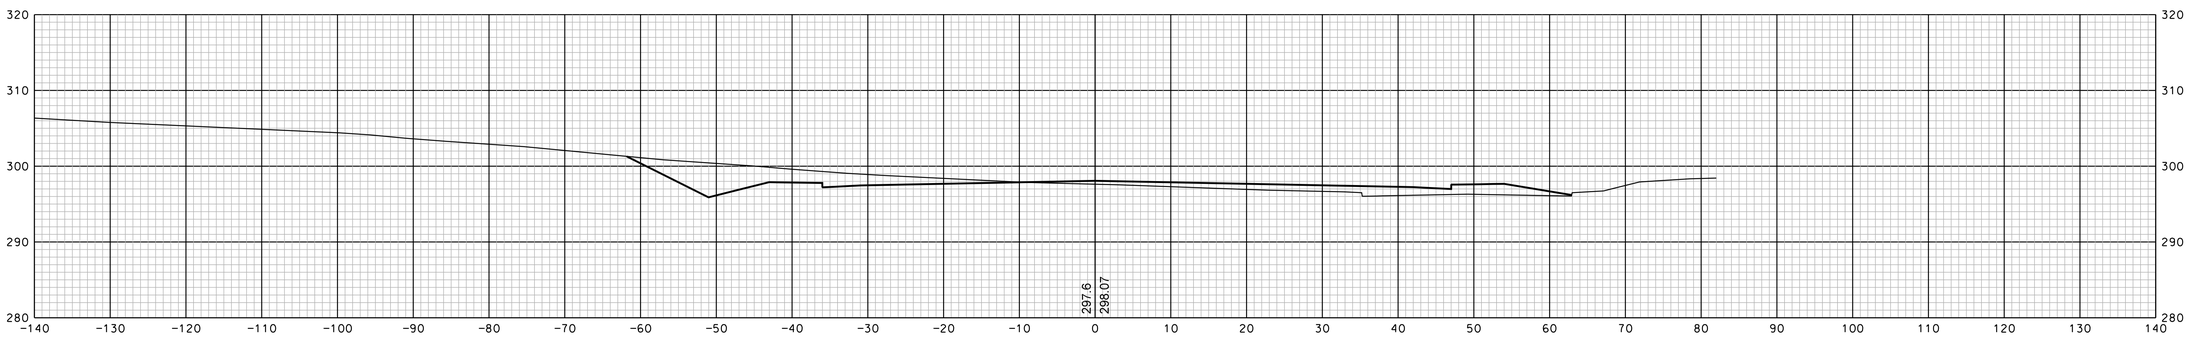

1065+00

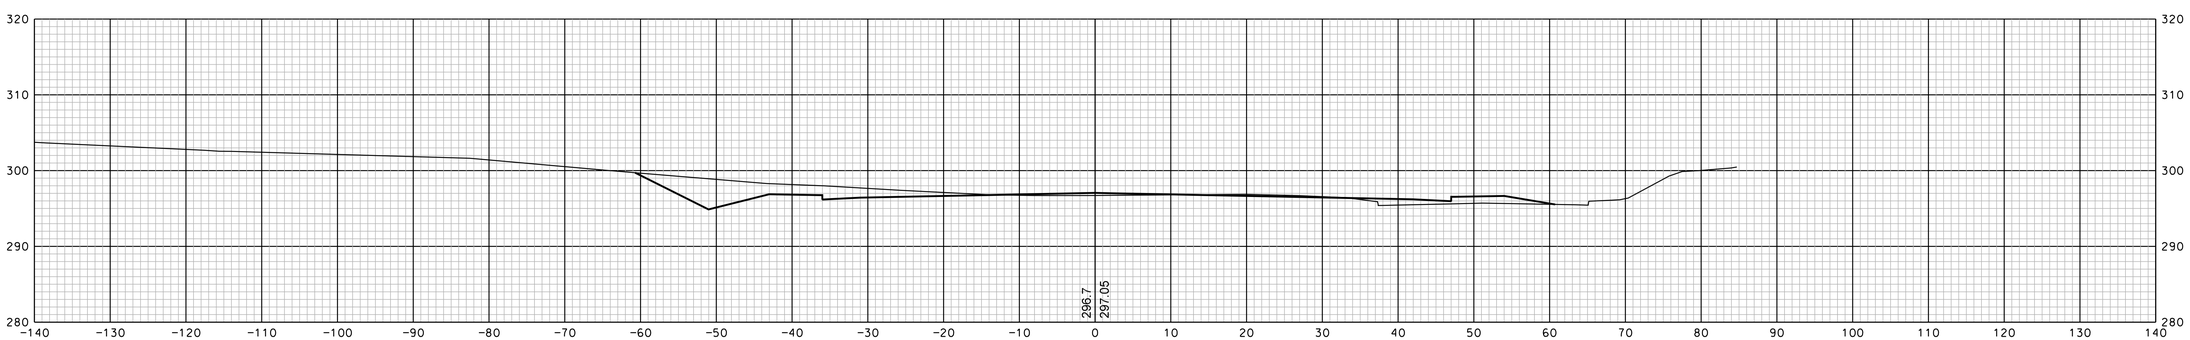

1064+50

SHEET TOTALS			
COMMON EXCAV.	– C.Y.	ROCK EXCAV.	– C.Y.
FILL	– C.Y.	MUCK EXCAV.	– C.Y.

DGN	STATE PROJECT NO.	SHEET NO.	TOTAL SHEETS
13065xs	13065	57	346

REVISIONS AFTER PROPOSAL

NUMBER	DATE	STATION	STATION	DESCRIPTION

SDR PROCESSED		DATE	
NEW DESIGN	EMM	DATE	1/23/2020
SHEET CHECKED	NCF	DATE	1/23/2020
AS BUILT DETAILS		DATE	

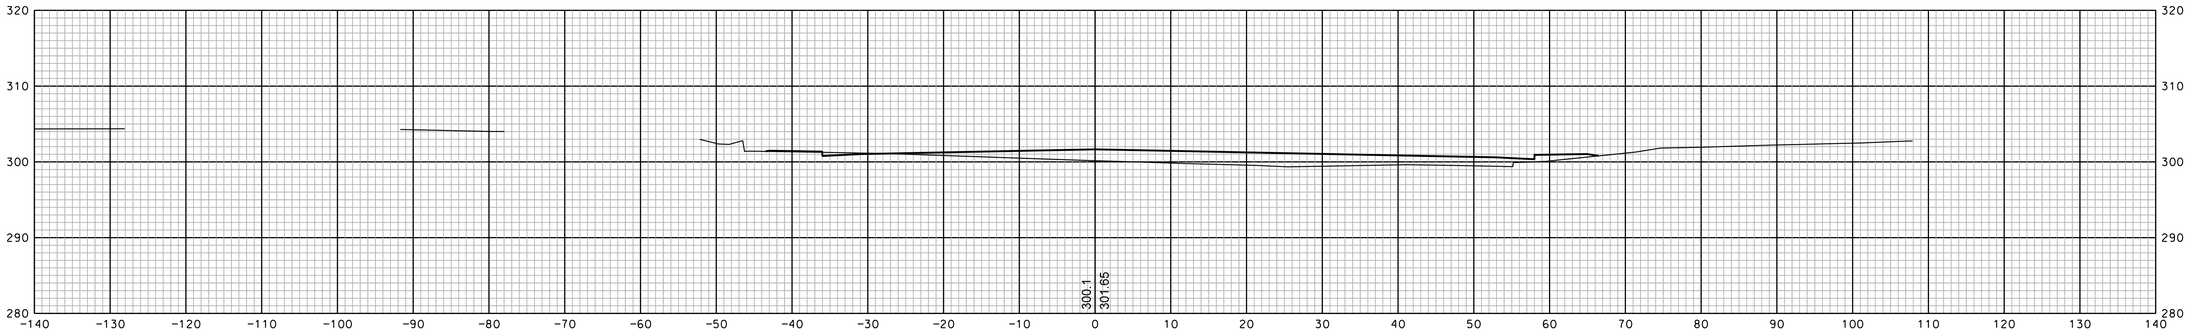

1067+00

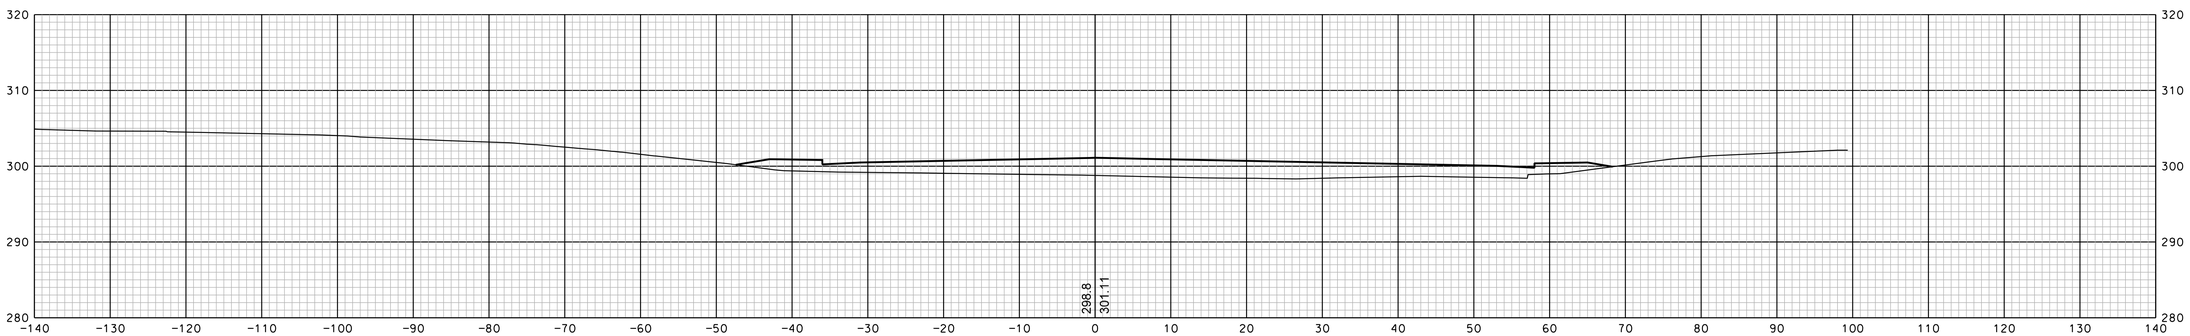

1066+50

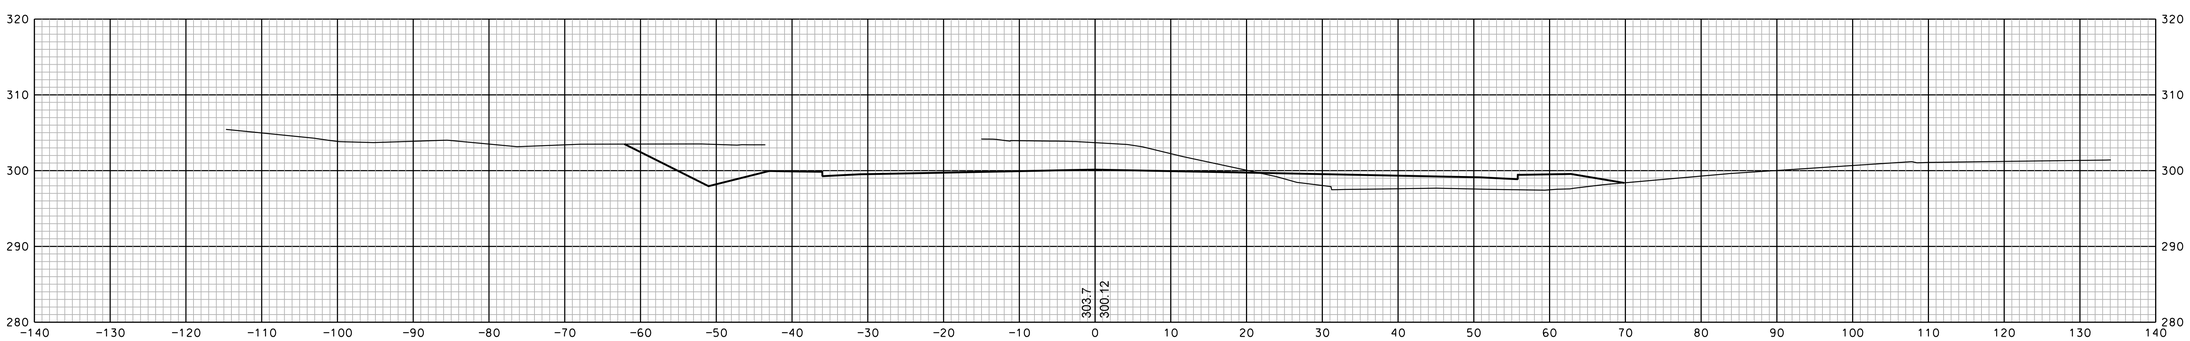

1066+00

REVISIONS AFTER PROPOSAL			
NUMBER	DATE	STATION	DESCRIPTION

SDR PROCESSED		DATE	
NEW DESIGN	EMM	DATE	1/23/2020
SHEET CHECKED	NCF	DATE	1/23/2020
AS BUILT DETAILS		DATE	

SHEET TOTALS

COMMON EXCAV.	- C.Y.	ROCK EXCAV.	- C.Y.
FILL	- C.Y.	MUCK EXCAV.	- C.Y.

DGN	STATE PROJECT NO.	SHEET NO.	TOTAL SHEETS
13065xs	13065	58	346

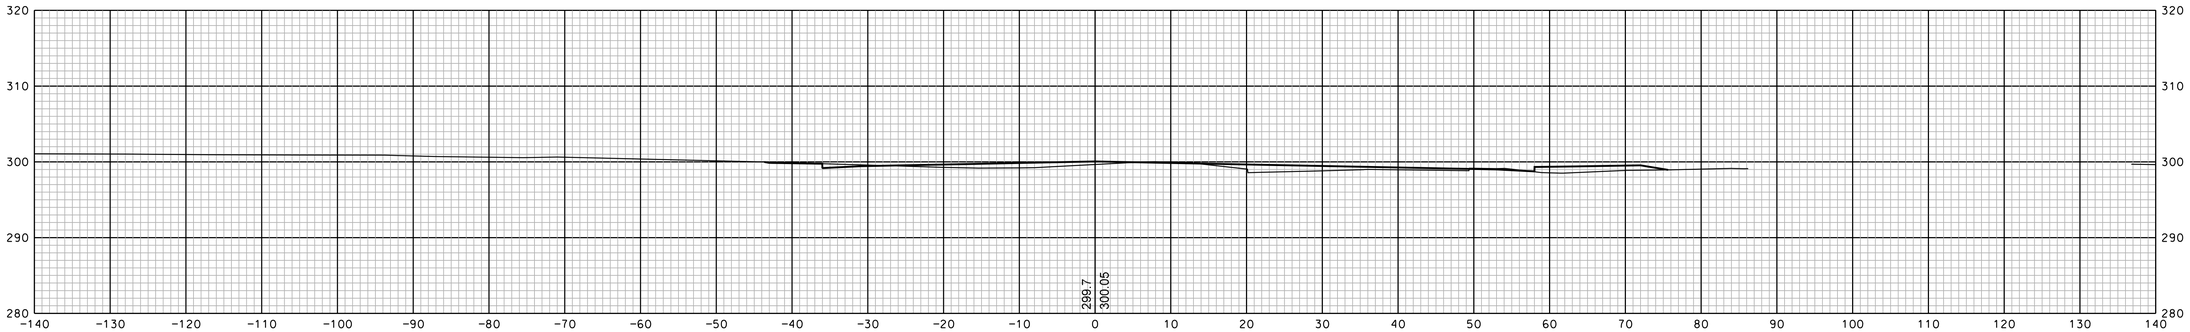

1068+50

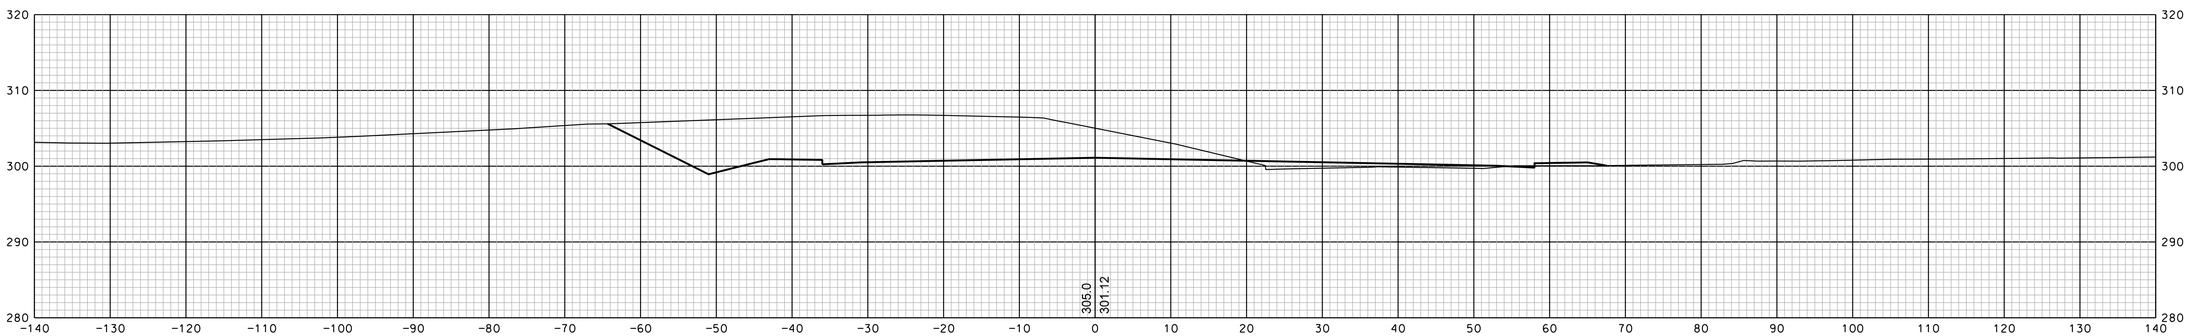

1068+00

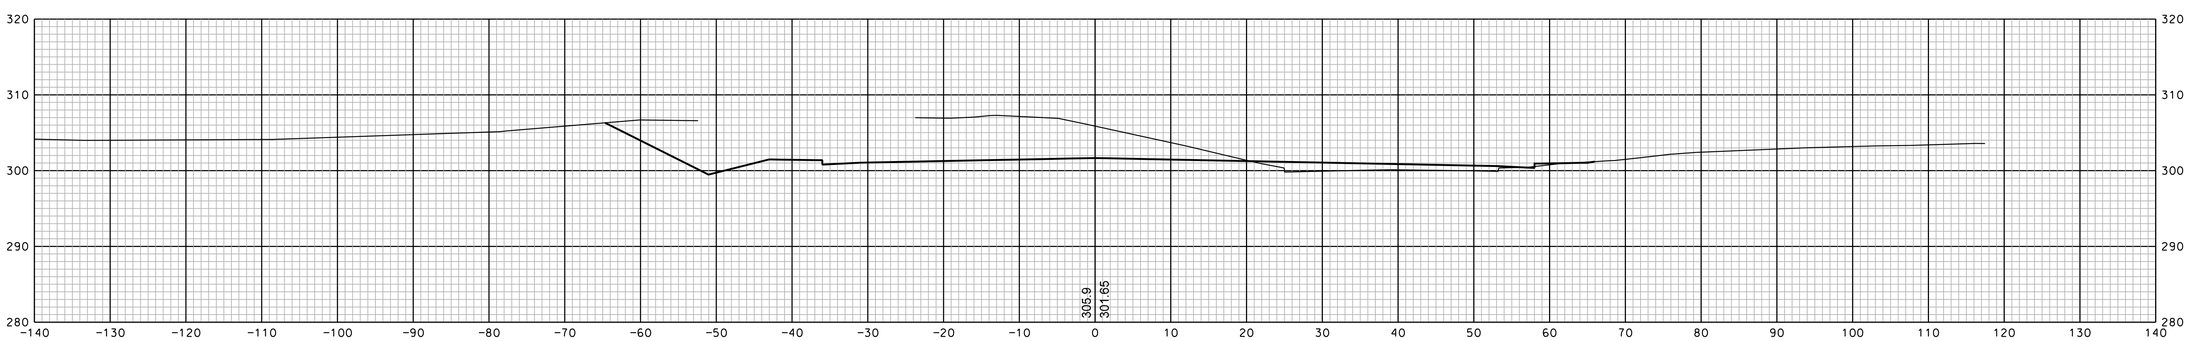

1067+50

REVISIONS AFTER PROPOSAL			
NUMBER	DATE	STATION	STATION	DESCRIPTION

SDR PROCESSED		DATE
NEW DESIGN	EMM	DATE 1/23/2020
SHEET CHECKED	NCF	DATE 1/23/2020
AS BUILT DETAILS		DATE

SHEET TOTALS

COMMON EXCAV. – C.Y. ROCK EXCAV. – C.Y.

FILL – C.Y. MUCK EXCAV. – C.Y.

DGN	STATE PROJECT NO.	SHEET NO.	TOTAL SHEETS
13065xs	13065	59	346

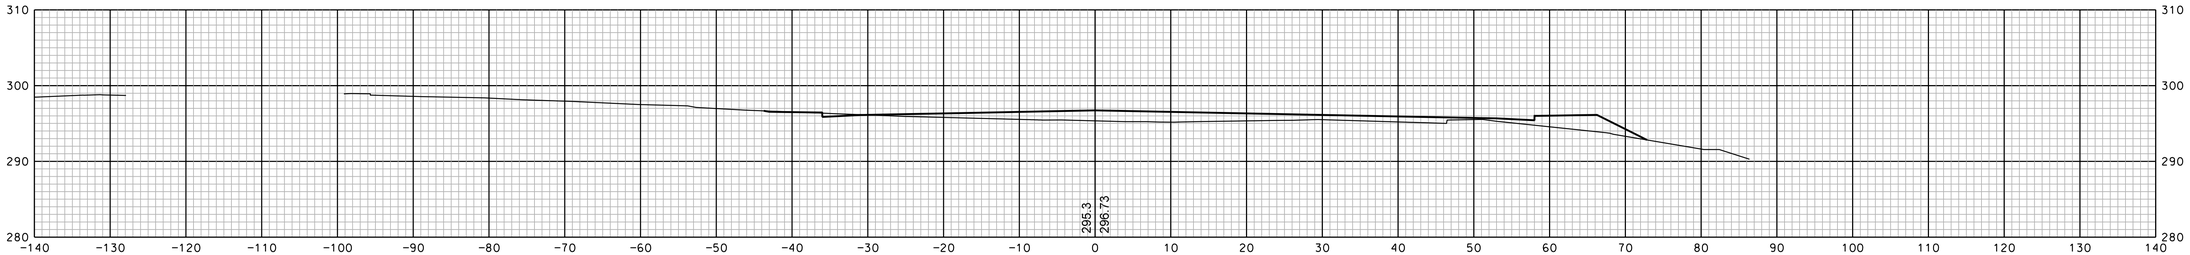

1070+00

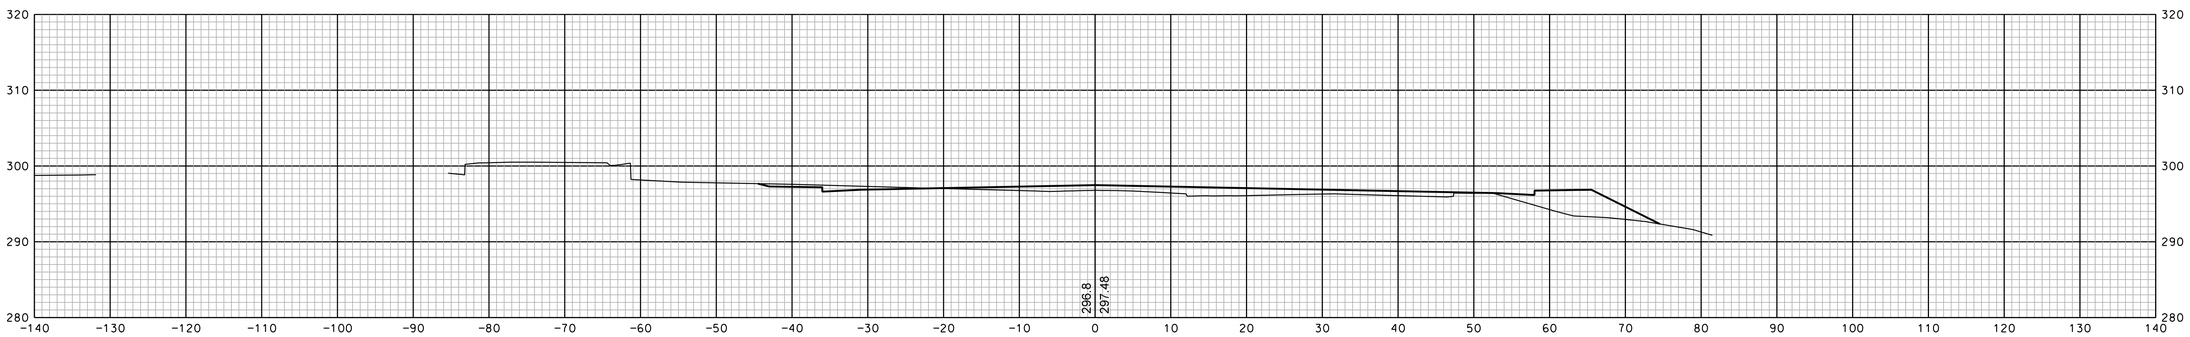

1069+50

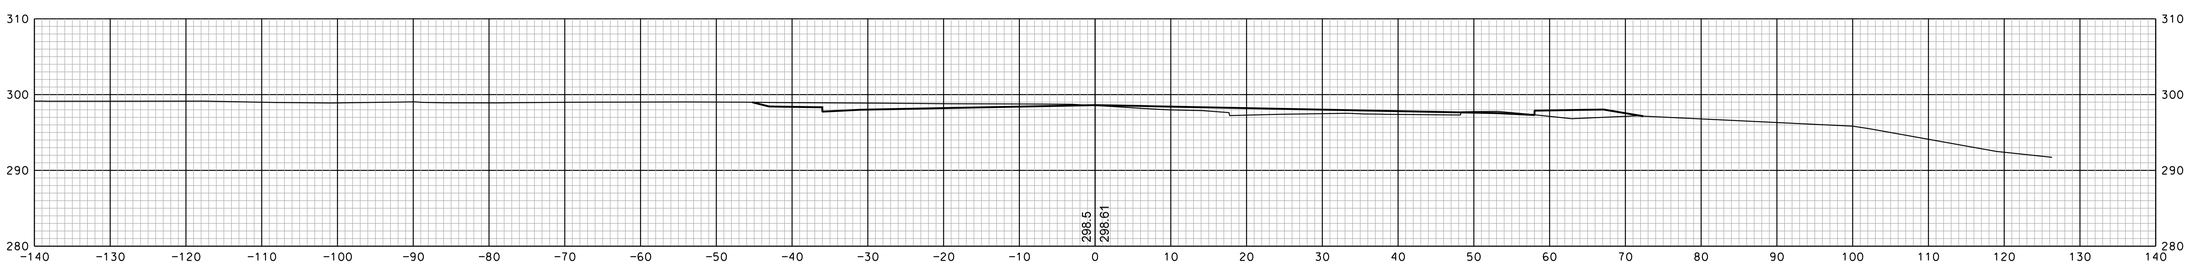

1069+00

REVISIONS AFTER PROPOSAL			
NUMBER	DATE	STATION	DESCRIPTION

SDR PROCESSED		DATE	
NEW DESIGN	EMM	DATE	1/23/2020
SHEET CHECKED	NCF	DATE	1/23/2020
AS BUILT DETAILS		DATE	

SHEET TOTALS

COMMON EXCAV.	– C.Y.	ROCK EXCAV.	– C.Y.
FILL	– C.Y.	MUCK EXCAV.	– C.Y.

DGN	STATE PROJECT NO.	SHEET NO.	TOTAL SHEETS
13065xs	13065	60	346

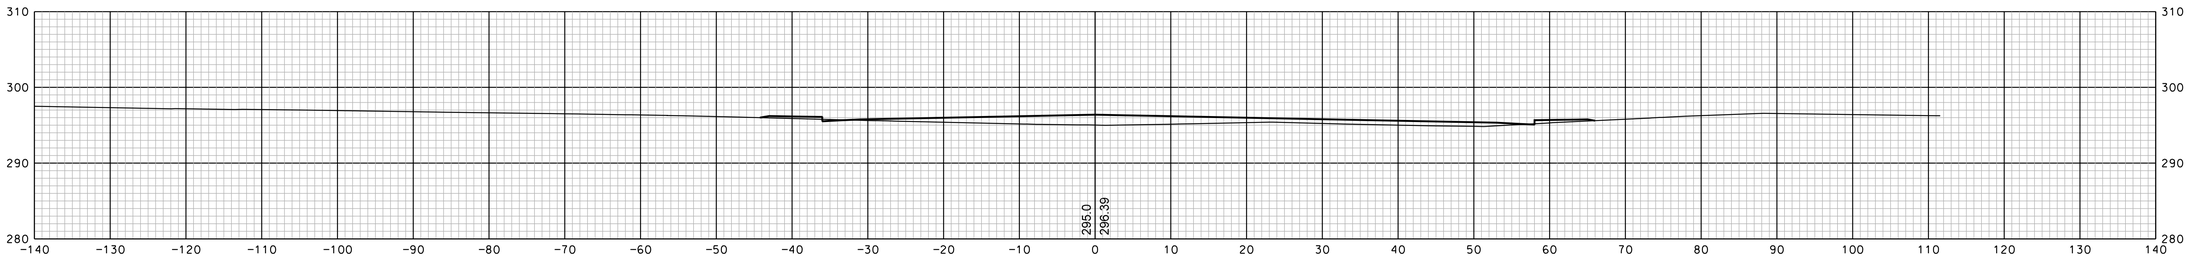

1071+00

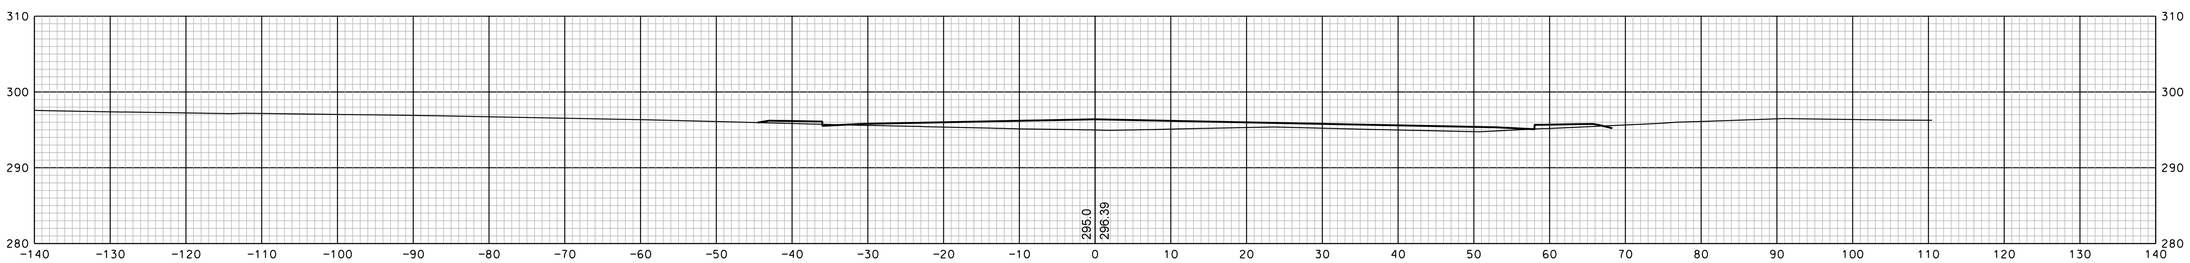

1070+95

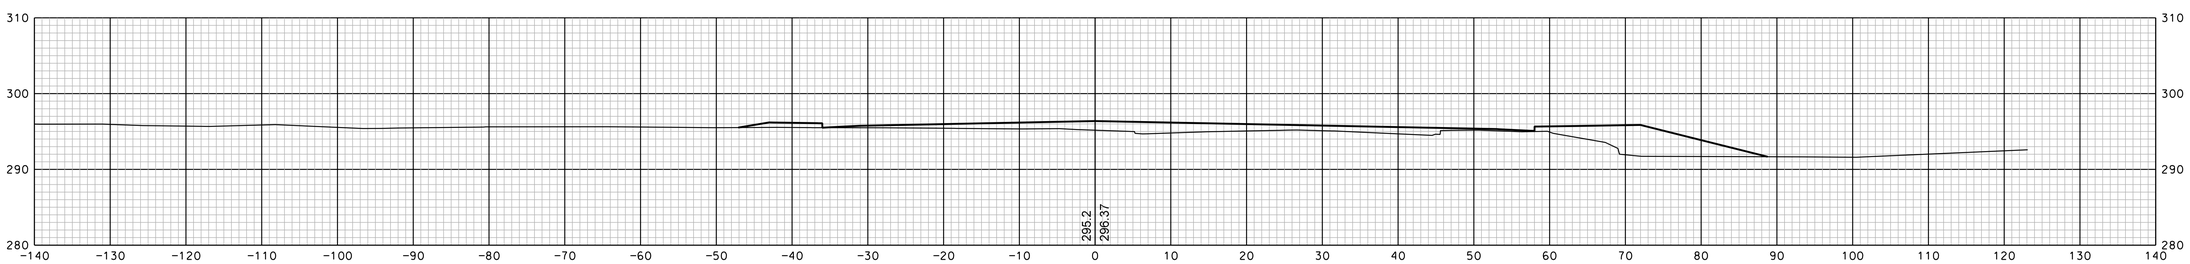

1070+50

REVISIONS AFTER PROPOSAL			
NUMBER	DATE	STATION	DESCRIPTION

SDR PROCESSED		DATE
NEW DESIGN	EMM	DATE 1/23/2020
SHEET CHECKED	NCF	DATE 1/23/2020
AS BUILT DETAILS		DATE

SHEET TOTALS

COMMON EXCAV. – C.Y. ROCK EXCAV. – C.Y.

FILL – C.Y. MUCK EXCAV. – C.Y.

DGN	STATE PROJECT NO.	SHEET NO.	TOTAL SHEETS
13065xs	13065	61	346

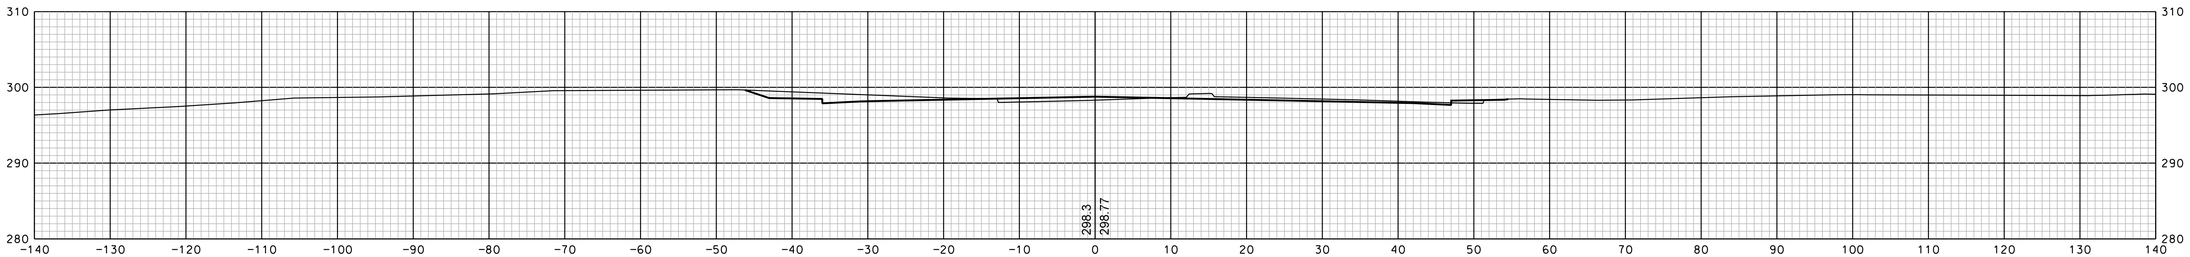

1072+50

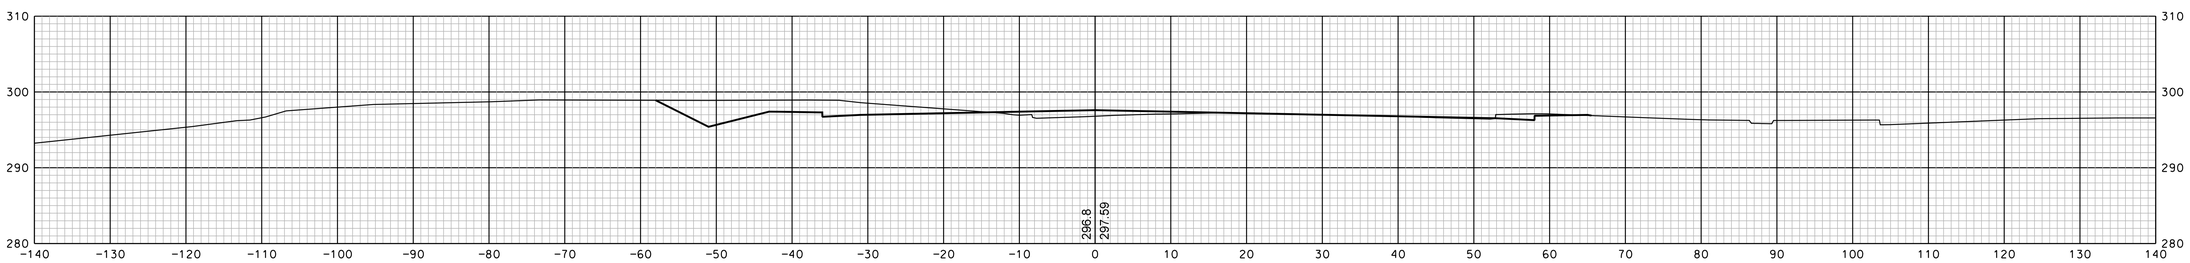

1072+00

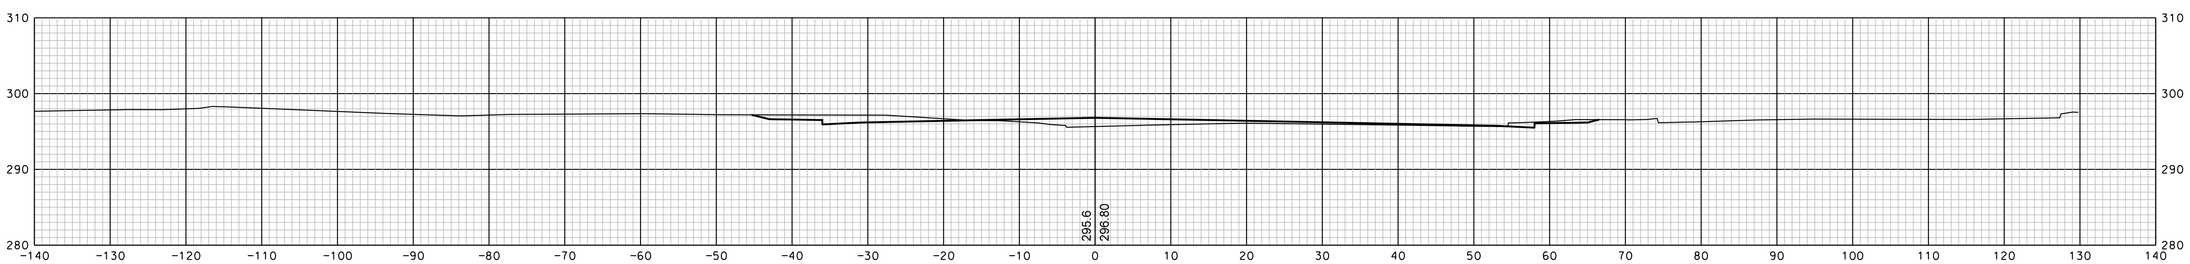

1071+50

REVISIONS AFTER PROPOSAL			
NUMBER	DATE	STATION	DESCRIPTION

SDR PROCESSED		DATE
NEW DESIGN	EMM	DATE 1/23/2020
SHEET CHECKED	NCF	DATE 1/23/2020
AS BUILT DETAILS		DATE

SHEET TOTALS

COMMON EXCAV. – C.Y. ROCK EXCAV. – C.Y.

FILL – C.Y. MUCK EXCAV. – C.Y.

DGN	STATE PROJECT NO.	SHEET NO.	TOTAL SHEETS
13065xs	13065	62	346

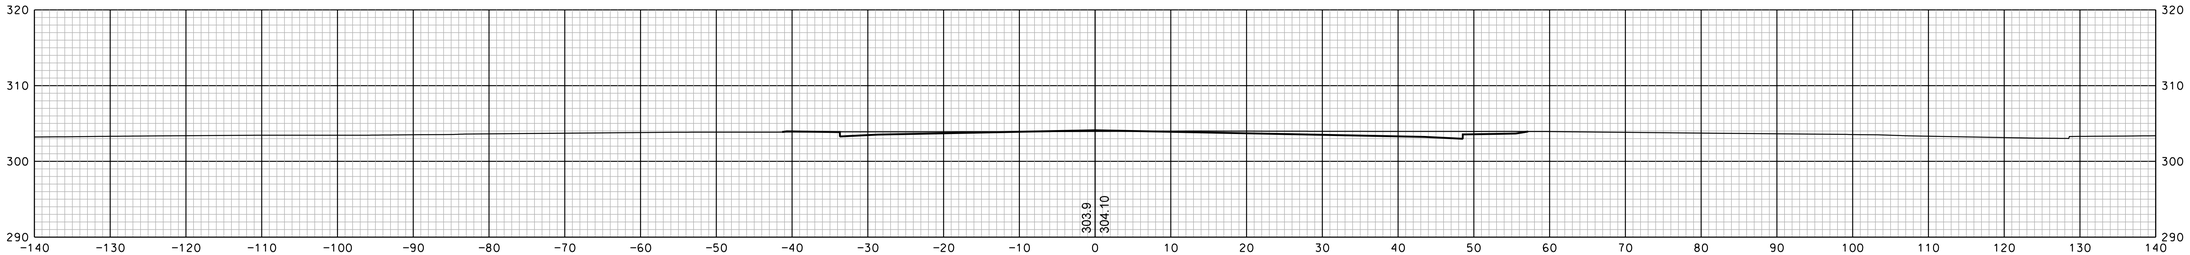

1074+00

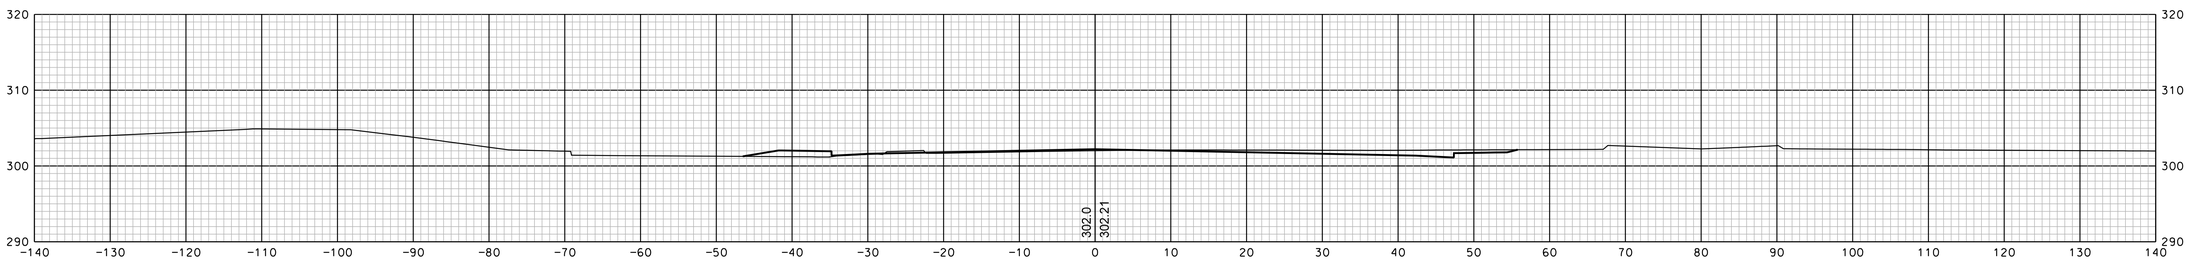

1073+50

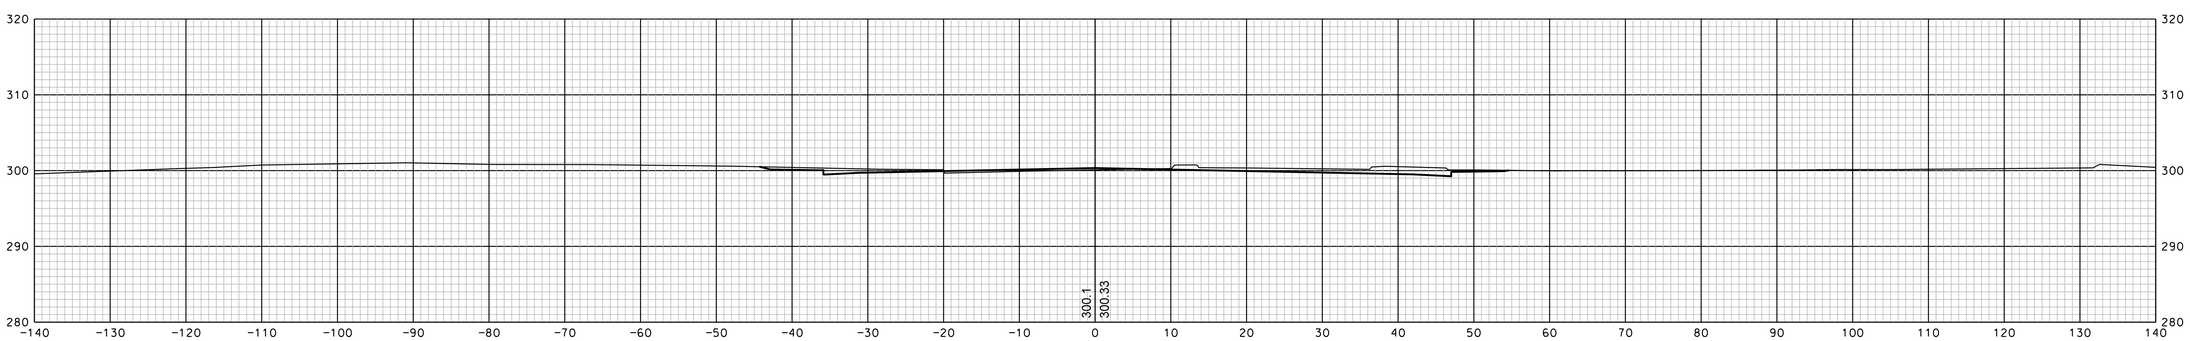

1073+00

REVISIONS AFTER PROPOSAL			
NUMBER	DATE	STATION	DESCRIPTION

SDR PROCESSED		DATE	
NEW DESIGN	EMM	DATE	1/23/2020
SHEET CHECKED	NCF	DATE	1/23/2020
AS BUILT DETAILS		DATE	

SHEET TOTALS

COMMON EXCAV. – C.Y. ROCK EXCAV. – C.Y.

FILL – C.Y. MUCK EXCAV. – C.Y.

DGN	STATE PROJECT NO.	SHEET NO.	TOTAL SHEETS
13065xs	13065	63	346

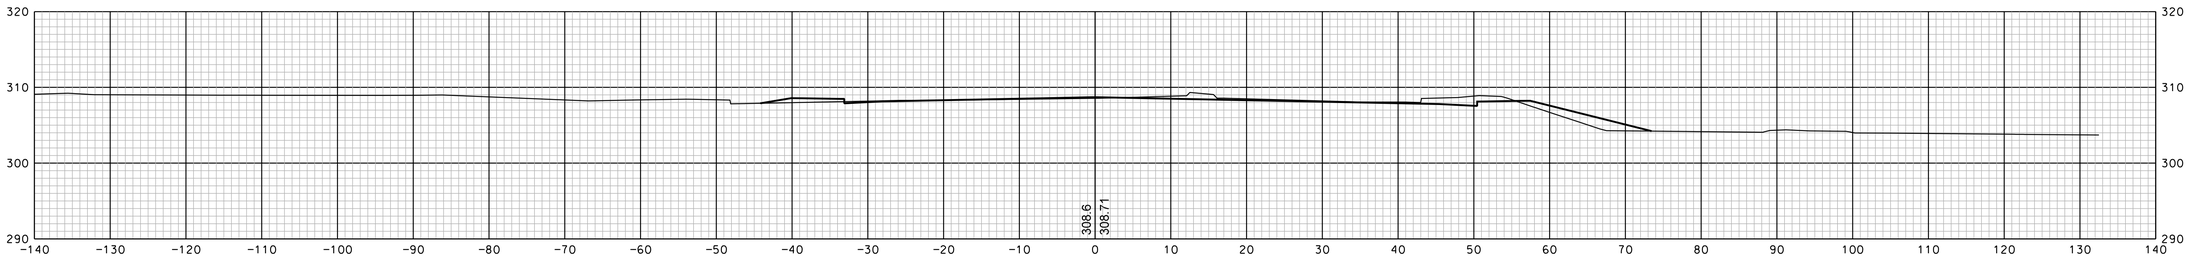

1075+50

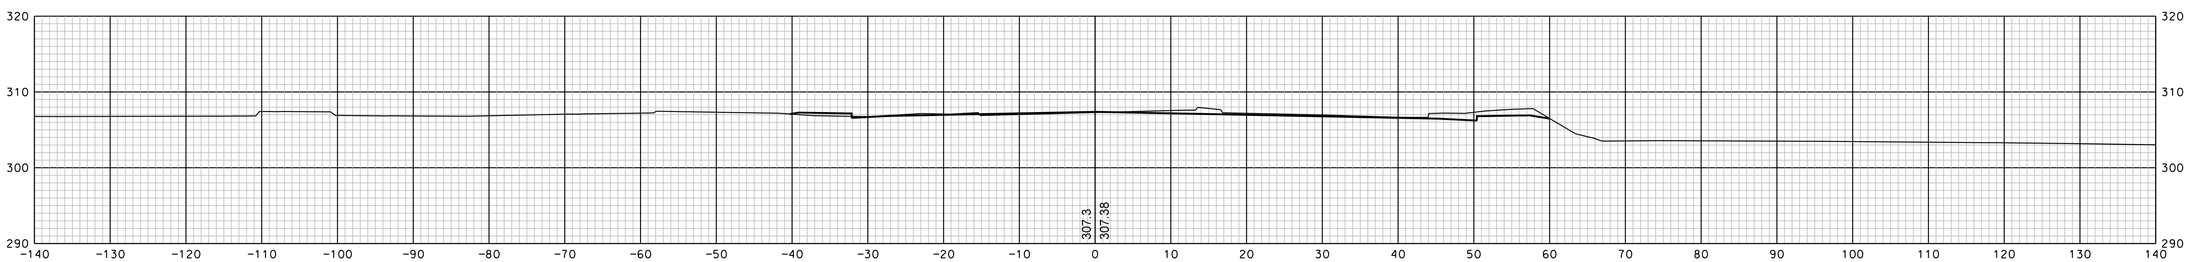

1075+00

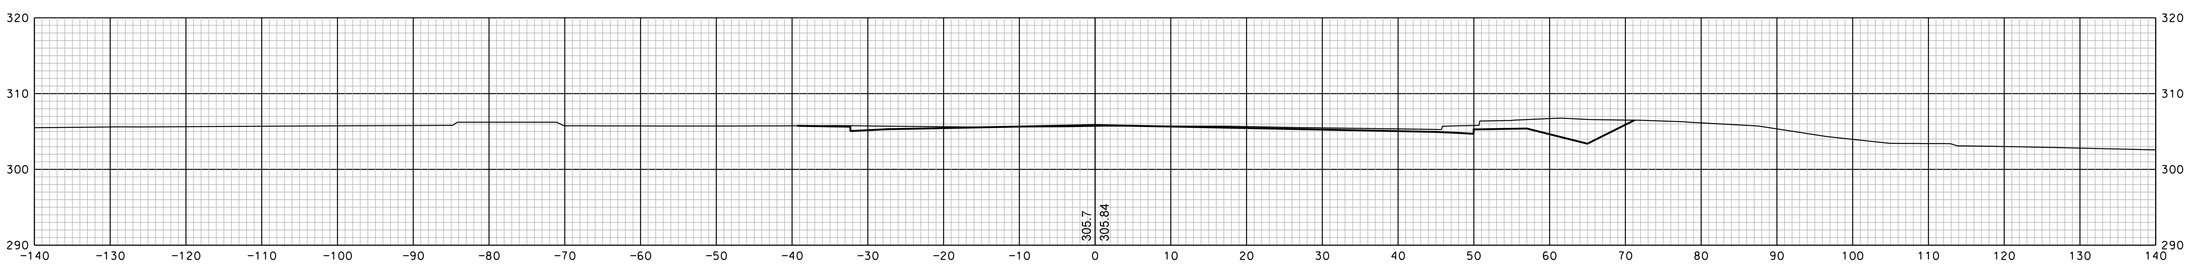

1074+50

SHEET TOTALS			
COMMON EXCAV. – C.Y.		ROCK EXCAV. – C.Y.	
FILL – C.Y.		MUCK EXCAV. – C.Y.	
DGN	STATE PROJECT NO.	SHEET NO.	TOTAL SHEETS
13065xs	13065	64	346

REVISIONS AFTER PROPOSAL

NUMBER	DATE	STATION	STATION	DESCRIPTION

		DATE
SDR PROCESSED		
NEW DESIGN	EMM	DATE 1/23/2020
SHEET CHECKED	NCF	DATE 1/23/2020
AS BUILT DETAILS		DATE

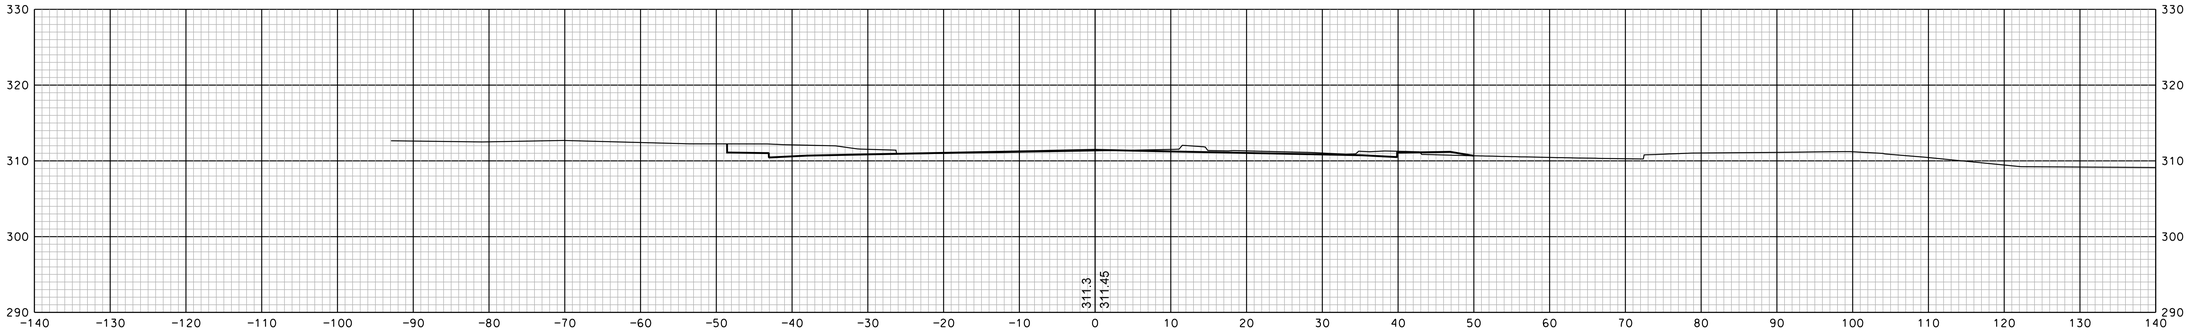

1077+00

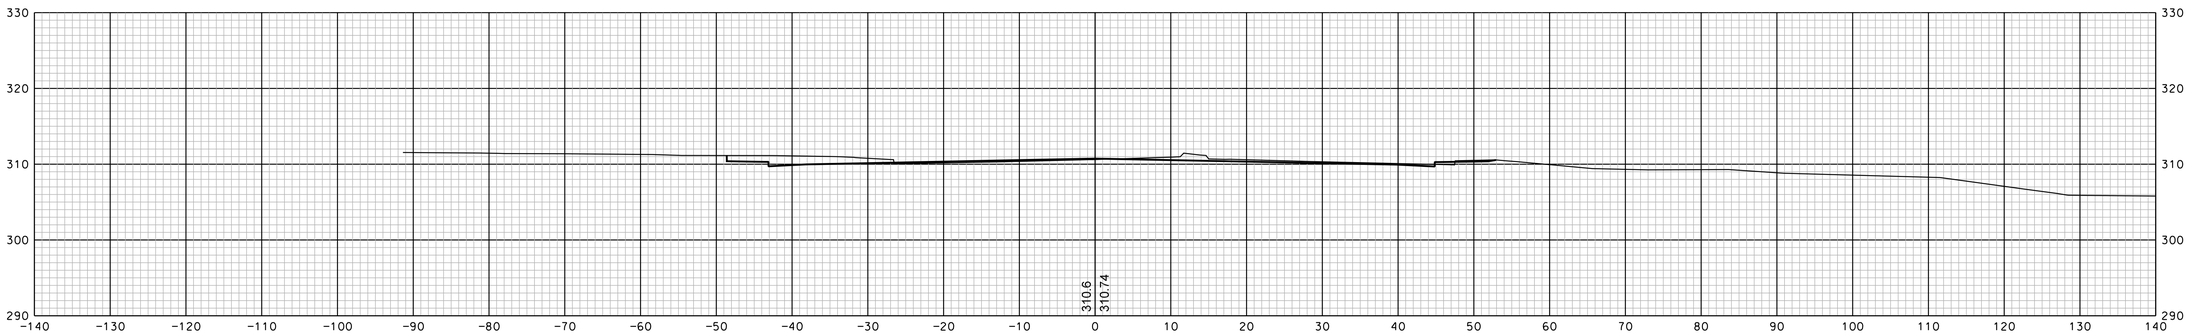

1076+50

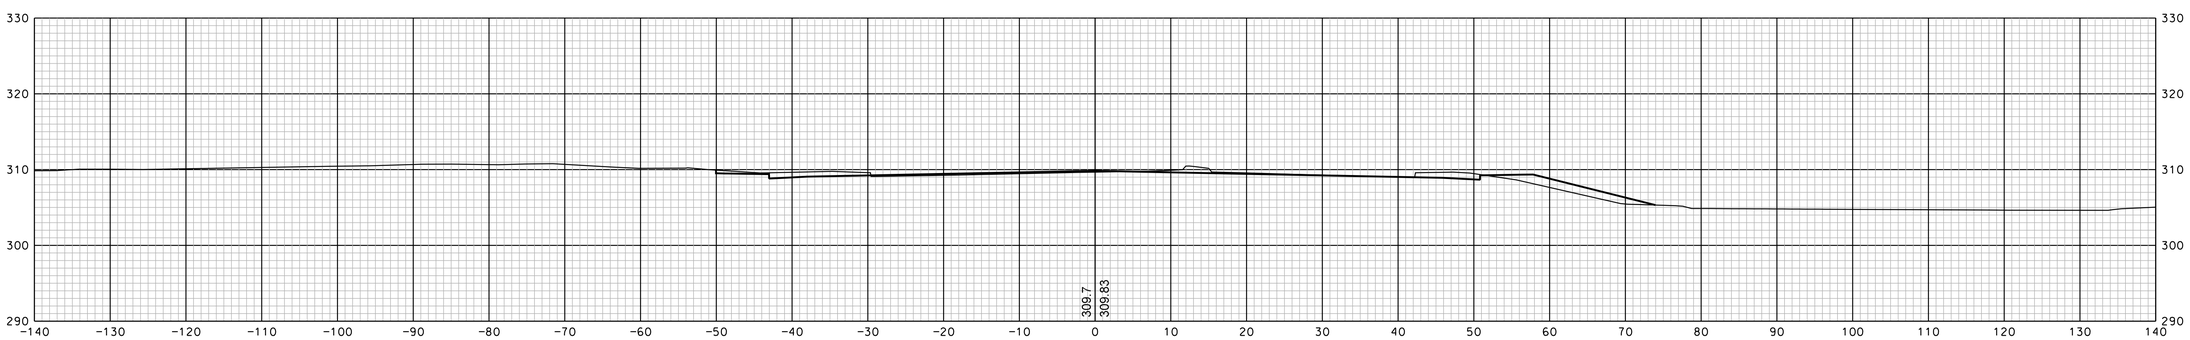

1076+00

REVISIONS AFTER PROPOSAL

NUMBER	DATE	STATION	STATION	DESCRIPTION

		DATE
SDR PROCESSED		
NEW DESIGN	EMM	DATE 1/23/2020
SHEET CHECKED	NCF	DATE 1/23/2020
AS BUILT DETAILS		DATE

SHEET TOTALS

COMMON EXCAV. – C.Y. ROCK EXCAV. – C.Y.

FILL – C.Y. MUCK EXCAV. – C.Y.

DGN	STATE PROJECT NO.	SHEET NO.	TOTAL SHEETS
13065xs	13065	65	346

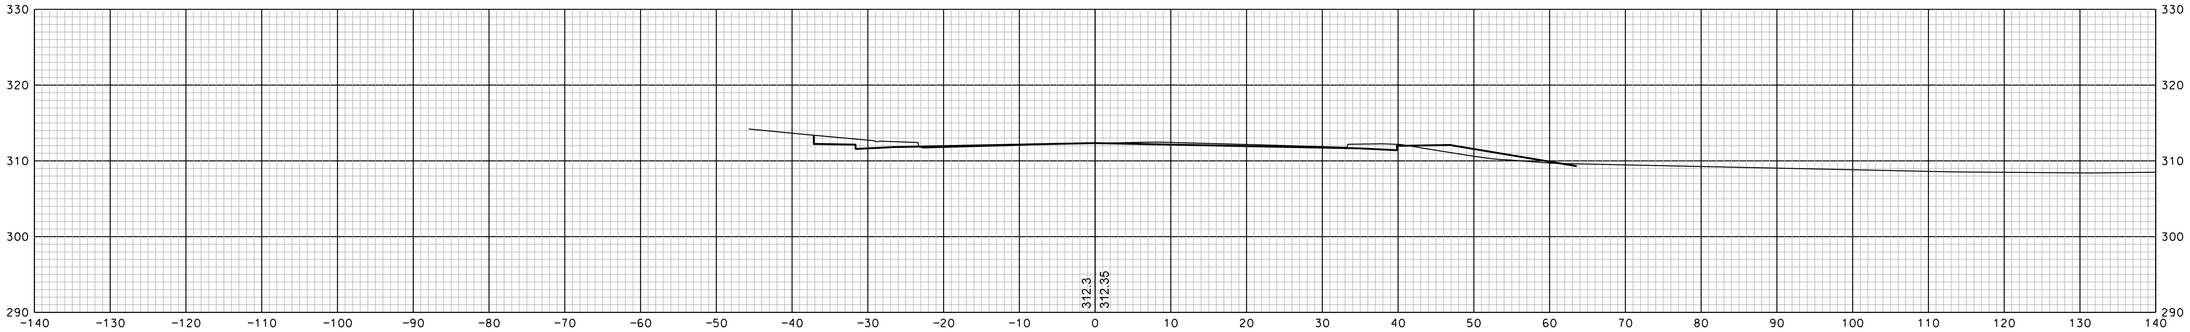

1078+40

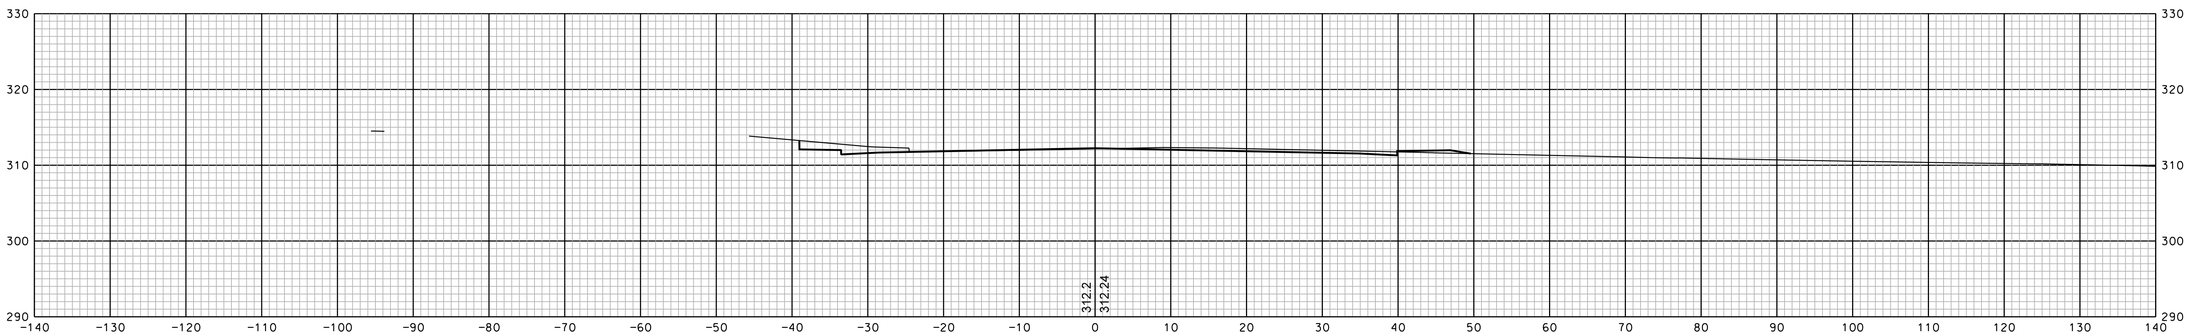

1078+00

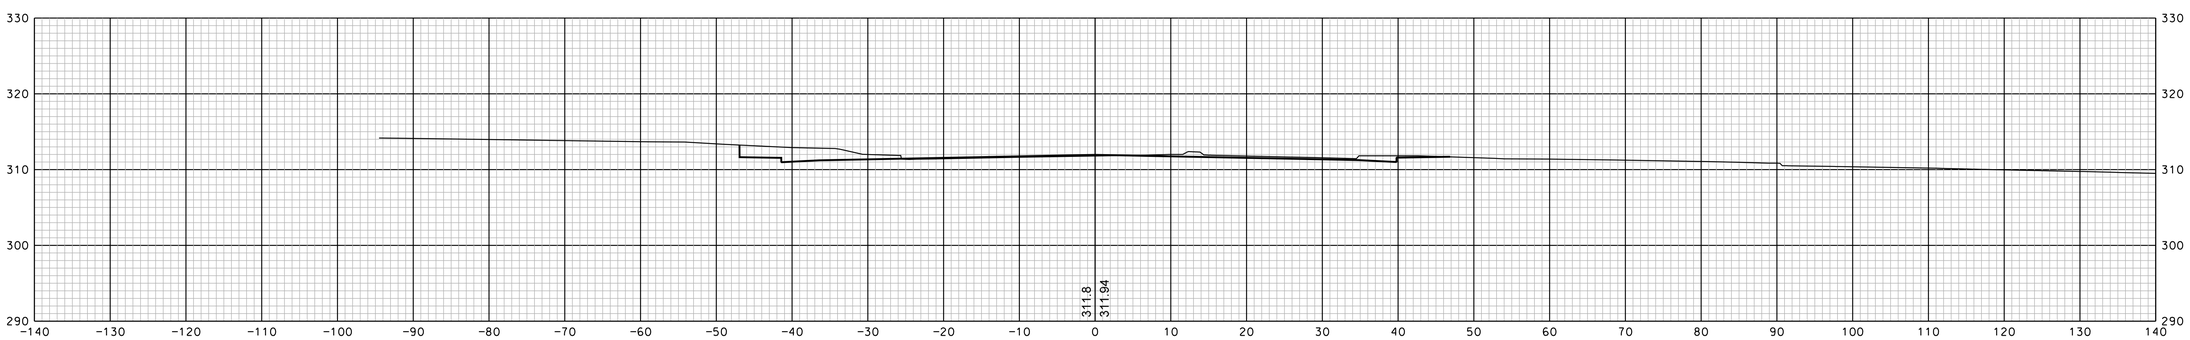

1077+50

SHEET TOTALS			
COMMON EXCAV.	– C.Y.	ROCK EXCAV.	– C.Y.
FILL	– C.Y.	MUCK EXCAV.	– C.Y.

DGN	STATE PROJECT NO.	SHEET NO.	TOTAL SHEETS
13065xs	13065	66	346

REVISIONS AFTER PROPOSAL

NUMBER	DATE	STATION	STATION	DESCRIPTION

SDR PROCESSED		DATE	
NEW DESIGN	EMM	DATE	1/23/2020
SHEET CHECKED	NCF	DATE	1/23/2020
AS BUILT DETAILS		DATE	

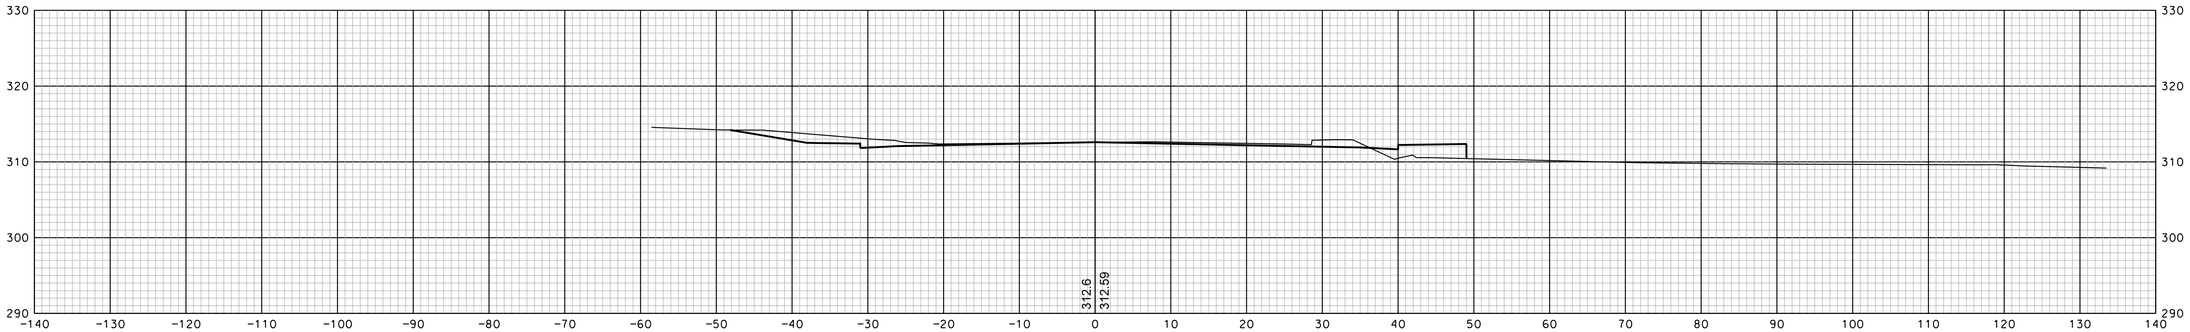

@ 1079+50

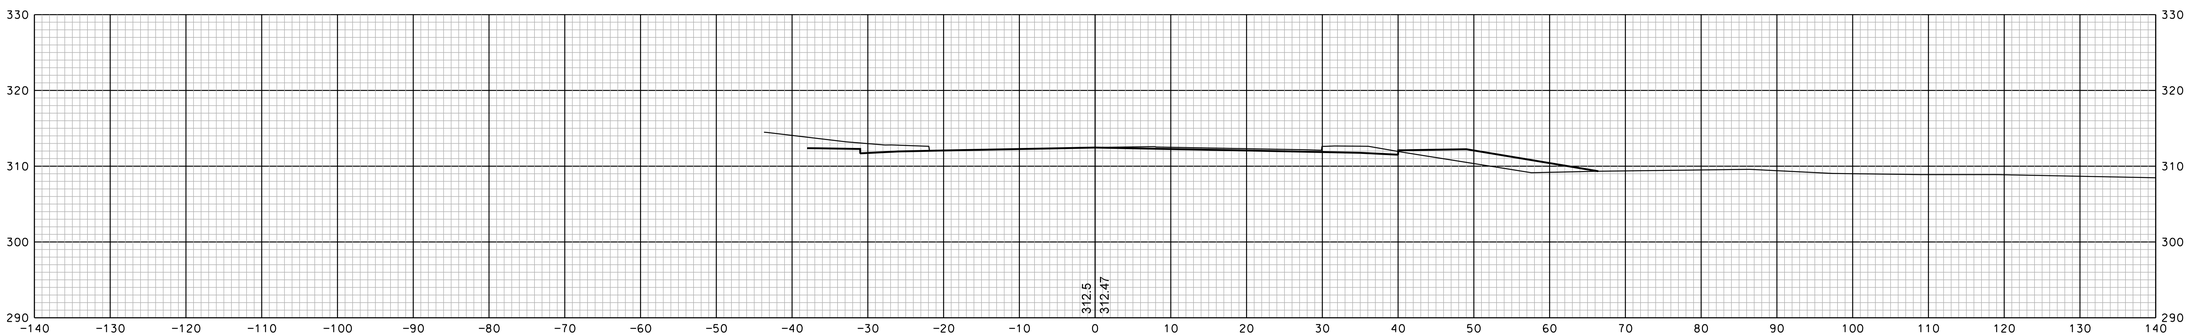

@ 1079+00

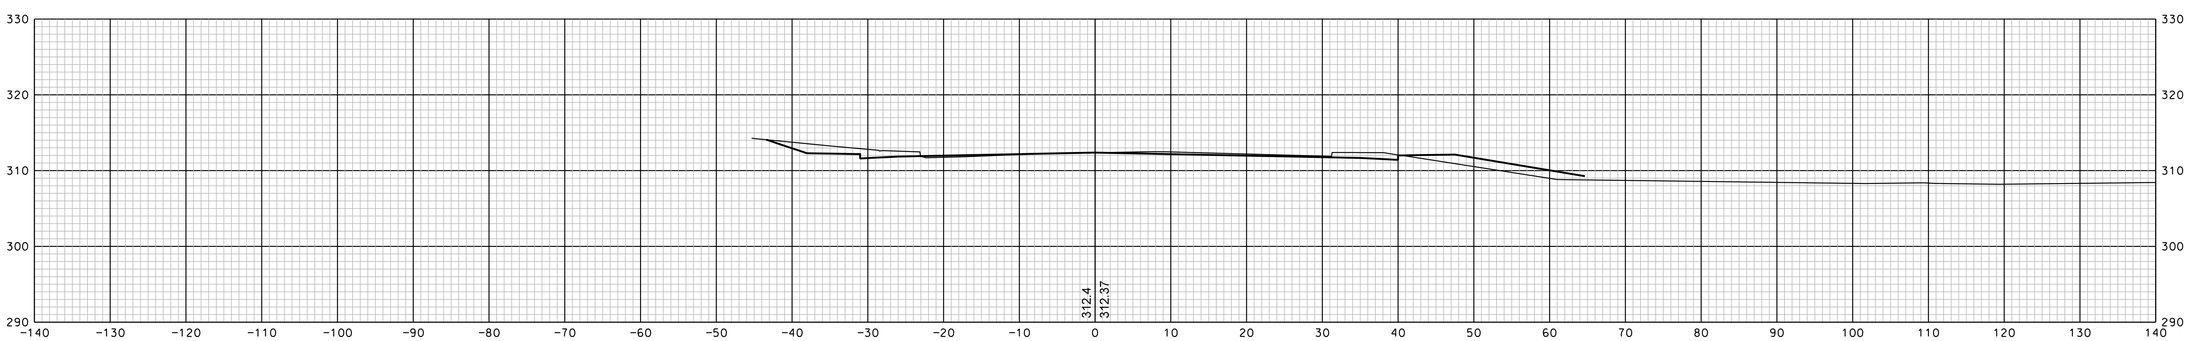

@ 1078+60

REVISIONS AFTER PROPOSAL			
NUMBER	DATE	STATION	DESCRIPTION

SDR PROCESSED		DATE	
NEW DESIGN	EMM	DATE	1/23/2020
SHEET CHECKED	NCF	DATE	1/23/2020
AS BUILT DETAILS		DATE	

SHEET TOTALS

COMMON EXCAV.	- C.Y.	ROCK EXCAV.	- C.Y.
FILL	- C.Y.	MUCK EXCAV.	- C.Y.

DGN	STATE PROJECT NO.	SHEET NO.	TOTAL SHEETS
13065xs	13065	67	346

Tsienneto Road Sheets 67-136

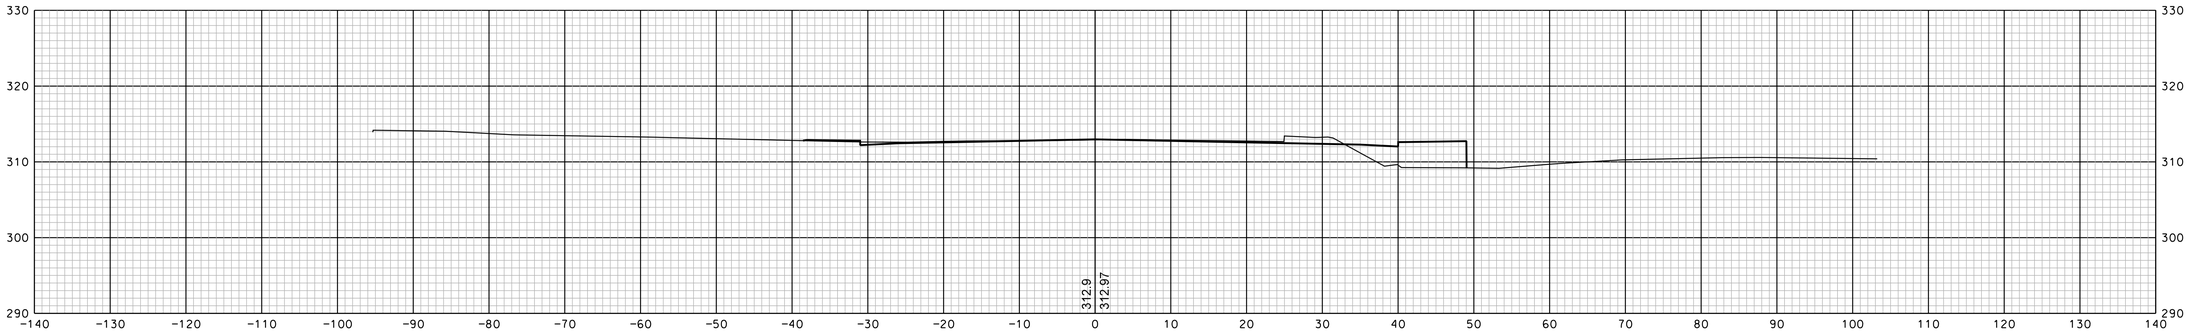

@ 1081+00

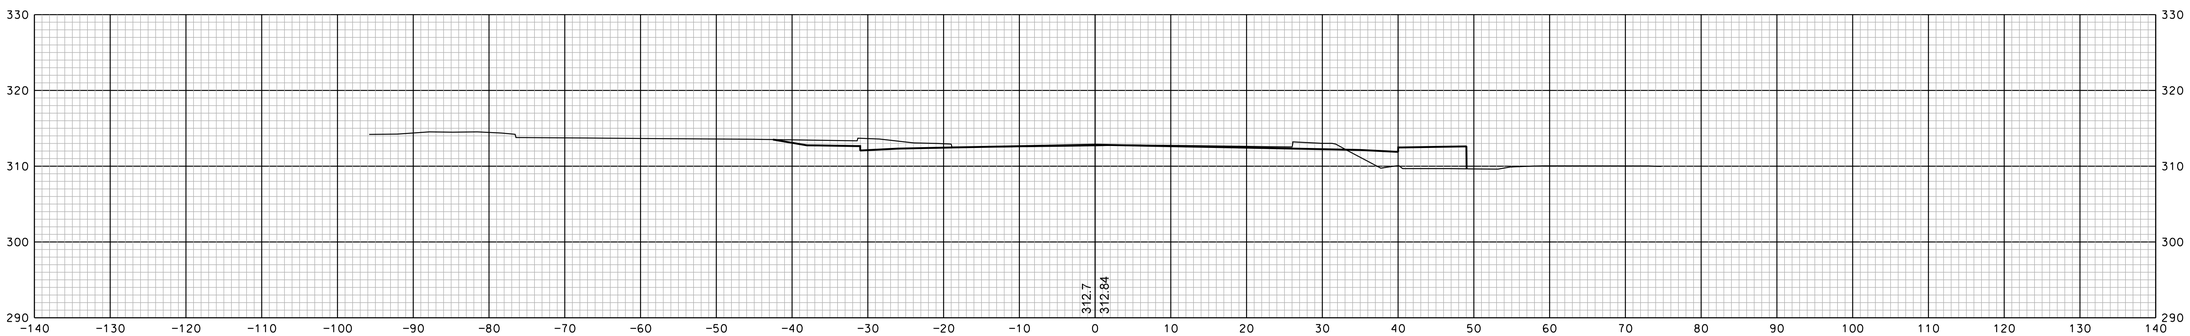

@ 1080+50

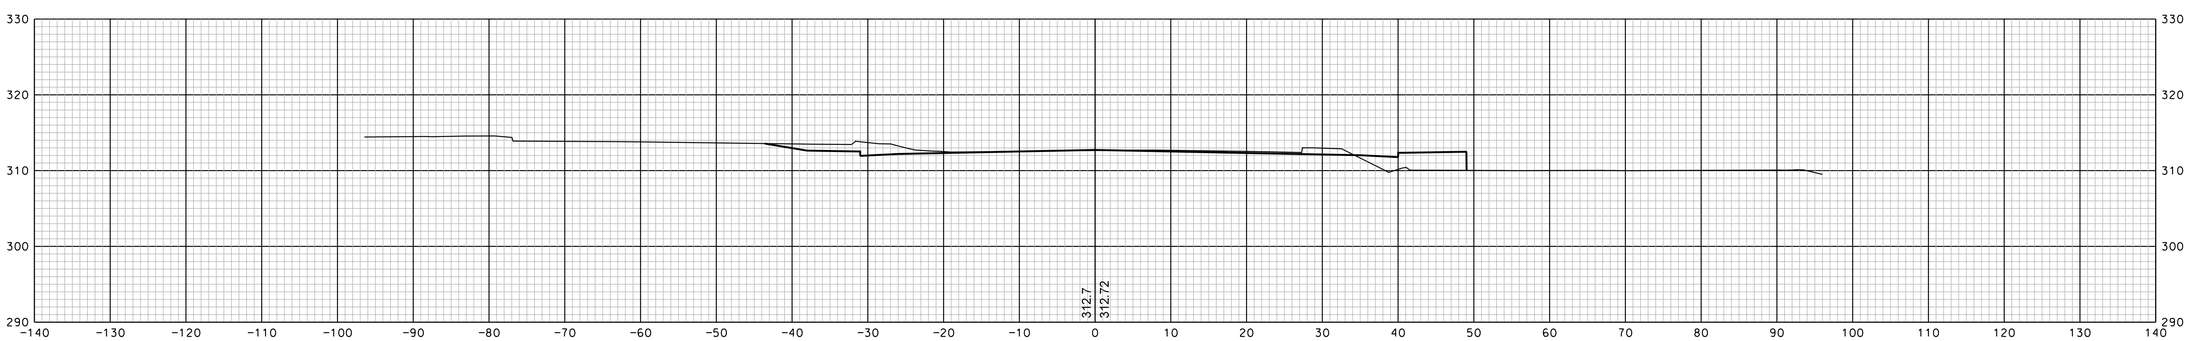

@ 1080+00

REVISIONS AFTER PROPOSAL

NUMBER	DATE	STATION	STATION	DESCRIPTION

		DATE
SDR PROCESSED		
NEW DESIGN	EMM	DATE 1/23/2020
SHEET CHECKED	NCF	DATE 1/23/2020
AS BUILT DETAILS		DATE

SHEET TOTALS

COMMON EXCAV. – C.Y. ROCK EXCAV. – C.Y.

FILL – C.Y. MUCK EXCAV. – C.Y.

DGN	STATE PROJECT NO.	SHEET NO.	TOTAL SHEETS
13065xs	13065	68	346

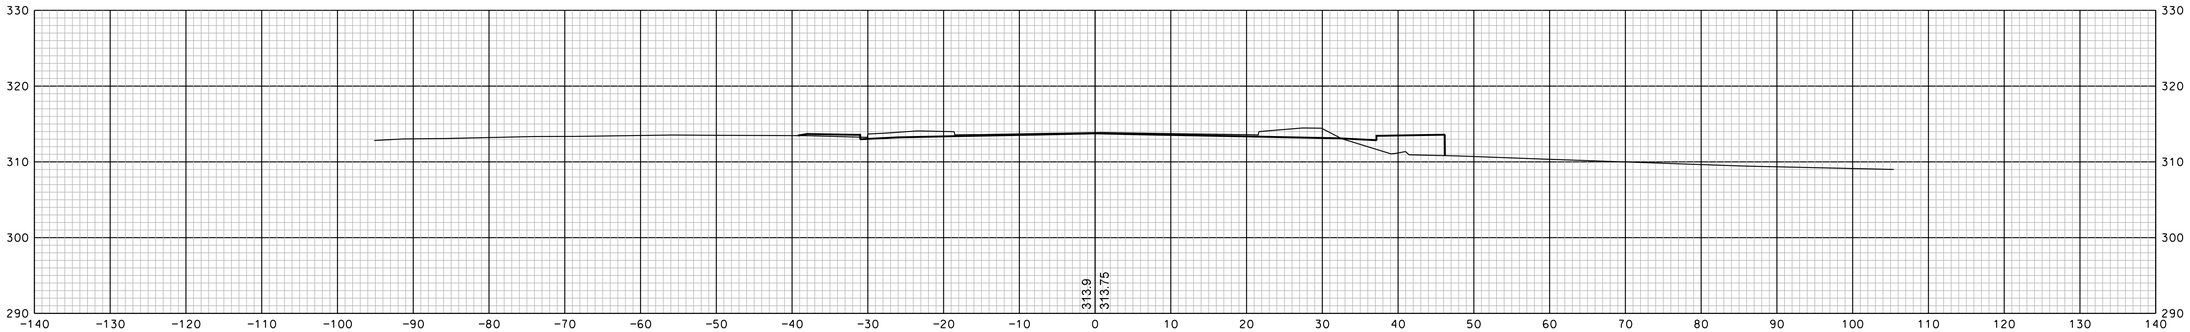

@ 1082+50

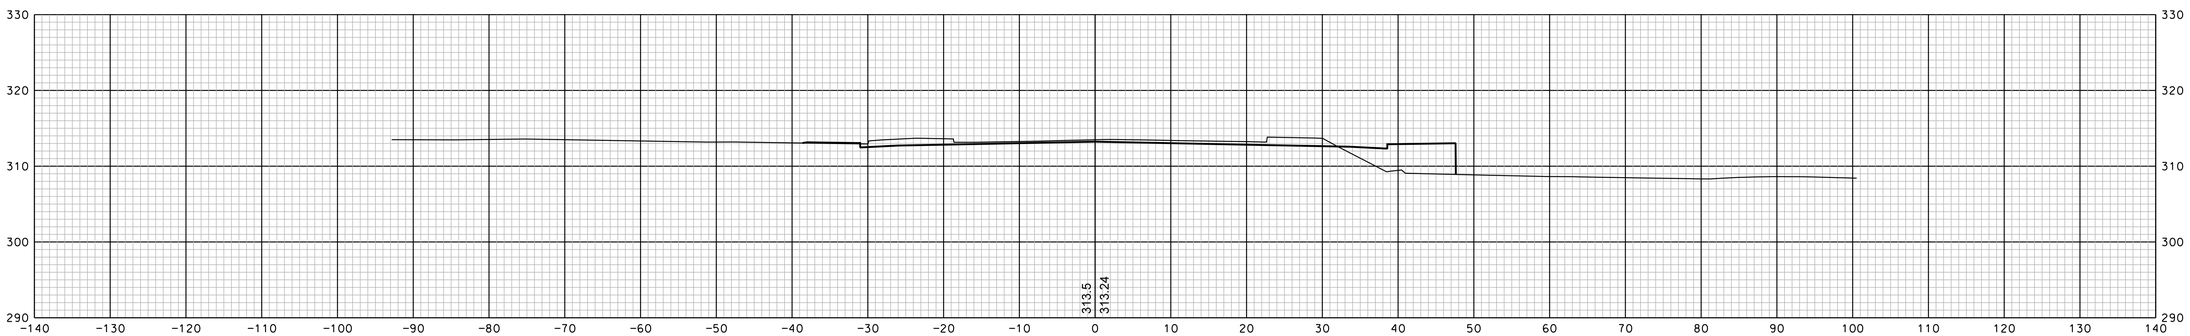

@ 1082+00

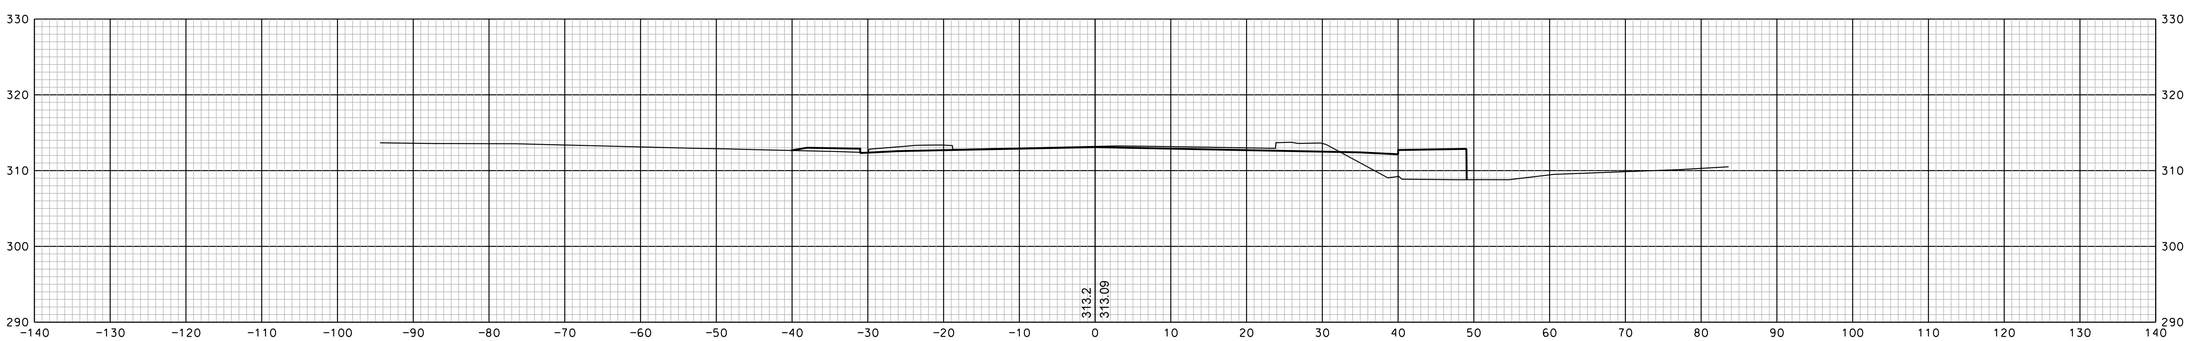

@ 1081+50

REVISIONS AFTER PROPOSAL

NUMBER	DATE	STATION	STATION	DESCRIPTION

SDR PROCESSED		DATE	
NEW DESIGN	EMM	DATE	1/23/2020
SHEET CHECKED	NCF	DATE	1/23/2020
AS BUILT DETAILS		DATE	

SHEET TOTALS

COMMON EXCAV.	- C.Y.	ROCK EXCAV.	- C.Y.
FILL	- C.Y.	MUCK EXCAV.	- C.Y.

DGN	STATE PROJECT NO.	SHEET NO.	TOTAL SHEETS
13065xs	13065	69	346

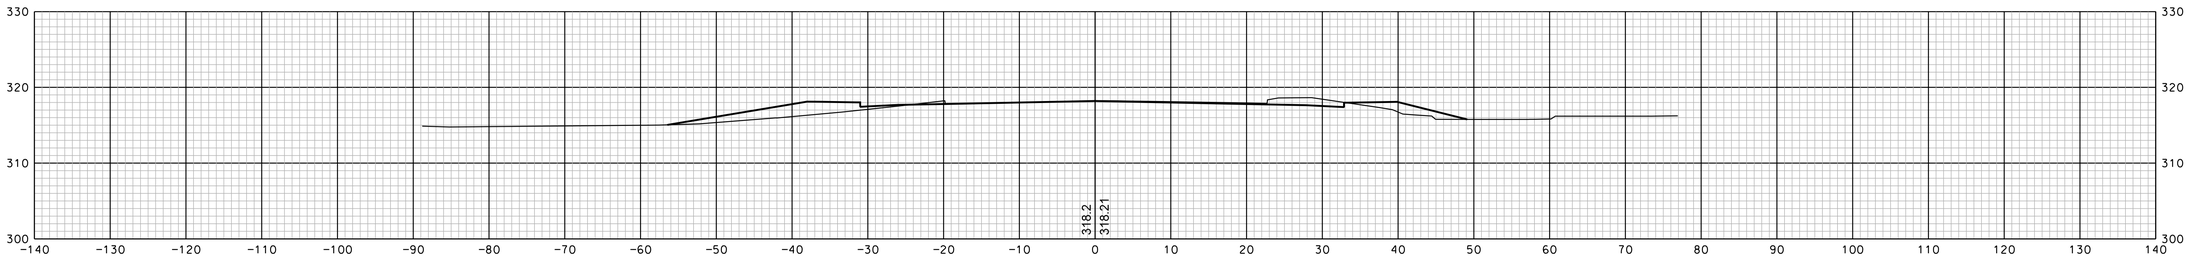

@ 1084+00

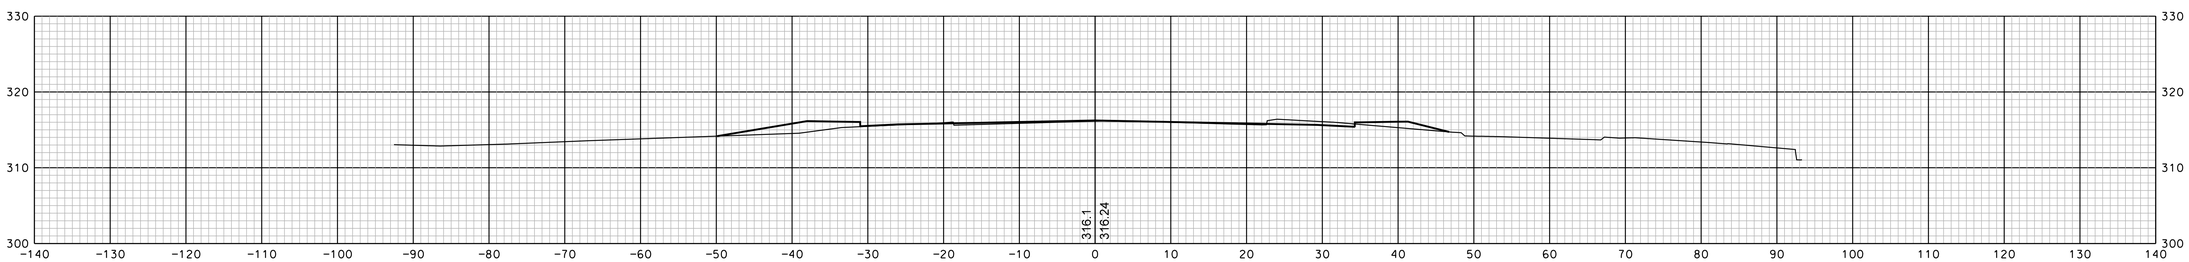

@ 1083+50

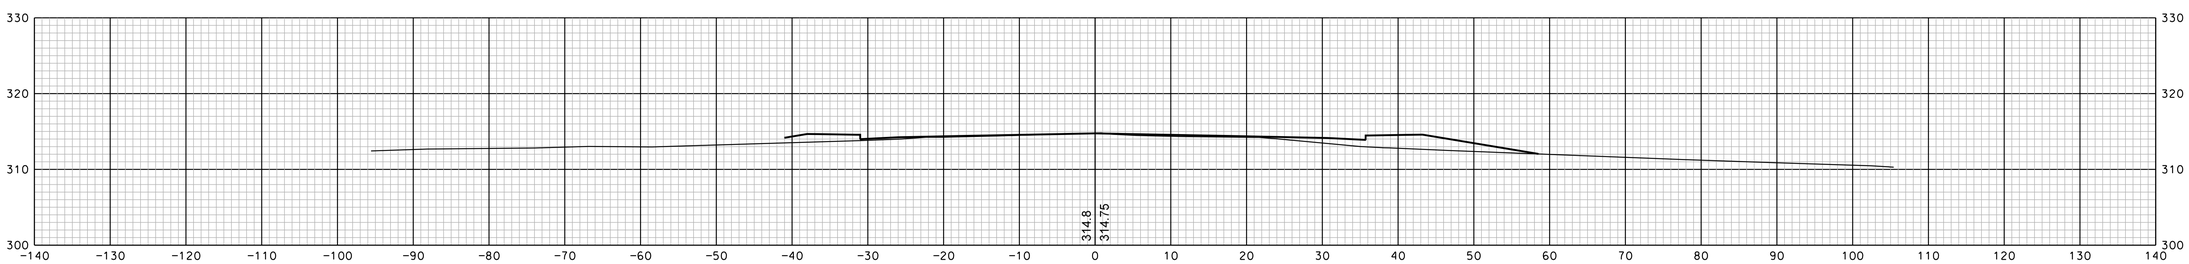

@ 1083+00

REVISIONS AFTER PROPOSAL

NUMBER	DATE	STATION	STATION	DESCRIPTION

		DATE
SDR PROCESSED		
NEW DESIGN	EMM	DATE 1/23/2020
SHEET CHECKED	NCF	DATE 1/23/2020
AS BUILT DETAILS		DATE

SHEET TOTALS

COMMON EXCAV. – C.Y. ROCK EXCAV. – C.Y.

FILL – C.Y. MUCK EXCAV. – C.Y.

DGN	STATE PROJECT NO.	SHEET NO.	TOTAL SHEETS
13065xs	13065	70	346

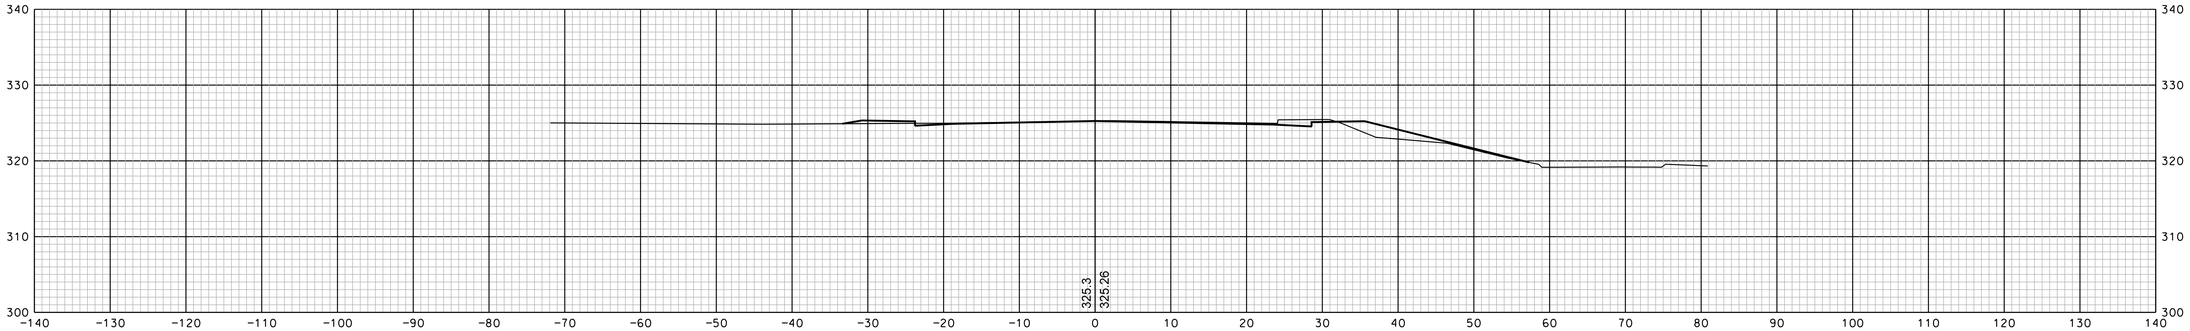

@ 1085+50

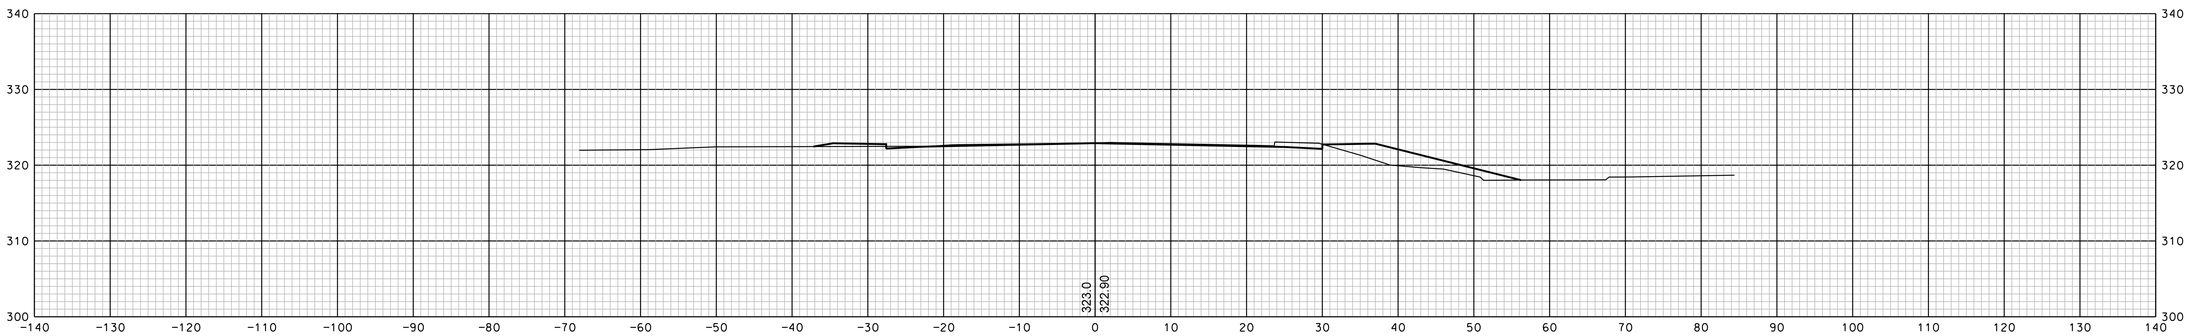

@ 1085+00

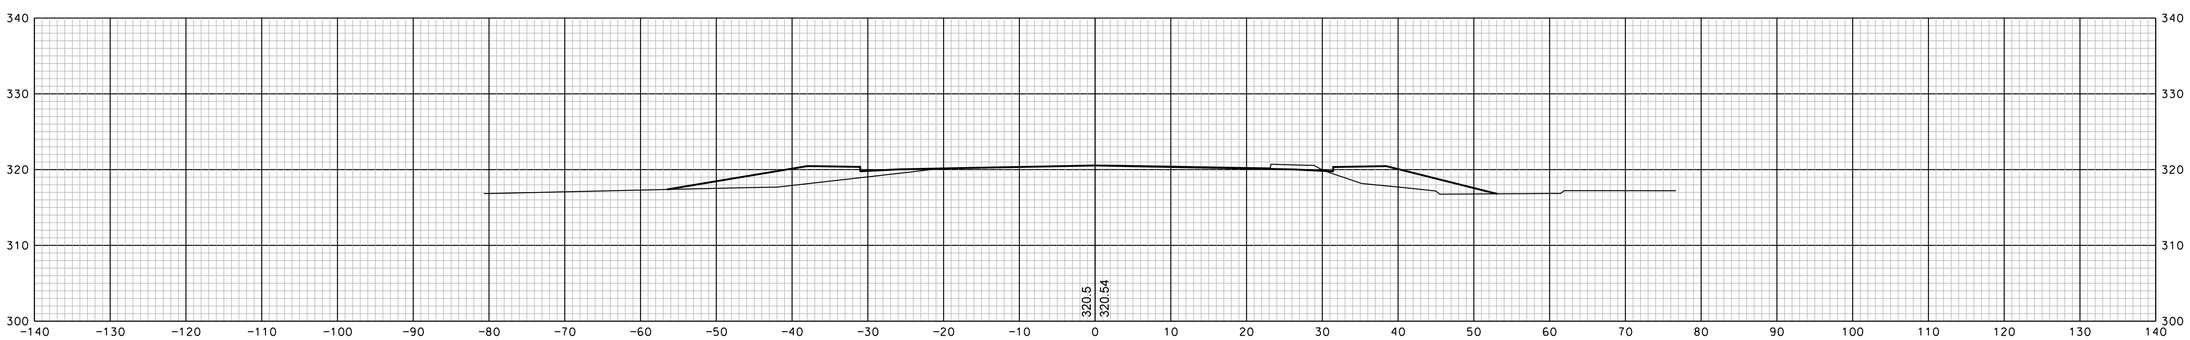

@ 1084+50

SHEET TOTALS	
COMMON EXCAV. – C.Y.	ROCK EXCAV. – C.Y.
FILL – C.Y.	MUCK EXCAV. – C.Y.

DGN	STATE PROJECT NO.	SHEET NO.	TOTAL SHEETS
13065xs	13065	71	346

REVISIONS AFTER PROPOSAL

NUMBER	DATE	STATION	STATION	DESCRIPTION

		DATE
SDR PROCESSED		
NEW DESIGN	EMM	DATE 1/23/2020
SHEET CHECKED	NCF	DATE 1/23/2020
AS BUILT DETAILS		DATE

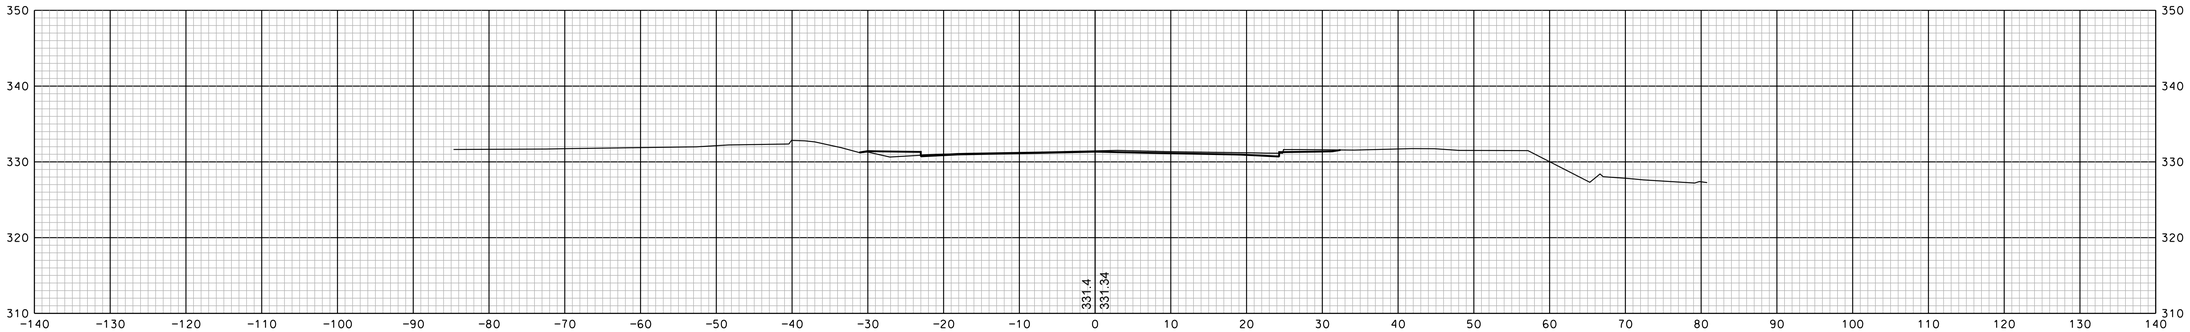

@ 1087+00

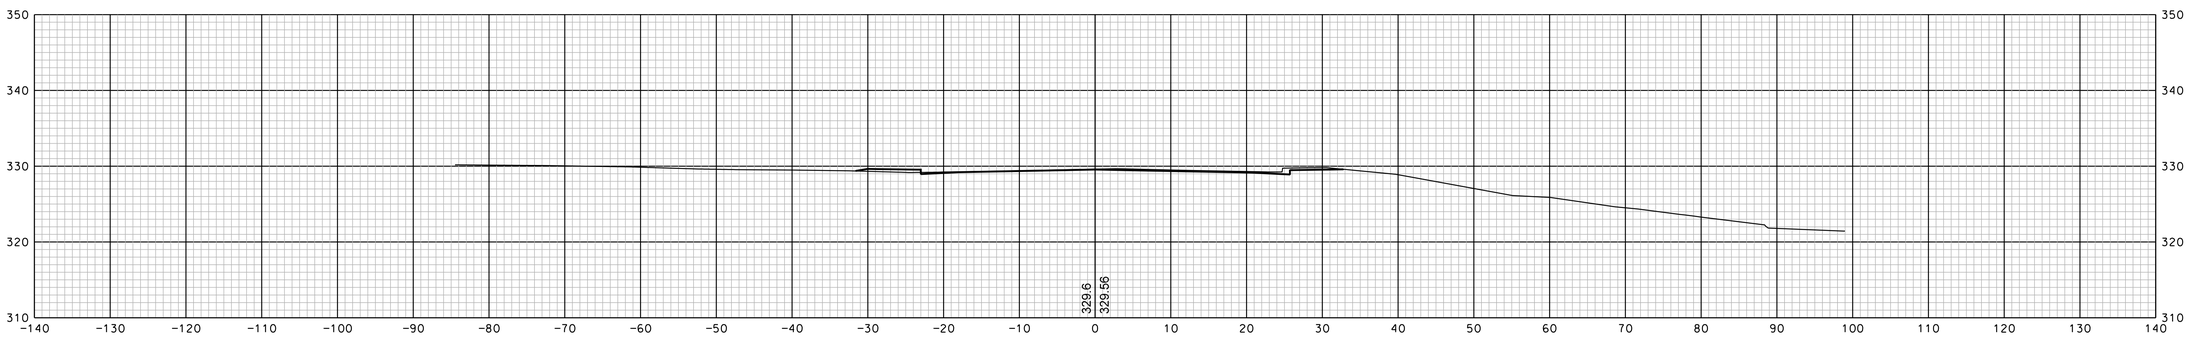

@ 1086+50

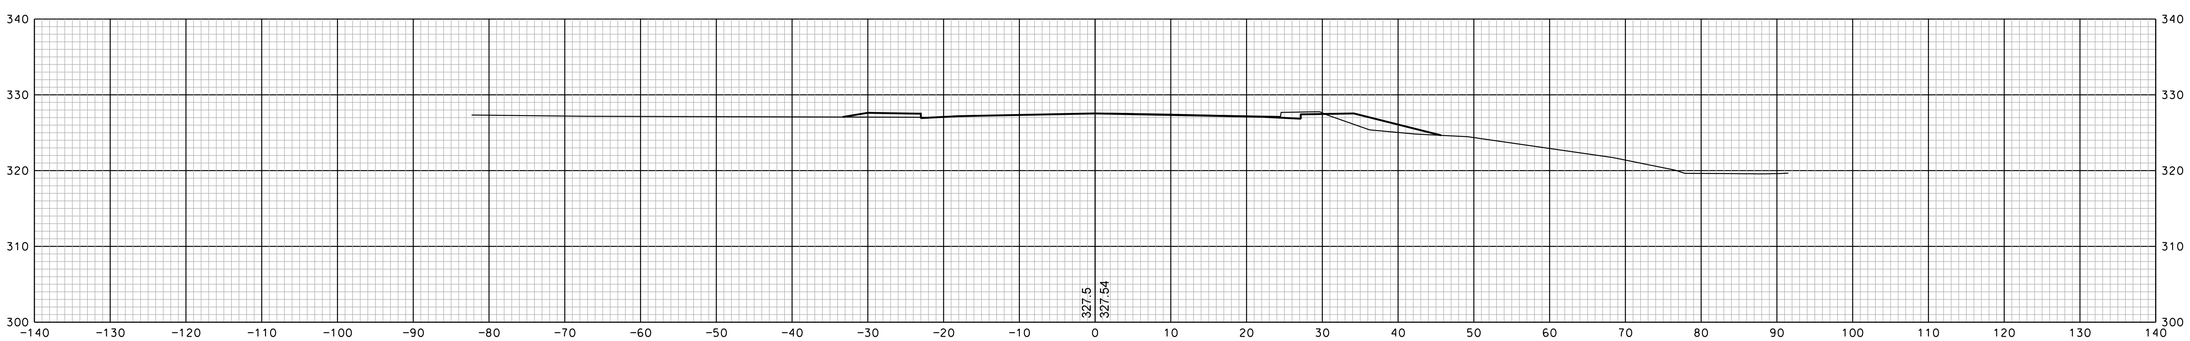

@ 1086+00

REVISIONS AFTER PROPOSAL

NUMBER	DATE	STATION	STATION	DESCRIPTION

SDR PROCESSED		DATE	
NEW DESIGN	EMM	DATE	1/23/2020
SHEET CHECKED	NCF	DATE	1/23/2020
AS BUILT DETAILS		DATE	

SHEET TOTALS

COMMON EXCAV.	– C.Y.	ROCK EXCAV.	– C.Y.
FILL	– C.Y.	MUCK EXCAV.	– C.Y.

DGN	STATE PROJECT NO.	SHEET NO.	TOTAL SHEETS
13065xs	13065	72	346

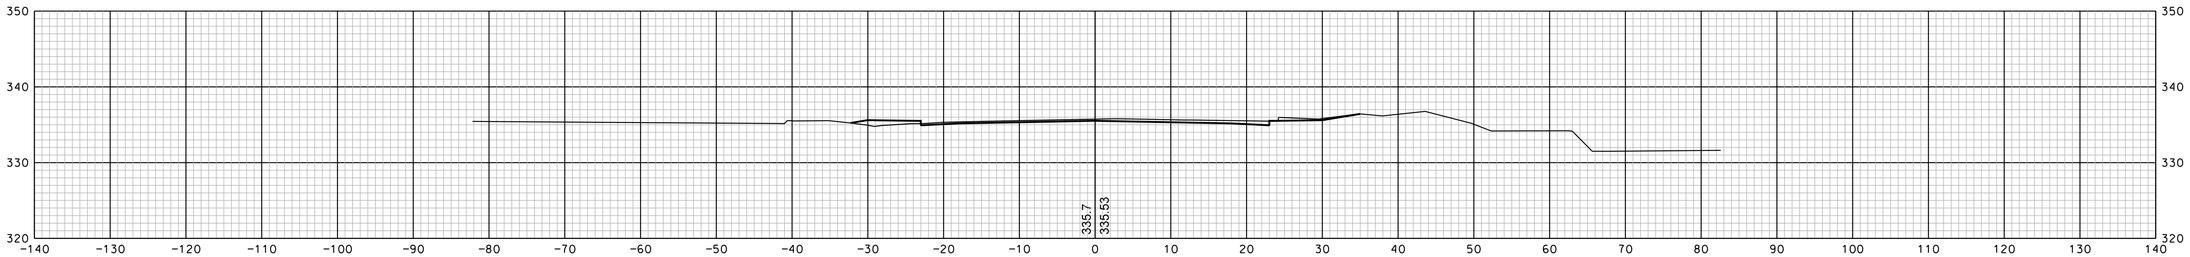

@ 1088+50

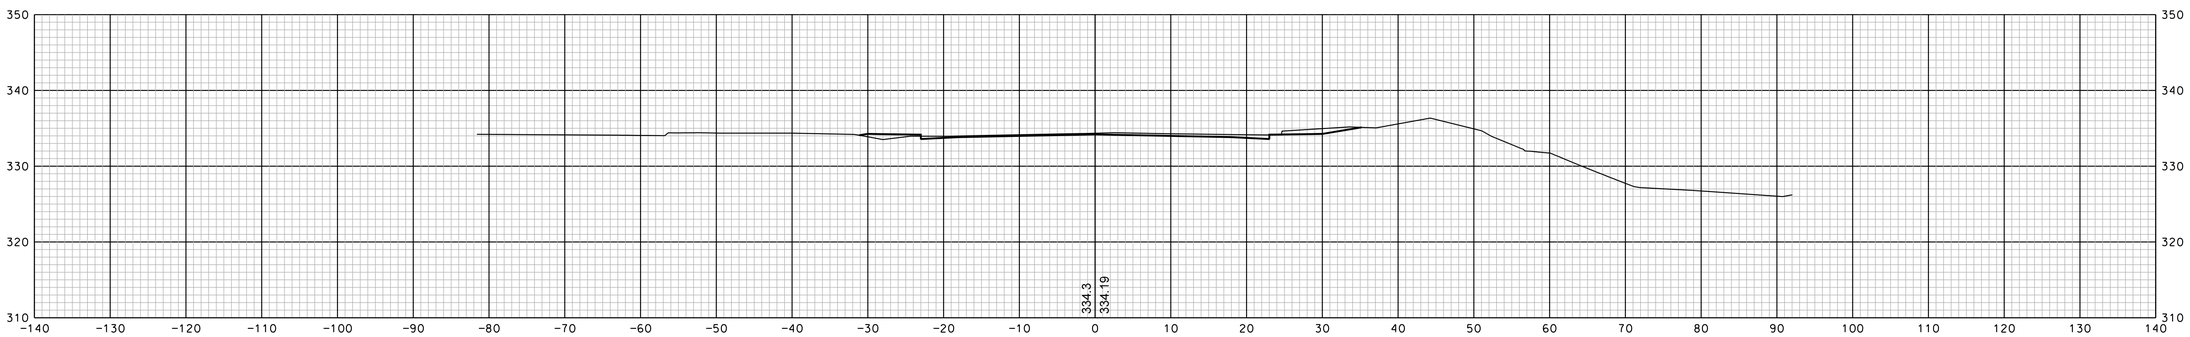

@ 1088+00

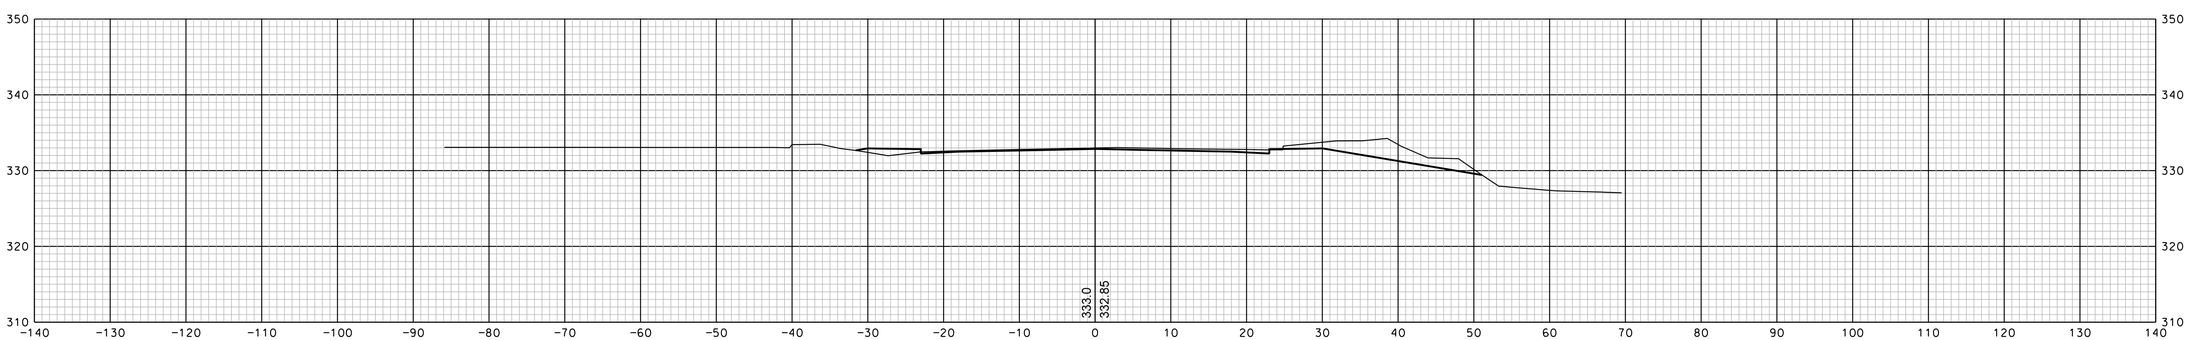

@ 1087+50

REVISIONS AFTER PROPOSAL			
NUMBER	DATE	STATION	DESCRIPTION

SDR PROCESSED		DATE	
NEW DESIGN	EMM	DATE	1/23/2020
SHEET CHECKED	NCF	DATE	1/23/2020
AS BUILT DETAILS		DATE	

SHEET TOTALS

COMMON EXCAV. – C.Y. ROCK EXCAV. – C.Y.

FILL – C.Y. MUCK EXCAV. – C.Y.

DGN	STATE PROJECT NO.	SHEET NO.	TOTAL SHEETS
13065xs	13065	73	346

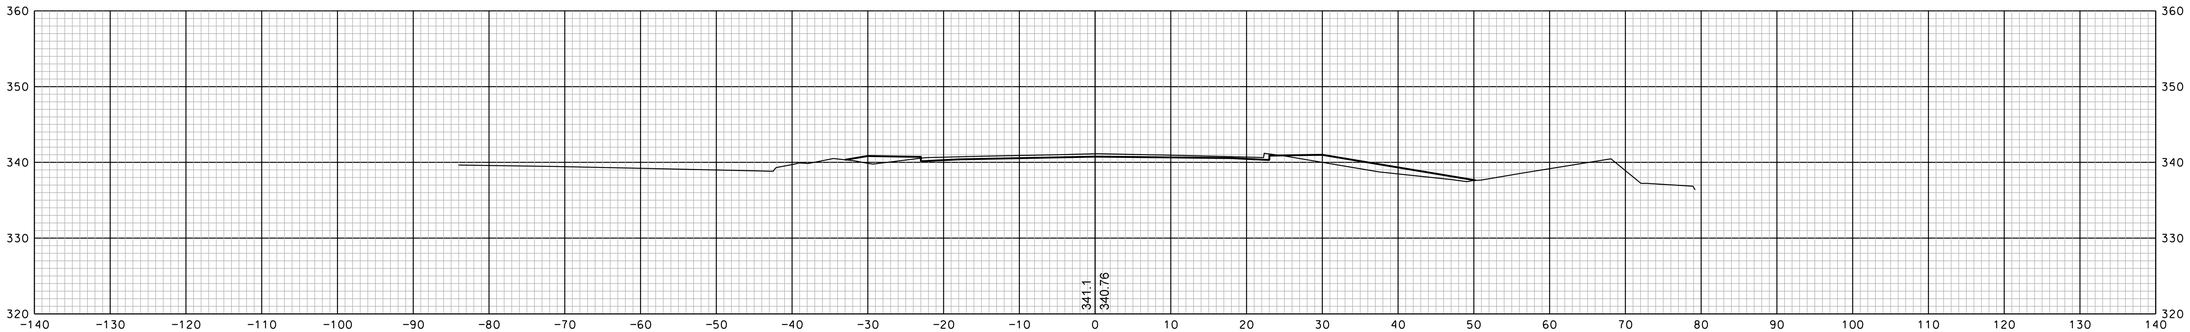

@ 1090+00

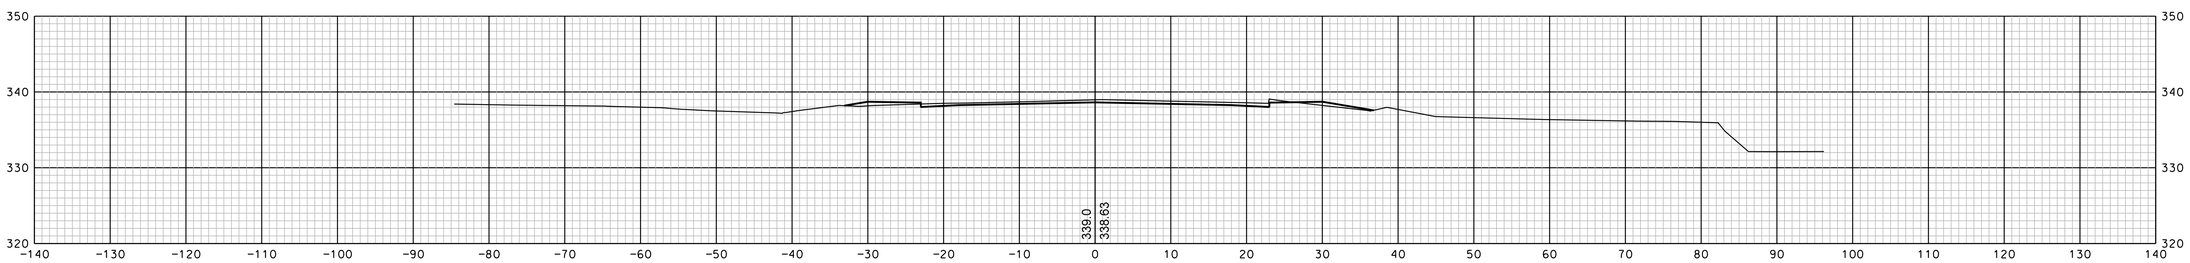

@ 1089+50

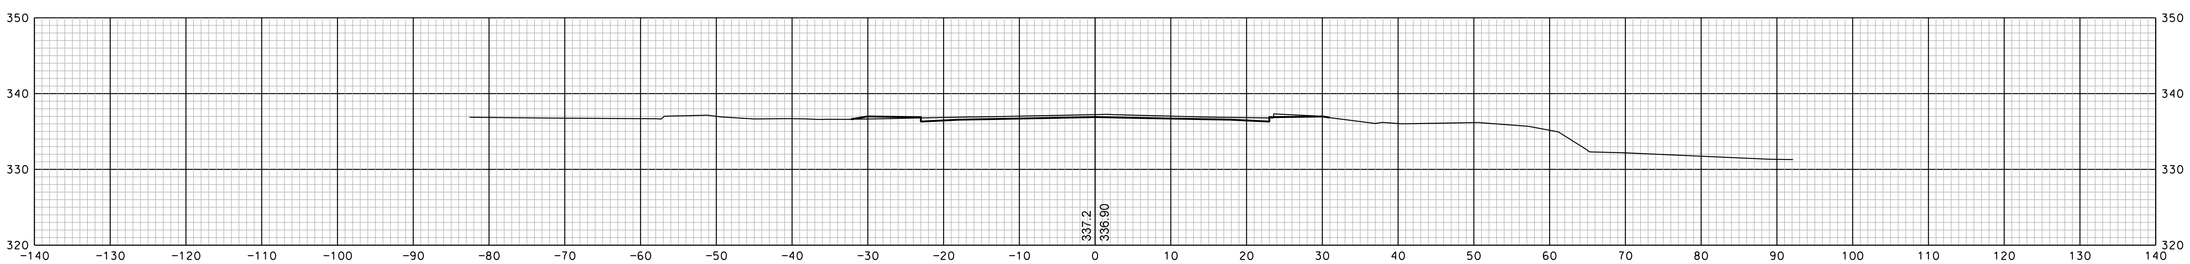

@ 1089+00

REVISIONS AFTER PROPOSAL			
NUMBER	DATE	STATION	DESCRIPTION

SDR PROCESSED		DATE
NEW DESIGN	EMM	DATE 1/23/2020
SHEET CHECKED	NCF	DATE 1/23/2020
AS BUILT DETAILS		DATE

SHEET TOTALS

COMMON EXCAV. – C.Y. ROCK EXCAV. – C.Y.

FILL – C.Y. MUCK EXCAV. – C.Y.

DGN	STATE PROJECT NO.	SHEET NO.	TOTAL SHEETS
13065xs	13065	74	346

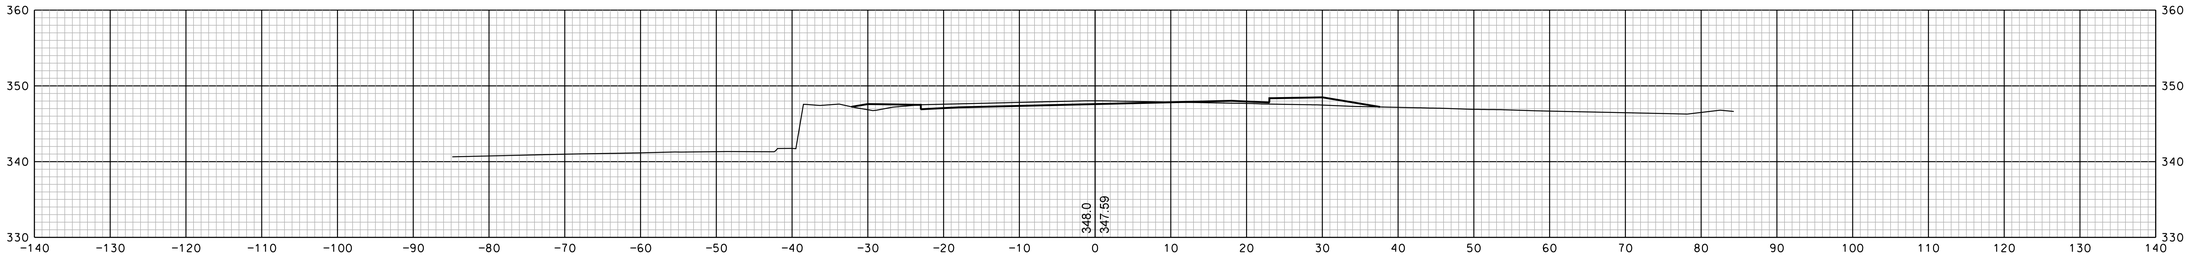

@ 1091+50

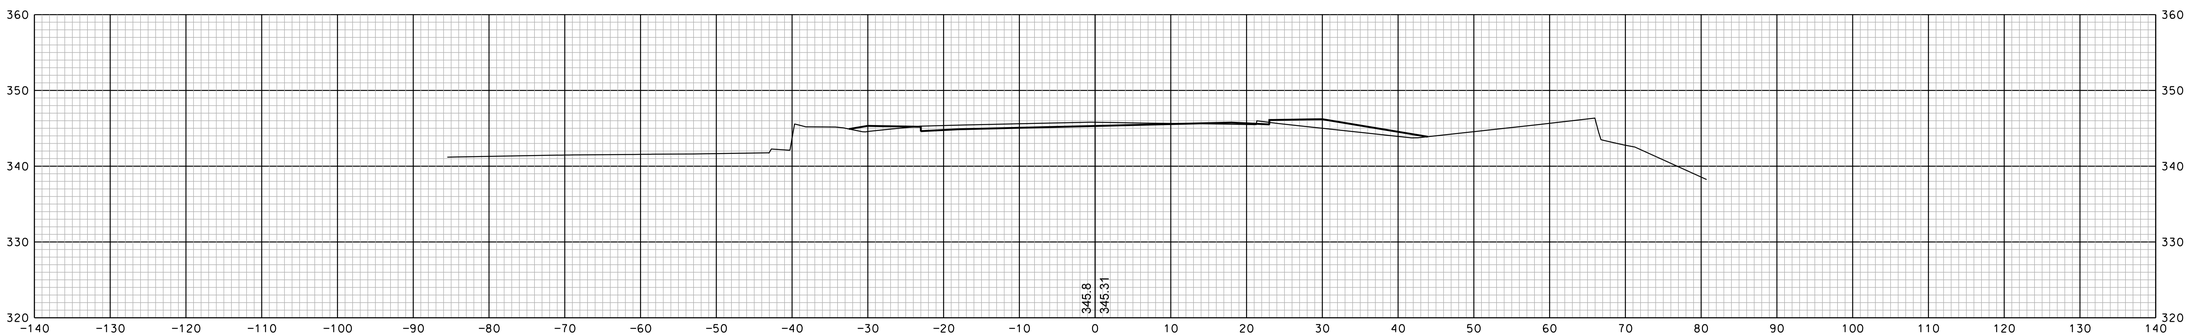

@ 1091+00

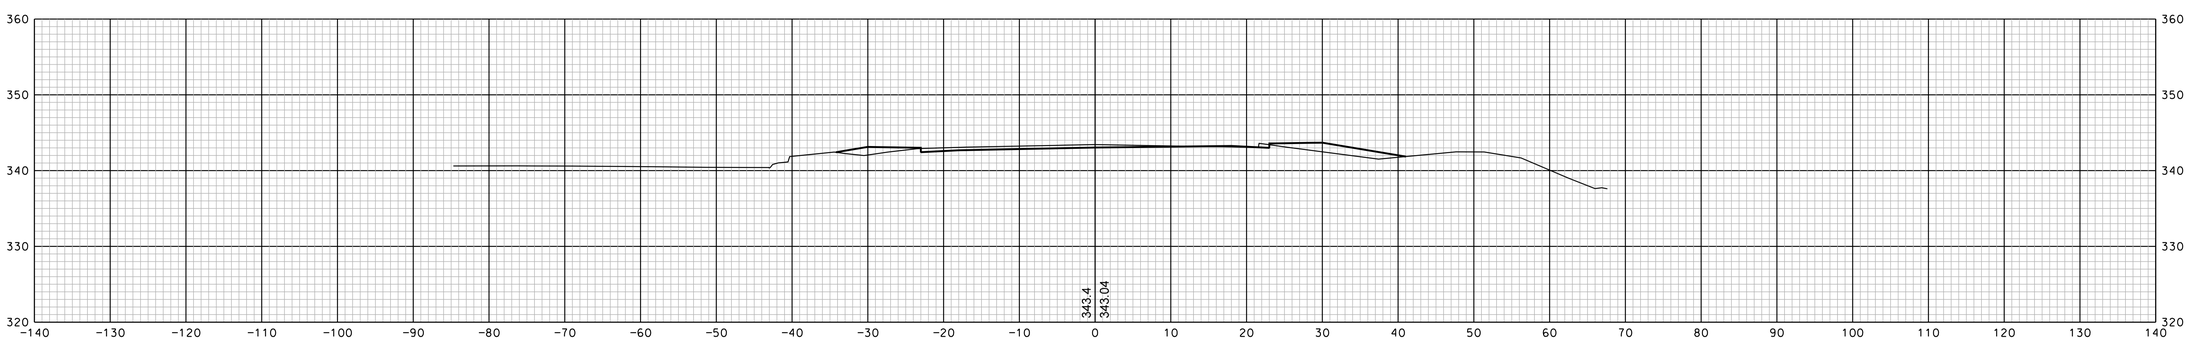

@ 1090+50

REVISIONS AFTER PROPOSAL			
NUMBER	DATE	STATION	STATION	DESCRIPTION

SDR PROCESSED		DATE
NEW DESIGN	EMM	DATE 1/23/2020
SHEET CHECKED	NCF	DATE 1/23/2020
AS BUILT DETAILS		DATE

SHEET TOTALS

COMMON EXCAV. – C.Y. ROCK EXCAV. – C.Y.

FILL – C.Y. MUCK EXCAV. – C.Y.

DGN	STATE PROJECT NO.	SHEET NO.	TOTAL SHEETS
13065xs	13065	75	346

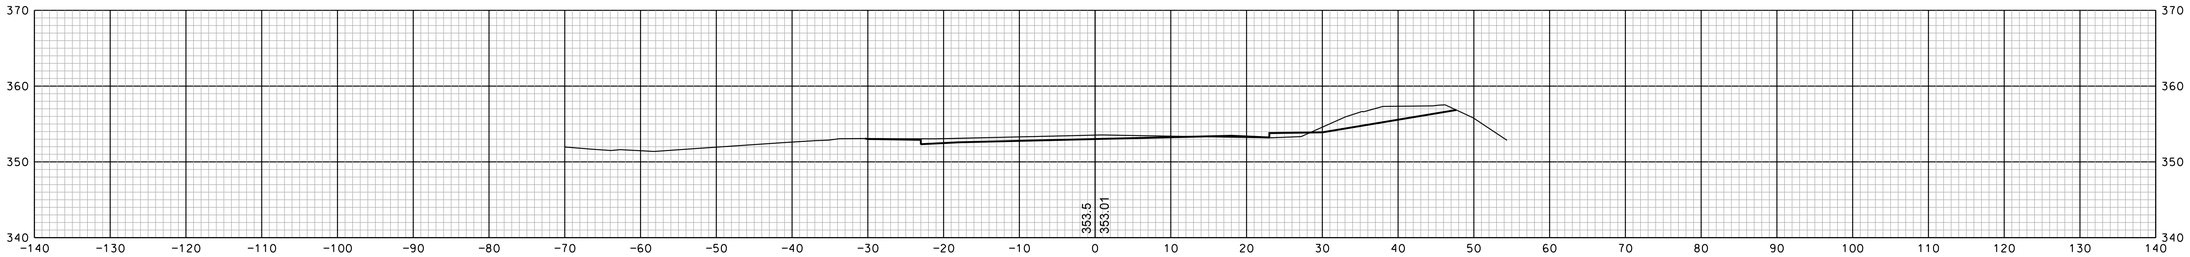

@ 1093+00

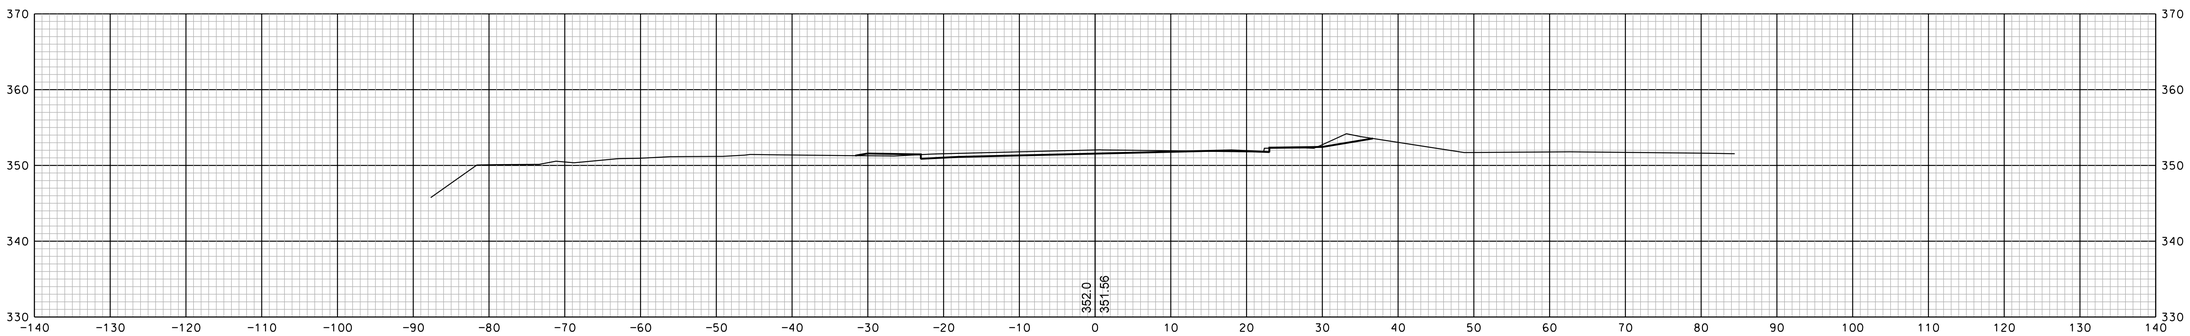

@ 1092+50

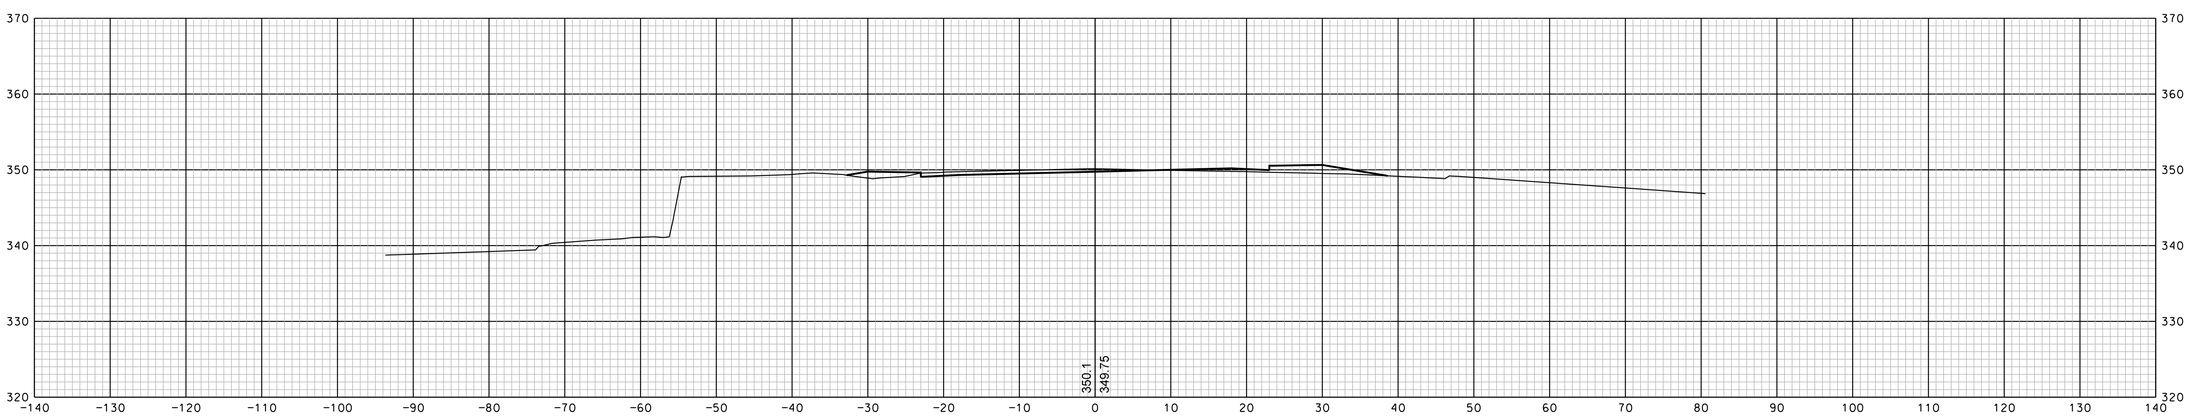

@ 1092+00

REVISIONS AFTER PROPOSAL

NUMBER	DATE	STATION	STATION	DESCRIPTION

SDR PROCESSED		DATE
NEW DESIGN	EMM	DATE 1/23/2020
SHEET CHECKED	NCF	DATE 1/23/2020
AS BUILT DETAILS		DATE

SHEET TOTALS

COMMON EXCAV.	– C.Y.	ROCK EXCAV.	– C.Y.
FILL	– C.Y.	MUCK EXCAV.	– C.Y.

DGN	STATE PROJECT NO.	SHEET NO.	TOTAL SHEETS
13065xs	13065	76	346

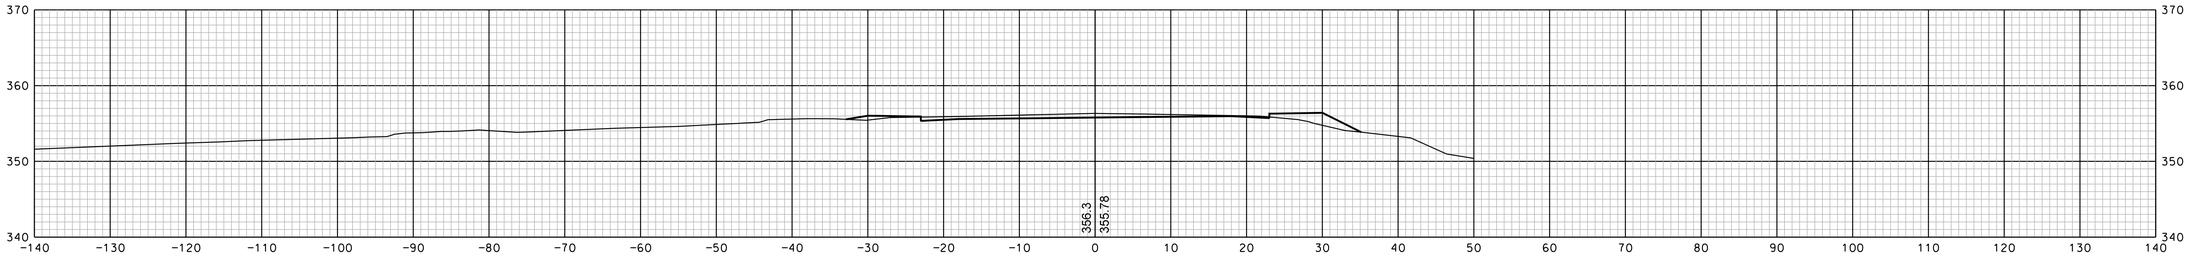

@ 1094+50

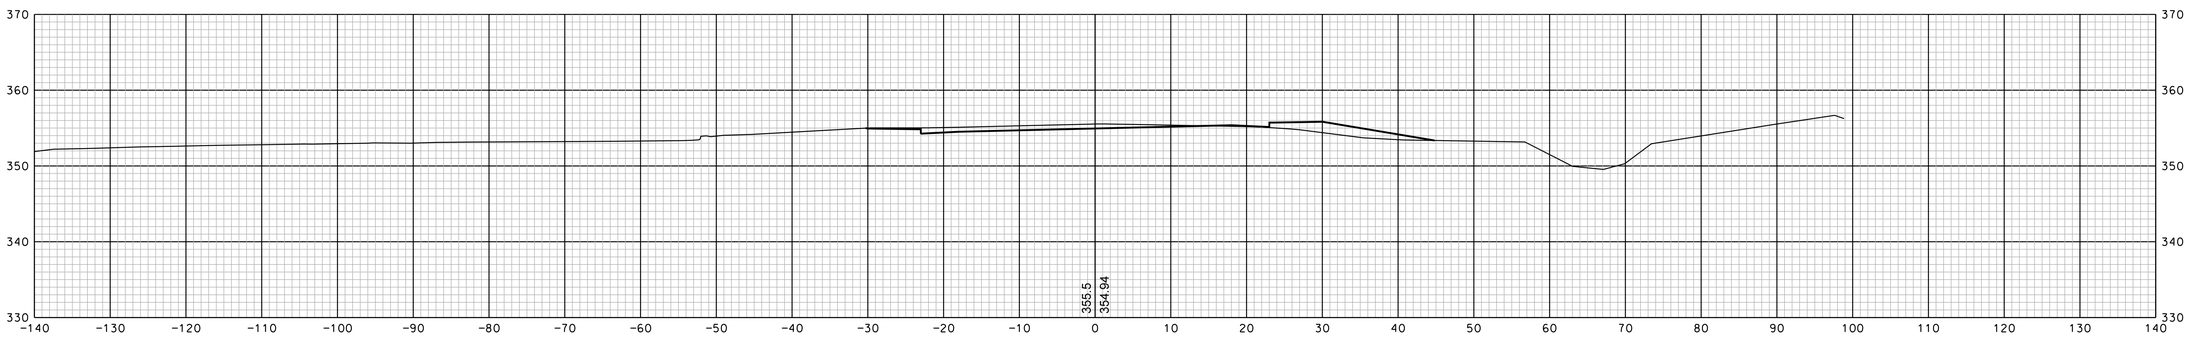

@ 1094+00

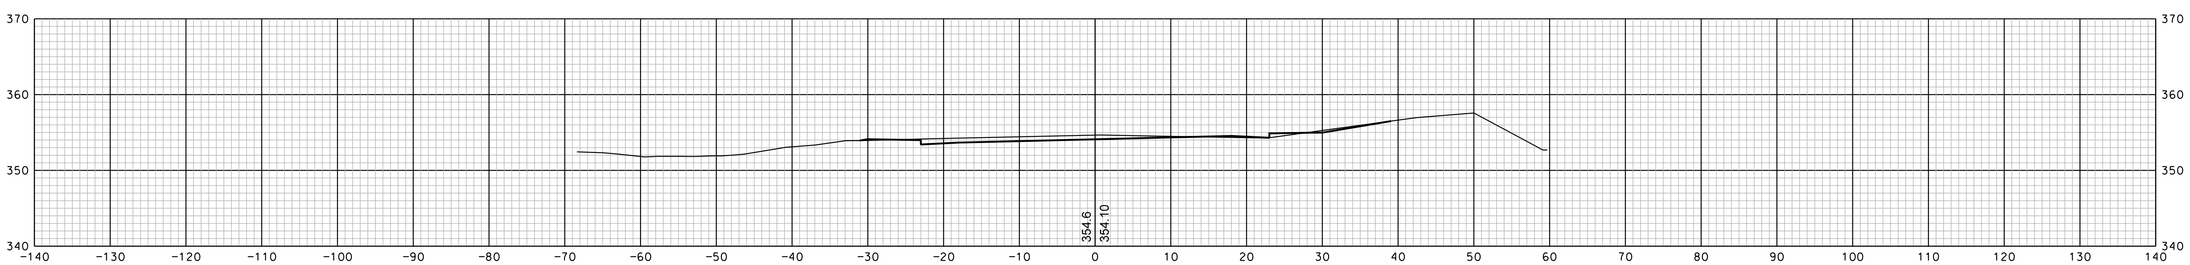

@ 1093+50

REVISIONS AFTER PROPOSAL		
NUMBER	DATE	STATION	STATION	DESCRIPTION

SDR PROCESSED		DATE
NEW DESIGN	EMM	DATE 1/23/2020
SHEET CHECKED	NCF	DATE 1/23/2020
AS BUILT DETAILS		DATE

SHEET TOTALS

COMMON EXCAV. – C.Y. ROCK EXCAV. – C.Y.

FILL – C.Y. MUCK EXCAV. – C.Y.

DGN	STATE PROJECT NO.	SHEET NO.	TOTAL SHEETS
13065xs	13065	77	346

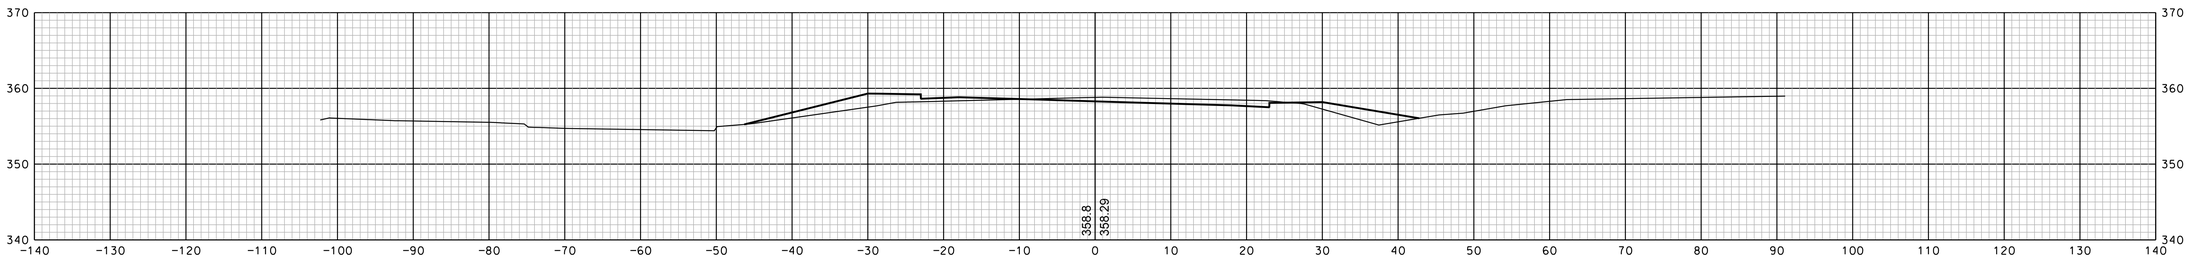

@ 1096+00

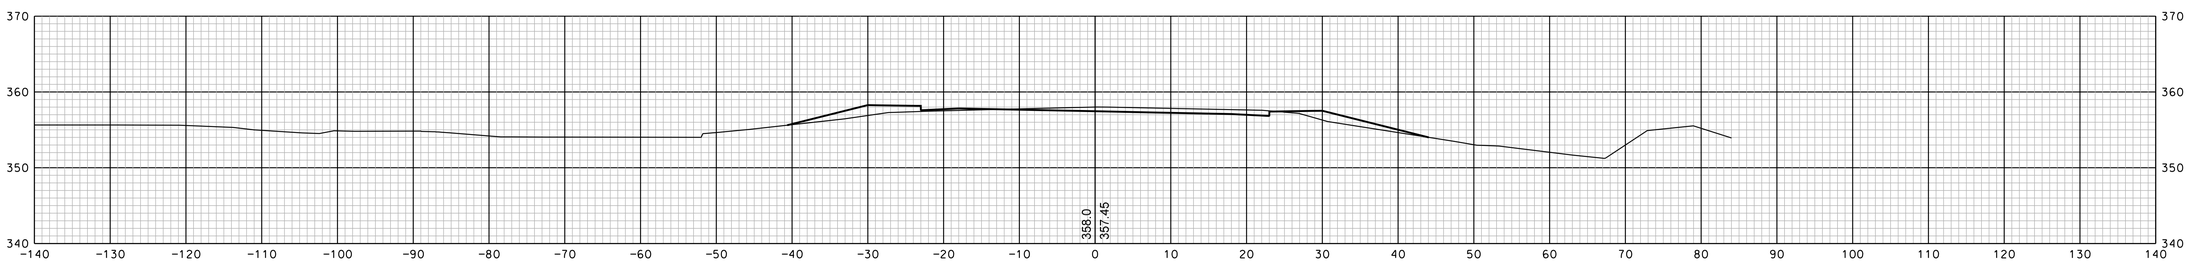

@ 1095+50

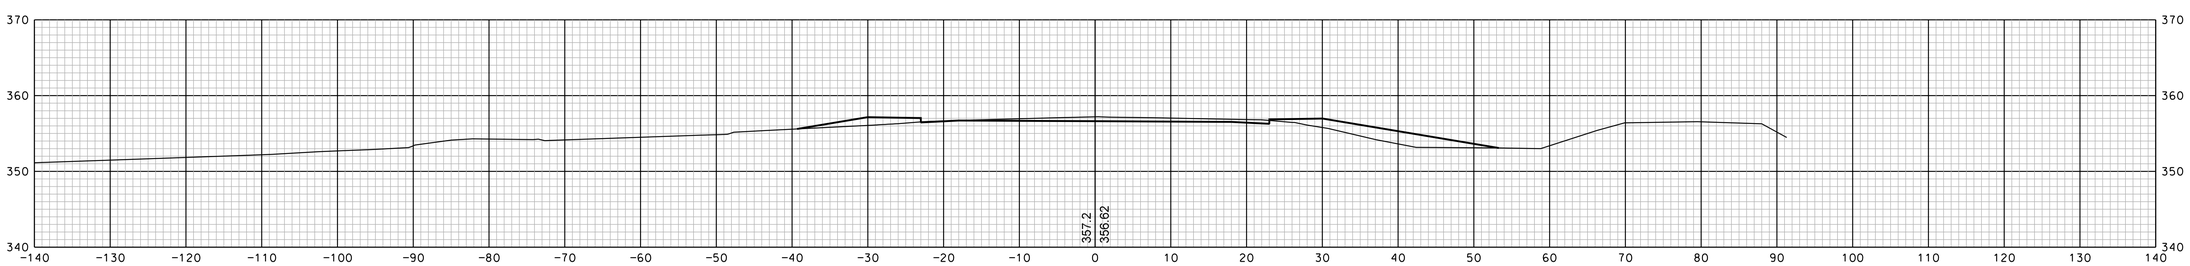

@ 1095+00

REVISIONS AFTER PROPOSAL

NUMBER	DATE	STATION	STATION	DESCRIPTION

		DATE
SDR PROCESSED		
NEW DESIGN	EMM	DATE 1/23/2020
SHEET CHECKED	NCF	DATE 1/23/2020
AS BUILT DETAILS		DATE

SHEET TOTALS

COMMON EXCAV. – C.Y. ROCK EXCAV. – C.Y.

FILL – C.Y. MUCK EXCAV. – C.Y.

DGN	STATE PROJECT NO.	SHEET NO.	TOTAL SHEETS
13065xs	13065	78	346

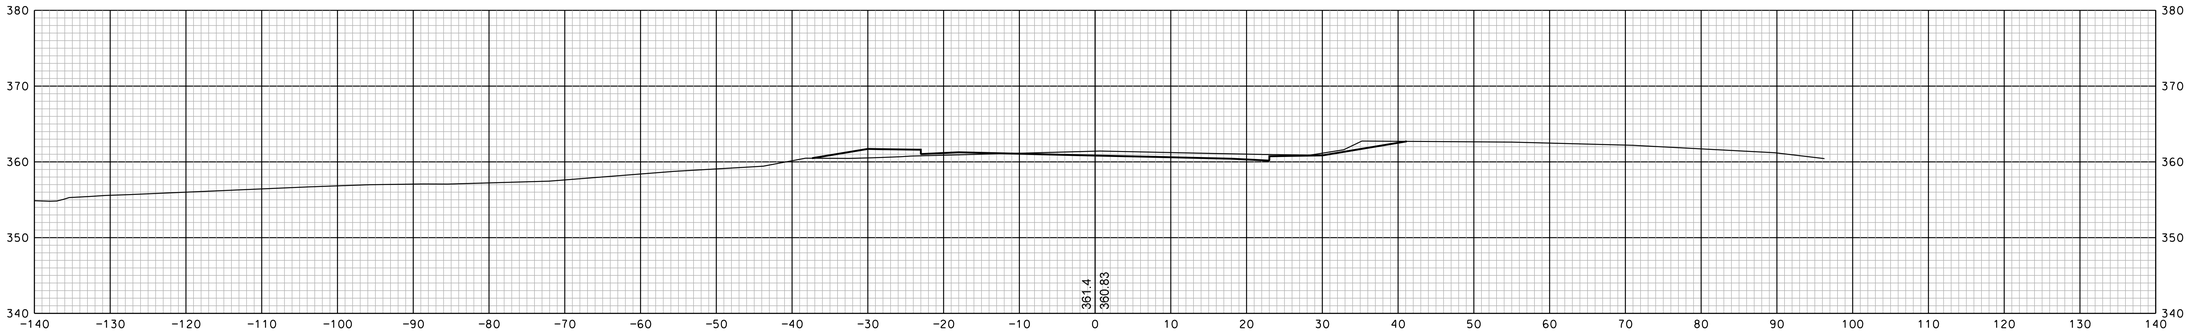

@ 1097+50

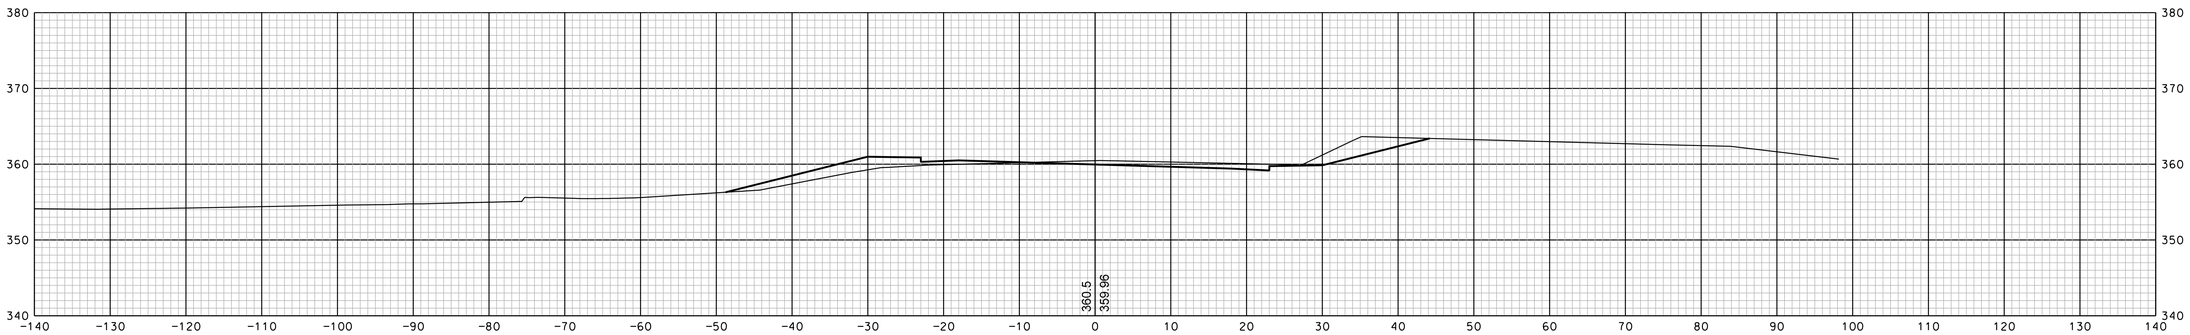

@ 1097+00

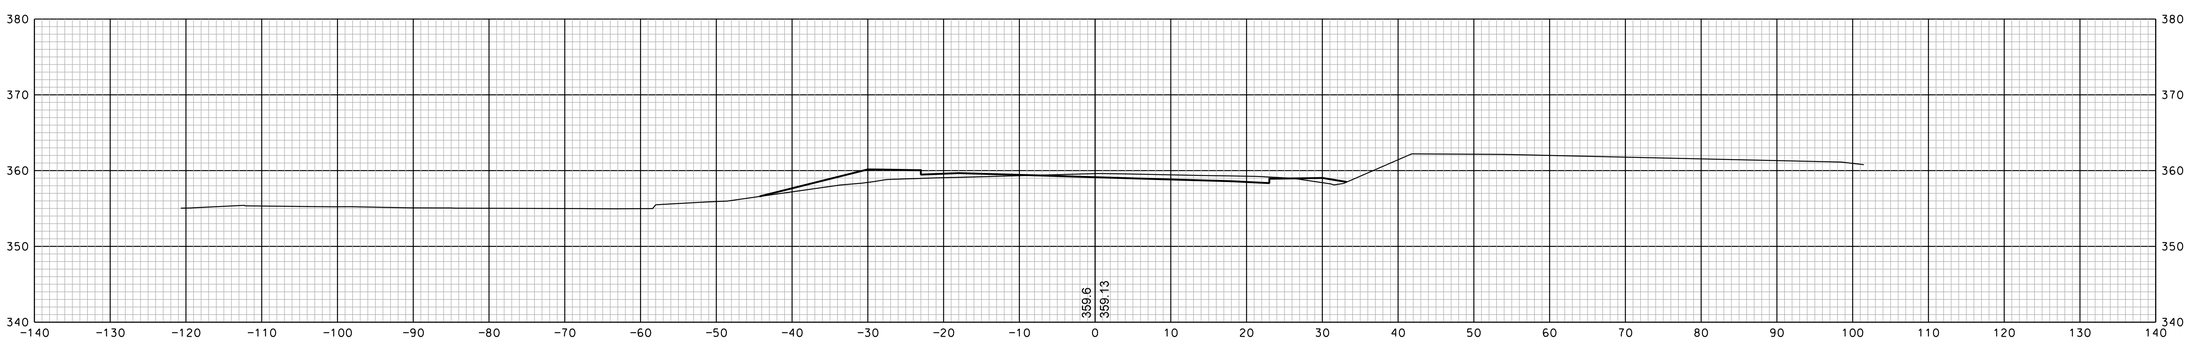

@ 1096+50

REVISIONS AFTER PROPOSAL			
NUMBER	DATE	STATION	STATION	DESCRIPTION

SDR PROCESSED		DATE	
NEW DESIGN	EMM	DATE	1/23/2020
SHEET CHECKED	NCF	DATE	1/23/2020
AS BUILT DETAILS		DATE	

SHEET TOTALS

COMMON EXCAV. – C.Y. ROCK EXCAV. – C.Y.

FILL – C.Y. MUCK EXCAV. – C.Y.

DGN	STATE PROJECT NO.	SHEET NO.	TOTAL SHEETS
13065xs	13065	79	346

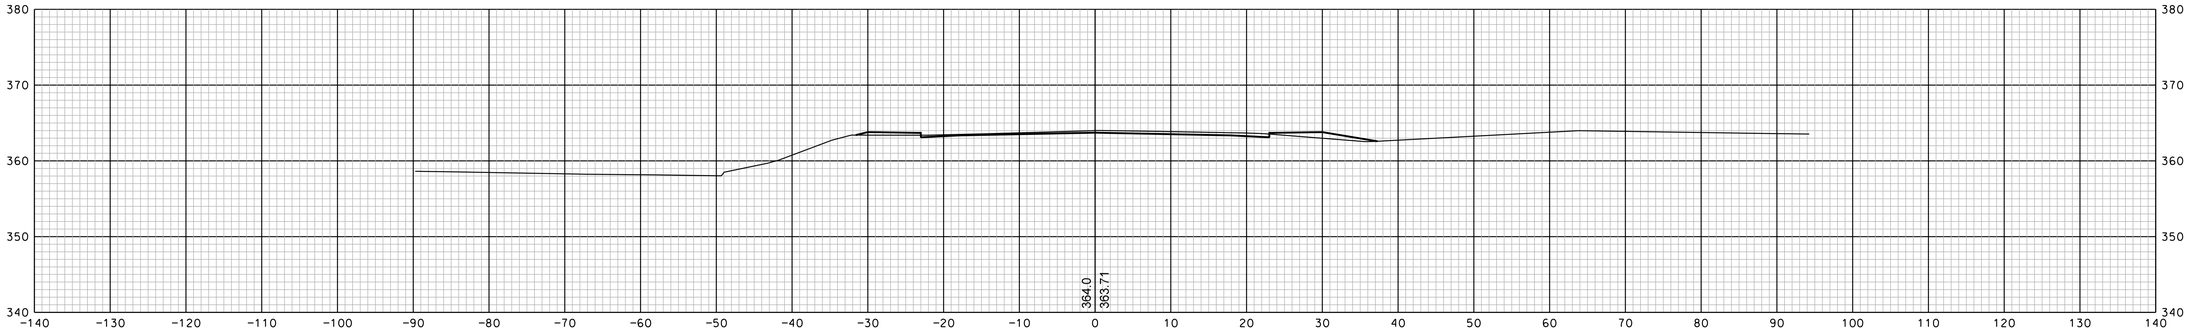

a 1099+00

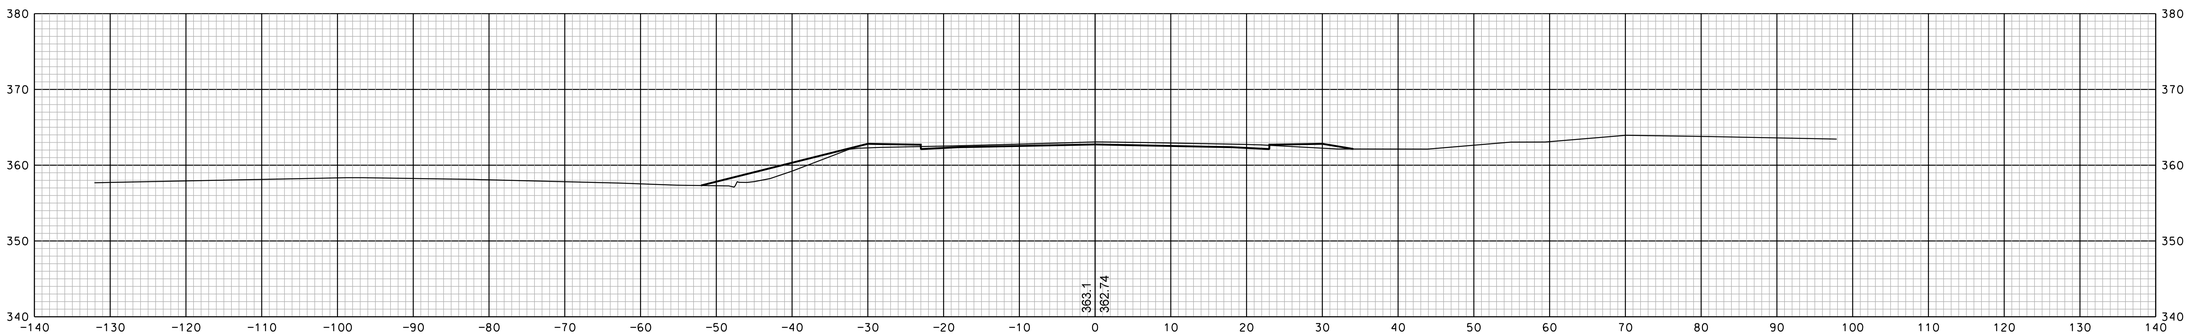

a 1098+50

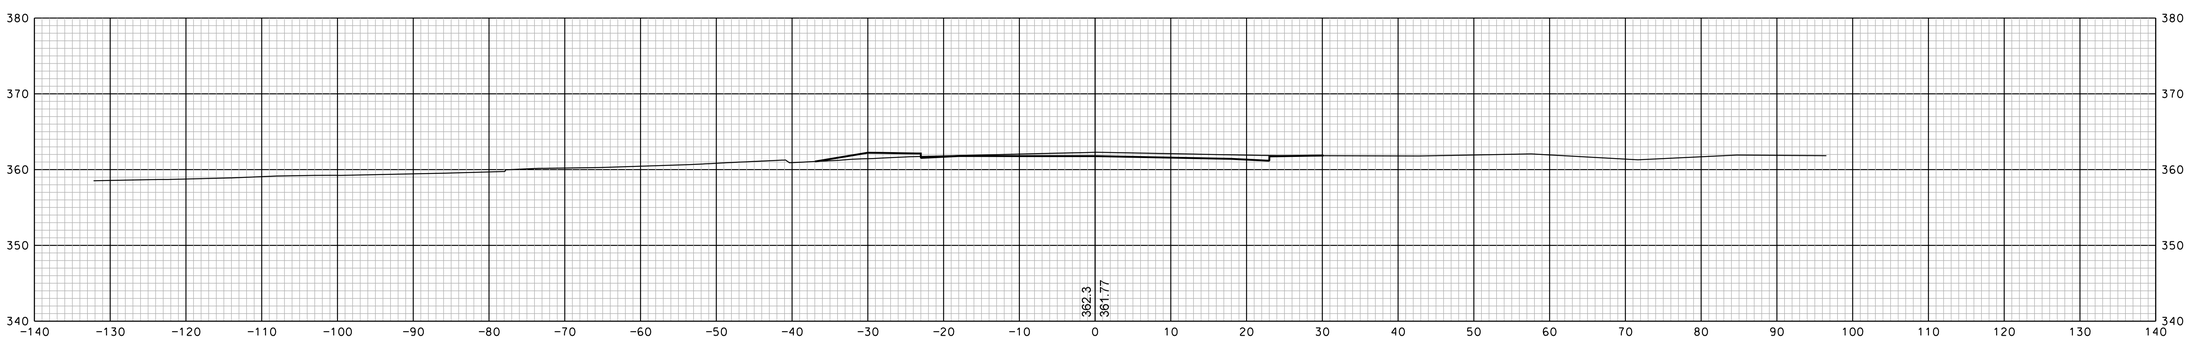

a 1098+00

REVISIONS AFTER PROPOSAL			
NUMBER	DATE	STATION	STATION	DESCRIPTION

SDR PROCESSED		DATE
NEW DESIGN	EMM	DATE 1/23/2020
SHEET CHECKED	NCF	DATE 1/23/2020
AS BUILT DETAILS		DATE

SHEET TOTALS

COMMON EXCAV. – C.Y. ROCK EXCAV. – C.Y.

FILL – C.Y. MUCK EXCAV. – C.Y.

DGN	STATE PROJECT NO.	SHEET NO.	TOTAL SHEETS
13065xs	13065	80	346

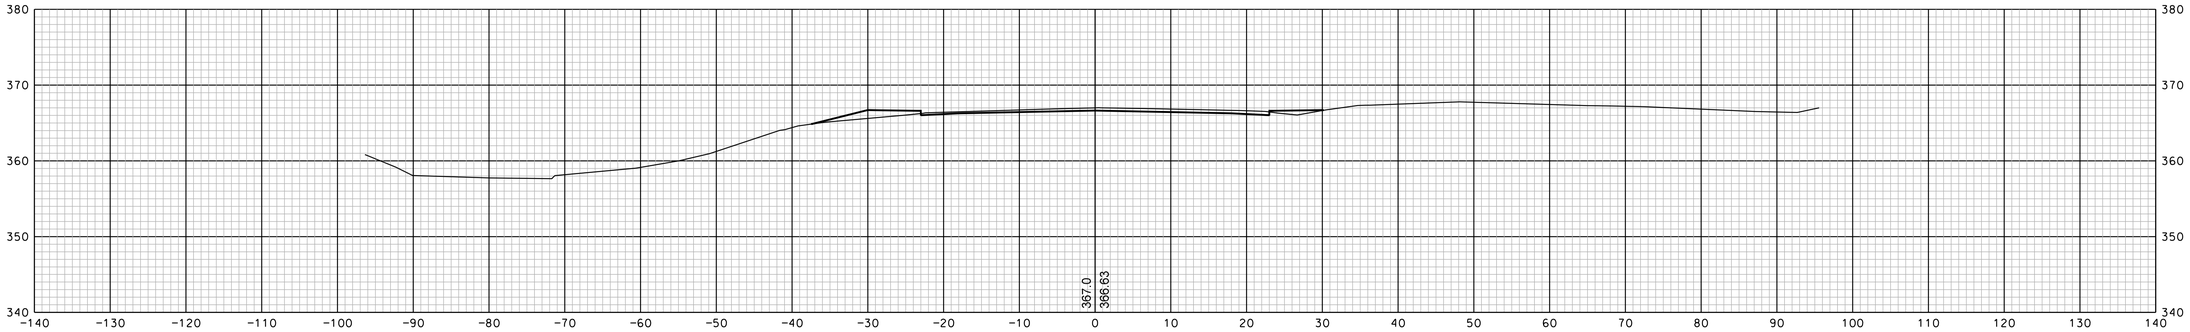

a 1100+50

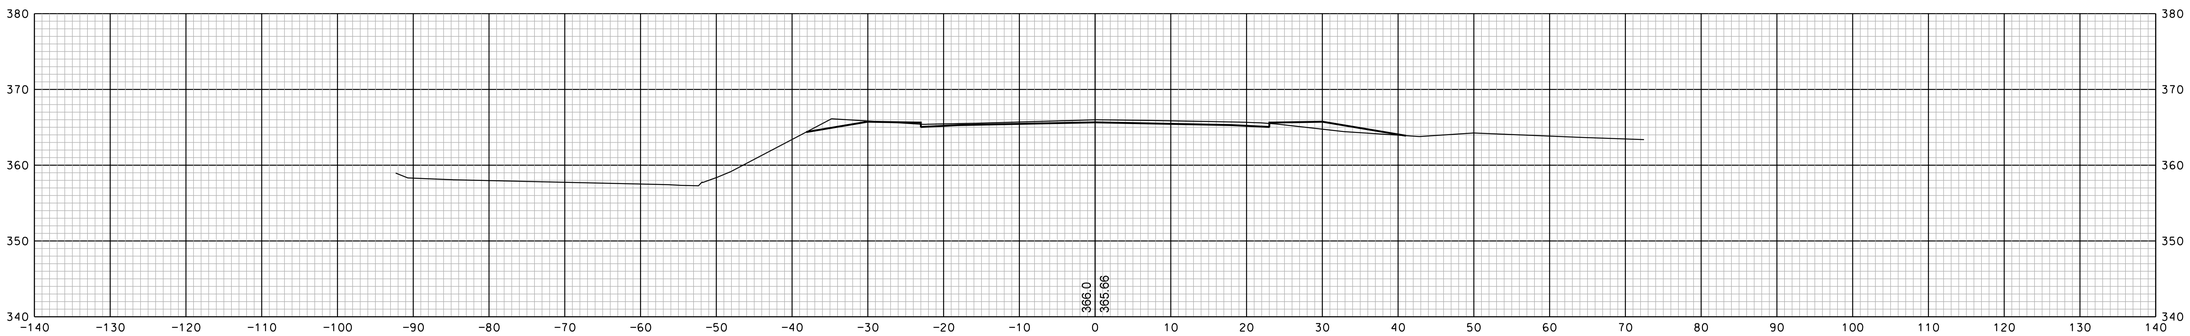

a 1100+00

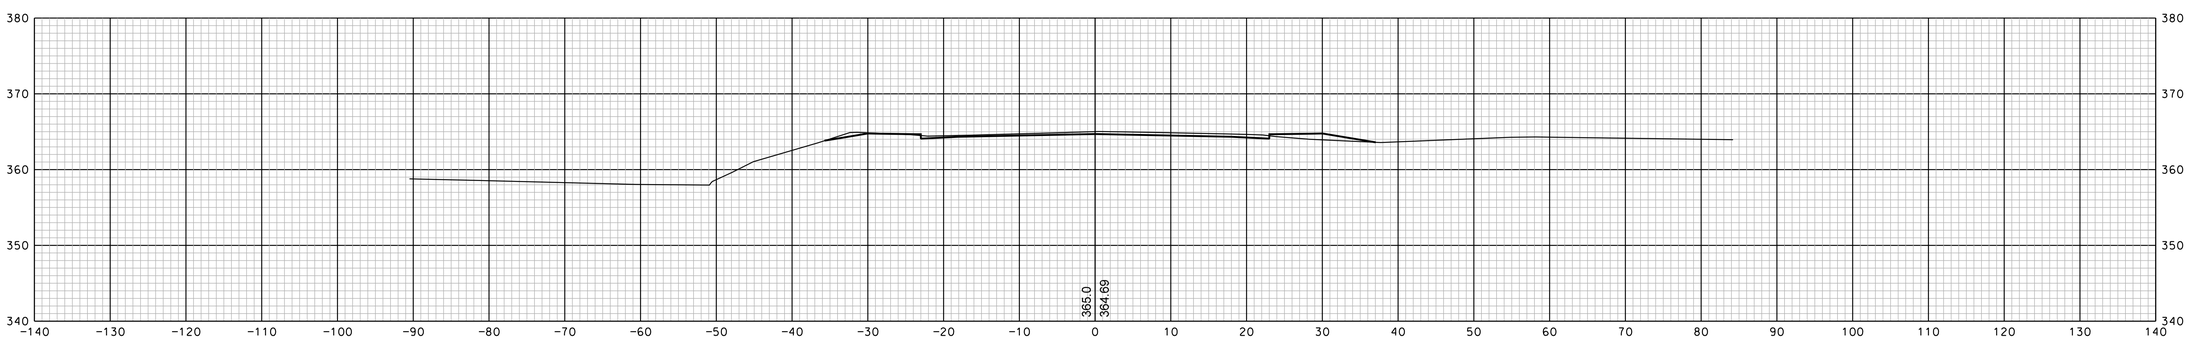

a 1099+50

SHEET TOTALS			
COMMON EXCAV.	– C.Y.	ROCK EXCAV.	– C.Y.
FILL	– C.Y.	MUCK EXCAV.	– C.Y.

DGN	STATE PROJECT NO.	SHEET NO.	TOTAL SHEETS
13065xs	13065	81	346

REVISIONS AFTER PROPOSAL

NUMBER	DATE	STATION	STATION	DESCRIPTION

SDR PROCESSED		DATE	
NEW DESIGN	EMM	DATE	1/23/2020
SHEET CHECKED	NCF	DATE	1/23/2020
AS BUILT DETAILS		DATE	

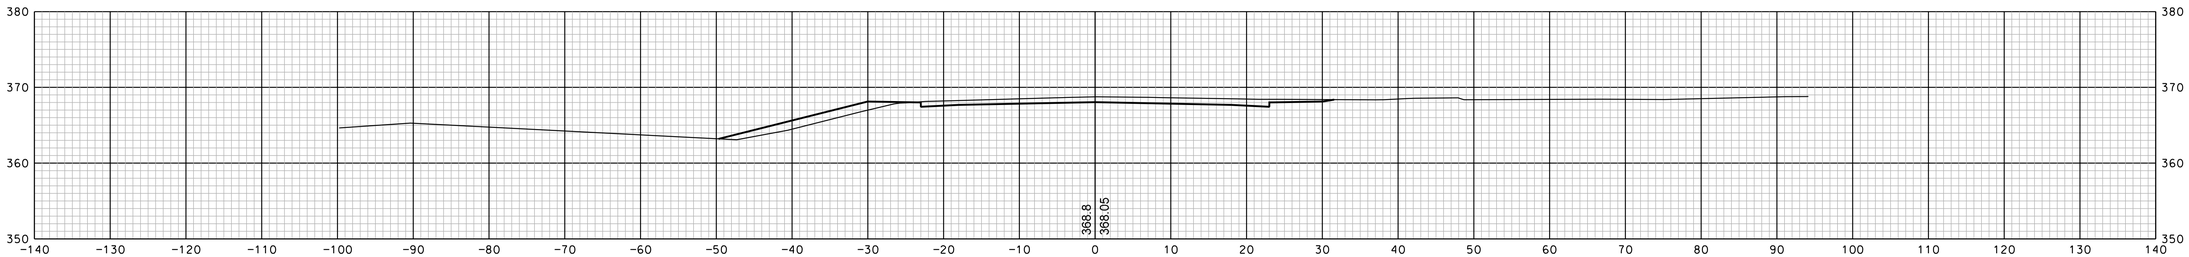

@ 1102+00

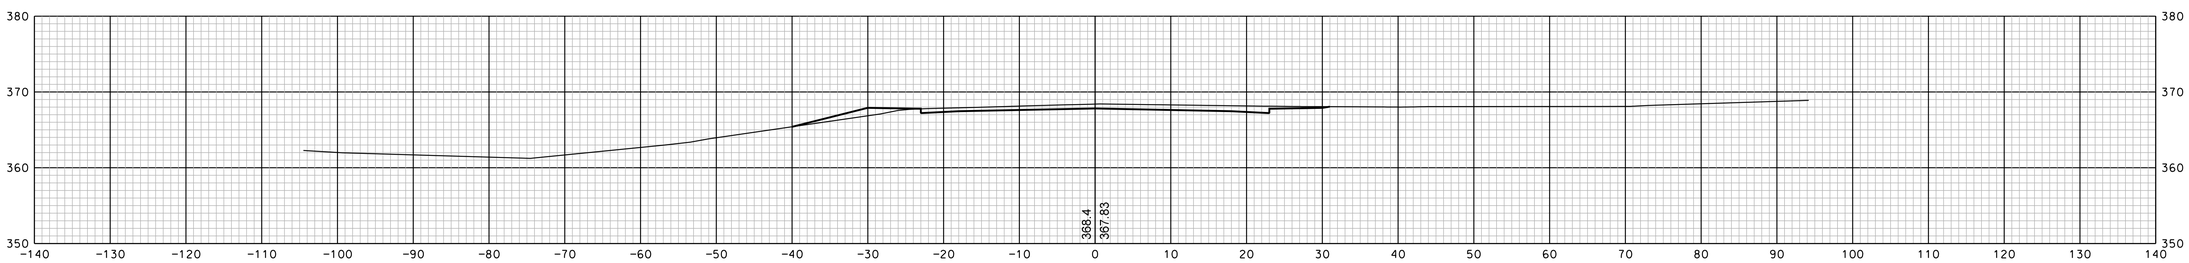

@ 1101+50

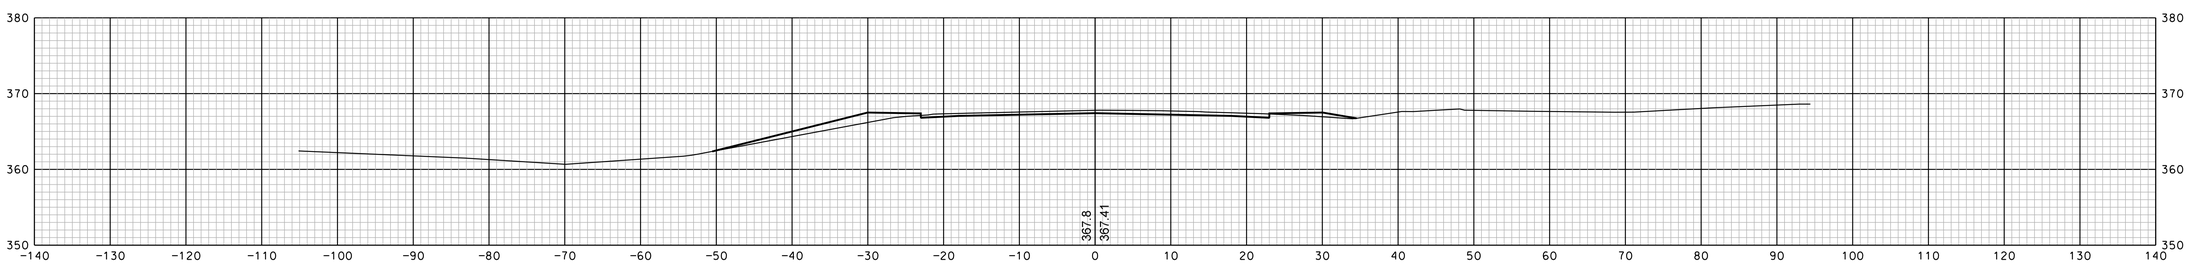

@ 1101+00

SHEET TOTALS

COMMON EXCAV.	– C.Y.	ROCK EXCAV.	– C.Y.
FILL	– C.Y.	MUCK EXCAV.	– C.Y.

DGN	STATE PROJECT NO.	SHEET NO.	TOTAL SHEETS
13065xs	13065	82	346

REVISIONS AFTER PROPOSAL

NUMBER	DATE	STATION	STATION	DESCRIPTION

SDR PROCESSED		DATE
NEW DESIGN	EMM	DATE 1/23/2020
SHEET CHECKED	NCF	DATE 1/23/2020
AS BUILT DETAILS		DATE

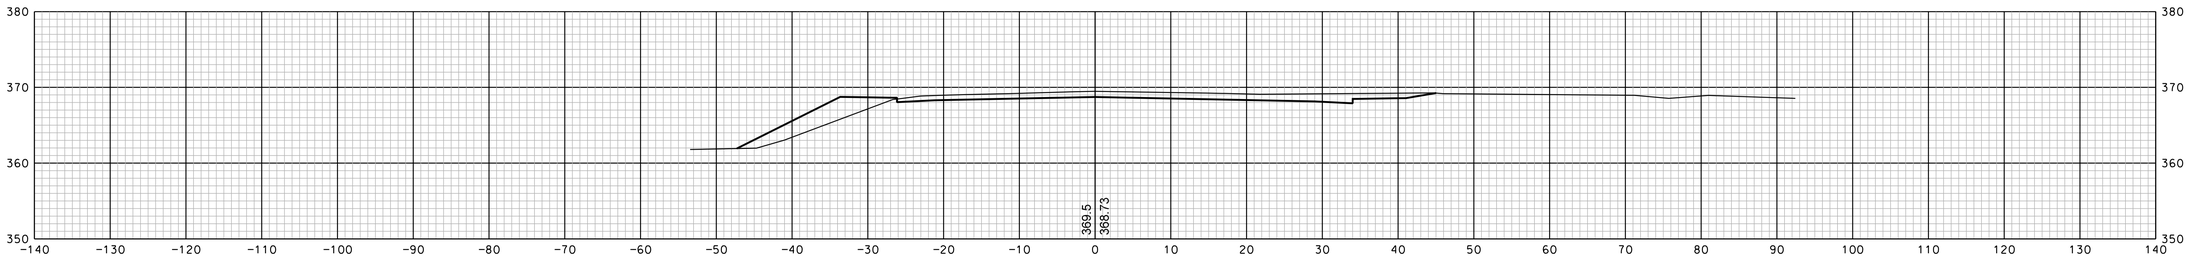

@ 1103+50

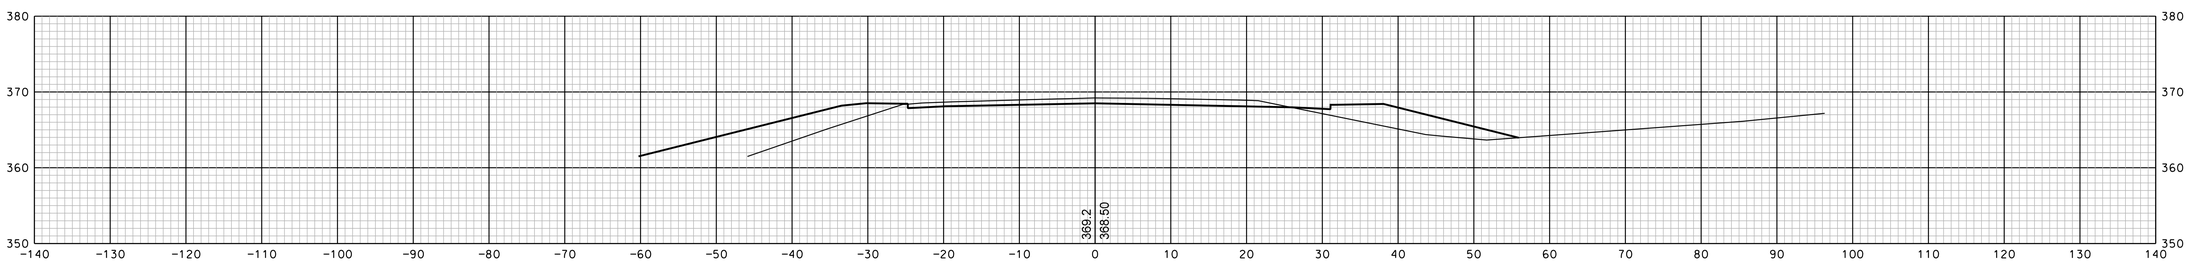

@ 1103+00

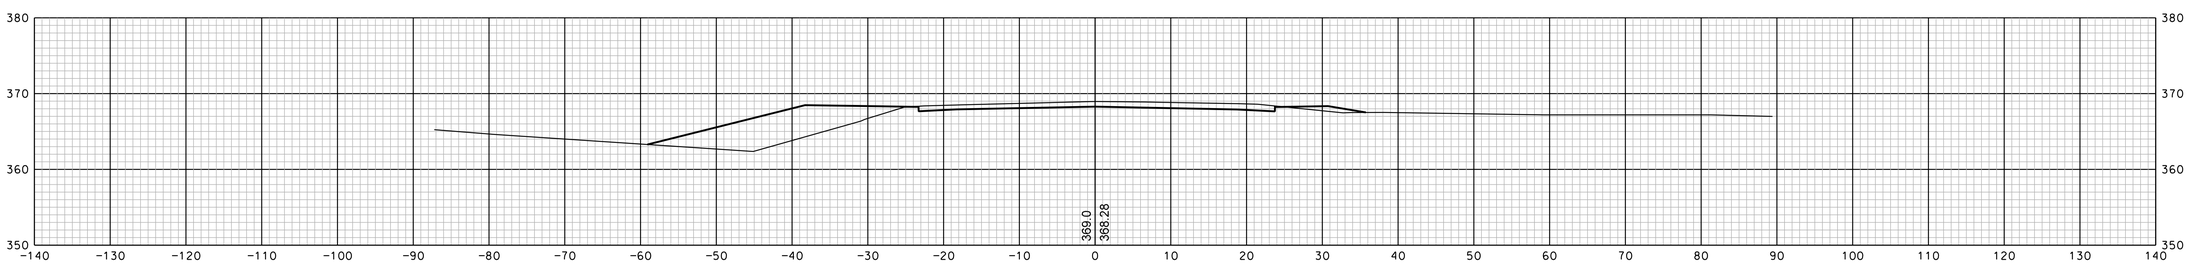

@ 1102+50

SHEET TOTALS			
COMMON EXCAV.	– C.Y.	ROCK EXCAV.	– C.Y.
FILL	– C.Y.	MUCK EXCAV.	– C.Y.

DGN	STATE PROJECT NO.	SHEET NO.	TOTAL SHEETS
13065xs	13065	83	346

REVISIONS AFTER PROPOSAL

NUMBER	DATE	STATION	STATION	DESCRIPTION

SDR PROCESSED		DATE
NEW DESIGN	EMM	DATE 1/23/2020
SHEET CHECKED	NCF	DATE 1/23/2020
AS BUILT DETAILS		DATE

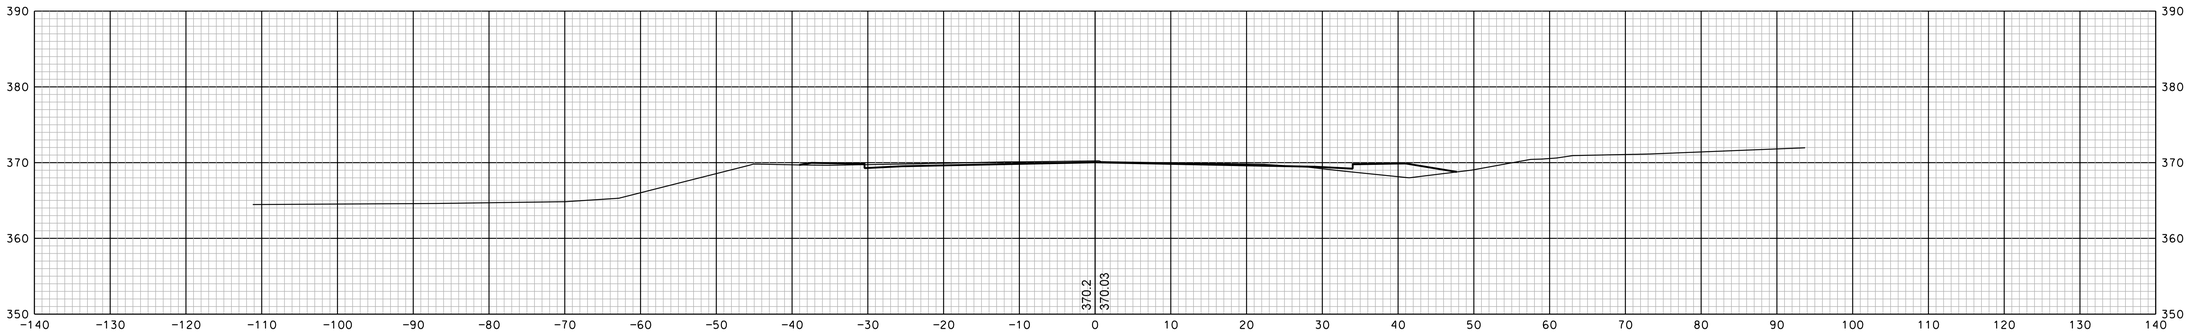

@ 1105+00

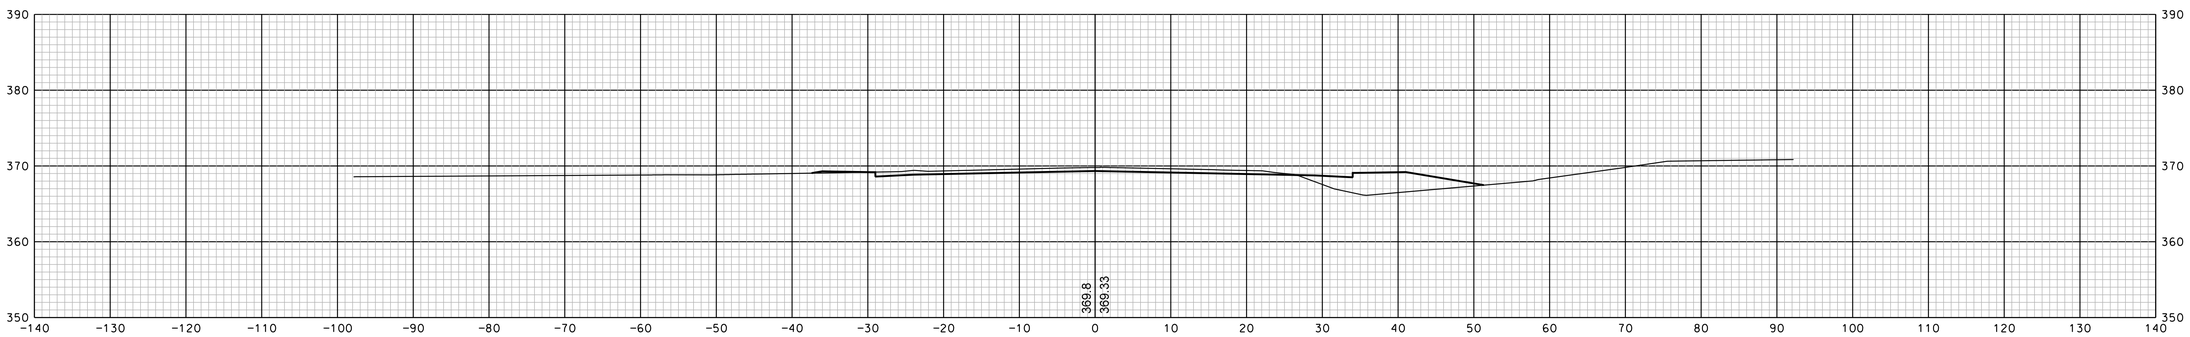

@ 1104+50

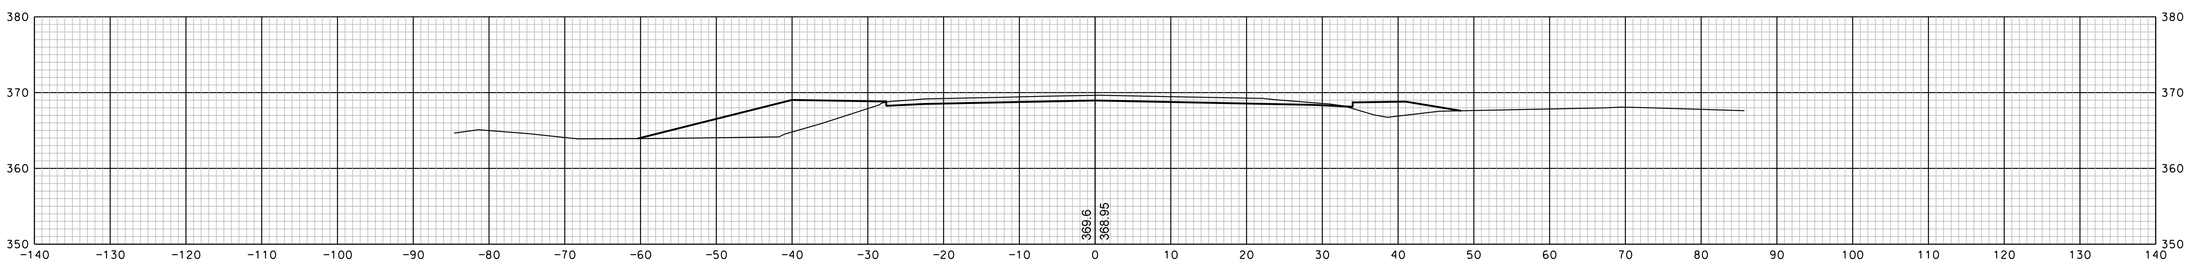

@ 1104+00

REVISIONS AFTER PROPOSAL			
NUMBER	DATE	STATION	DESCRIPTION

SDR PROCESSED		DATE
NEW DESIGN	EMM	DATE 1/23/2020
SHEET CHECKED	NCF	DATE 1/23/2020
AS BUILT DETAILS		DATE

SHEET TOTALS

COMMON EXCAV. – C.Y. ROCK EXCAV. – C.Y.

FILL – C.Y. MUCK EXCAV. – C.Y.

DGN	STATE PROJECT NO.	SHEET NO.	TOTAL SHEETS
13065xs	13065	84	346

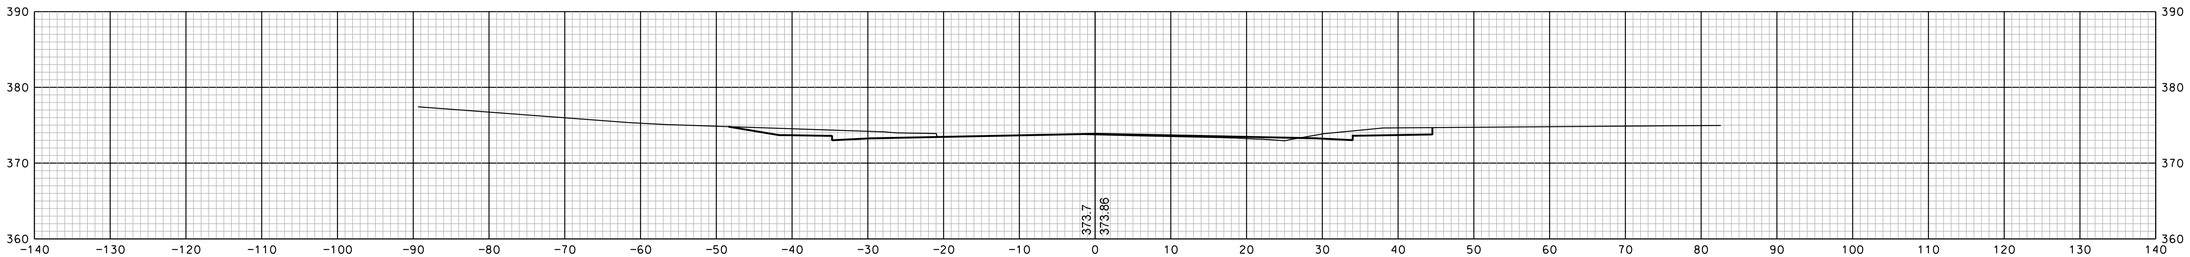

@ 1106+50

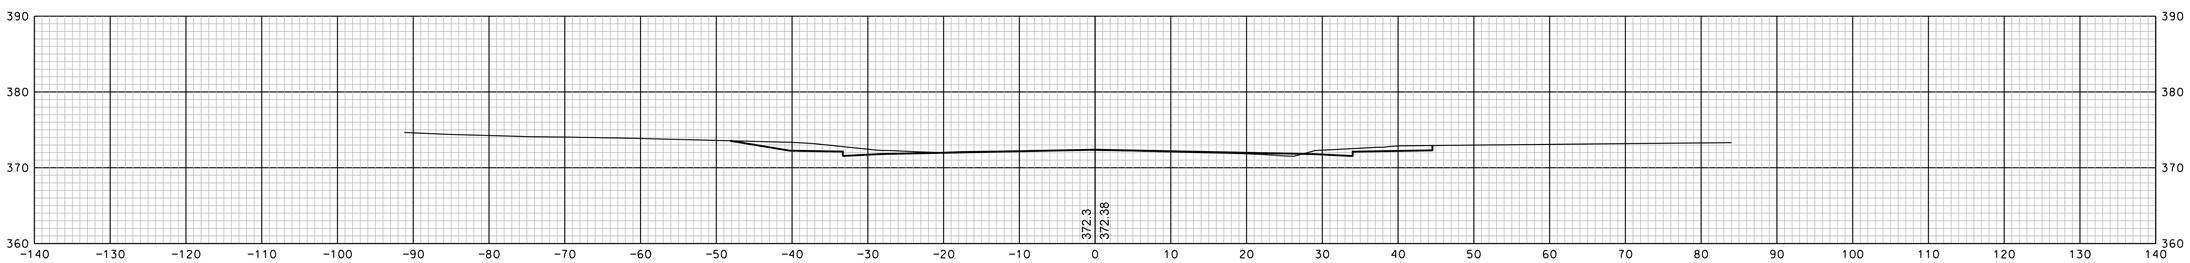

@ 1106+00

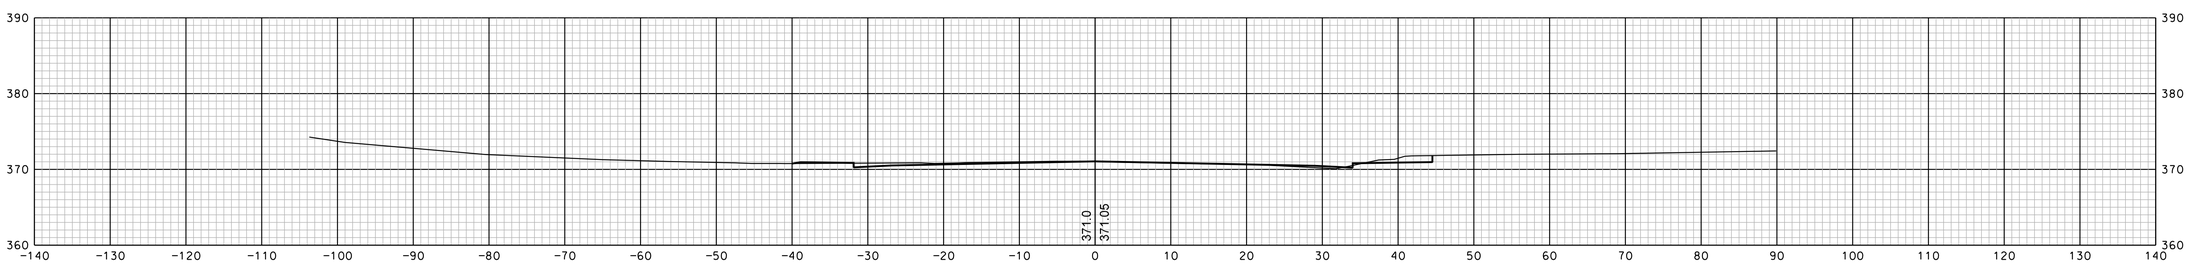

@ 1105+50

SHEET TOTALS			
COMMON EXCAV. – C.Y.		ROCK EXCAV. – C.Y.	
FILL – C.Y.		MUCK EXCAV. – C.Y.	
DGN	STATE PROJECT NO.	SHEET NO.	TOTAL SHEETS
13065xs	13065	85	346

REVISIONS AFTER PROPOSAL

NUMBER	DATE	STATION	STATION	DESCRIPTION

		DATE
SDR PROCESSED		
NEW DESIGN	EMM	DATE 1/23/2020
SHEET CHECKED	NCF	DATE 1/23/2020
AS BUILT DETAILS		DATE

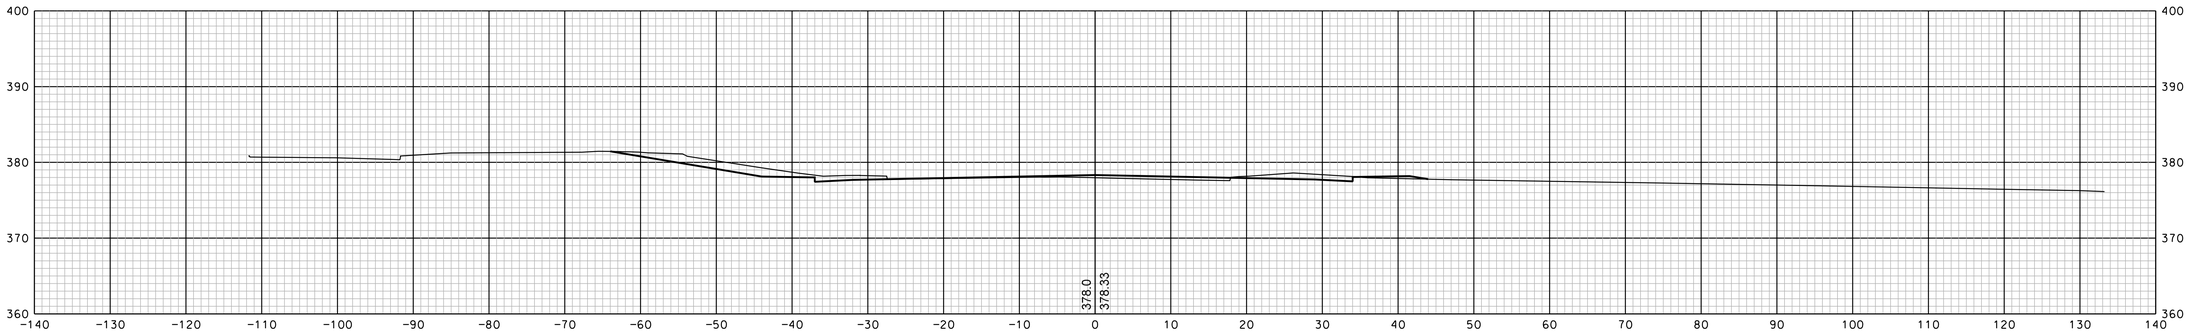

@ 1108+00

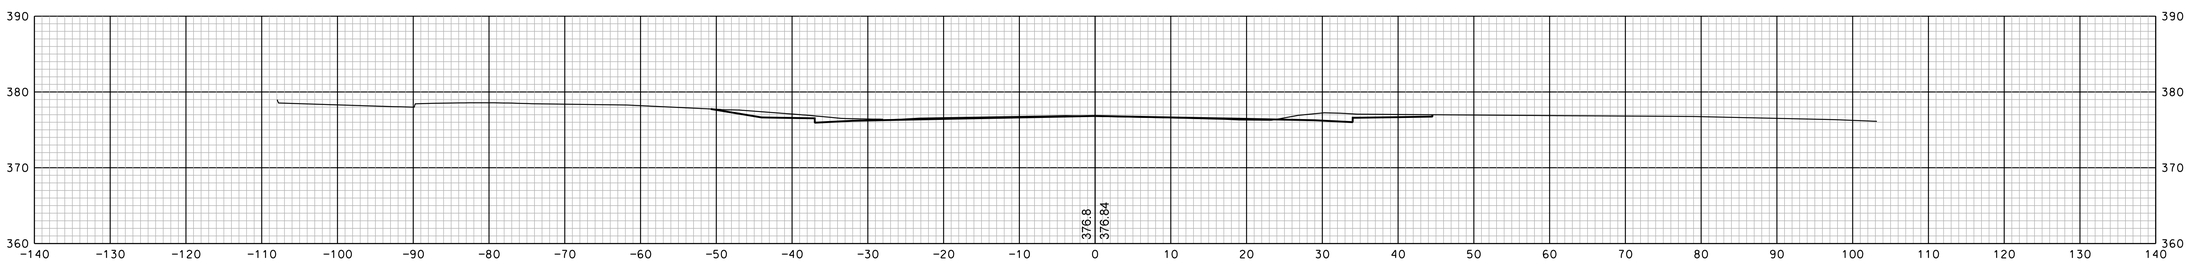

@ 1107+50

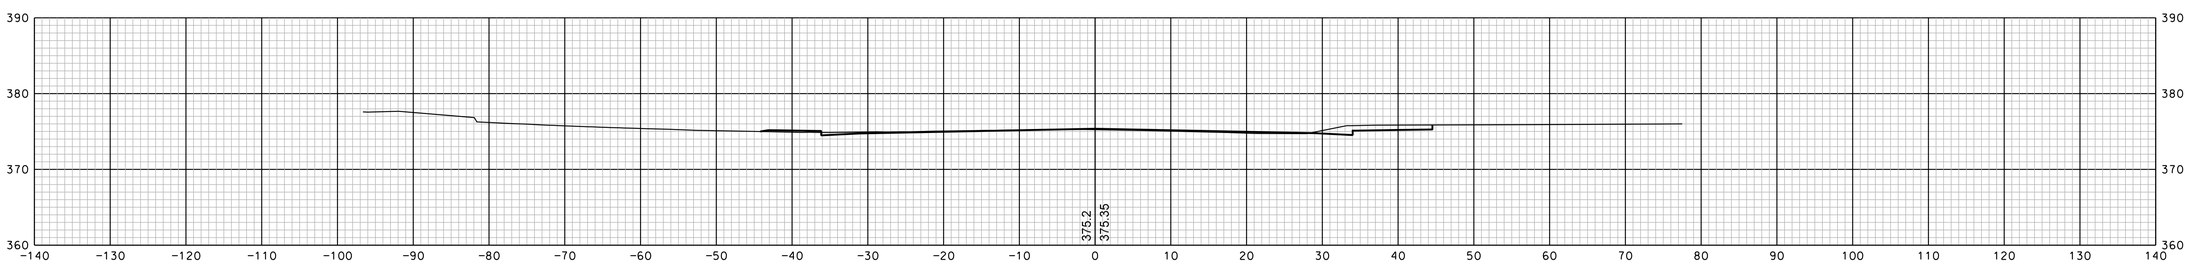

@ 1107+00

REVISIONS AFTER PROPOSAL

NUMBER	DATE	STATION	STATION	DESCRIPTION

		DATE
SDR PROCESSED		
NEW DESIGN	EMM	DATE 1/23/2020
SHEET CHECKED	NCF	DATE 1/23/2020
AS BUILT DETAILS		DATE

SHEET TOTALS

COMMON EXCAV. – C.Y. ROCK EXCAV. – C.Y.

FILL – C.Y. MUCK EXCAV. – C.Y.

DGN	STATE PROJECT NO.	SHEET NO.	TOTAL SHEETS
13065xs	13065	86	346

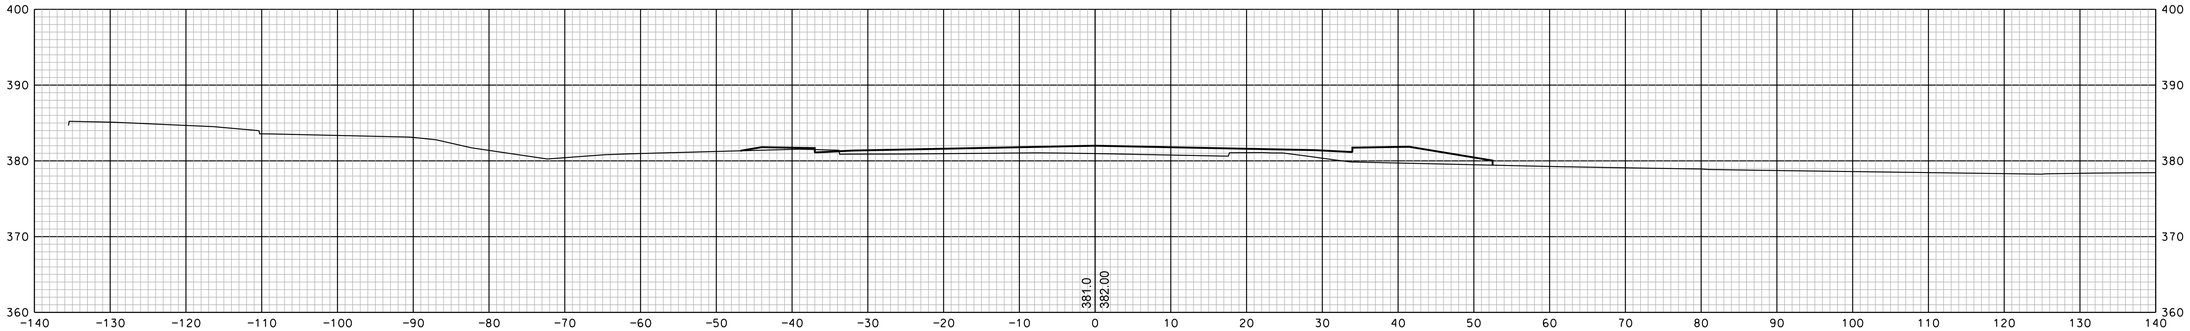

a 1109+50

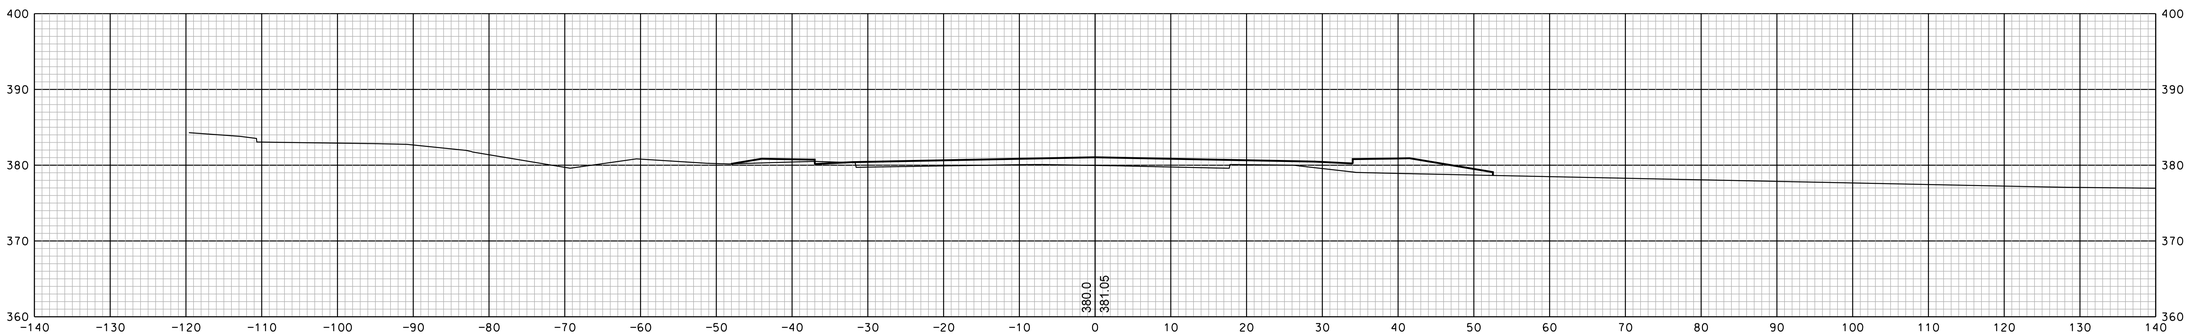

a 1109+00

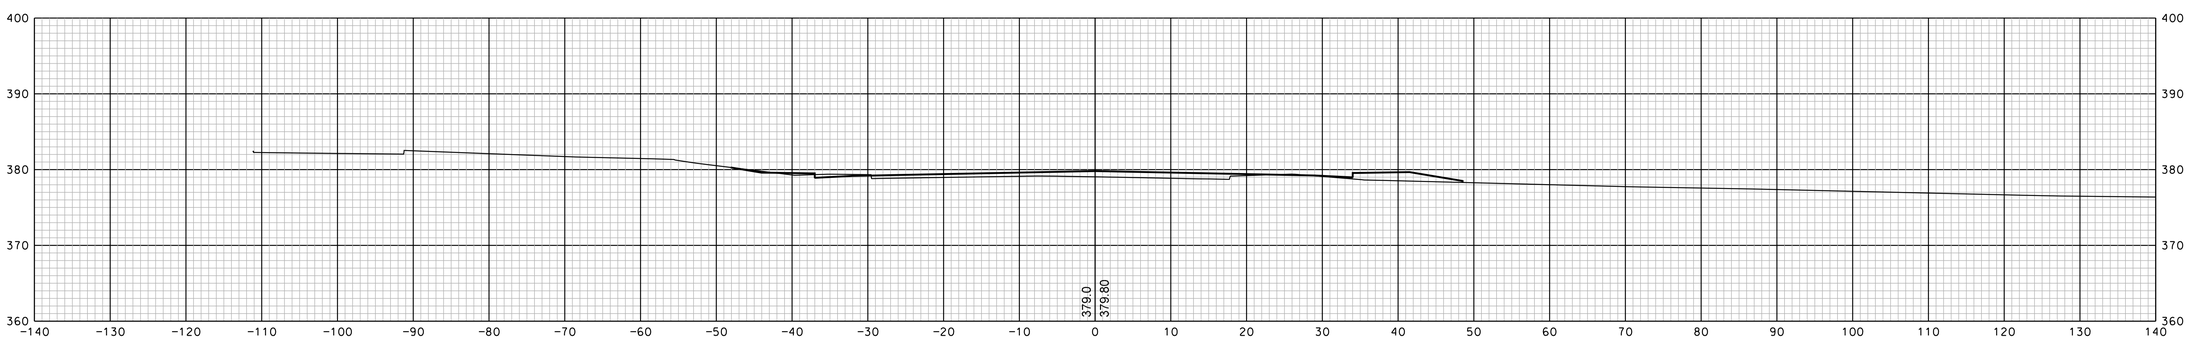

a 1108+50

REVISIONS AFTER PROPOSAL			
NUMBER	DATE	STATION	STATION	DESCRIPTION

SDR PROCESSED		DATE
NEW DESIGN	EMM	DATE 1/23/2020
SHEET CHECKED	NCF	DATE 1/23/2020
AS BUILT DETAILS		DATE

SHEET TOTALS

COMMON EXCAV.	– C.Y.	ROCK EXCAV.	– C.Y.
FILL	– C.Y.	MUCK EXCAV.	– C.Y.

DGN	STATE PROJECT NO.	SHEET NO.	TOTAL SHEETS
13065xs	13065	87	346

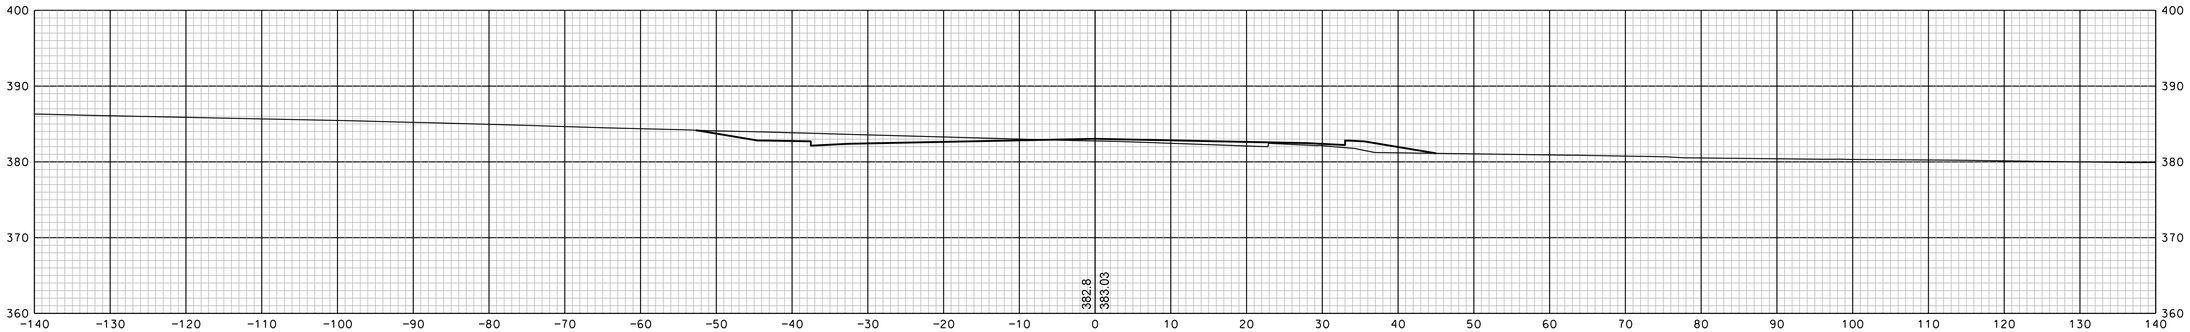

a 1111+00

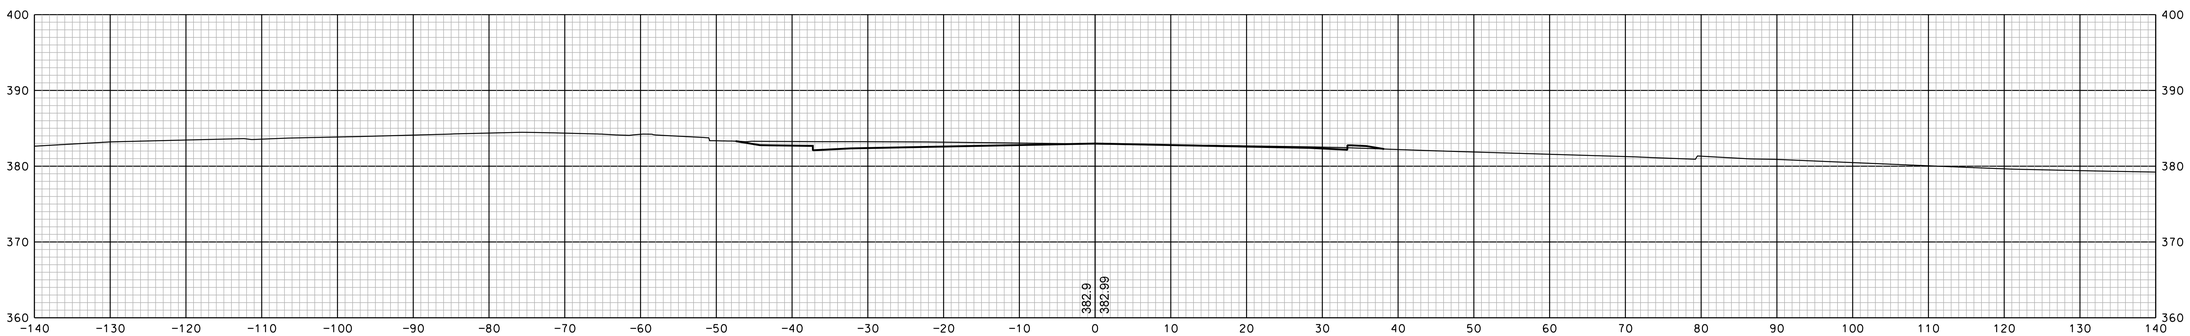

a 1110+50

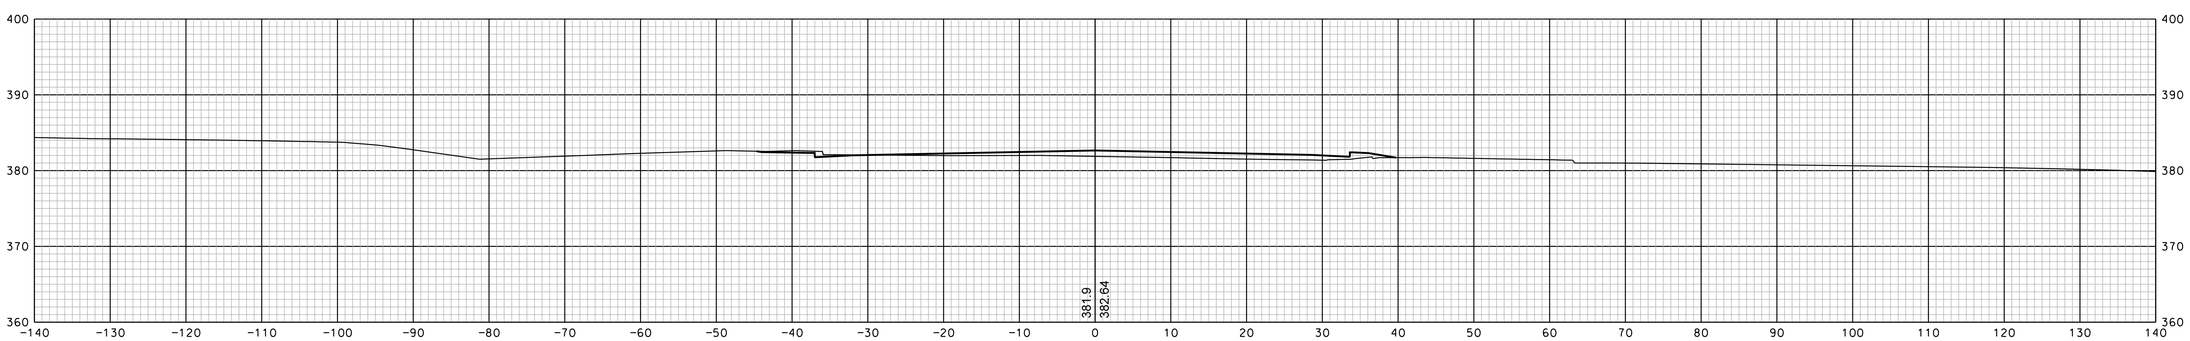

a 1110+00

REVISIONS AFTER PROPOSAL

NUMBER	DATE	STATION	STATION	DESCRIPTION

		DATE
SDR PROCESSED		
NEW DESIGN	EMM	DATE 1/23/2020
SHEET CHECKED	NCF	DATE 1/23/2020
AS BUILT DETAILS		DATE

SHEET TOTALS

COMMON EXCAV. - C.Y. ROCK EXCAV. - C.Y.

FILL - C.Y. MUCK EXCAV. - C.Y.

DGN	STATE PROJECT NO.	SHEET NO.	TOTAL SHEETS
13065xs	13065	88	346

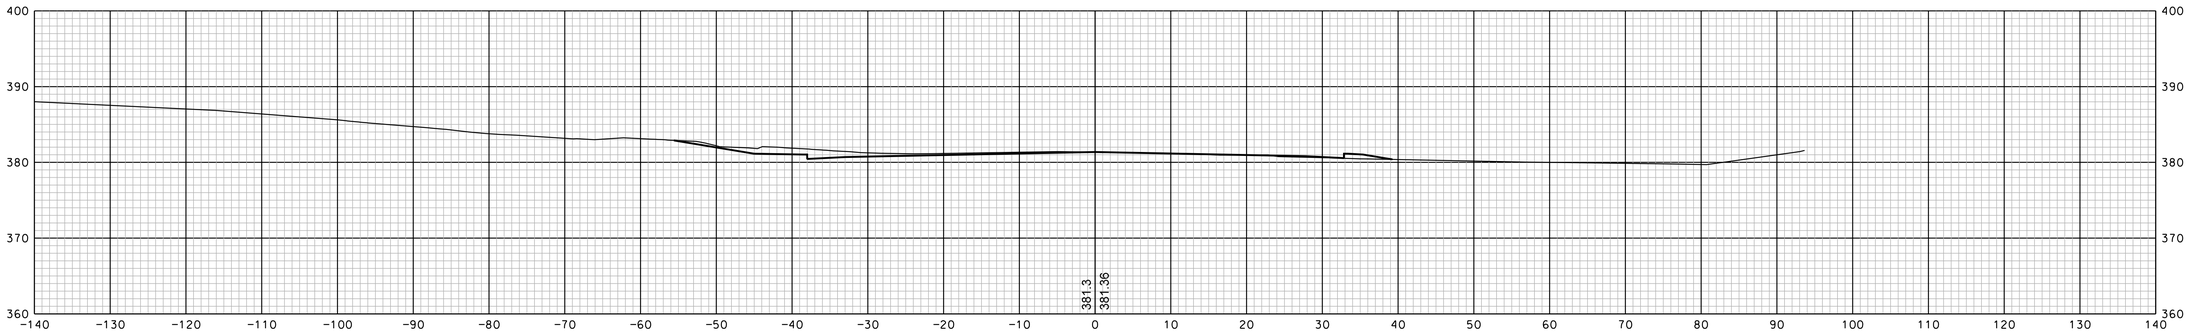

a 1112+50

a 1112+00

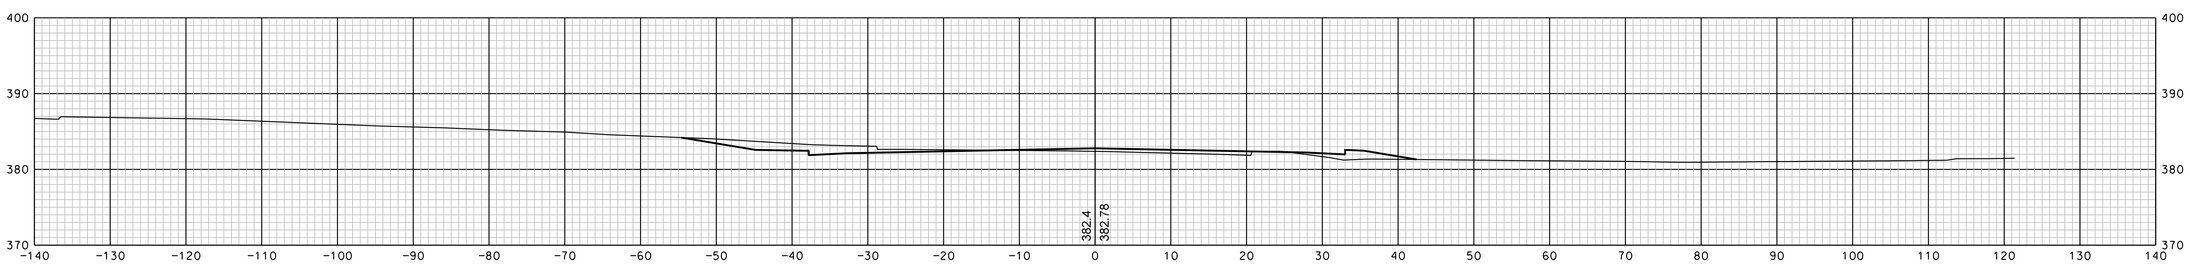

a 1111+50

REVISIONS AFTER PROPOSAL			
NUMBER	DATE	STATION	STATION	DESCRIPTION

		DATE
SDR PROCESSED		
NEW DESIGN	EMM	DATE 1/23/2020
SHEET CHECKED	NCF	DATE 1/23/2020
AS BUILT DETAILS		DATE

SHEET TOTALS

COMMON EXCAV. – C.Y. ROCK EXCAV. – C.Y.

FILL – C.Y. MUCK EXCAV. – C.Y.

DGN	STATE PROJECT NO.	SHEET NO.	TOTAL SHEETS
13065xs	13065	89	346

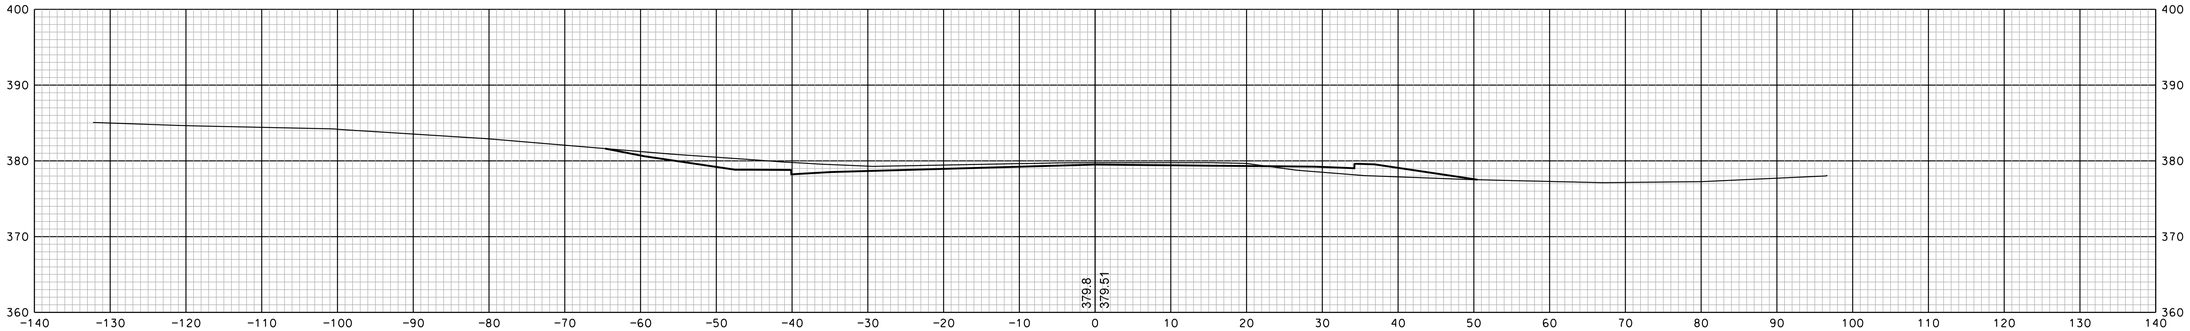

a 1113+25

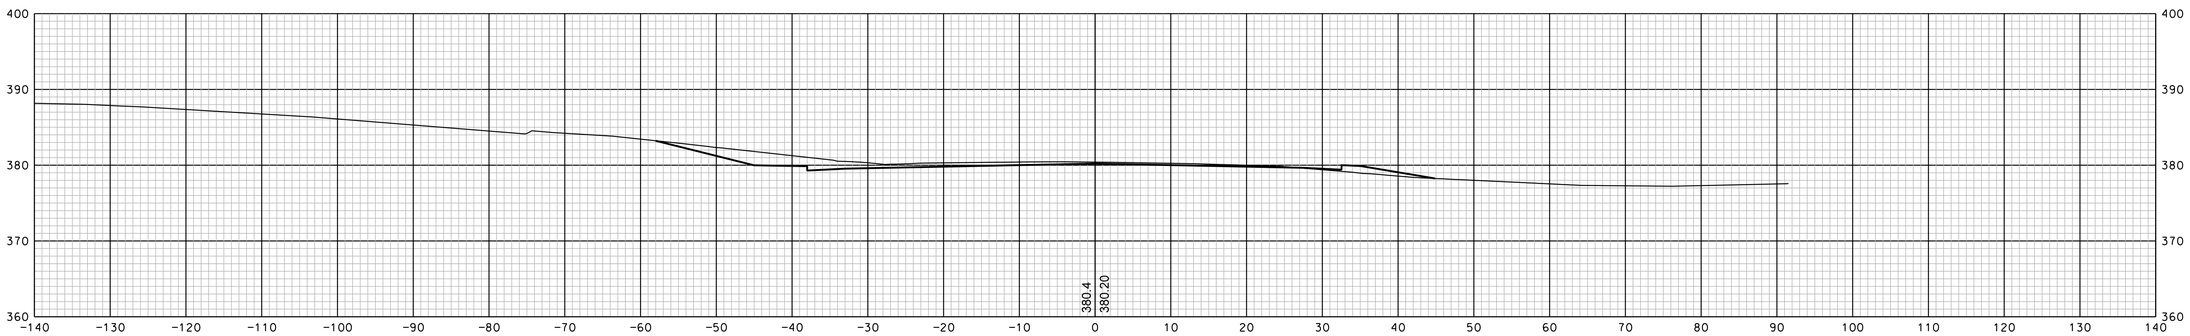

a 1113+00

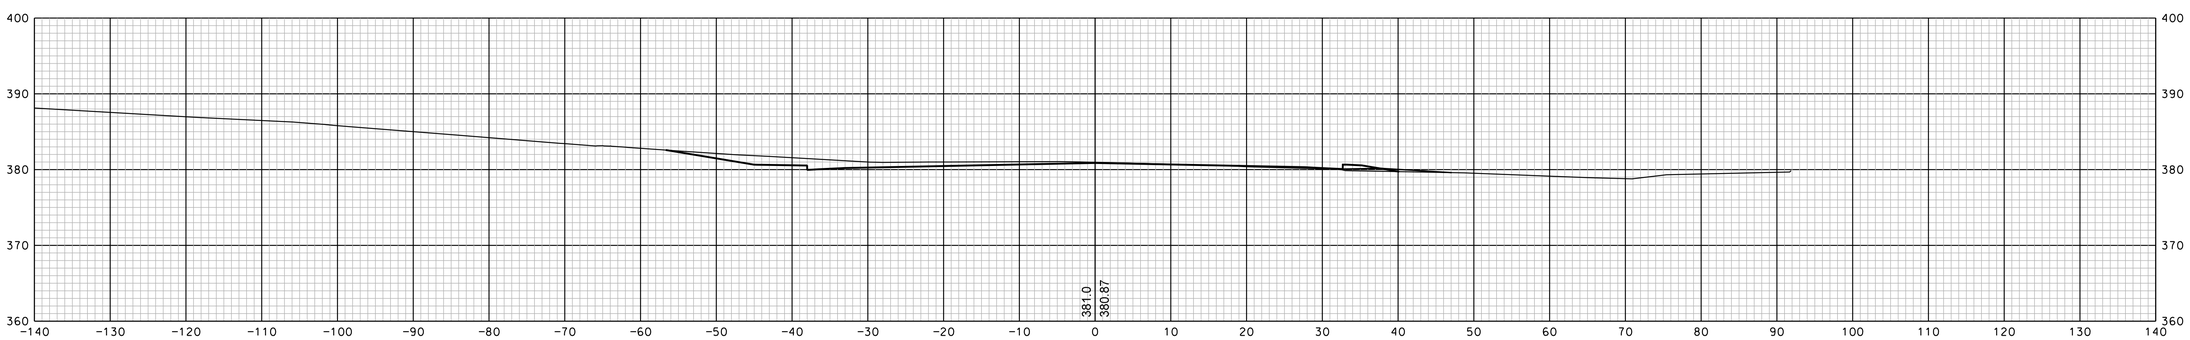

a 1112+73

REVISIONS AFTER PROPOSAL			
NUMBER	DATE	STATION	STATION	DESCRIPTION

SDR PROCESSED		DATE
NEW DESIGN	EMM	DATE 1/23/2020
SHEET CHECKED	NCF	DATE 1/23/2020
AS BUILT DETAILS		DATE

SHEET TOTALS

COMMON EXCAV.	– C.Y.	ROCK EXCAV.	– C.Y.
FILL	– C.Y.	MUCK EXCAV.	– C.Y.

DGN	STATE PROJECT NO.	SHEET NO.	TOTAL SHEETS
13065xs	13065	90	346

REVISIONS AFTER PROPOSAL

NUMBER	DATE	STATION	STATION	DESCRIPTION

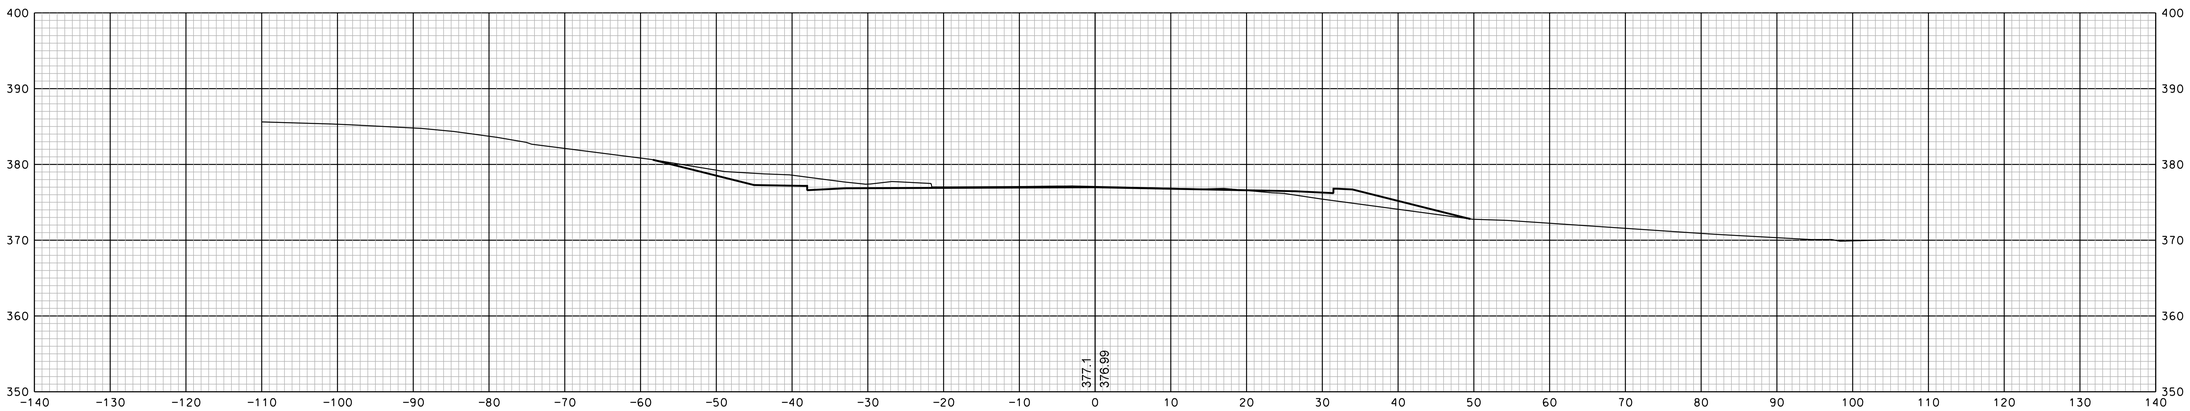

@ 1114+00

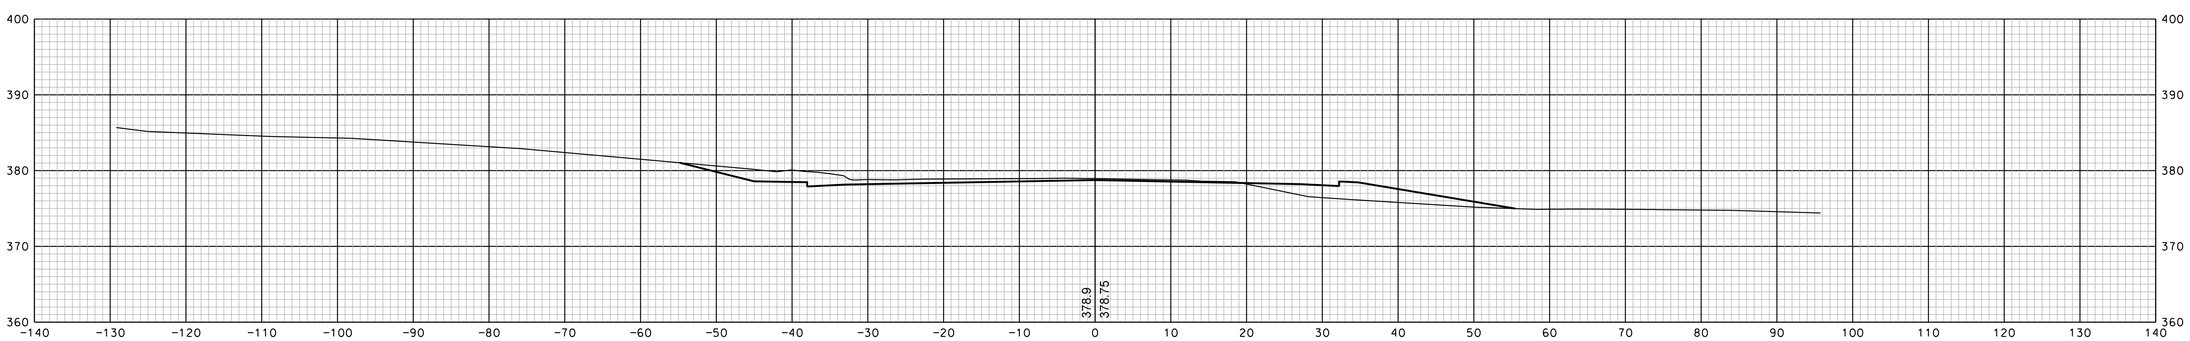

@ 1113+50

		DATE
SDR PROCESSED		
NEW DESIGN	EMM	DATE 1/23/2020
SHEET CHECKED	NCF	DATE 1/23/2020
AS BUILT DETAILS		DATE

SHEET TOTALS

COMMON EXCAV. – C.Y. ROCK EXCAV. – C.Y.

FILL – C.Y. MUCK EXCAV. – C.Y.

DGN	STATE PROJECT NO.	SHEET NO.	TOTAL SHEETS
13065xs	13065	91	346

REVISIONS AFTER PROPOSAL

NUMBER	DATE	STATION	STATION	DESCRIPTION

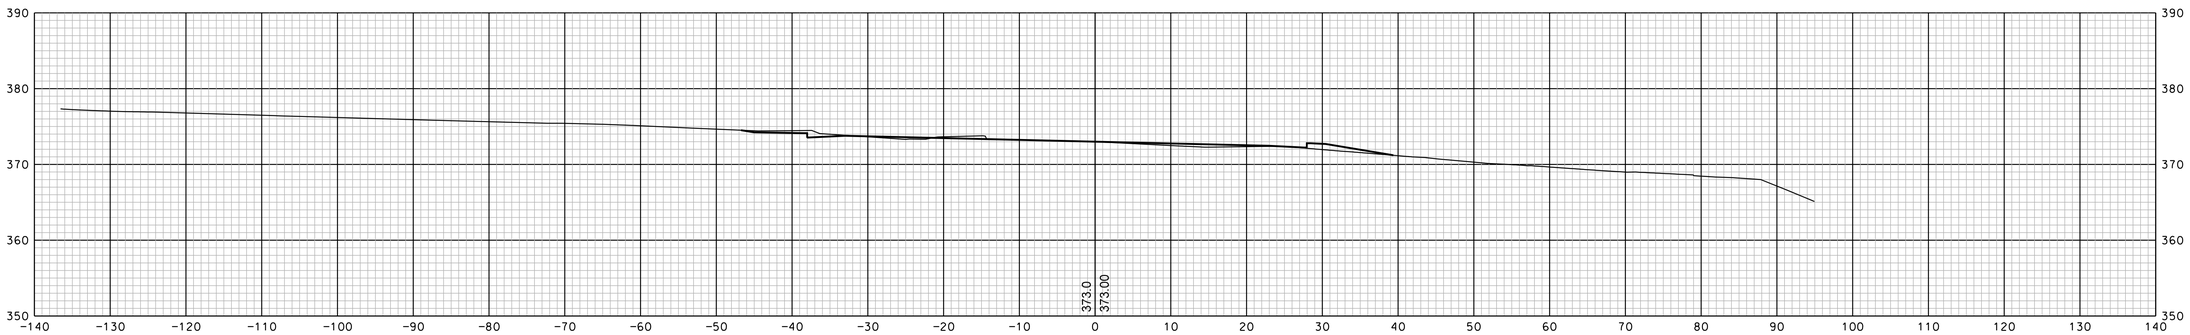

@ 1115+00

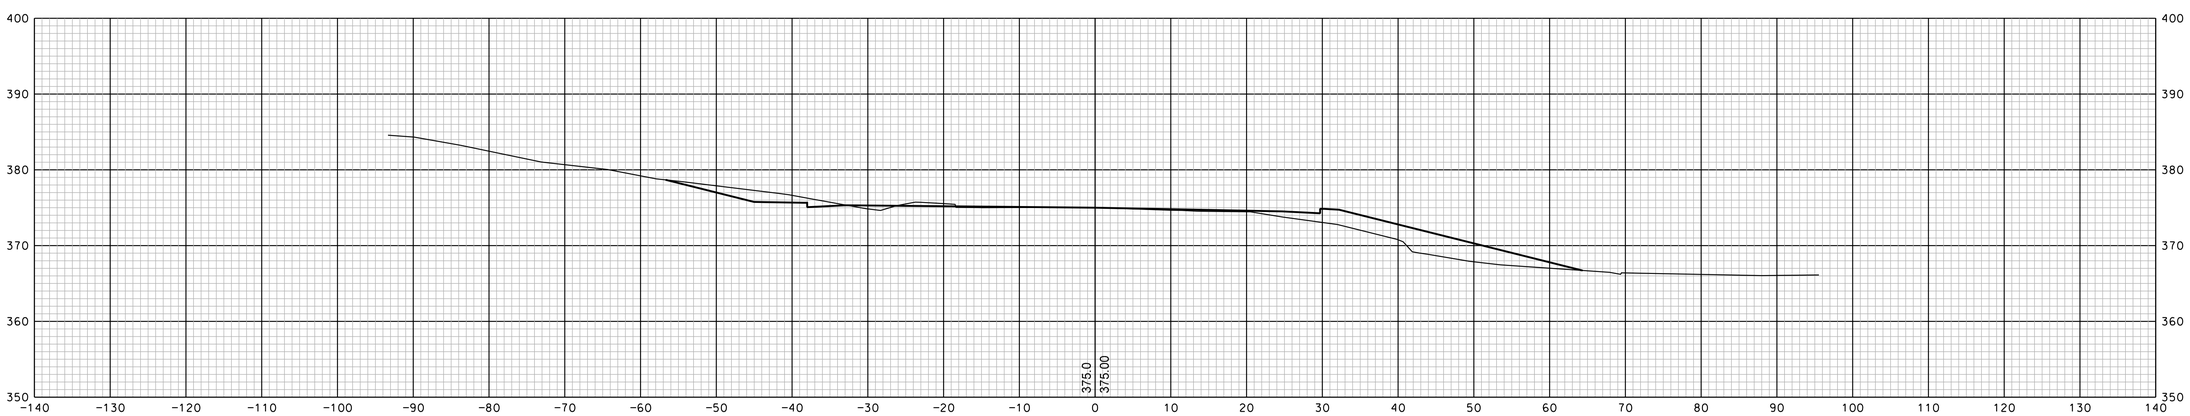

@ 1114+50

		DATE
SDR PROCESSED		
NEW DESIGN	EMM	DATE 1/23/2020
SHEET CHECKED	NCF	DATE 1/23/2020
AS BUILT DETAILS		DATE

SHEET TOTALS

COMMON EXCAV. – C.Y. ROCK EXCAV. – C.Y.

FILL – C.Y. MUCK EXCAV. – C.Y.

DGN	STATE PROJECT NO.	SHEET NO.	TOTAL SHEETS
13065xs	13065	92	346

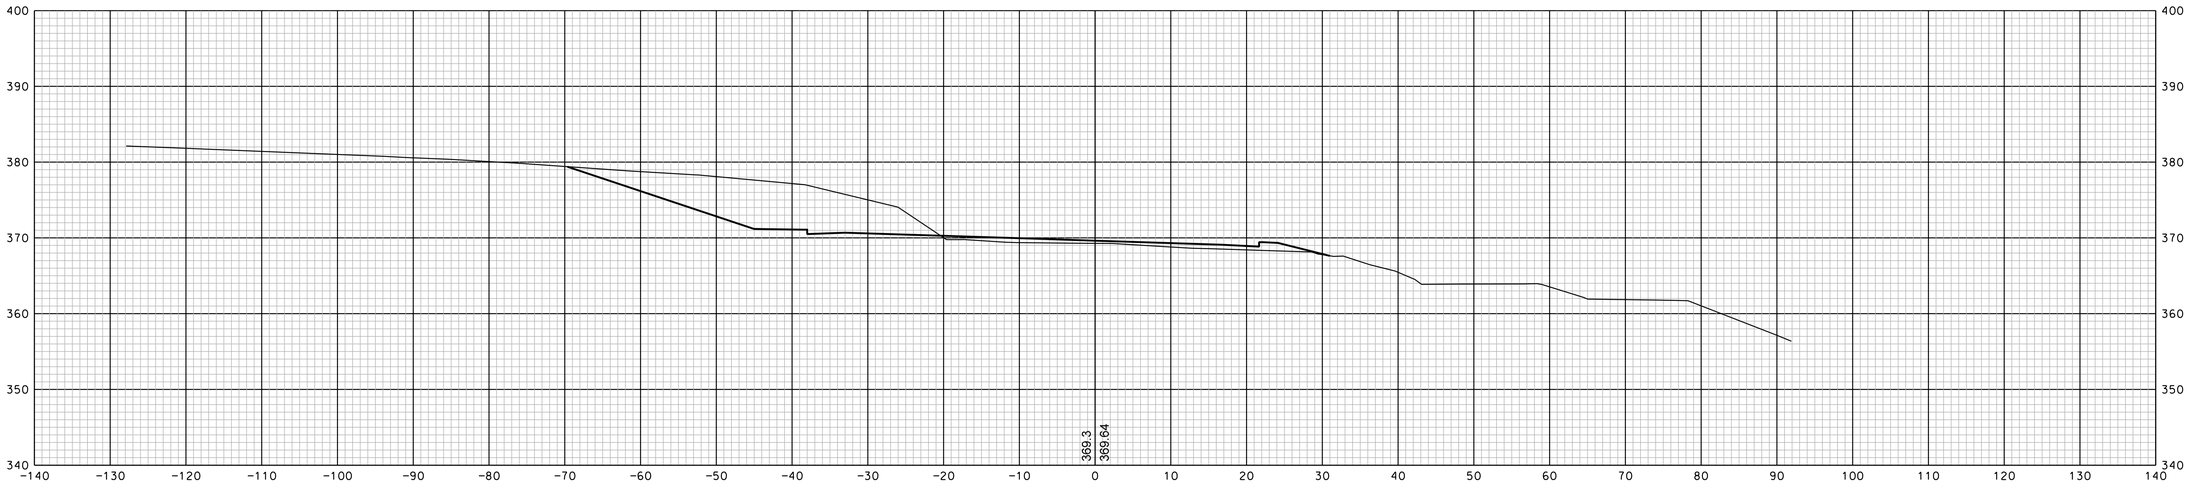

a 1116+00

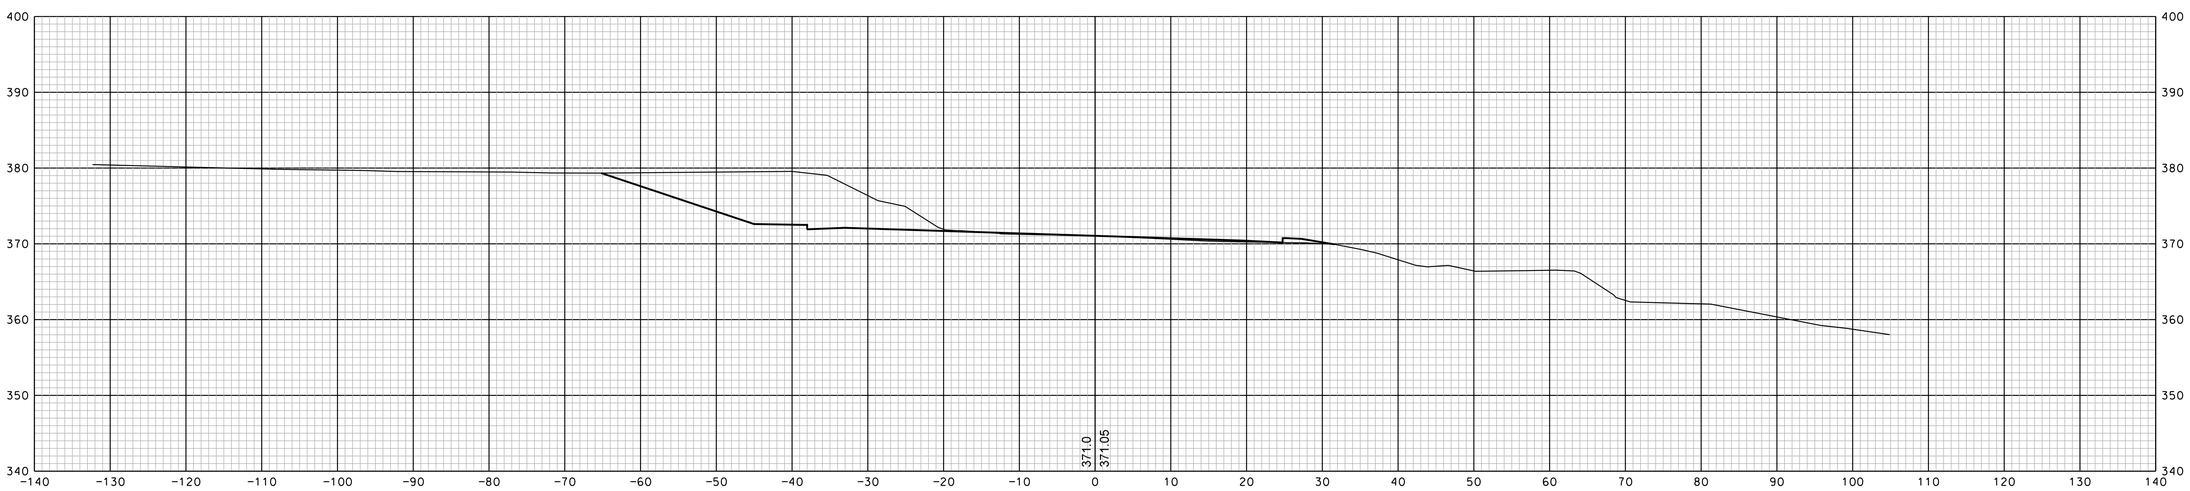

a 1115+50

SHEET TOTALS			
COMMON EXCAV. – C.Y.		ROCK EXCAV. – C.Y.	
FILL – C.Y.		MUCK EXCAV. – C.Y.	
DGN	STATE PROJECT NO.	SHEET NO.	TOTAL SHEETS
13065xs	13065	93	346

REVISIONS AFTER PROPOSAL

NUMBER	DATE	STATION	STATION	DESCRIPTION

		DATE
SOR PROCESSED		
NEW DESIGN	EMM	DATE 1/23/2020
SHEET CHECKED	NCF	DATE 1/23/2020
AS BUILT DETAILS		DATE

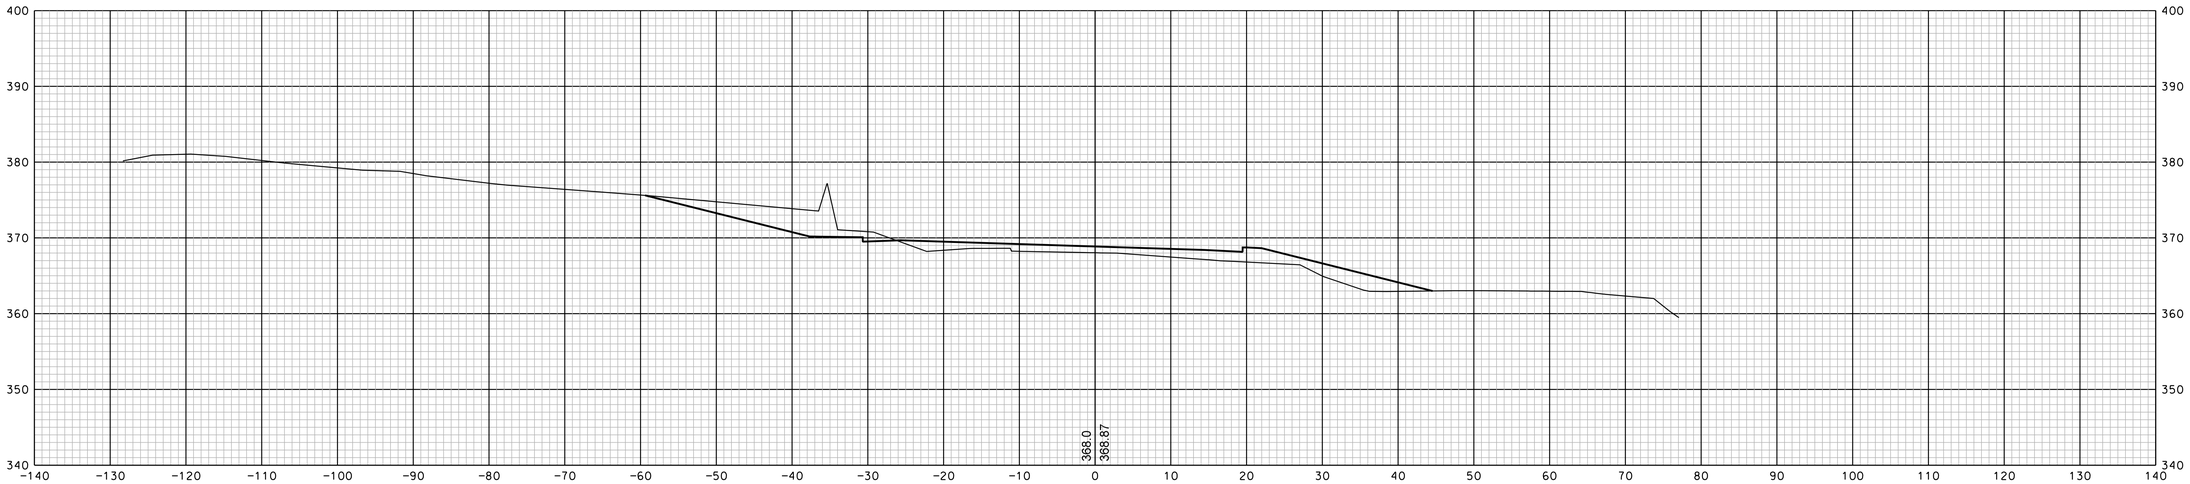

@ 1116+50

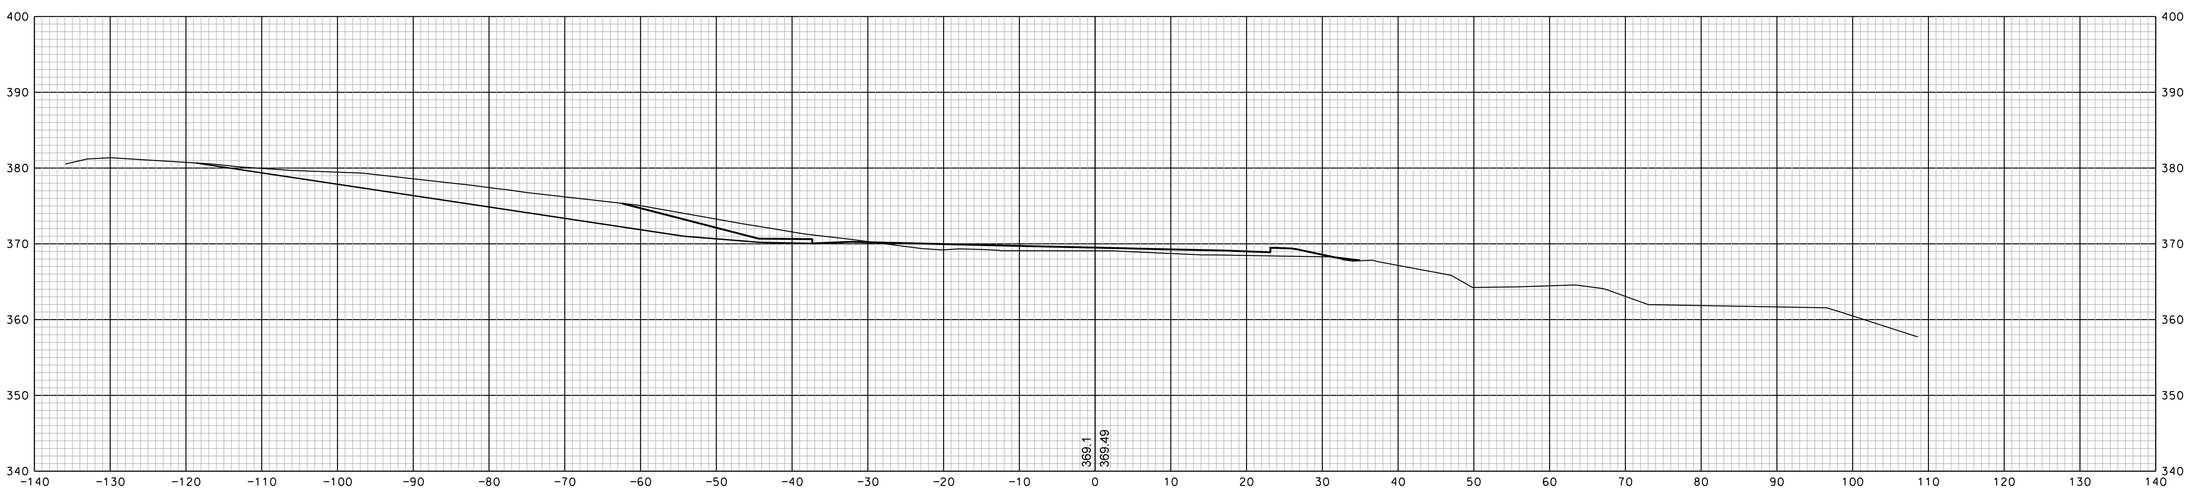

@ 1116+07

SHEET TOTALS			
COMMON EXCAV. – C.Y.		ROCK EXCAV. – C.Y.	
FILL – C.Y.		MUCK EXCAV. – C.Y.	
DGN	STATE PROJECT NO.	SHEET NO.	TOTAL SHEETS
13065xs	13065	94	346

REVISIONS AFTER PROPOSAL

NUMBER	DATE	STATION	STATION	DESCRIPTION

		DATE
SDR PROCESSED		
NEW DESIGN	EMM	DATE 1/23/2020
SHEET CHECKED	NCF	DATE 1/23/2020
AS BUILT DETAILS		DATE

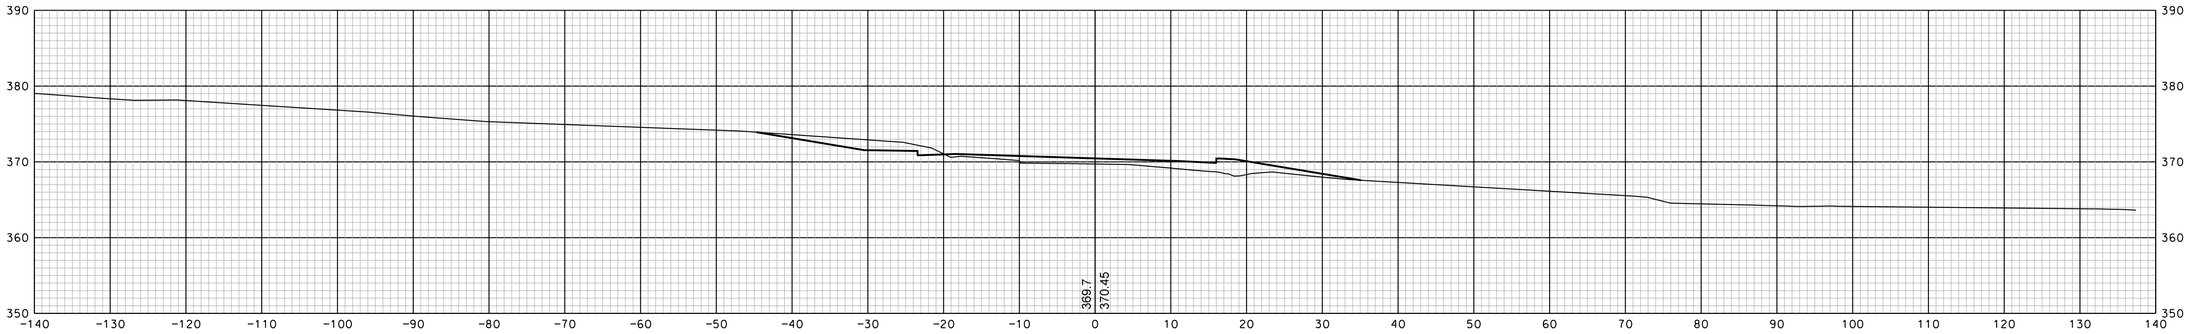

a 1118+00

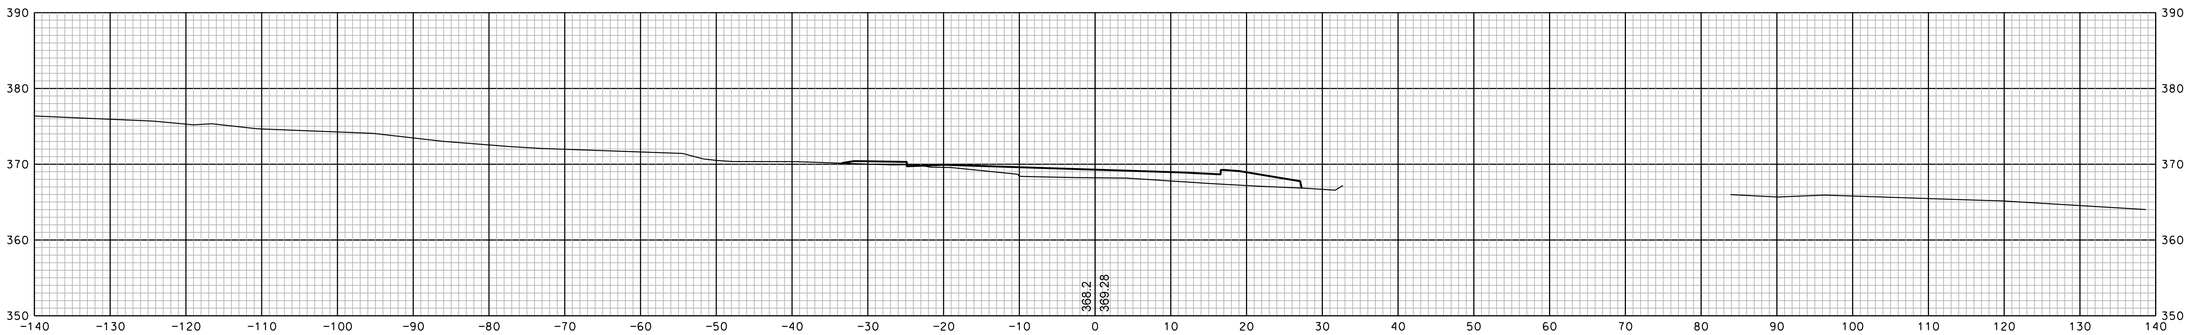

a 1117+50

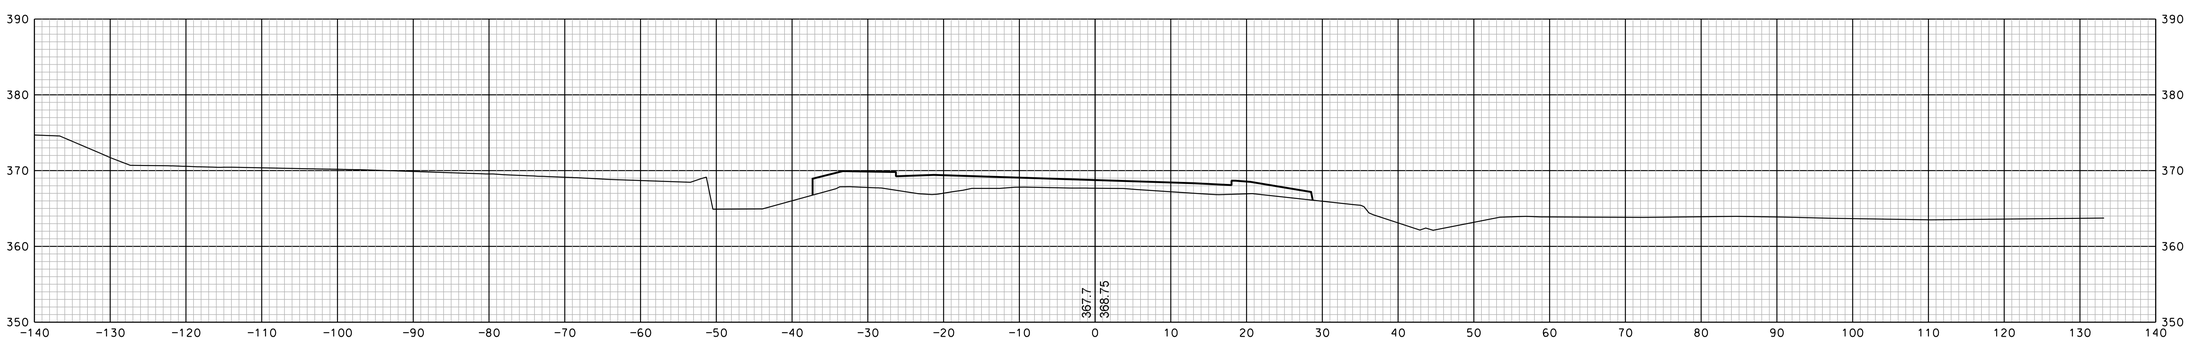

a 1117+00

REVISIONS AFTER PROPOSAL

NUMBER	DATE	STATION	STATION	DESCRIPTION

SDR PROCESSED		DATE
NEW DESIGN	EMM	DATE 1/23/2020
SHEET CHECKED	NCF	DATE 1/23/2020
AS BUILT DETAILS		DATE

SHEET TOTALS

COMMON EXCAV. – C.Y. ROCK EXCAV. – C.Y.

FILL – C.Y. MUCK EXCAV. – C.Y.

DGN	STATE PROJECT NO.	SHEET NO.	TOTAL SHEETS
13065xs	13065	95	346

REVISIONS AFTER PROPOSAL

NUMBER	DATE	STATION	STATION	DESCRIPTION

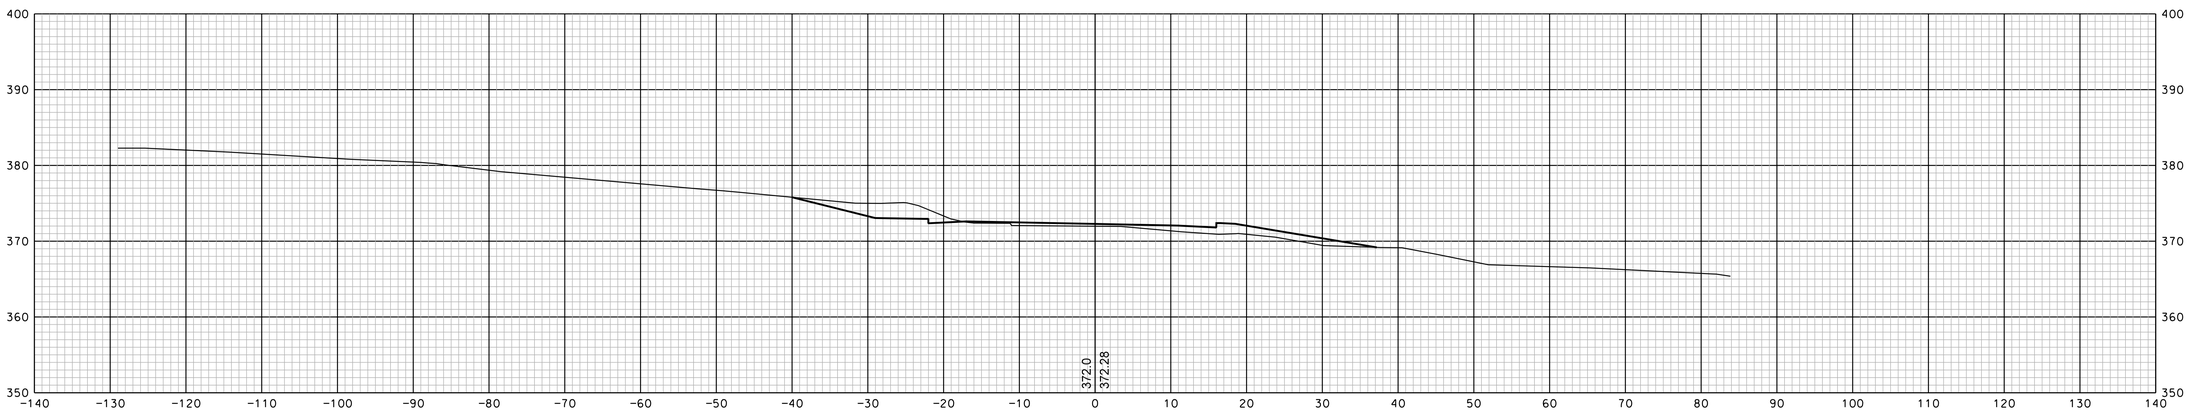

@ 1118+50

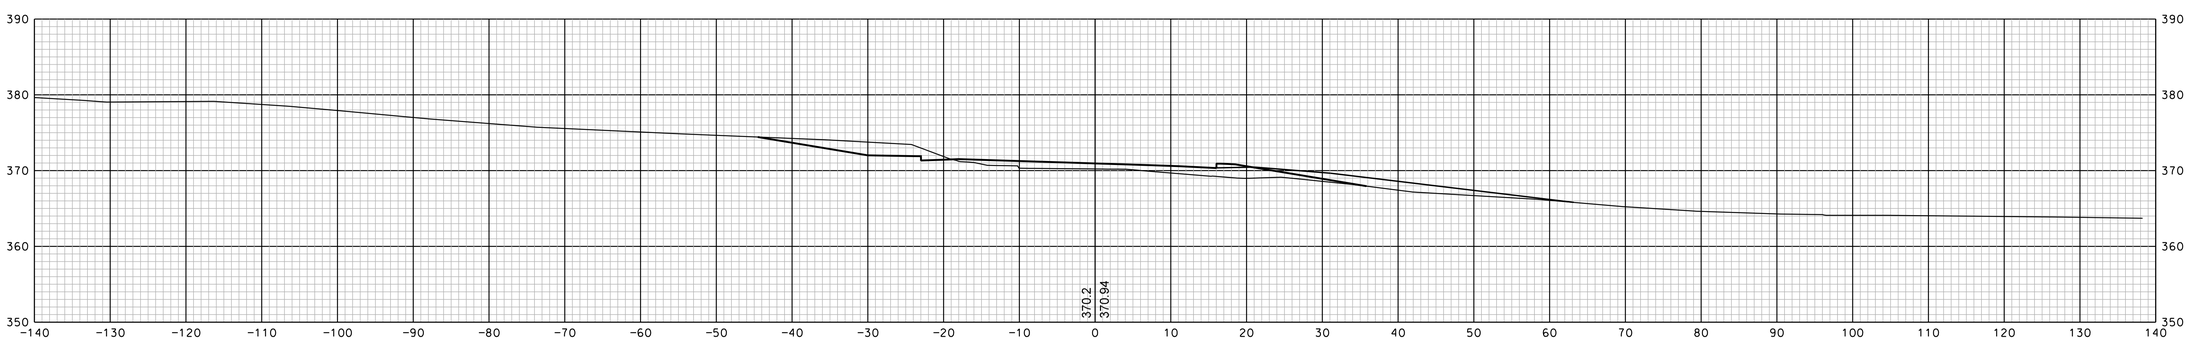

@ 1118+15

SDR PROCESSED		DATE	
NEW DESIGN	EMM	DATE	1/23/2020
SHEET CHECKED	NGF	DATE	1/23/2020
AS BUILT DETAILS		DATE	

SHEET TOTALS

COMMON EXCAV. – C.Y. ROCK EXCAV. – C.Y.

FILL – C.Y. MUCK EXCAV. – C.Y.

DGN	STATE PROJECT NO.	SHEET NO.	TOTAL SHEETS
13065xs	13065	96	346

REVISIONS AFTER PROPOSAL

NUMBER	DATE	STATION	STATION	DESCRIPTION

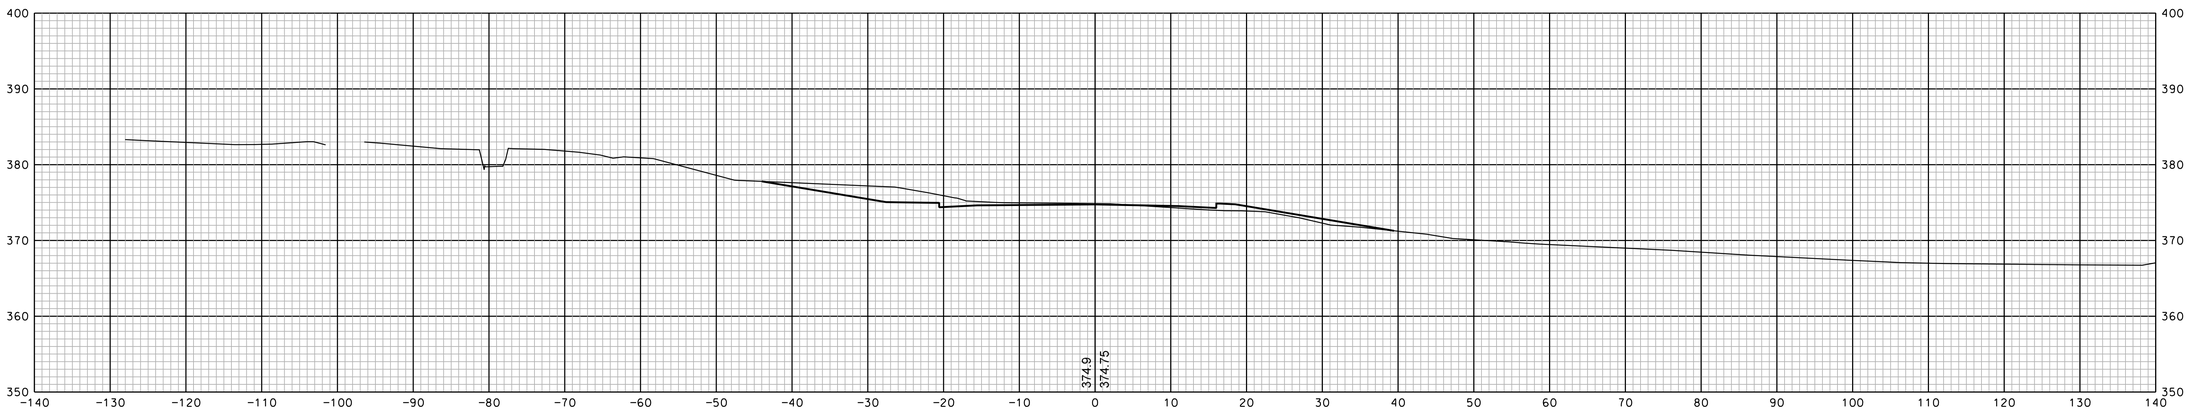

a 1119+00

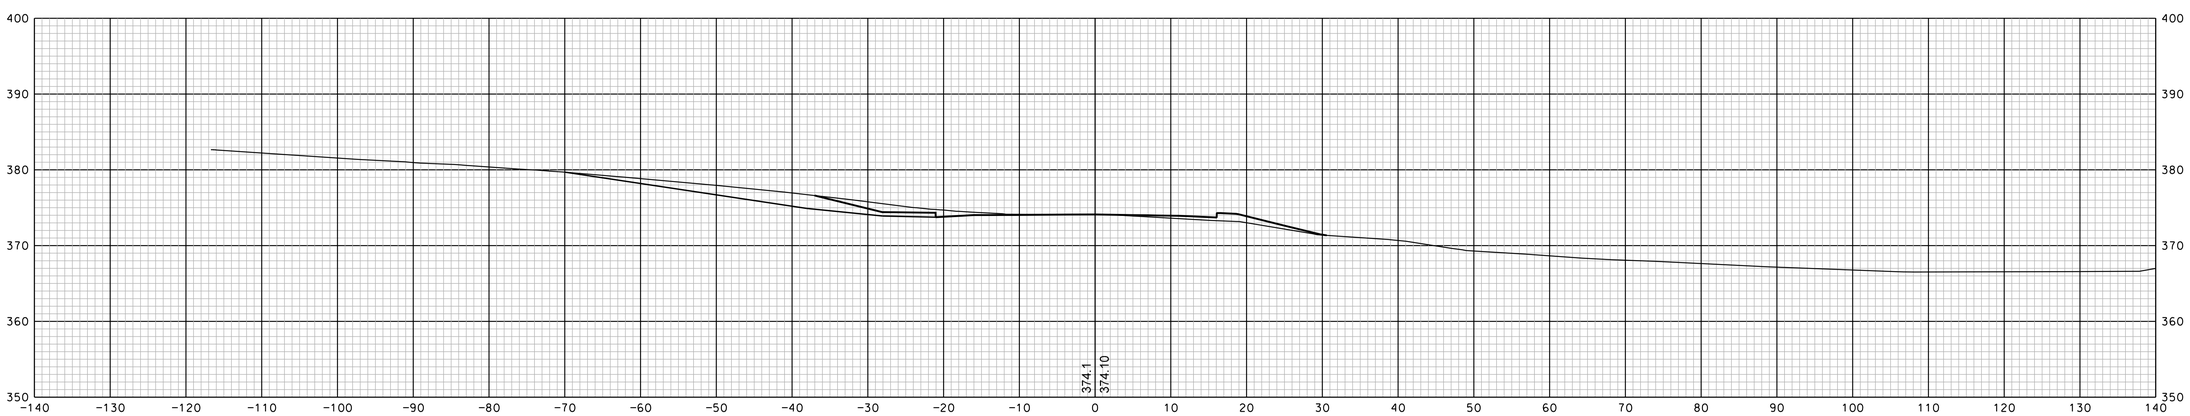

a 1118+88

		DATE
SDR PROCESSED		
NEW DESIGN	EMM	DATE 1/23/2020
SHEET CHECKED	NCF	DATE 1/23/2020
AS BUILT DETAILS		DATE

SHEET TOTALS

COMMON EXCAV. – C.Y. ROCK EXCAV. – C.Y.

FILL – C.Y. MUCK EXCAV. – C.Y.

DGN	STATE PROJECT NO.	SHEET NO.	TOTAL SHEETS
13065xs	13065	97	346

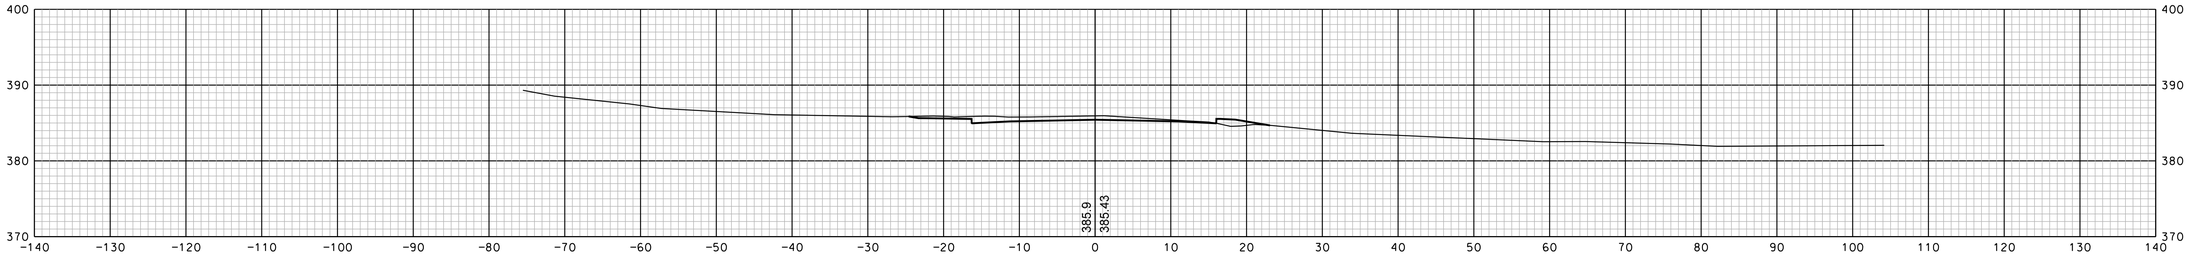

@ 1120+50

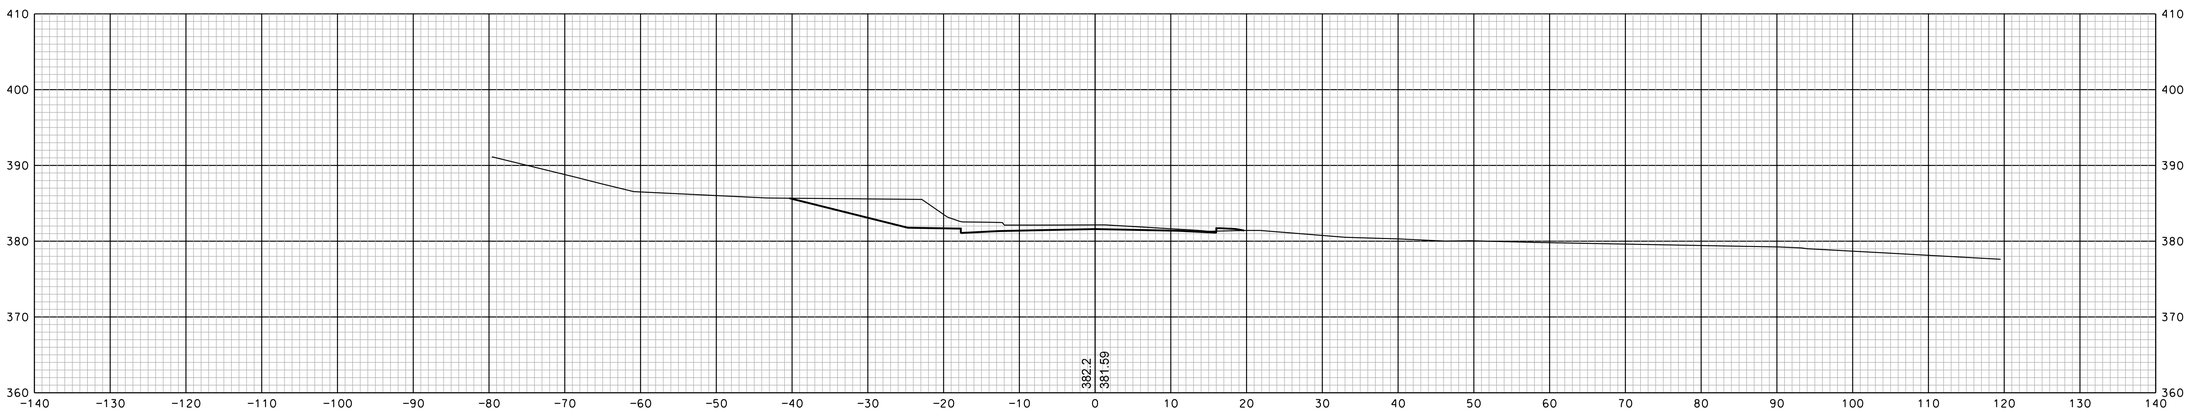

@ 1120+00

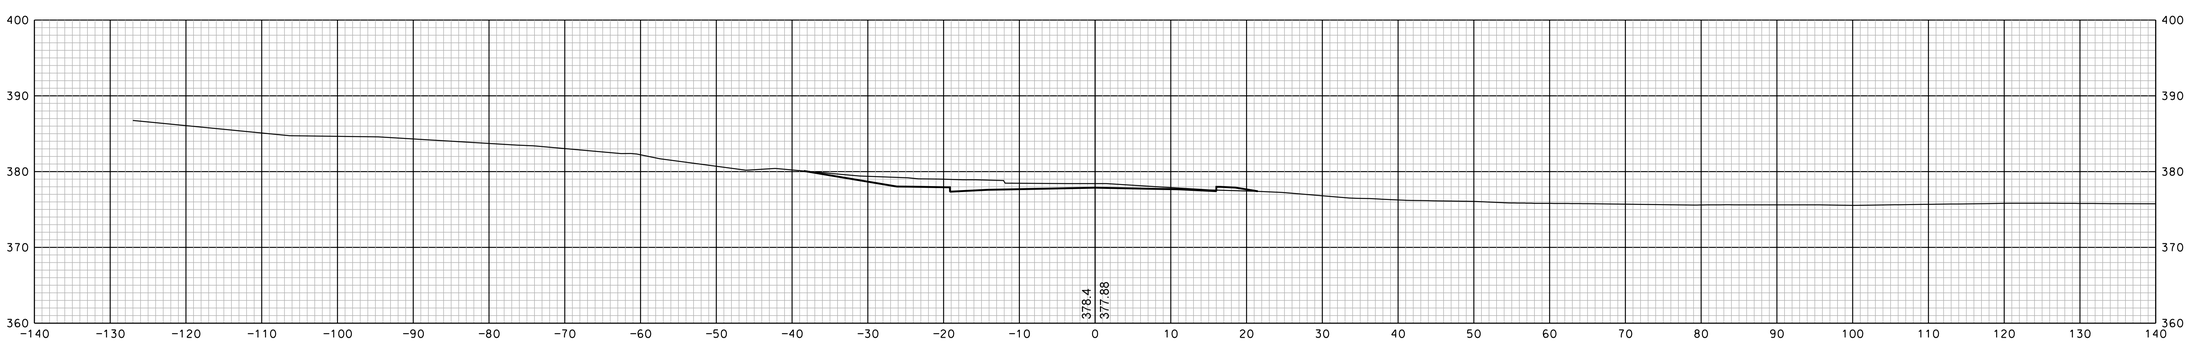

@ 1119+50

SHEET TOTALS	
COMMON EXCAV. – C.Y.	ROCK EXCAV. – C.Y.
FILL – C.Y.	MUCK EXCAV. – C.Y.

DGN	STATE PROJECT NO.	SHEET NO.	TOTAL SHEETS
13065xs	13065	98	346

REVISIONS AFTER PROPOSAL

NUMBER	DATE	STATION	STATION	DESCRIPTION

SDR PROCESSED		DATE	
NEW DESIGN	EMM	DATE	1/23/2020
SHEET CHECKED	NCF	DATE	1/23/2020
AS BUILT DETAILS		DATE	

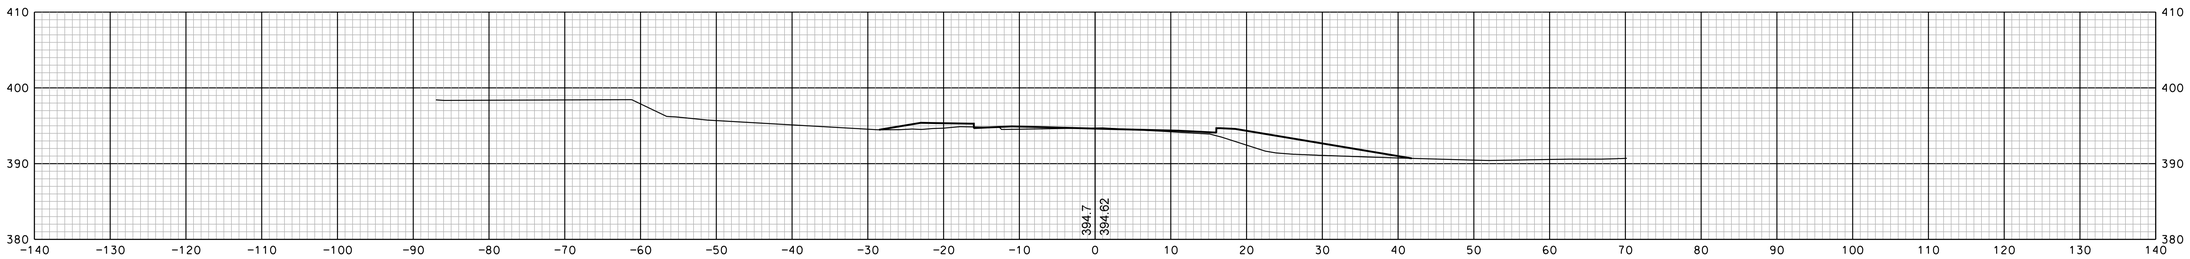

@ 1122+00

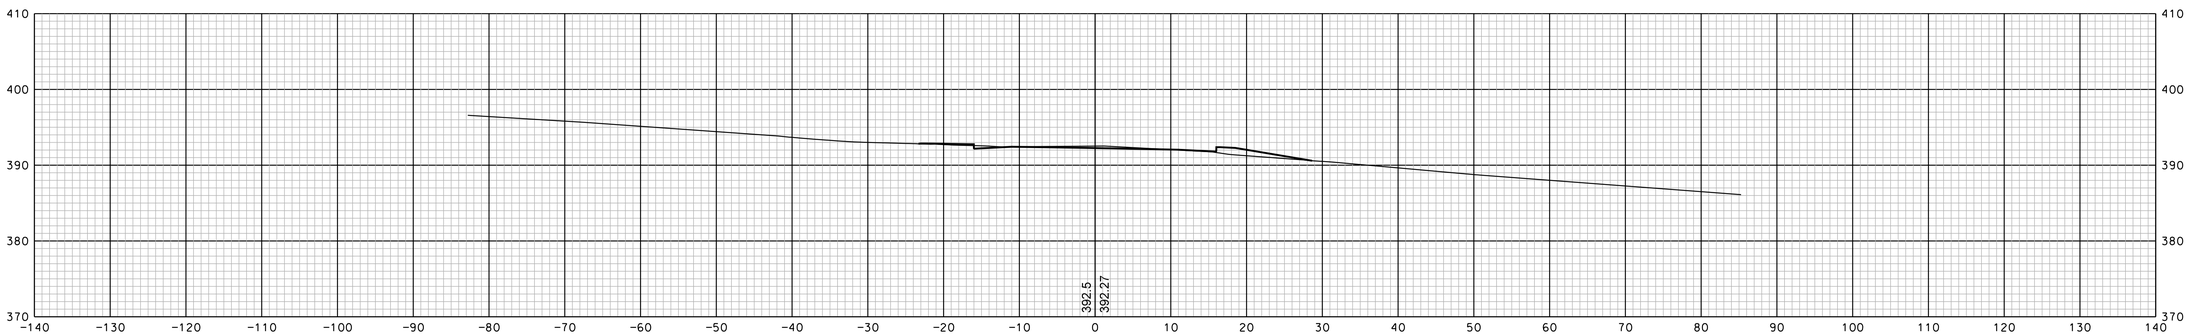

@ 1121+50

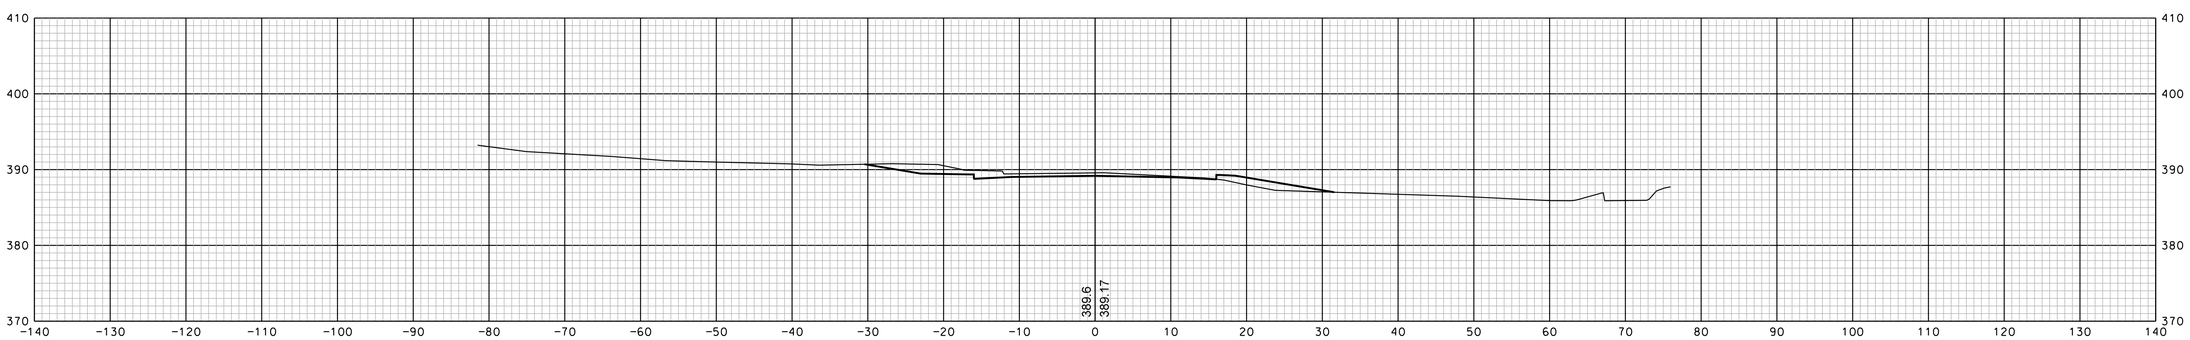

@ 1121+00

SHEET TOTALS			
COMMON EXCAV.	– C.Y.	ROCK EXCAV.	– C.Y.
FILL	– C.Y.	MUCK EXCAV.	– C.Y.

DGN	STATE PROJECT NO.	SHEET NO.	TOTAL SHEETS
13065xs	13065	99	346

REVISIONS AFTER PROPOSAL

NUMBER	DATE	STATION	STATION	DESCRIPTION

SDR PROCESSED		DATE	
NEW DESIGN	EMM	DATE	1/23/2020
SHEET CHECKED	NCF	DATE	1/23/2020
AS BUILT DETAILS		DATE	

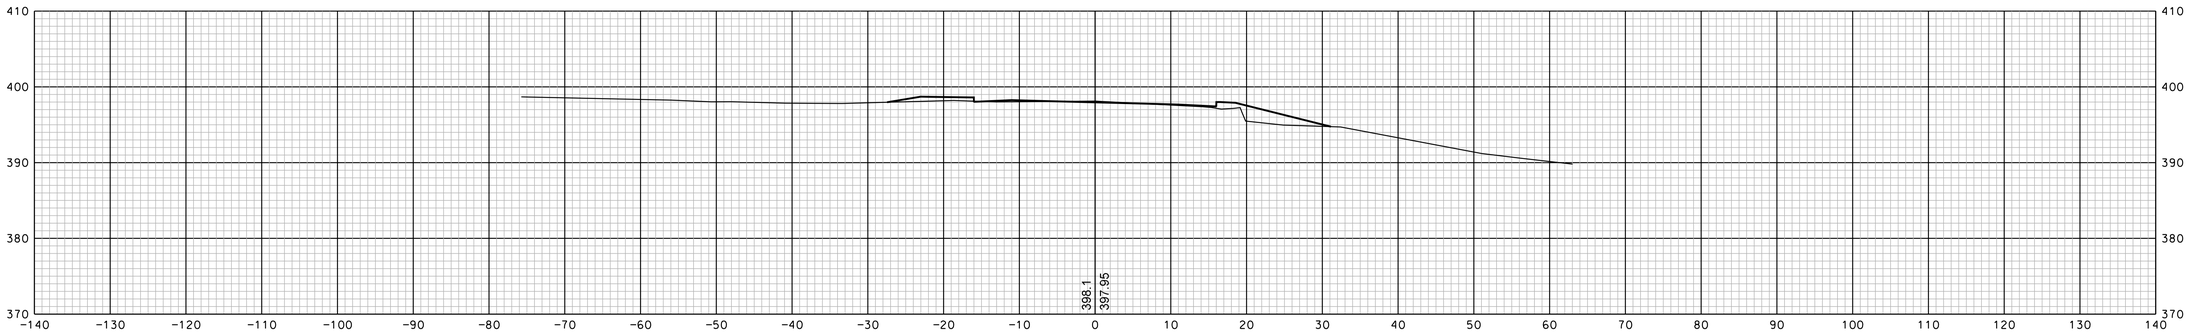

@ 1123+00

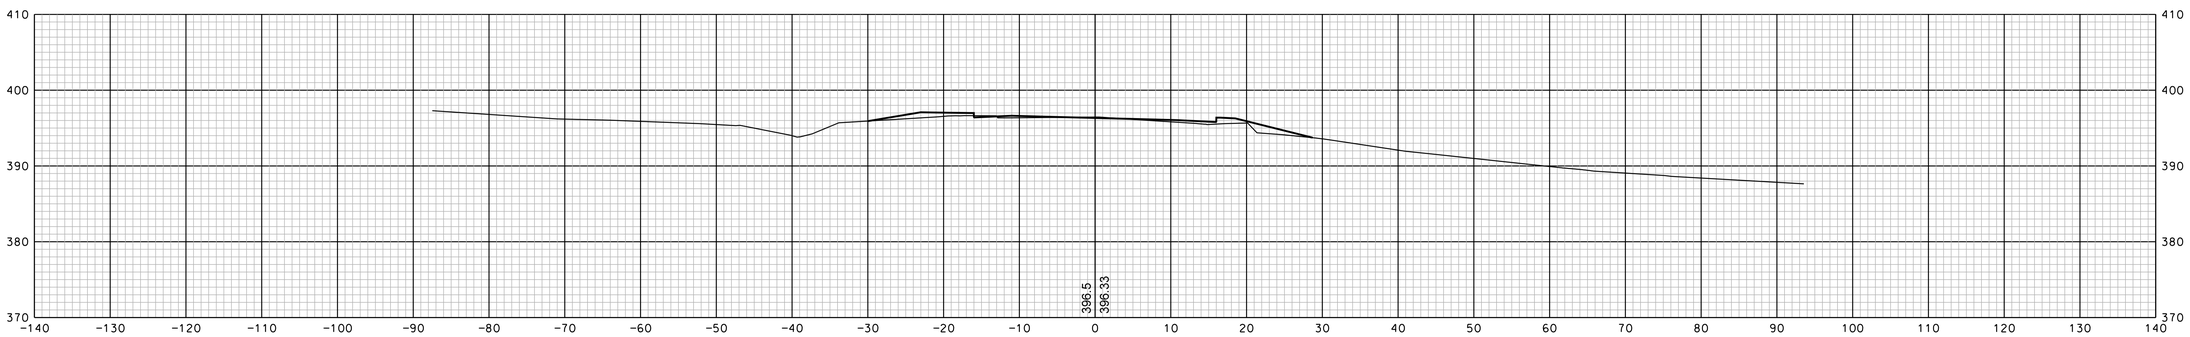

@ 1122+50

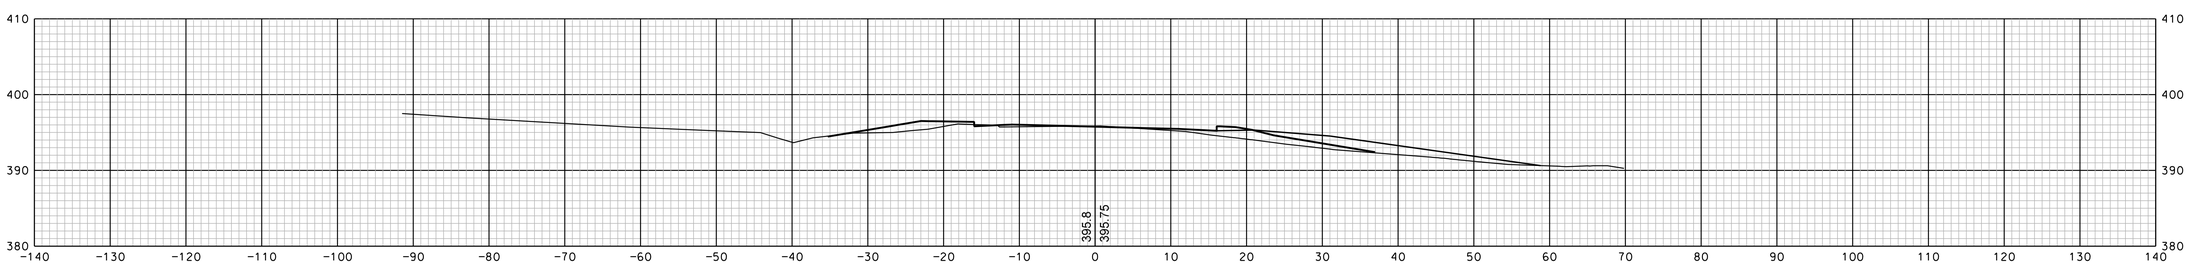

@ 1122+32

REVISIONS AFTER PROPOSAL

NUMBER	DATE	STATION	STATION	DESCRIPTION

		DATE
SDR PROCESSED		
NEW DESIGN	EMM	DATE 1/23/2020
SHEET CHECKED	NCF	DATE 1/23/2020
AS BUILT DETAILS		DATE

SHEET TOTALS

COMMON EXCAV. – C.Y. ROCK EXCAV. – C.Y.

FILL – C.Y. MUCK EXCAV. – C.Y.

DGN	STATE PROJECT NO.	SHEET NO.	TOTAL SHEETS
13065xs	13065	100	346

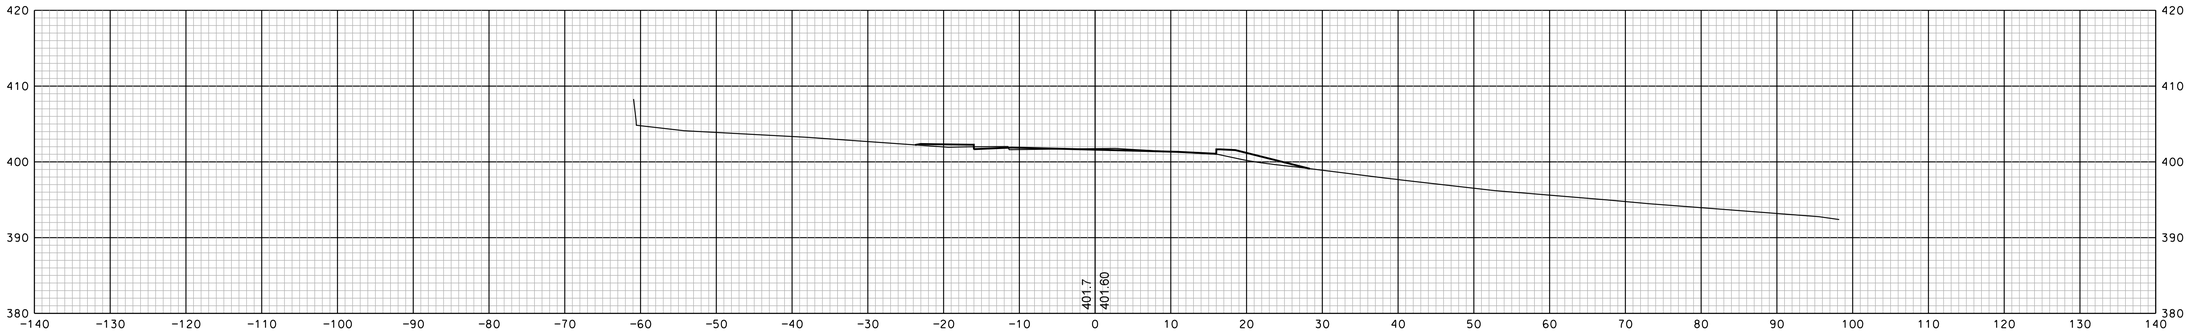

@ 1124+50

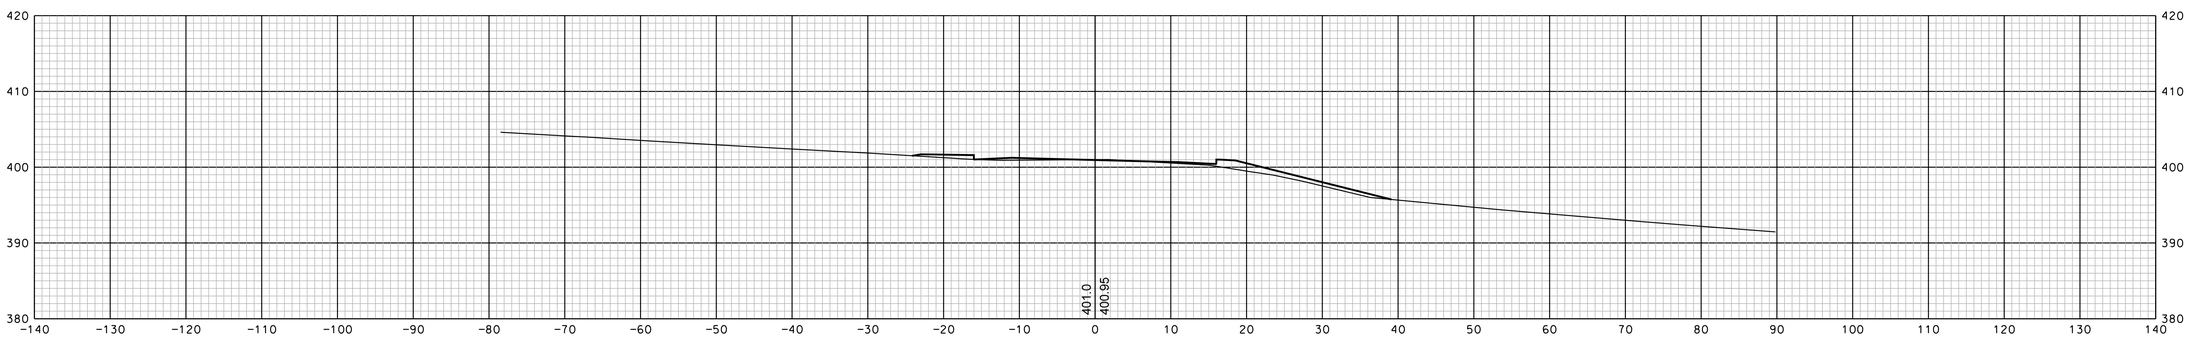

@ 1124+00

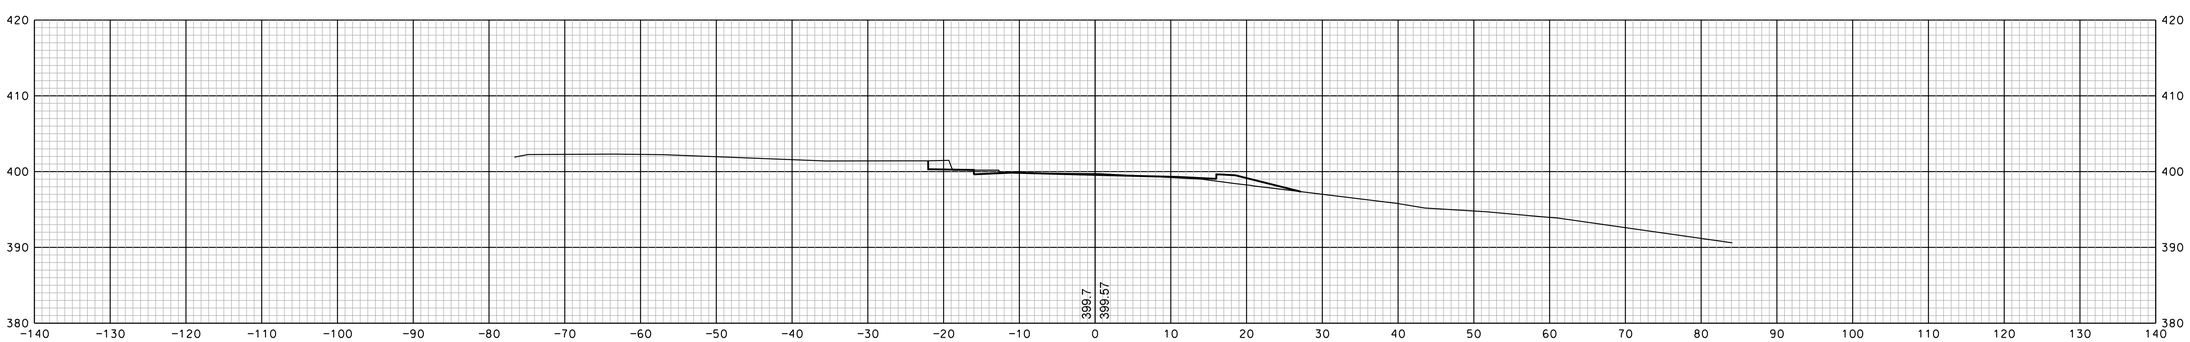

@ 1123+50

REVISIONS AFTER PROPOSAL			
NUMBER	DATE	STATION	DESCRIPTION

		DATE
SDR PROCESSED		
NEW DESIGN	EMM	DATE 1/23/2020
SHEET CHECKED	NCF	DATE 1/23/2020
AS BUILT DETAILS		DATE

SHEET TOTALS

COMMON EXCAV. – C.Y. ROCK EXCAV. – C.Y.

FILL – C.Y. MUCK EXCAV. – C.Y.

DGN	STATE PROJECT NO.	SHEET NO.	TOTAL SHEETS
13065xs	13065	101	346

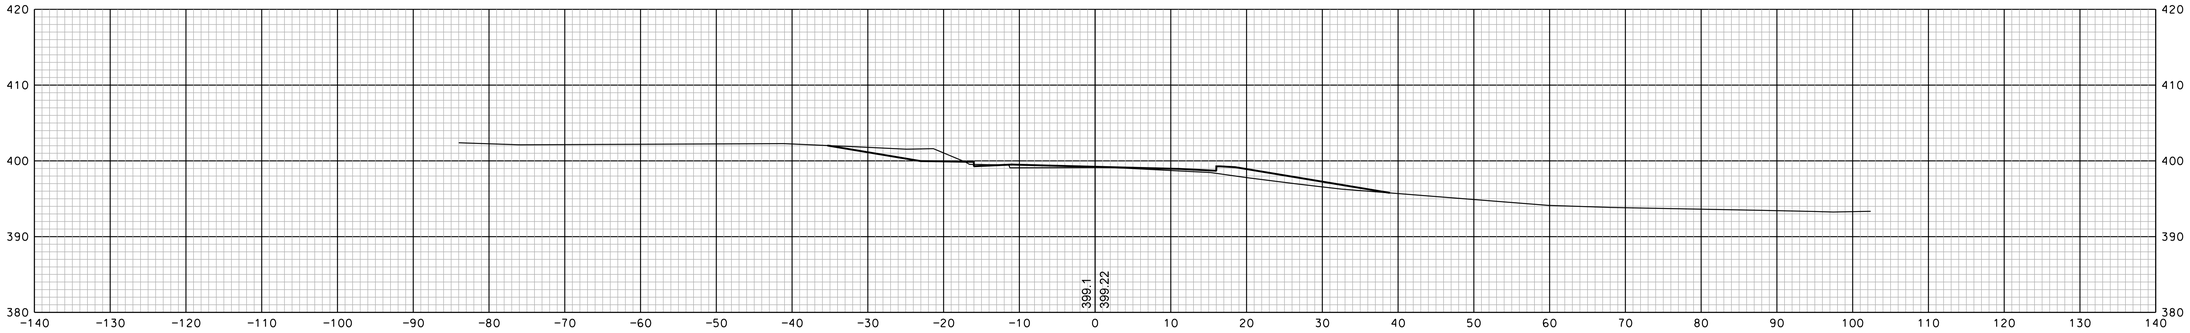

@ 1126+00

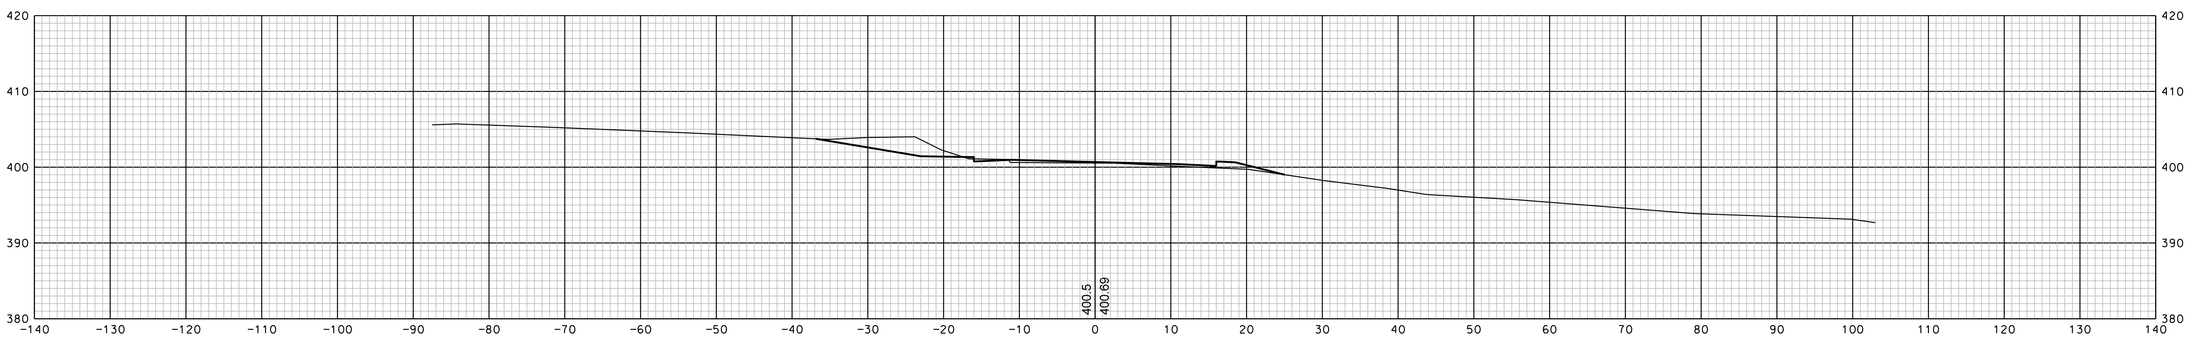

@ 1125+50

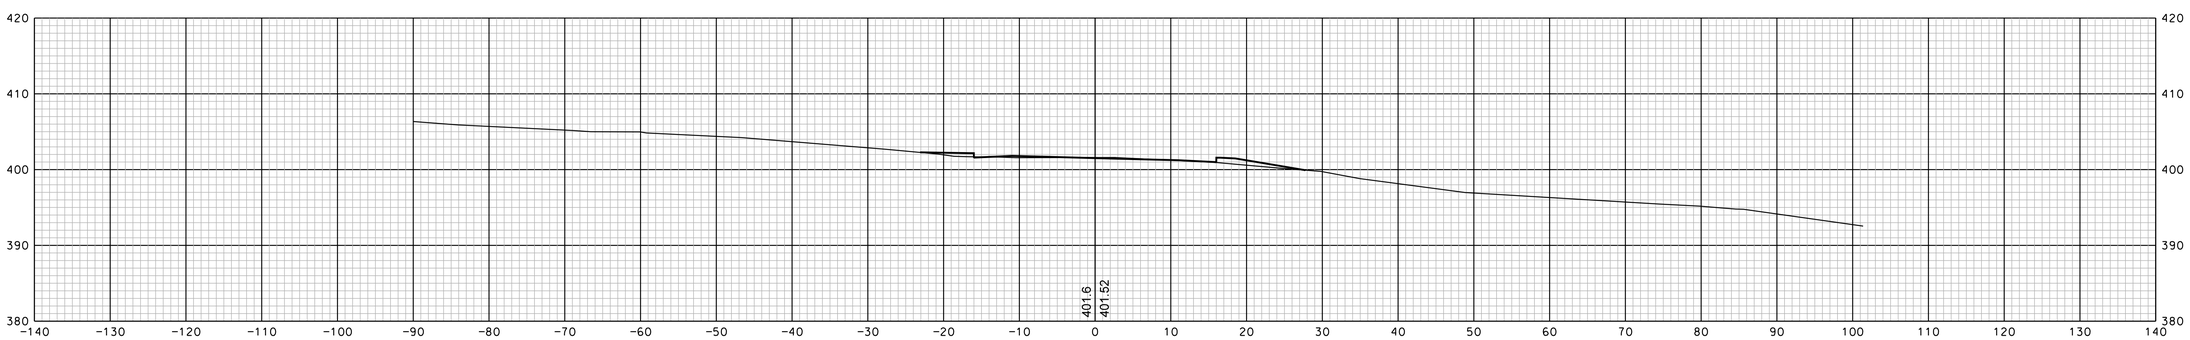

@ 1125+00

REVISIONS AFTER PROPOSAL			
NUMBER	DATE	STATION	STATION	DESCRIPTION

SDR PROCESSED		DATE
NEW DESIGN	EMM	DATE 1/23/2020
SHEET CHECKED	NGF	DATE 1/23/2020
AS BUILT DETAILS		DATE

SHEET TOTALS

COMMON EXCAV. – C.Y. ROCK EXCAV. – C.Y.

FILL – C.Y. MUCK EXCAV. – C.Y.

DGN	STATE PROJECT NO.	SHEET NO.	TOTAL SHEETS
13065xs	13065	102	346

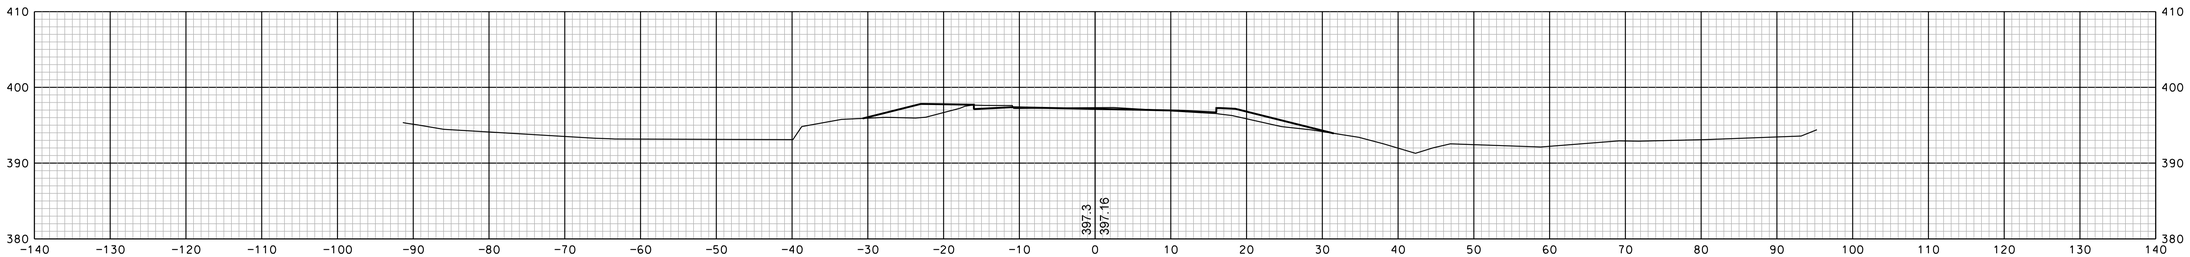

@ 1127+50

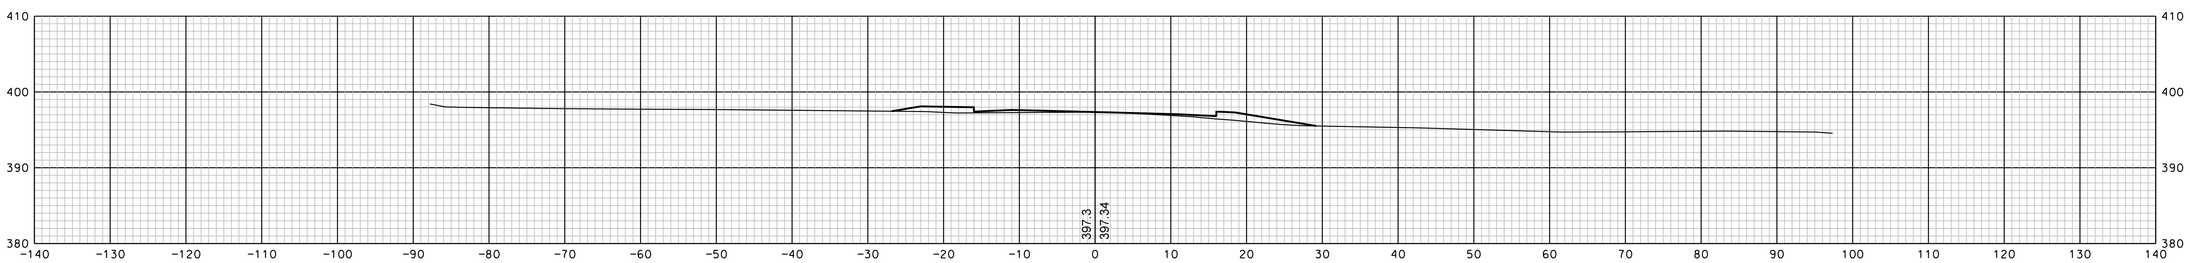

@ 1127+00

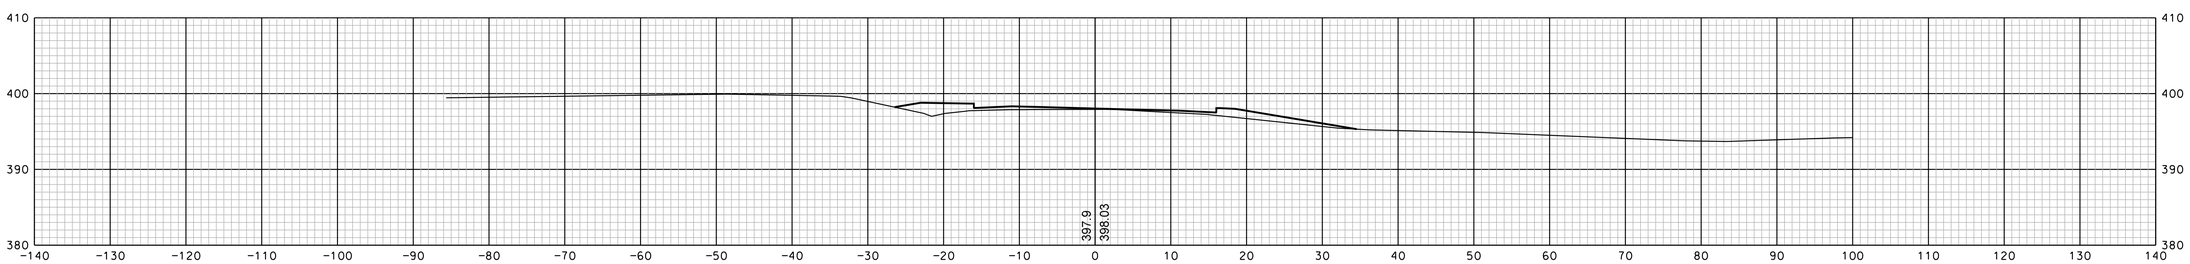

@ 1126+50

REVISIONS AFTER PROPOSAL			
NUMBER	DATE	STATION	DESCRIPTION

SDR PROCESSED		DATE
NEW DESIGN	EMM	DATE 1/23/2020
SHEET CHECKED	NCF	DATE 1/23/2020
AS BUILT DETAILS		DATE

SHEET TOTALS

COMMON EXCAV. – C.Y. ROCK EXCAV. – C.Y.

FILL – C.Y. MUCK EXCAV. – C.Y.

DGN	STATE PROJECT NO.	SHEET NO.	TOTAL SHEETS
13065xs	13065	103	346

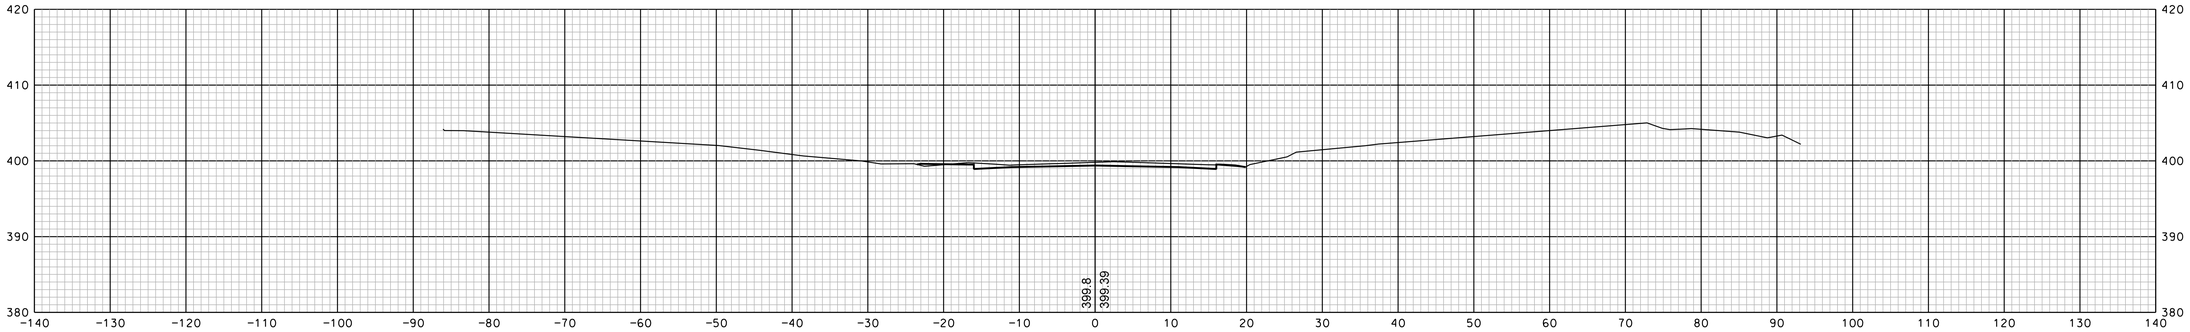

a 1129+00

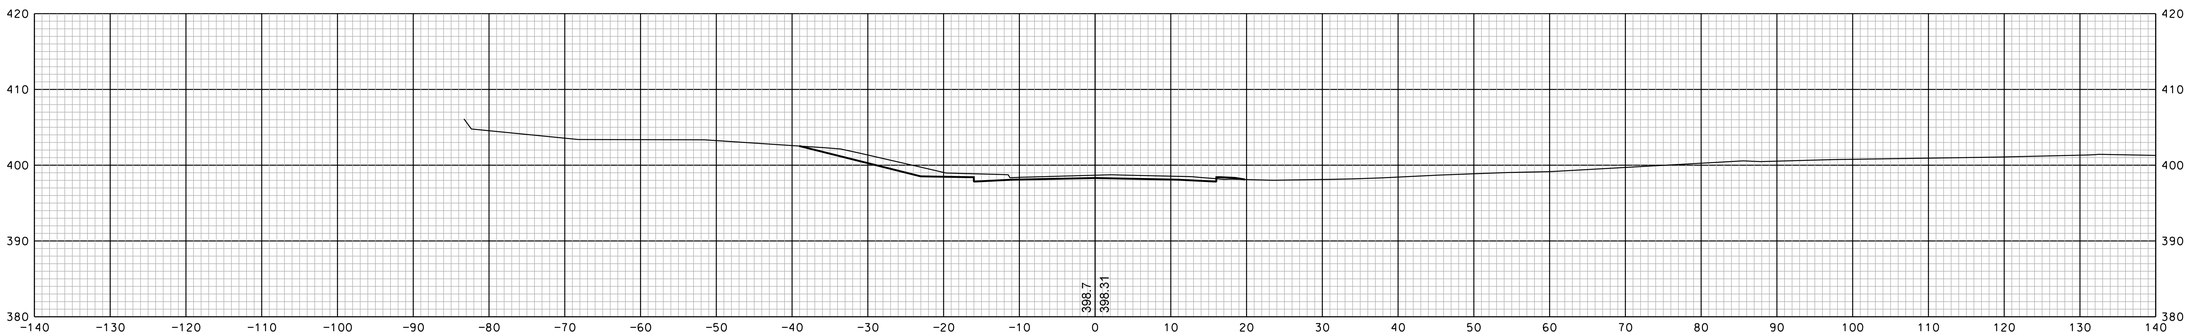

a 1128+50

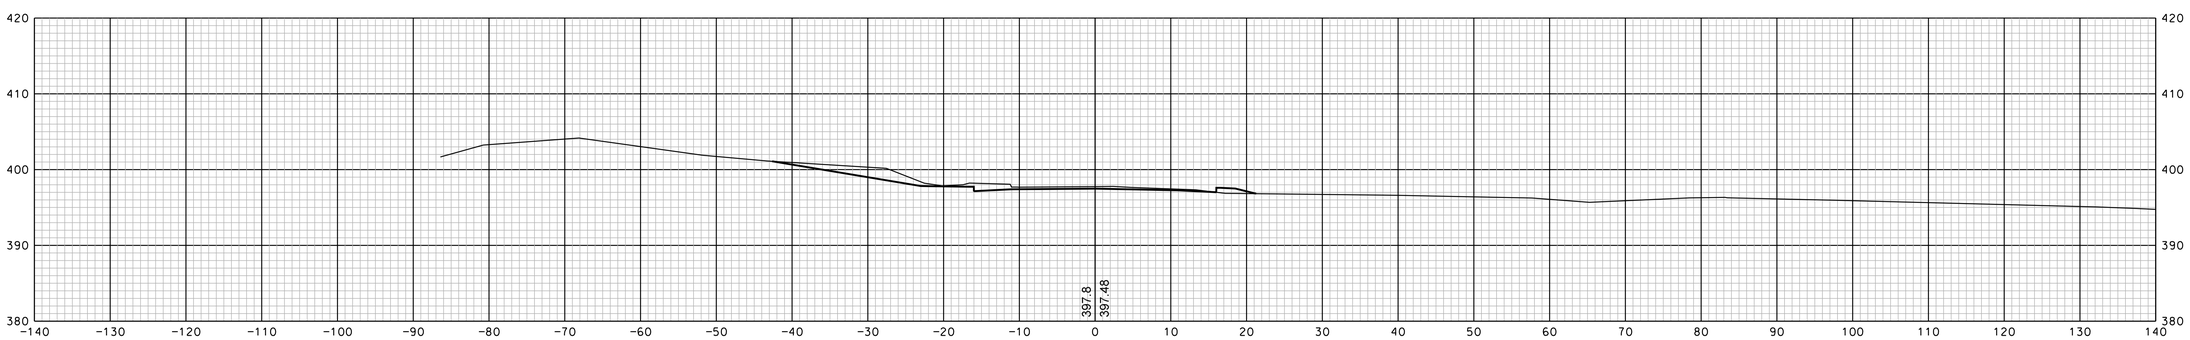

a 1128+00

SHEET TOTALS			
COMMON EXCAV.	– C.Y.	ROCK EXCAV.	– C.Y.
FILL	– C.Y.	MUCK EXCAV.	– C.Y.

DGN	STATE PROJECT NO.	SHEET NO.	TOTAL SHEETS
13065xs	13065	104	346

REVISIONS AFTER PROPOSAL

NUMBER	DATE	STATION	STATION	DESCRIPTION

SDR PROCESSED		DATE
NEW DESIGN	EMM	DATE 1/23/2020
SHEET CHECKED	NCF	DATE 1/23/2020
AS BUILT DETAILS		DATE

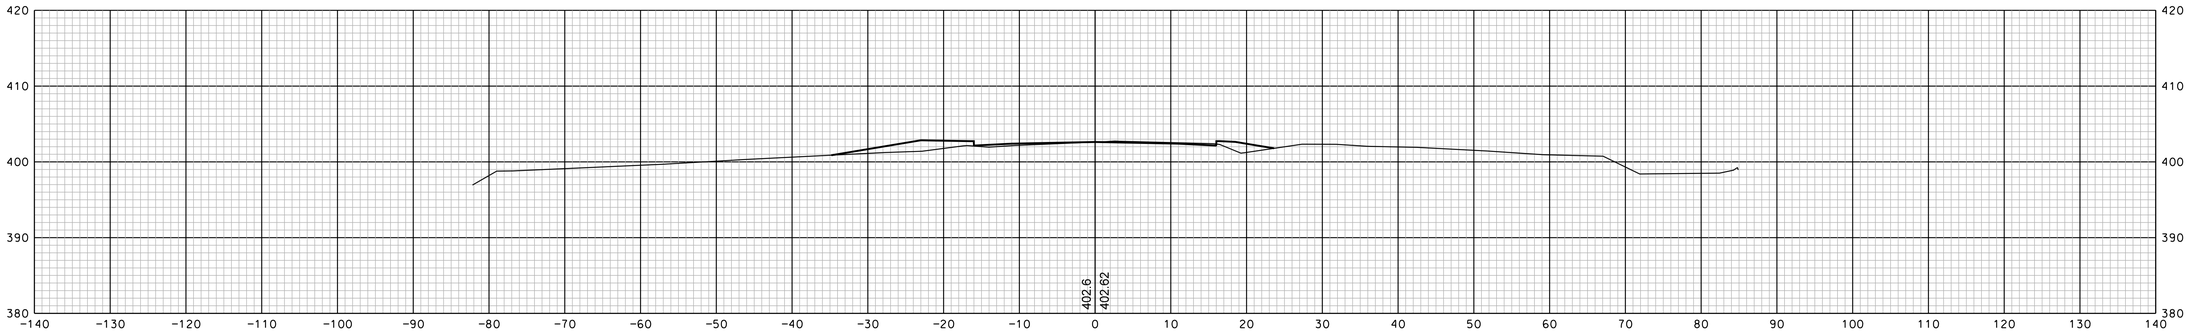

@ 1130+50

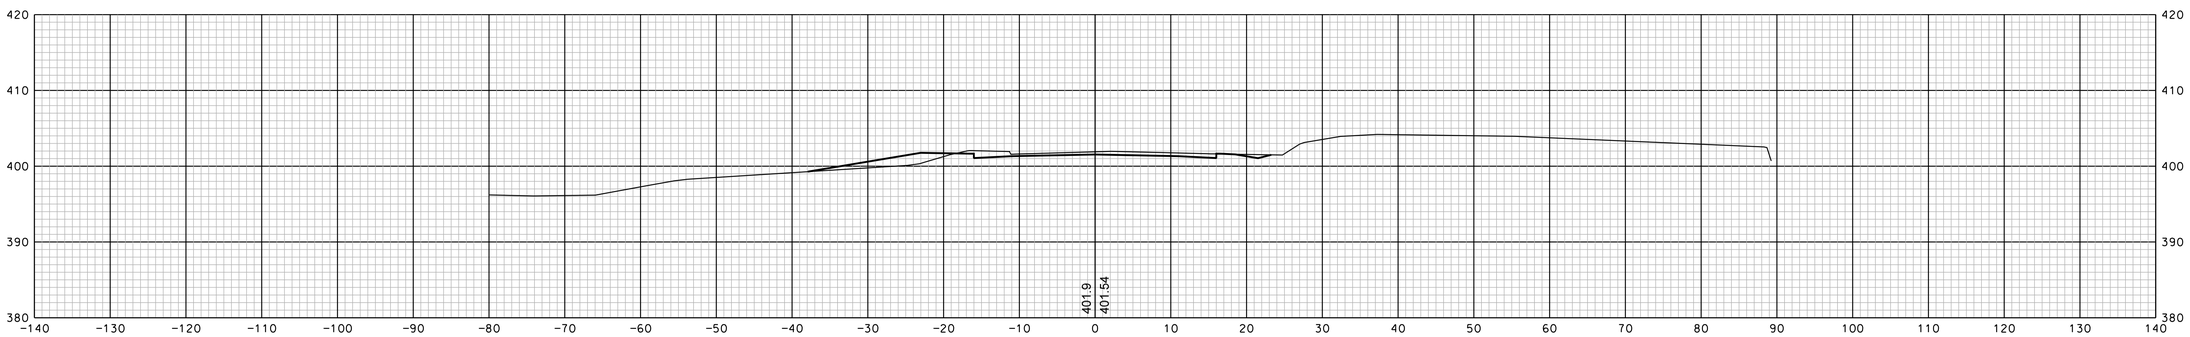

@ 1130+00

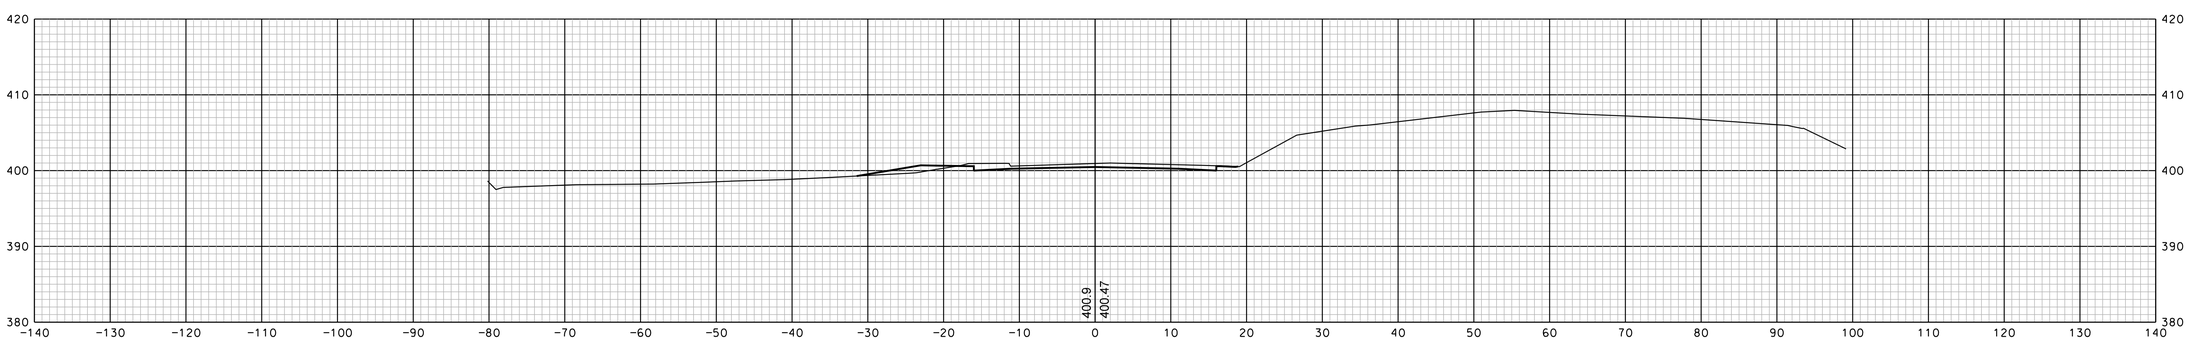

@ 1129+50

SHEET TOTALS			
COMMON EXCAV. – C.Y.		ROCK EXCAV. – C.Y.	
FILL – C.Y.		MUCK EXCAV. – C.Y.	
DGN	STATE PROJECT NO.	SHEET NO.	TOTAL SHEETS
13065xs	13065	105	346

REVISIONS AFTER PROPOSAL

NUMBER	DATE	STATION	STATION	DESCRIPTION

SDR PROCESSED		DATE	
NEW DESIGN	EMM	DATE	1/23/2020
SHEET CHECKED	NGF	DATE	1/23/2020
AS BUILT DETAILS		DATE	

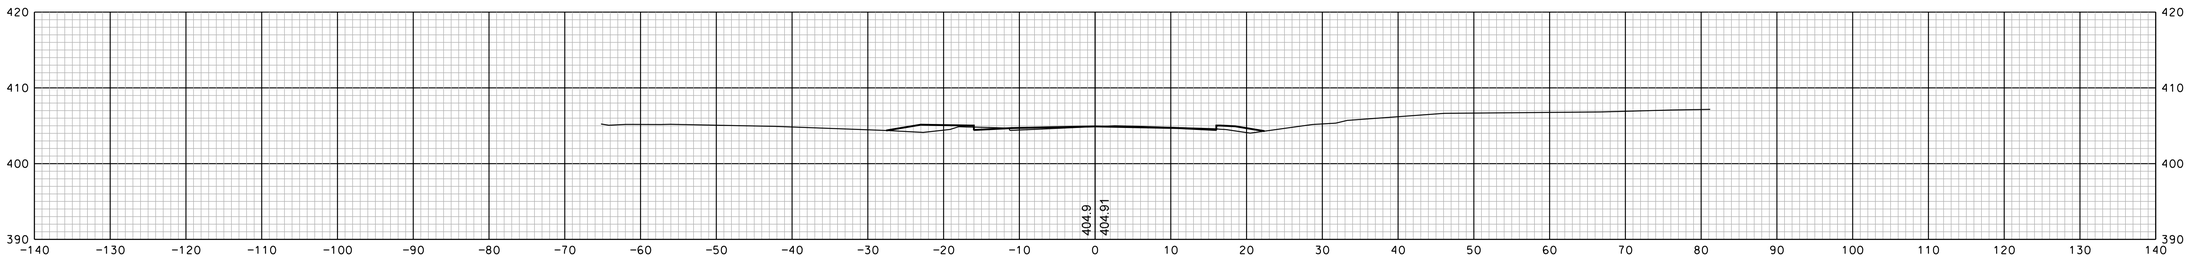

@ 1131+50

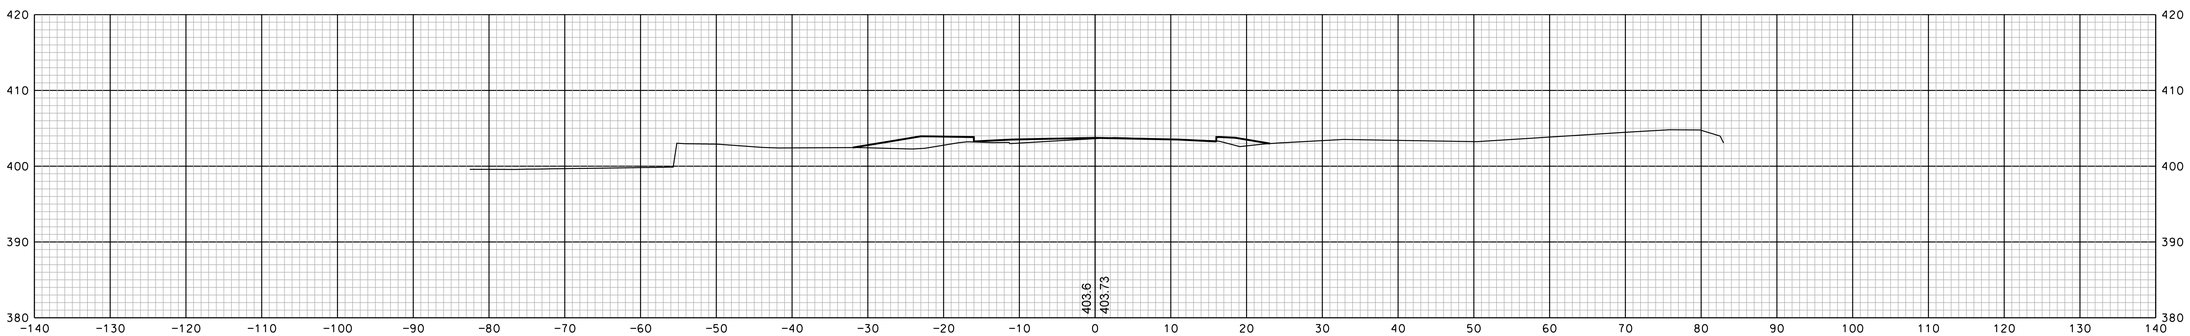

@ 1131+00

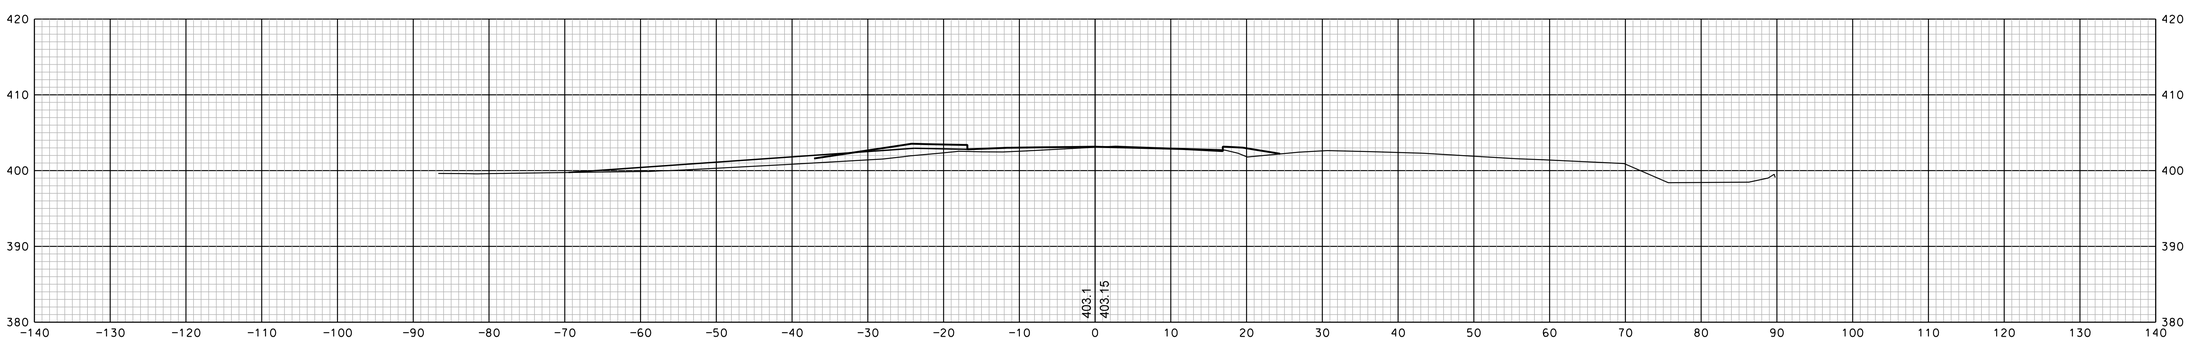

@ 1130+74

REVISIONS AFTER PROPOSAL			
NUMBER	DATE	STATION	DESCRIPTION

SDR PROCESSED		DATE	
NEW DESIGN	EMM	DATE	1/23/2020
SHEET CHECKED	NCF	DATE	1/23/2020
AS BUILT DETAILS		DATE	

SHEET TOTALS

COMMON EXCAV. – C.Y. ROCK EXCAV. – C.Y.

FILL – C.Y. MUCK EXCAV. – C.Y.

DGN	STATE PROJECT NO.	SHEET NO.	TOTAL SHEETS
13065xs	13065	106	346

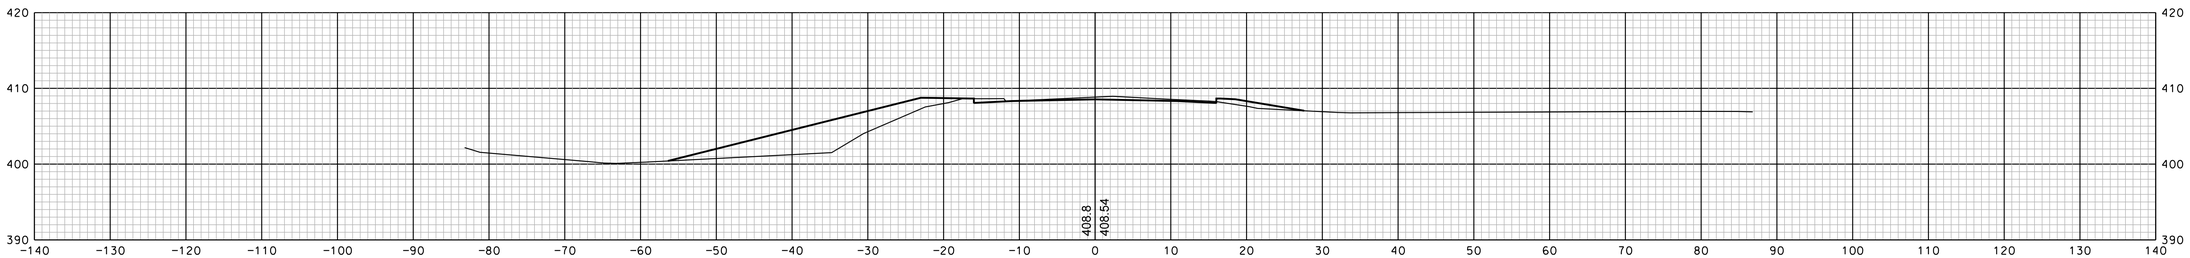

@ 1133+00

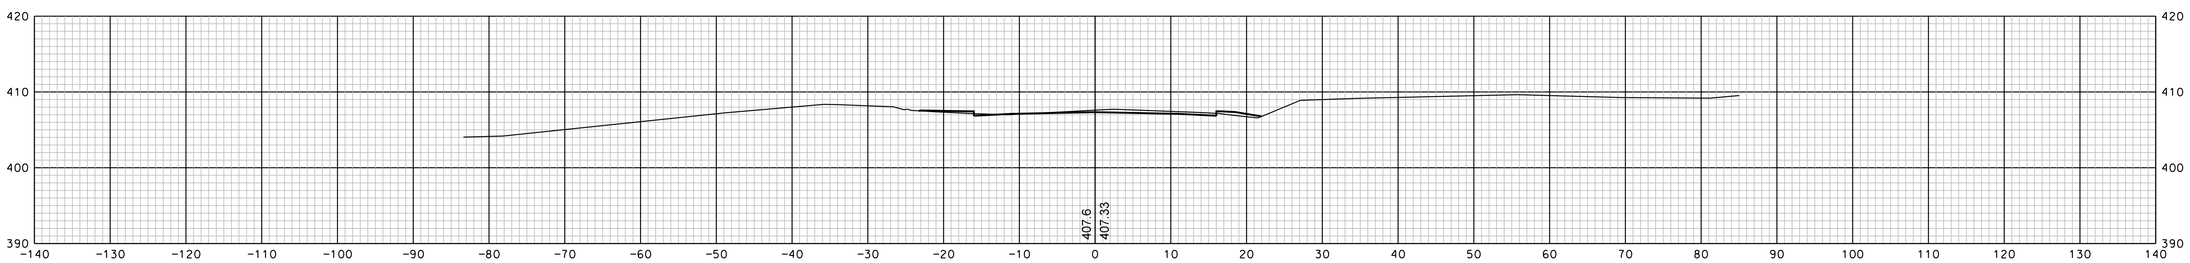

@ 1132+50

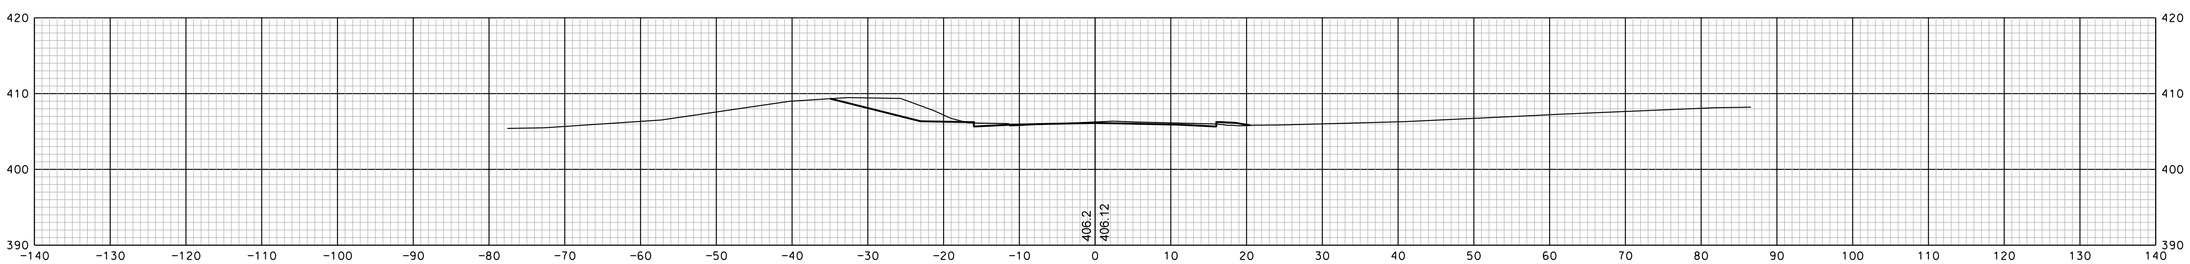

@ 1132+00

SHEET TOTALS

COMMON EXCAV.	– C.Y.	ROCK EXCAV.	– C.Y.
FILL	– C.Y.	MUCK EXCAV.	– C.Y.

DGN	STATE PROJECT NO.	SHEET NO.	TOTAL SHEETS
13065xs	13065	107	346

REVISIONS AFTER PROPOSAL

NUMBER	DATE	STATION	STATION	DESCRIPTION

SDR PROCESSED		DATE
NEW DESIGN	EMM	DATE 1/23/2020
SHEET CHECKED	NCF	DATE 1/23/2020
AS BUILT DETAILS		DATE

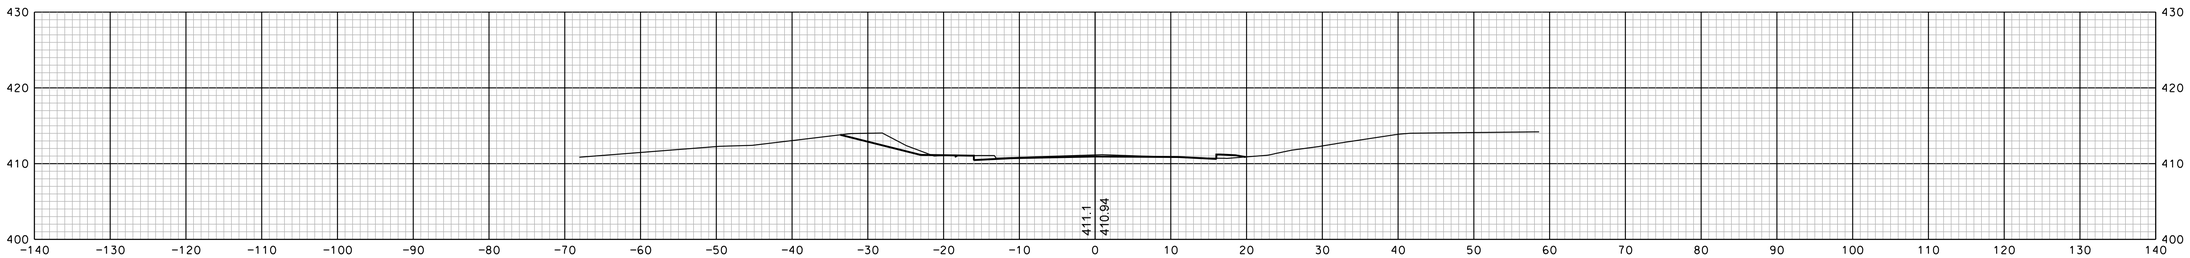

a 1134+50

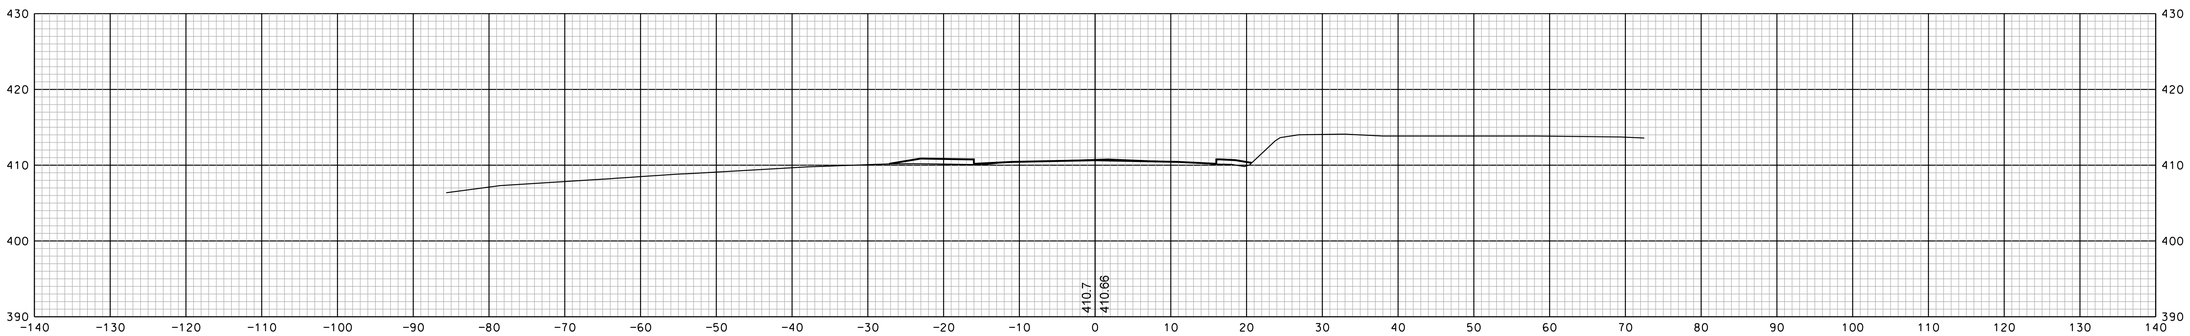

a 1134+00

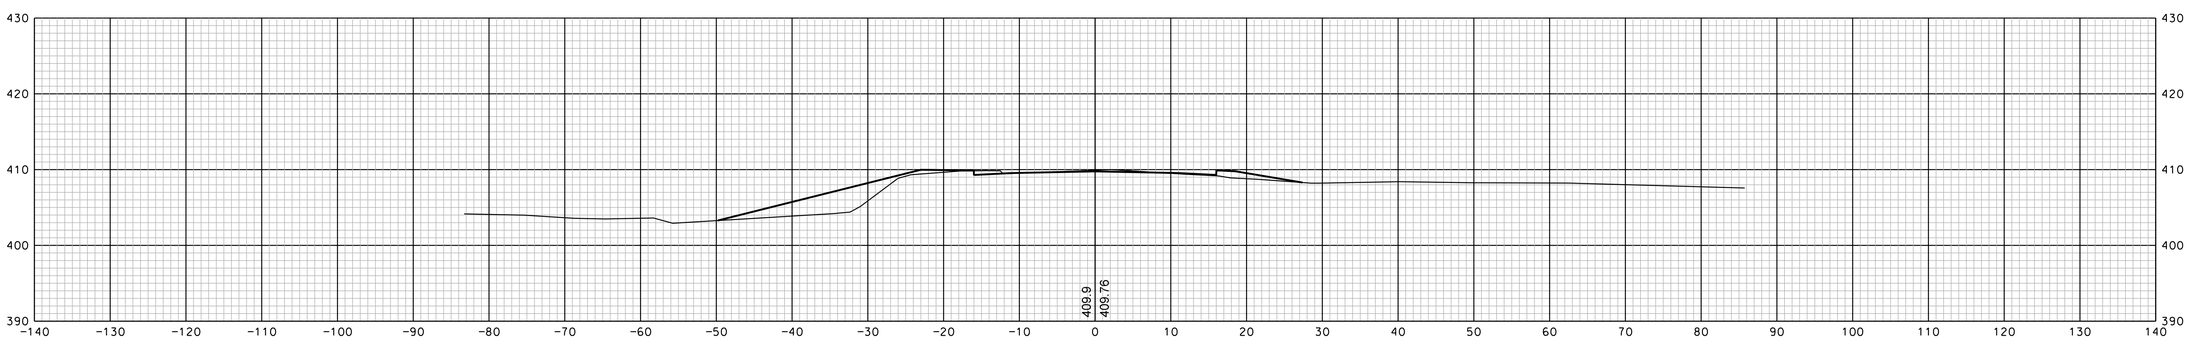

a 1133+50

SHEET TOTALS			
COMMON EXCAV.	– C.Y.	ROCK EXCAV.	– C.Y.
FILL	– C.Y.	MUCK EXCAV.	– C.Y.

DGN	STATE PROJECT NO.	SHEET NO.	TOTAL SHEETS
13065xs	13065	108	346

REVISIONS AFTER PROPOSAL

NUMBER	DATE	STATION	STATION	DESCRIPTION

SDR PROCESSED		DATE	
NEW DESIGN	EMM	DATE	1/23/2020
SHEET CHECKED	NCF	DATE	1/23/2020
AS BUILT DETAILS		DATE	

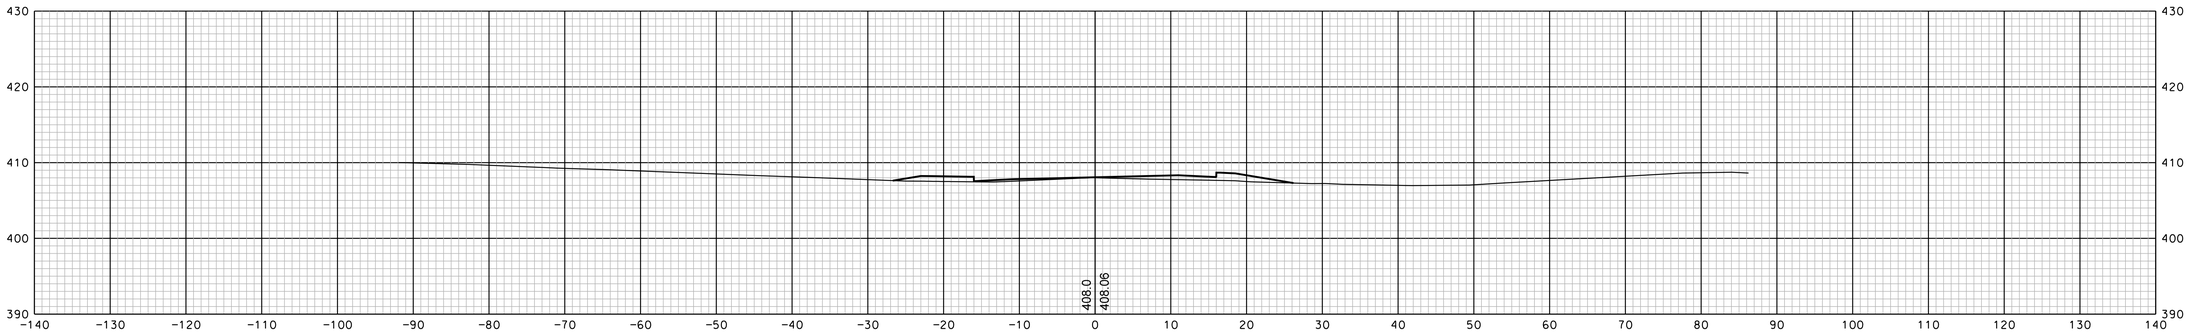

@ 1136+00

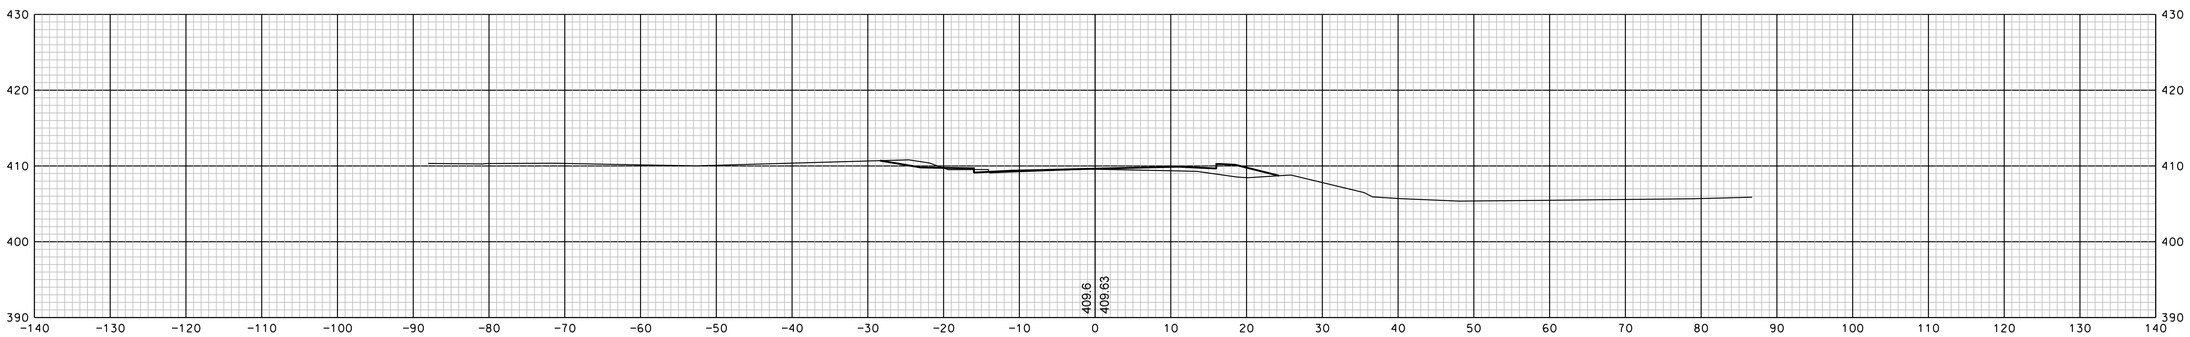

@ 1135+50

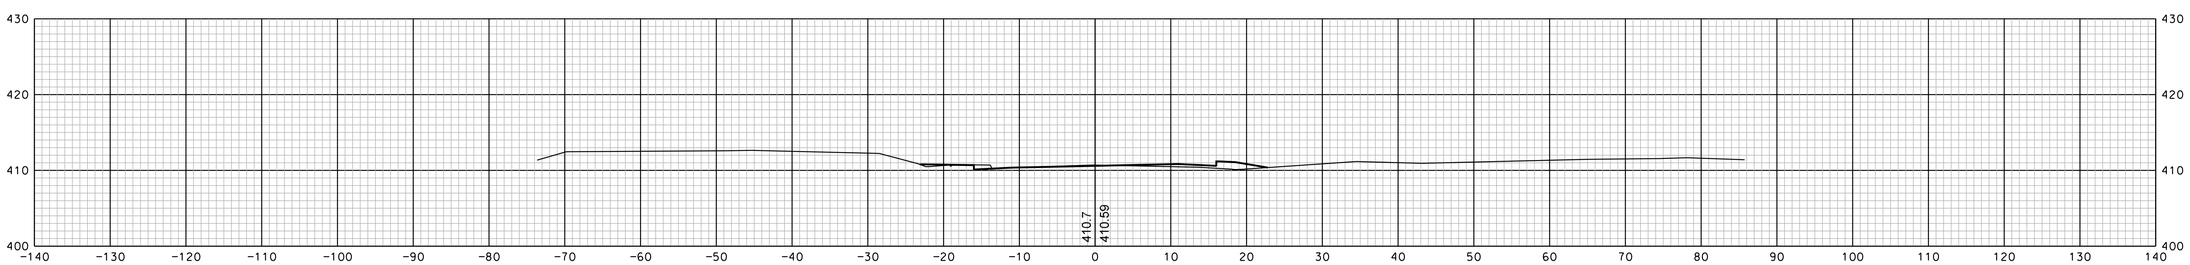

@ 1135+00

REVISIONS AFTER PROPOSAL

NUMBER	DATE	STATION	STATION	DESCRIPTION

		DATE
SDR PROCESSED		
NEW DESIGN	EMM	DATE 1/23/2020
SHEET CHECKED	NCF	DATE 1/23/2020
AS BUILT DETAILS		DATE

SHEET TOTALS

COMMON EXCAV. – C.Y. ROCK EXCAV. – C.Y.

FILL – C.Y. MUCK EXCAV. – C.Y.

DGN	STATE PROJECT NO.	SHEET NO.	TOTAL SHEETS
13065xs	13065	109	346

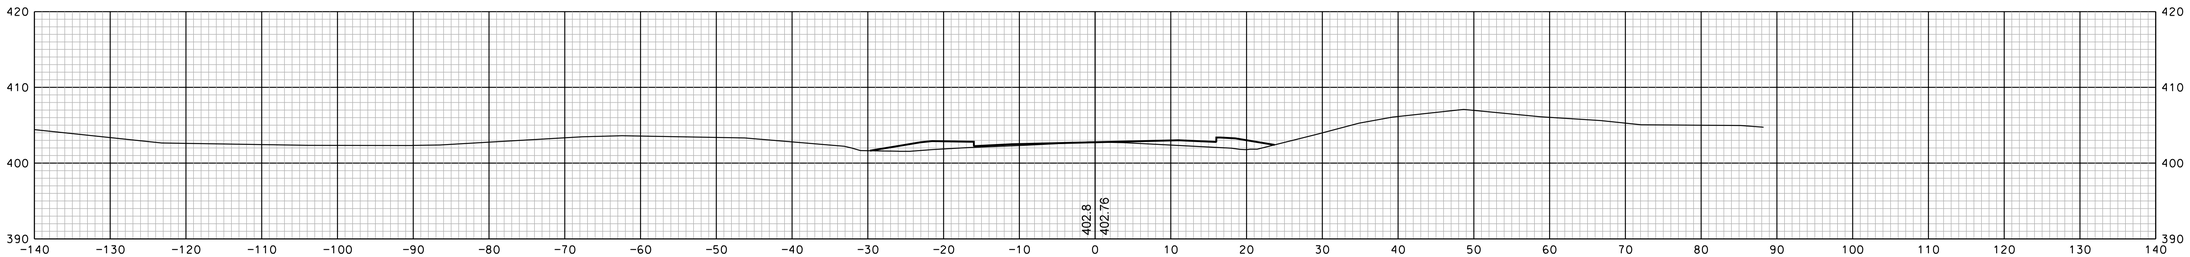

@ 1137+50

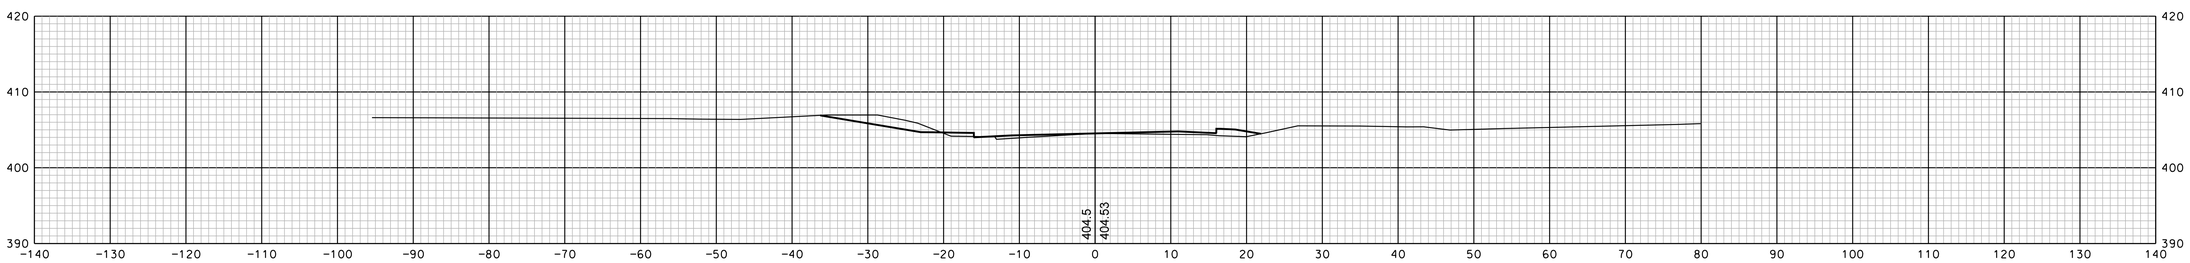

@ 1137+00

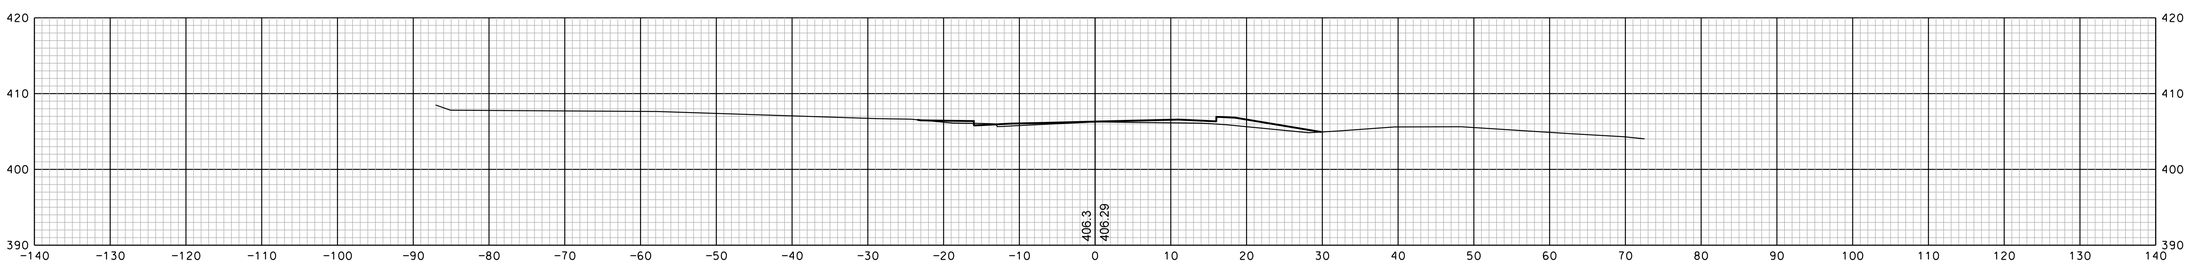

@ 1136+50

SHEET TOTALS			
COMMON EXCAV.	– C.Y.	ROCK EXCAV.	– C.Y.
FILL	– C.Y.	MUCK EXCAV.	– C.Y.

DGN	STATE PROJECT NO.	SHEET NO.	TOTAL SHEETS
13065xs	13065	110	346

REVISIONS AFTER PROPOSAL

NUMBER	DATE	STATION	STATION	DESCRIPTION

SDR PROCESSED		DATE
NEW DESIGN	EMM	DATE 1/23/2020
SHEET CHECKED	NCF	DATE 1/23/2020
AS BUILT DETAILS		DATE

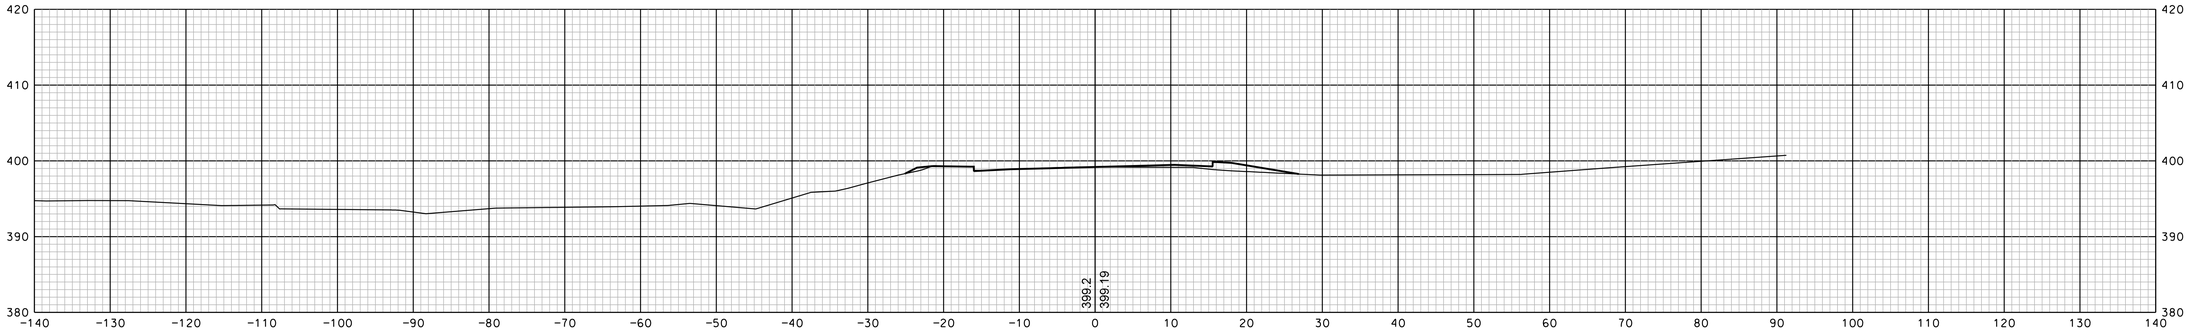

@ 1139+00

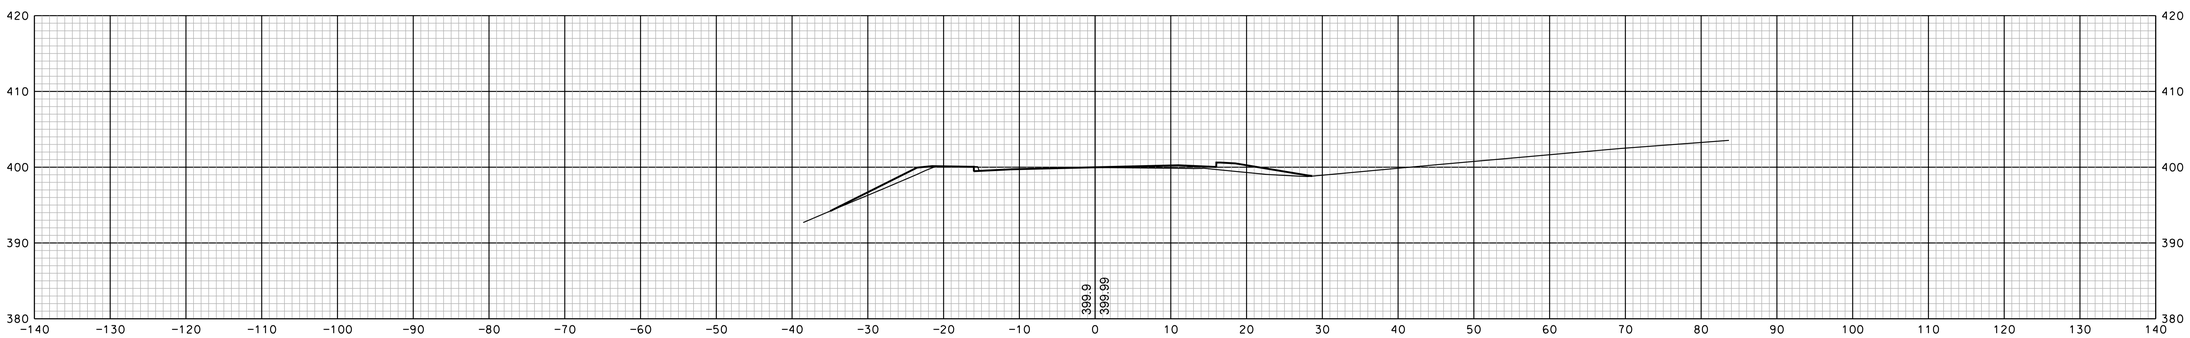

@ 1138+50

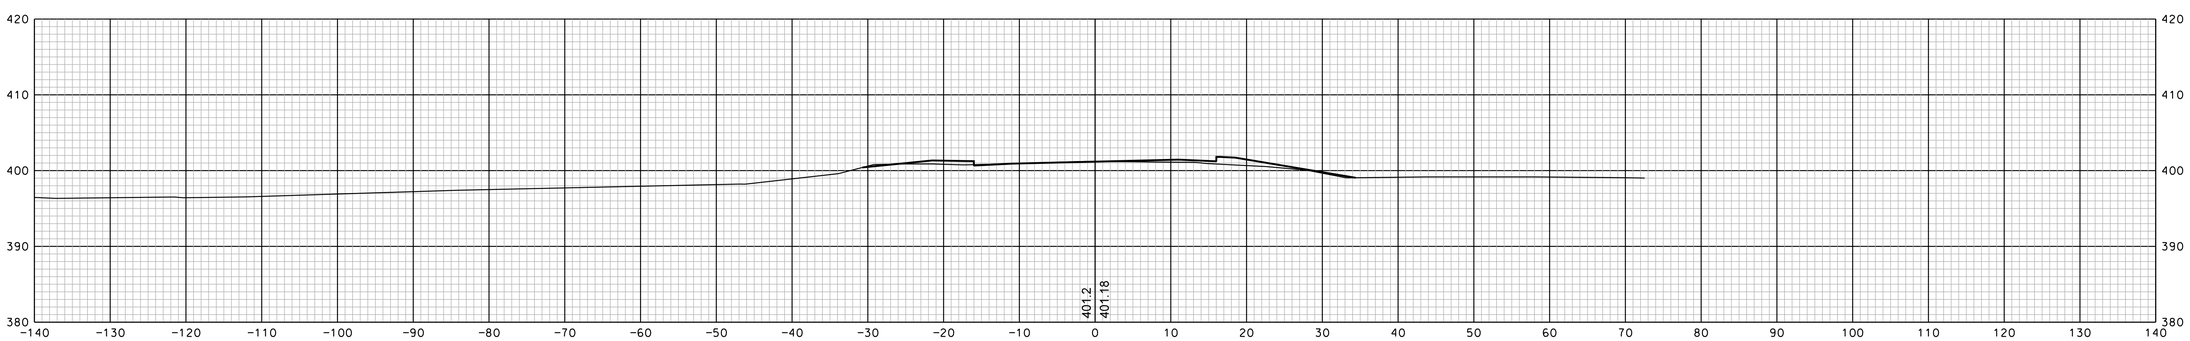

@ 1138+00

SHEET TOTALS			
COMMON EXCAV.	– C.Y.	ROCK EXCAV.	– C.Y.
FILL	– C.Y.	MUCK EXCAV.	– C.Y.

DGN	STATE PROJECT NO.	SHEET NO.	TOTAL SHEETS
13065xs	13065	111	346

REVISIONS AFTER PROPOSAL

NUMBER	DATE	STATION	STATION	DESCRIPTION

SDR PROCESSED		DATE	
NEW DESIGN	EMM	DATE	1/23/2020
SHEET CHECKED	NGF	DATE	1/23/2020
AS BUILT DETAILS		DATE	

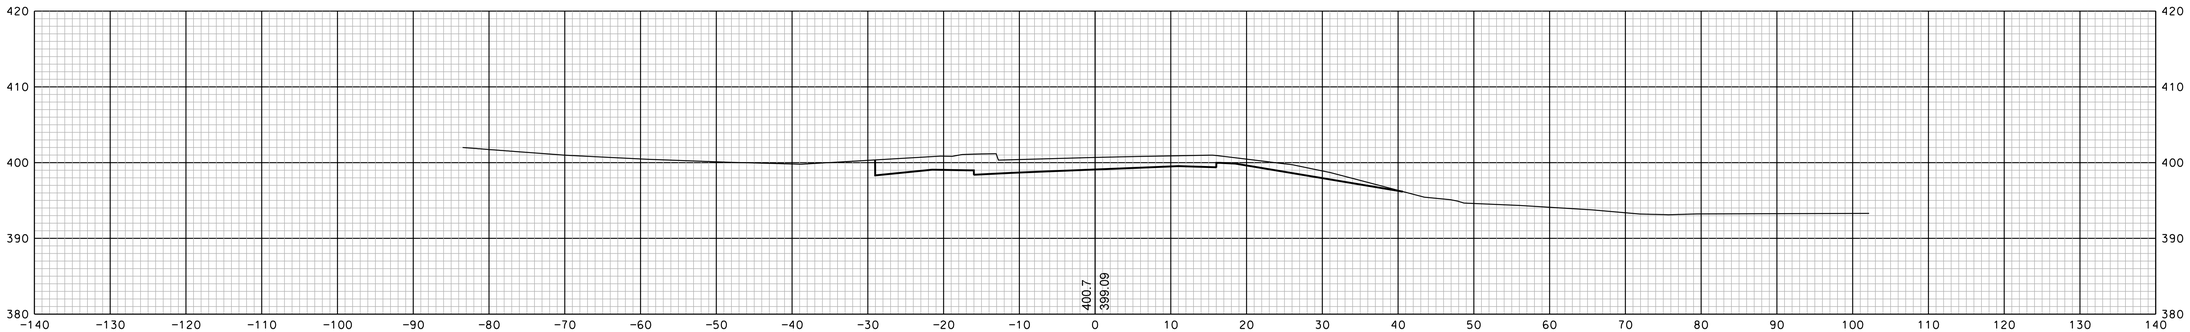

a 1140+50

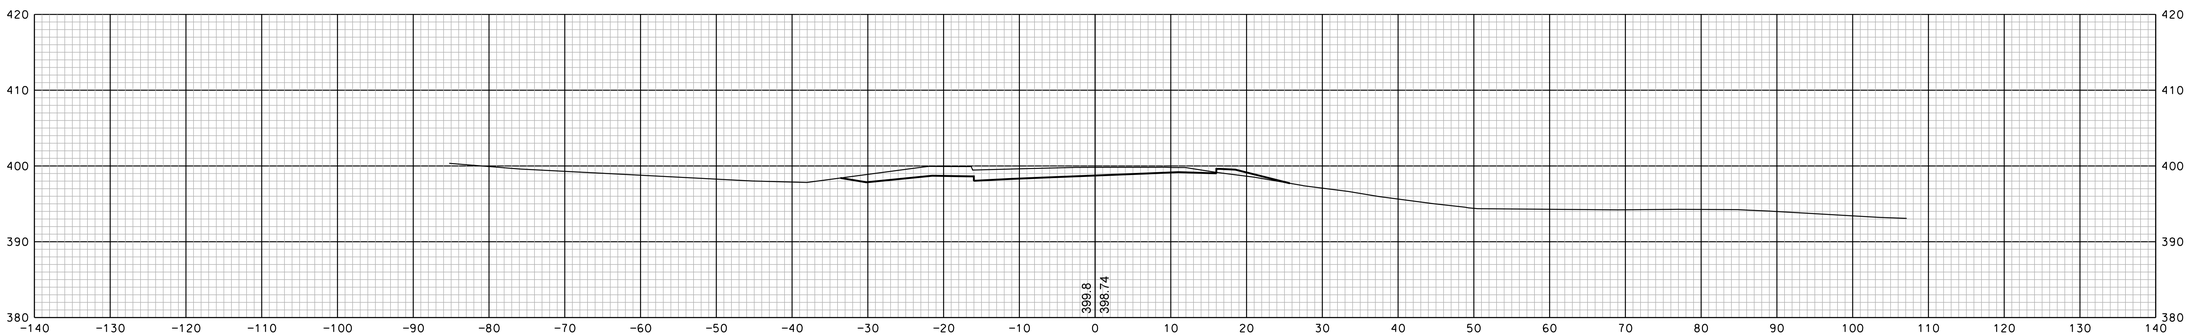

a 1140+00

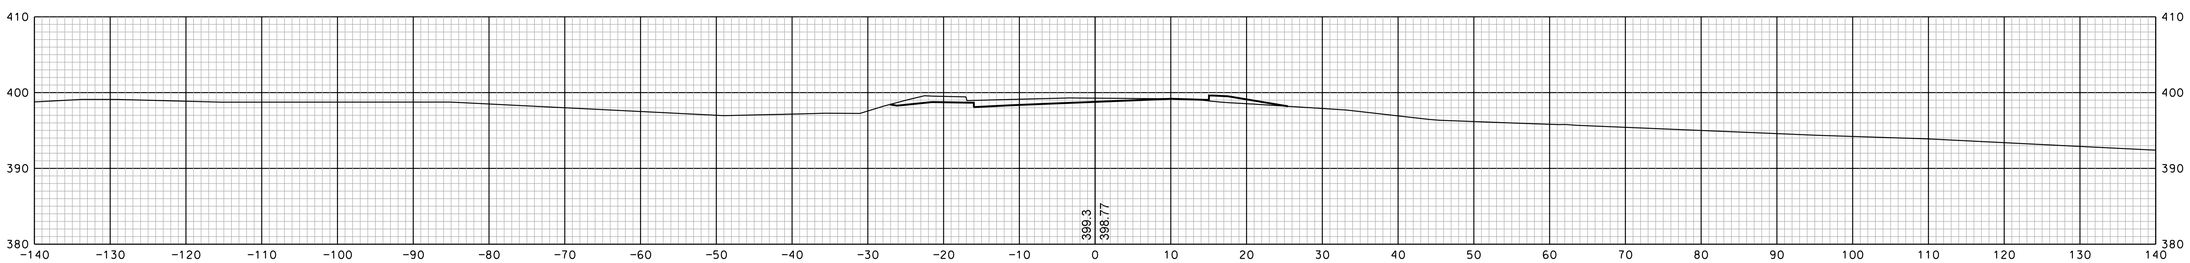

a 1139+50

REVISIONS AFTER PROPOSAL			
NUMBER	DATE	STATION	STATION	DESCRIPTION

SDR PROCESSED		DATE
NEW DESIGN	EMM	DATE 1/23/2020
SHEET CHECKED	NCF	DATE 1/23/2020
AS BUILT DETAILS		DATE

SHEET TOTALS

COMMON EXCAV. – C.Y. ROCK EXCAV. – C.Y.

FILL – C.Y. MUCK EXCAV. – C.Y.

DGN	STATE PROJECT NO.	SHEET NO.	TOTAL SHEETS
13065xs	13065	112	346

REVISIONS AFTER PROPOSAL

NUMBER	DATE	STATION	STATION	DESCRIPTION

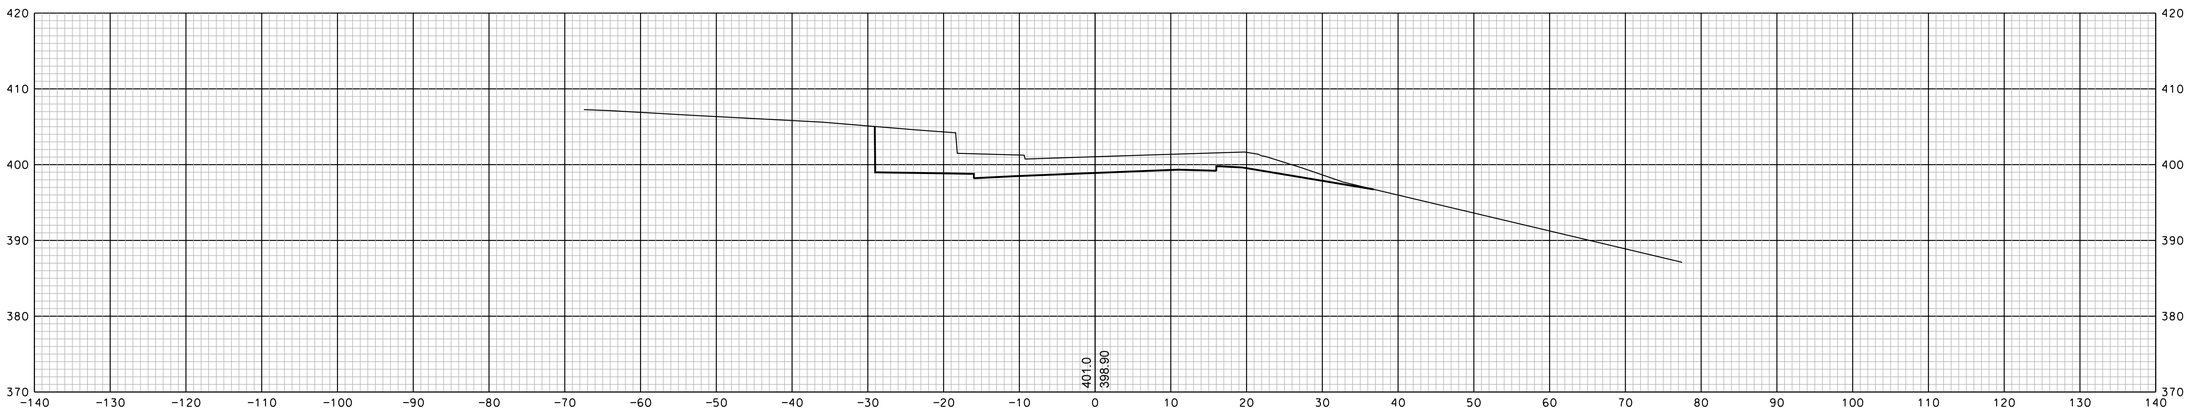

@ 1141+50

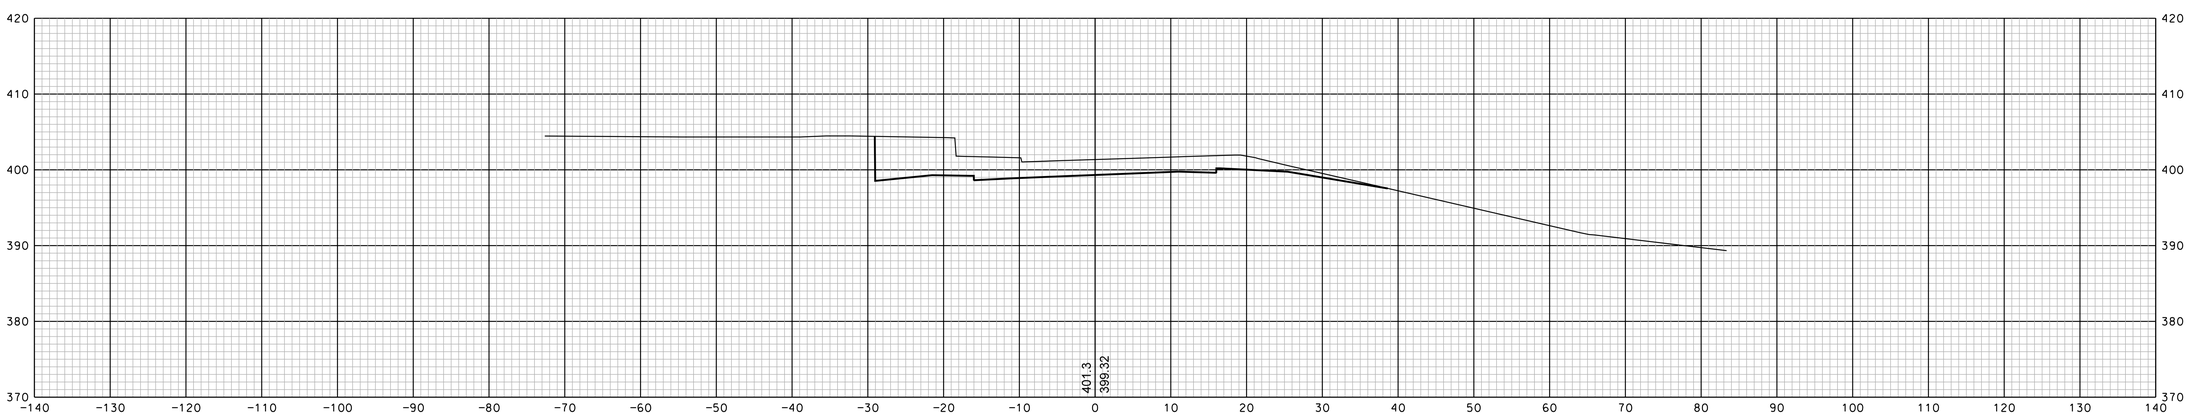

@ 1141+00

SDR PROCESSED		DATE
NEW DESIGN	EMM	DATE 1/23/2020
SHEET CHECKED	NCF	DATE 1/23/2020
AS BUILT DETAILS		DATE

SHEET TOTALS

COMMON EXCAV. – C.Y. ROCK EXCAV. – C.Y.

FILL – C.Y. MUCK EXCAV. – C.Y.

DGN	STATE PROJECT NO.	SHEET NO.	TOTAL SHEETS
13065xs	13065	113	346

REVISIONS AFTER PROPOSAL

NUMBER	DATE	STATION	STATION	DESCRIPTION

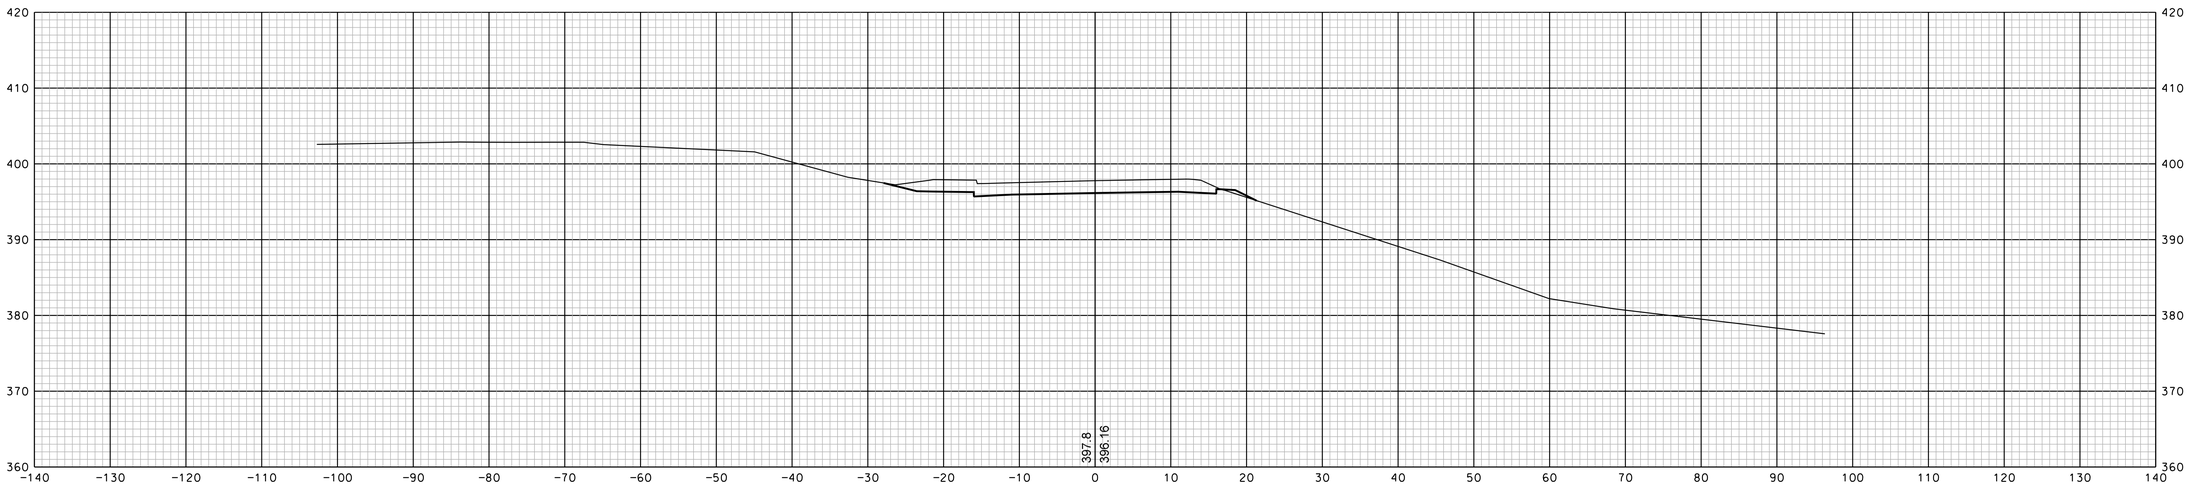

@ 1142+50

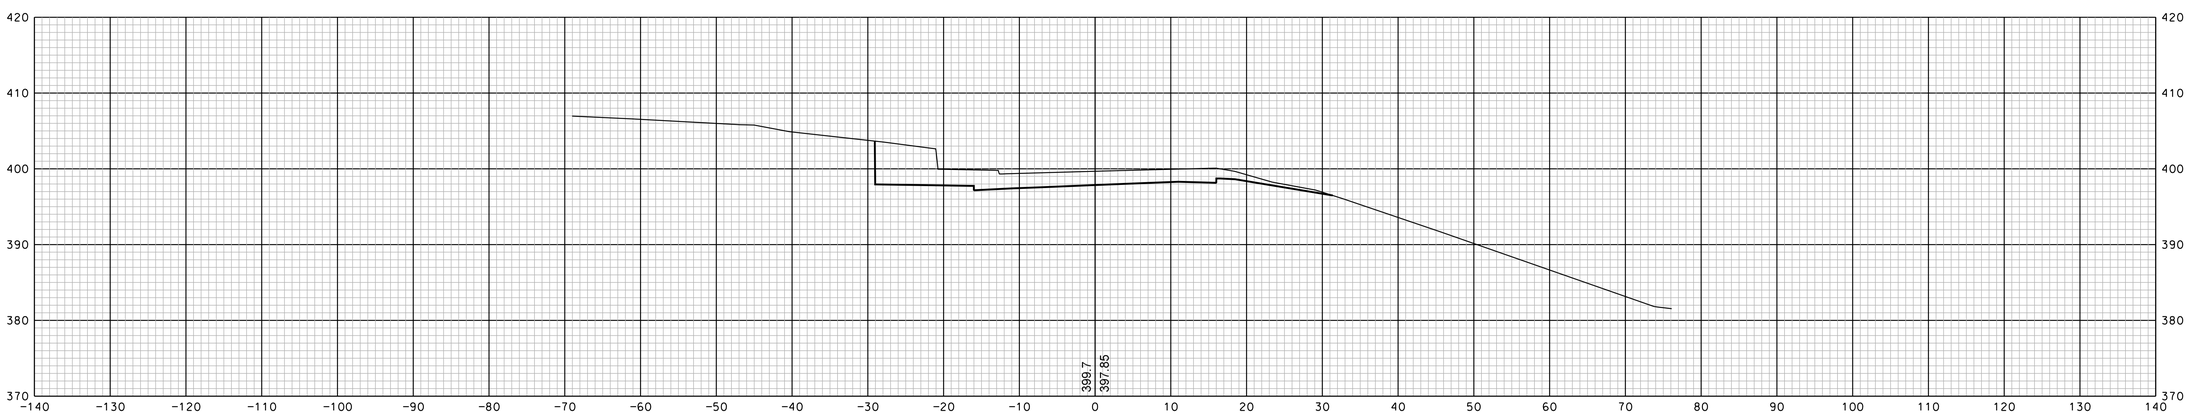

@ 1142+00

SDR PROCESSED		DATE
NEW DESIGN	EMM	DATE 1/23/2020
SHEET CHECKED	NCF	DATE 1/23/2020
AS BUILT DETAILS		DATE

SHEET TOTALS

COMMON EXCAV. – C.Y. ROCK EXCAV. – C.Y.

FILL – C.Y. MUCK EXCAV. – C.Y.

DGN	STATE PROJECT NO.	SHEET NO.	TOTAL SHEETS
13065xs	13065	114	346

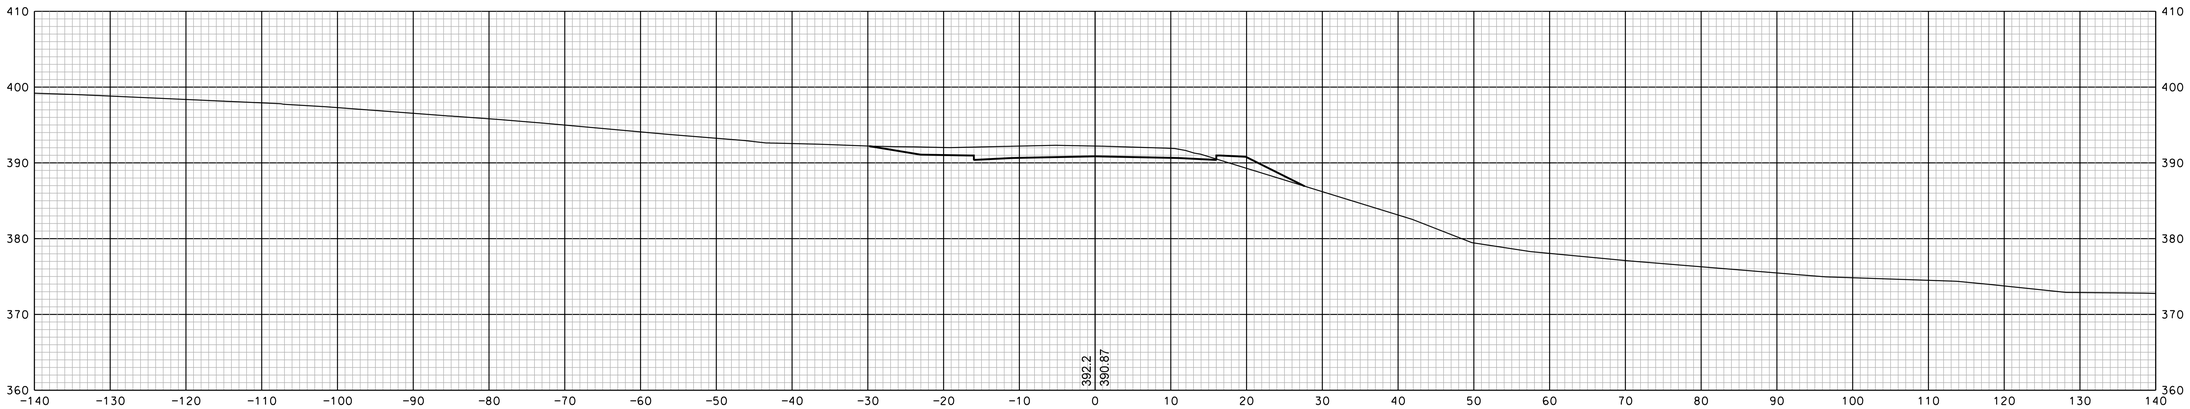

@ 1143+50

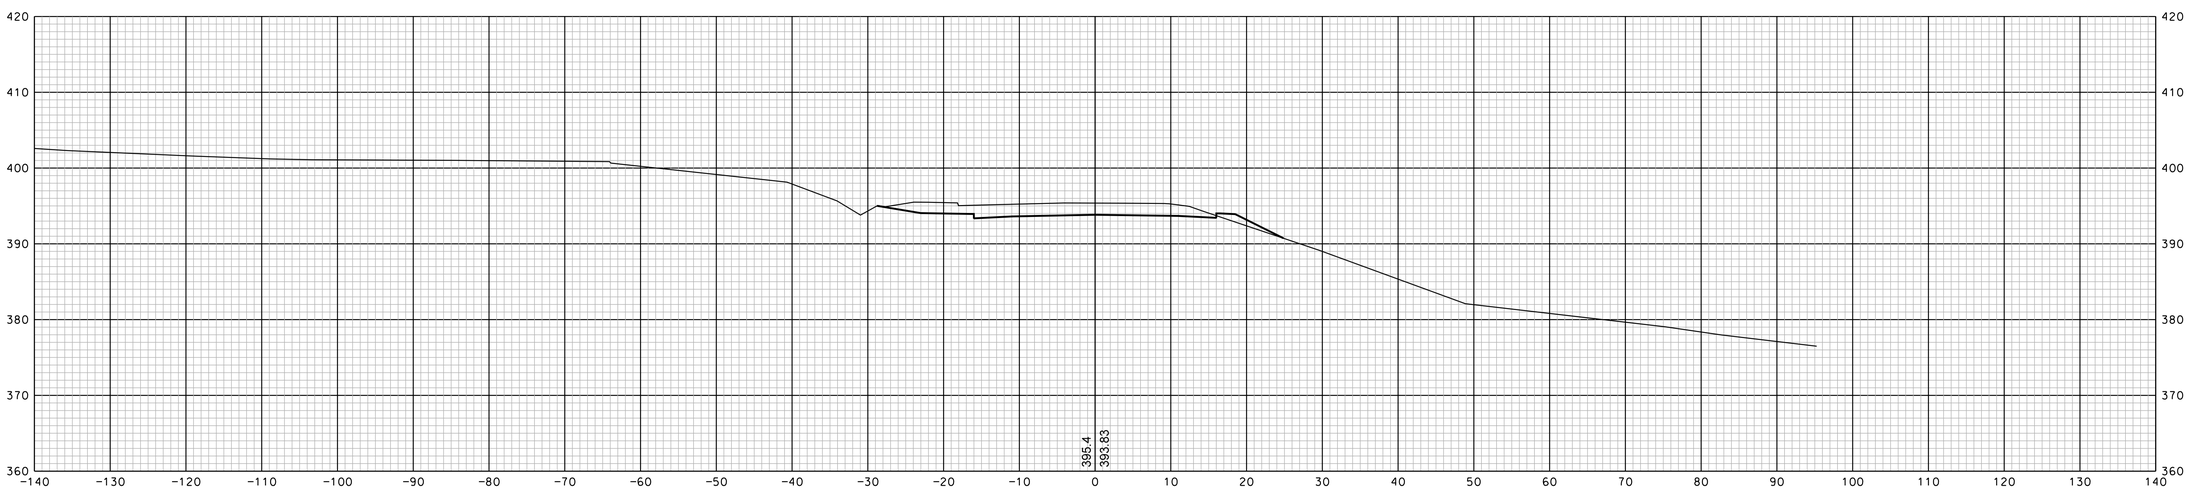

@ 1143+00

SHEET TOTALS			
COMMON EXCAV. – C.Y.		ROCK EXCAV. – C.Y.	
FILL – C.Y.		MUCK EXCAV. – C.Y.	
DGN	STATE PROJECT NO.	SHEET NO.	TOTAL SHEETS
13065xs	13065	115	346

REVISIONS AFTER PROPOSAL

NUMBER	DATE	STATION	STATION	DESCRIPTION

		DATE
SOR PROCESSED		
NEW DESIGN	EMM	DATE 1/23/2020
SHEET CHECKED	NCF	DATE 1/23/2020
AS BUILT DETAILS		DATE

REVISIONS AFTER PROPOSAL

NUMBER	DATE	STATION	STATION	DESCRIPTION

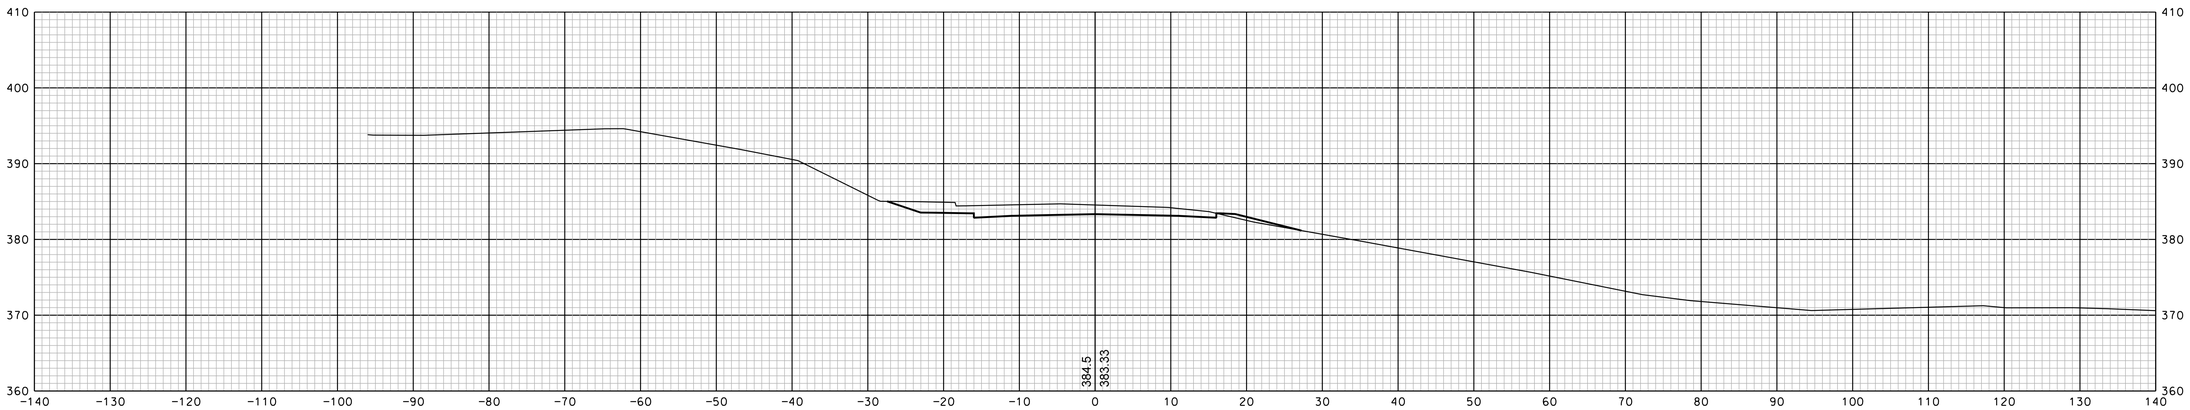

@ 1144+50

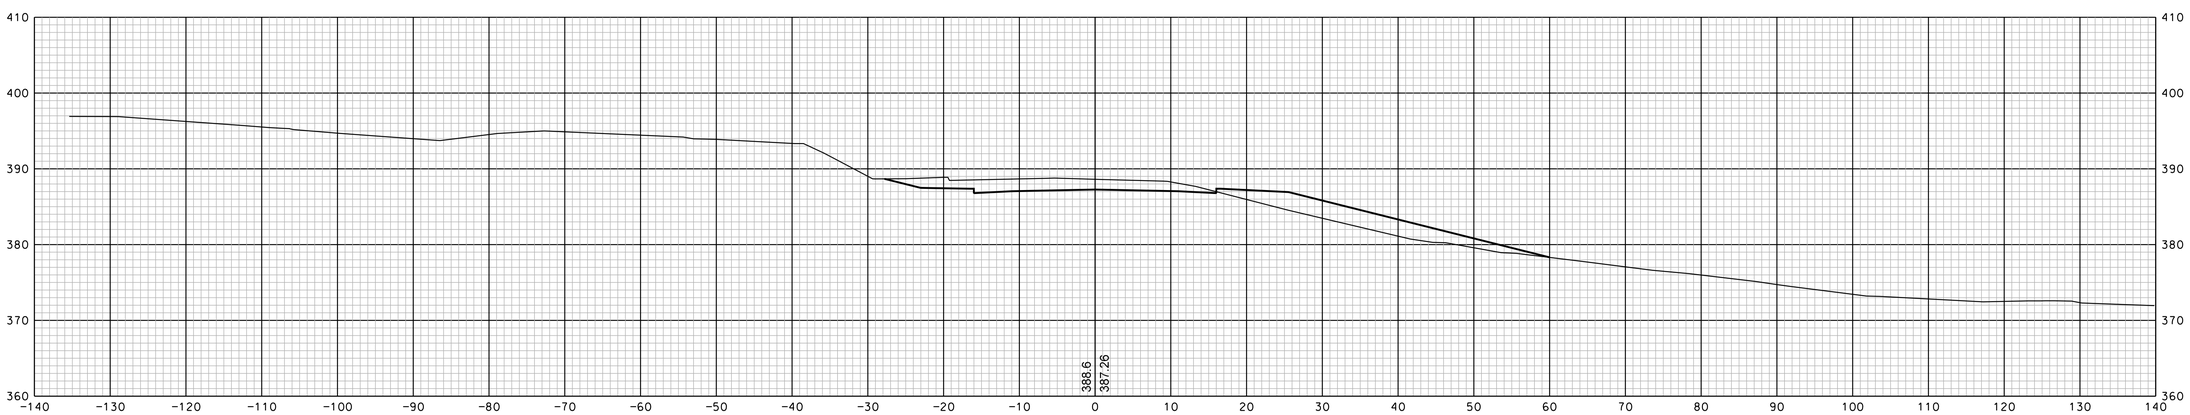

@ 1144+00

SDR PROCESSED		DATE
NEW DESIGN	EMM	DATE 1/23/2020
SHEET CHECKED	NCF	DATE 1/23/2020
AS BUILT DETAILS		DATE

SHEET TOTALS

COMMON EXCAV. – C.Y. ROCK EXCAV. – C.Y.

FILL – C.Y. MUCK EXCAV. – C.Y.

DGN	STATE PROJECT NO.	SHEET NO.	TOTAL SHEETS
13065xs	13065	116	346

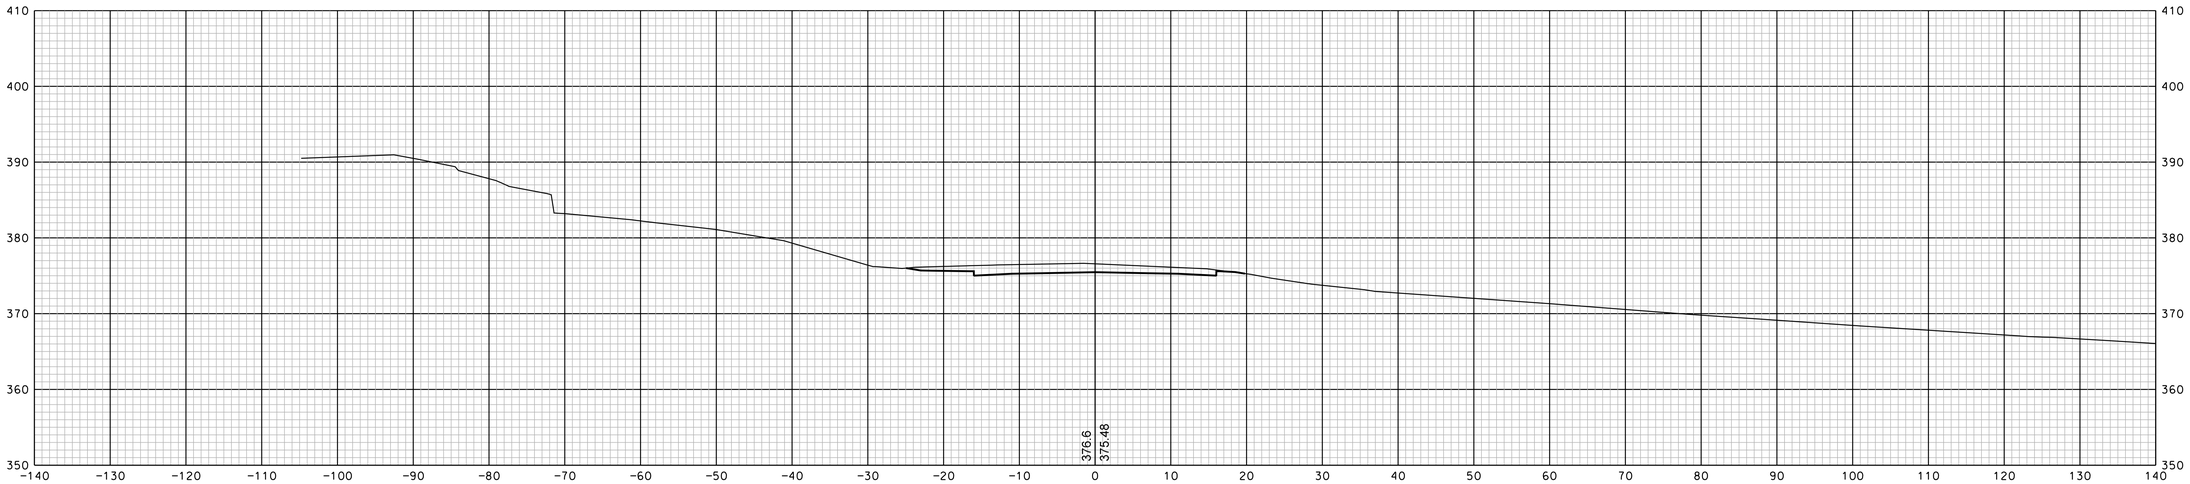

@ 1145+50

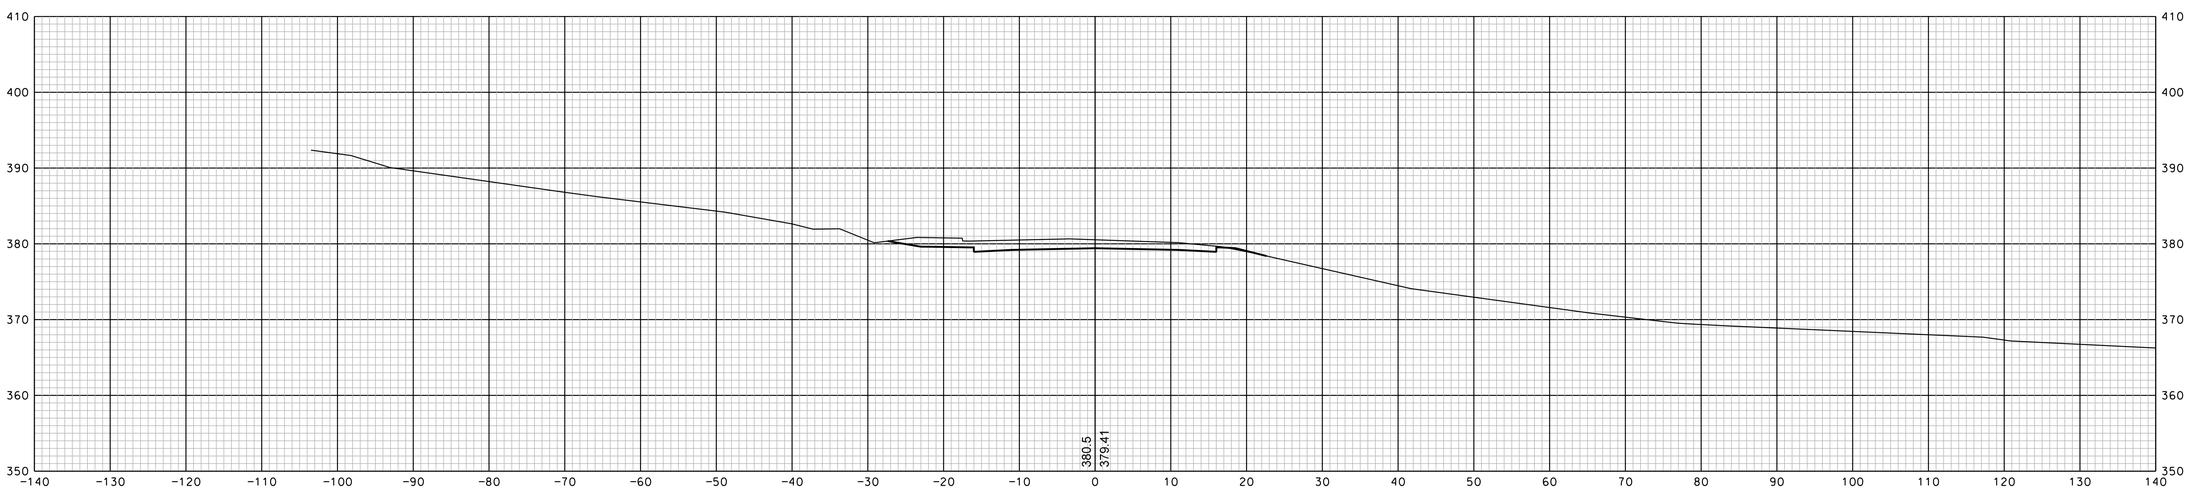

@ 1145+00

SHEET TOTALS			
COMMON EXCAV. – C.Y.		ROCK EXCAV. – C.Y.	
FILL – C.Y.		MUCK EXCAV. – C.Y.	
DGN	STATE PROJECT NO.	SHEET NO.	TOTAL SHEETS
13065xs	13065	117	346

REVISIONS AFTER PROPOSAL

NUMBER	DATE	STATION	STATION	DESCRIPTION

SDR PROCESSED		DATE	
NEW DESIGN	EMM	DATE	1/23/2020
SHEET CHECKED	NCF	DATE	1/23/2020
AS BUILT DETAILS		DATE	

REVISIONS AFTER PROPOSAL

NUMBER	DATE	STATION	STATION	DESCRIPTION

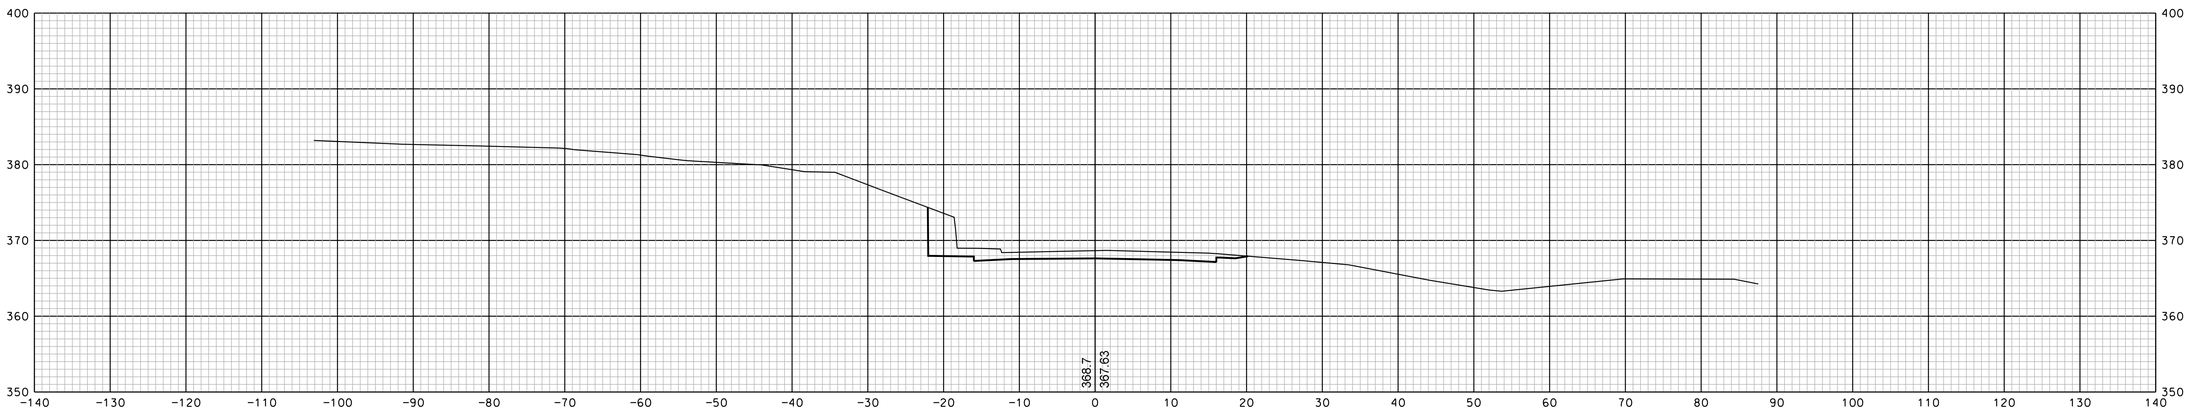

@ 1146+50

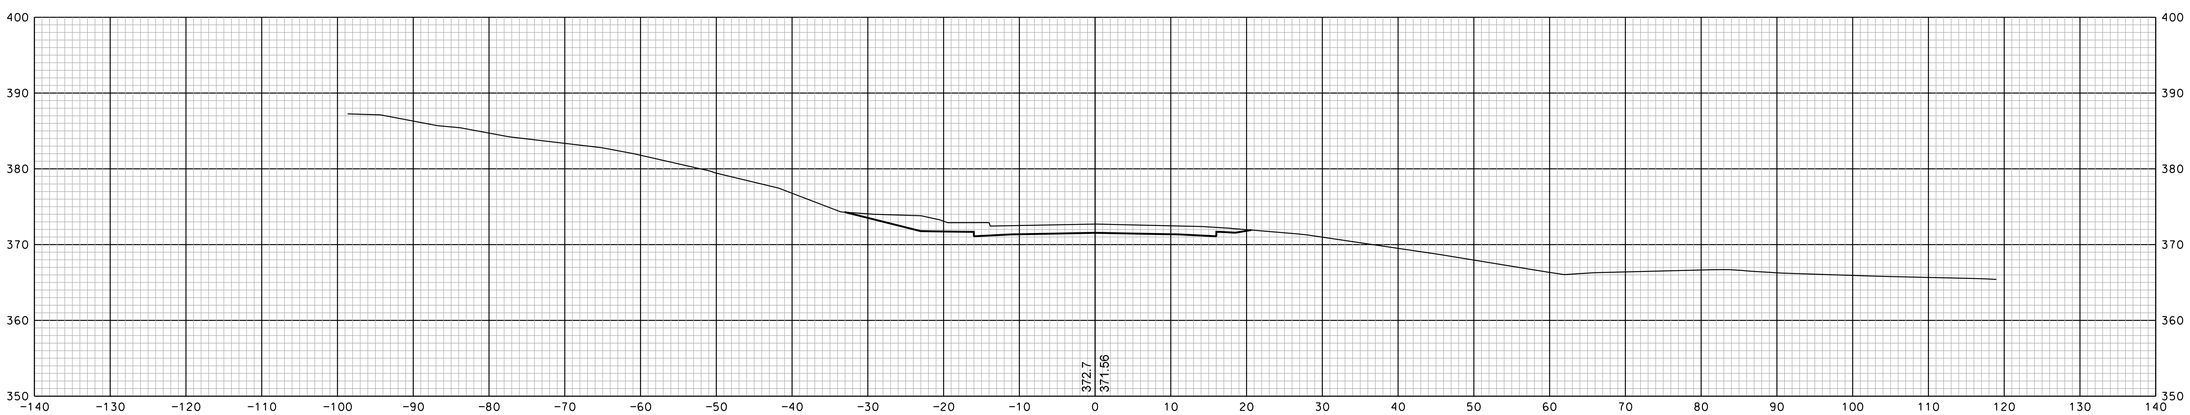

@ 1146+00

		DATE
SDR PROCESSED		
NEW DESIGN	EMM	DATE 1/23/2020
SHEET CHECKED	NCF	DATE 1/23/2020
AS BUILT DETAILS		DATE

SHEET TOTALS

COMMON EXCAV. – C.Y. ROCK EXCAV. – C.Y.

FILL – C.Y. MUCK EXCAV. – C.Y.

DGN	STATE PROJECT NO.	SHEET NO.	TOTAL SHEETS
13065xs	13065	118	346

REVISIONS AFTER PROPOSAL

NUMBER	DATE	STATION	STATION	DESCRIPTION

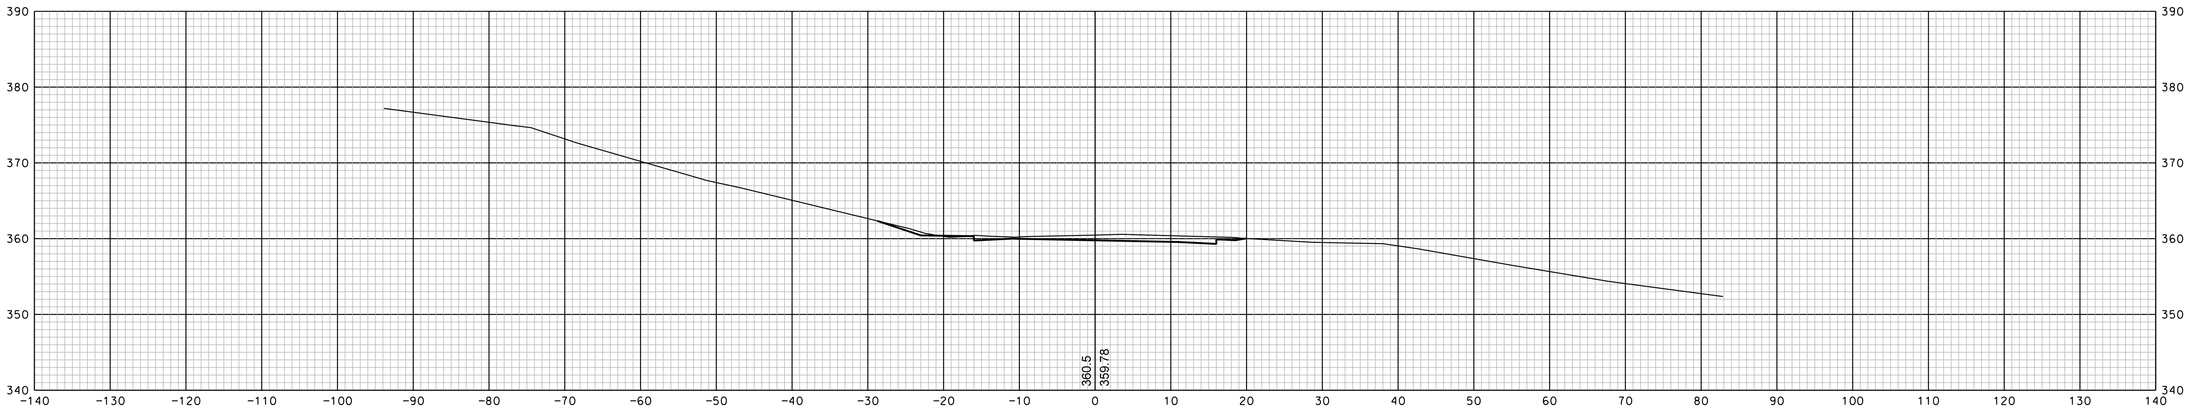

@ 1147+50

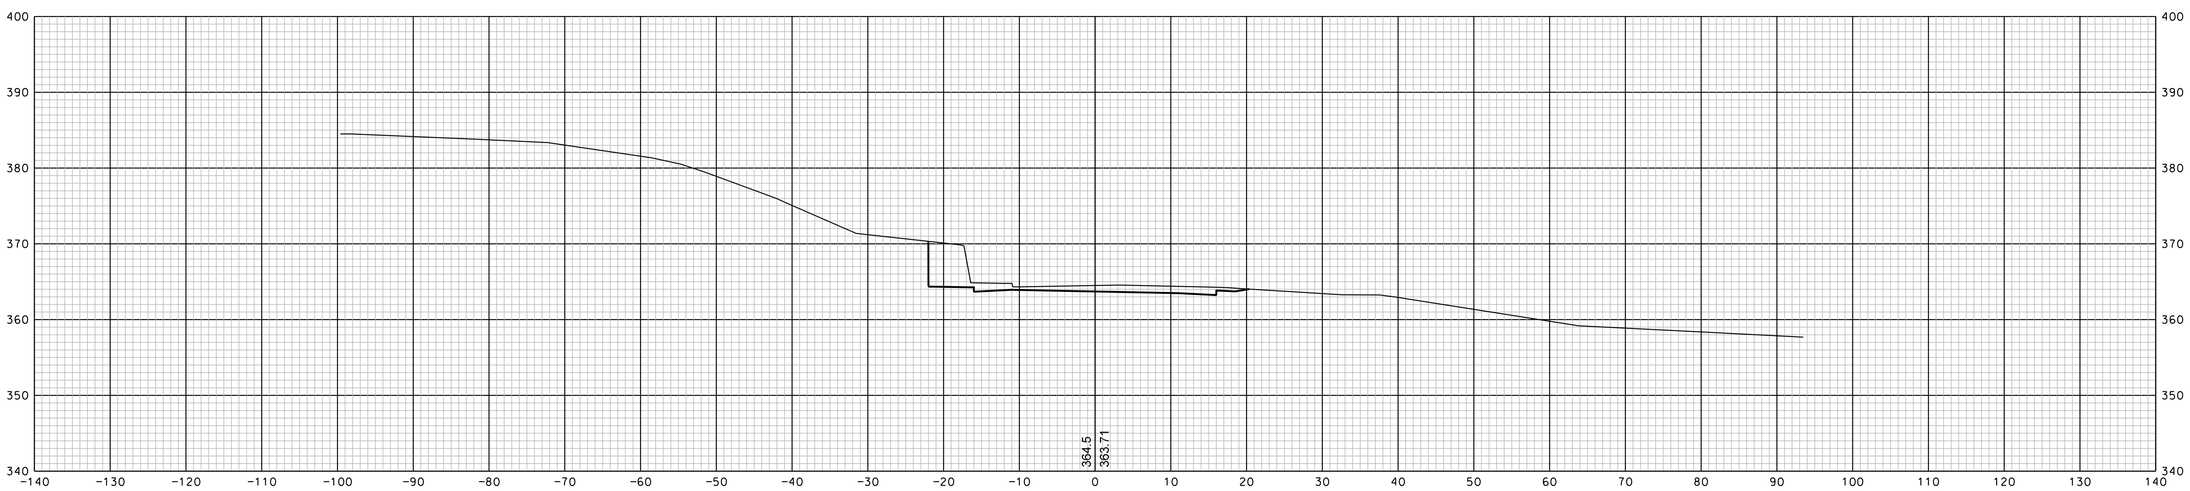

@ 1147+00

		DATE
SDR PROCESSED		
NEW DESIGN	EMM	DATE 1/23/2020
SHEET CHECKED	NCF	DATE 1/23/2020
AS BUILT DETAILS		DATE

SHEET TOTALS

COMMON EXCAV. – C.Y. ROCK EXCAV. – C.Y.

FILL – C.Y. MUCK EXCAV. – C.Y.

DGN	STATE PROJECT NO.	SHEET NO.	TOTAL SHEETS
13065xs	13065	119	346

REVISIONS AFTER PROPOSAL

NUMBER	DATE	STATION	STATION	DESCRIPTION

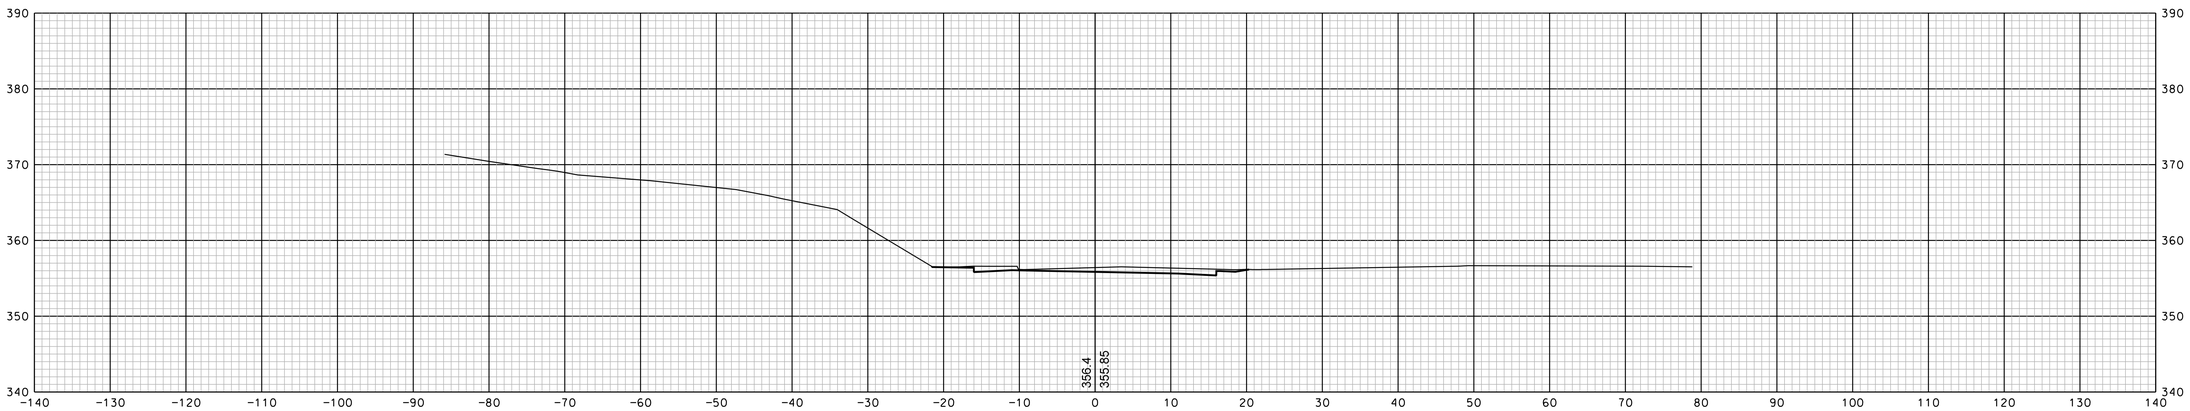

a 1148+00

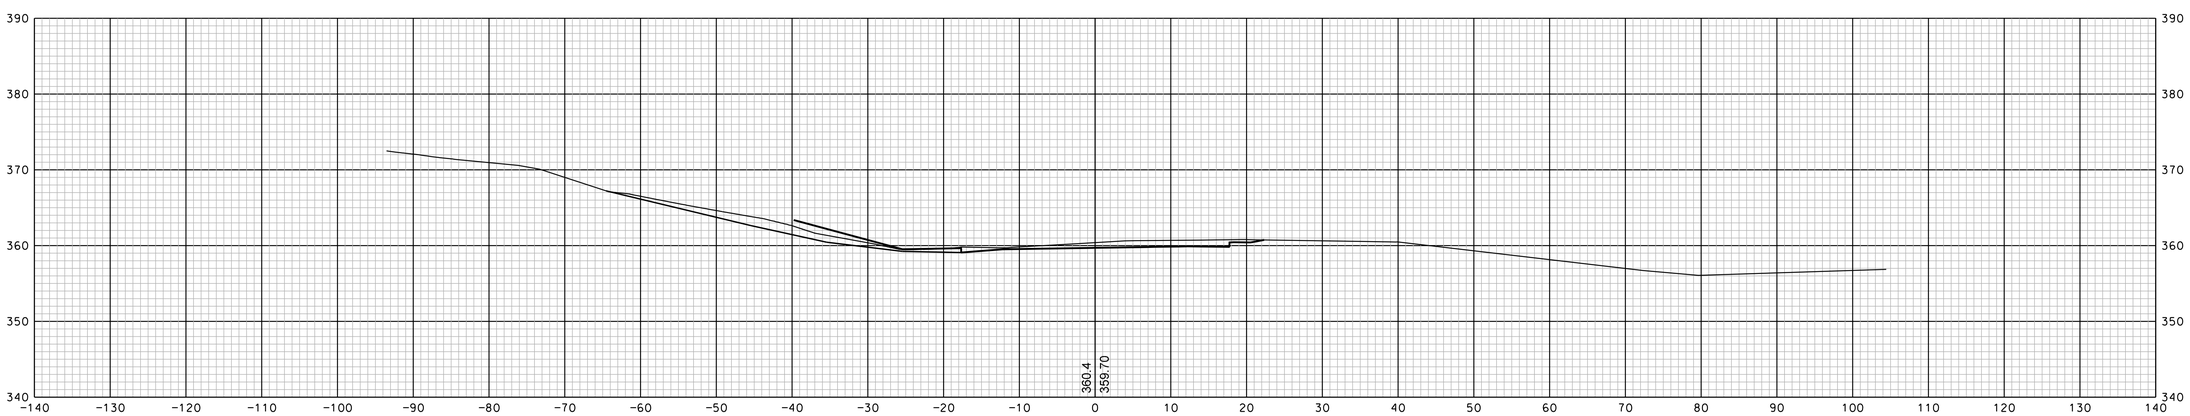

a 1147+51

SDR PROCESSED		DATE	
NEW DESIGN	EMM	DATE	1/23/2020
SHEET CHECKED	NCF	DATE	1/23/2020
AS BUILT DETAILS		DATE	

SHEET TOTALS

COMMON EXCAV.	– C.Y.	ROCK EXCAV.	– C.Y.
FILL	– C.Y.	MUCK EXCAV.	– C.Y.

DGN	STATE PROJECT NO.	SHEET NO.	TOTAL SHEETS
13065xs	13065	120	346

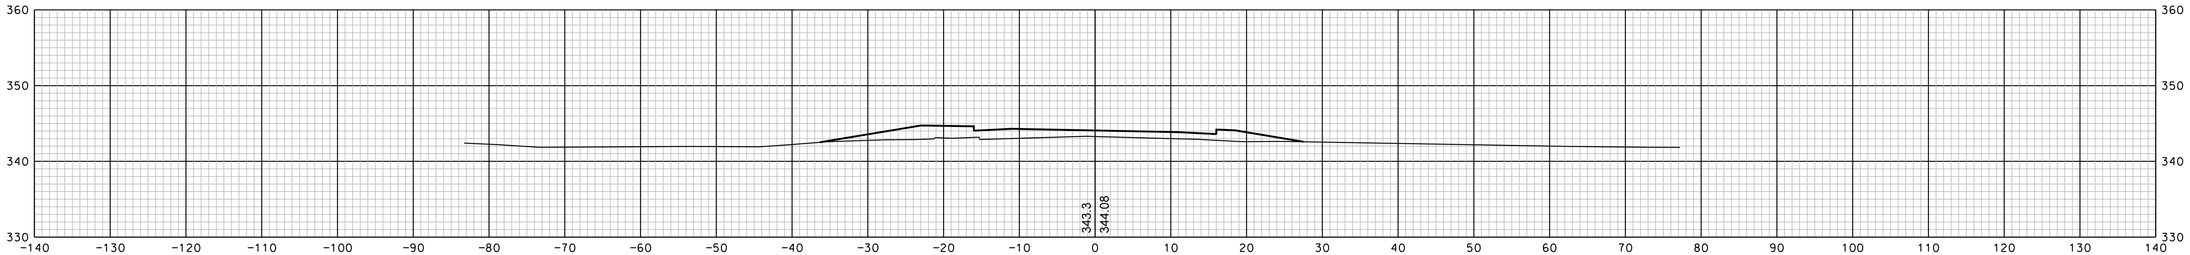

@ 1149+50

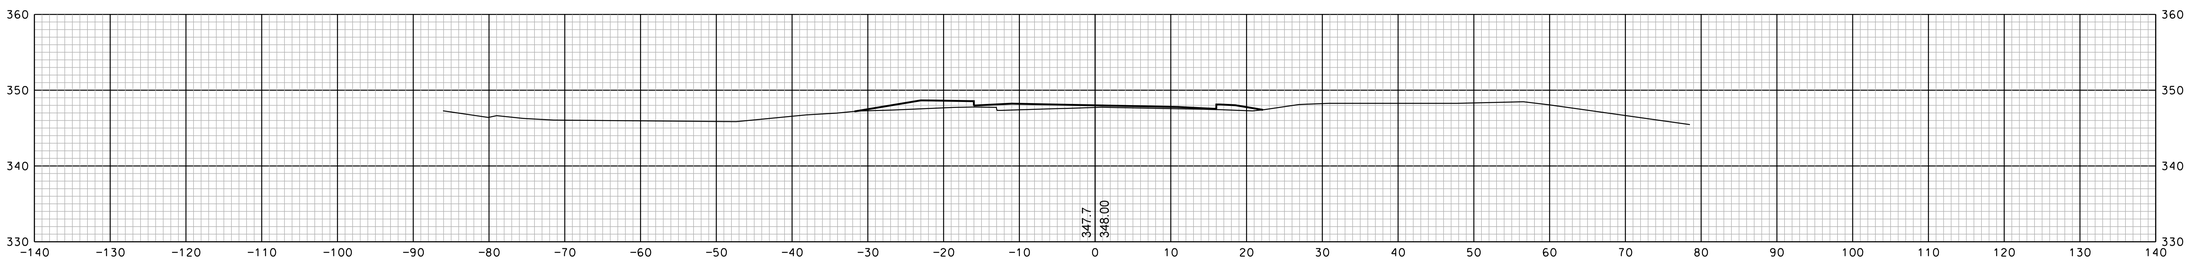

@ 1149+00

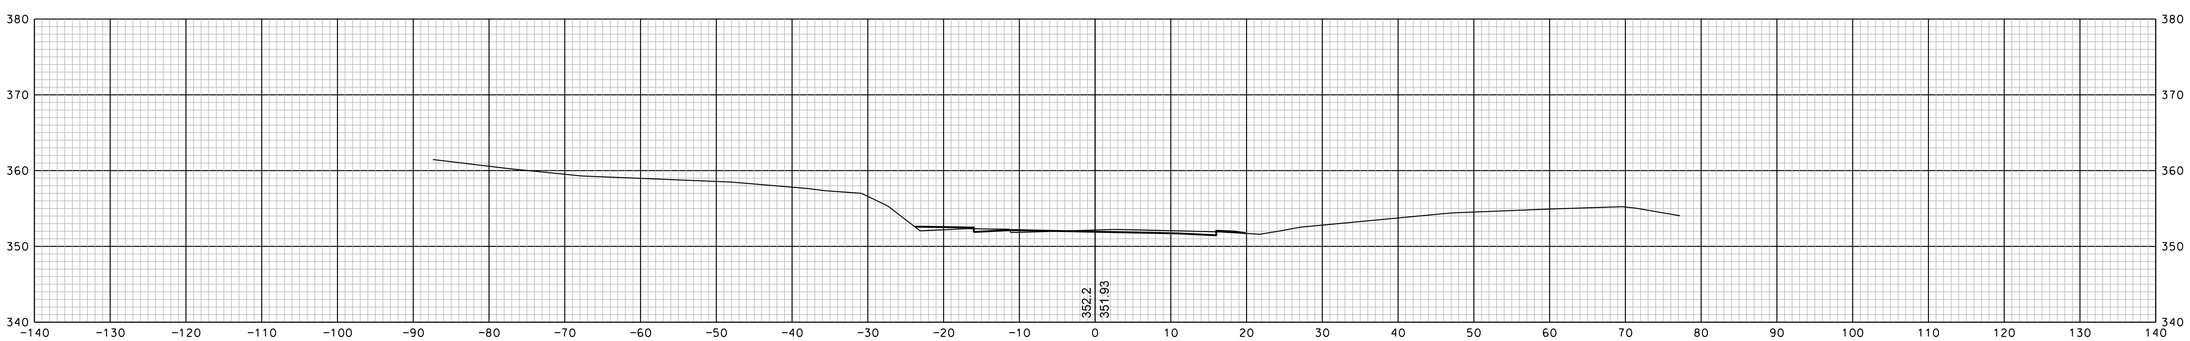

@ 1148+50

SHEET TOTALS			
COMMON EXCAV.	– C.Y.	ROCK EXCAV.	– C.Y.
FILL	– C.Y.	MUCK EXCAV.	– C.Y.

DGN	STATE PROJECT NO.	SHEET NO.	TOTAL SHEETS
13065xs	13065	121	346

REVISIONS AFTER PROPOSAL

NUMBER	DATE	STATION	STATION	DESCRIPTION

SDR PROCESSED		DATE
NEW DESIGN	EMM	DATE 1/23/2020
SHEET CHECKED	NCF	DATE 1/23/2020
AS BUILT DETAILS		DATE

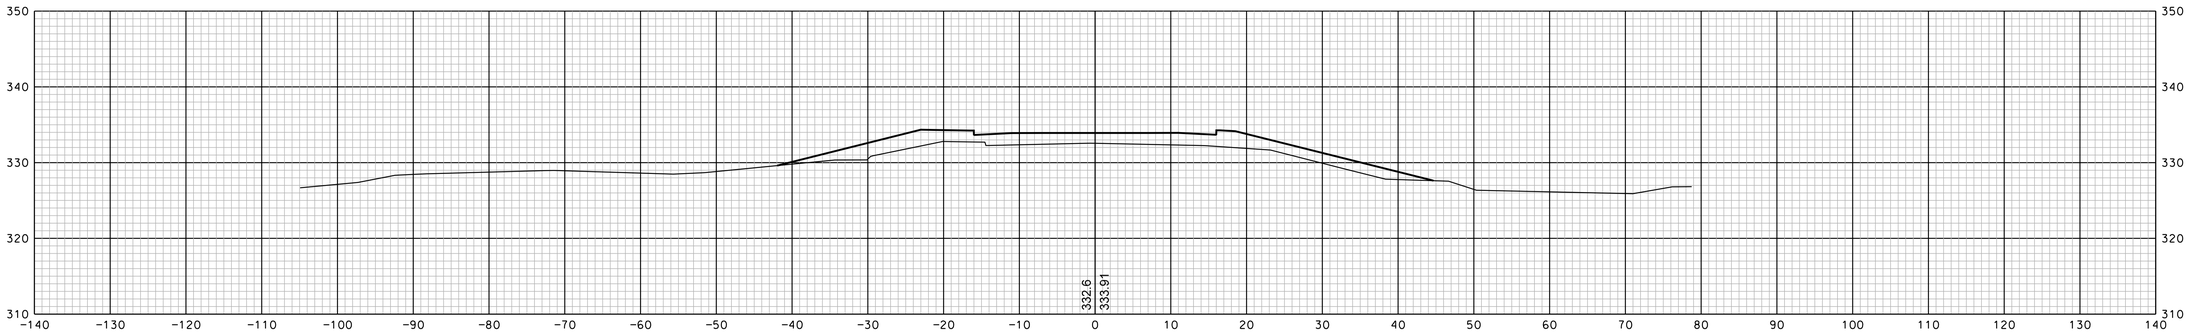

@ 1151+00

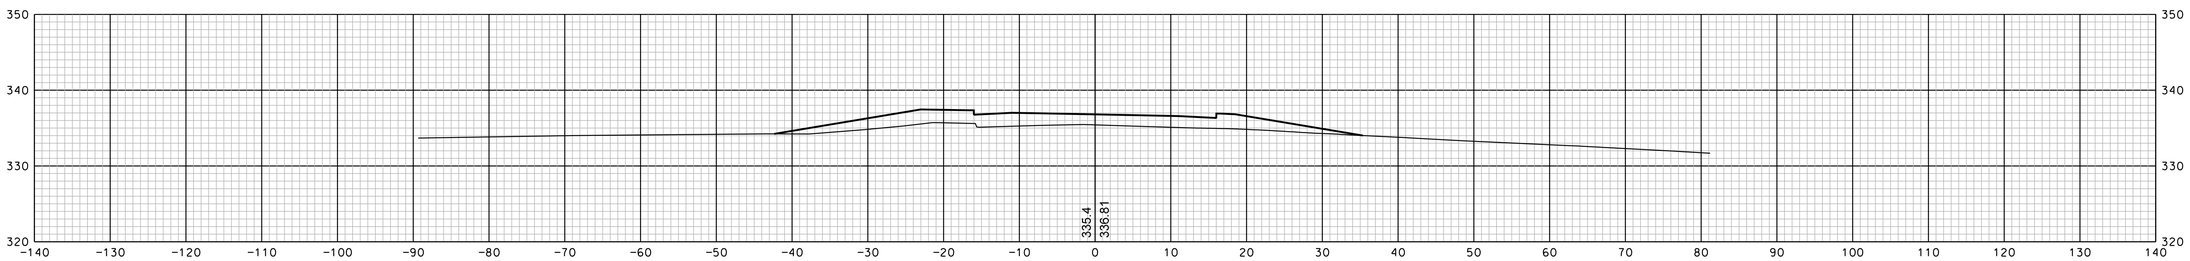

@ 1150+50

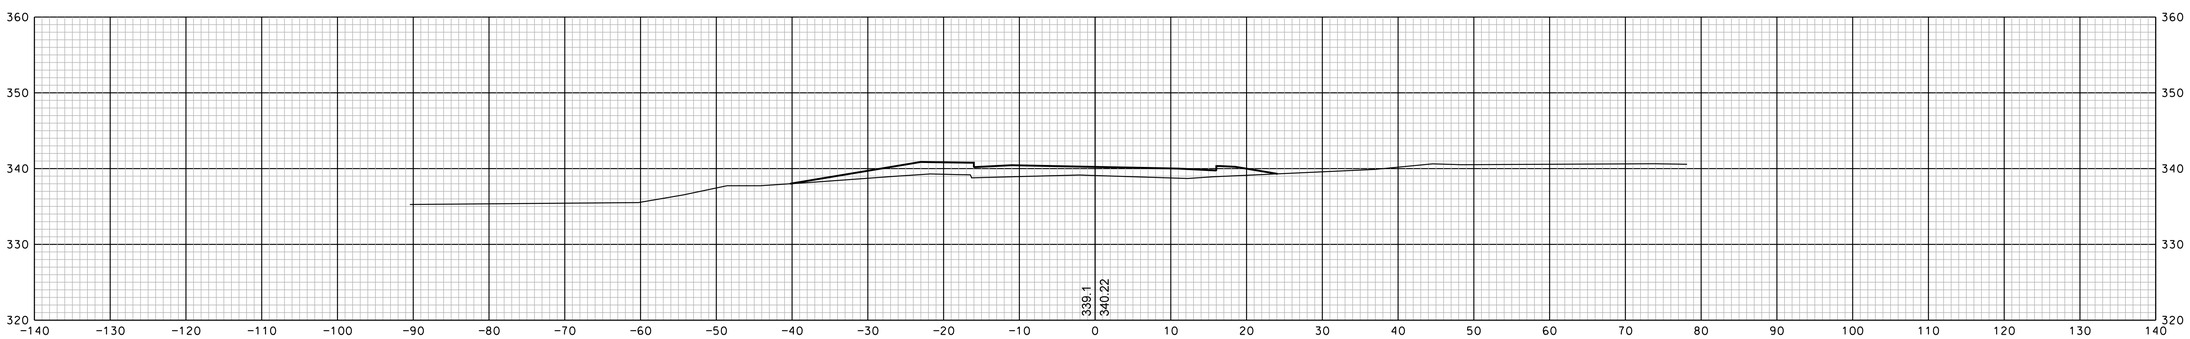

@ 1150+00

SHEET TOTALS			
COMMON EXCAV.	– C.Y.	ROCK EXCAV.	– C.Y.
FILL	– C.Y.	MUCK EXCAV.	– C.Y.

DGN	STATE PROJECT NO.	SHEET NO.	TOTAL SHEETS
13065xs	13065	122	346

REVISIONS AFTER PROPOSAL

NUMBER	DATE	STATION	STATION	DESCRIPTION

SDR PROCESSED		DATE
NEW DESIGN	EMM	DATE 1/23/2020
SHEET CHECKED	NCF	DATE 1/23/2020
AS BUILT DETAILS		DATE

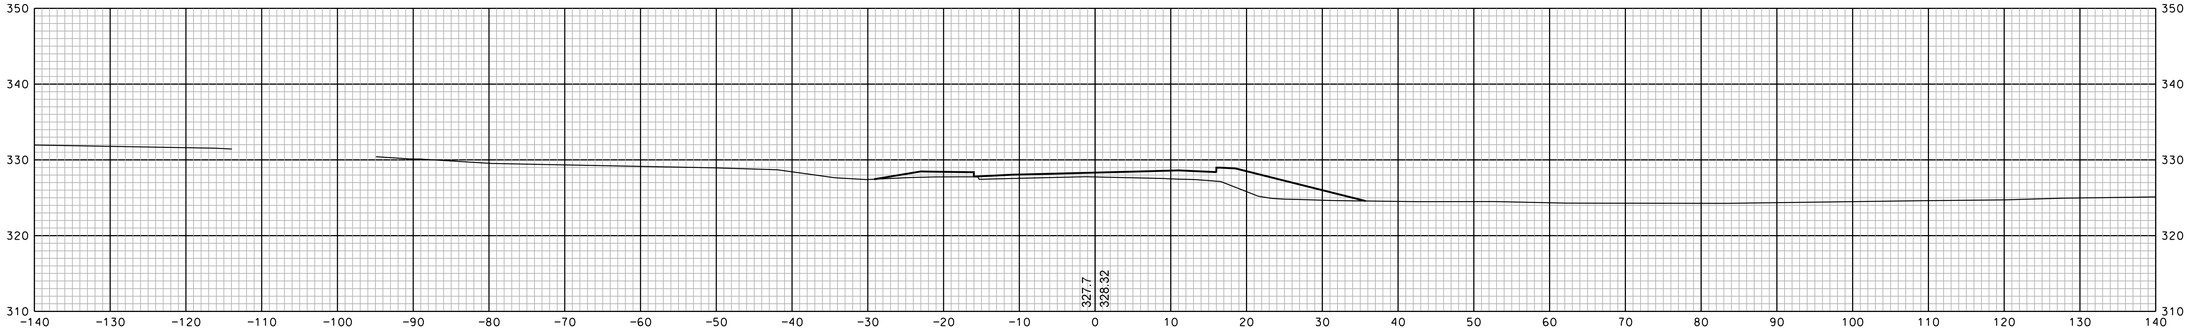

a 1152+50

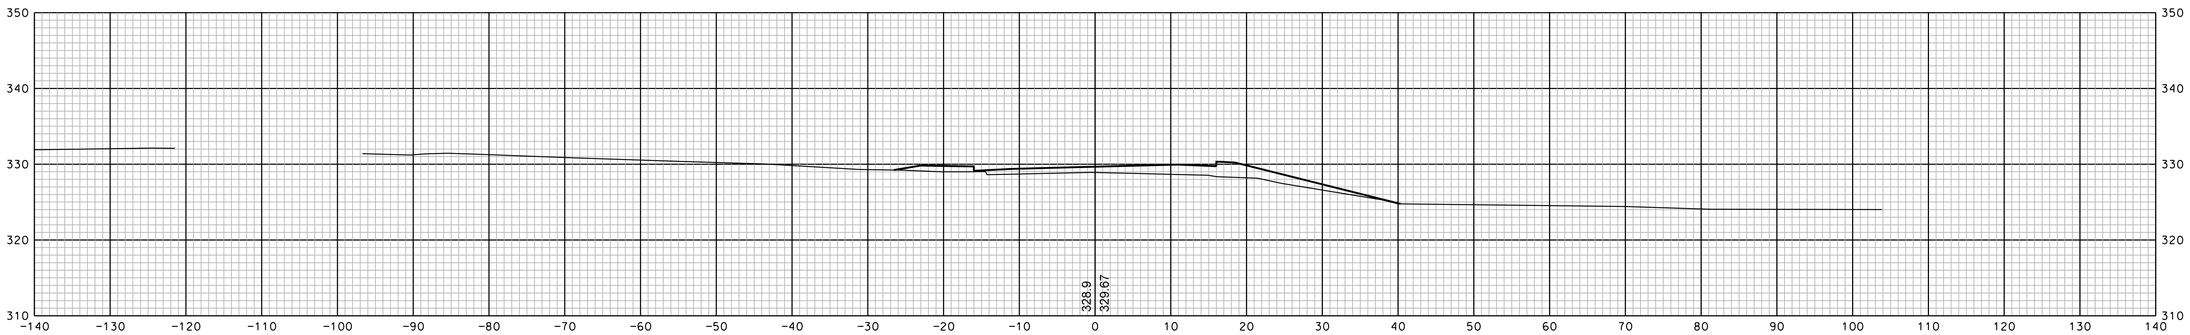

a 1152+00

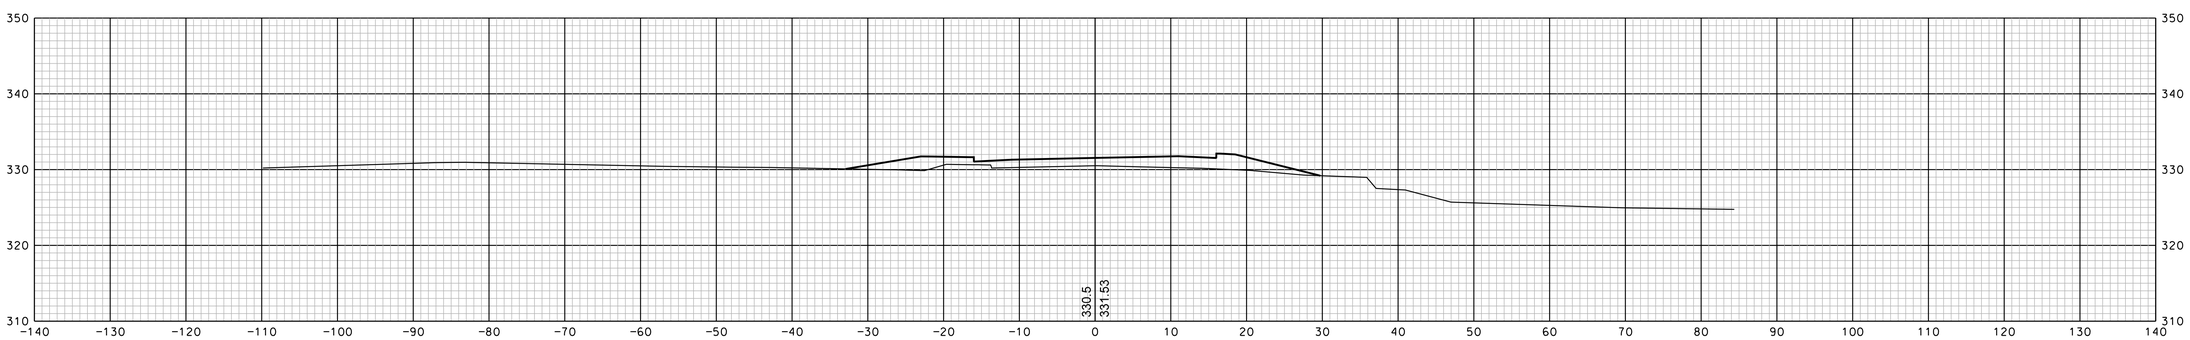

a 1151+50

REVISIONS AFTER PROPOSAL			
NUMBER	DATE	STATION	STATION	DESCRIPTION

SDR PROCESSED		DATE	
NEW DESIGN	EMM	DATE	1/23/2020
SHEET CHECKED	NCF	DATE	1/23/2020
AS BUILT DETAILS		DATE	

SHEET TOTALS

COMMON EXCAV.	– C.Y.	ROCK EXCAV.	– C.Y.
FILL	– C.Y.	MUCK EXCAV.	– C.Y.

DGN	STATE PROJECT NO.	SHEET NO.	TOTAL SHEETS
13065xs	13065	123	346

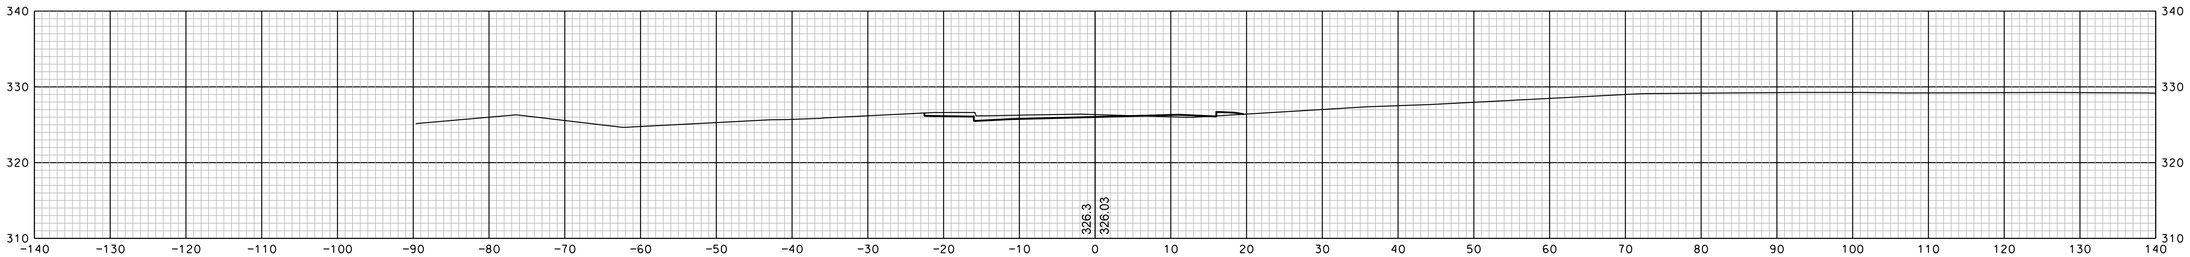

@ 1154+00

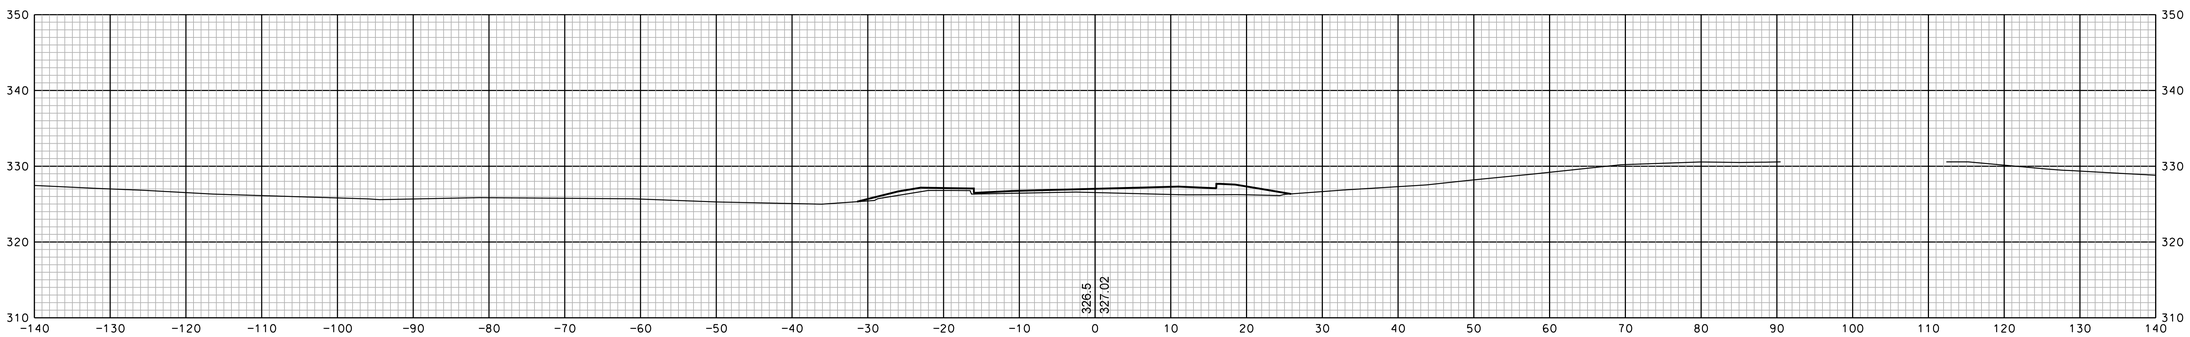

@ 1153+50

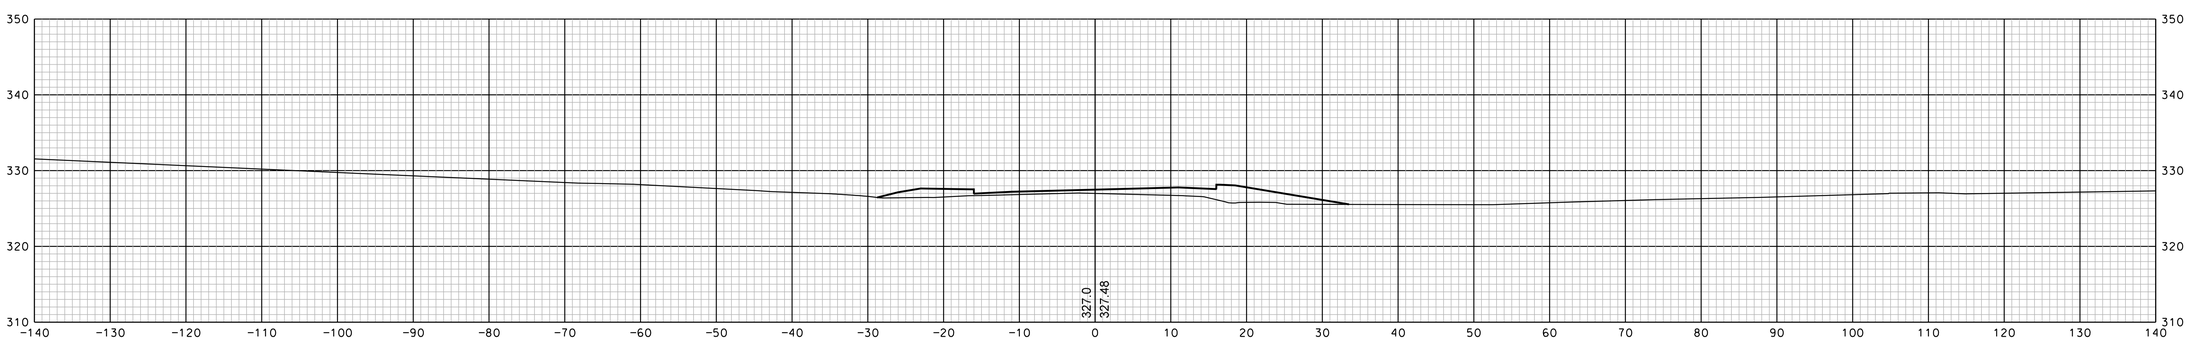

@ 1153+00

REVISIONS AFTER PROPOSAL

NUMBER	DATE	STATION	STATION	DESCRIPTION

SDR PROCESSED		DATE	
NEW DESIGN	EMM	DATE	1/23/2020
SHEET CHECKED	NCF	DATE	1/23/2020
AS BUILT DETAILS		DATE	

SHEET TOTALS

COMMON EXCAV.	– C.Y.	ROCK EXCAV.	– C.Y.
FILL	– C.Y.	MUCK EXCAV.	– C.Y.

DGN	STATE PROJECT NO.	SHEET NO.	TOTAL SHEETS
13065xs	13065	124	346

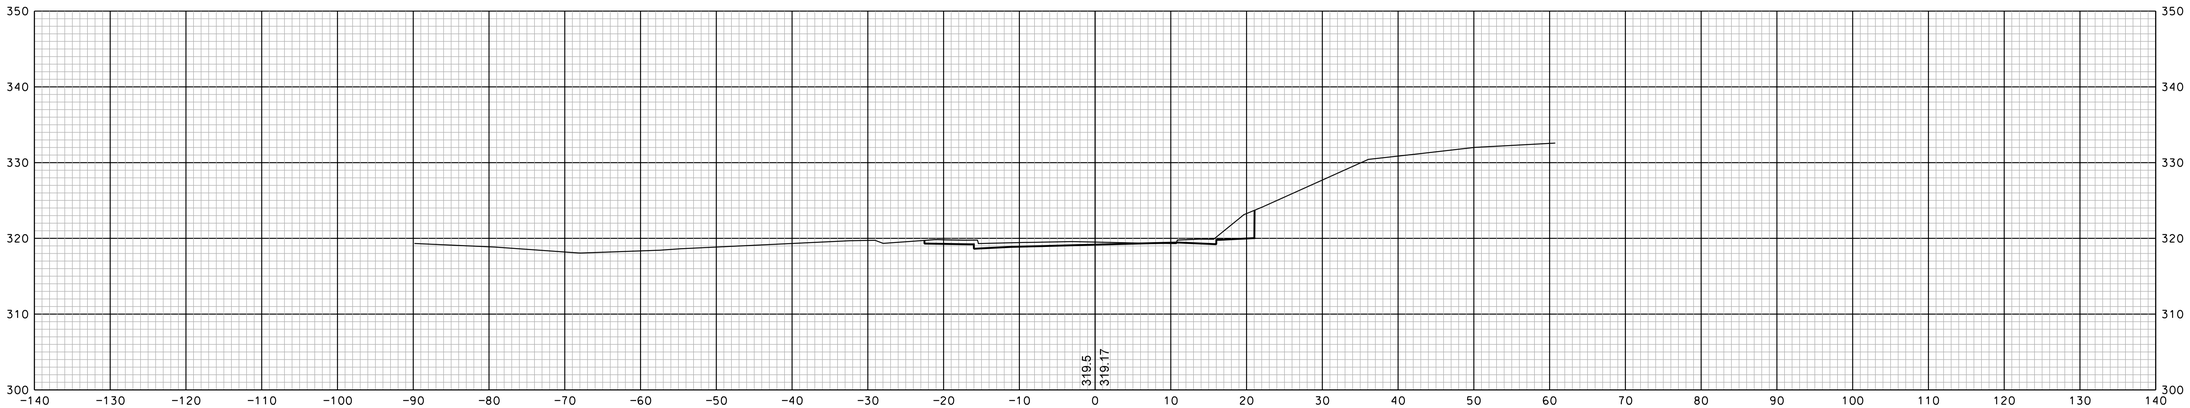

@ 1155+50

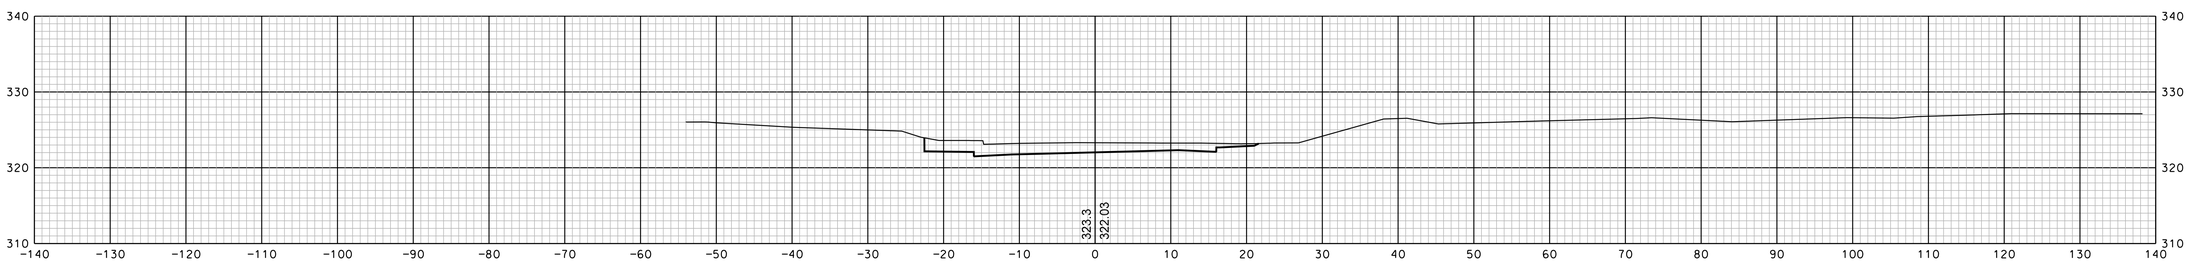

@ 1155+00

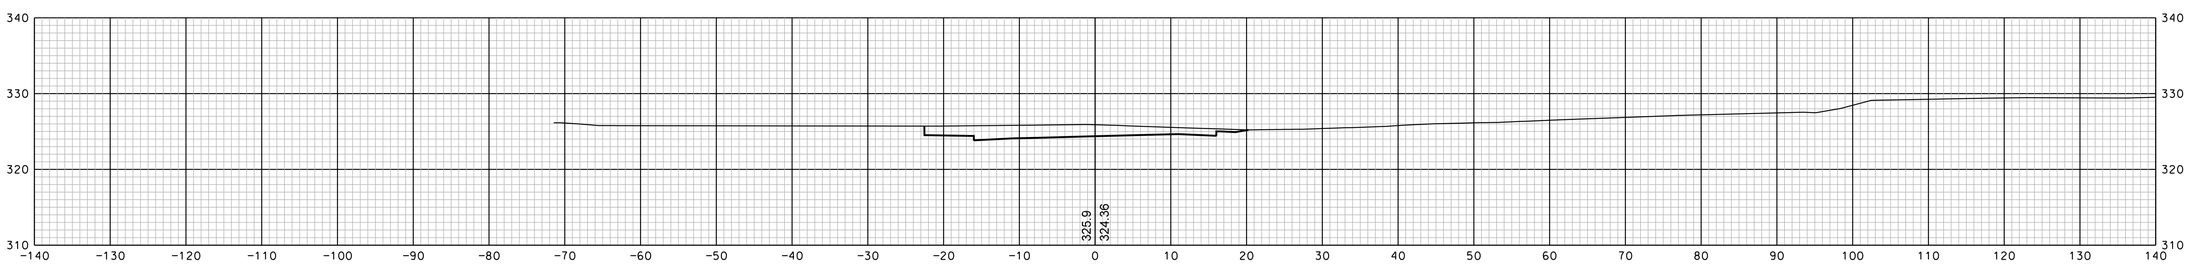

@ 1154+50

REVISIONS AFTER PROPOSAL

NUMBER	DATE	STATION	STATION	DESCRIPTION

SDR PROCESSED		DATE
NEW DESIGN	EMM	DATE 1/23/2020
SHEET CHECKED	NCF	DATE 1/23/2020
AS BUILT DETAILS		DATE

SHEET TOTALS

COMMON EXCAV. – C.Y. ROCK EXCAV. – C.Y.

FILL – C.Y. MUCK EXCAV. – C.Y.

DGN	STATE PROJECT NO.	SHEET NO.	TOTAL SHEETS
13065xs	13065	125	346

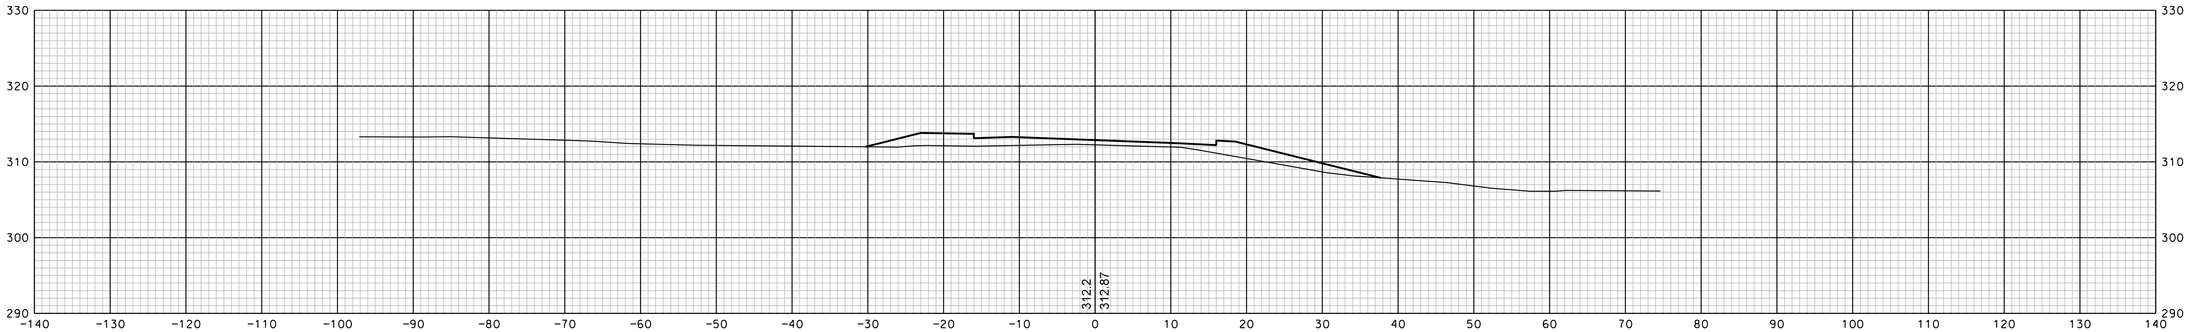

@ 1157+00

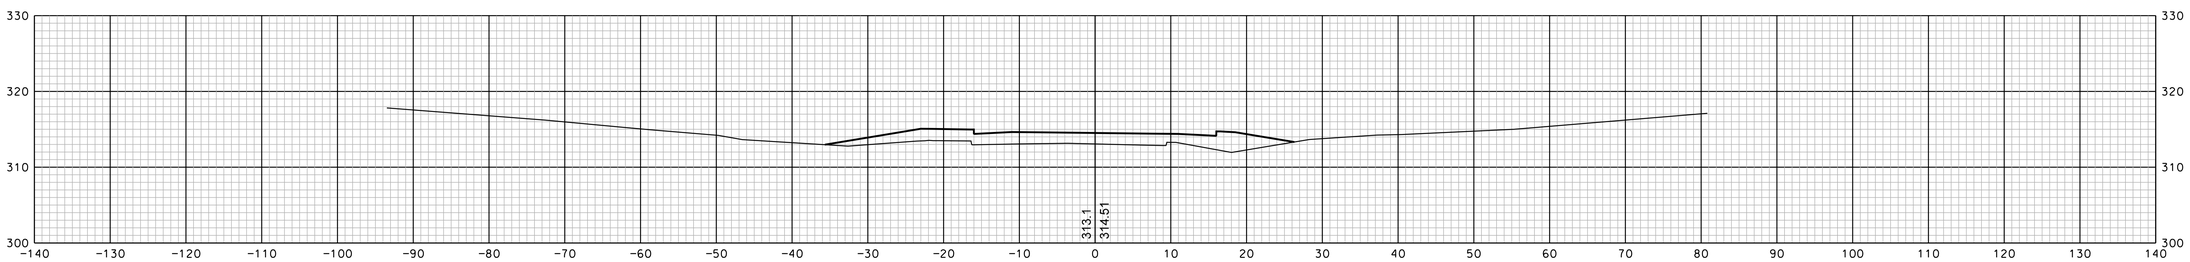

@ 1156+50

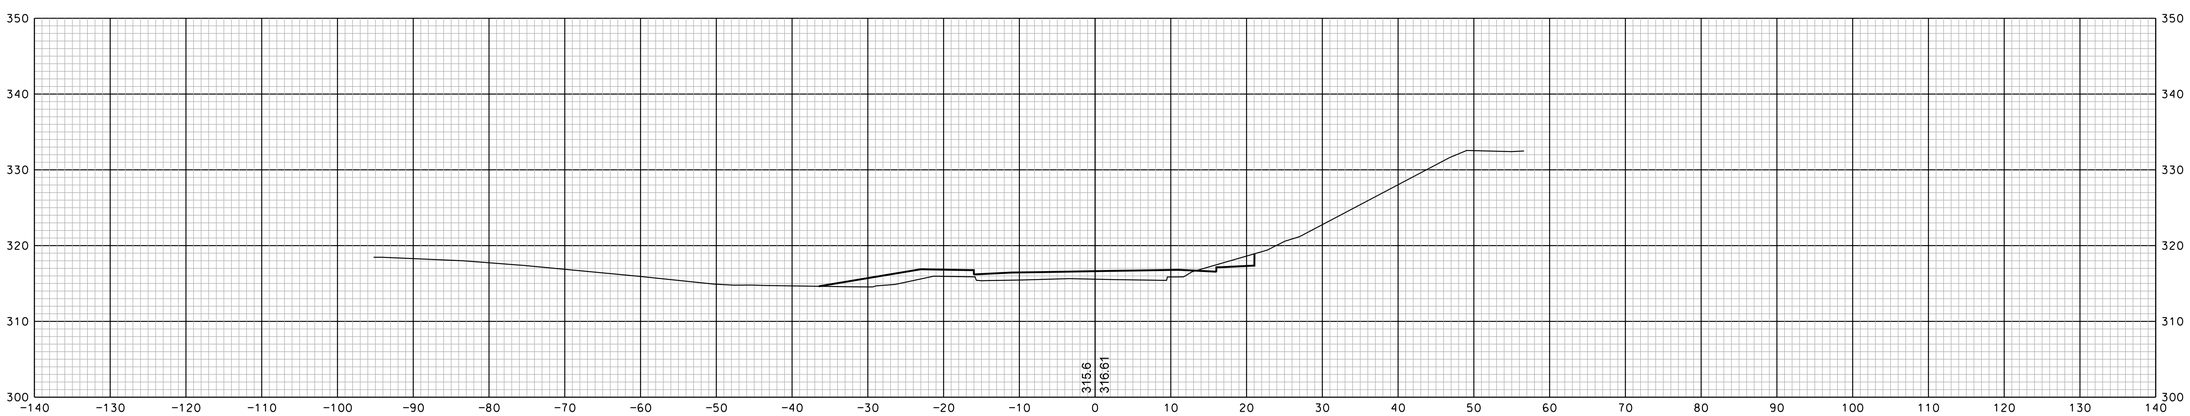

@ 1156+00

REVISIONS AFTER PROPOSAL			
NUMBER	DATE	STATION	STATION	DESCRIPTION

SDR PROCESSED		DATE
NEW DESIGN	EMM	DATE 1/23/2020
SHEET CHECKED	NCF	DATE 1/23/2020
AS BUILT DETAILS		DATE

SHEET TOTALS

COMMON EXCAV. – C.Y. ROCK EXCAV. – C.Y.

FILL – C.Y. MUCK EXCAV. – C.Y.

DGN	STATE PROJECT NO.	SHEET NO.	TOTAL SHEETS
13065xs	13065	126	346

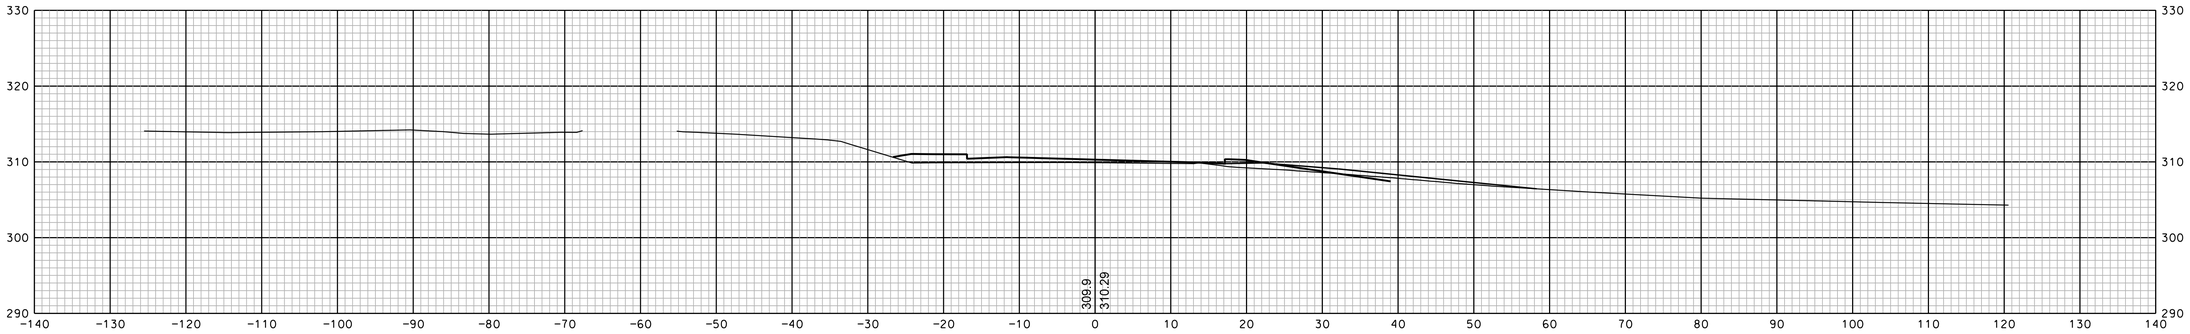

a 1158+22

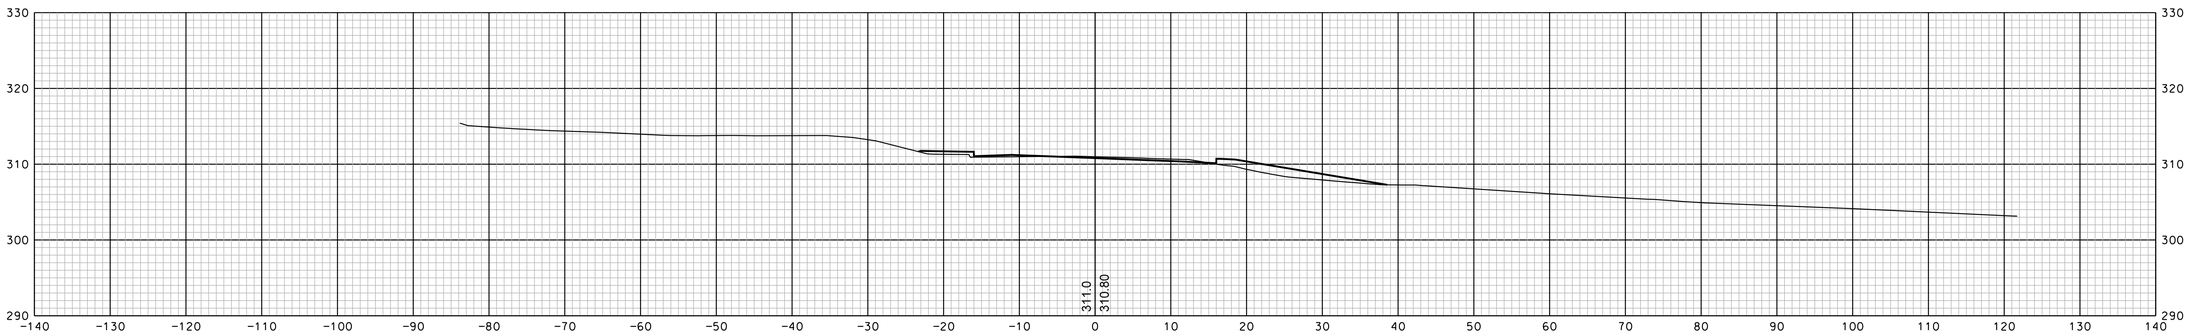

a 1158+00

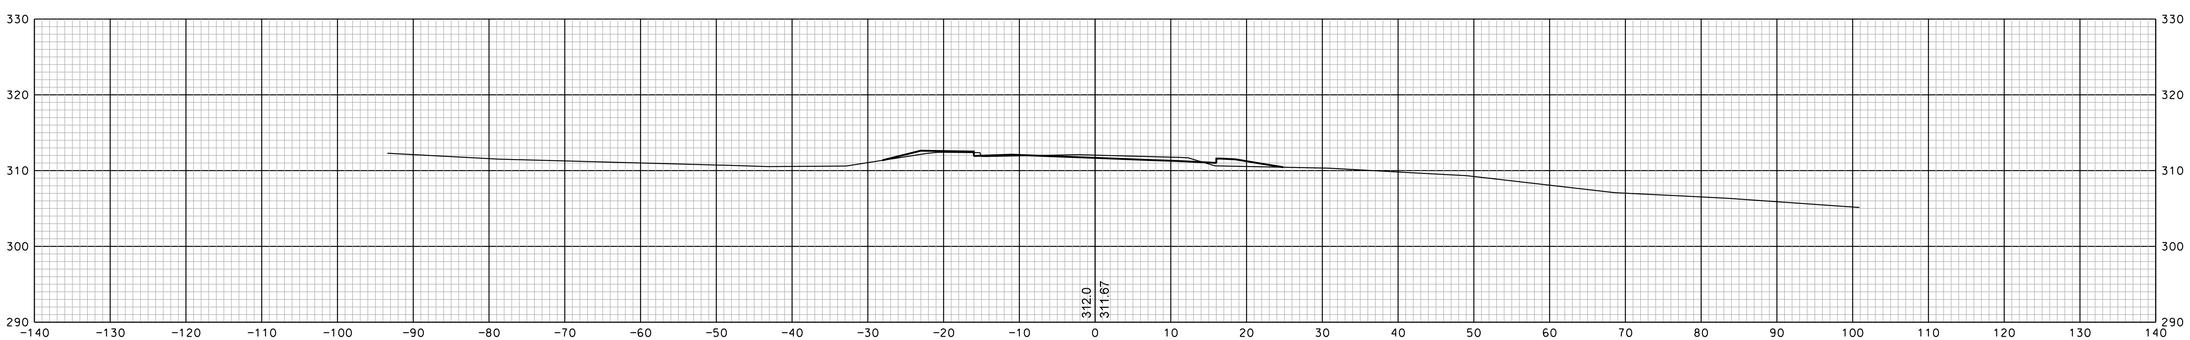

a 1157+50

REVISIONS AFTER PROPOSAL			
NUMBER	DATE	STATION	STATION	DESCRIPTION

SDR PROCESSED		DATE	
NEW DESIGN	EMM	DATE	1/23/2020
SHEET CHECKED	NCF	DATE	1/23/2020
AS BUILT DETAILS		DATE	

SHEET TOTALS

COMMON EXCAV. – C.Y. ROCK EXCAV. – C.Y.

FILL – C.Y. MUCK EXCAV. – C.Y.

DGN	STATE PROJECT NO.	SHEET NO.	TOTAL SHEETS
13065xs	13065	127	346

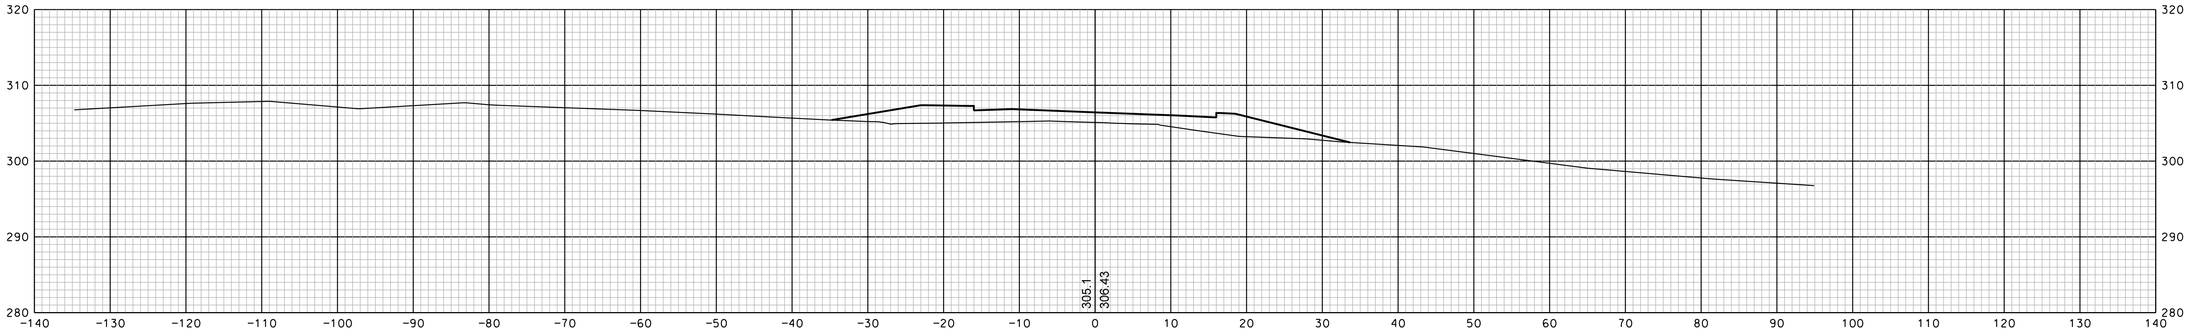

@ 1159+50

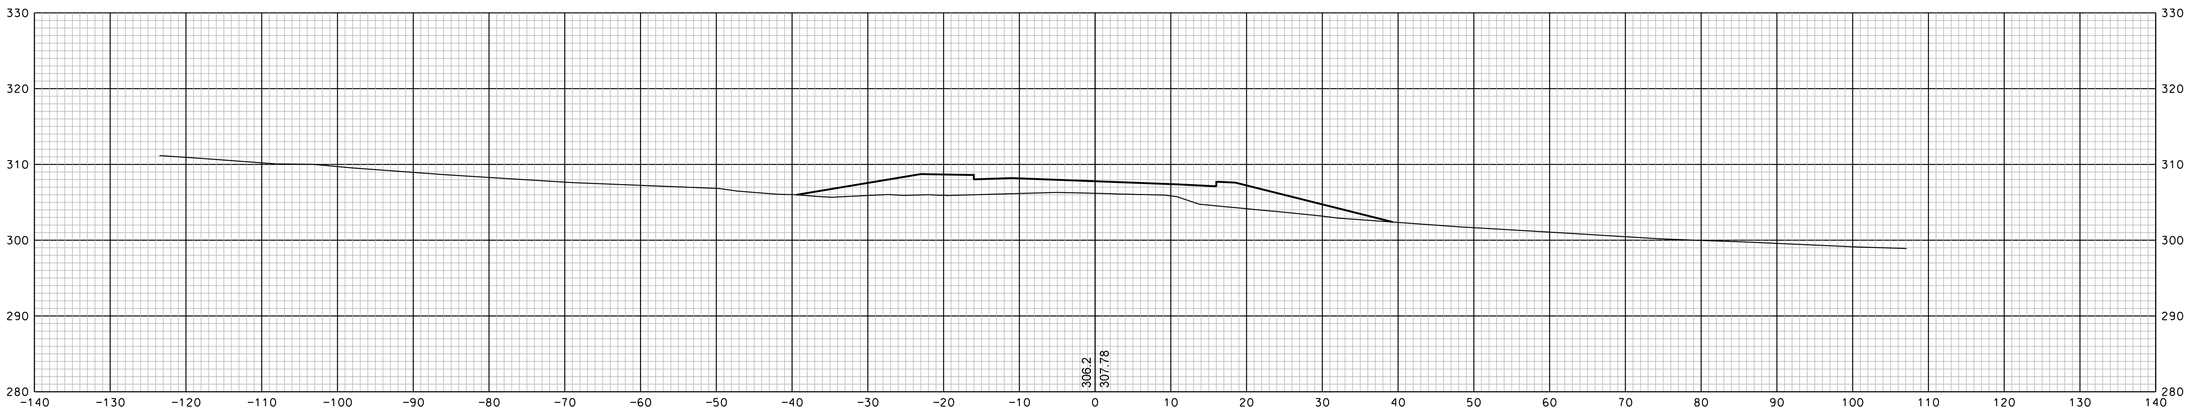

@ 1159+00

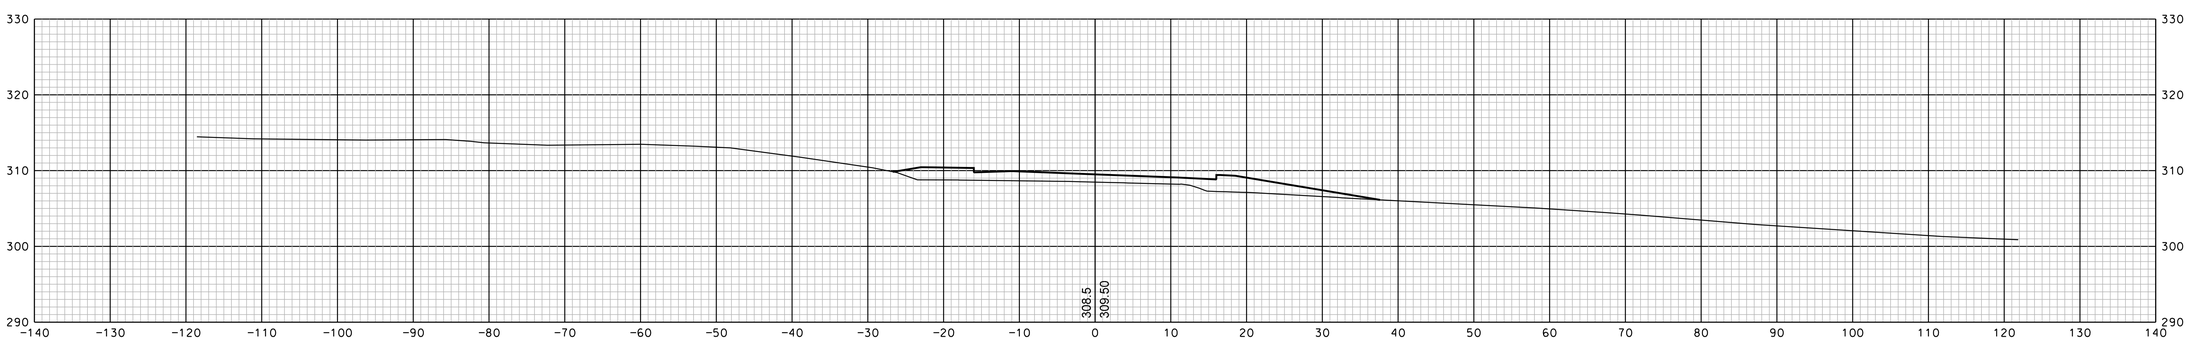

@ 1158+50

REVISIONS AFTER PROPOSAL

NUMBER	DATE	STATION	STATION	DESCRIPTION

SDR PROCESSED		DATE	
NEW DESIGN	EMM	DATE	1/23/2020
SHEET CHECKED	NCF	DATE	1/23/2020
AS BUILT DETAILS		DATE	

SHEET TOTALS

COMMON EXCAV.	- C.Y.	ROCK EXCAV.	- C.Y.
FILL	- C.Y.	MUCK EXCAV.	- C.Y.

DGN	STATE PROJECT NO.	SHEET NO.	TOTAL SHEETS
13065xs	13065	128	346

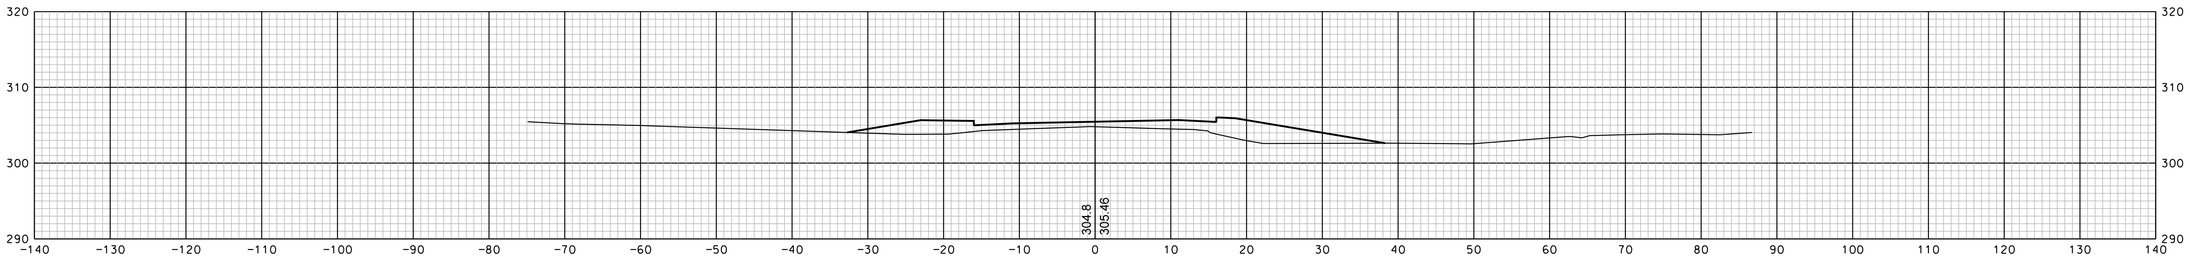

@ 1161+00

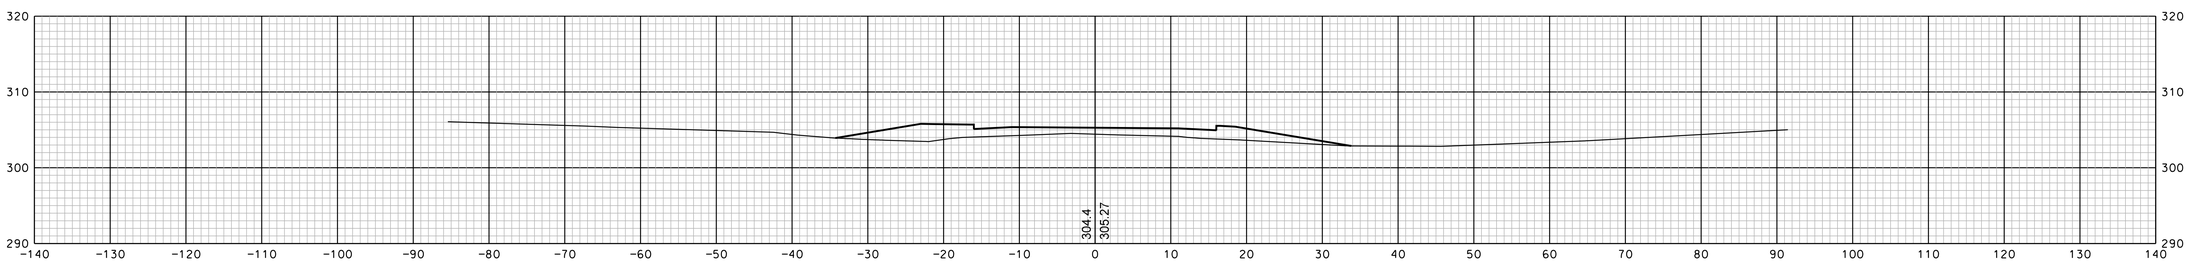

@ 1160+50

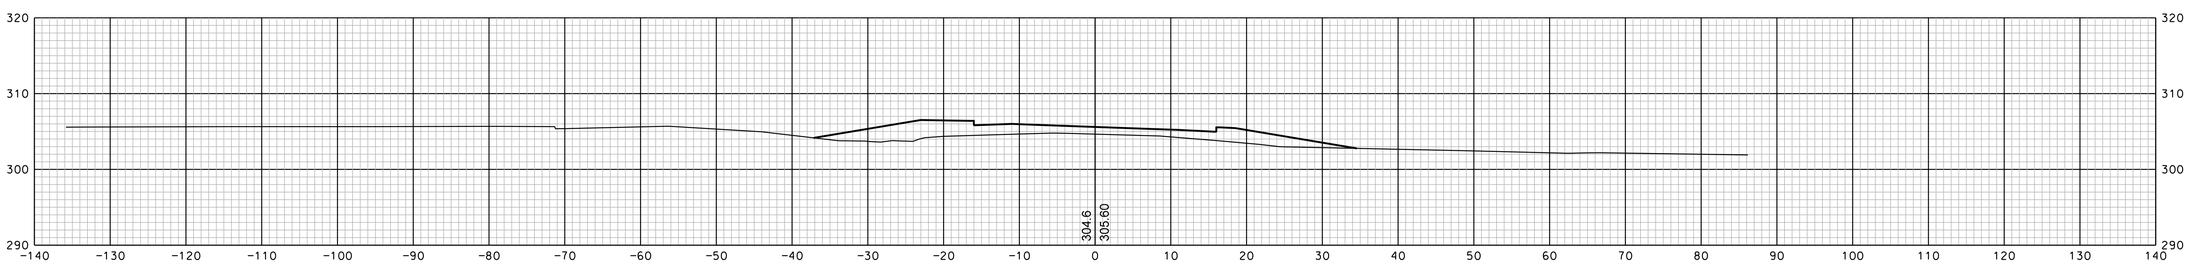

@ 1160+00

SHEET TOTALS			
COMMON EXCAV. – C.Y.		ROCK EXCAV. – C.Y.	
FILL – C.Y.		MUCK EXCAV. – C.Y.	
DGN	STATE PROJECT NO.	SHEET NO.	TOTAL SHEETS
13065xs	13065	129	346

REVISIONS AFTER PROPOSAL

NUMBER	DATE	STATION	STATION	DESCRIPTION

		DATE
SDR PROCESSED		
NEW DESIGN	EMM	DATE 1/23/2020
SHEET CHECKED	NCF	DATE 1/23/2020
AS BUILT DETAILS		DATE

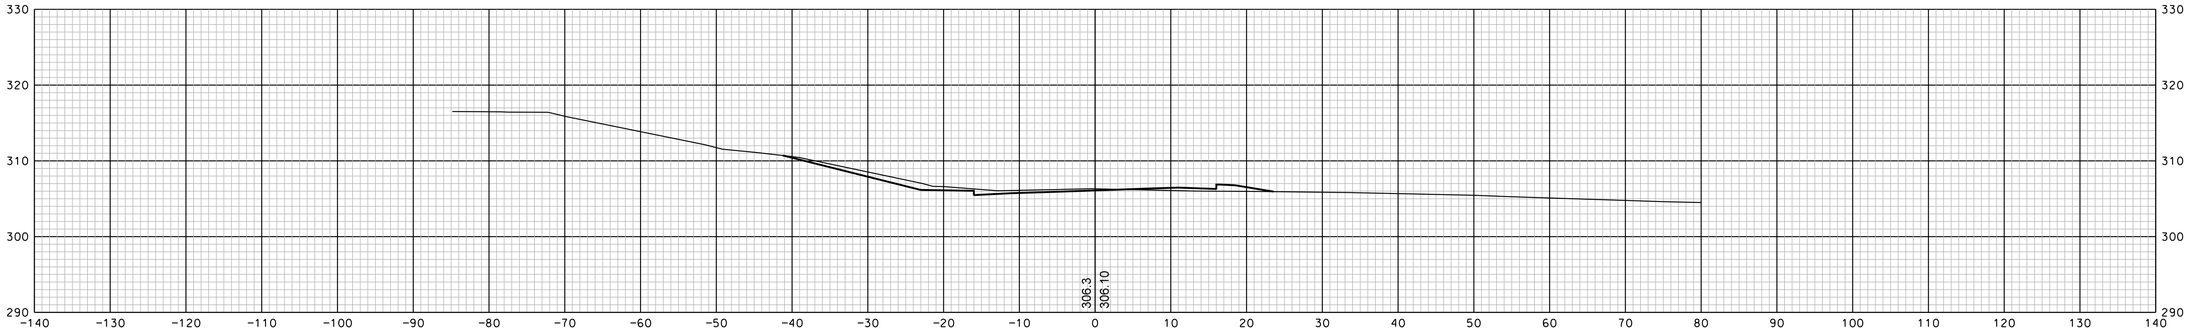

@ 1162+00

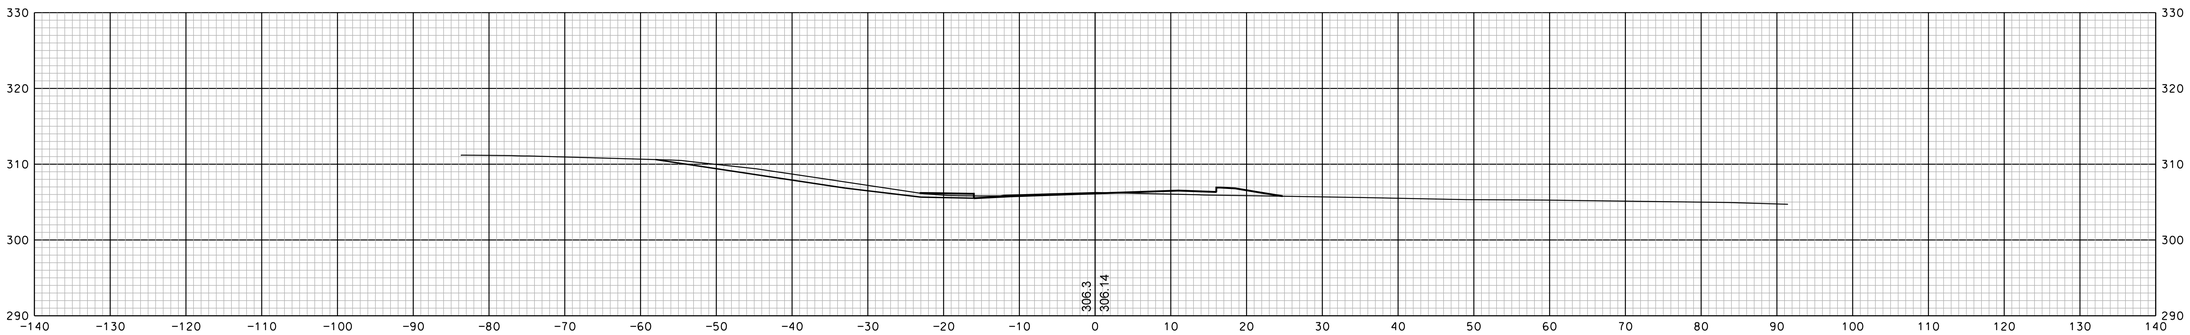

@ 1161+75

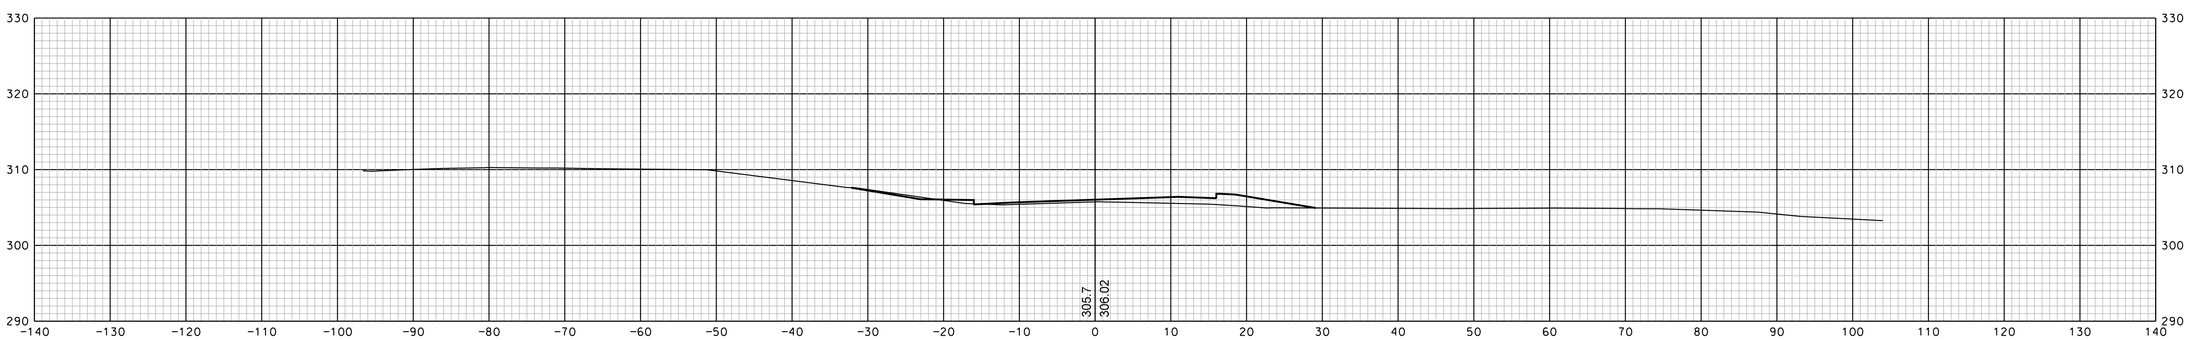

@ 1161+50

REVISIONS AFTER PROPOSAL

NUMBER	DATE	STATION	STATION	DESCRIPTION

		DATE
SDR PROCESSED		
NEW DESIGN	EMM	DATE 1/23/2020
SHEET CHECKED	NCF	DATE 1/23/2020
AS BUILT DETAILS		DATE

SHEET TOTALS

COMMON EXCAV.	– C.Y.	ROCK EXCAV.	– C.Y.
FILL	– C.Y.	MUCK EXCAV.	– C.Y.

DGN	STATE PROJECT NO.	SHEET NO.	TOTAL SHEETS
13065xs	13065	130	346

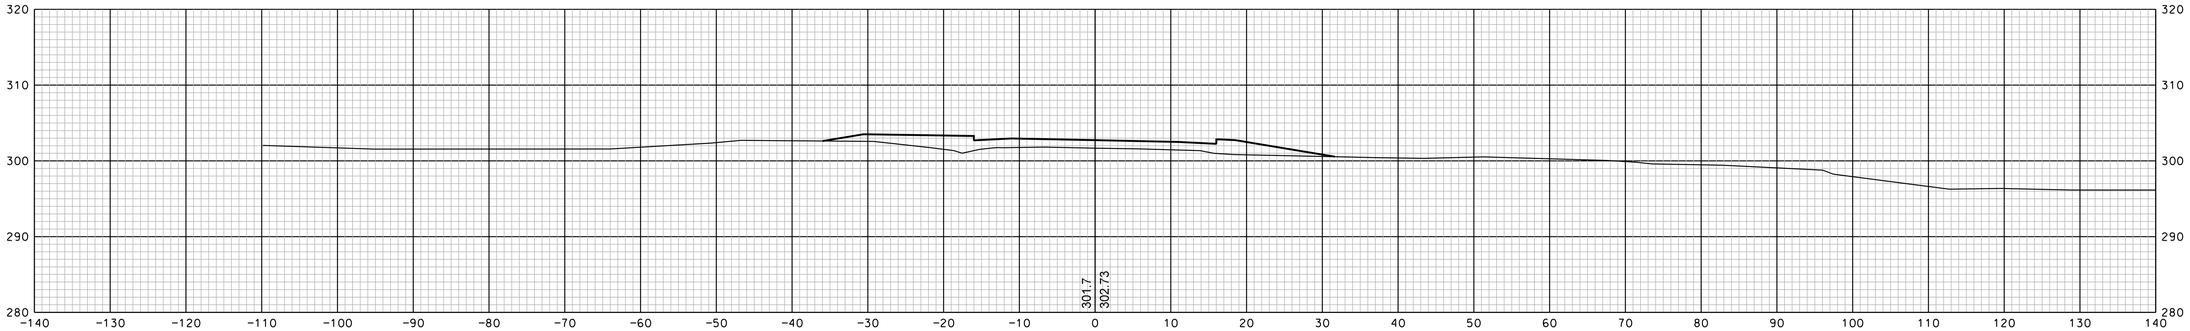

a 1163+50

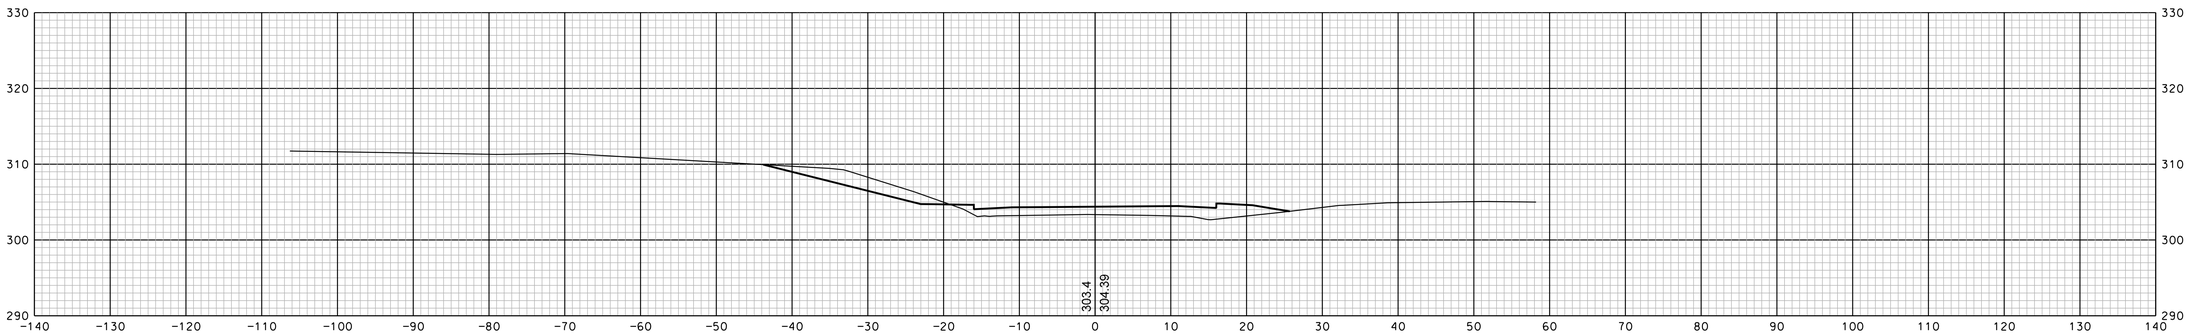

a 1163+00

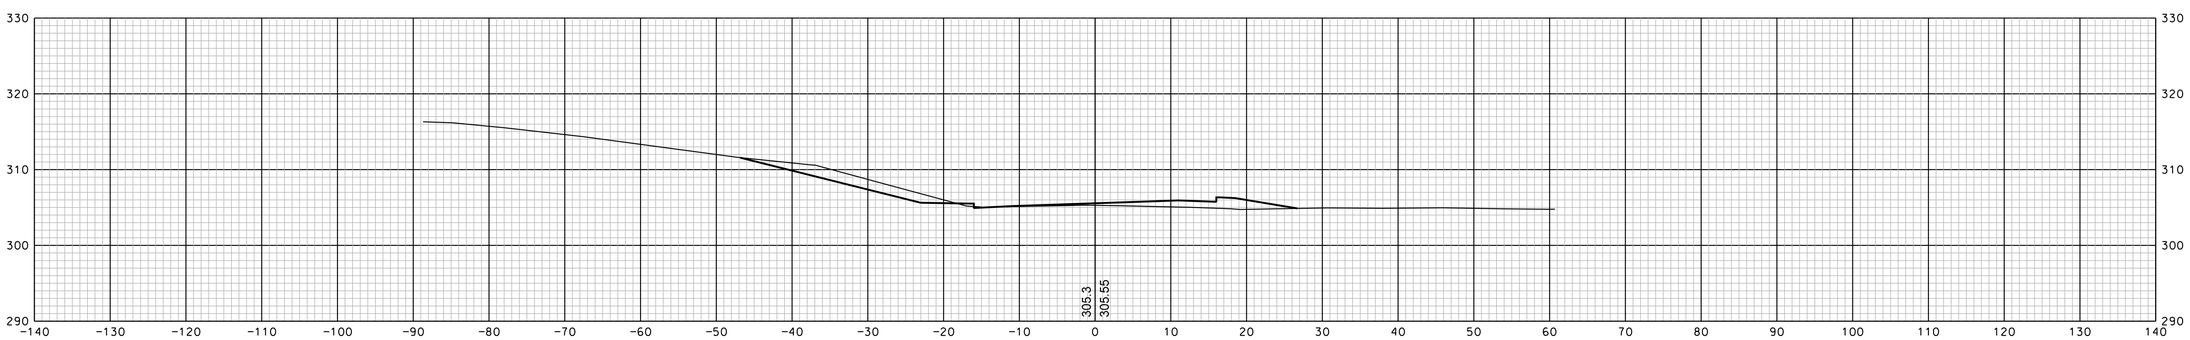

a 1162+50

REVISIONS AFTER PROPOSAL

NUMBER	DATE	STATION	STATION	DESCRIPTION

		DATE
SDR PROCESSED		
NEW DESIGN	EMM	DATE 1/23/2020
SHEET CHECKED	NCF	DATE 1/23/2020
AS BUILT DETAILS		DATE

SHEET TOTALS

COMMON EXCAV. – C.Y. ROCK EXCAV. – C.Y.

FILL – C.Y. MUCK EXCAV. – C.Y.

DGN	STATE PROJECT NO.	SHEET NO.	TOTAL SHEETS
13065xs	13065	131	346

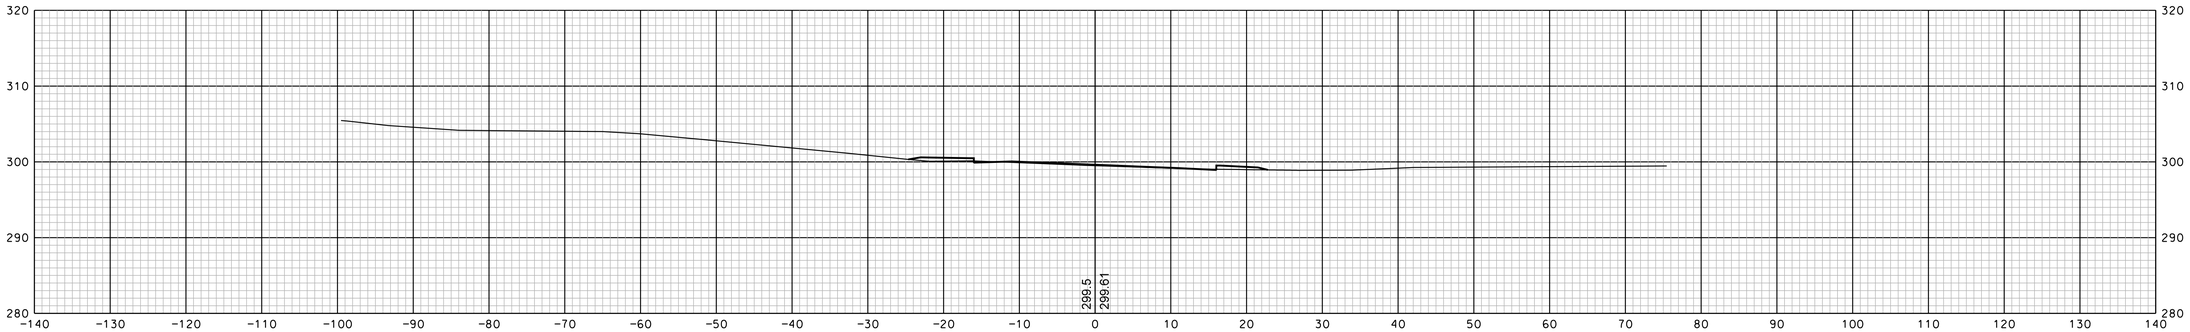

@ 1165+00

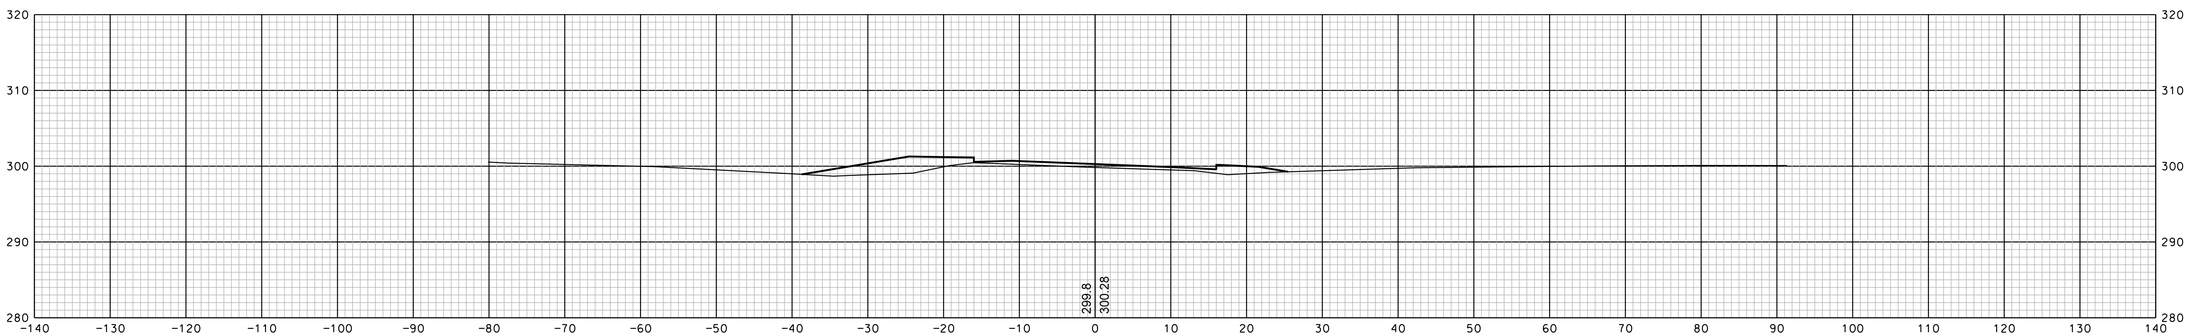

@ 1164+50

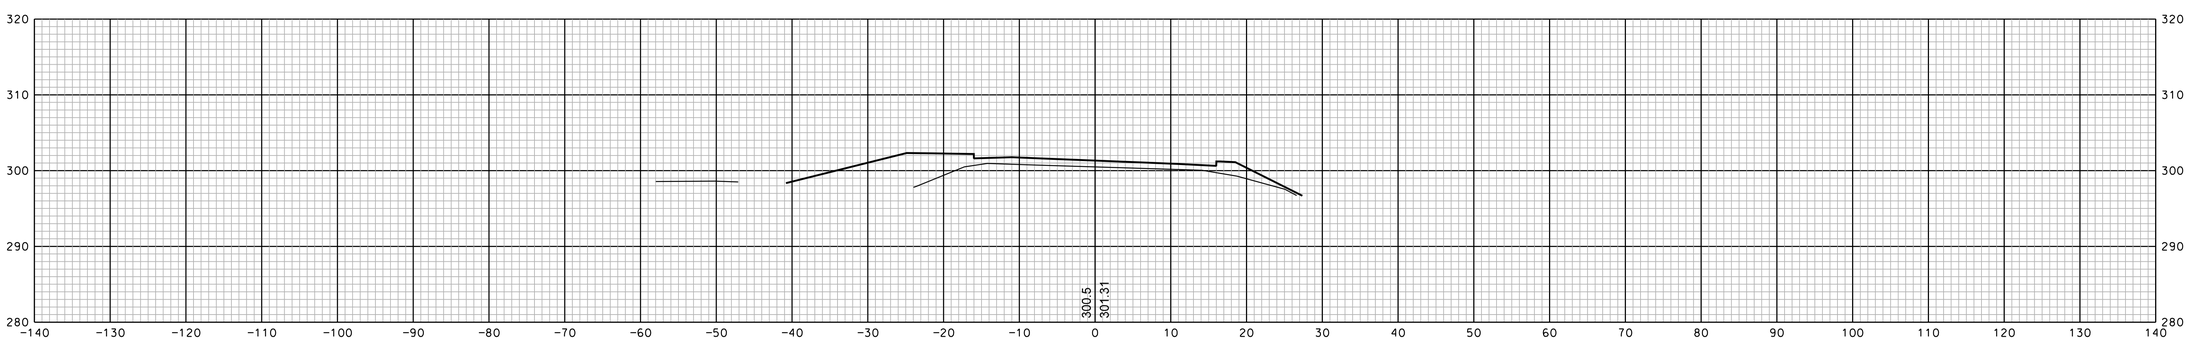

@ 1164+00

REVISIONS AFTER PROPOSAL			
NUMBER	DATE	STATION	STATION	DESCRIPTION

SDR PROCESSED		DATE
NEW DESIGN	EMM	DATE 1/23/2020
SHEET CHECKED	NCF	DATE 1/23/2020
AS BUILT DETAILS		DATE

SHEET TOTALS

COMMON EXCAV. – C.Y. ROCK EXCAV. – C.Y.

FILL – C.Y. MUCK EXCAV. – C.Y.

DGN	STATE PROJECT NO.	SHEET NO.	TOTAL SHEETS
13065xs	13065	132	346

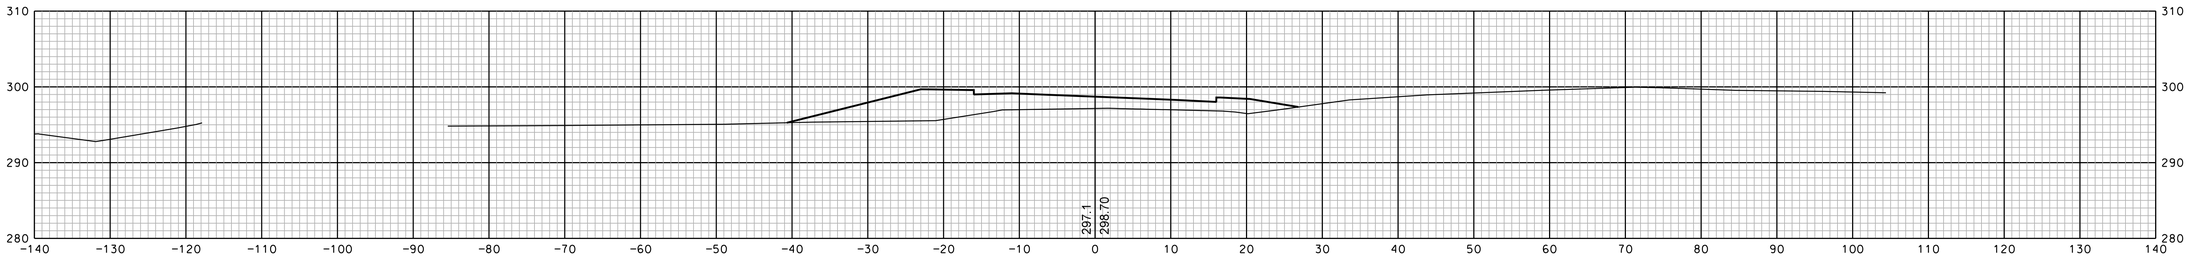

@ 1166+50

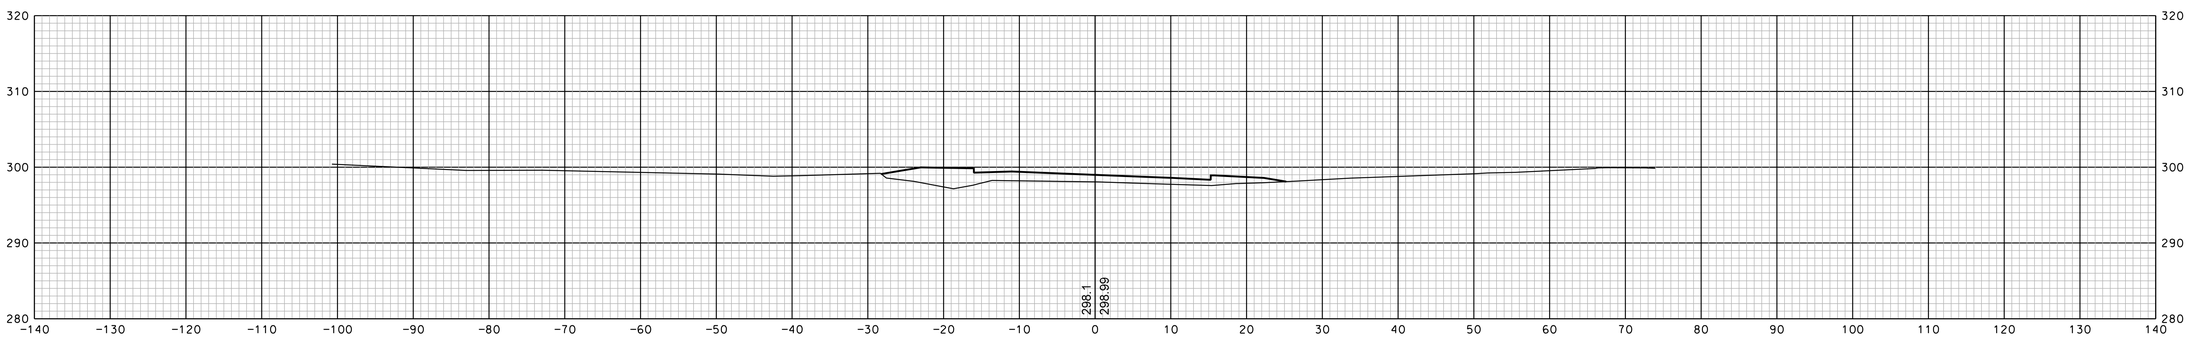

@ 1166+00

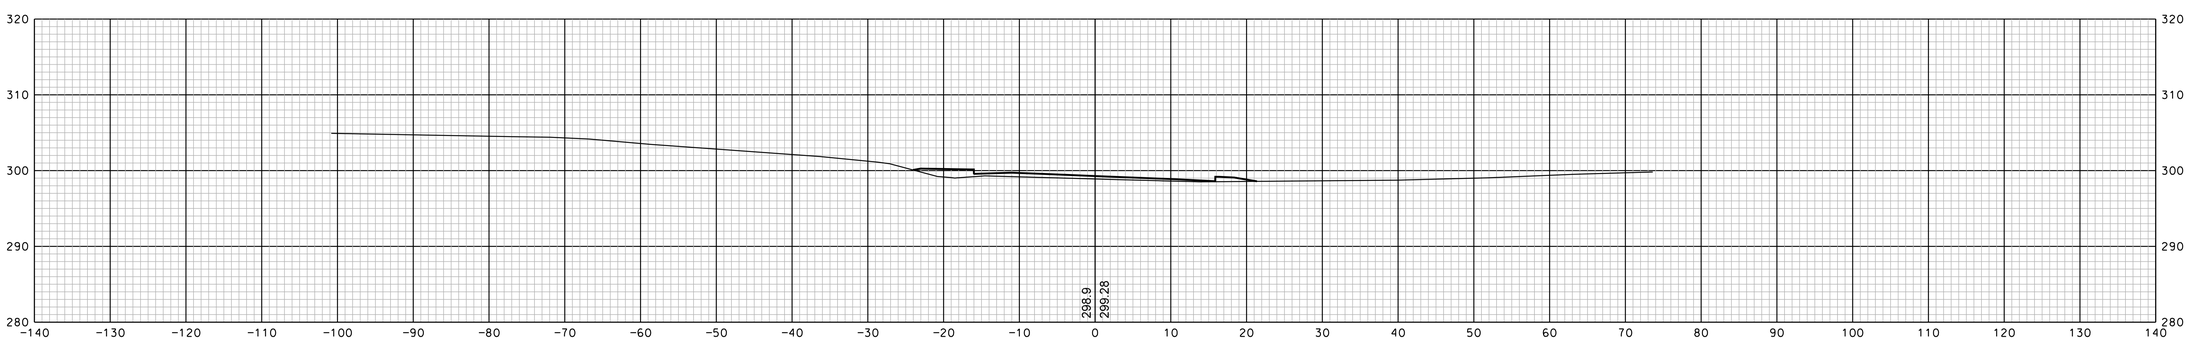

@ 1165+50

REVISIONS AFTER PROPOSAL

NUMBER	DATE	STATION	STATION	DESCRIPTION

		DATE
SDR PROCESSED		
NEW DESIGN	EMM	DATE 1/23/2020
SHEET CHECKED	NCF	DATE 1/23/2020
AS BUILT DETAILS		DATE

SHEET TOTALS

COMMON EXCAV. – C.Y. ROCK EXCAV. – C.Y.

FILL – C.Y. MUCK EXCAV. – C.Y.

DGN	STATE PROJECT NO.	SHEET NO.	TOTAL SHEETS
13065xs	13065	133	346

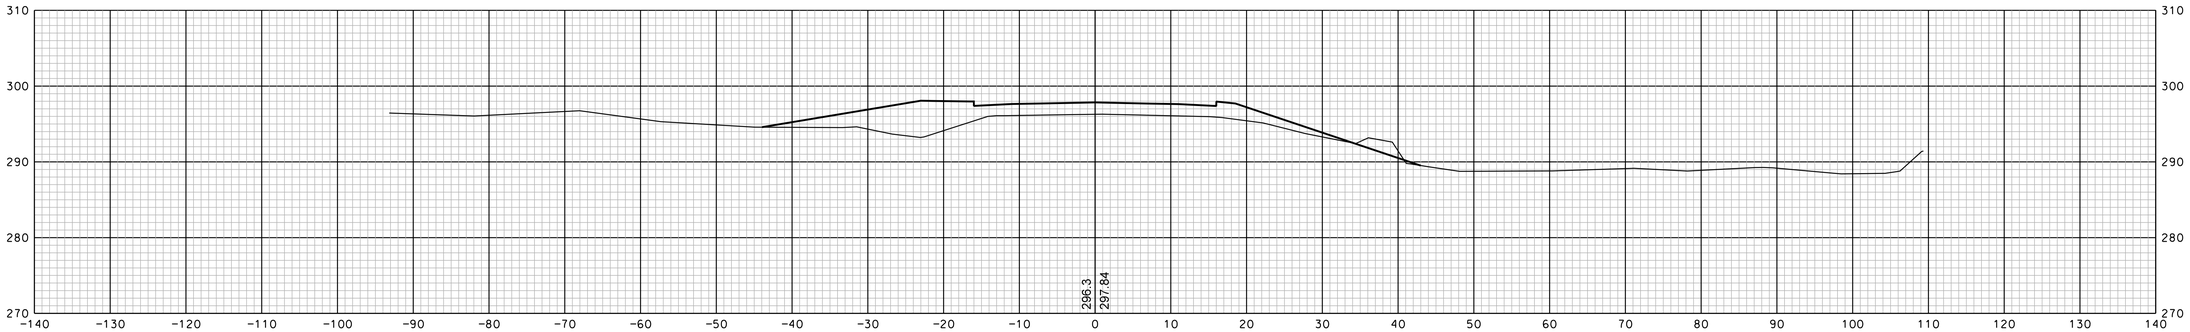

@ 1168+00

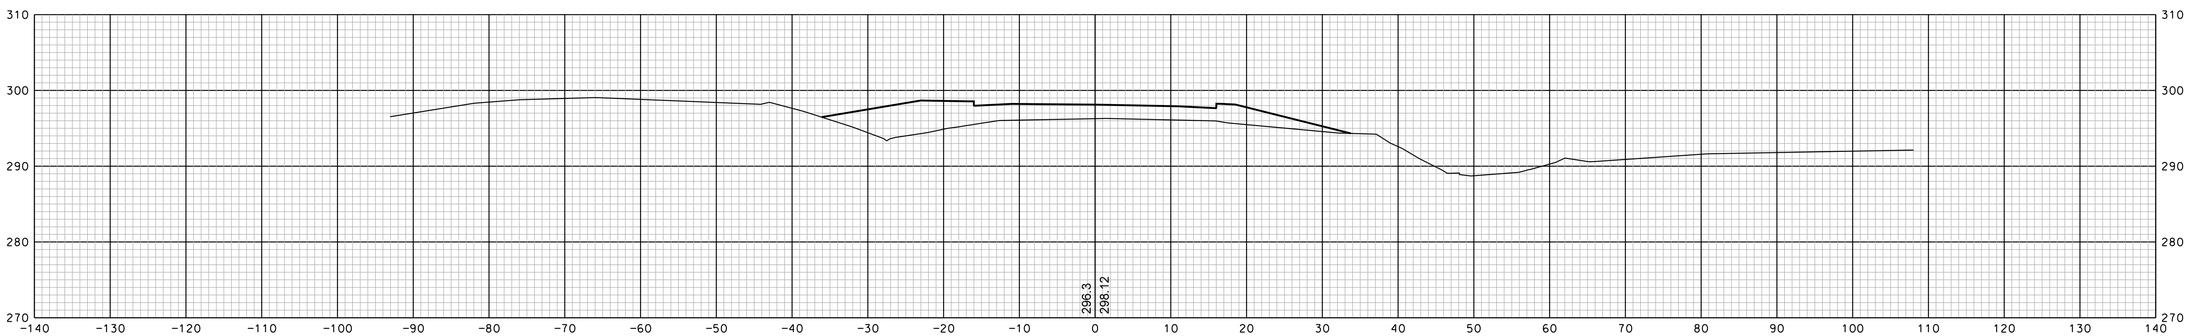

@ 1167+50

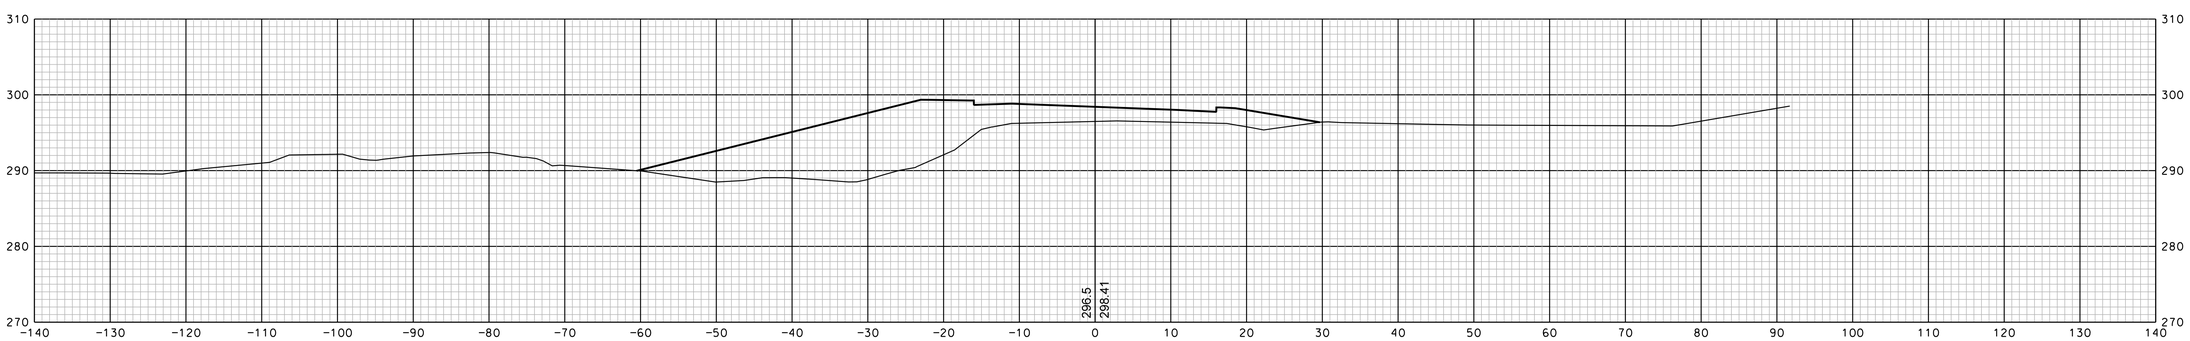

@ 1167+00

REVISIONS AFTER PROPOSAL

NUMBER	DATE	STATION	STATION	DESCRIPTION

		DATE
SDR PROCESSED		
NEW DESIGN	EMM	DATE 1/23/2020
SHEET CHECKED	NCF	DATE 1/23/2020
AS BUILT DETAILS		DATE

SHEET TOTALS

COMMON EXCAV. – C.Y. ROCK EXCAV. – C.Y.

FILL – C.Y. MUCK EXCAV. – C.Y.

DGN	STATE PROJECT NO.	SHEET NO.	TOTAL SHEETS
13065xs	13065	134	346

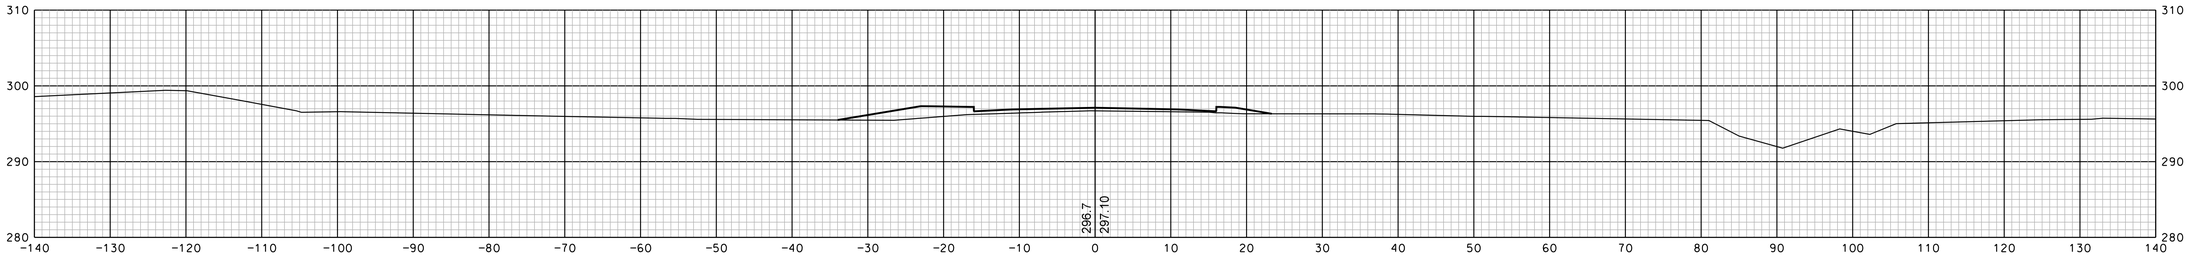

a 1169+50

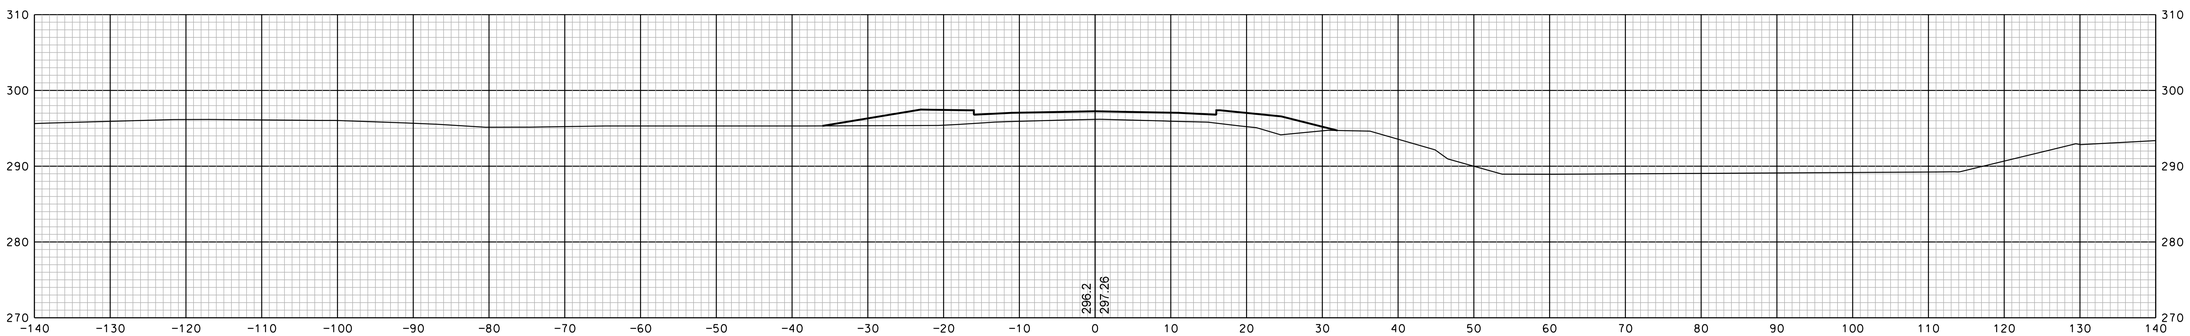

a 1169+00

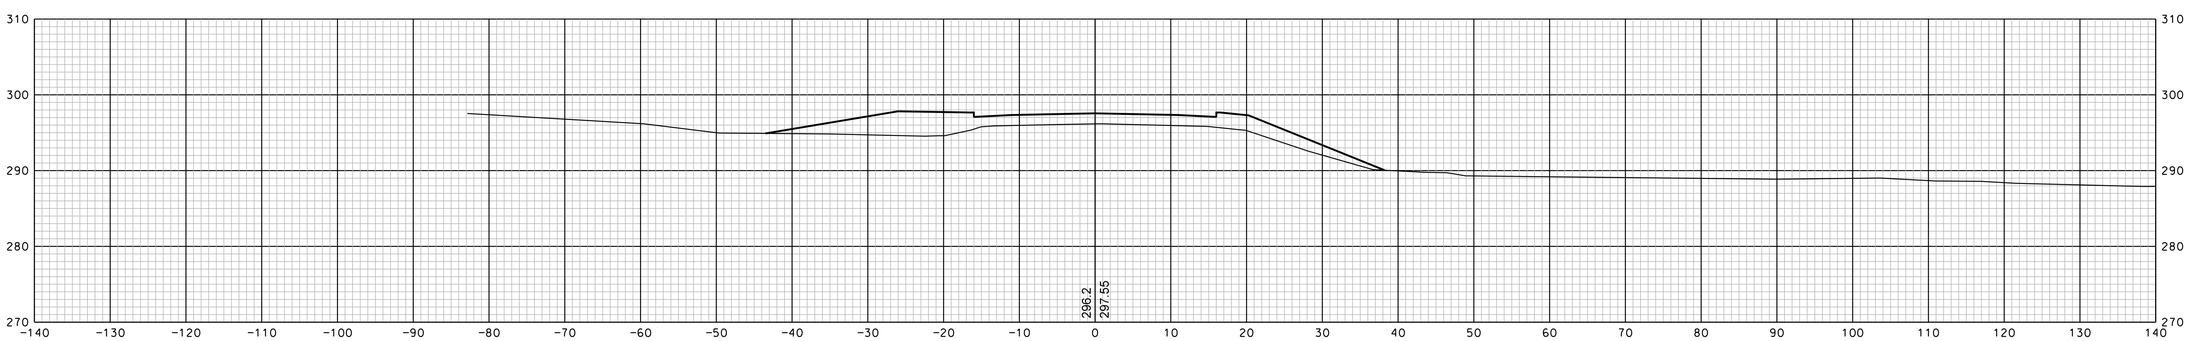

a 1168+50

REVISIONS AFTER PROPOSAL			
NUMBER	DATE	STATION	STATION	DESCRIPTION

SDR PROCESSED		DATE	
NEW DESIGN	EMM	DATE	1/23/2020
SHEET CHECKED	NCF	DATE	1/23/2020
AS BUILT DETAILS		DATE	

SHEET TOTALS

COMMON EXCAV. - C.Y. ROCK EXCAV. - C.Y.

FILL - C.Y. MUCK EXCAV. - C.Y.

DGN	STATE PROJECT NO.	SHEET NO.	TOTAL SHEETS
13065xs	13065	135	346

REVISIONS AFTER PROPOSAL

NUMBER	DATE	STATION	STATION	DESCRIPTION

SDR PROCESSED		DATE
NEW DESIGN	EMM	DATE 1/23/2020
SHEET CHECKED	NCF	DATE 1/23/2020
AS BUILT DETAILS		DATE

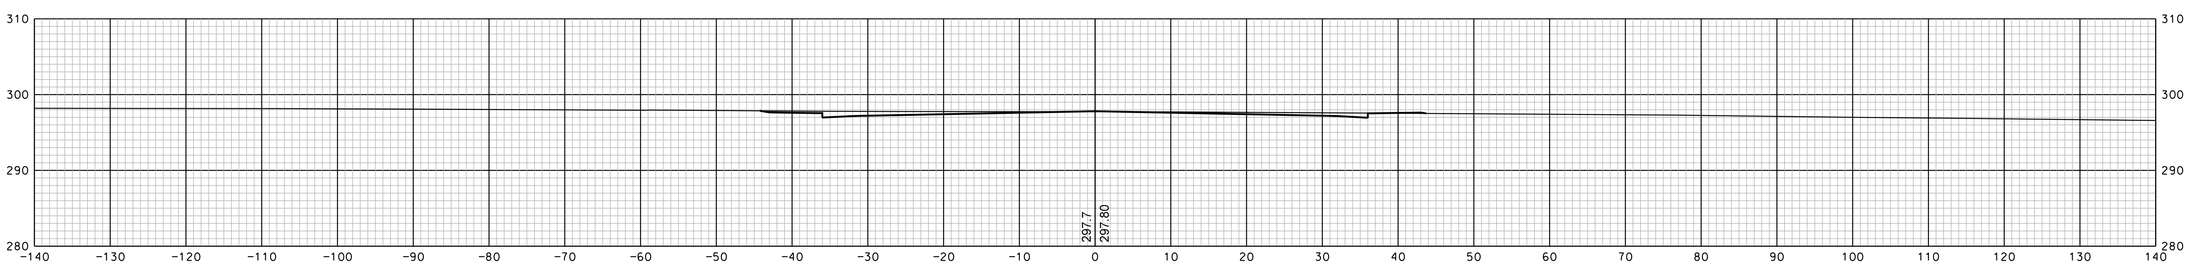

a 1169+92

SHEET TOTALS

COMMON EXCAV.	– C.Y.	ROCK EXCAV.	– C.Y.
FILL	– C.Y.	MUCK EXCAV.	– C.Y.

DGN	STATE PROJECT NO.	SHEET NO.	TOTAL SHEETS
13065xs	13065	136	346

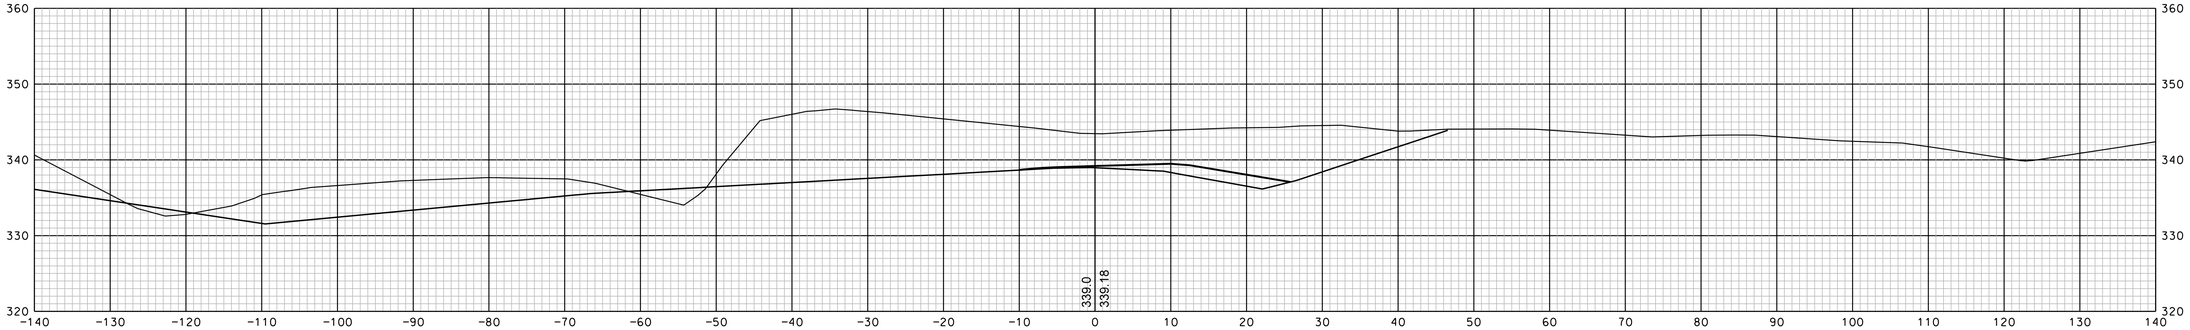

13+50

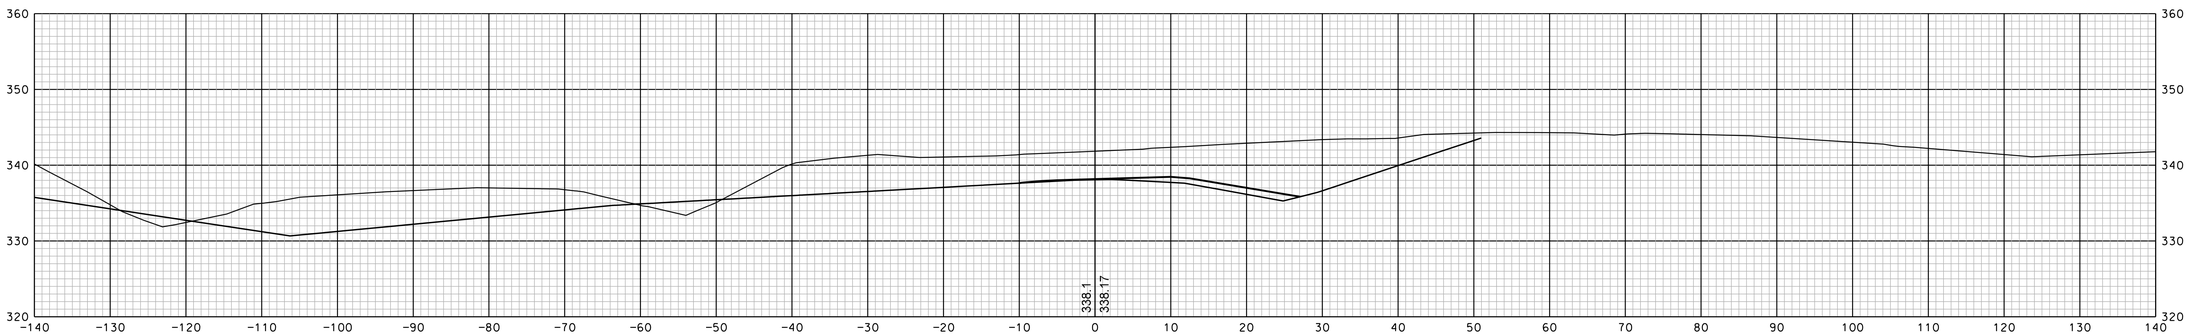

13+00

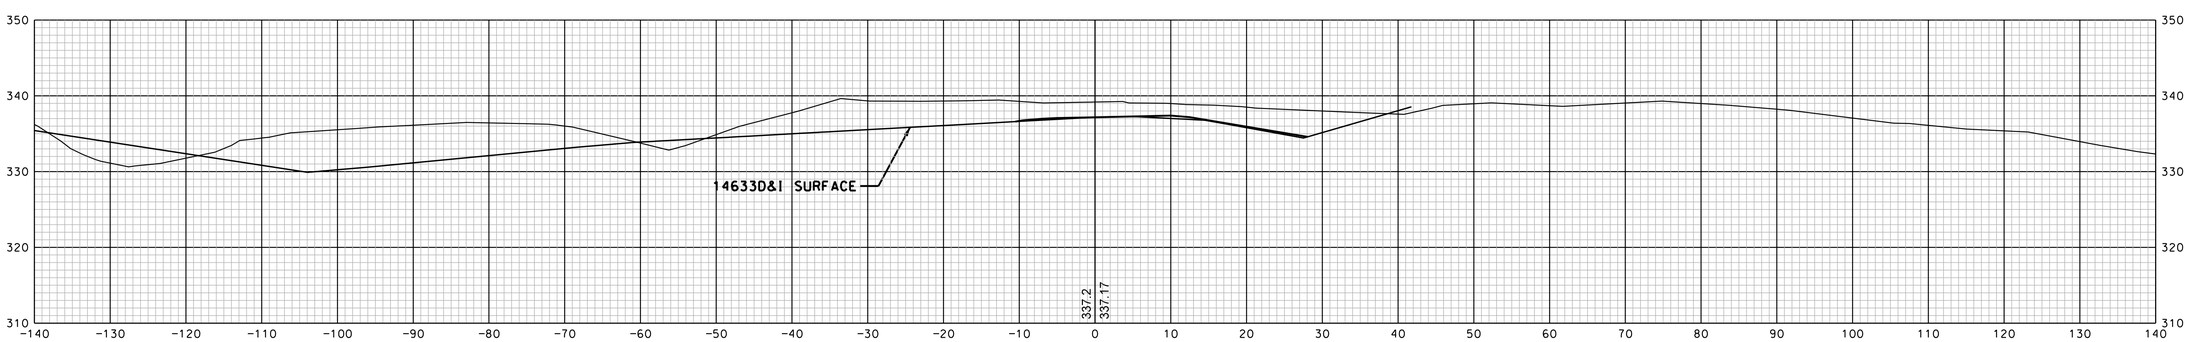

12+51

REVISIONS AFTER PROPOSAL			
NUMBER	DATE	STATION	DESCRIPTION

SDR PROCESSED		DATE	
NEW DESIGN	EMM	DATE	1/23/2020
SHEET CHECKED	NCF	DATE	1/23/2020
AS BUILT DETAILS		DATE	

SHEET TOTALS

COMMON EXCAV. – C.Y. ROCK EXCAV. – C.Y.

FILL – C.Y. MUCK EXCAV. – C.Y.

DGN	STATE PROJECT NO.	SHEET NO.	TOTAL SHEETS
13065xs	13065	137	346

REVISIONS AFTER PROPOSAL

NUMBER	DATE	STATION	STATION	DESCRIPTION

SDR PROCESSED		DATE
NEW DESIGN	EMM	DATE 1/23/2020
SHEET CHECKED	NGF	DATE 1/23/2020
AS BUILT DETAILS		DATE

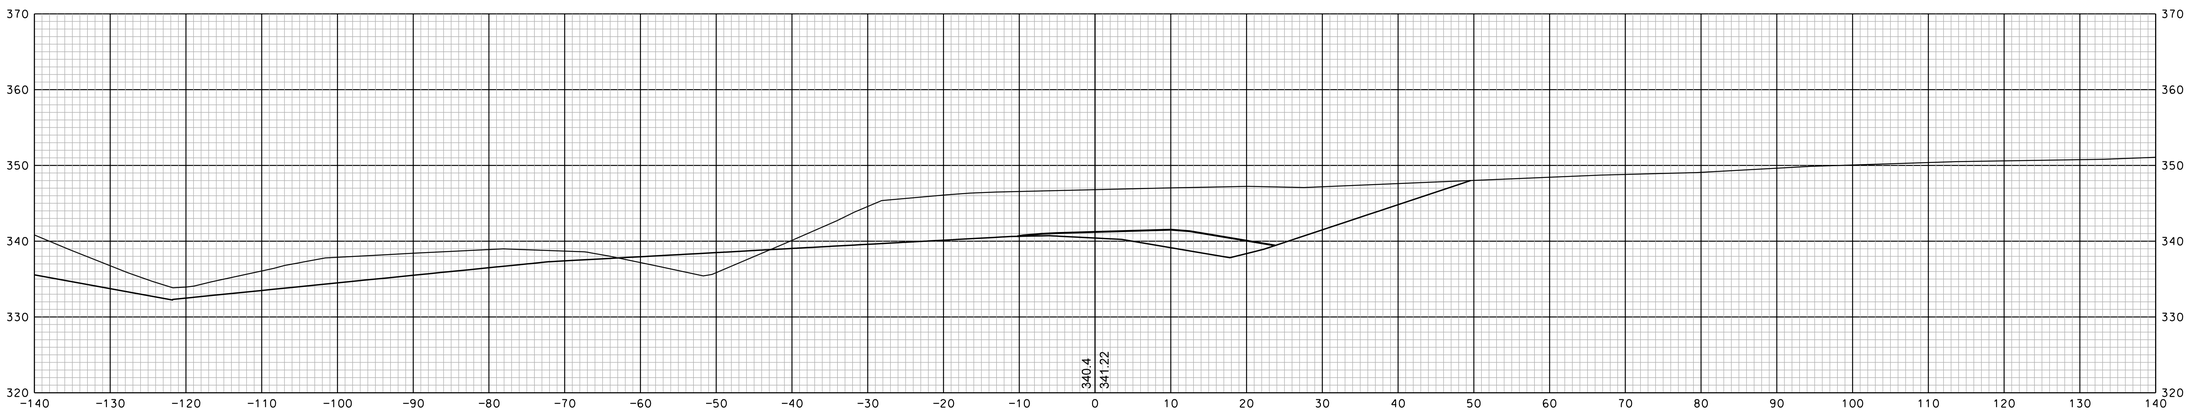

14+50

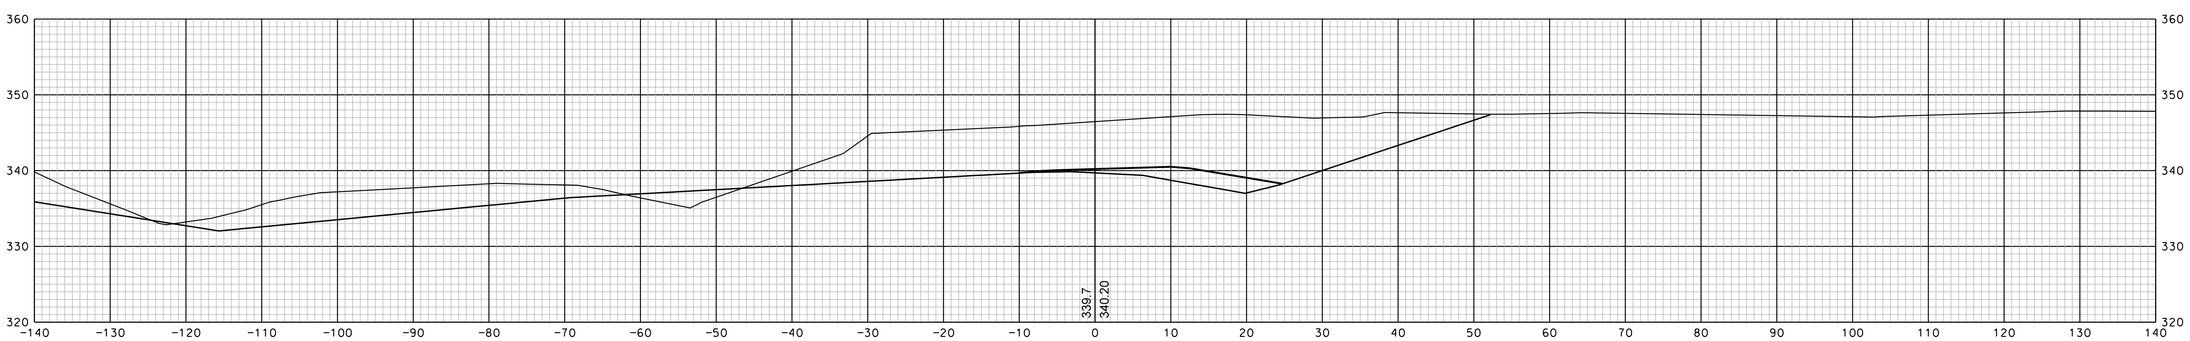

14+00

SHEET TOTALS

COMMON EXCAV. – C.Y. ROCK EXCAV. – C.Y.

FILL – C.Y. MUCK EXCAV. – C.Y.

DGN	STATE PROJECT NO.	SHEET NO.	TOTAL SHEETS
13065xs	13065	138	346

REVISIONS AFTER PROPOSAL

NUMBER	DATE	STATION	STATION	DESCRIPTION

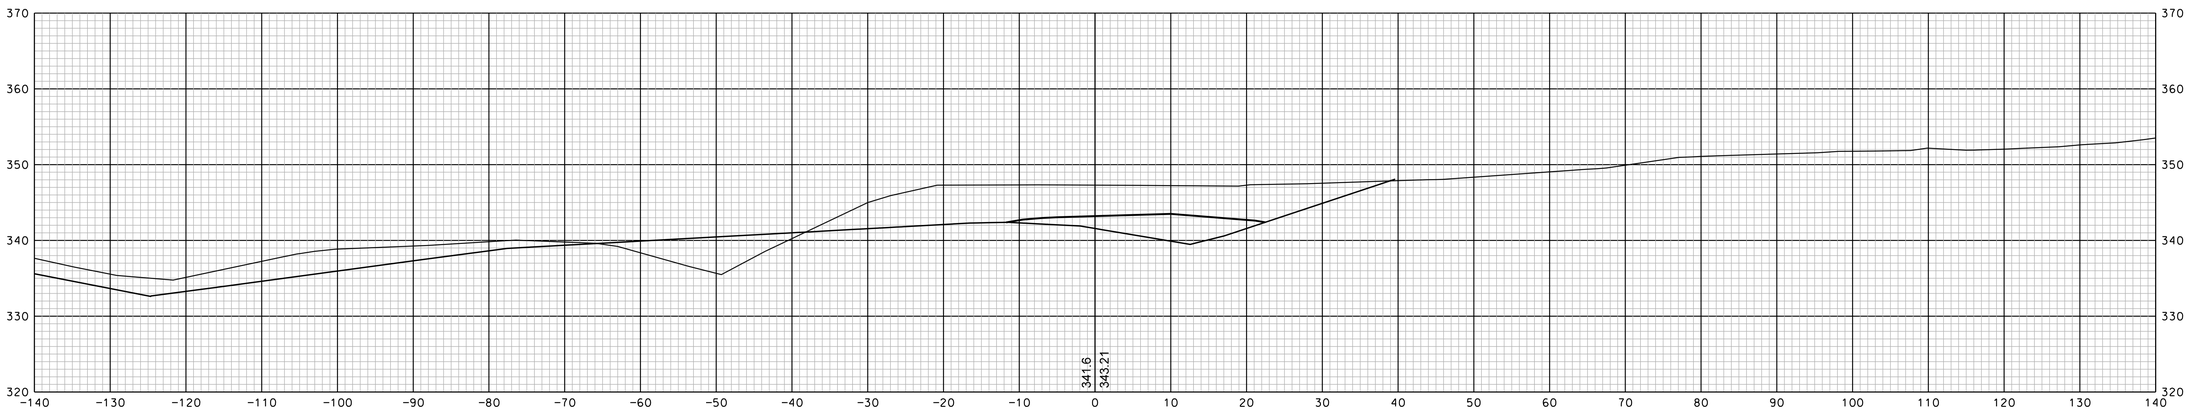

15+50

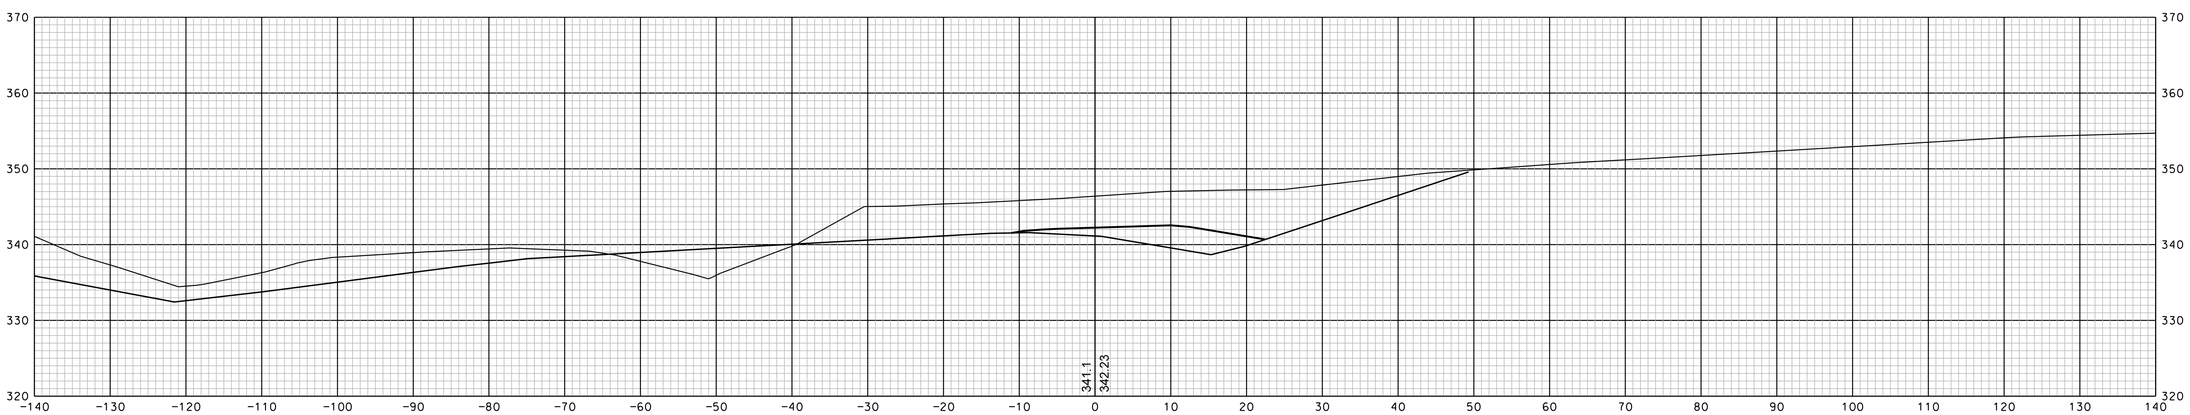

15+00

		DATE
SDR PROCESSED		
NEW DESIGN	EMM	DATE 1/23/2020
SHEET CHECKED	NCF	DATE 1/23/2020
AS BUILT DETAILS		DATE

SHEET TOTALS

COMMON EXCAV. – C.Y. ROCK EXCAV. – C.Y.

FILL – C.Y. MUCK EXCAV. – C.Y.

DGN	STATE PROJECT NO.	SHEET NO.	TOTAL SHEETS
13065xs	13065	139	346

REVISIONS AFTER PROPOSAL

NUMBER	DATE	STATION	STATION	DESCRIPTION

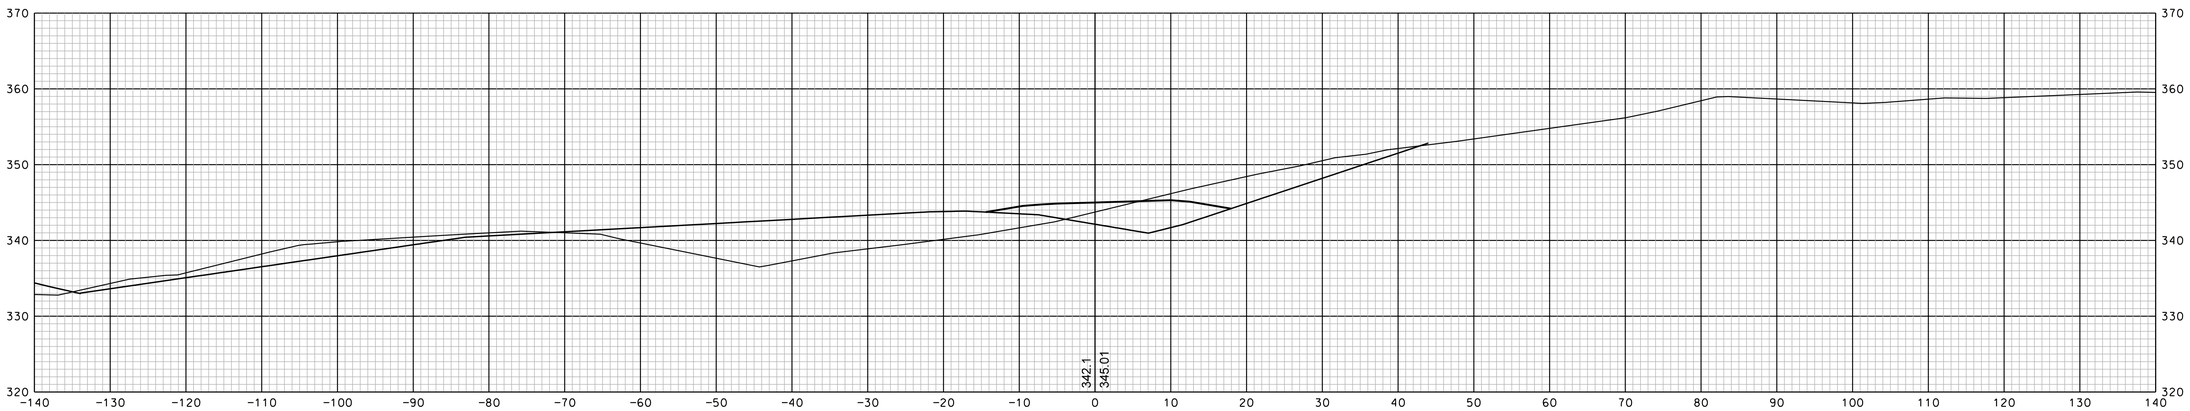

16+50

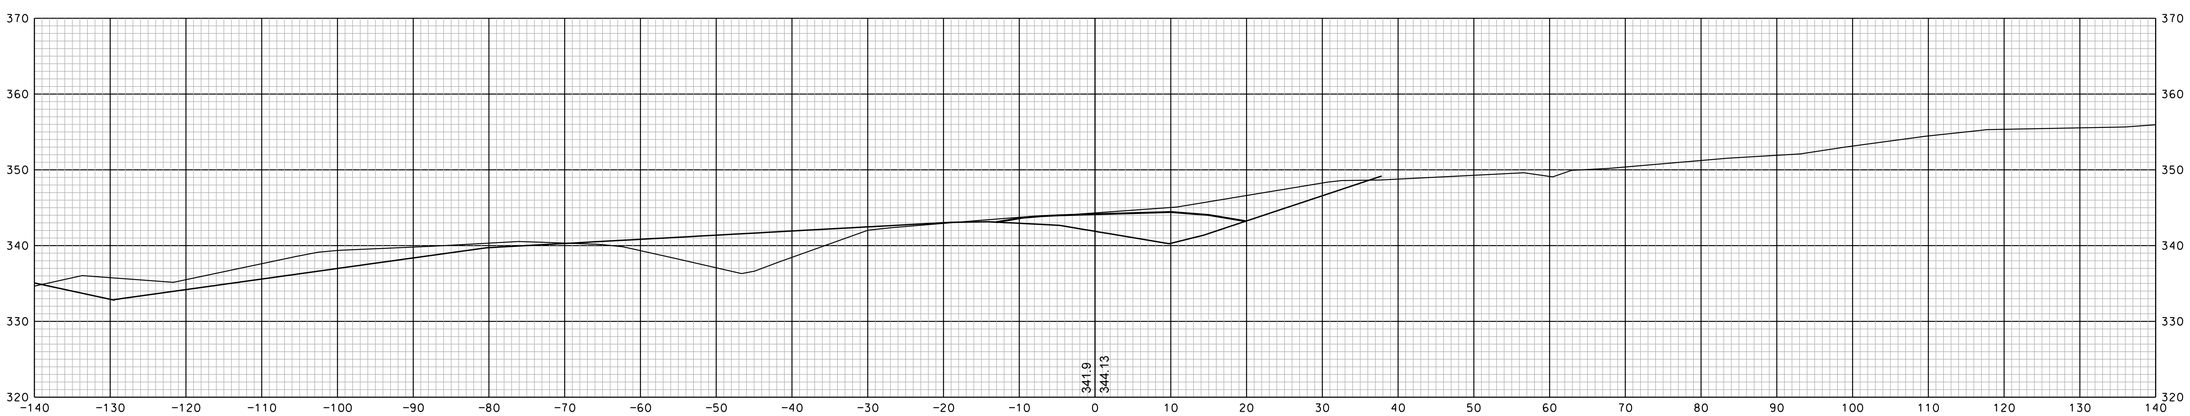

16+00

		DATE
SDR PROCESSED		
NEW DESIGN	EMM	DATE 1/23/2020
SHEET CHECKED	NCF	DATE 1/23/2020
AS BUILT DETAILS		DATE

SHEET TOTALS

COMMON EXCAV. – C.Y. ROCK EXCAV. – C.Y.

FILL – C.Y. MUCK EXCAV. – C.Y.

DGN	STATE PROJECT NO.	SHEET NO.	TOTAL SHEETS
13065xs	13065	140	346

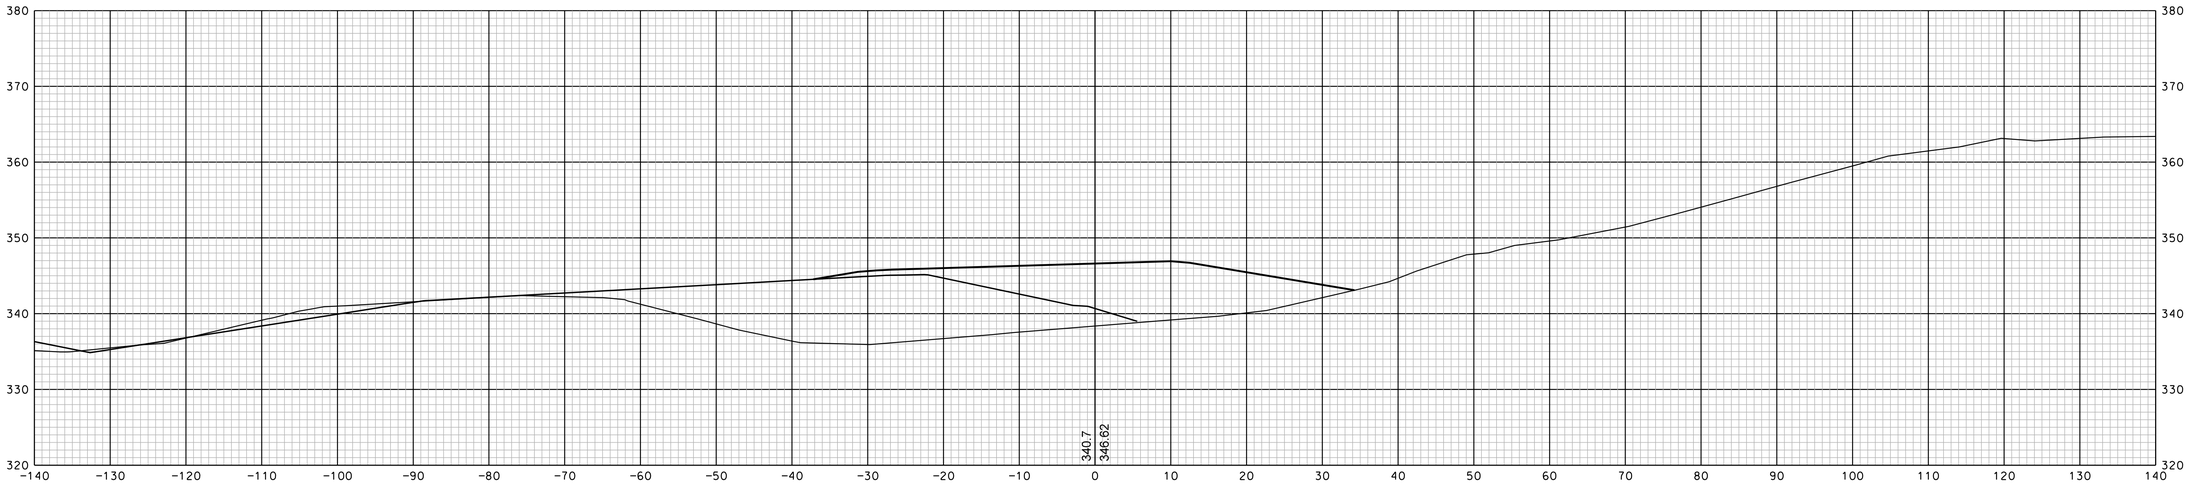

17+50

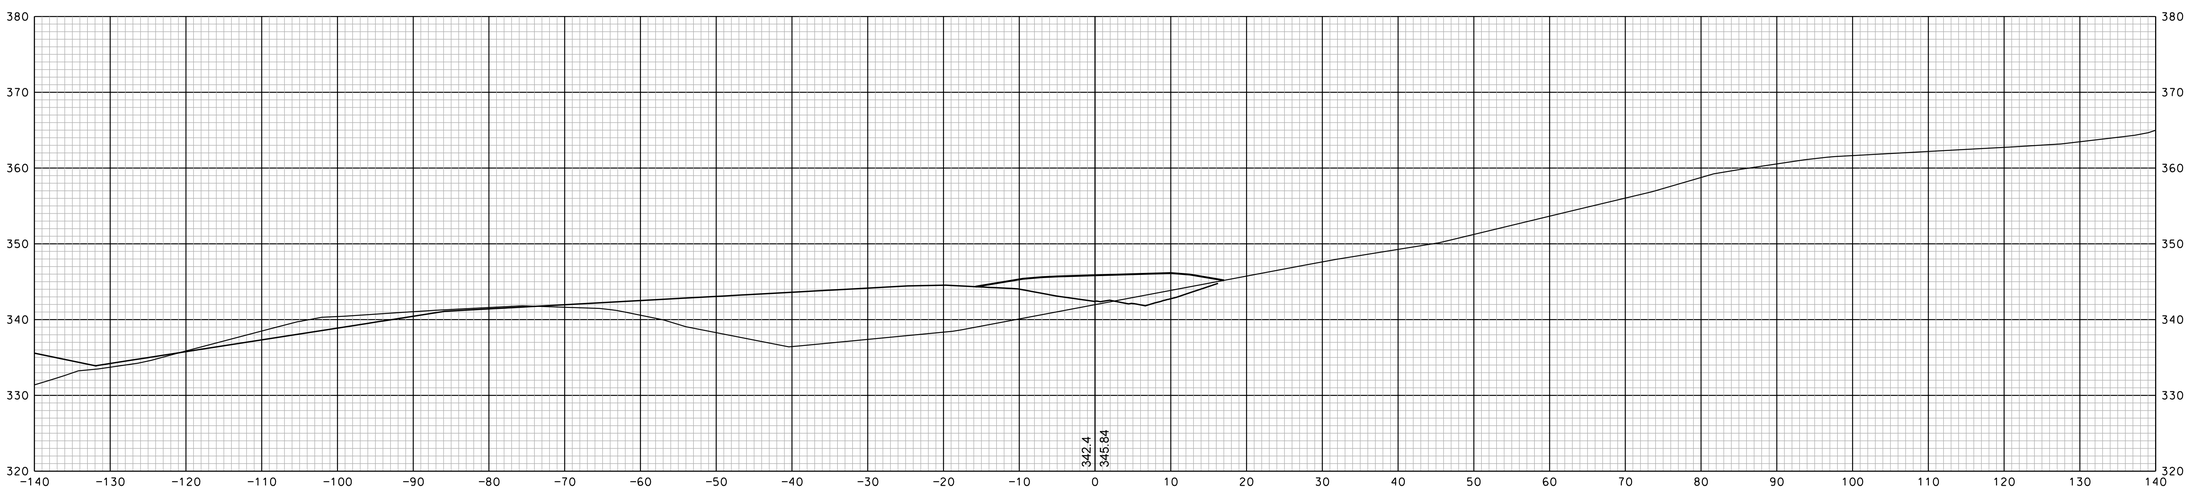

17+00

SHEET TOTALS			
COMMON EXCAV. – C.Y.	ROCK EXCAV. – C.Y.		
FILL – C.Y.	MUCK EXCAV. – C.Y.		
DGN	STATE PROJECT NO.	SHEET NO.	TOTAL SHEETS
13065xs	13065	141	346

REVISIONS AFTER PROPOSAL

NUMBER	DATE	STATION	STATION	DESCRIPTION

		DATE
SOR PROCESSED		
NEW DESIGN	EMM	DATE 1/23/2020
SHEET CHECKED	NCF	DATE 1/23/2020
AS BUILT DETAILS		DATE

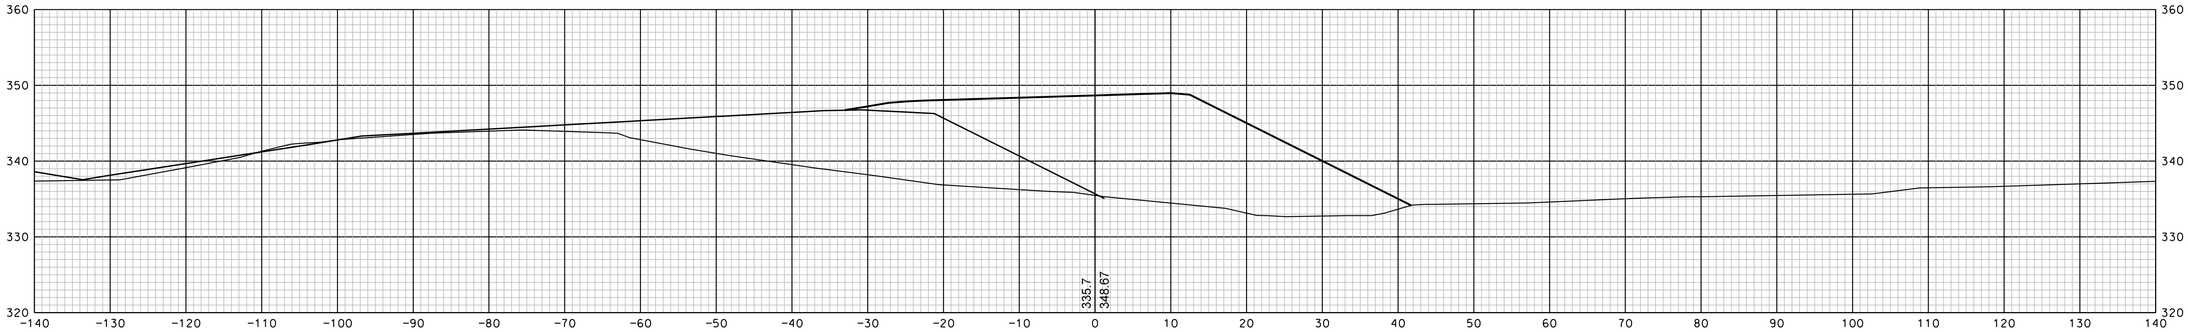

19+00

18+50

18+00

SHEET TOTALS			
COMMON EXCAV.	– C.Y.	ROCK EXCAV.	– C.Y.
FILL	– C.Y.	MUCK EXCAV.	– C.Y.

DGN	STATE PROJECT NO.	SHEET NO.	TOTAL SHEETS
13065xs	13065	142	346

REVISIONS AFTER PROPOSAL

NUMBER	DATE	STATION	STATION	DESCRIPTION

SDR PROCESSED		DATE
NEW DESIGN	EMM	DATE 1/23/2020
SHEET CHECKED	NCF	DATE 1/23/2020
AS BUILT DETAILS		DATE

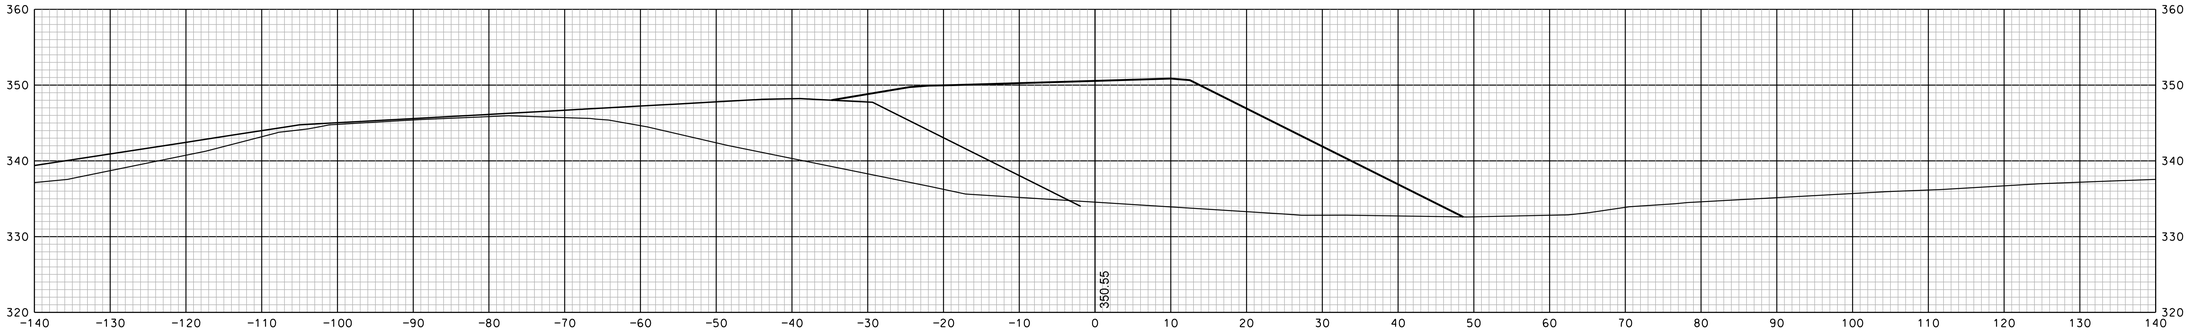

20+50

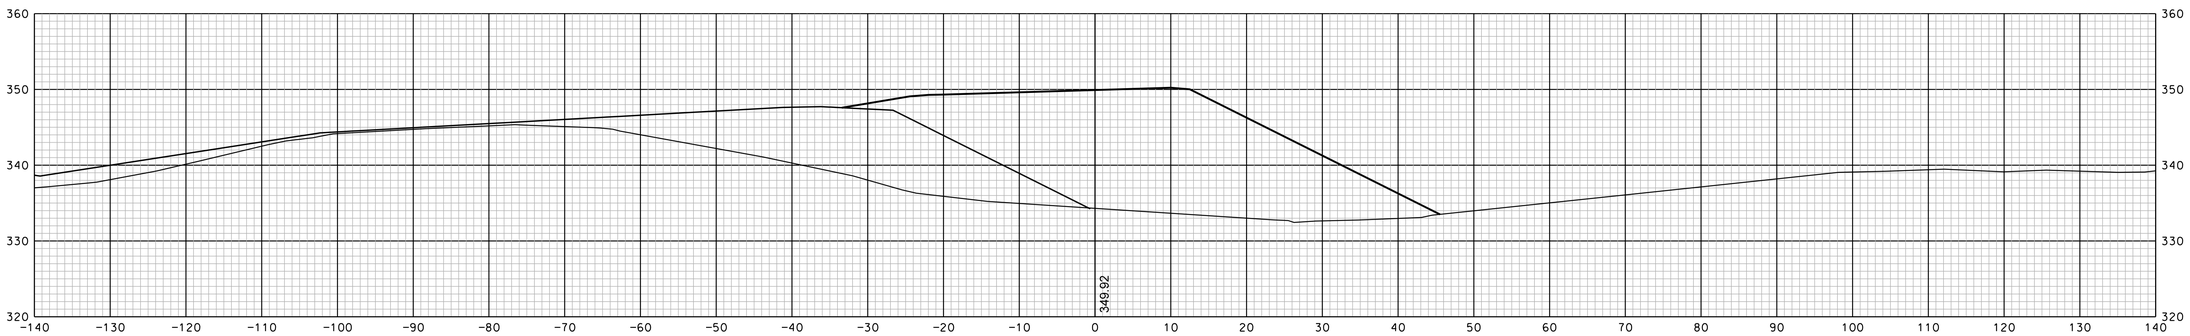

20+00

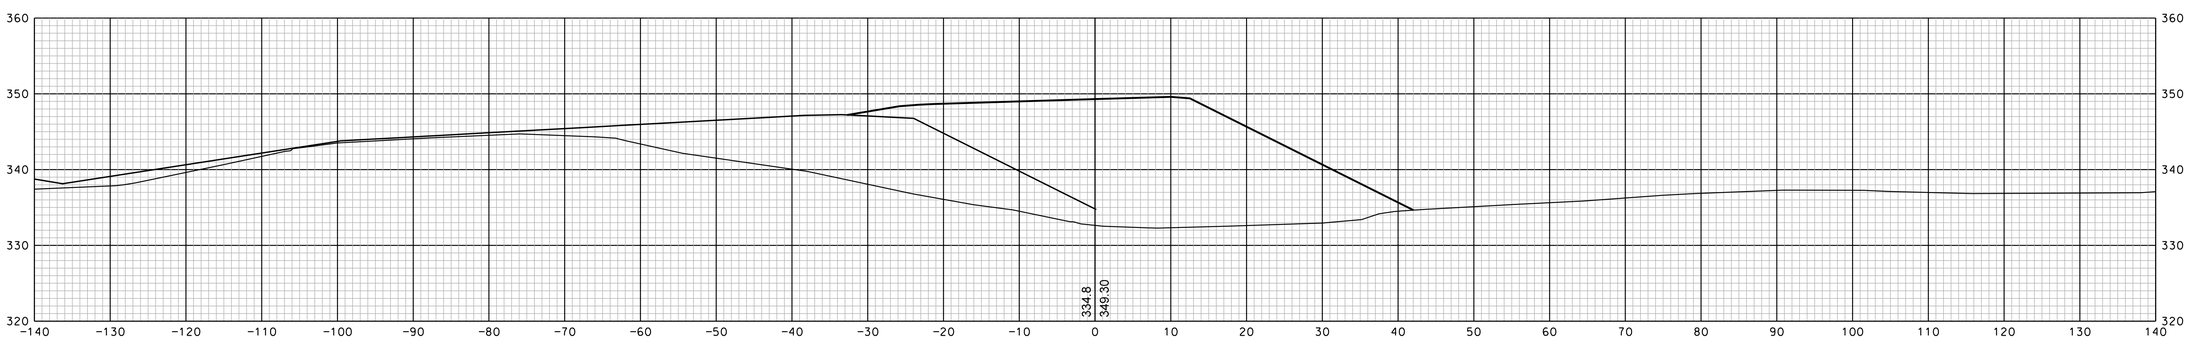

19+50

SHEET TOTALS			
COMMON EXCAV.	– C.Y.	ROCK EXCAV.	– C.Y.
FILL	– C.Y.	MUCK EXCAV.	– C.Y.

DGN	STATE PROJECT NO.	SHEET NO.	TOTAL SHEETS
13065xs	13065	143	346

REVISIONS AFTER PROPOSAL

NUMBER	DATE	STATION	STATION	DESCRIPTION

SDR PROCESSED		DATE	
NEW DESIGN	EMM	DATE	1/23/2020
SHEET CHECKED	NCF	DATE	1/23/2020
AS BUILT DETAILS		DATE	

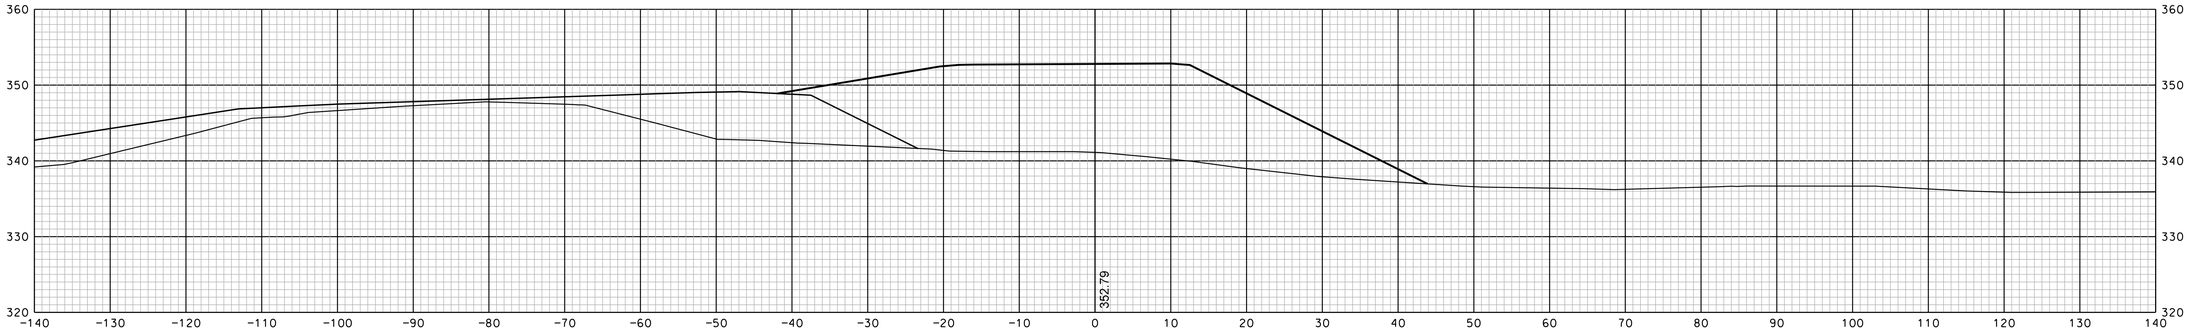

22+00

21+50

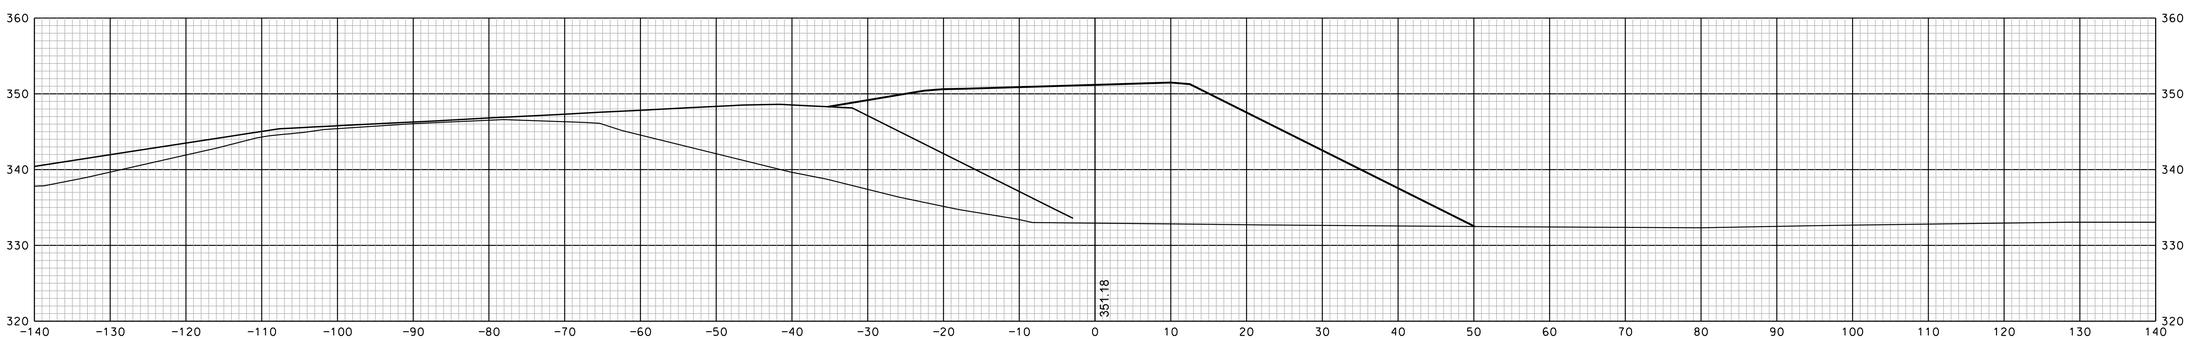

21+00

SHEET TOTALS			
COMMON EXCAV.	– C.Y.	ROCK EXCAV.	– C.Y.
FILL	– C.Y.	MUCK EXCAV.	– C.Y.

DGN	STATE PROJECT NO.	SHEET NO.	TOTAL SHEETS
13065xs	13065	144	346

REVISIONS AFTER PROPOSAL

NUMBER	DATE	STATION	STATION	DESCRIPTION

SDR PROCESSED		DATE	
NEW DESIGN	EMM	DATE	1/23/2020
SHEET CHECKED	NGF	DATE	1/23/2020
AS BUILT DETAILS		DATE	

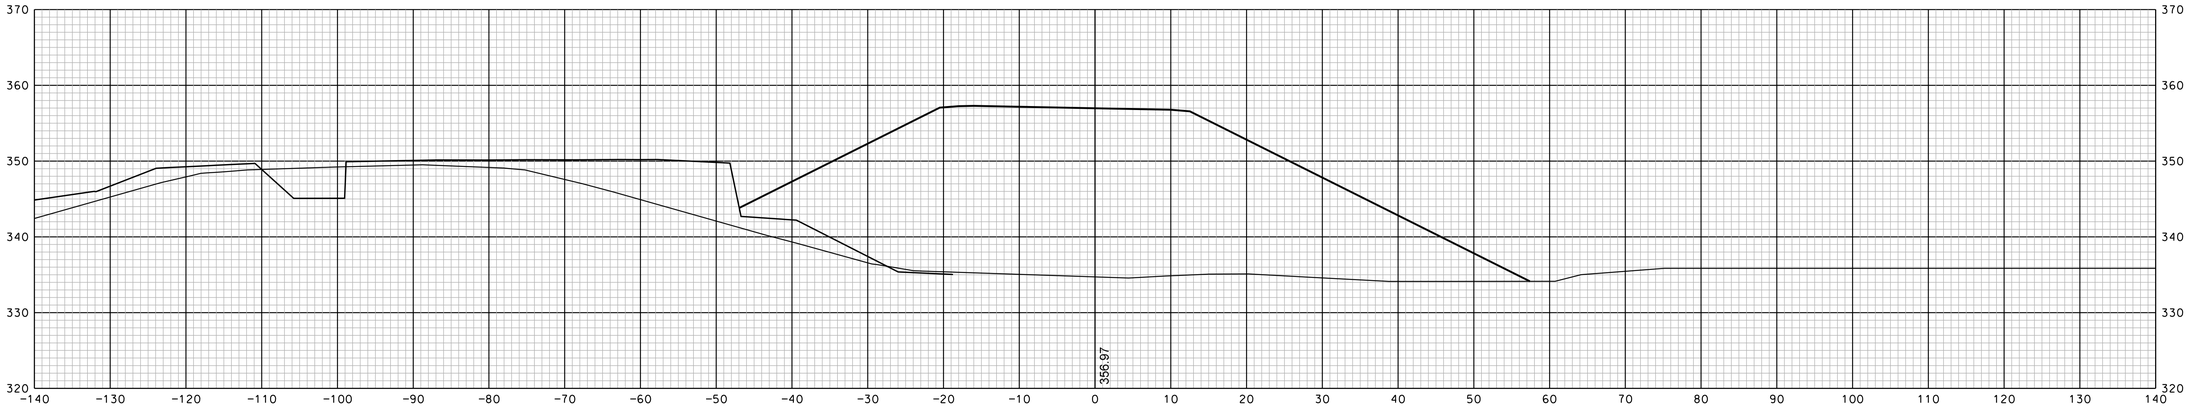

23+50

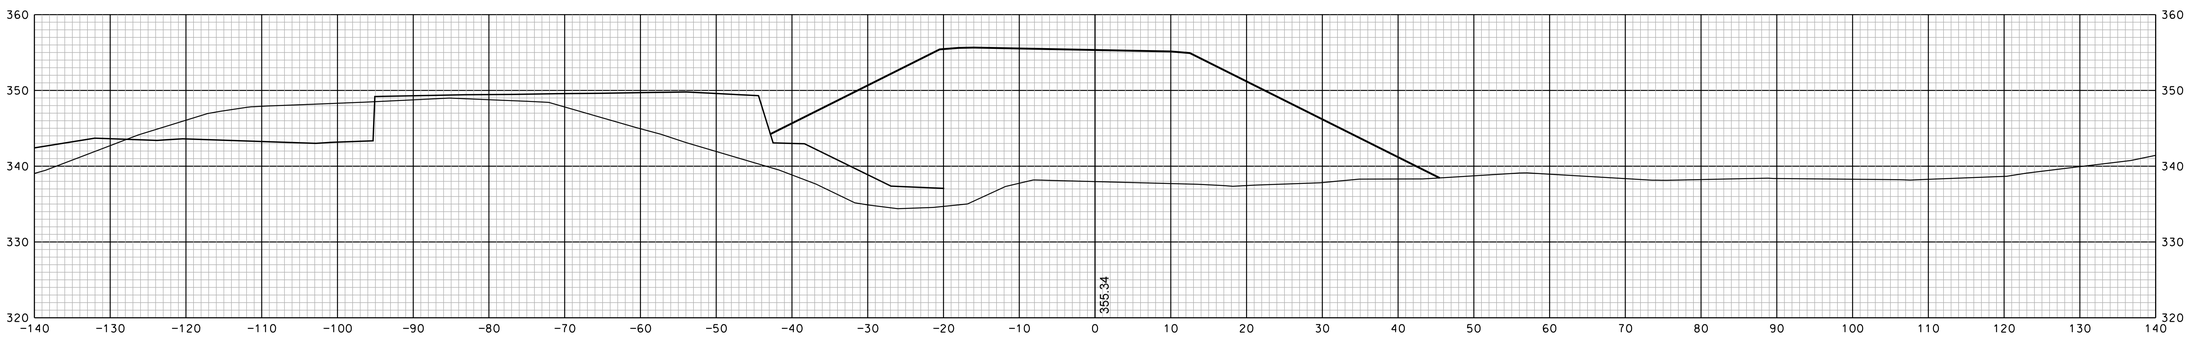

23+00

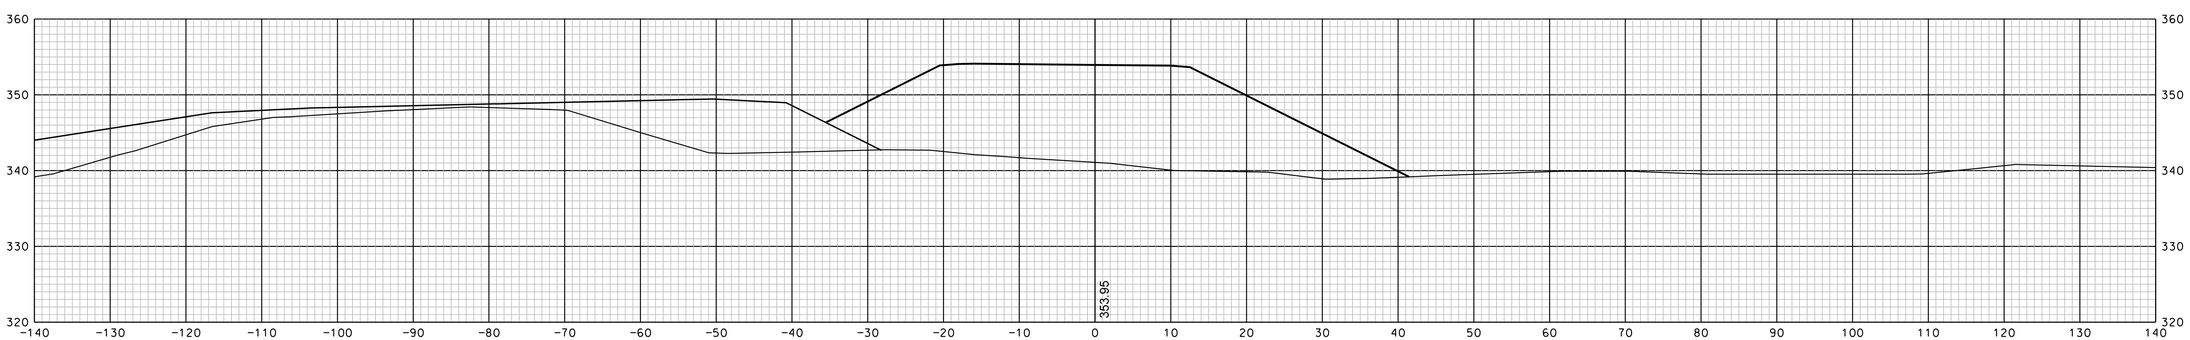

22+50

SHEET TOTALS

COMMON EXCAV.	– C.Y.	ROCK EXCAV.	– C.Y.
FILL	– C.Y.	MUCK EXCAV.	– C.Y.

DGN	STATE PROJECT NO.	SHEET NO.	TOTAL SHEETS
13065xs	13065	145	346

REVISIONS AFTER PROPOSAL

NUMBER	DATE	STATION	STATION	DESCRIPTION

SDR PROCESSED		DATE	
NEW DESIGN	EMM	DATE	1/23/2020
SHEET CHECKED	NCF	DATE	1/23/2020
AS BUILT DETAILS		DATE	

REVISIONS AFTER PROPOSAL

NUMBER	DATE	STATION	STATION	DESCRIPTION

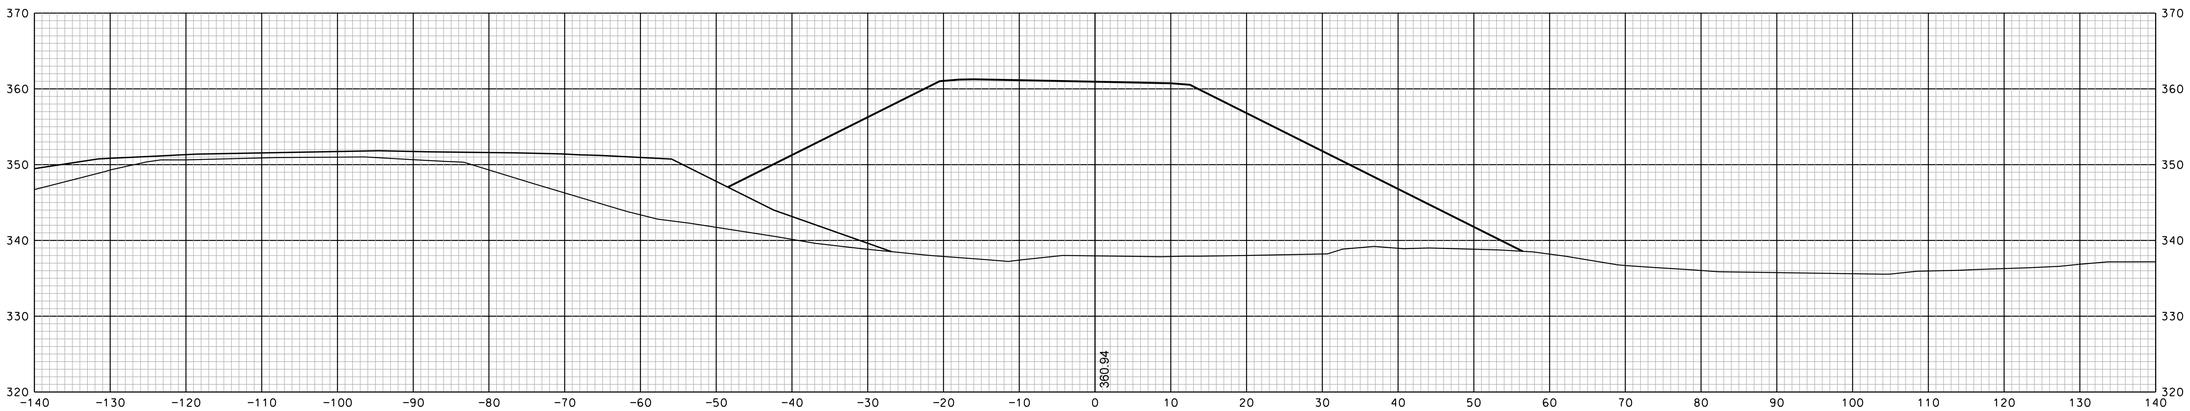

24+50

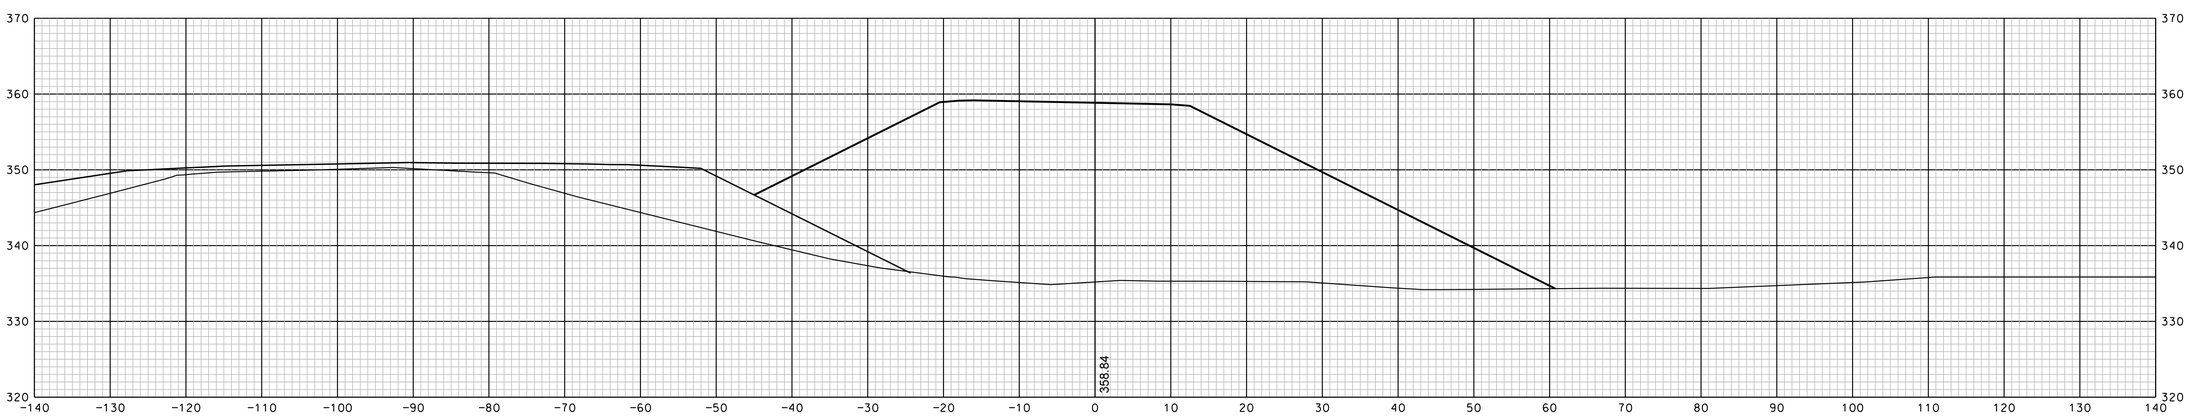

24+00

SDR PROCESSED		DATE
NEW DESIGN	EMM	DATE 1/23/2020
SHEET CHECKED	NCF	DATE 1/23/2020
AS BUILT DETAILS		DATE

SHEET TOTALS

COMMON EXCAV. – C.Y. ROCK EXCAV. – C.Y.

FILL – C.Y. MUCK EXCAV. – C.Y.

DGN	STATE PROJECT NO.	SHEET NO.	TOTAL SHEETS
13065xs	13065	146	346

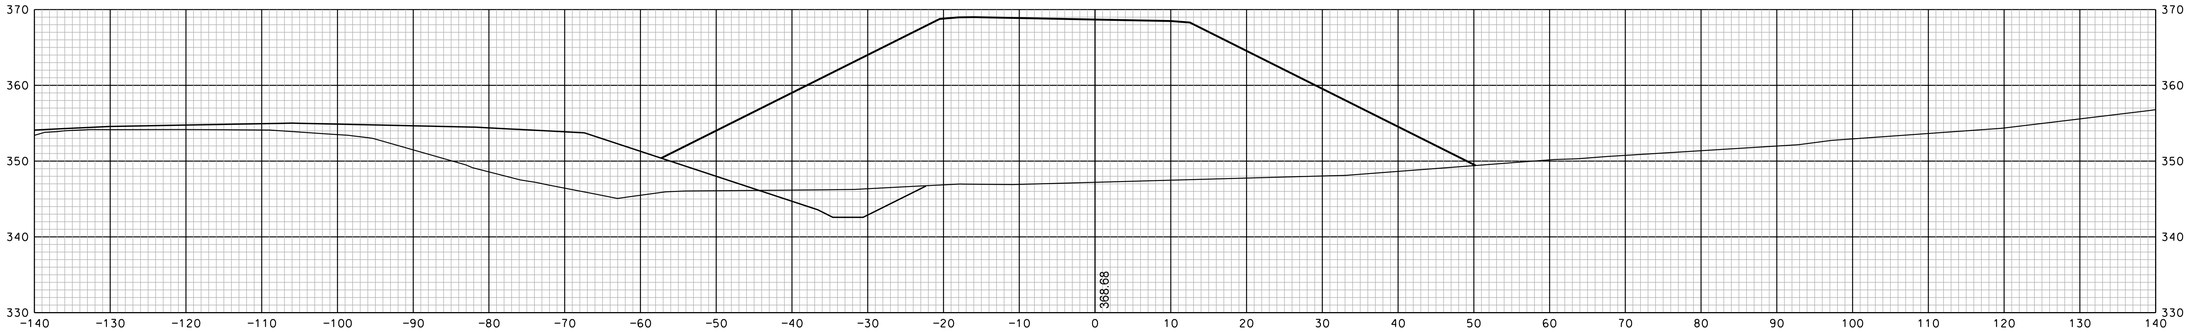

26+00

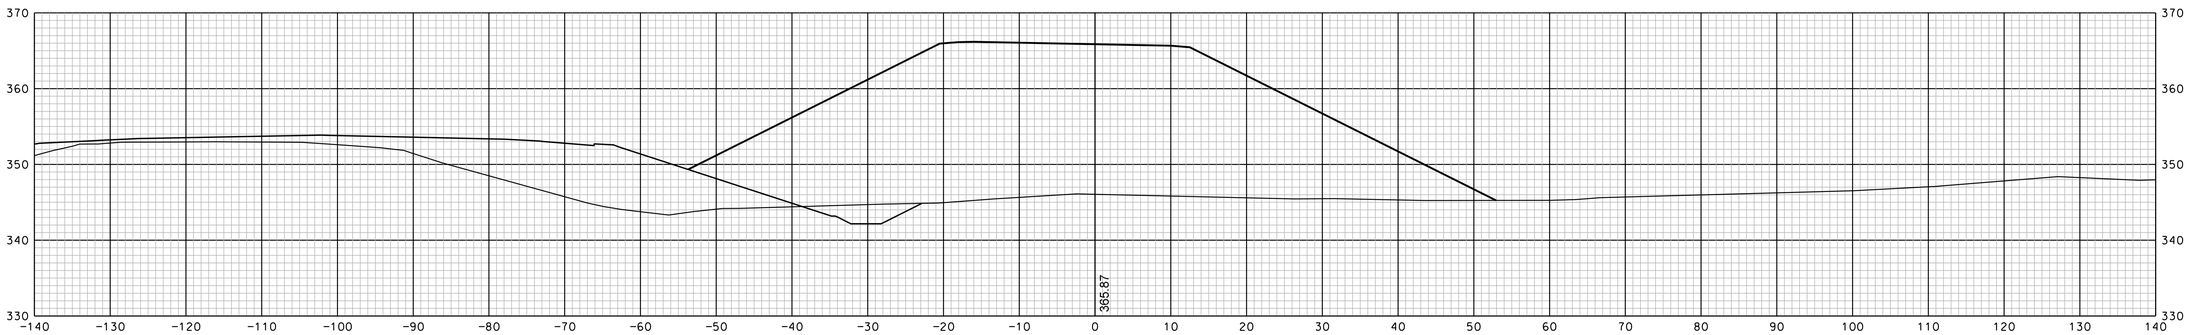

25+50

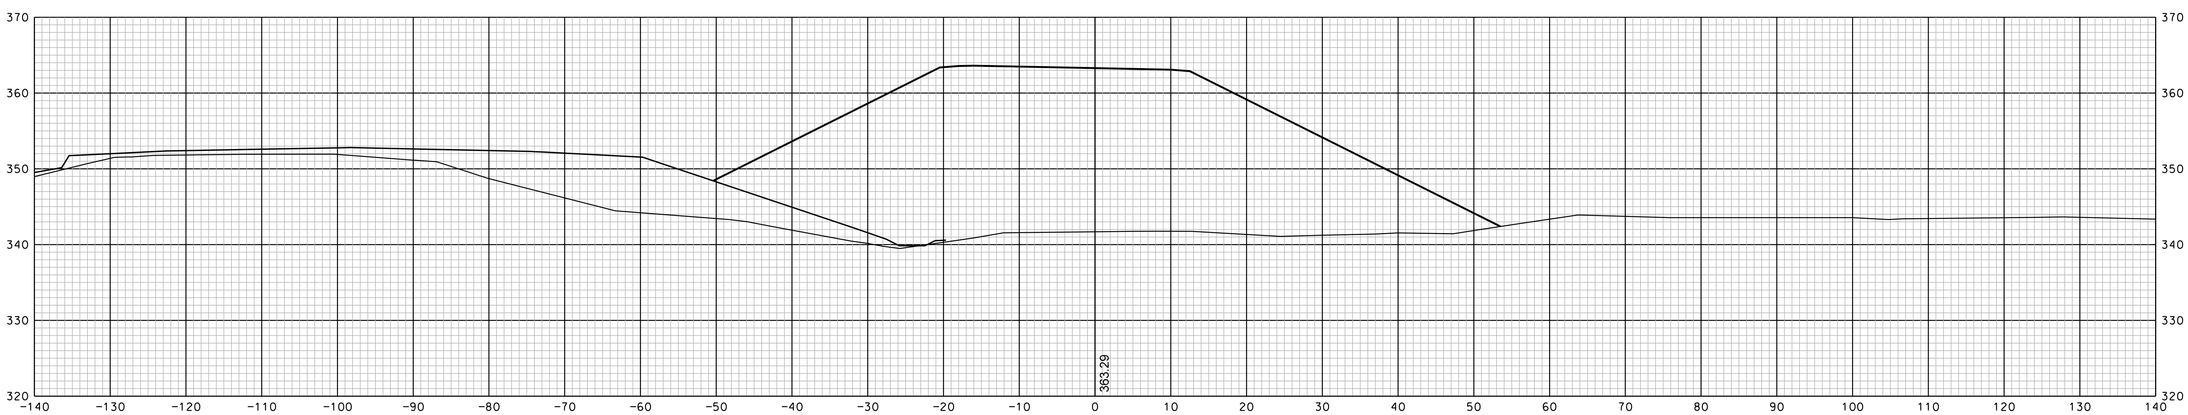

25+00

REVISIONS AFTER PROPOSAL			
NUMBER	DATE	STATION	STATION	DESCRIPTION

SDR PROCESSED		DATE
NEW DESIGN	EMM	DATE 1/23/2020
SHEET CHECKED	NCF	DATE 1/23/2020
AS BUILT DETAILS		DATE

SHEET TOTALS

COMMON EXCAV. – C.Y. ROCK EXCAV. – C.Y.

FILL – C.Y. MUCK EXCAV. – C.Y.

DGN	STATE PROJECT NO.	SHEET NO.	TOTAL SHEETS
13065xs	13065	147	346

REVISIONS AFTER PROPOSAL

NUMBER	DATE	STATION	STATION	DESCRIPTION

SDR PROCESSED		DATE	
NEW DESIGN	EMM	DATE	1/23/2020
SHEET CHECKED	NCF	DATE	1/23/2020
AS BUILT DETAILS		DATE	

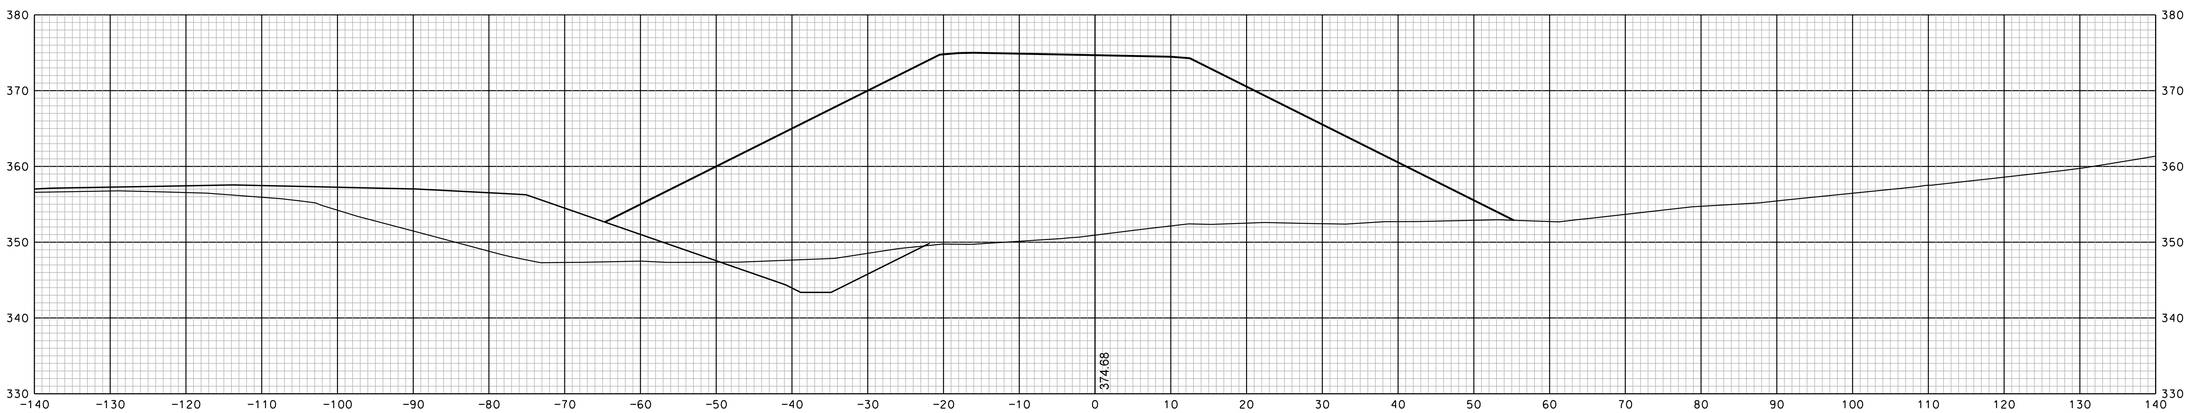

27+00

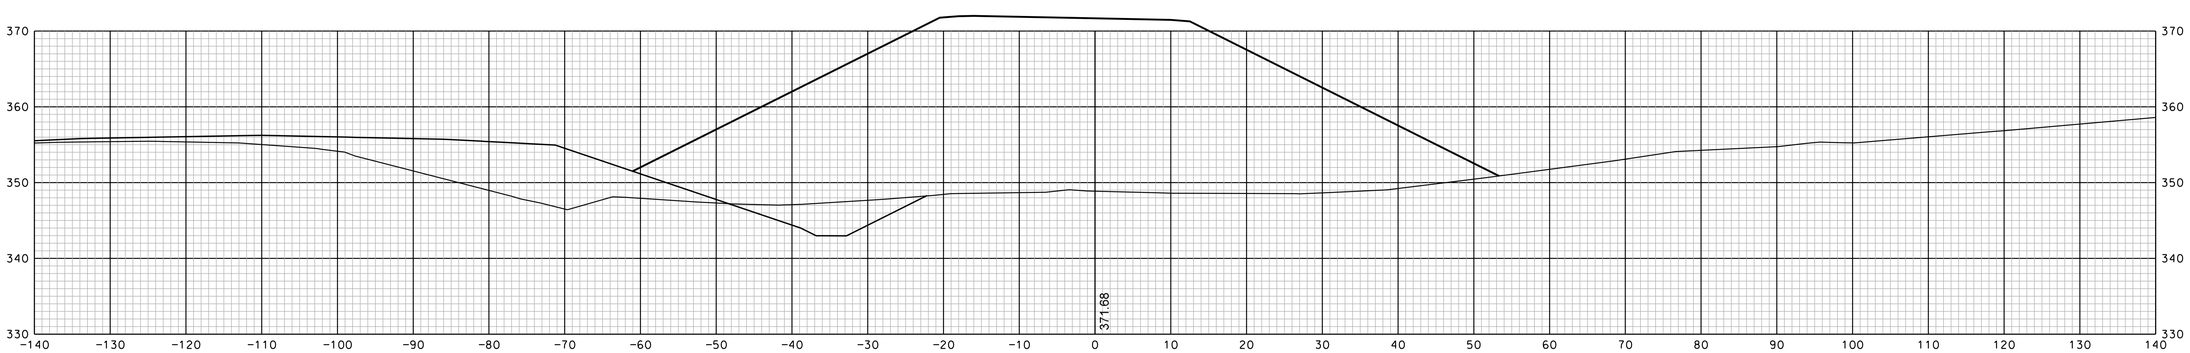

26+50

SHEET TOTALS

COMMON EXCAV.	– C.Y.	ROCK EXCAV.	– C.Y.
FILL	– C.Y.	MUCK EXCAV.	– C.Y.

DGN	STATE PROJECT NO.	SHEET NO.	TOTAL SHEETS
13065xs	13065	148	346

REVISIONS AFTER PROPOSAL

NUMBER	DATE	STATION	STATION	DESCRIPTION

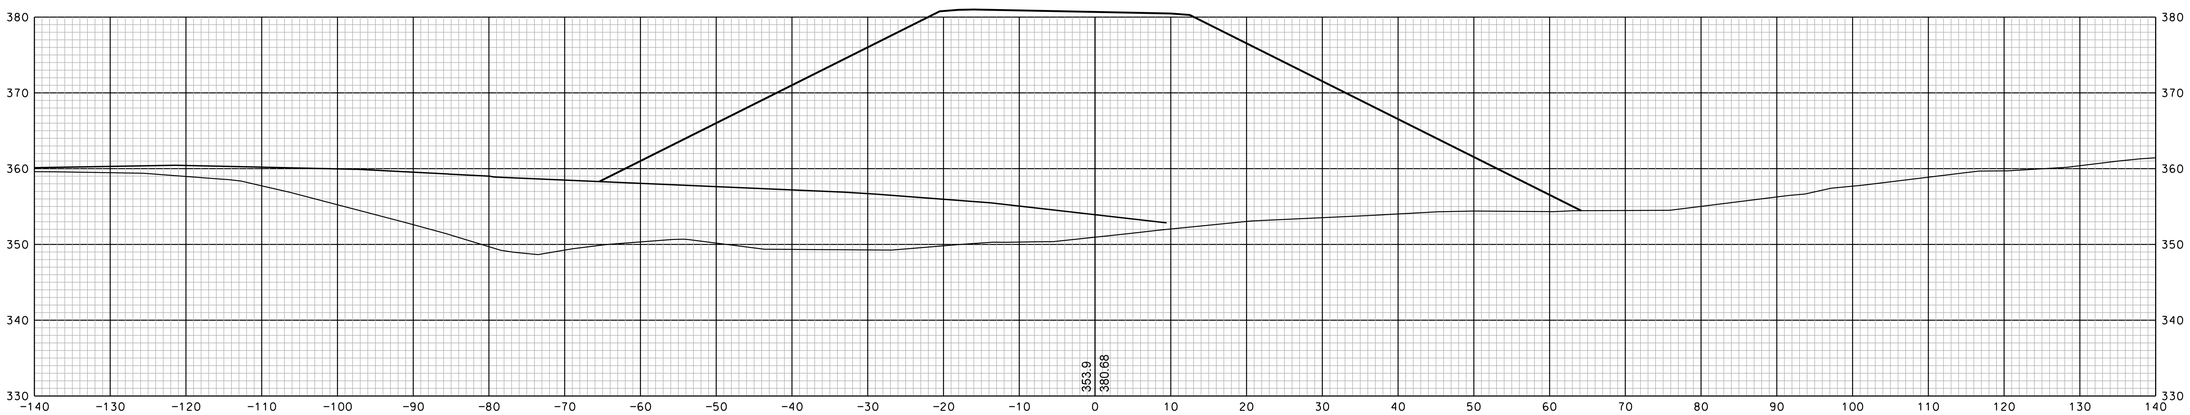

28+00

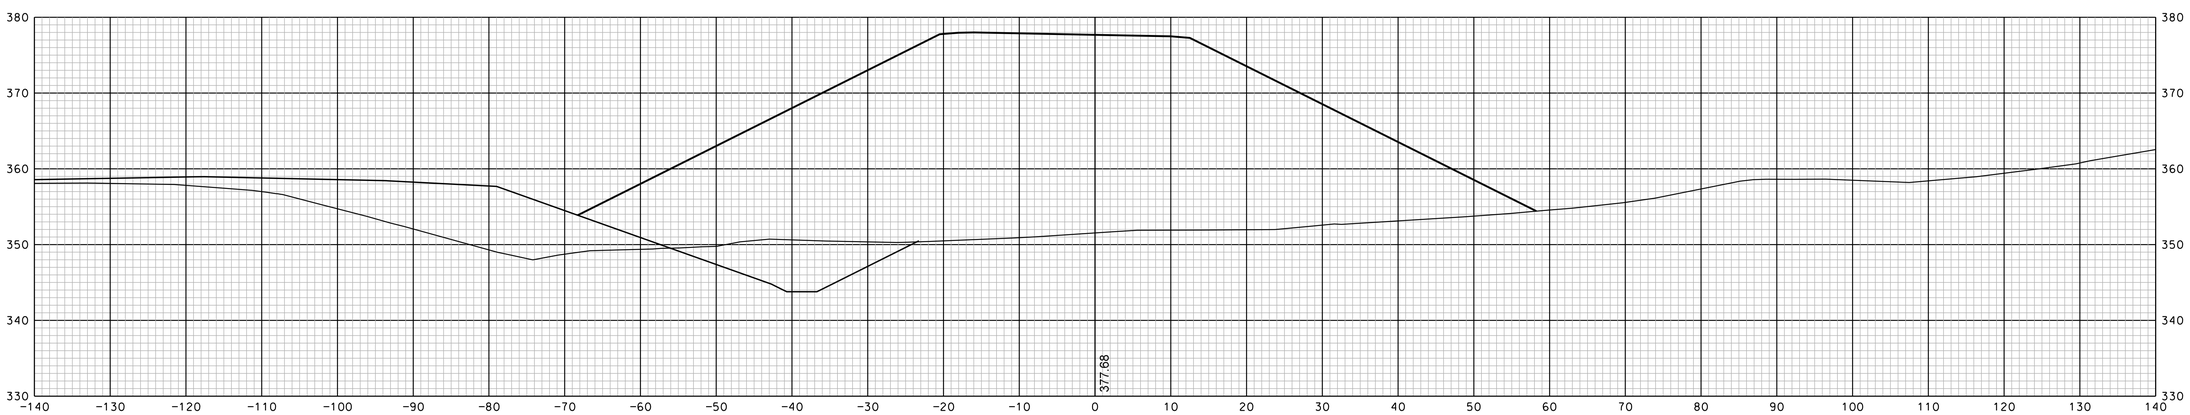

27+50

		DATE
SDR PROCESSED		
NEW DESIGN	EMM	DATE 1/23/2020
SHEET CHECKED	NCF	DATE 1/23/2020
AS BUILT DETAILS		DATE

SHEET TOTALS

COMMON EXCAV. – C.Y. ROCK EXCAV. – C.Y.

FILL – C.Y. MUCK EXCAV. – C.Y.

DGN	STATE PROJECT NO.	SHEET NO.	TOTAL SHEETS
13065xs	13065	149	346

REVISIONS AFTER PROPOSAL

NUMBER	DATE	STATION	STATION	DESCRIPTION

29+00

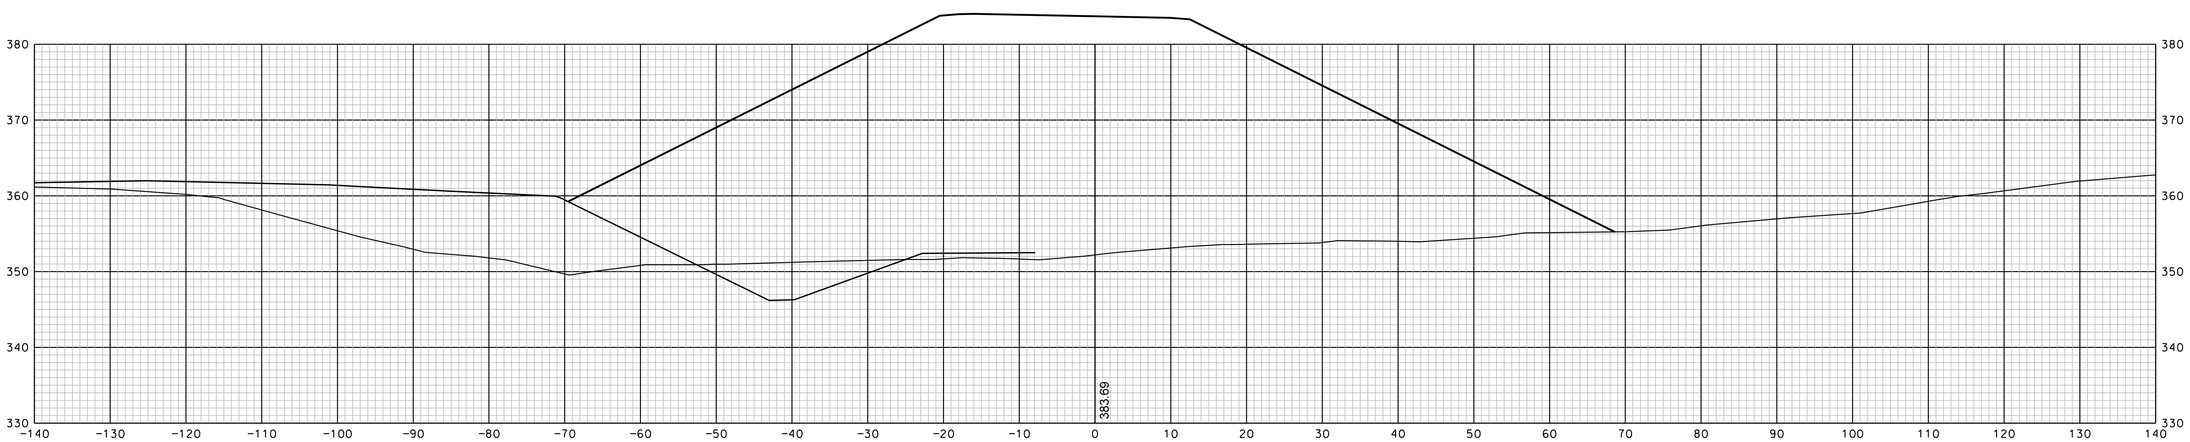

28+50

		DATE
SDR PROCESSED		
NEW DESIGN	EMM	DATE 1/23/2020
SHEET CHECKED	NCF	DATE 1/23/2020
AS BUILT DETAILS		DATE

SHEET TOTALS

COMMON EXCAV. – C.Y. ROCK EXCAV. – C.Y.

FILL – C.Y. MUCK EXCAV. – C.Y.

DGN	STATE PROJECT NO.	SHEET NO.	TOTAL SHEETS
13065xs	13065	150	346

REVISIONS AFTER PROPOSAL

NUMBER	DATE	STATION	STATION	DESCRIPTION

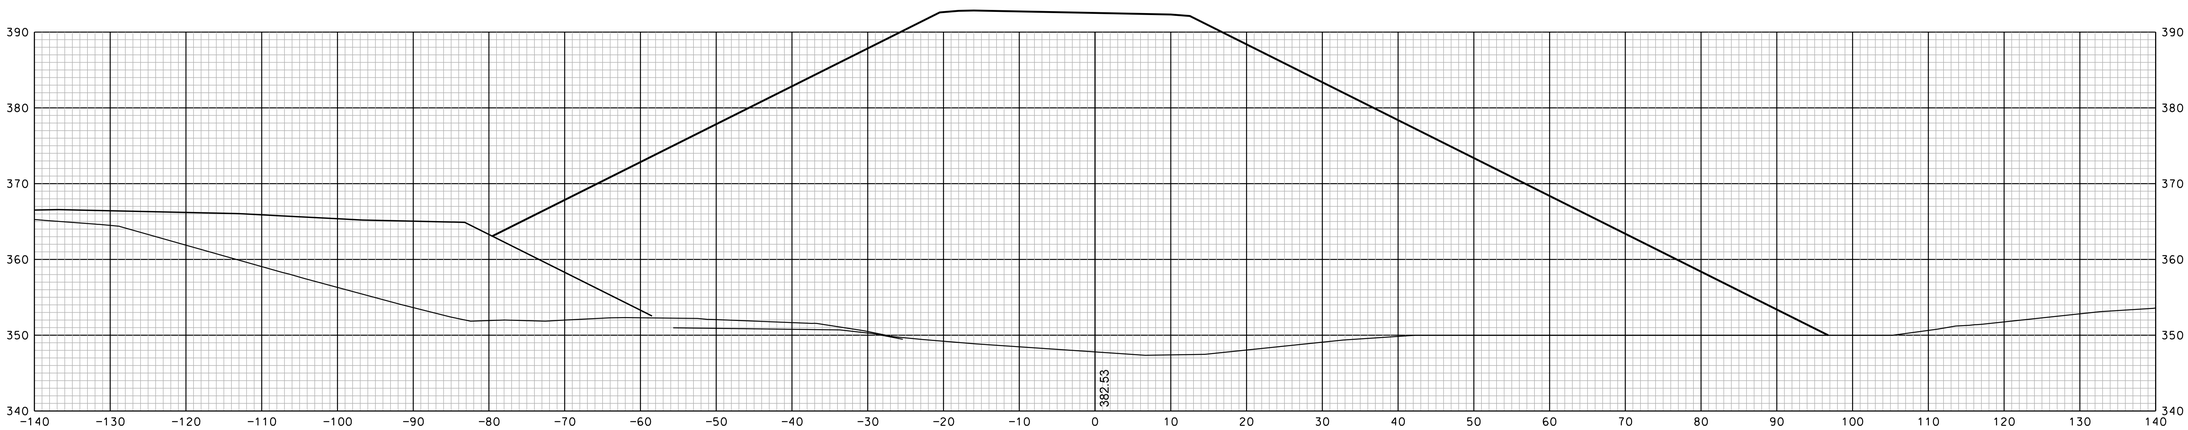

30+00

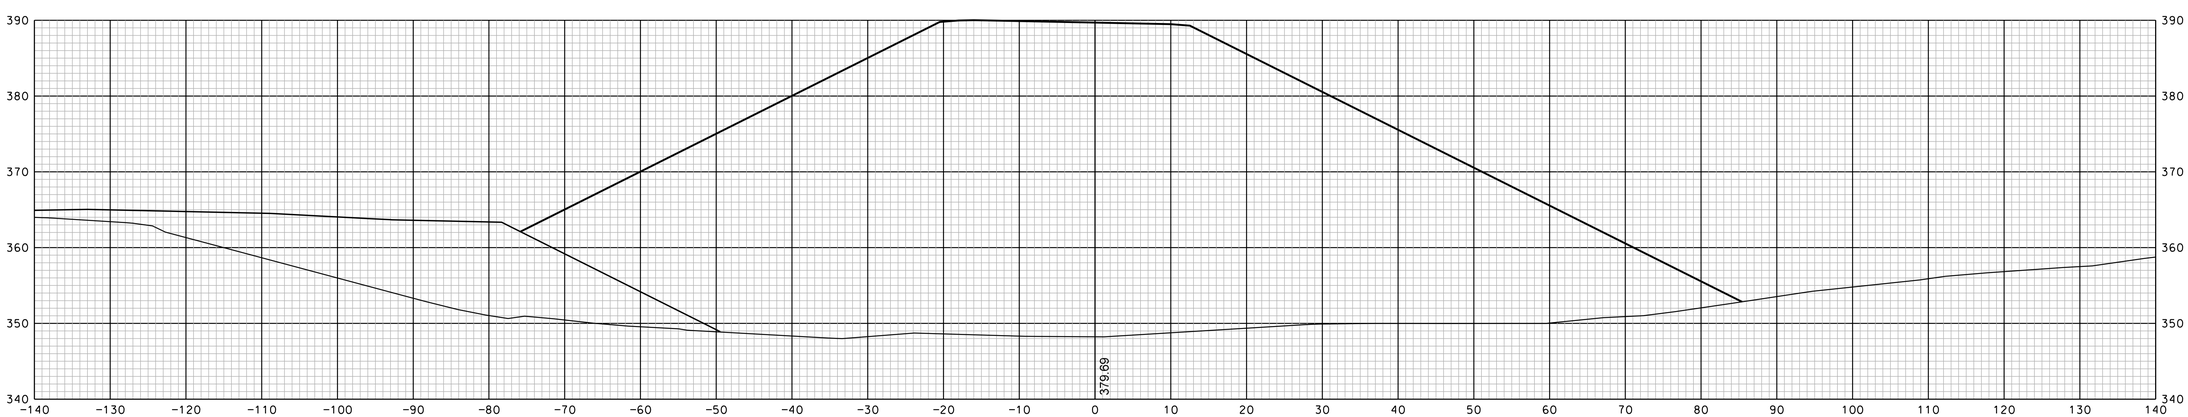

29+50

SDR PROCESSED		DATE
NEW DESIGN	EMM	DATE 1/23/2020
SHEET CHECKED	NCF	DATE 1/23/2020
AS BUILT DETAILS		DATE

SHEET TOTALS

COMMON EXCAV. – C.Y. ROCK EXCAV. – C.Y.

FILL – C.Y. MUCK EXCAV. – C.Y.

DGN	STATE PROJECT NO.	SHEET NO.	TOTAL SHEETS
13065xs	13065	151	346

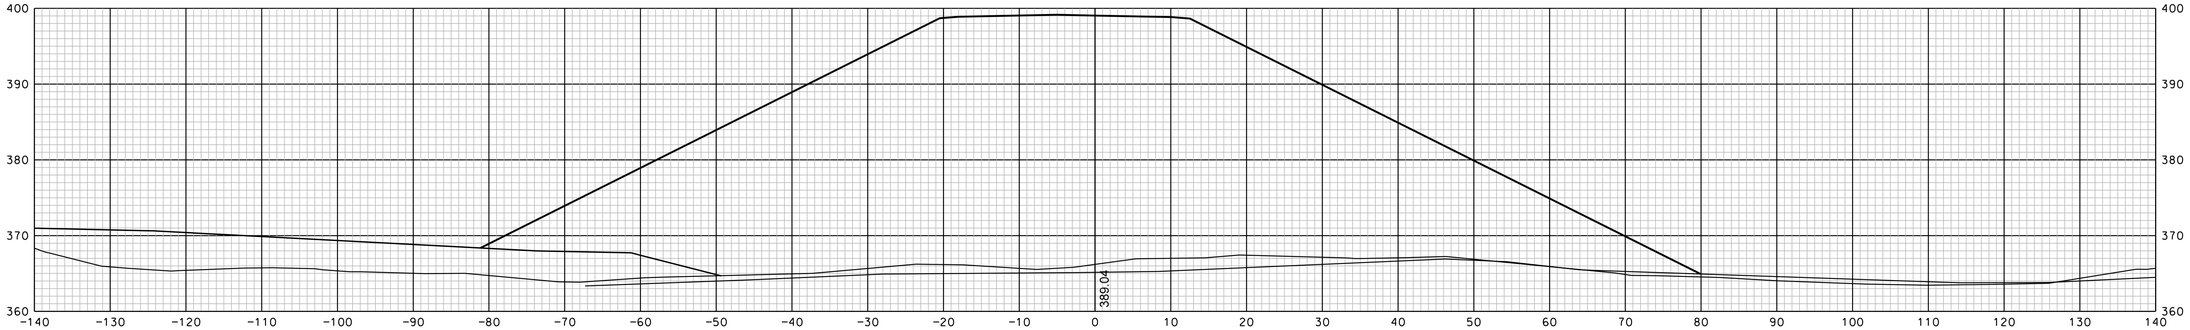

31+50

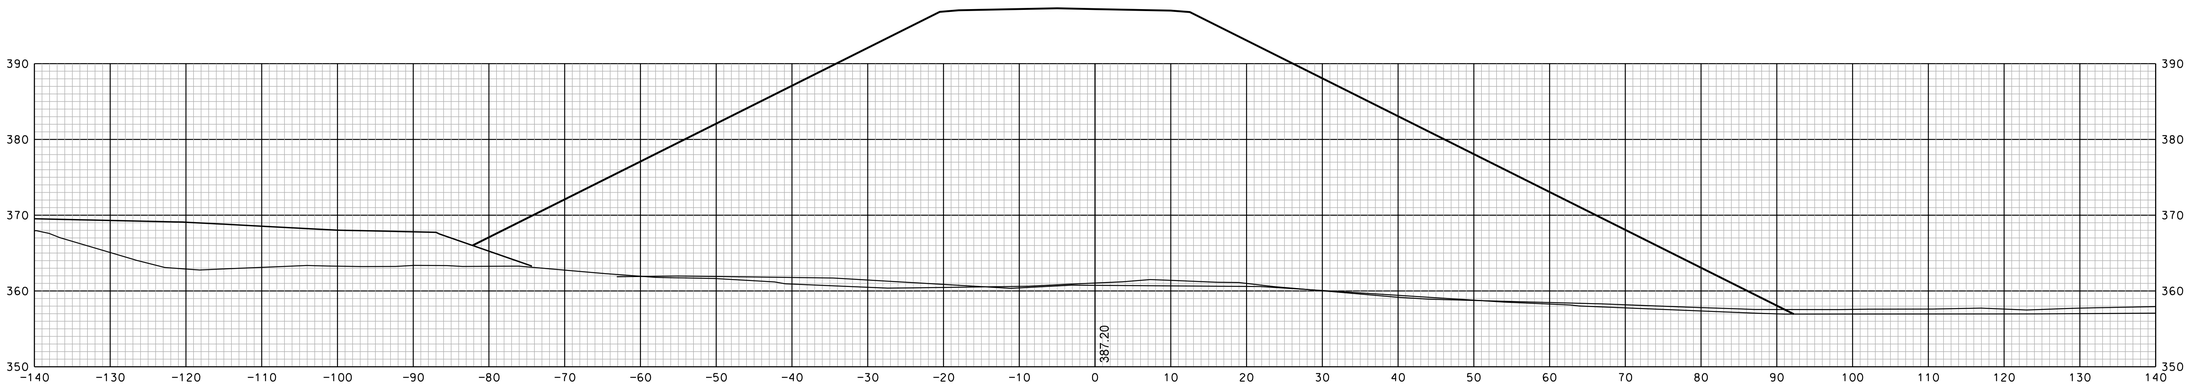

31+00

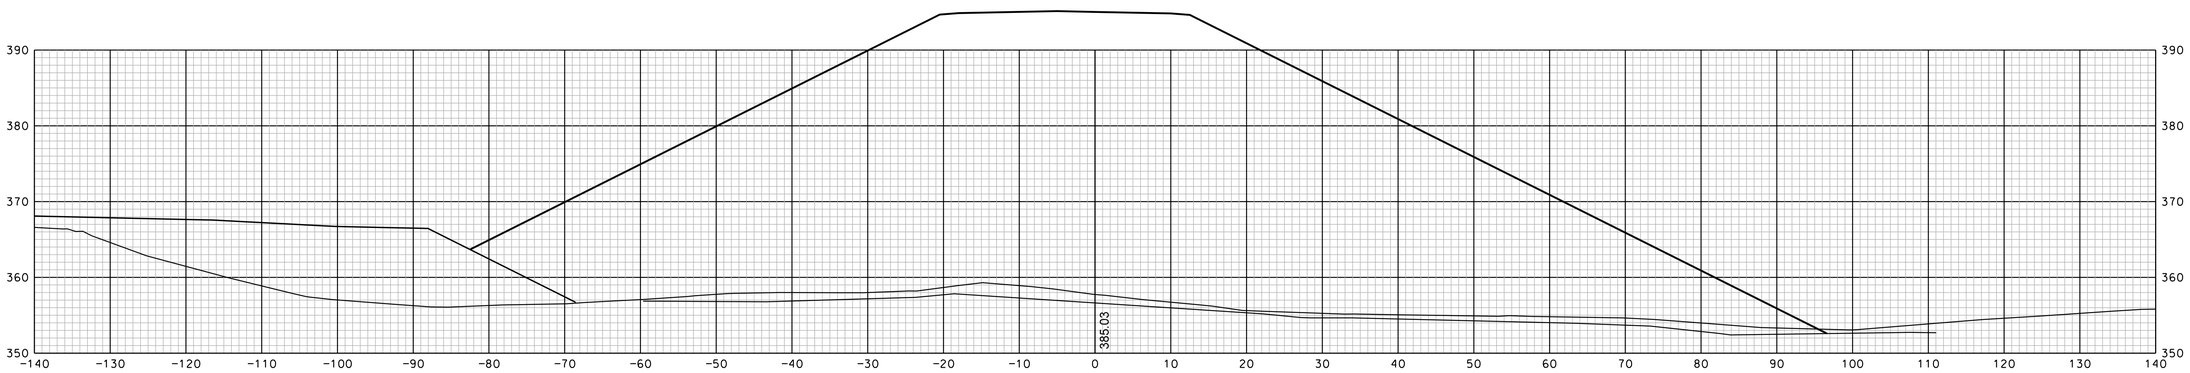

30+50

SHEET TOTALS			
COMMON EXCAV.	– C.Y.	ROCK EXCAV.	– C.Y.
FILL	– C.Y.	MUCK EXCAV.	– C.Y.

DGN	STATE PROJECT NO.	SHEET NO.	TOTAL SHEETS
13065xs	13065	152	346

REVISIONS AFTER PROPOSAL

NUMBER	DATE	STATION	STATION	DESCRIPTION

		DATE
SDR PROCESSED		
NEW DESIGN	EMM	DATE 1/23/2020
SHEET CHECKED	NCF	DATE 1/23/2020
AS BUILT DETAILS		DATE

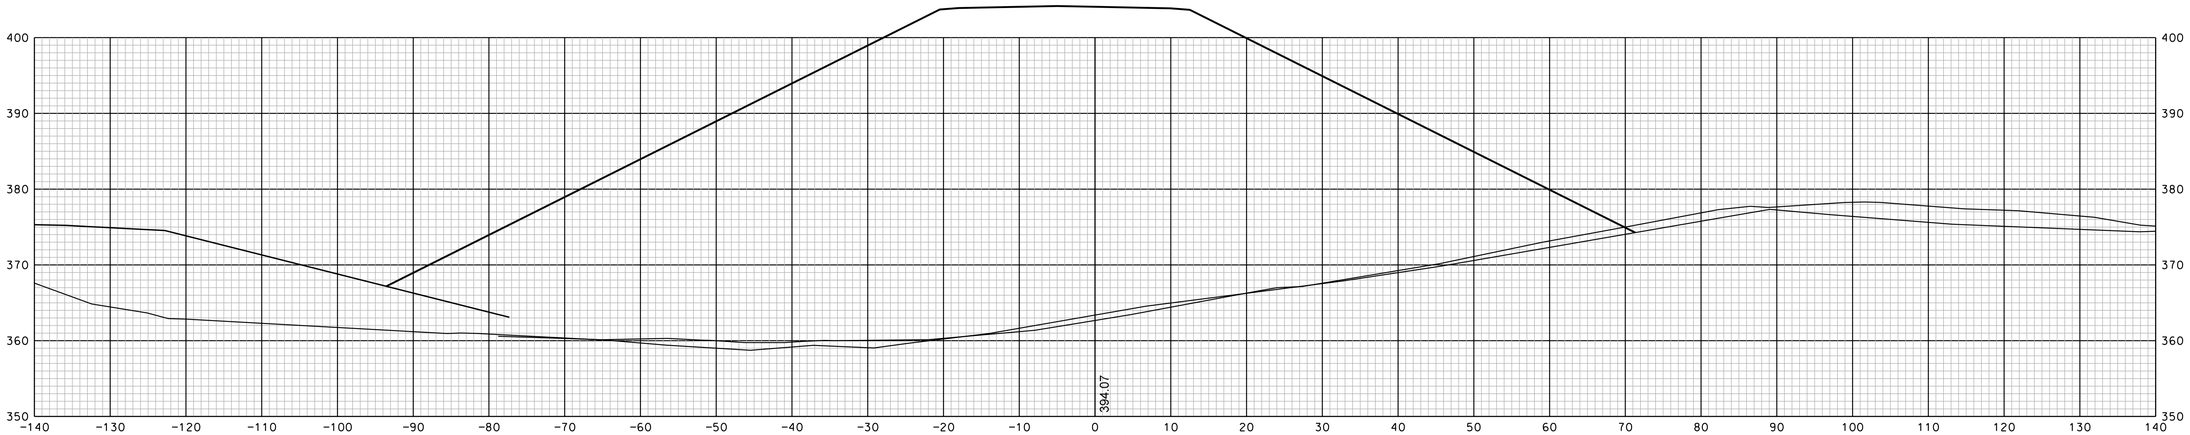

33+00

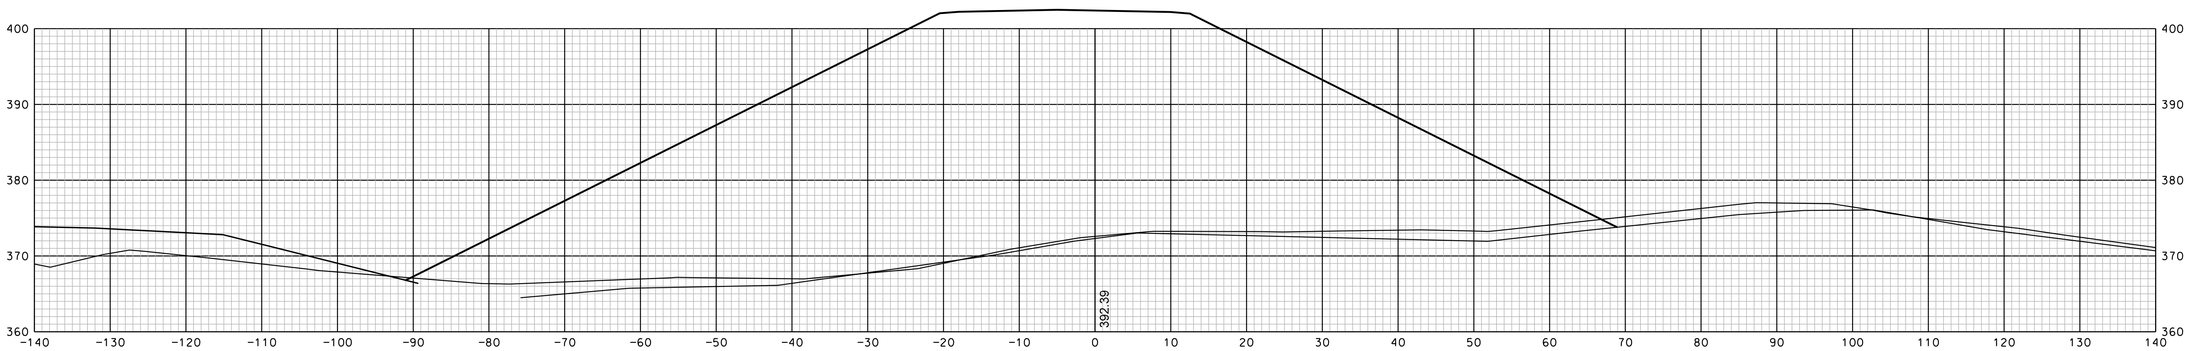

32+50

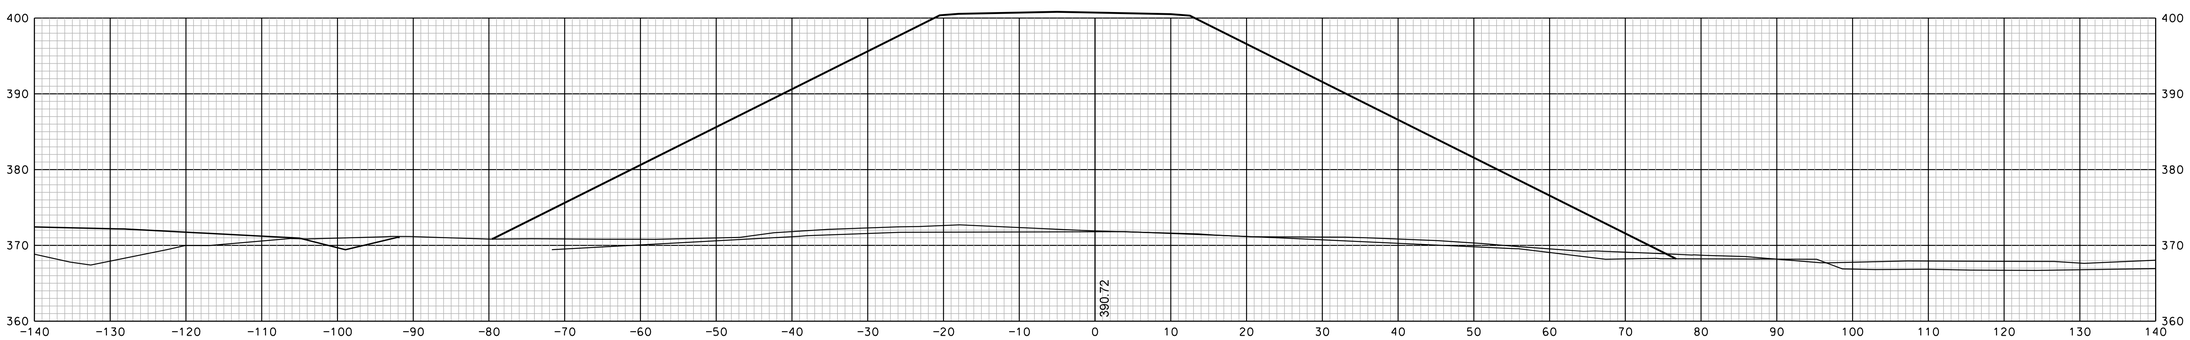

32+00

REVISIONS AFTER PROPOSAL

NUMBER	DATE	STATION	STATION	DESCRIPTION

SDR PROCESSED		DATE	
NEW DESIGN	EMM	DATE	1/23/2020
SHEET CHECKED	NCF	DATE	1/23/2020
AS BUILT DETAILS		DATE	

SHEET TOTALS

COMMON EXCAV.	- C.Y.	ROCK EXCAV.	- C.Y.
FILL	- C.Y.	MUCK EXCAV.	- C.Y.

DGN	STATE PROJECT NO.	SHEET NO.	TOTAL SHEETS
13065xs	13065	153	346

REVISIONS AFTER PROPOSAL

NUMBER	DATE	STATION	STATION	STATION	DESCRIPTION

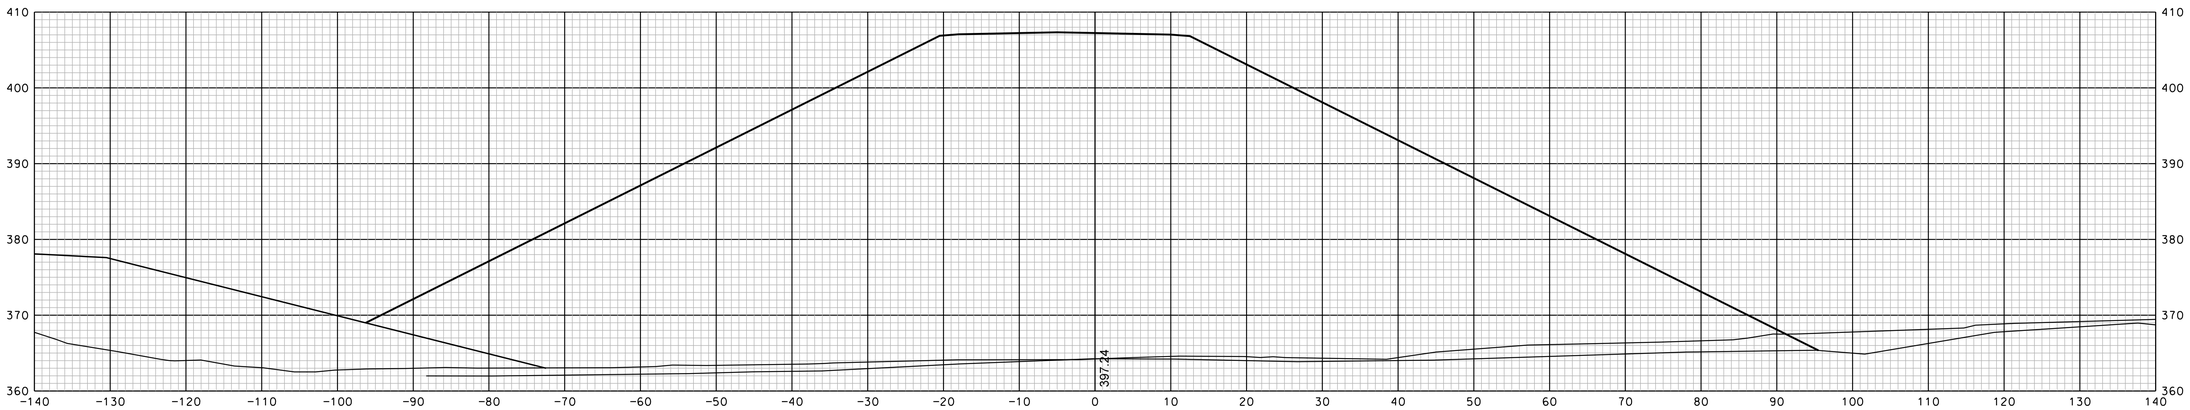

34+00

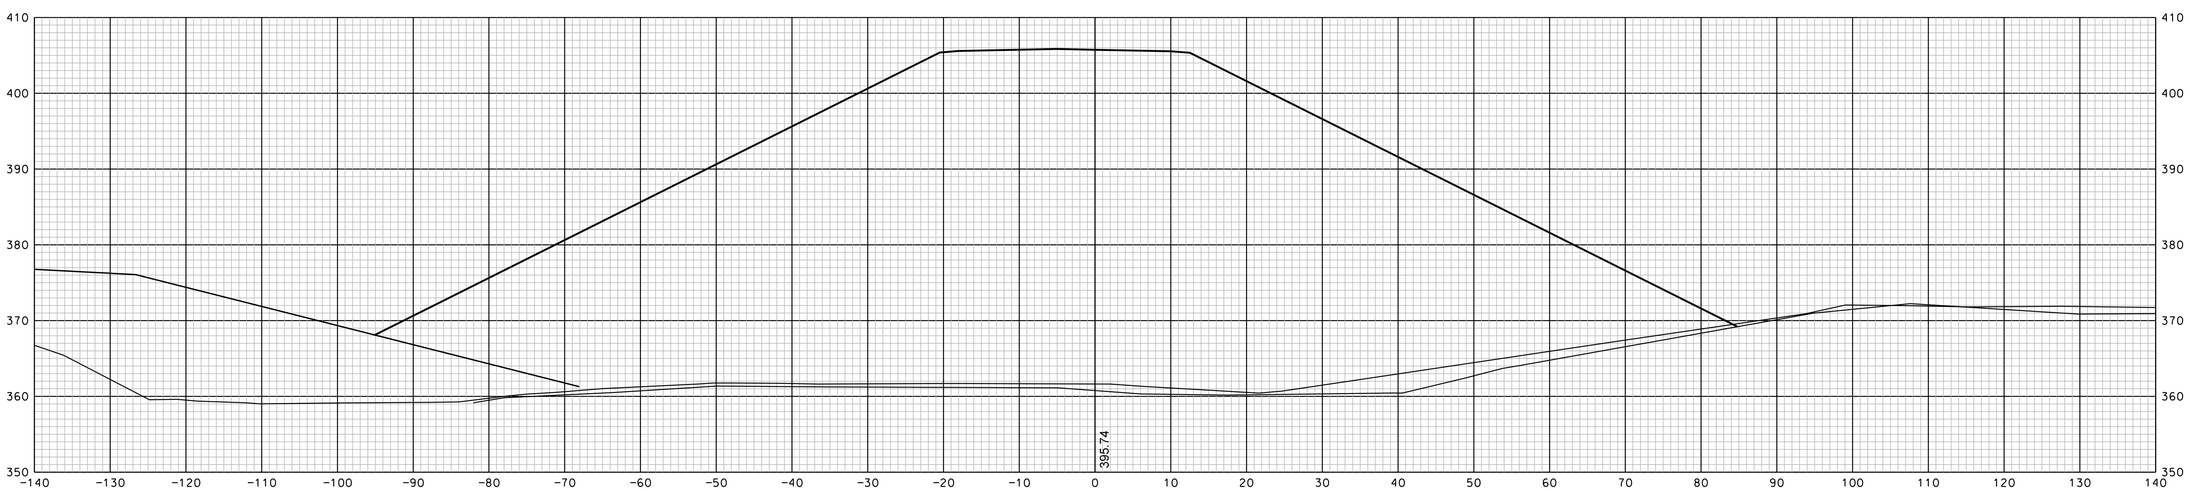

33+50

SDR PROCESSED		DATE
NEW DESIGN	EMM	DATE 1/23/2020
SHEET CHECKED	NCF	DATE 1/23/2020
AS BUILT DETAILS		DATE

SHEET TOTALS

COMMON EXCAV. – C.Y. ROCK EXCAV. – C.Y.

FILL – C.Y. MUCK EXCAV. – C.Y.

DGN	STATE PROJECT NO.	SHEET NO.	TOTAL SHEETS
13065xs	13065	154	346

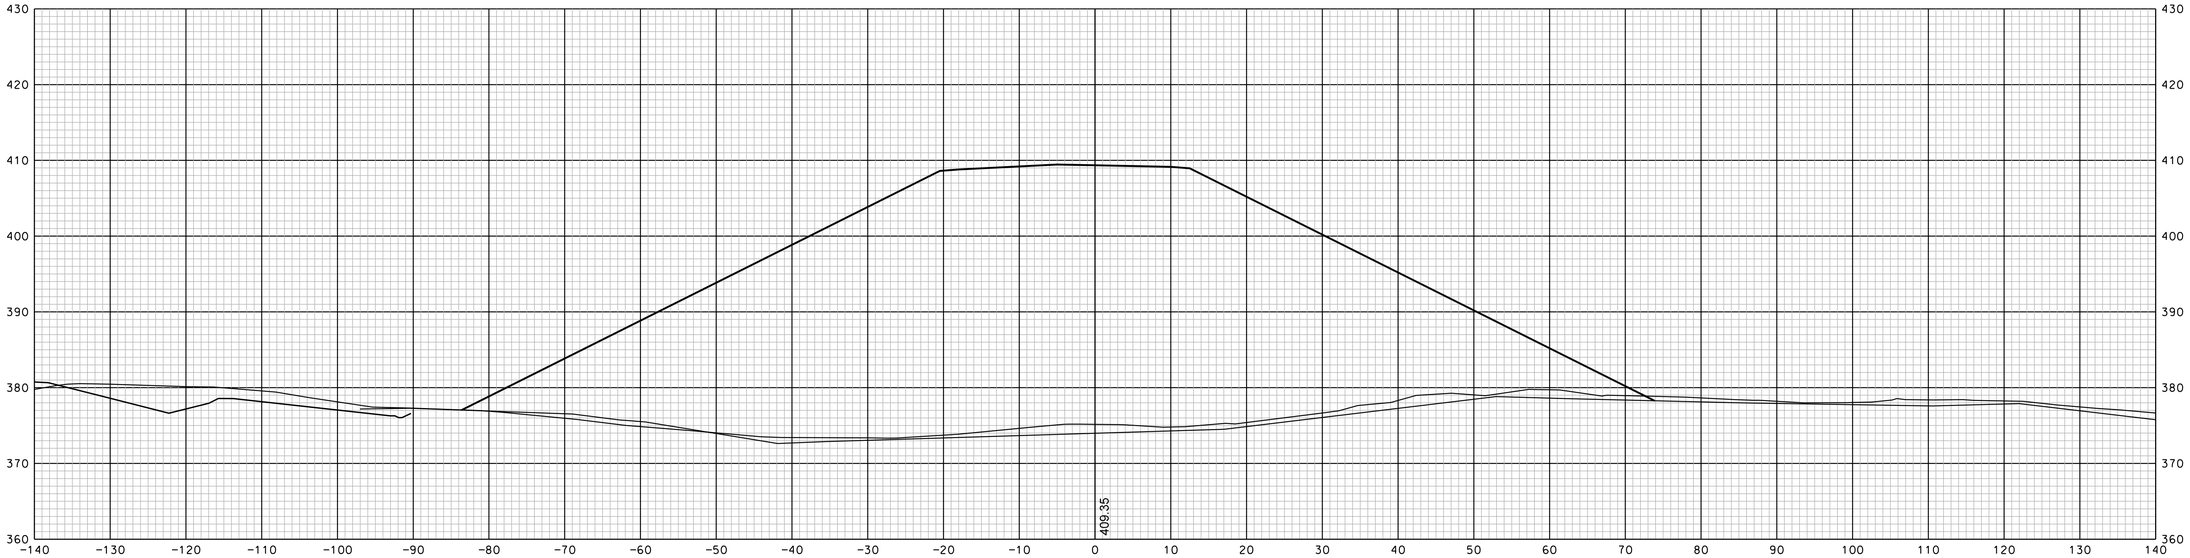

35+00

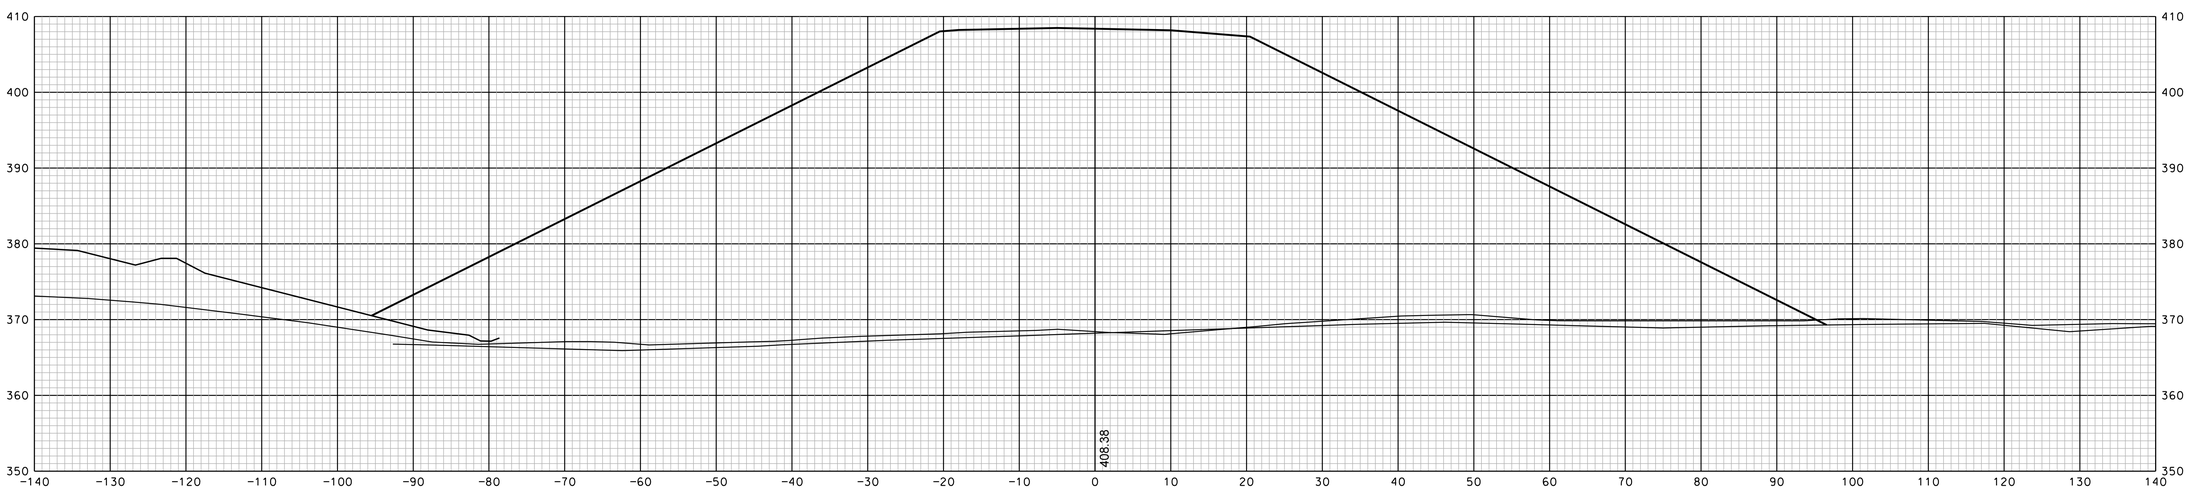

34+50

SHEET TOTALS			
COMMON EXCAV. – C.Y.		ROCK EXCAV. – C.Y.	
FILL – C.Y.		MUCK EXCAV. – C.Y.	
DGN	STATE PROJECT NO.	SHEET NO.	TOTAL SHEETS
13065xs	13065	155	346

REVISIONS AFTER PROPOSAL

NUMBER	DATE	STATION	STATION	DESCRIPTION

		DATE
SOR PROCESSED		
NEW DESIGN	EMM	DATE 1/23/2020
SHEET CHECKED	NCF	DATE 1/23/2020
AS BUILT DETAILS		DATE

REVISIONS AFTER PROPOSAL

NUMBER	DATE	STATION	STATION	DESCRIPTION

SDR PROCESSED		DATE
NEW DESIGN	EMM	DATE 1/23/2020
SHEET CHECKED	NCF	DATE 1/23/2020
AS BUILT DETAILS		DATE

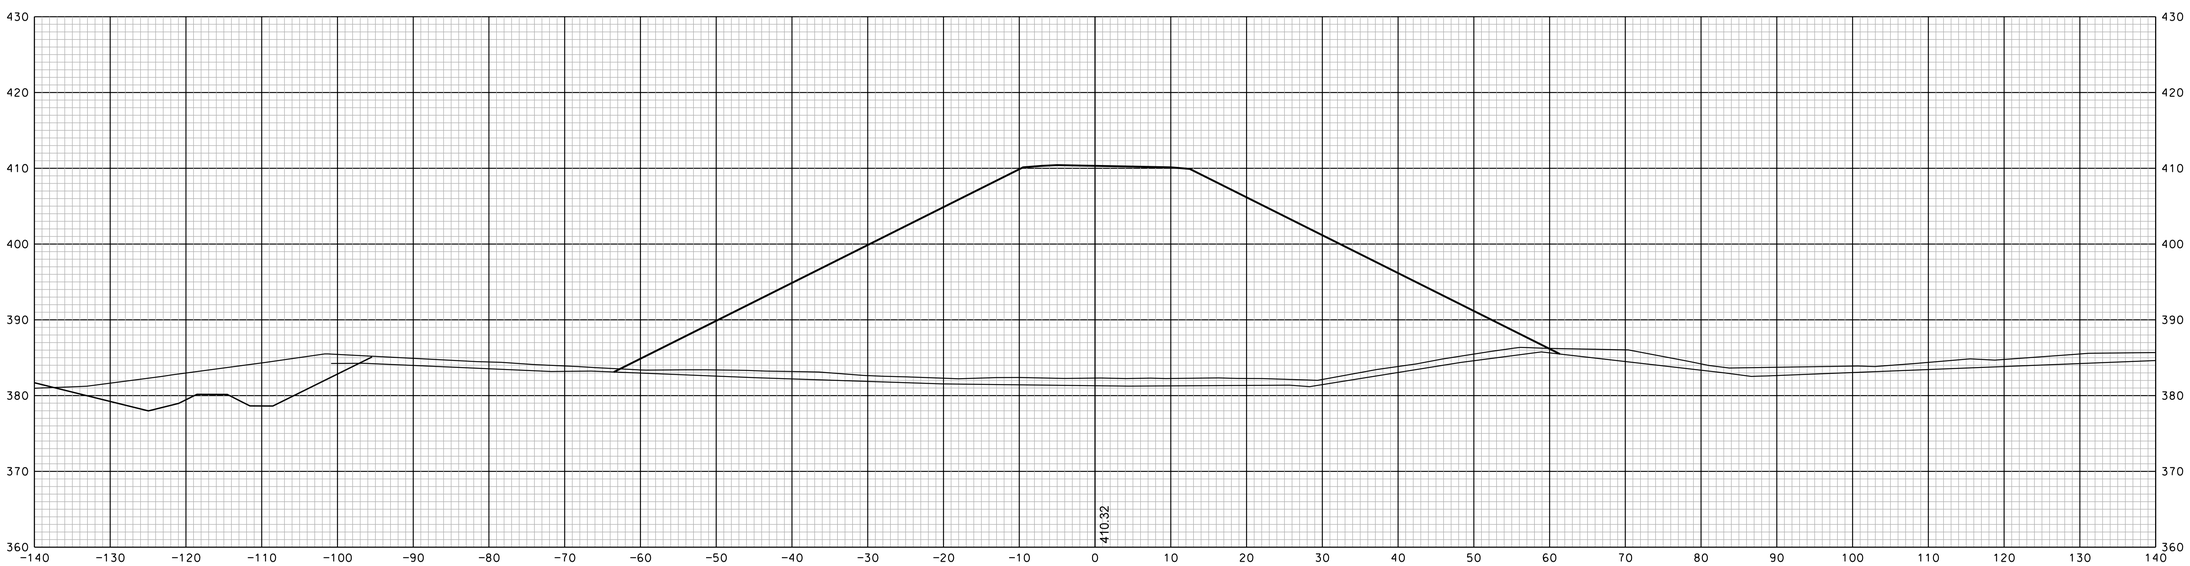

35+50

SHEET TOTALS

COMMON EXCAV.	– C.Y.	ROCK EXCAV.	– C.Y.
FILL	– C.Y.	MUCK EXCAV.	– C.Y.

DGN	STATE PROJECT NO.	SHEET NO.	TOTAL SHEETS
13065xs	13065	156	346

REVISIONS AFTER PROPOSAL

NUMBER	DATE	STATION	STATION	DESCRIPTION

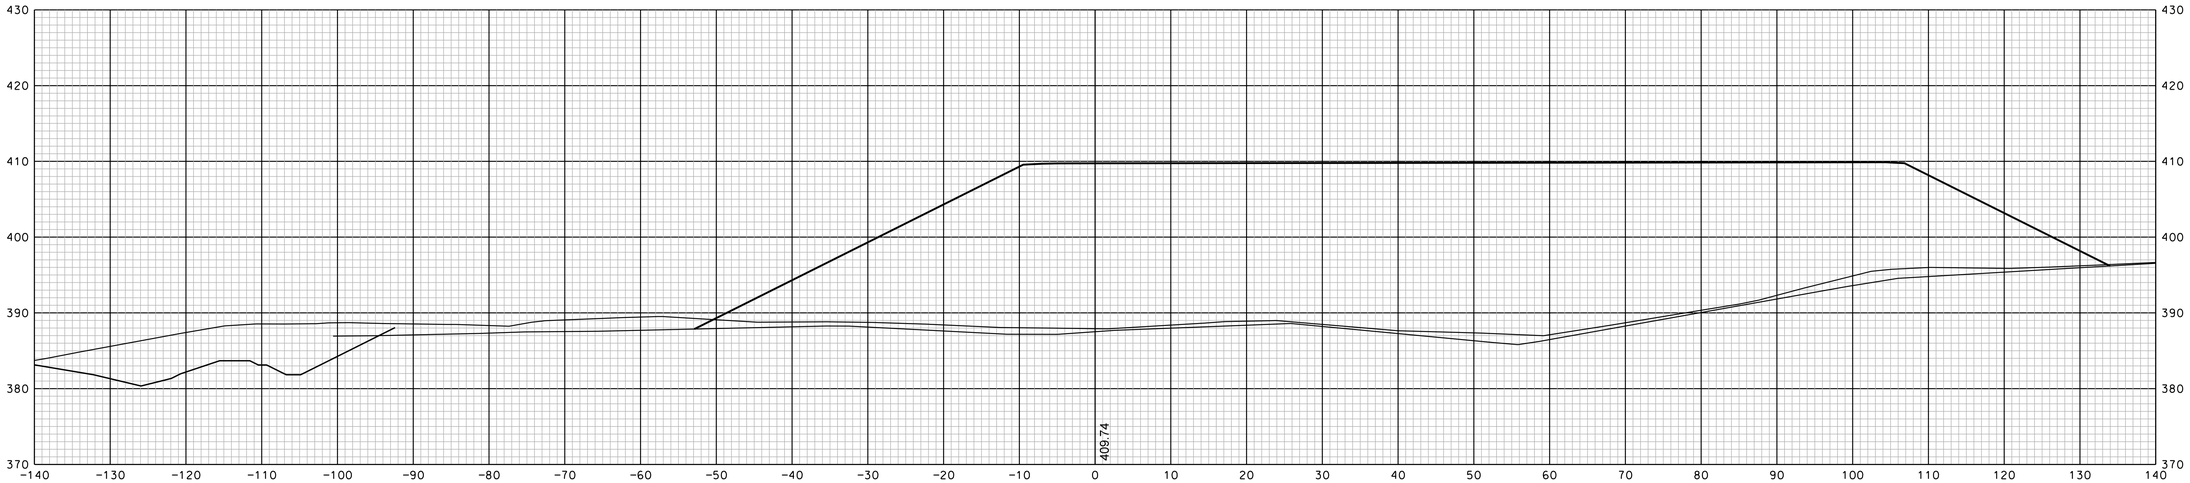

40+50

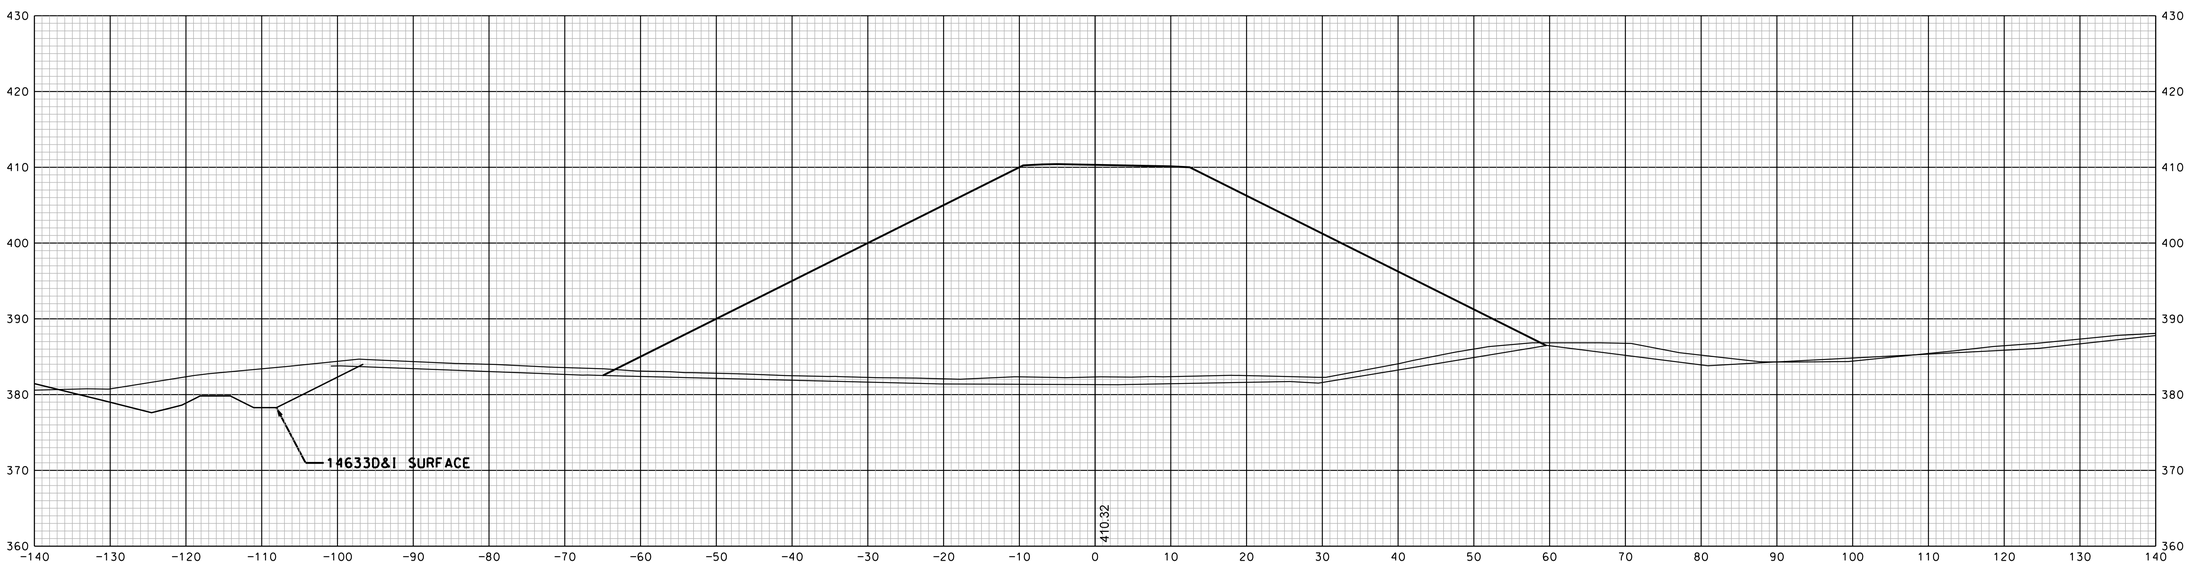

40+00

SDR PROCESSED	EMM	DATE	1/23/2020
NEW DESIGN		DATE	
SHEET CHECKED	NGF	DATE	1/23/2020
AS BUILT DETAILS		DATE	

SHEET TOTALS

COMMON EXCAV. – C.Y. ROCK EXCAV. – C.Y.

FILL – C.Y. MUCK EXCAV. – C.Y.

DGN	STATE PROJECT NO.	SHEET NO.	TOTAL SHEETS
13065xs	13065	157	346

I-93 Northbound On Ramp Sheets 157-180

REVISIONS AFTER PROPOSAL

NUMBER	DATE	STATION	STATION	DESCRIPTION

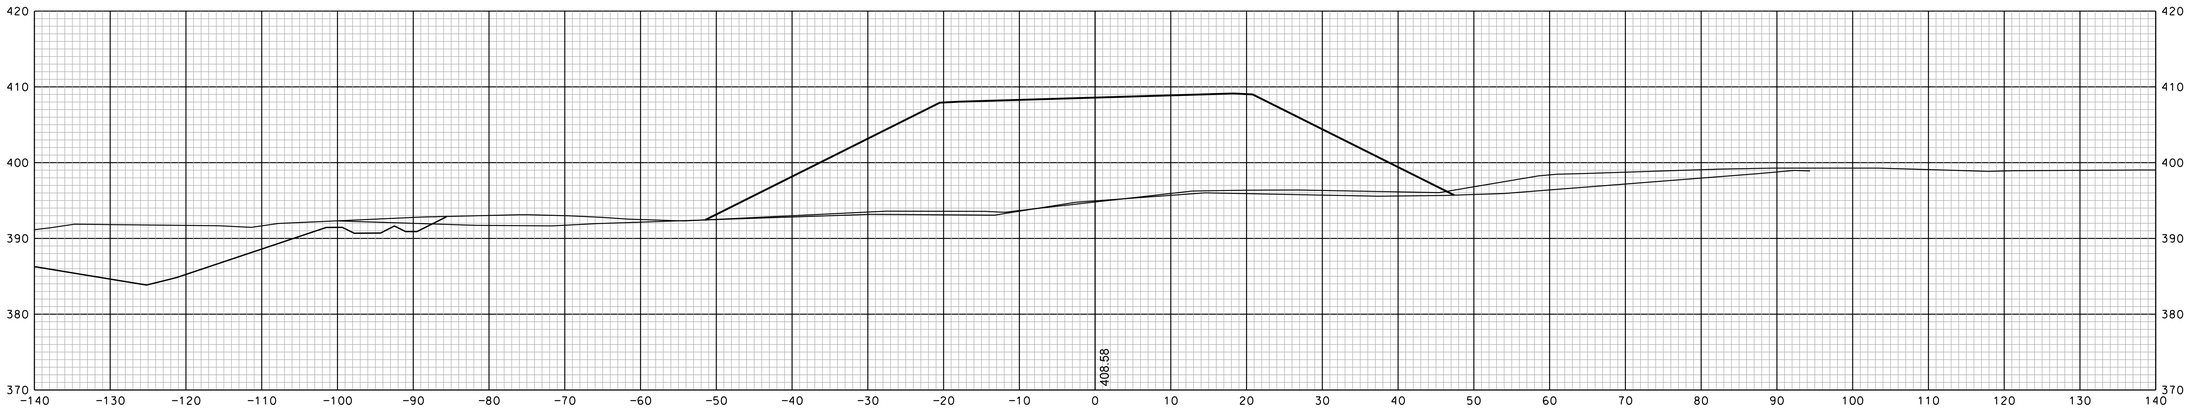

41+50

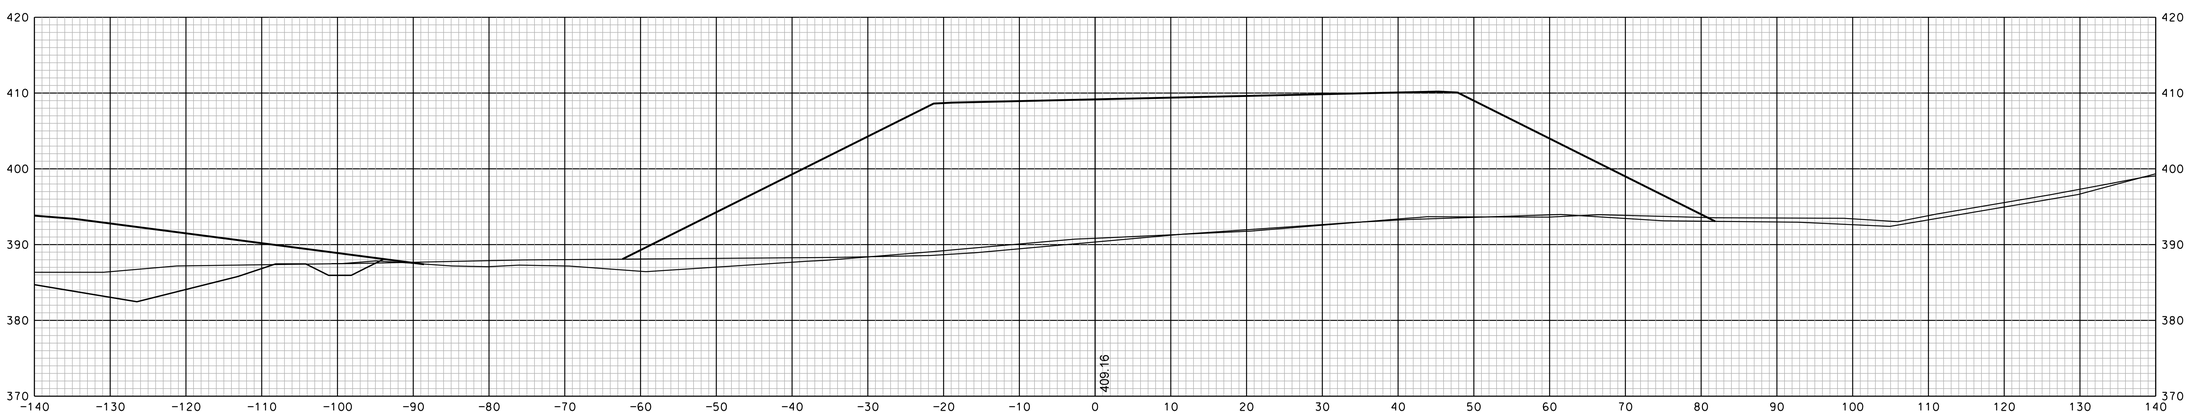

41+00

		DATE
SDR PROCESSED		
NEW DESIGN	EMM	DATE 1/23/2020
SHEET CHECKED	NCF	DATE 1/23/2020
AS BUILT DETAILS		DATE

SHEET TOTALS

COMMON EXCAV.	– C.Y.	ROCK EXCAV.	– C.Y.
FILL	– C.Y.	MUCK EXCAV.	– C.Y.

DGN	STATE PROJECT NO.	SHEET NO.	TOTAL SHEETS
13065xs	13065	158	346

REVISIONS AFTER PROPOSAL

NUMBER	DATE	STATION	STATION	DESCRIPTION

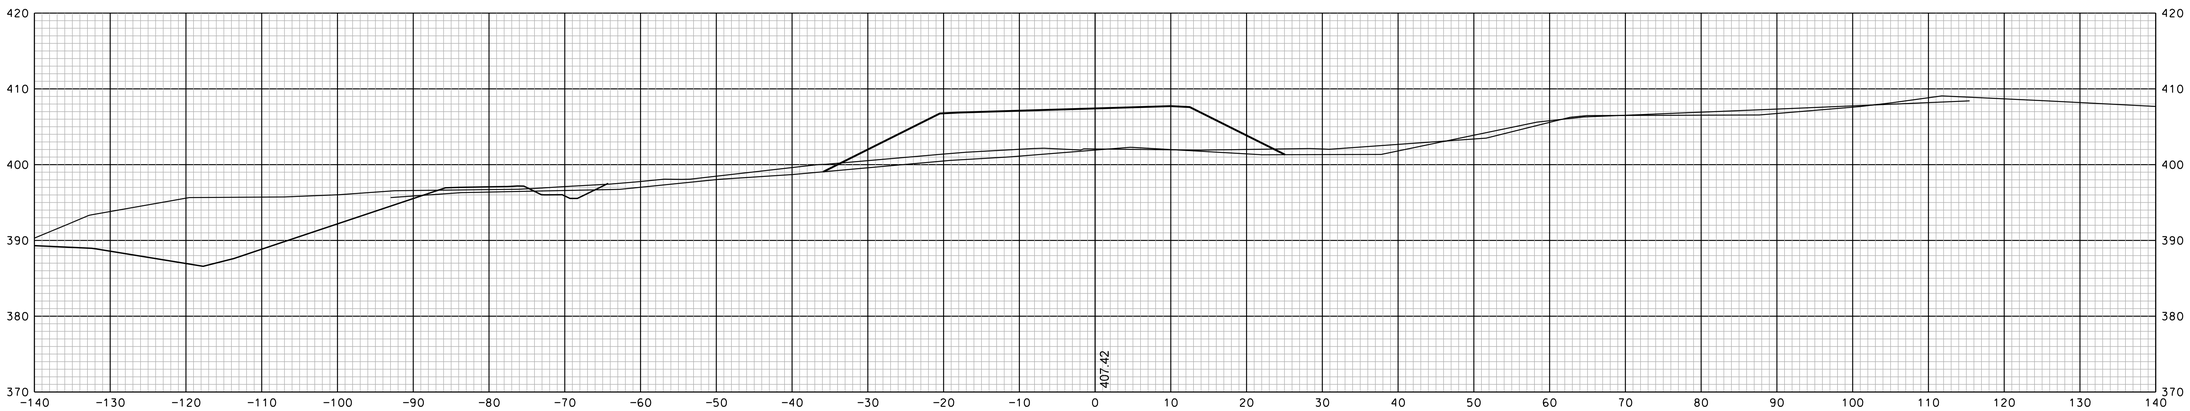

42+50

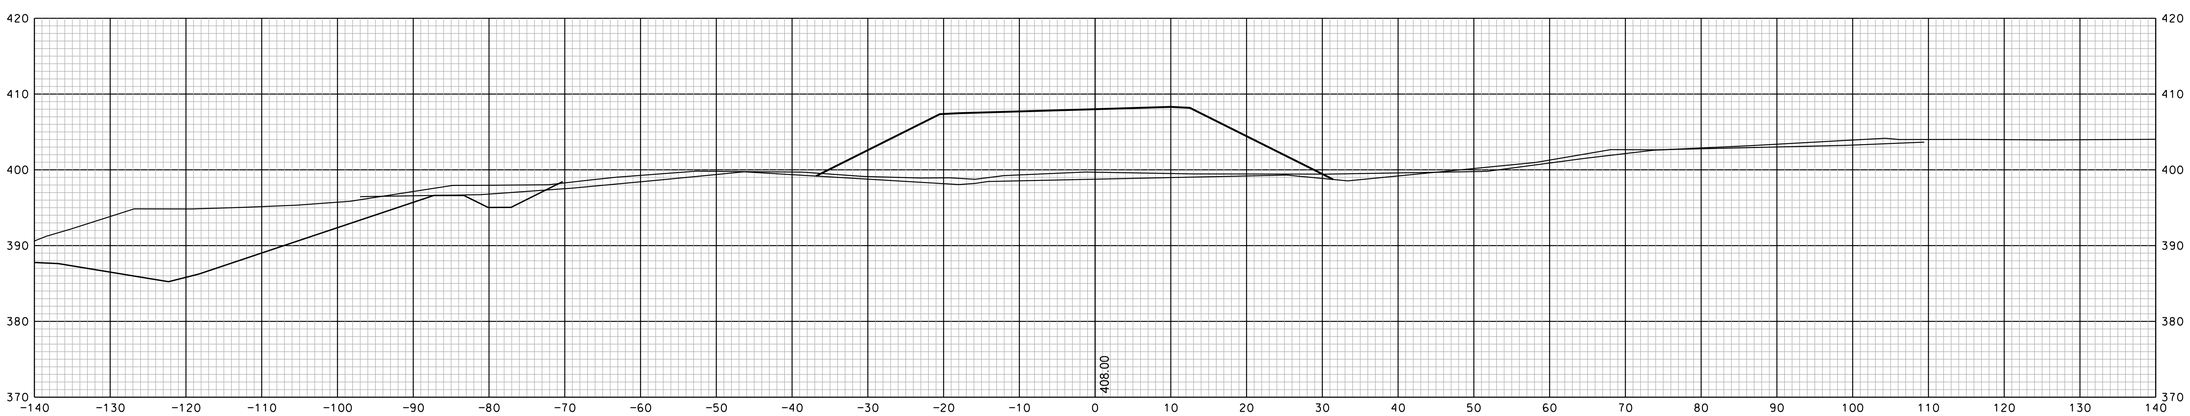

42+00

SDR PROCESSED		DATE
NEW DESIGN	EMM	DATE 1/23/2020
SHEET CHECKED	NCF	DATE 1/23/2020
AS BUILT DETAILS		DATE

SHEET TOTALS

COMMON EXCAV. – C.Y. ROCK EXCAV. – C.Y.

FILL – C.Y. MUCK EXCAV. – C.Y.

DGN	STATE PROJECT NO.	SHEET NO.	TOTAL SHEETS
13065xs	13065	159	346

REVISIONS AFTER PROPOSAL

NUMBER	DATE	STATION	STATION	DESCRIPTION

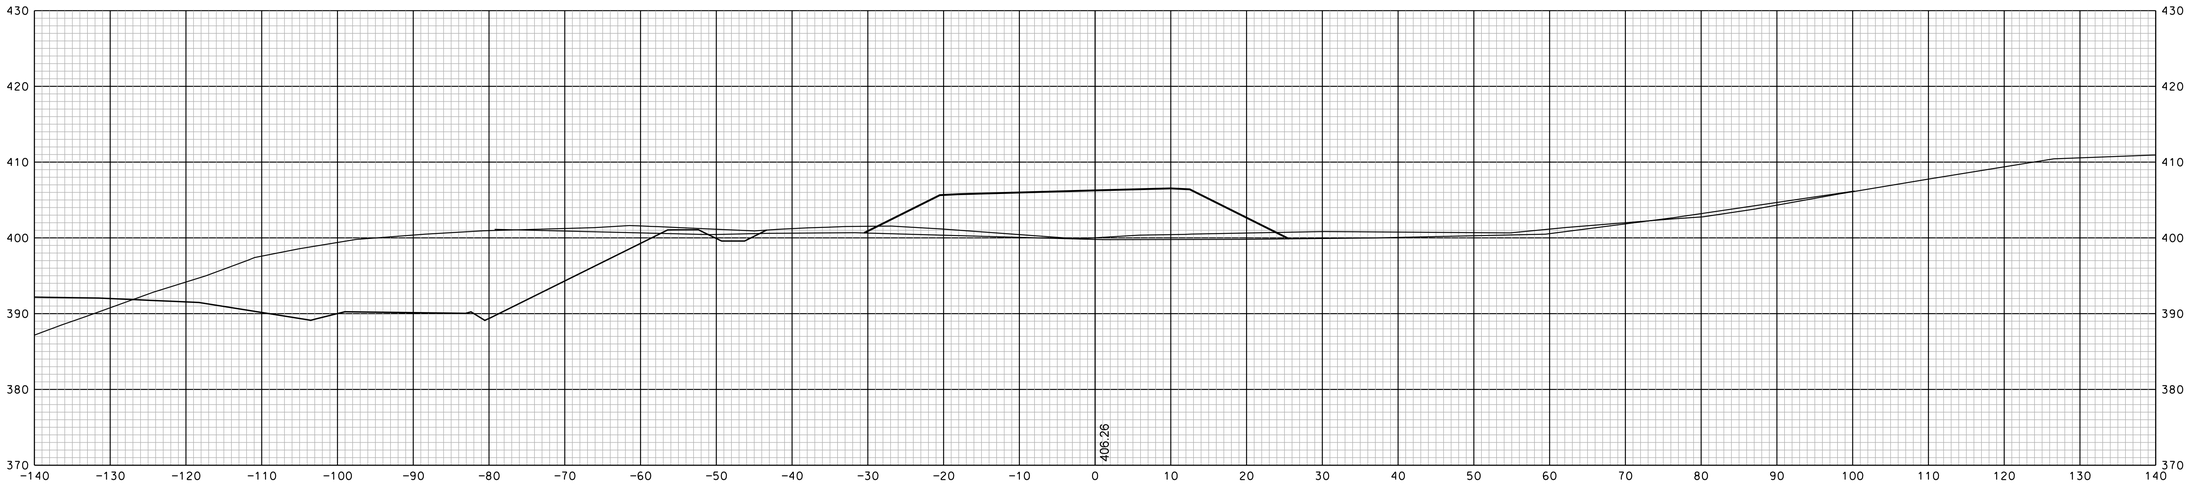

43+50

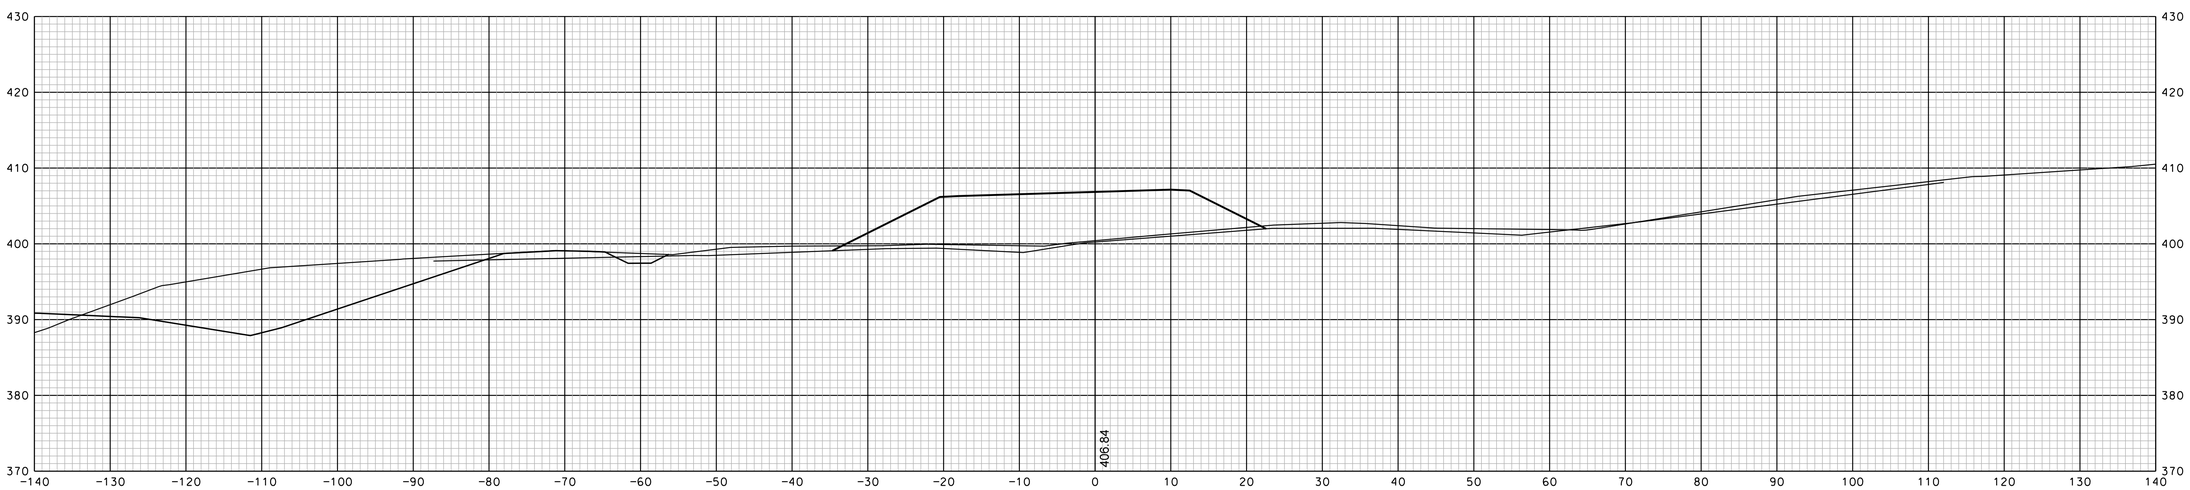

43+00

SDR PROCESSED		DATE	
NEW DESIGN	EMM	DATE	1/23/2020
SHEET CHECKED	NCF	DATE	1/23/2020
AS BUILT DETAILS		DATE	

SHEET TOTALS

COMMON EXCAV. – C.Y. ROCK EXCAV. – C.Y.

FILL – C.Y. MUCK EXCAV. – C.Y.

DGN	STATE PROJECT NO.	SHEET NO.	TOTAL SHEETS
13065xs	13065	160	346

REVISIONS AFTER PROPOSAL

NUMBER	DATE	STATION	STATION	DESCRIPTION

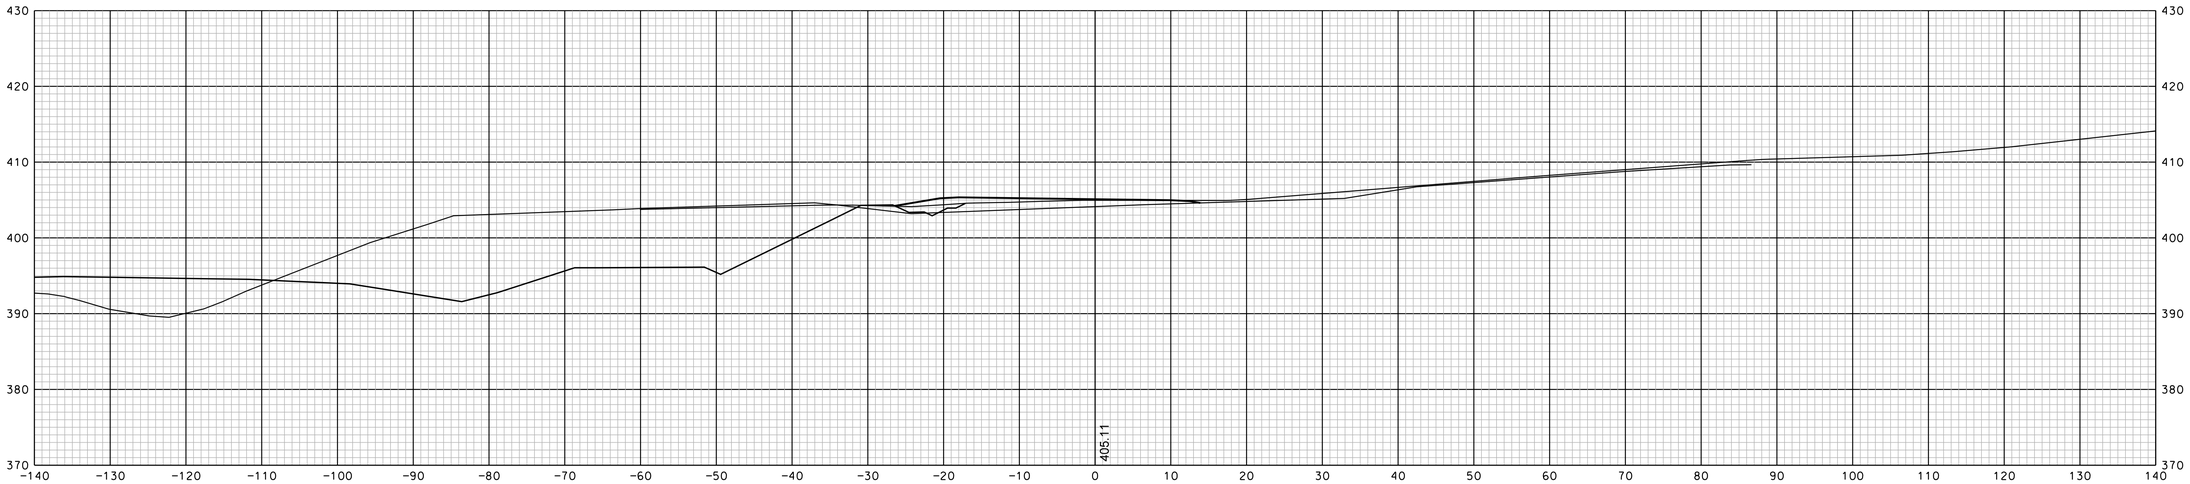

44+50

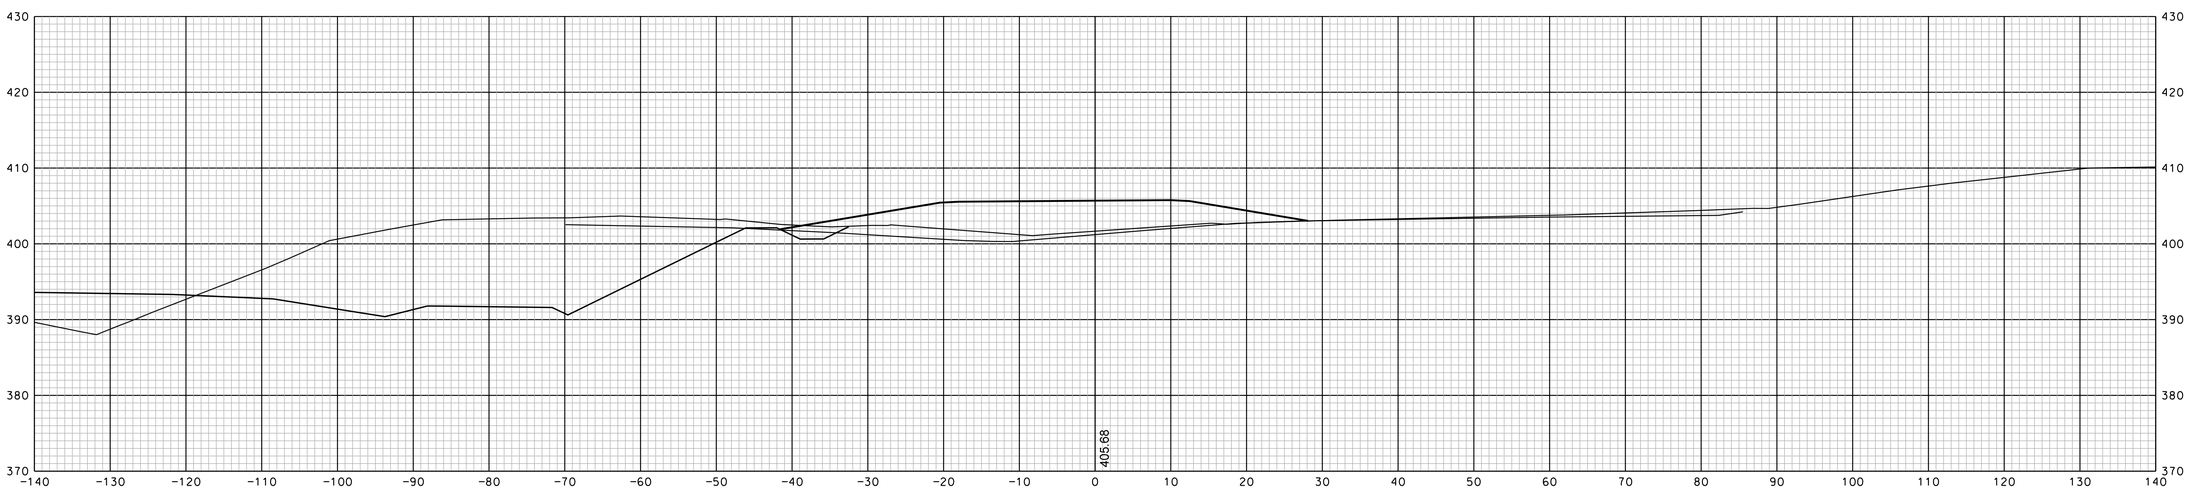

44+00

		DATE
SDR PROCESSED		
NEW DESIGN	EMM	DATE 1/23/2020
SHEET CHECKED	NCF	DATE 1/23/2020
AS BUILT DETAILS		DATE

SHEET TOTALS

COMMON EXCAV. – C.Y. ROCK EXCAV. – C.Y.

FILL – C.Y. MUCK EXCAV. – C.Y.

DGN	STATE PROJECT NO.	SHEET NO.	TOTAL SHEETS
13065xs	13065	161	346

REVISIONS AFTER PROPOSAL

NUMBER	DATE	STATION	STATION	DESCRIPTION

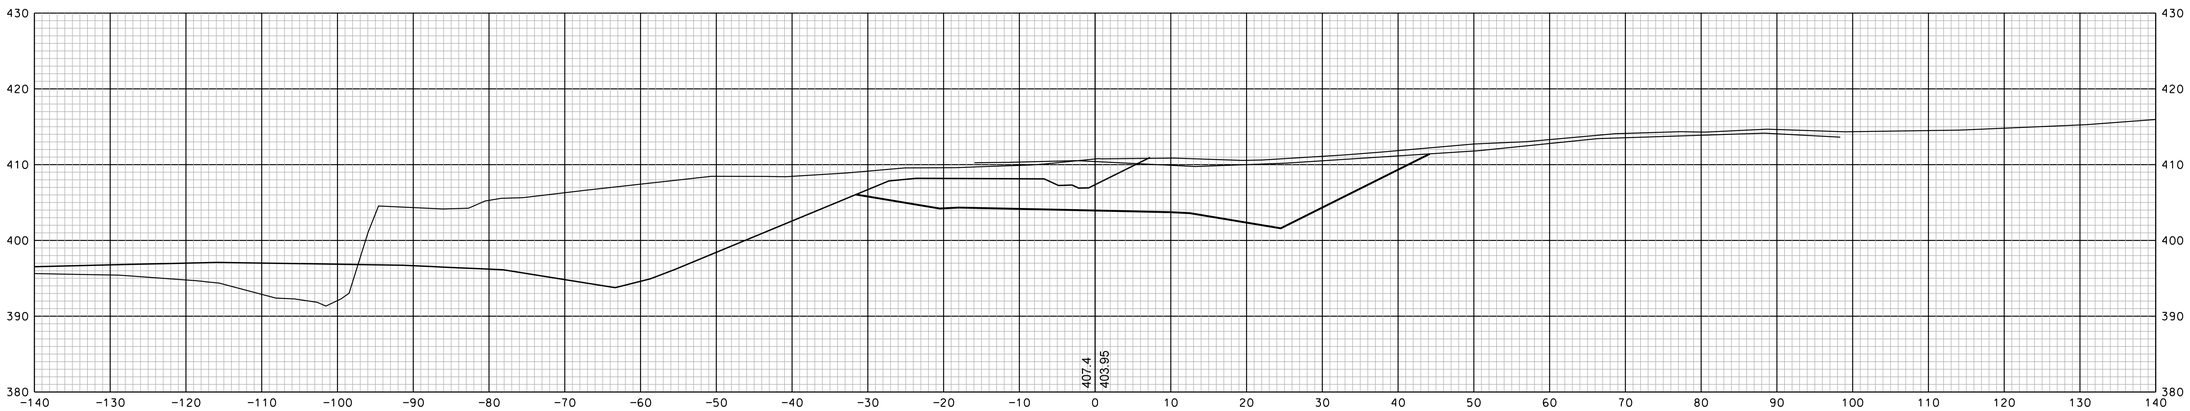

45+50

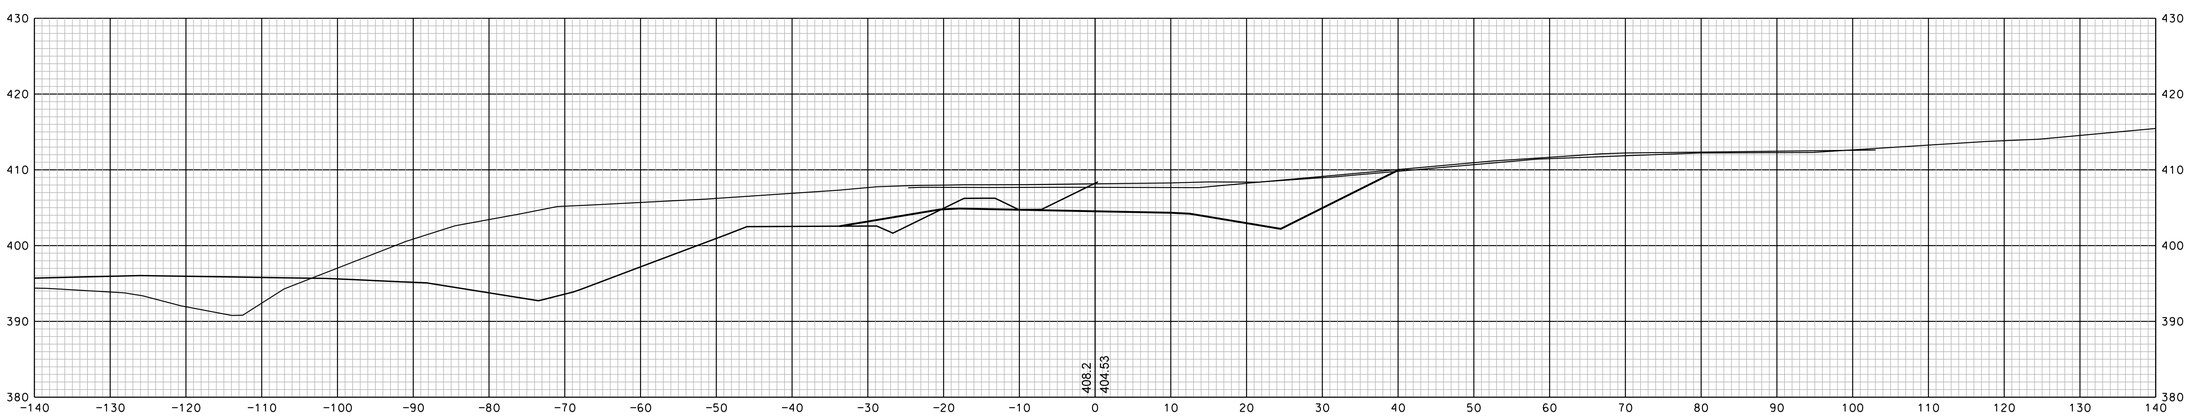

45+00

		DATE
SDR PROCESSED		
NEW DESIGN	EMM	DATE 1/23/2020
SHEET CHECKED	NCF	DATE 1/23/2020
AS BUILT DETAILS		DATE

SHEET TOTALS

COMMON EXCAV. – C.Y. ROCK EXCAV. – C.Y.

FILL – C.Y. MUCK EXCAV. – C.Y.

DGN	STATE PROJECT NO.	SHEET NO.	TOTAL SHEETS
13065xs	13065	162	346

REVISIONS AFTER PROPOSAL

NUMBER	DATE	STATION	STATION	DESCRIPTION

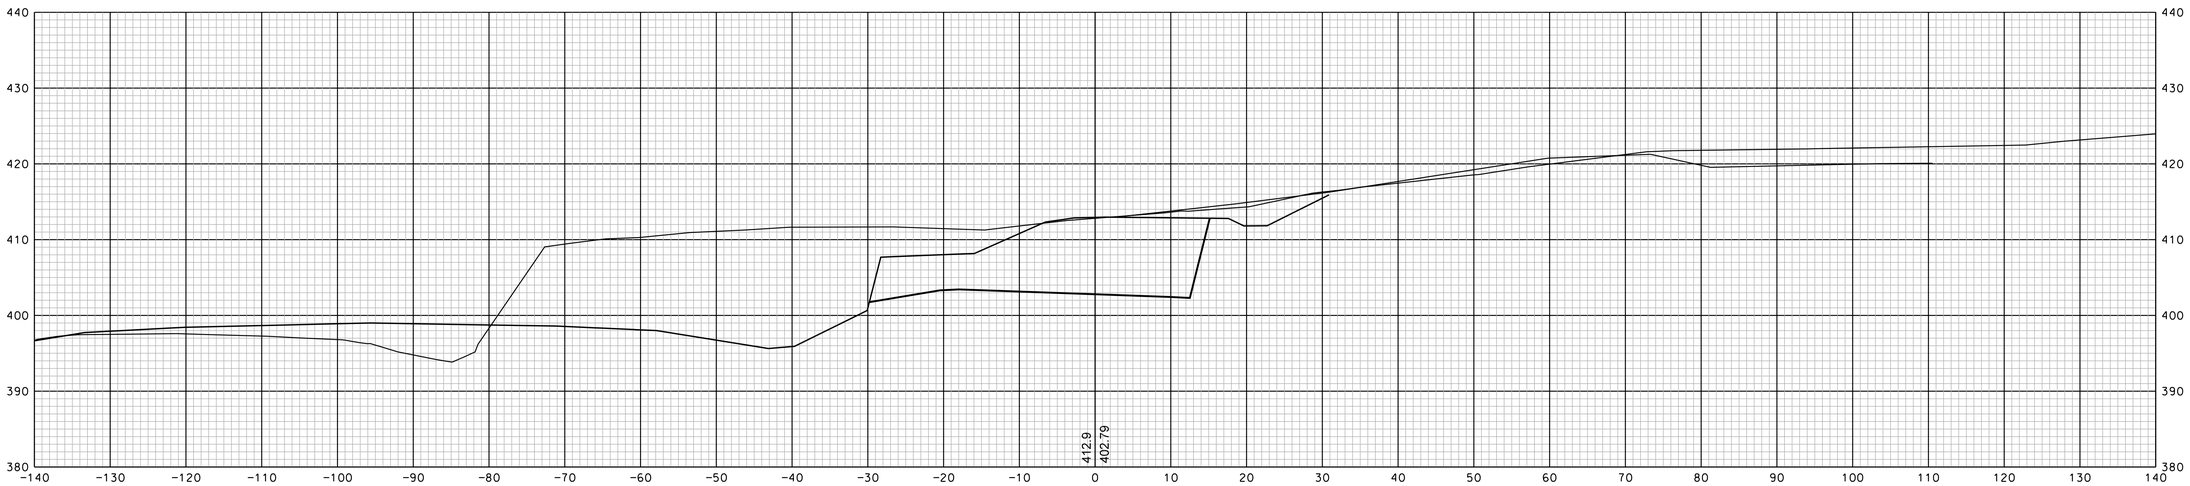

46+50

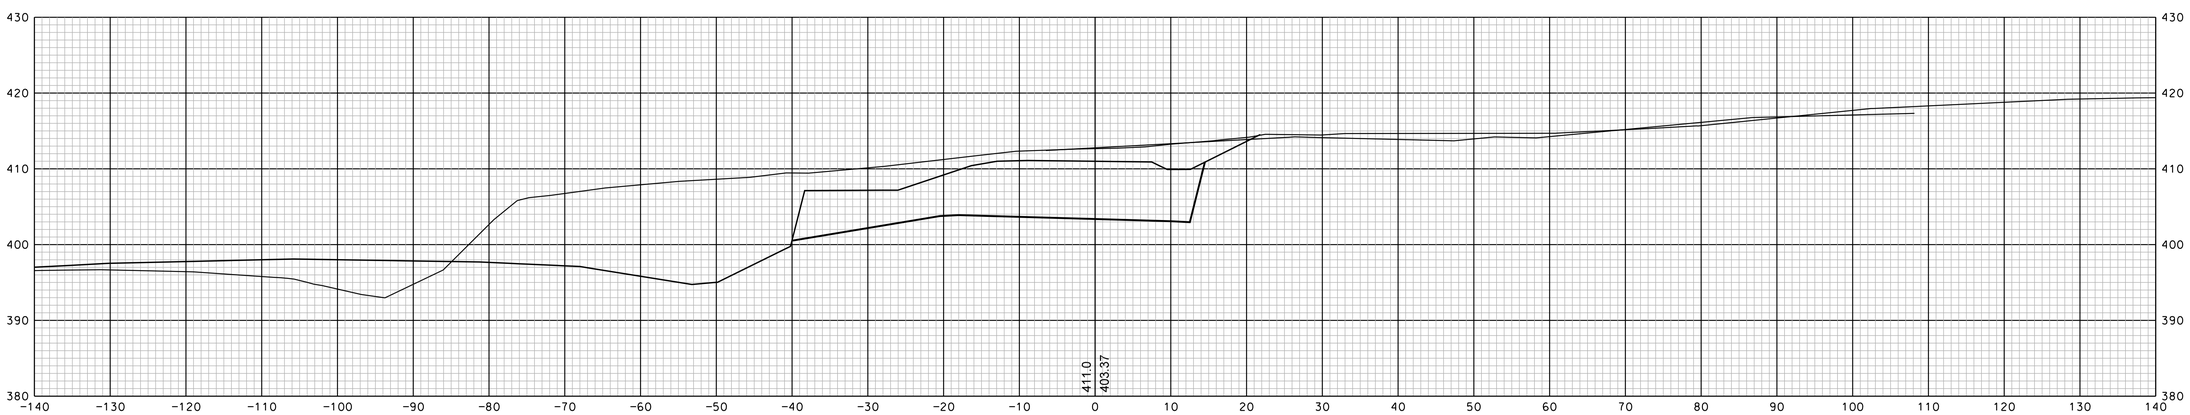

46+00

		DATE
SDR PROCESSED		
NEW DESIGN	EMM	DATE 1/23/2020
SHEET CHECKED	NCF	DATE 1/23/2020
AS BUILT DETAILS		DATE

SHEET TOTALS

COMMON EXCAV. – C.Y. ROCK EXCAV. – C.Y.

FILL – C.Y. MUCK EXCAV. – C.Y.

DGN	STATE PROJECT NO.	SHEET NO.	TOTAL SHEETS
13065xs	13065	163	346

REVISIONS AFTER PROPOSAL

NUMBER	DATE	STATION	STATION	DESCRIPTION

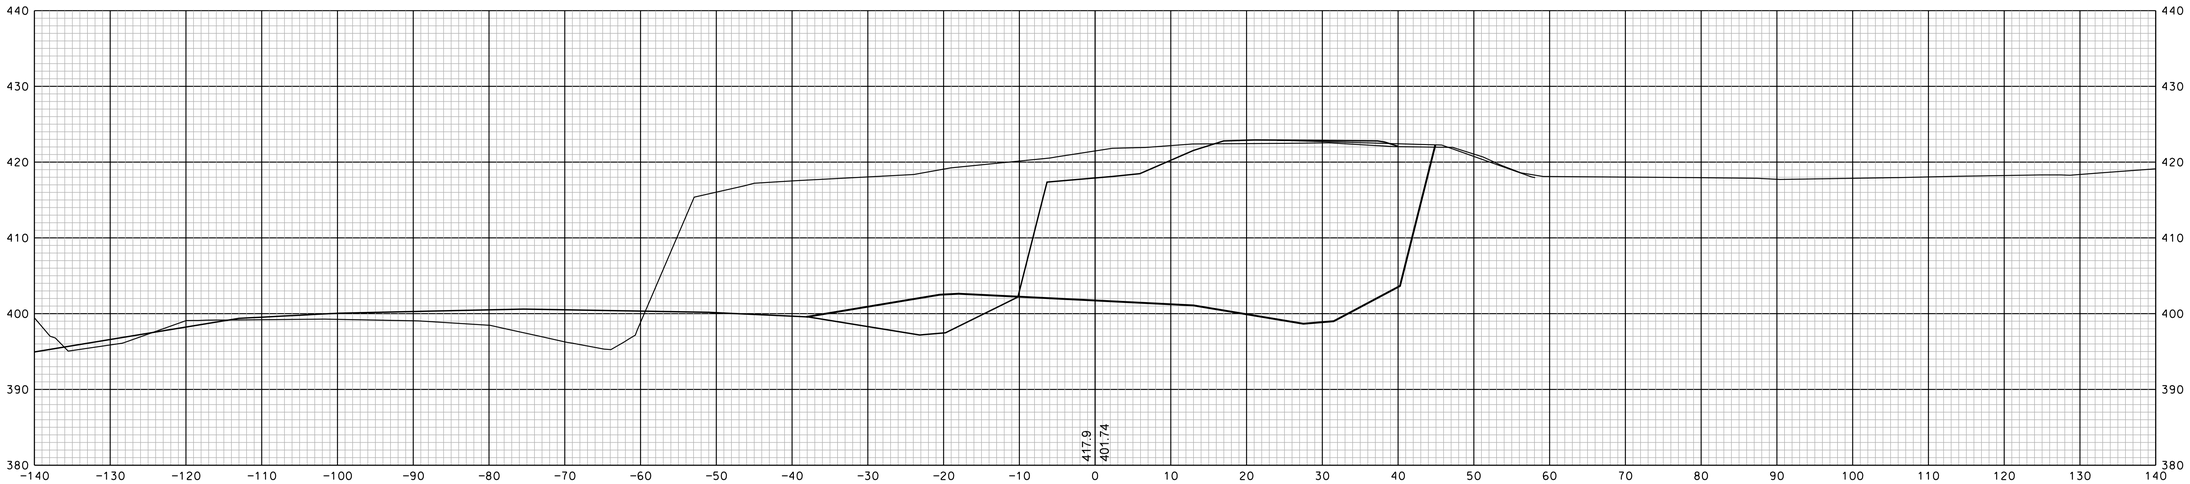

47+50

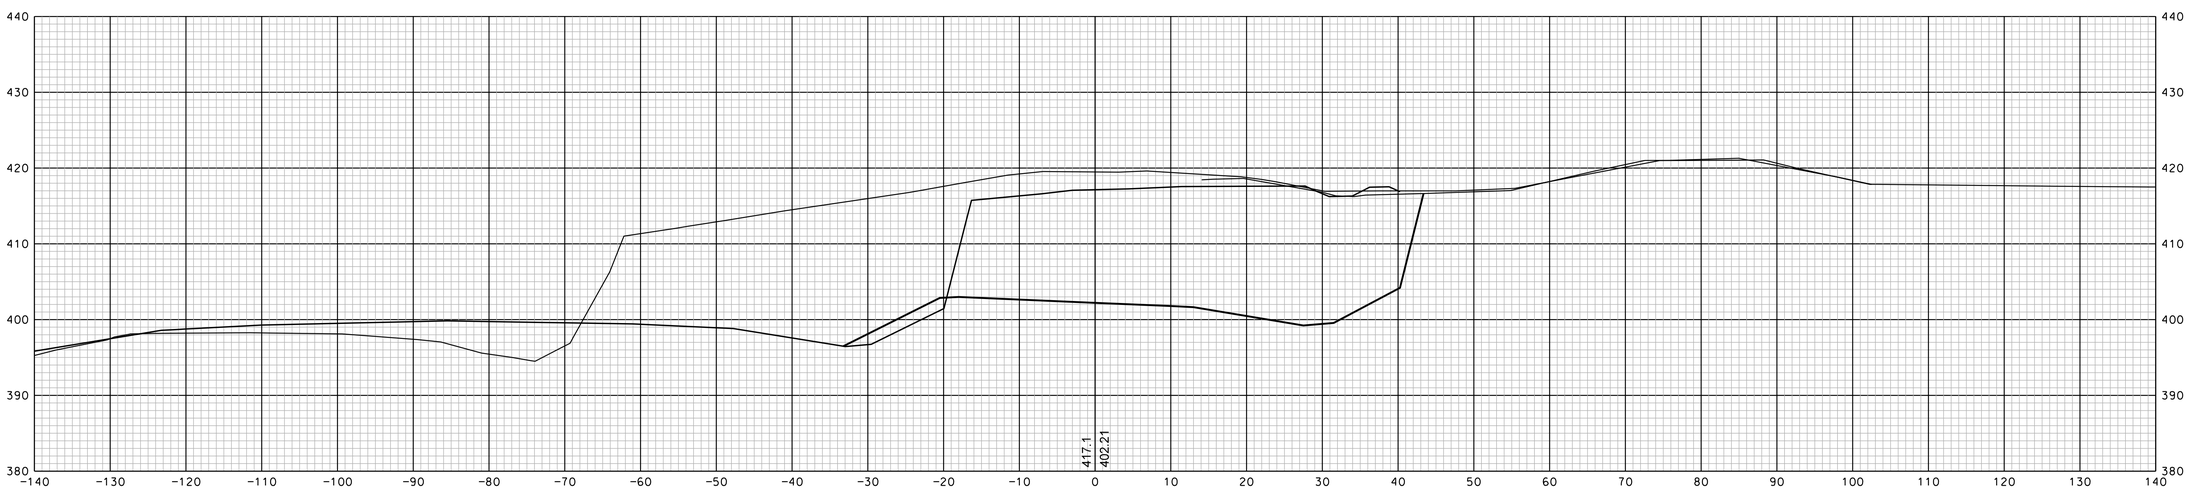

47+00

		DATE
SDR PROCESSED		
NEW DESIGN	EMM	DATE 1/23/2020
SHEET CHECKED	NCF	DATE 1/23/2020
AS BUILT DETAILS		DATE

SHEET TOTALS

COMMON EXCAV. – C.Y. ROCK EXCAV. – C.Y.

FILL – C.Y. MUCK EXCAV. – C.Y.

DGN	STATE PROJECT NO.	SHEET NO.	TOTAL SHEETS
13065xs	13065	164	346

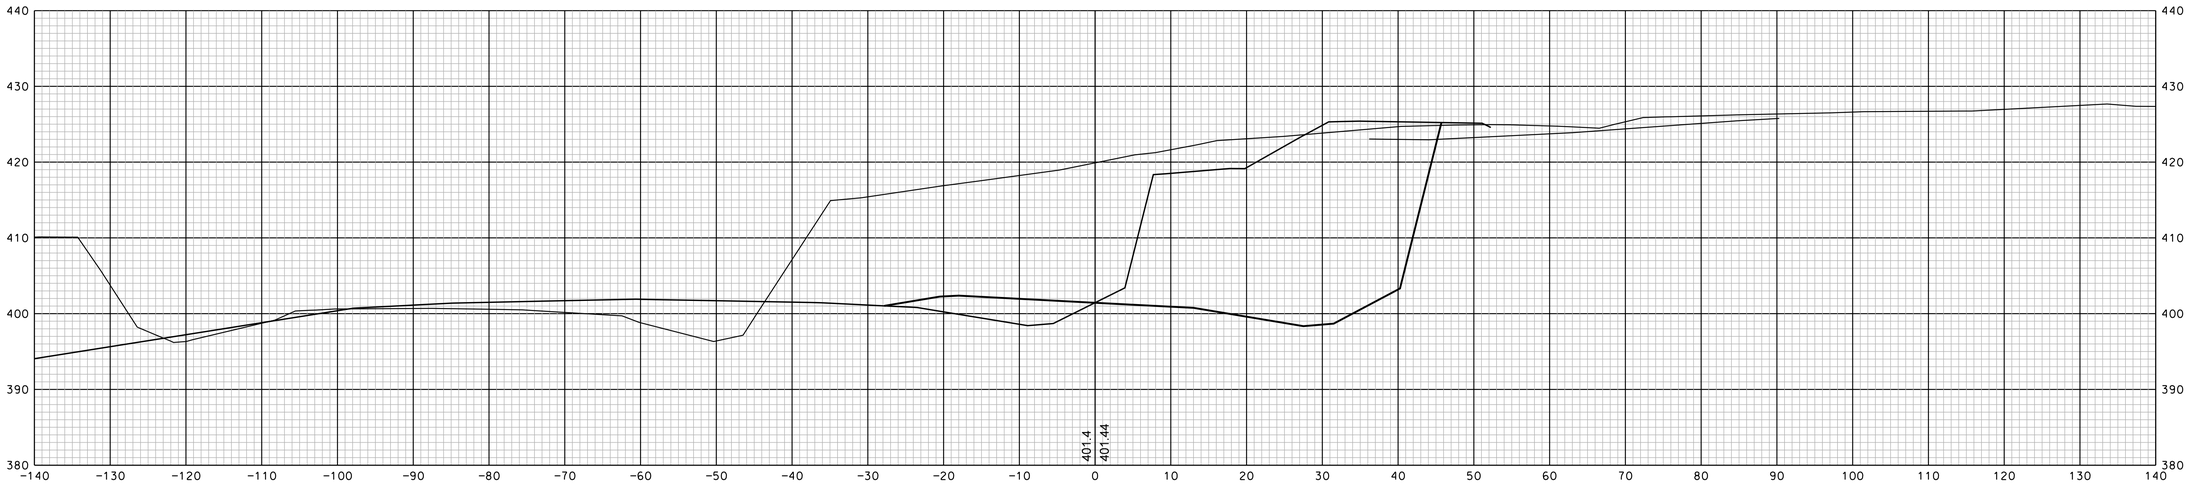

48+50

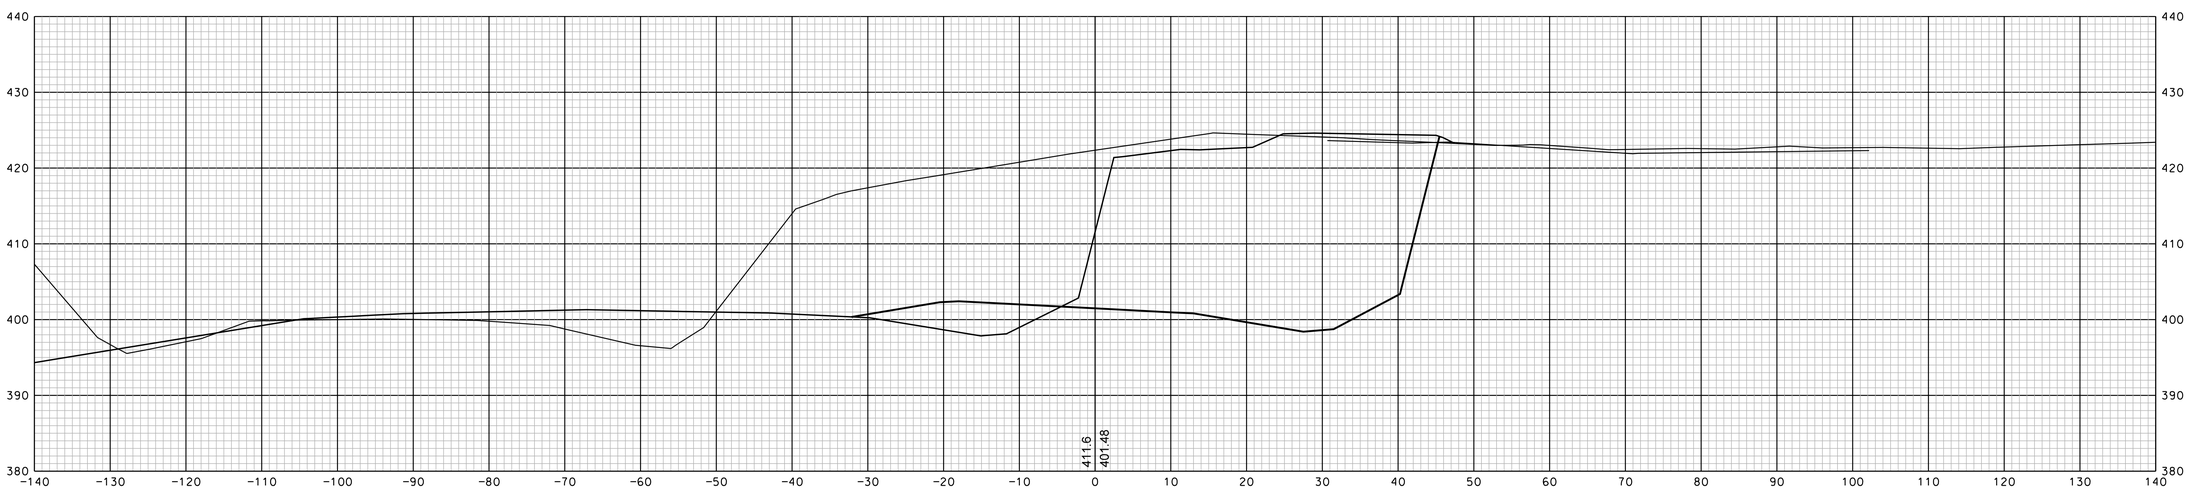

48+00

SHEET TOTALS			
COMMON EXCAV. – C.Y.		ROCK EXCAV. – C.Y.	
FILL – C.Y.		MUCK EXCAV. – C.Y.	
DGN	STATE PROJECT NO.	SHEET NO.	TOTAL SHEETS
13065xs	13065	165	346

REVISIONS AFTER PROPOSAL

NUMBER	DATE	STATION	STATION	DESCRIPTION

SDR PROCESSED		DATE	
NEW DESIGN	EMM	DATE	1/23/2020
SHEET CHECKED	NCF	DATE	1/23/2020
AS BUILT DETAILS		DATE	

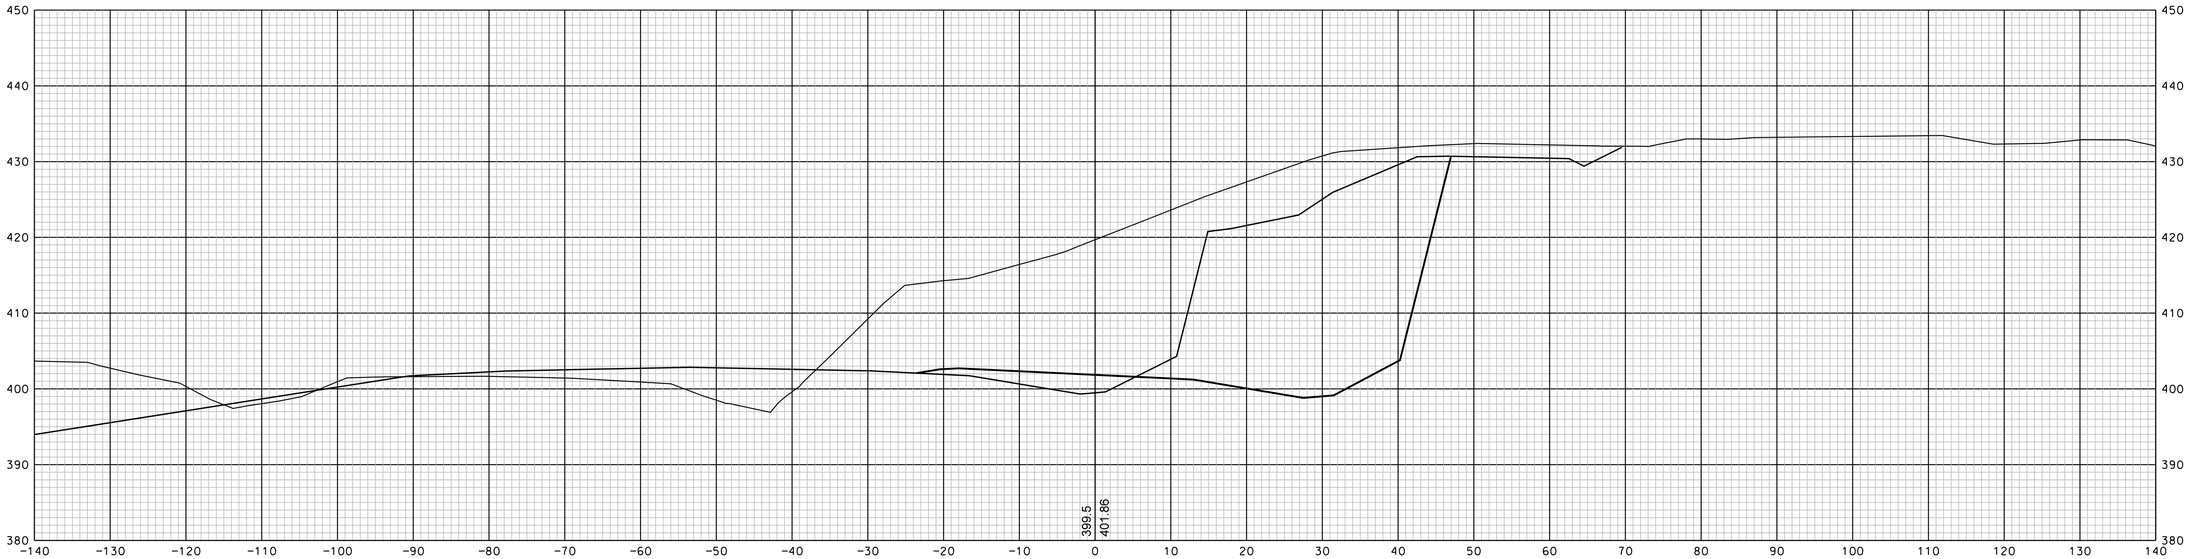

49+50

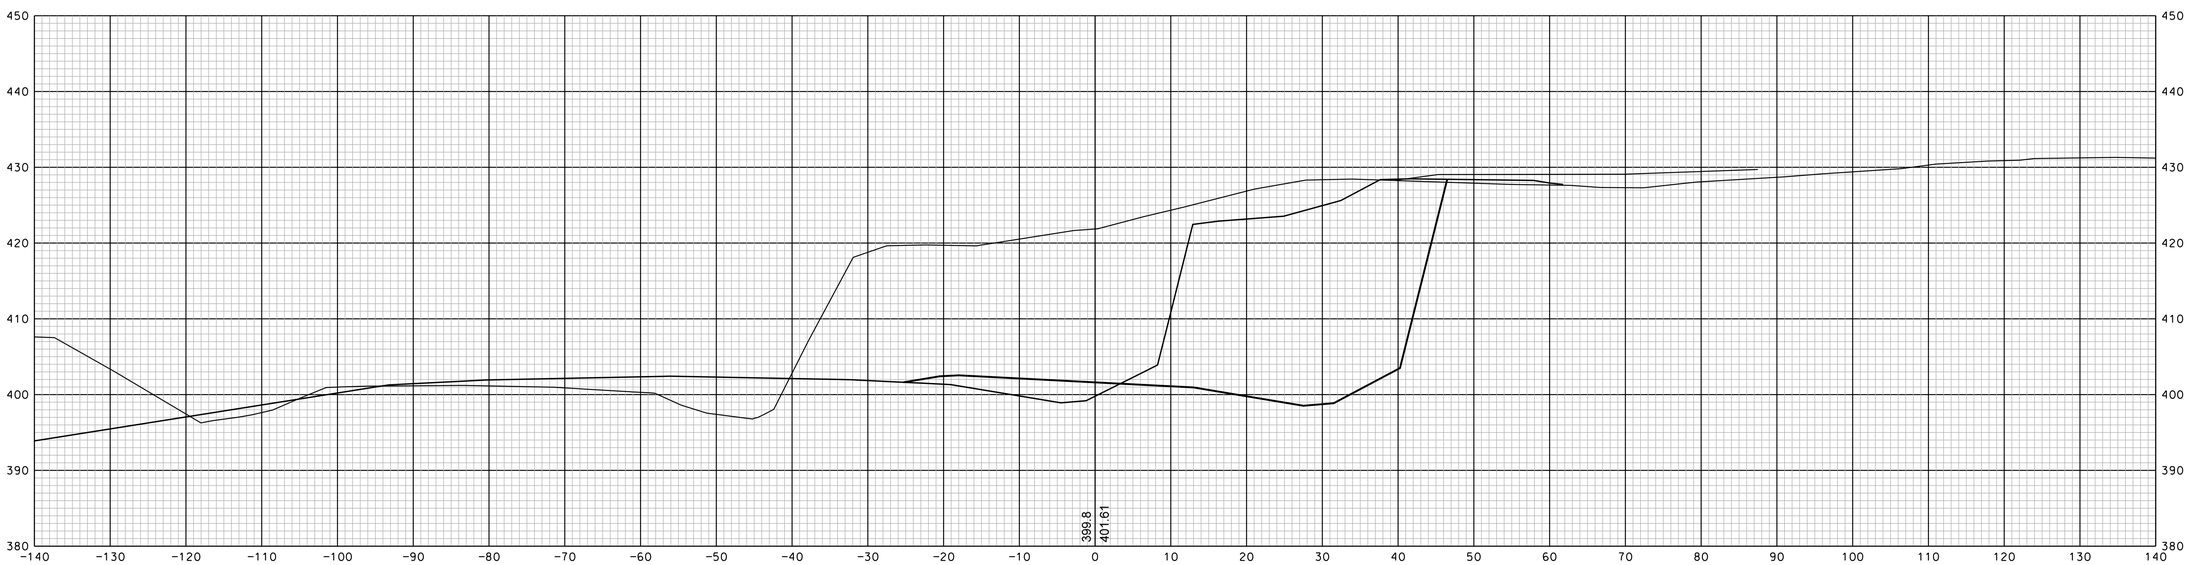

49+00

REVISIONS AFTER PROPOSAL			
NUMBER	DATE	STATION	DESCRIPTION
STATION			

SDR PROCESSED		DATE	
NEW DESIGN	EMM	DATE	1/23/2020
SHEET CHECKED	NGF	DATE	1/23/2020
AS BUILT DETAILS		DATE	

SHEET TOTALS

COMMON EXCAV. – C.Y. ROCK EXCAV. – C.Y.

FILL – C.Y. MUCK EXCAV. – C.Y.

DGN	STATE PROJECT NO.	SHEET NO.	TOTAL SHEETS
13065xs	13065	166	346

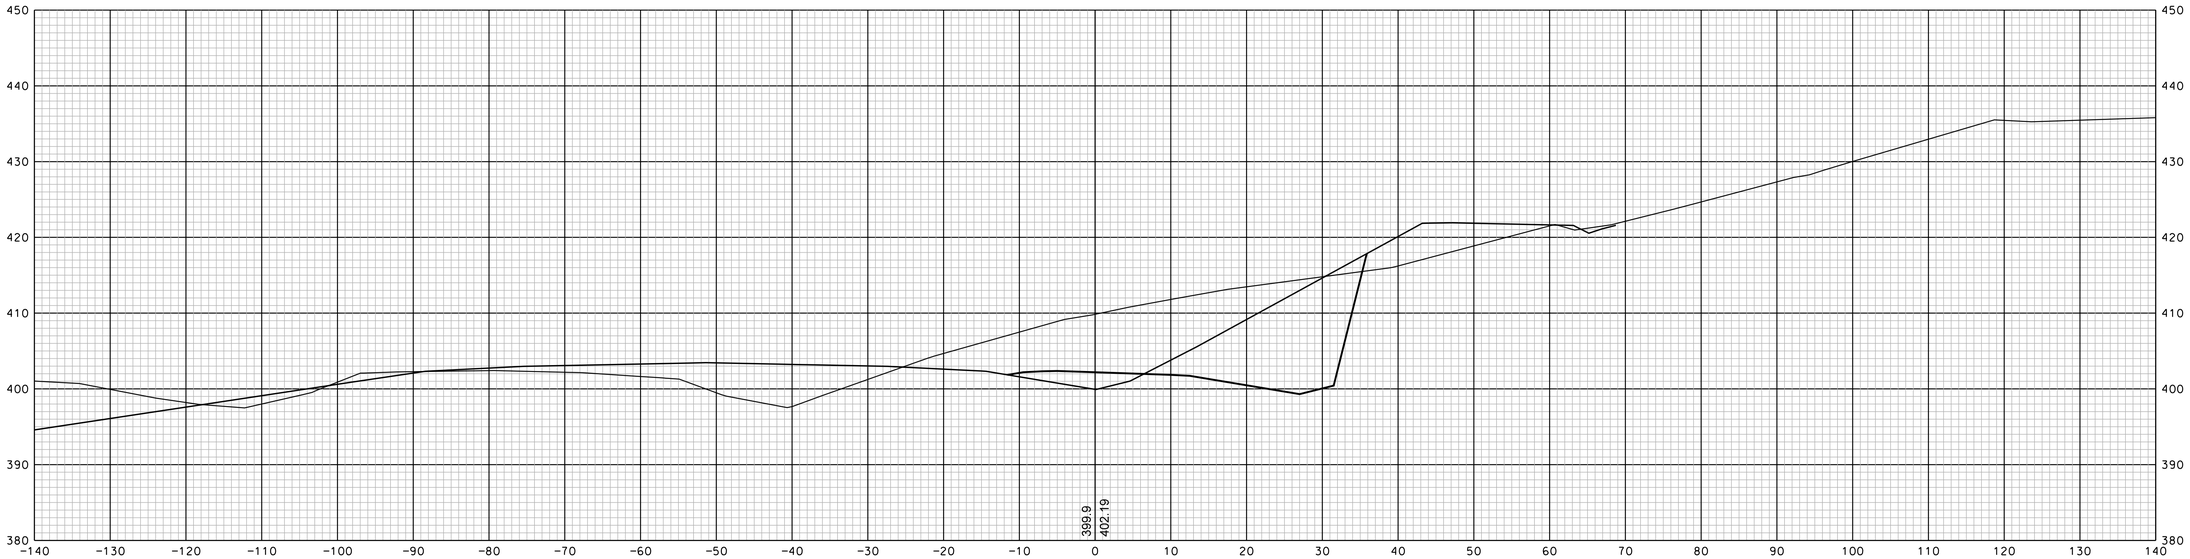

50+50

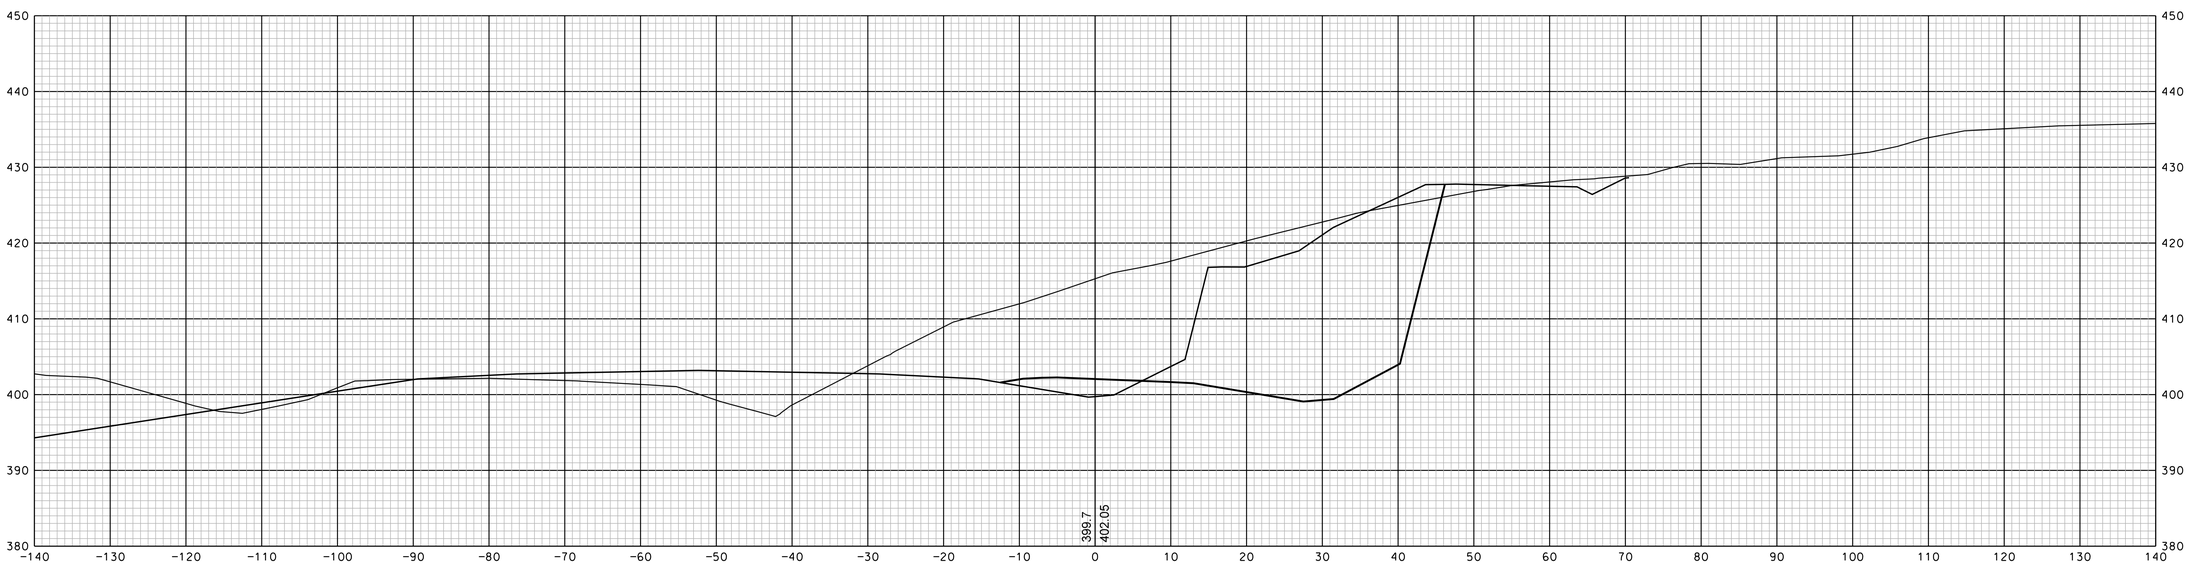

50+00

SHEET TOTALS			
COMMON EXCAV.	– C.Y.	ROCK EXCAV.	– C.Y.
FILL	– C.Y.	MUCK EXCAV.	– C.Y.

DGN	STATE PROJECT NO.	SHEET NO.	TOTAL SHEETS
13065xs	13065	167	346

REVISIONS AFTER PROPOSAL

NUMBER	DATE	STATION	STATION	DESCRIPTION

SDR PROCESSED		DATE	
NEW DESIGN	EMM	DATE	1/23/2020
SHEET CHECKED	NGF	DATE	1/23/2020
AS BUILT DETAILS		DATE	

REVISIONS AFTER PROPOSAL

NUMBER	DATE	STATION	STATION	DESCRIPTION

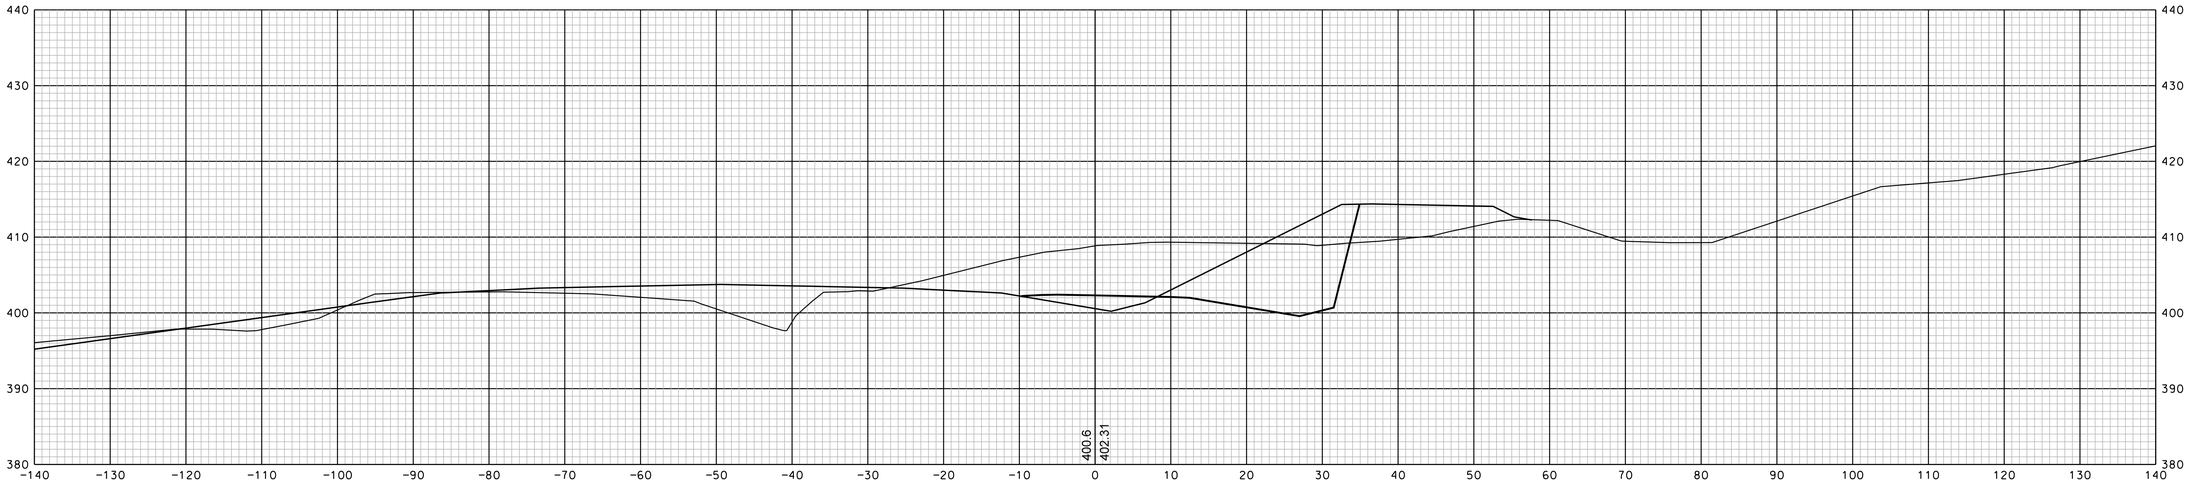

51+50

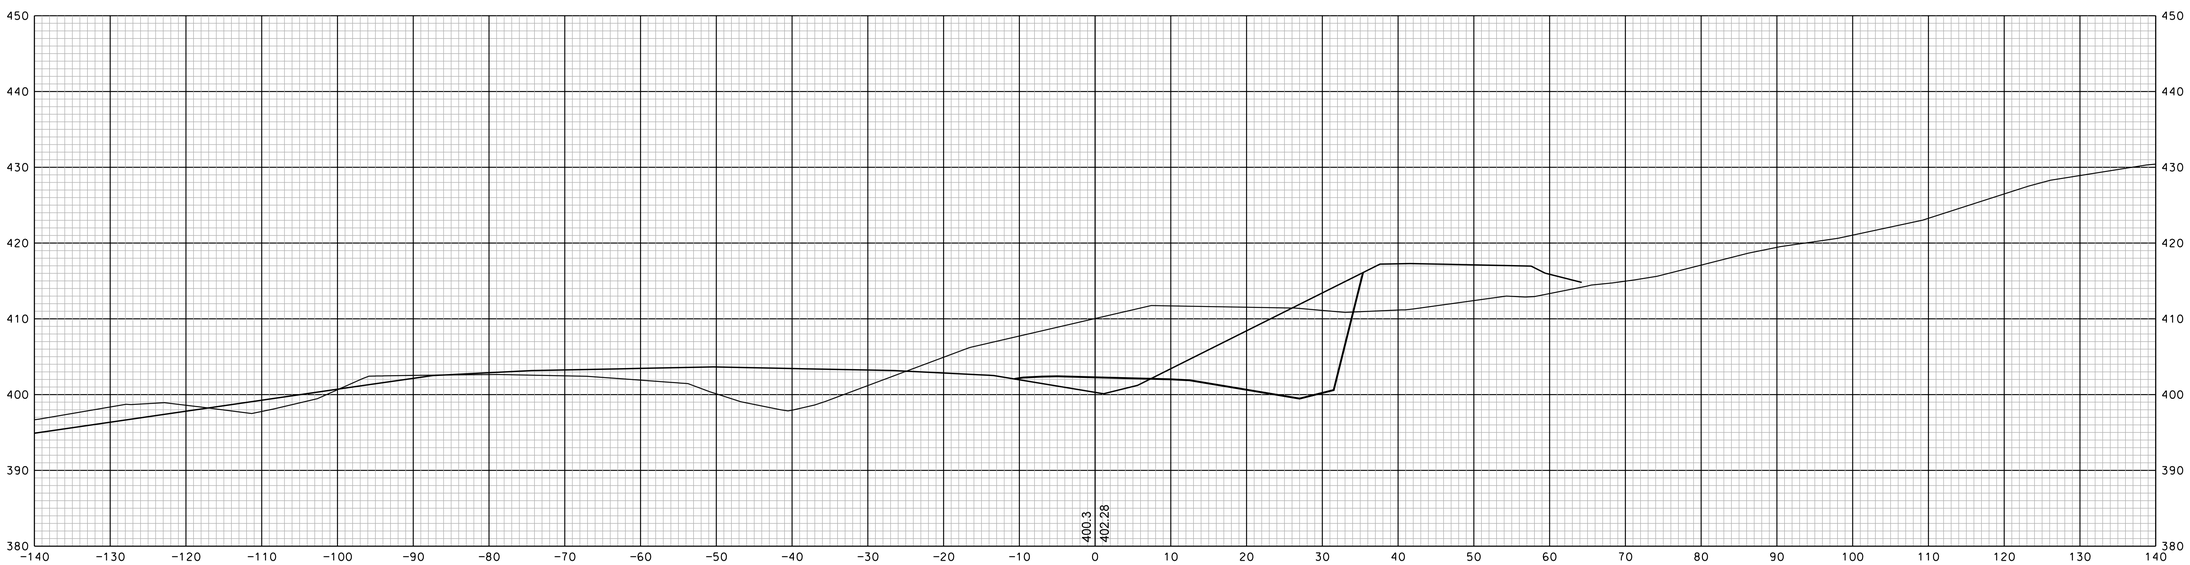

51+00

SHEET TOTALS

COMMON EXCAV.	– C.Y.	ROCK EXCAV.	– C.Y.
FILL	– C.Y.	MUCK EXCAV.	– C.Y.

DGN	STATE PROJECT NO.	SHEET NO.	TOTAL SHEETS
13065xs	13065	168	346

SDR PROCESSED		DATE
NEW DESIGN	EMM	DATE 1/23/2020
SHEET CHECKED	NGF	DATE 1/23/2020
AS BUILT DETAILS		DATE

REVISIONS AFTER PROPOSAL

NUMBER	DATE	STATION	STATION	DESCRIPTION

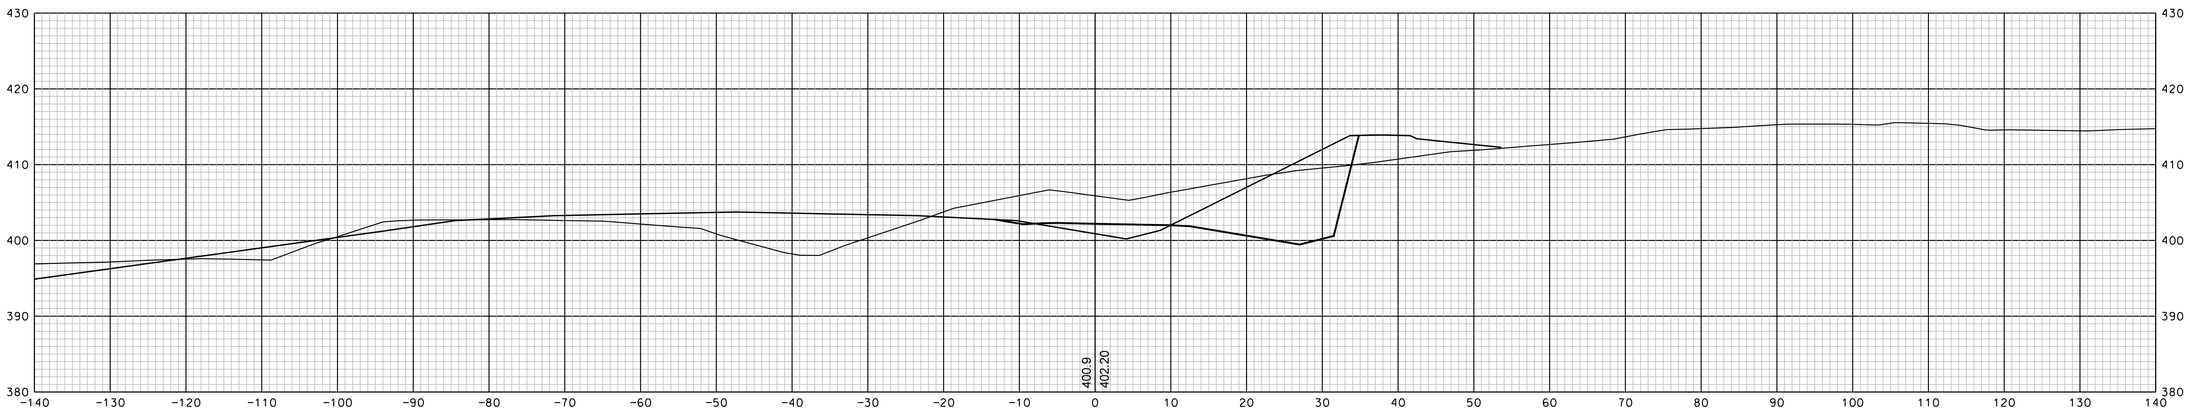

52+50

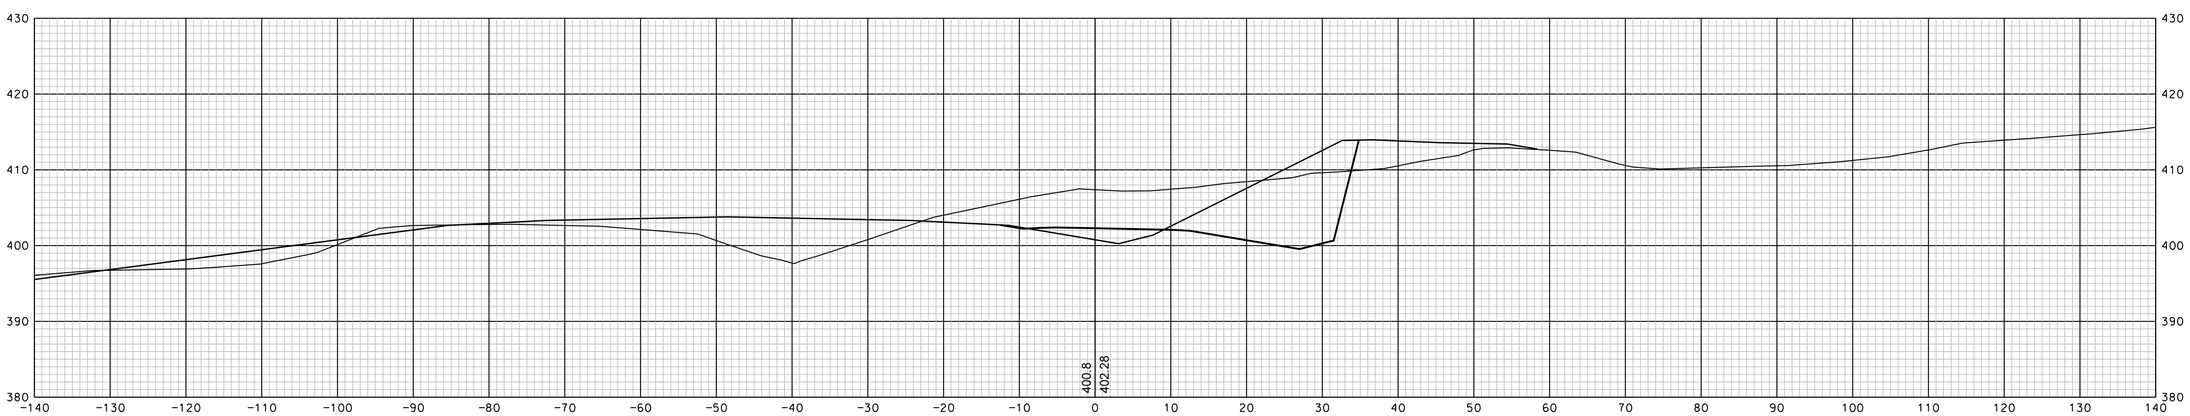

52+00

SDR PROCESSED	DATE
NEW DESIGN EMM	DATE 1/23/2020
SHEET CHECKED NCF	DATE 1/23/2020
AS BUILT DETAILS	DATE

SHEET TOTALS

COMMON EXCAV.	– C.Y.	ROCK EXCAV.	– C.Y.
FILL	– C.Y.	MUCK EXCAV.	– C.Y.

DGN	STATE PROJECT NO.	SHEET NO.	TOTAL SHEETS
13065xs	13065	169	346

REVISIONS AFTER PROPOSAL

NUMBER	DATE	STATION	STATION	DESCRIPTION

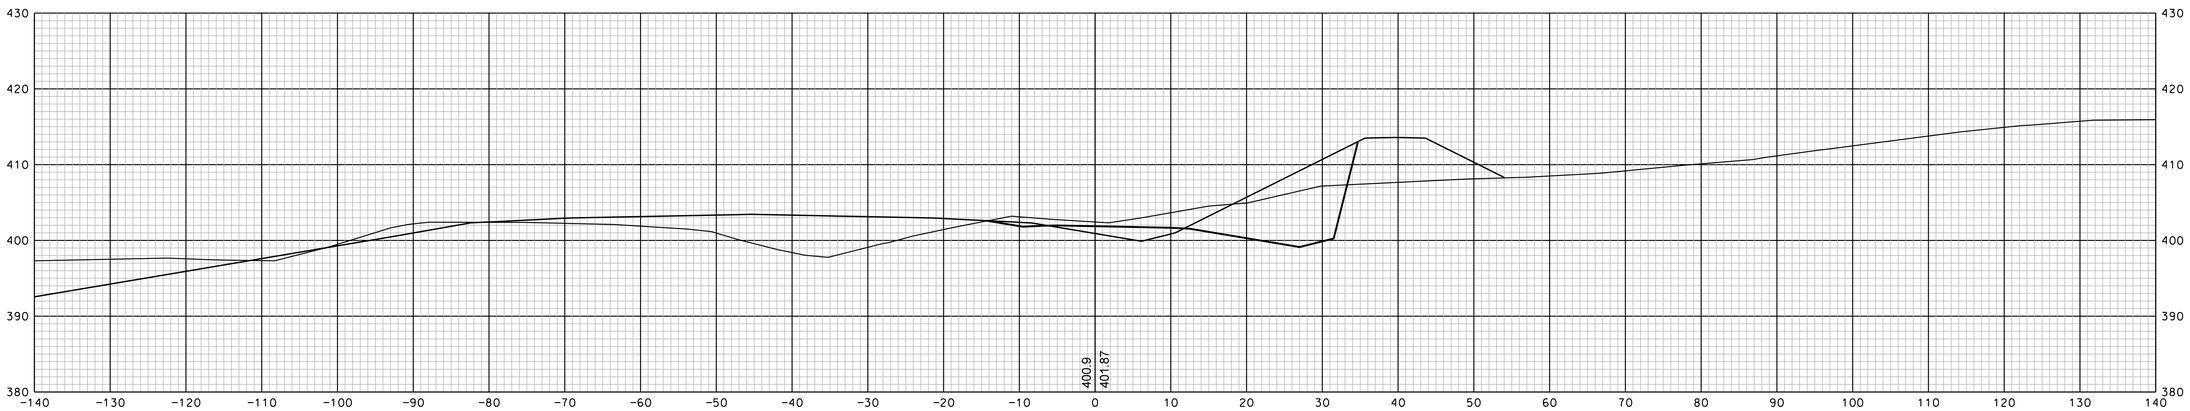

53+50

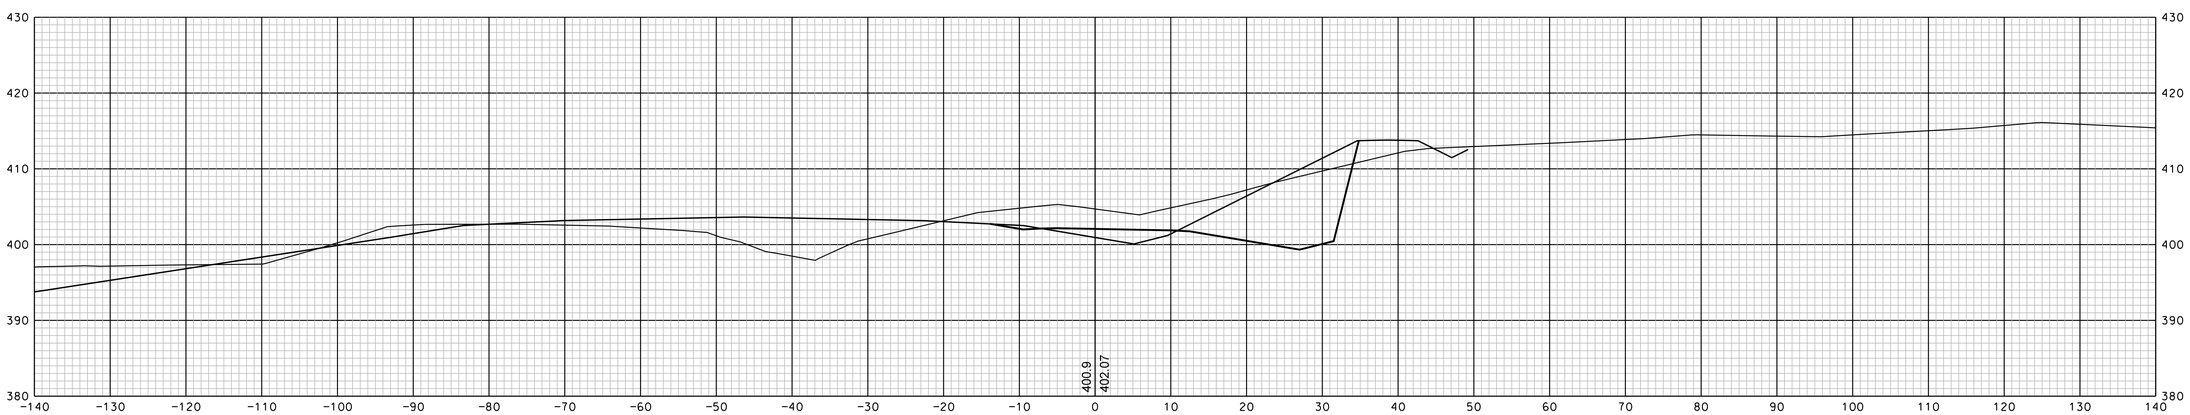

53+00

		DATE
SDR PROCESSED		
NEW DESIGN	EMM	DATE 1/23/2020
SHEET CHECKED	NCF	DATE 1/23/2020
AS BUILT DETAILS		DATE

SHEET TOTALS

COMMON EXCAV. – C.Y. ROCK EXCAV. – C.Y.

FILL – C.Y. MUCK EXCAV. – C.Y.

DGN	STATE PROJECT NO.	SHEET NO.	TOTAL SHEETS
13065xs	13065	170	346

REVISIONS AFTER PROPOSAL

NUMBER	DATE	STATION	STATION	DESCRIPTION

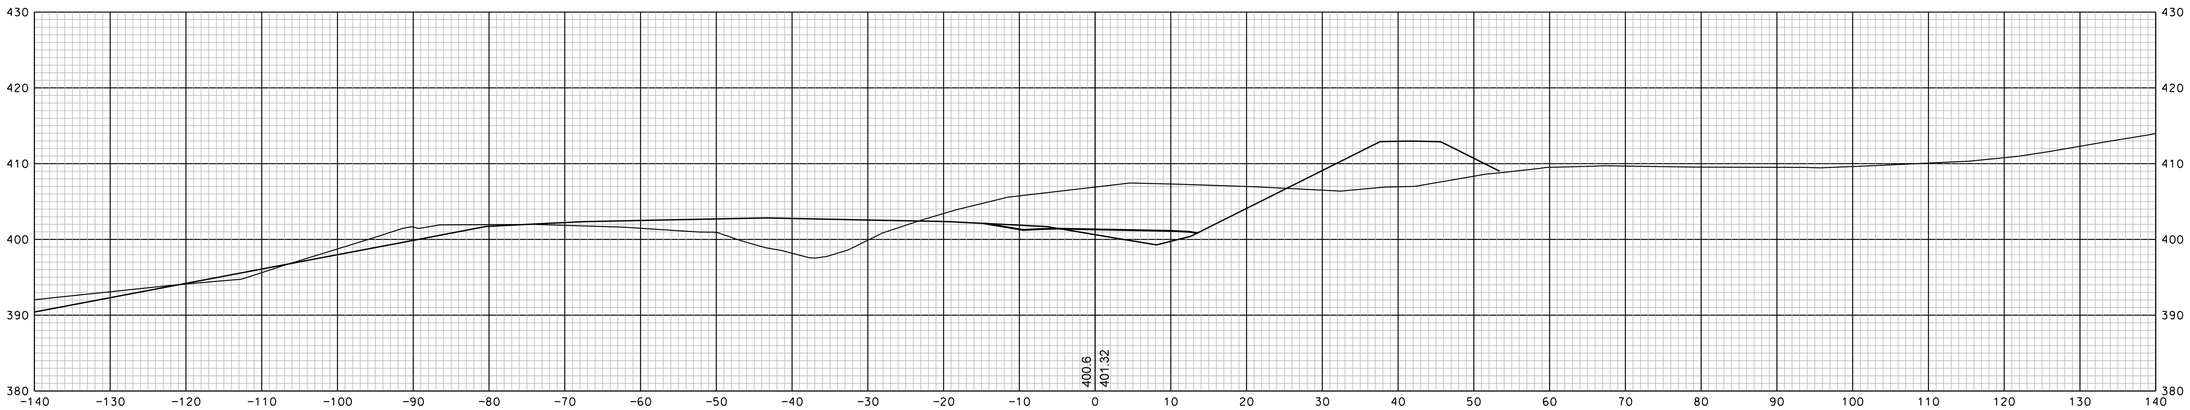

54+50

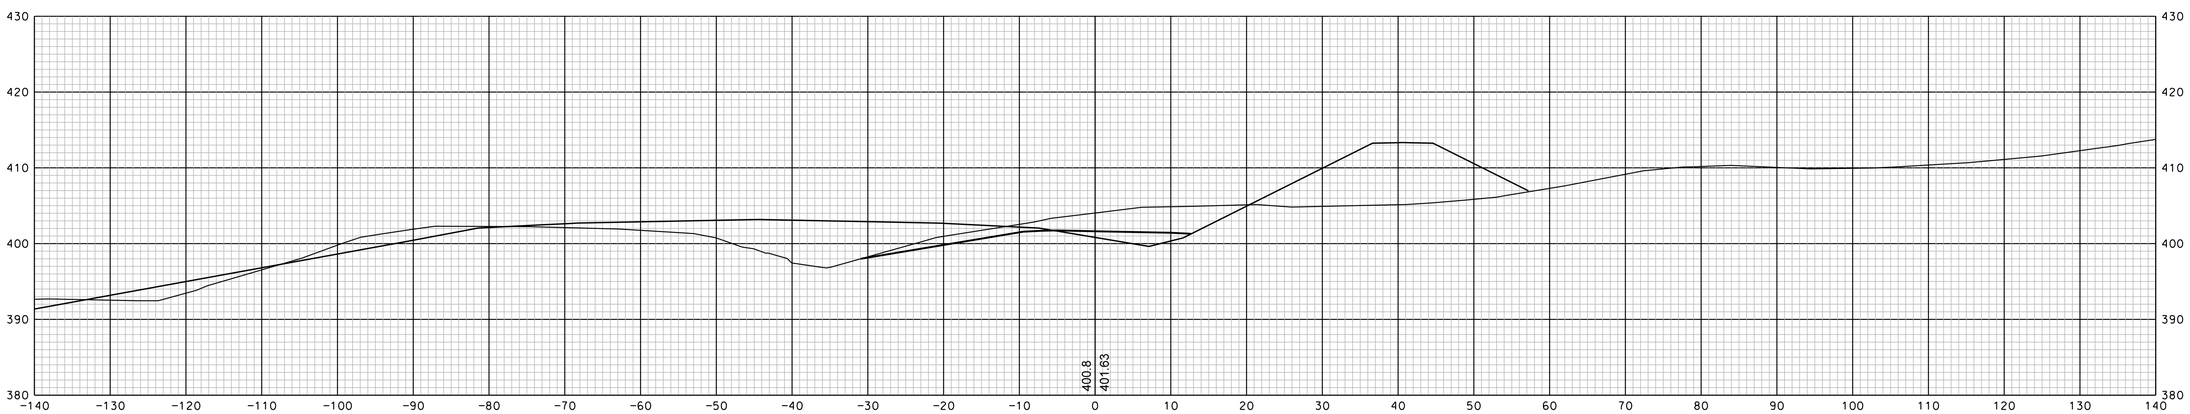

54+00

SDR PROCESSED		DATE
NEW DESIGN	EMM	DATE 1/23/2020
SHEET CHECKED	NCF	DATE 1/23/2020
AS BUILT DETAILS		DATE

SHEET TOTALS

COMMON EXCAV. – C.Y. ROCK EXCAV. – C.Y.

FILL – C.Y. MUCK EXCAV. – C.Y.

DGN	STATE PROJECT NO.	SHEET NO.	TOTAL SHEETS
13065xs	13065	171	346

REVISIONS AFTER PROPOSAL

NUMBER	DATE	STATION	STATION	DESCRIPTION

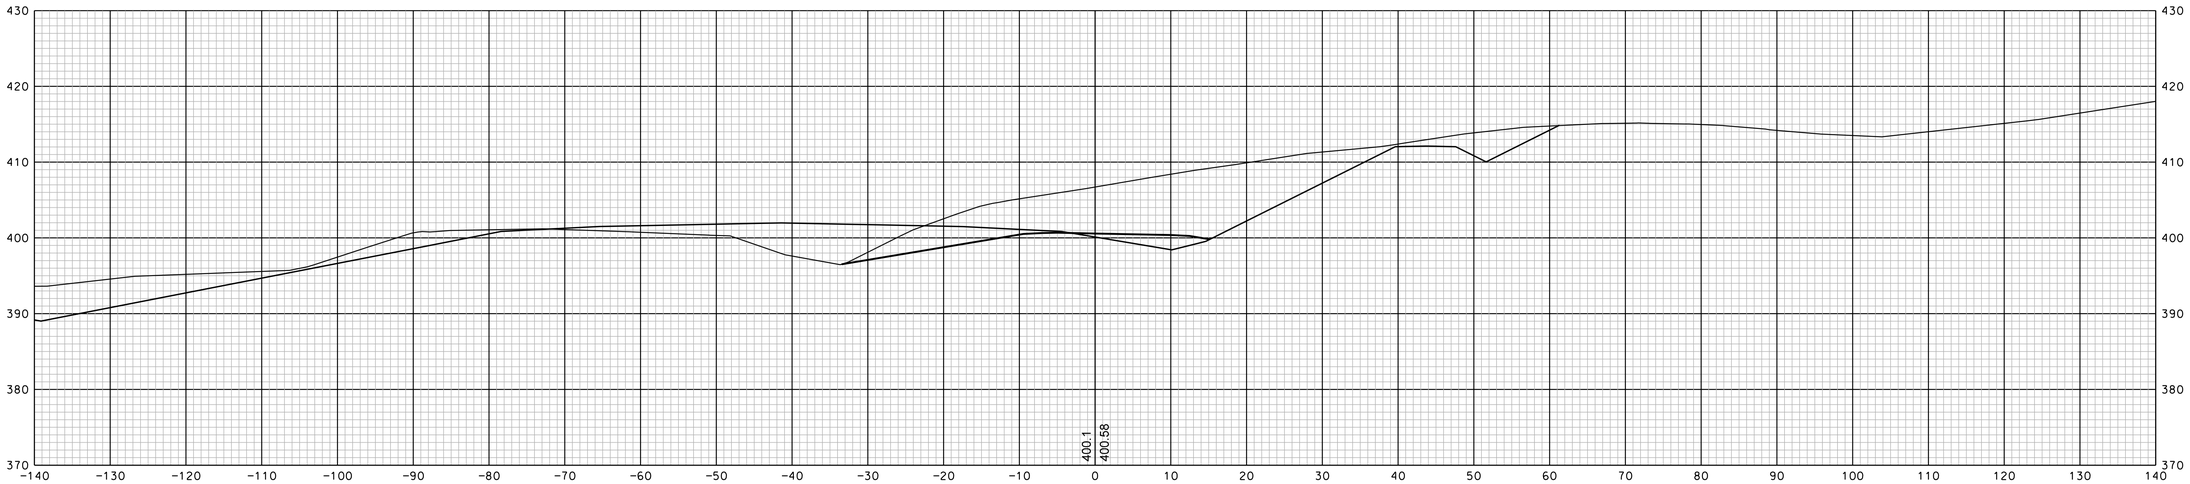

55+50

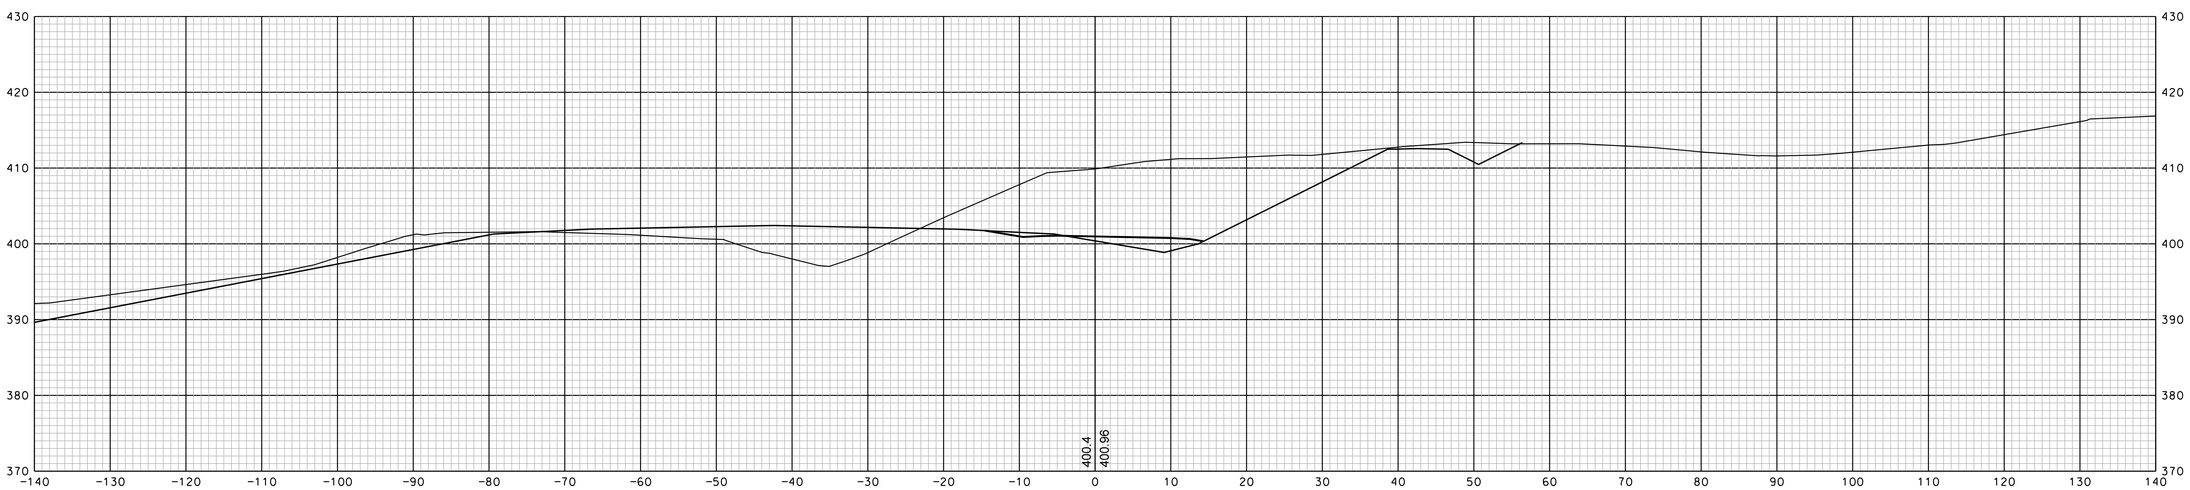

55+00

SDR PROCESSED		DATE	
NEW DESIGN	EMM	DATE	1/23/2020
SHEET CHECKED	NCF	DATE	1/23/2020
AS BUILT DETAILS		DATE	

SHEET TOTALS

COMMON EXCAV.	– C.Y.	ROCK EXCAV.	– C.Y.
FILL	– C.Y.	MUCK EXCAV.	– C.Y.

DGN	STATE PROJECT NO.	SHEET NO.	TOTAL SHEETS
13065xs	13065	172	346

REVISIONS AFTER PROPOSAL

NUMBER	DATE	STATION	STATION	DESCRIPTION

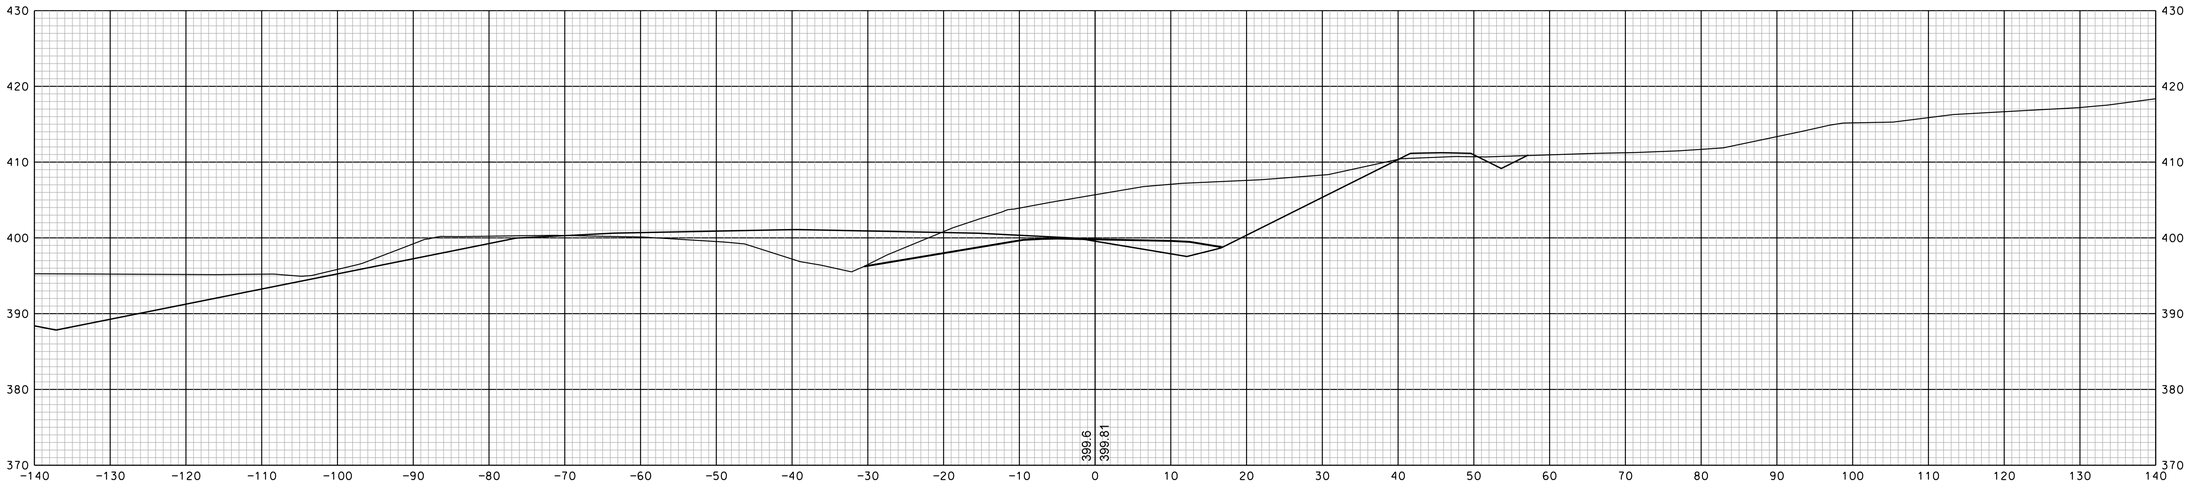

56+50

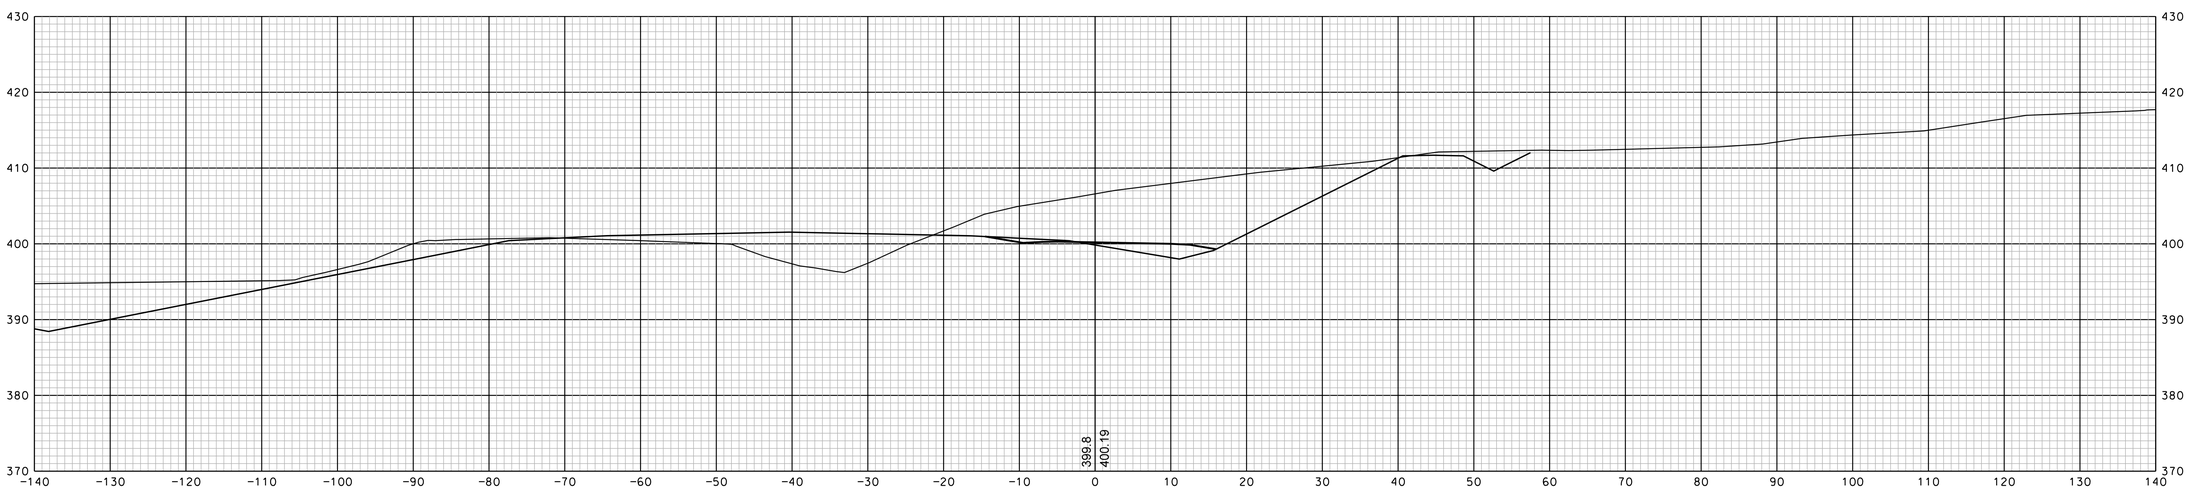

56+00

SDR PROCESSED		DATE	
NEW DESIGN	EMM	DATE	1/23/2020
SHEET CHECKED	NCF	DATE	1/23/2020
AS BUILT DETAILS		DATE	

SHEET TOTALS

COMMON EXCAV.	– C.Y.	ROCK EXCAV.	– C.Y.
FILL	– C.Y.	MUCK EXCAV.	– C.Y.

DGN	STATE PROJECT NO.	SHEET NO.	TOTAL SHEETS
13065xs	13065	173	346

REVISIONS AFTER PROPOSAL

NUMBER	DATE	STATION	STATION	DESCRIPTION

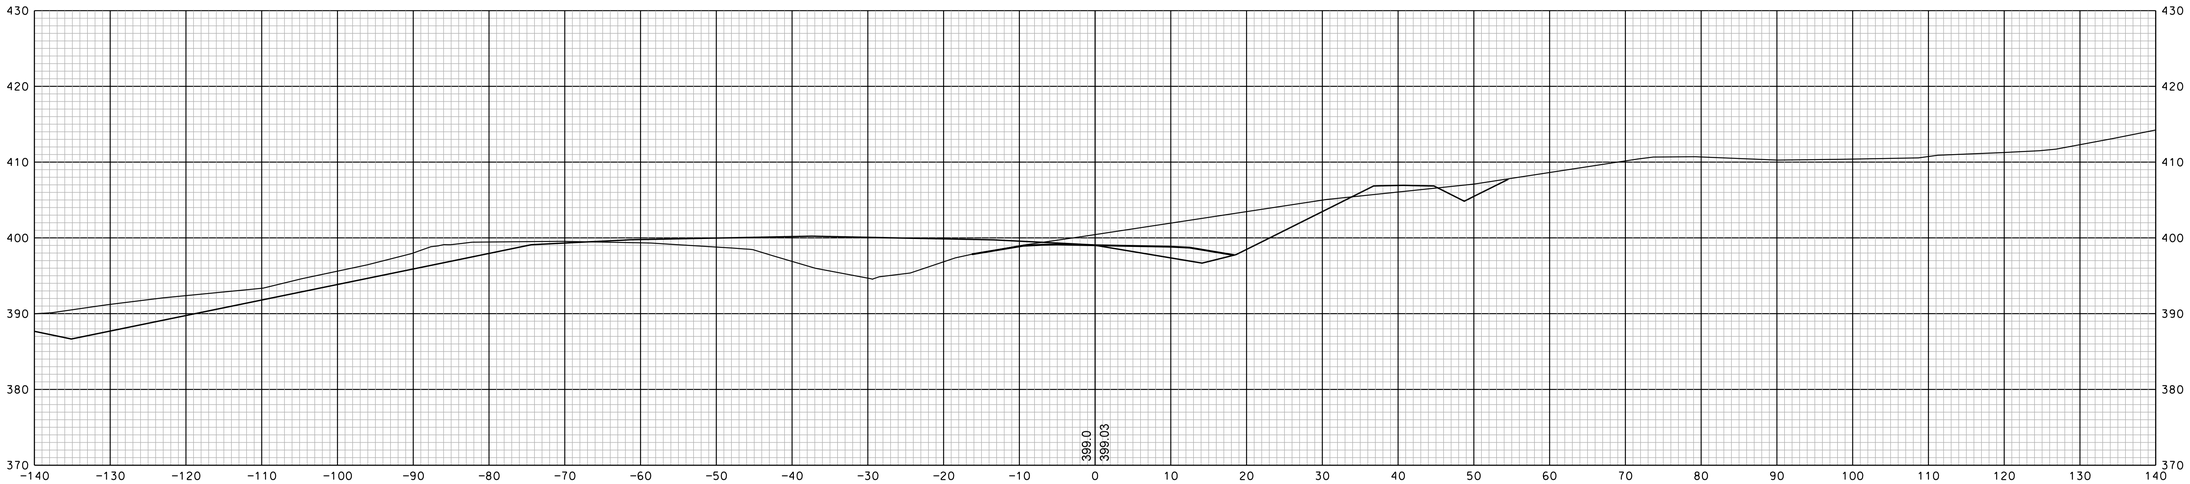

57+50

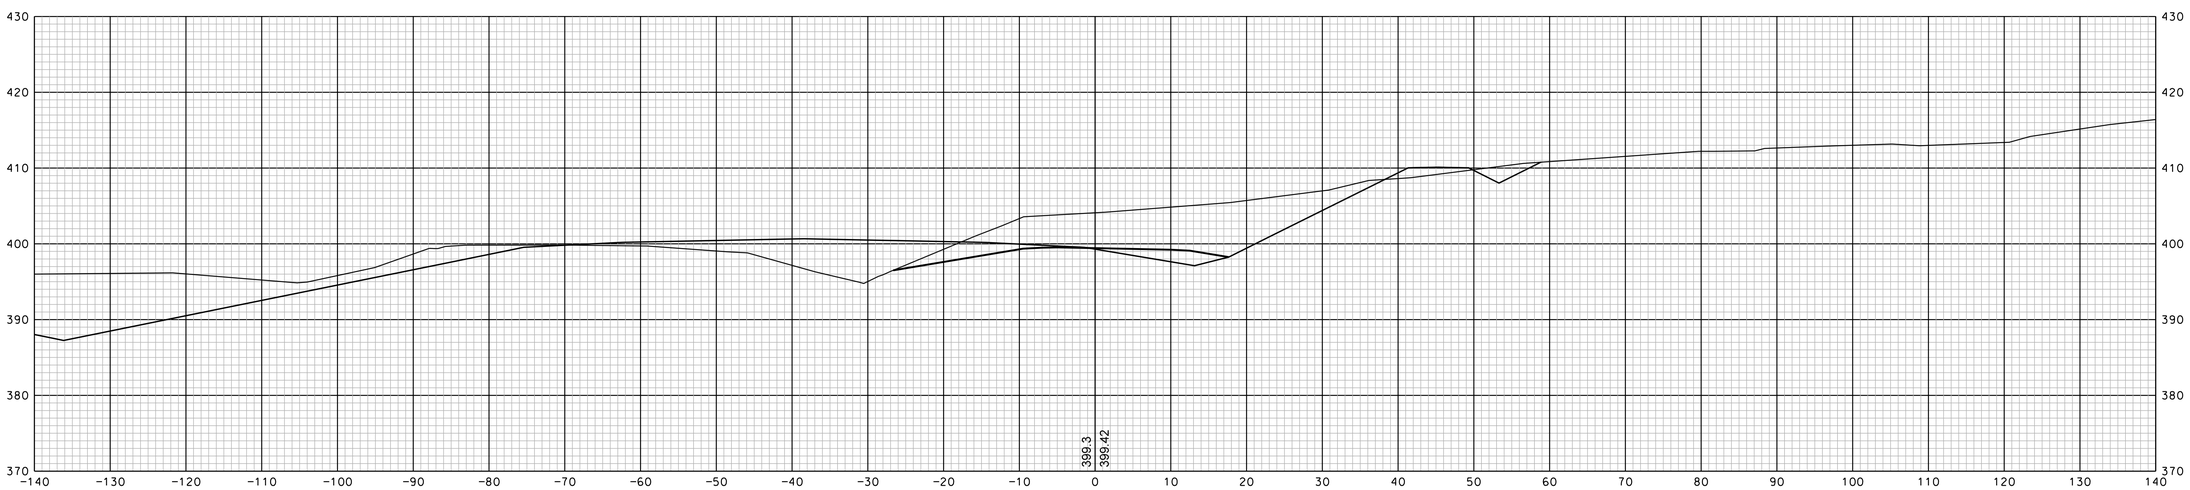

57+00

SDR PROCESSED		DATE	
NEW DESIGN	EMM	DATE	1/23/2020
SHEET CHECKED	NCF	DATE	1/23/2020
AS BUILT DETAILS		DATE	

SHEET TOTALS

COMMON EXCAV.	– C.Y.	ROCK EXCAV.	– C.Y.
FILL	– C.Y.	MUCK EXCAV.	– C.Y.

DGN	STATE PROJECT NO.	SHEET NO.	TOTAL SHEETS
13065xs	13065	174	346

REVISIONS AFTER PROPOSAL

NUMBER	DATE	STATION	STATION	DESCRIPTION

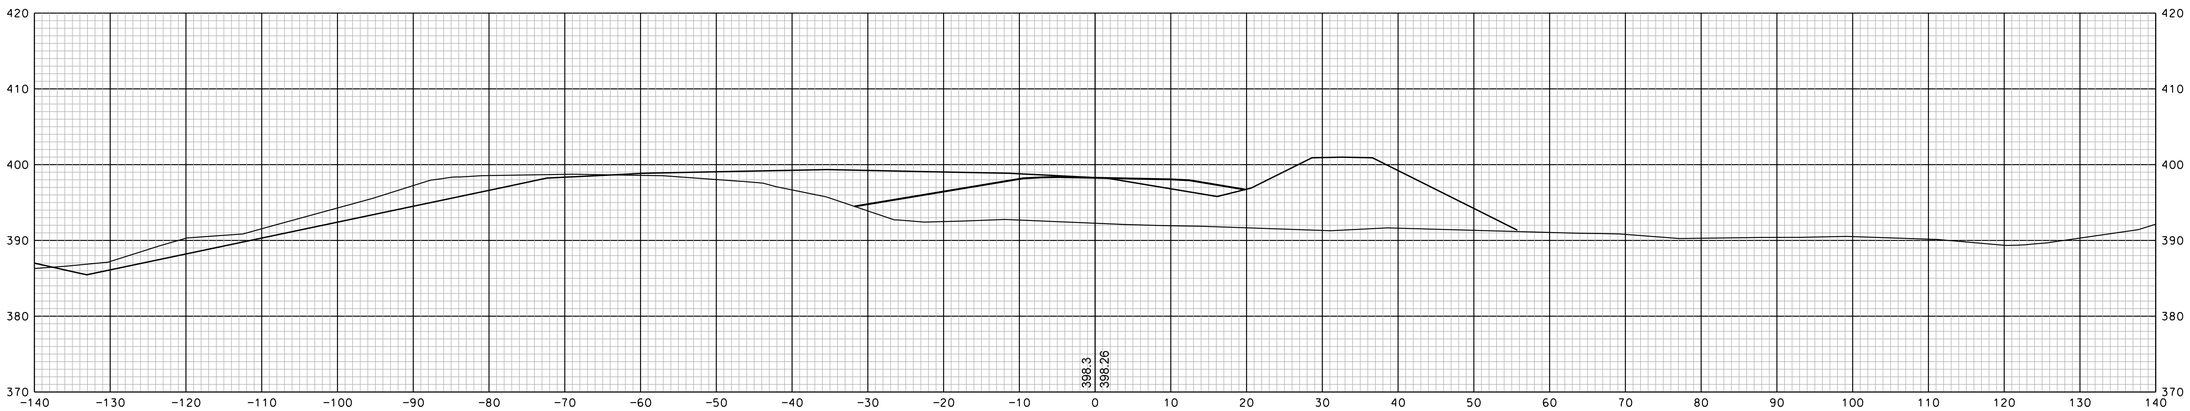

58+50

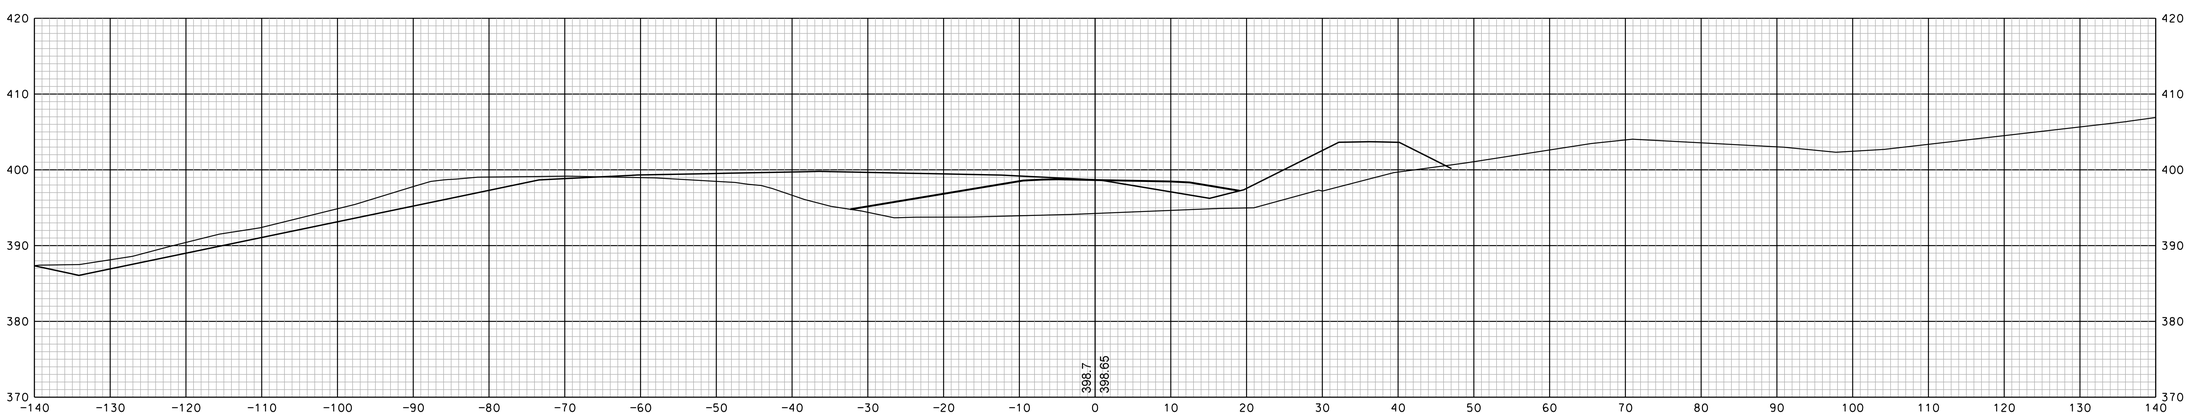

58+00

		DATE
SDR PROCESSED		
NEW DESIGN	EMM	DATE 1/23/2020
SHEET CHECKED	NCF	DATE 1/23/2020
AS BUILT DETAILS		DATE

SHEET TOTALS

COMMON EXCAV. – C.Y. ROCK EXCAV. – C.Y.

FILL – C.Y. MUCK EXCAV. – C.Y.

DGN	STATE PROJECT NO.	SHEET NO.	TOTAL SHEETS
13065xs	13065	175	346

REVISIONS AFTER PROPOSAL

NUMBER	DATE	STATION	STATION	DESCRIPTION

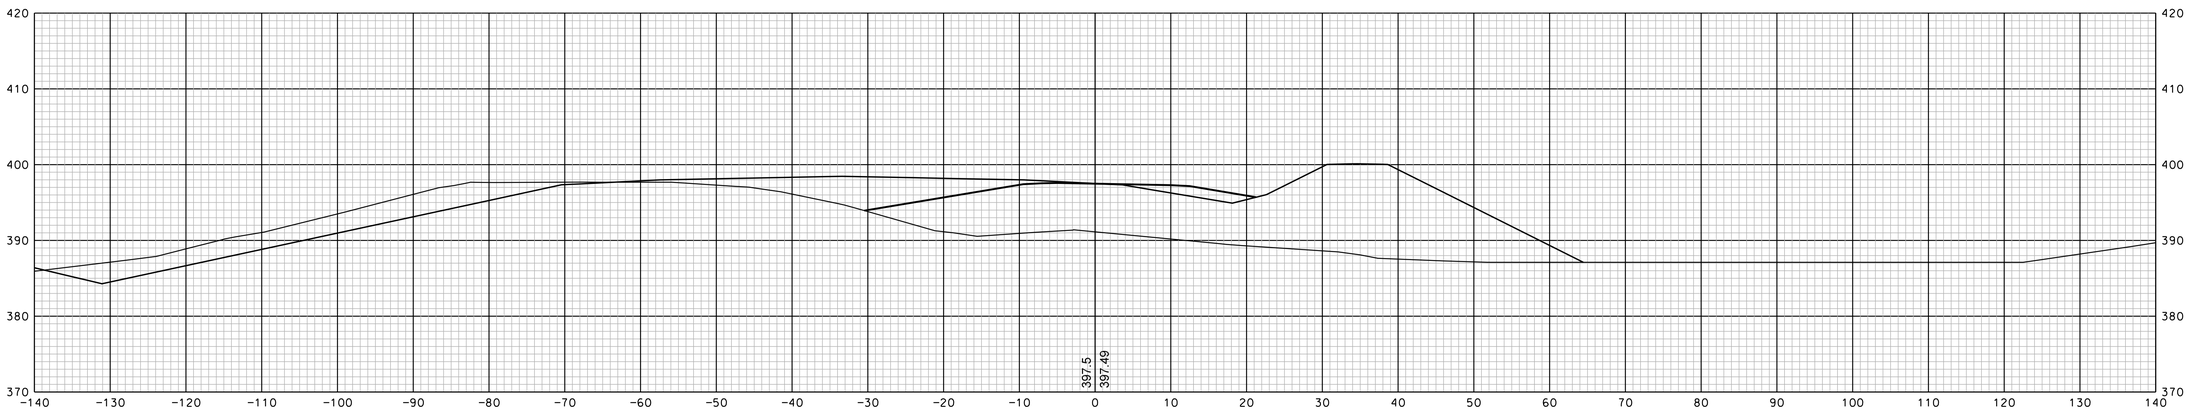

59+50

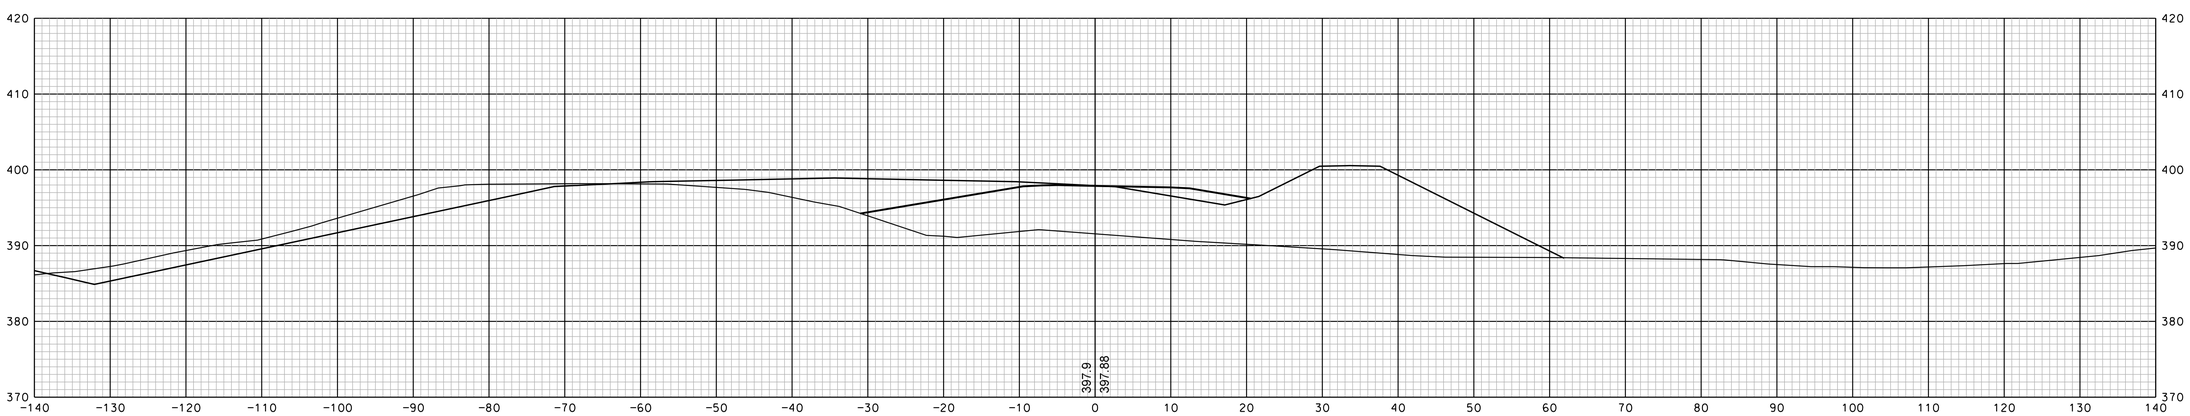

59+00

SDR PROCESSED		DATE	
NEW DESIGN	EMM	DATE	1/23/2020
SHEET CHECKED	NCF	DATE	1/23/2020
AS BUILT DETAILS		DATE	

SHEET TOTALS

COMMON EXCAV. – C.Y. ROCK EXCAV. – C.Y.

FILL – C.Y. MUCK EXCAV. – C.Y.

DGN	STATE PROJECT NO.	SHEET NO.	TOTAL SHEETS
13065xs	13065	176	346

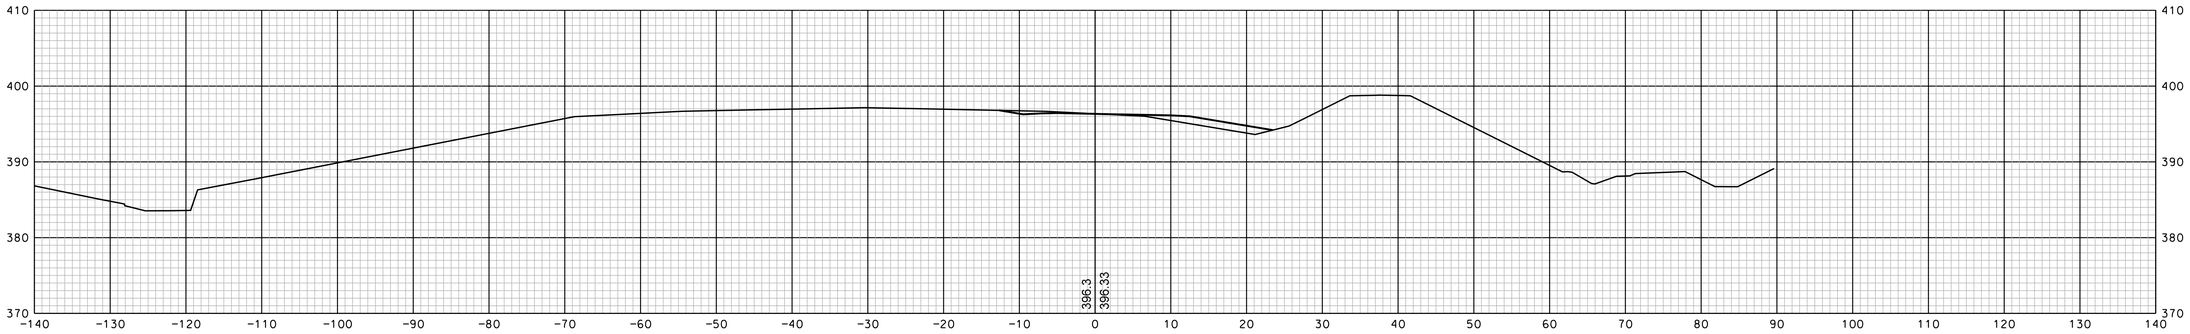

61+00

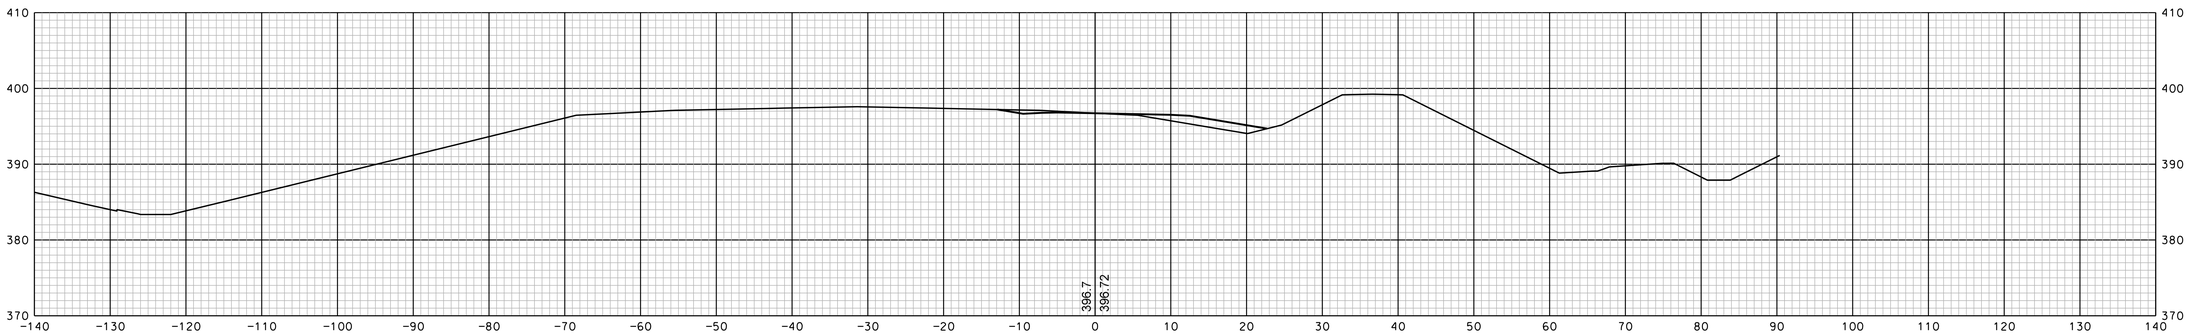

60+50

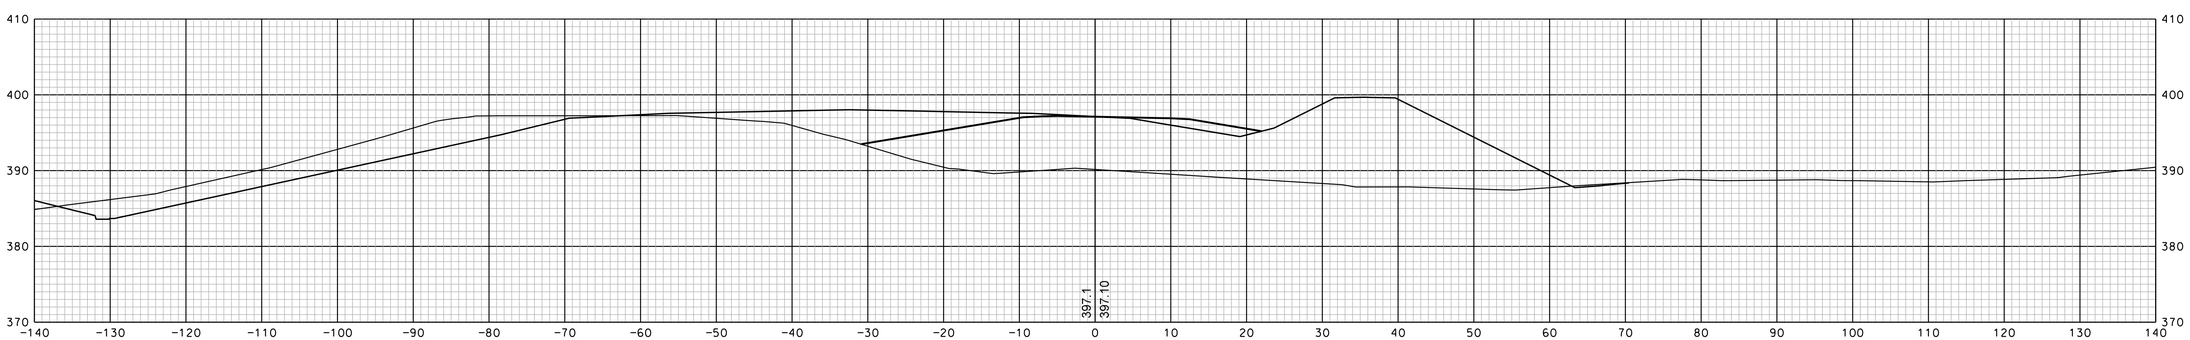

60+00

SHEET TOTALS			
COMMON EXCAV.	– C.Y.	ROCK EXCAV.	– C.Y.
FILL	– C.Y.	MUCK EXCAV.	– C.Y.

DGN	STATE PROJECT NO.	SHEET NO.	TOTAL SHEETS
13065xs	13065	177	346

REVISIONS AFTER PROPOSAL

NUMBER	DATE	STATION	STATION	DESCRIPTION

		DATE
SDR PROCESSED		
NEW DESIGN	EMM	DATE 1/23/2020
SHEET CHECKED	NCF	DATE 1/23/2020
AS BUILT DETAILS		DATE

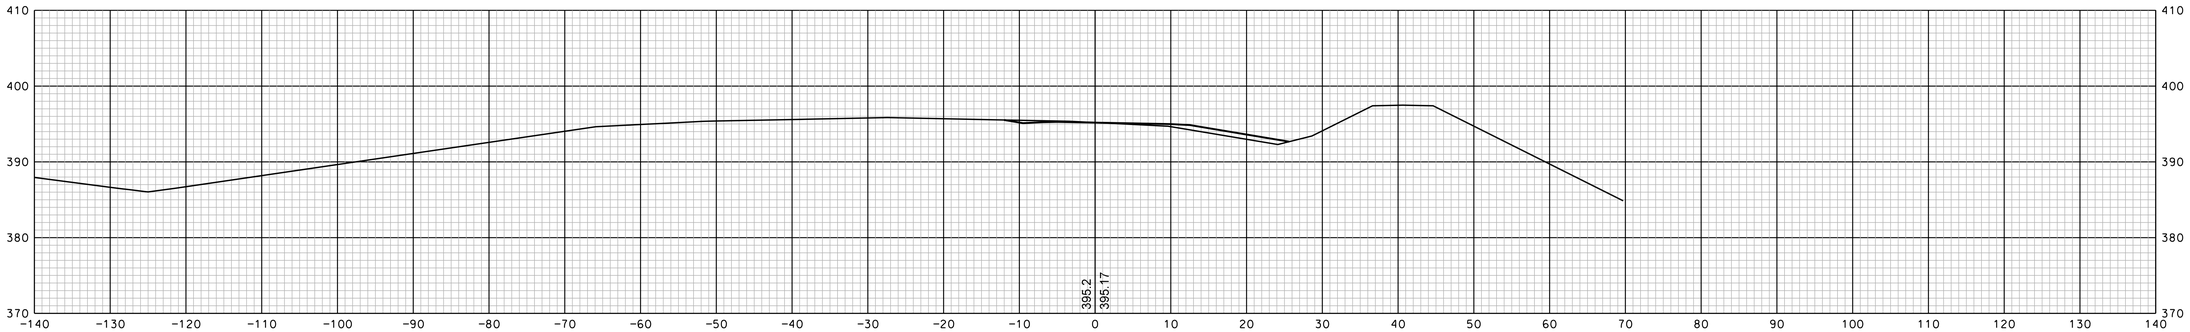

62+50

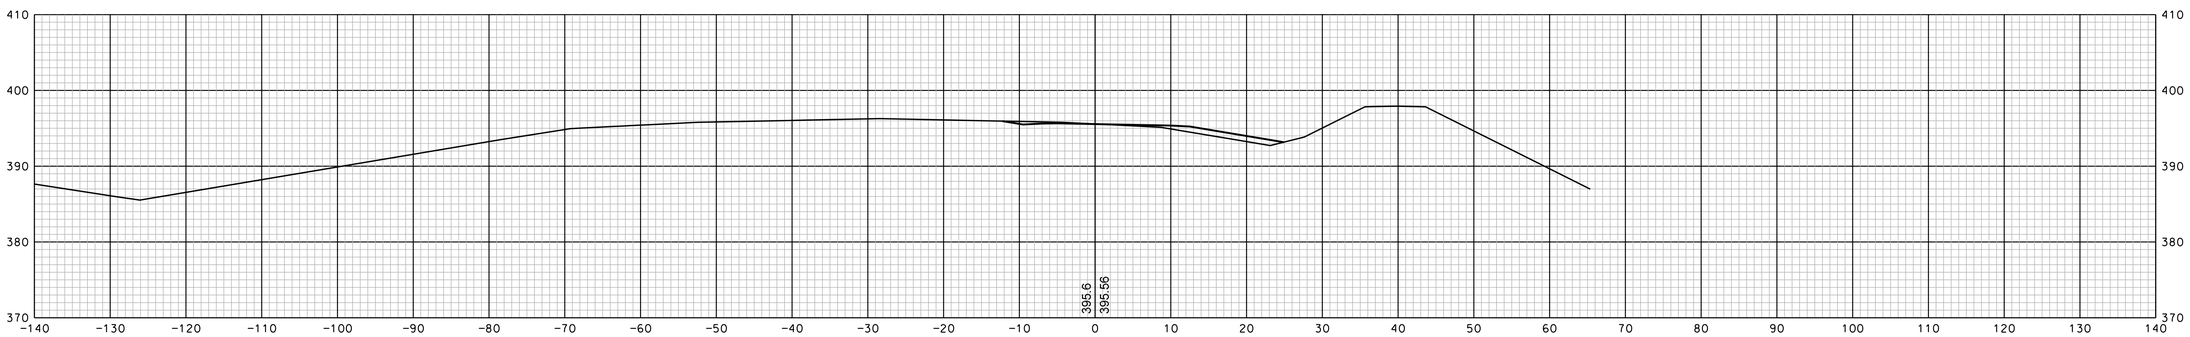

62+00

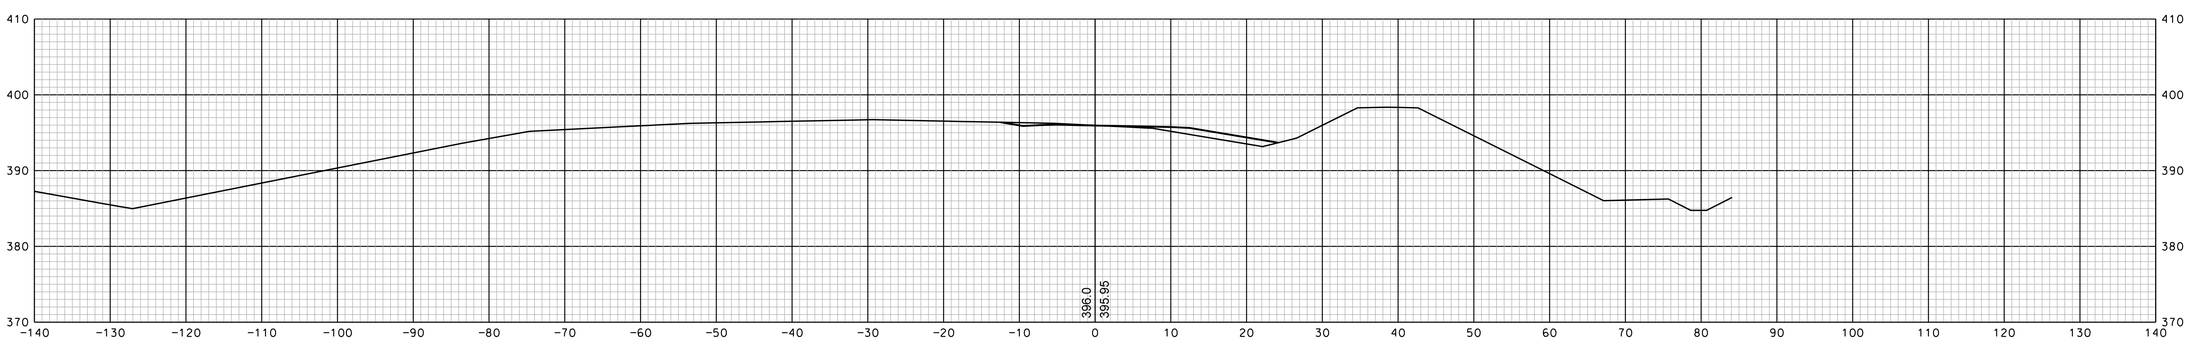

61+50

SHEET TOTALS			
COMMON EXCAV.	- C.Y.	ROCK EXCAV.	- C.Y.
FILL	- C.Y.	MUCK EXCAV.	- C.Y.

DGN	STATE PROJECT NO.	SHEET NO.	TOTAL SHEETS
13065xs	13065	178	346

REVISIONS AFTER PROPOSAL

NUMBER	DATE	STATION	STATION	DESCRIPTION

		DATE
SDR PROCESSED		
NEW DESIGN	EMM	DATE 1/23/2020
SHEET CHECKED	NCF	DATE 1/23/2020
AS BUILT DETAILS		DATE

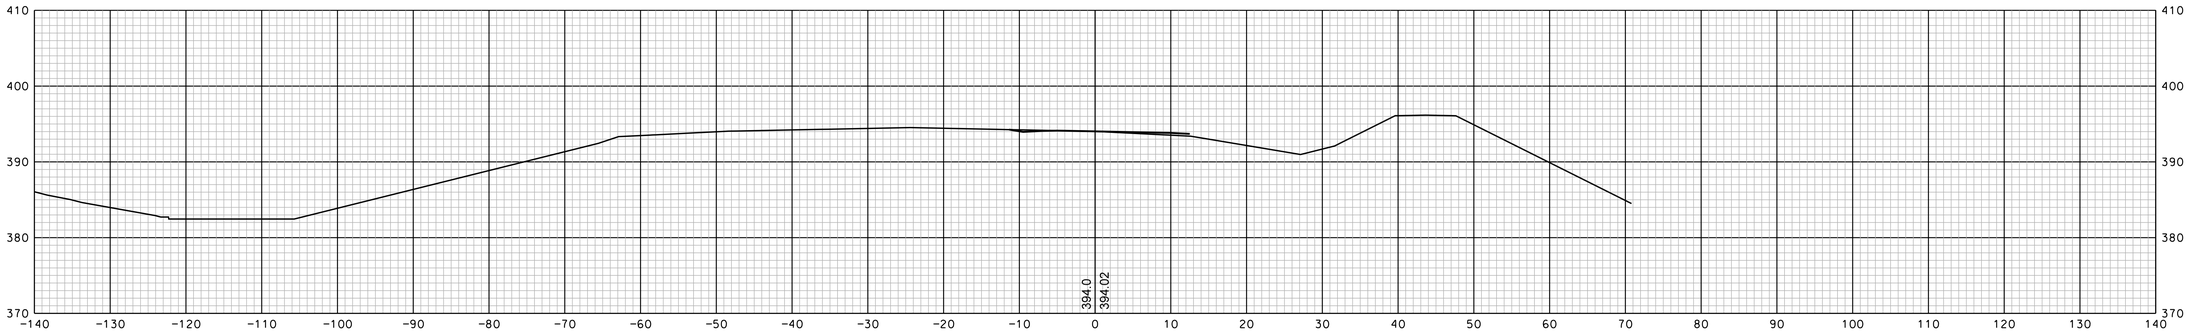

64+00

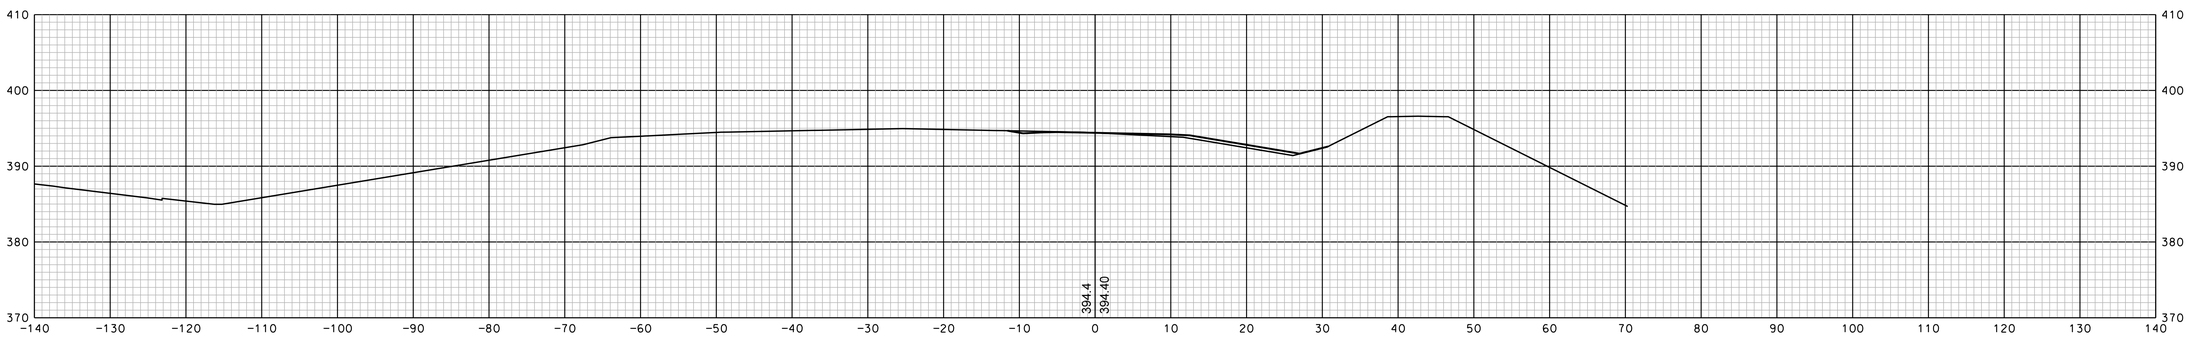

63+50

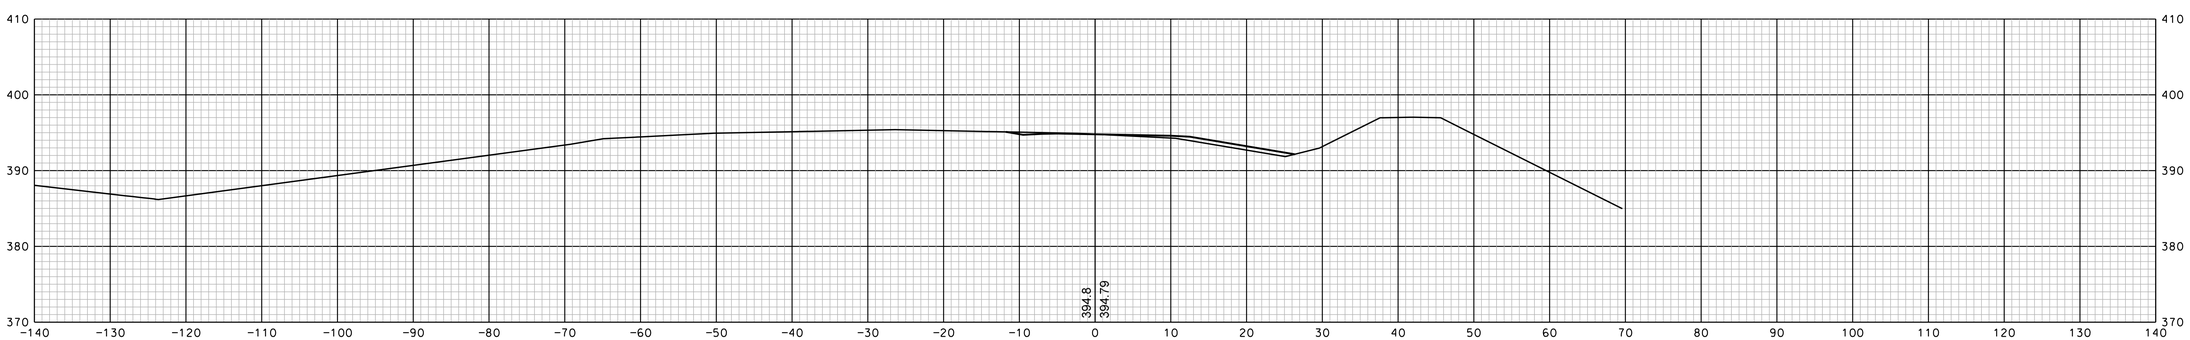

63+00

SHEET TOTALS			
COMMON EXCAV.	- C.Y.	ROCK EXCAV.	- C.Y.
FILL	- C.Y.	MUCK EXCAV.	- C.Y.

DGN	STATE PROJECT NO.	SHEET NO.	TOTAL SHEETS
13065xs	13065	179	346

REVISIONS AFTER PROPOSAL

NUMBER	DATE	STATION	STATION	DESCRIPTION

SDR PROCESSED		DATE	
NEW DESIGN	EMM	DATE	1/23/2020
SHEET CHECKED	NCF	DATE	1/23/2020
AS BUILT DETAILS		DATE	

REVISIONS AFTER PROPOSAL

NUMBER	DATE	STATION	STATION	DESCRIPTION

SDR PROCESSED		DATE
NEW DESIGN	EMM	DATE 1/23/2020
SHEET CHECKED	NCF	DATE 1/23/2020
AS BUILT DETAILS		DATE

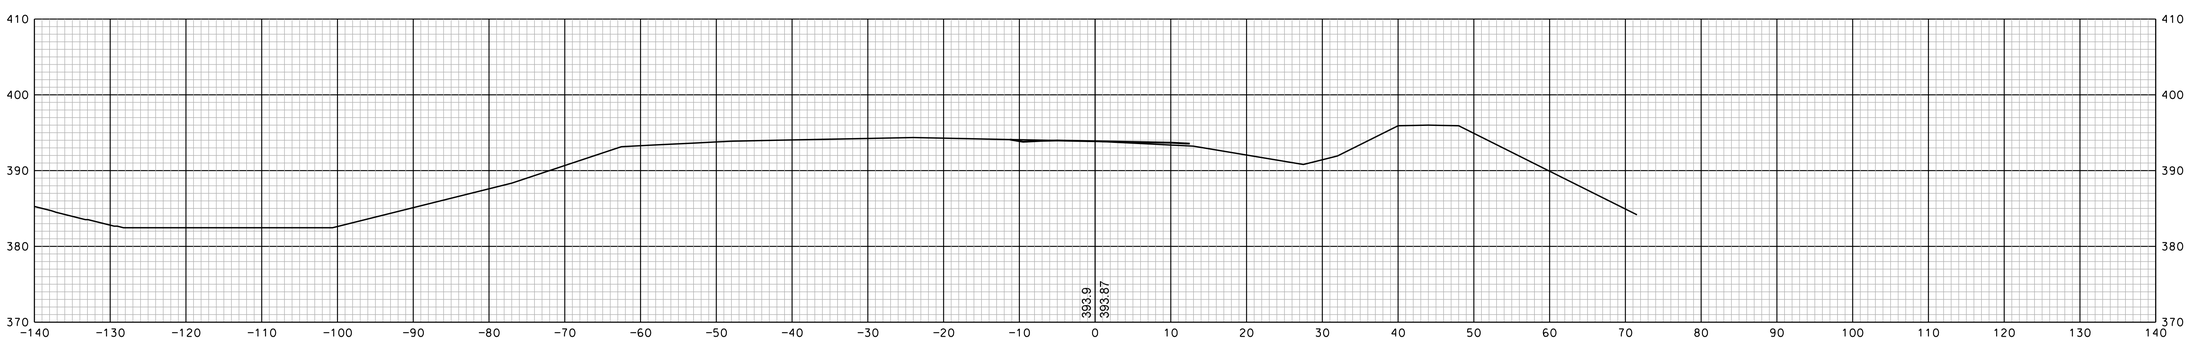

64+19

SHEET TOTALS			
COMMON EXCAV.	– C.Y.	ROCK EXCAV.	– C.Y.
FILL	– C.Y.	MUCK EXCAV.	– C.Y.

DGN	STATE PROJECT NO.	SHEET NO.	TOTAL SHEETS
13065xs	13065	180	346

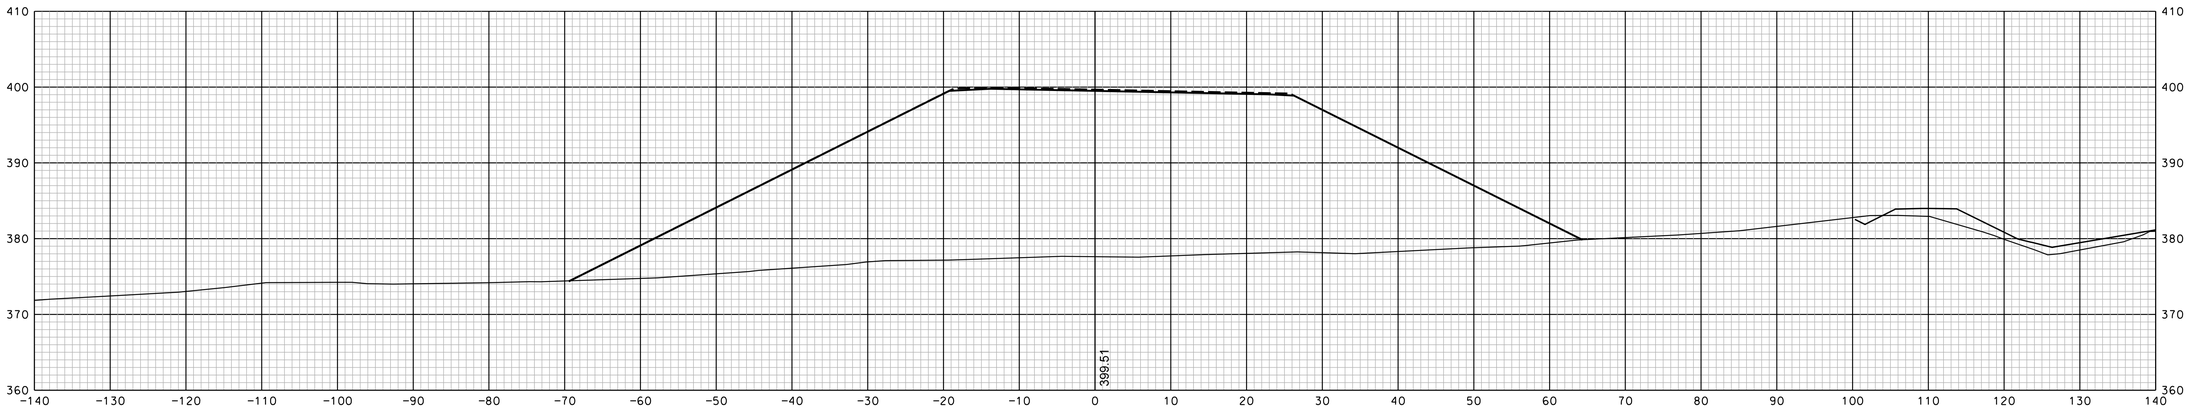

80+50

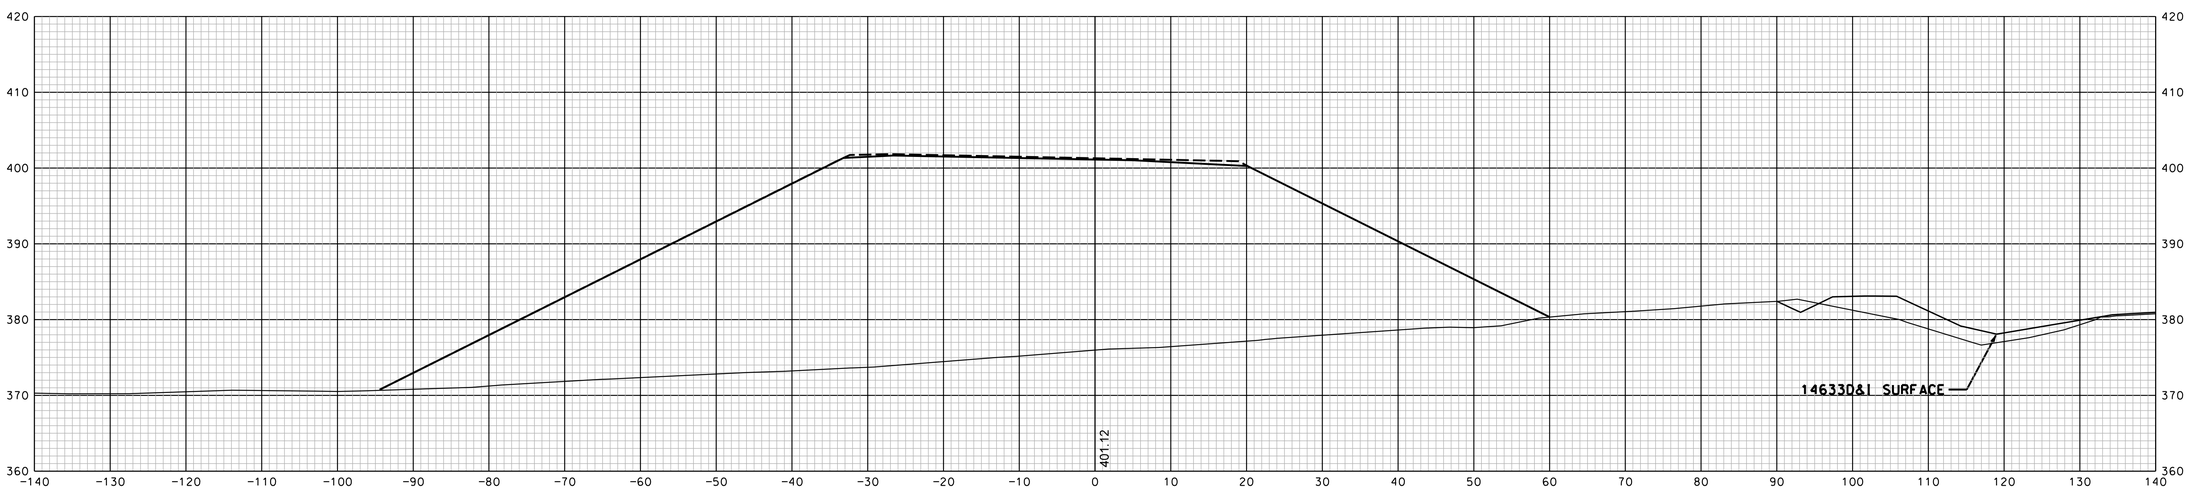

80+00

SHEET TOTALS			
COMMON EXCAV. – C.Y.		ROCK EXCAV. – C.Y.	
FILL – C.Y.		MUCK EXCAV. – C.Y.	
DGN	STATE PROJECT NO.	SHEET NO.	TOTAL SHEETS
13065xs	13065	181	346

REVISIONS AFTER PROPOSAL

NUMBER	DATE	STATION	STATION	DESCRIPTION

		DATE
SOR PROCESSED		
NEW DESIGN	EMM	DATE 1/23/2020
SHEET CHECKED	NCF	DATE 1/23/2020
AS BUILT DETAILS		DATE

I-93 Southbound Off Ramp Sheets 181-194

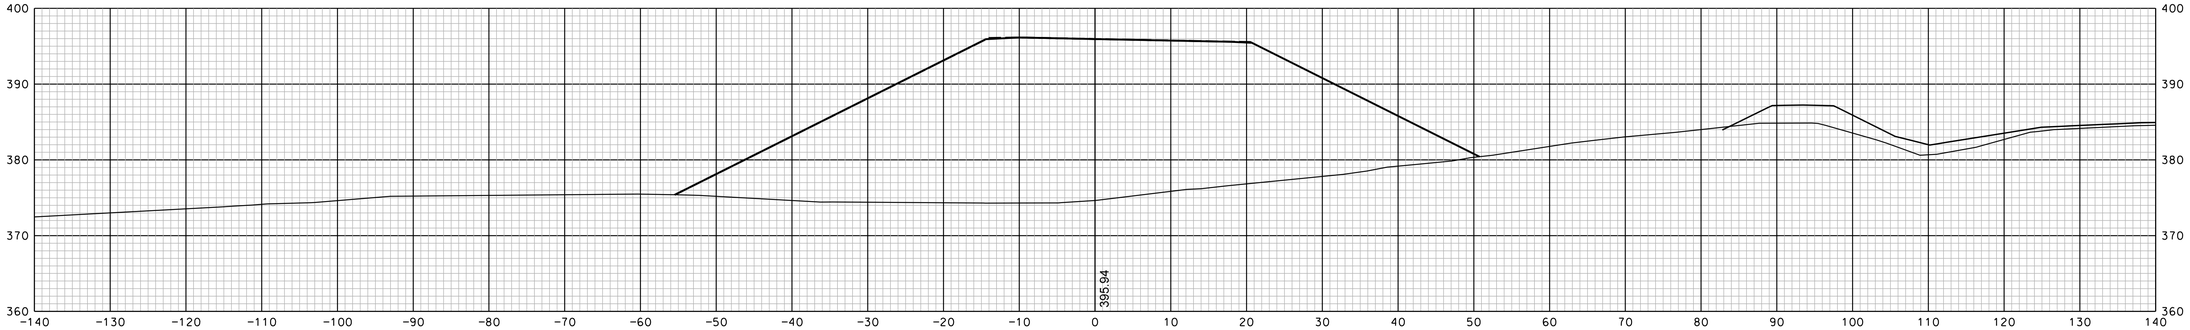

82+00

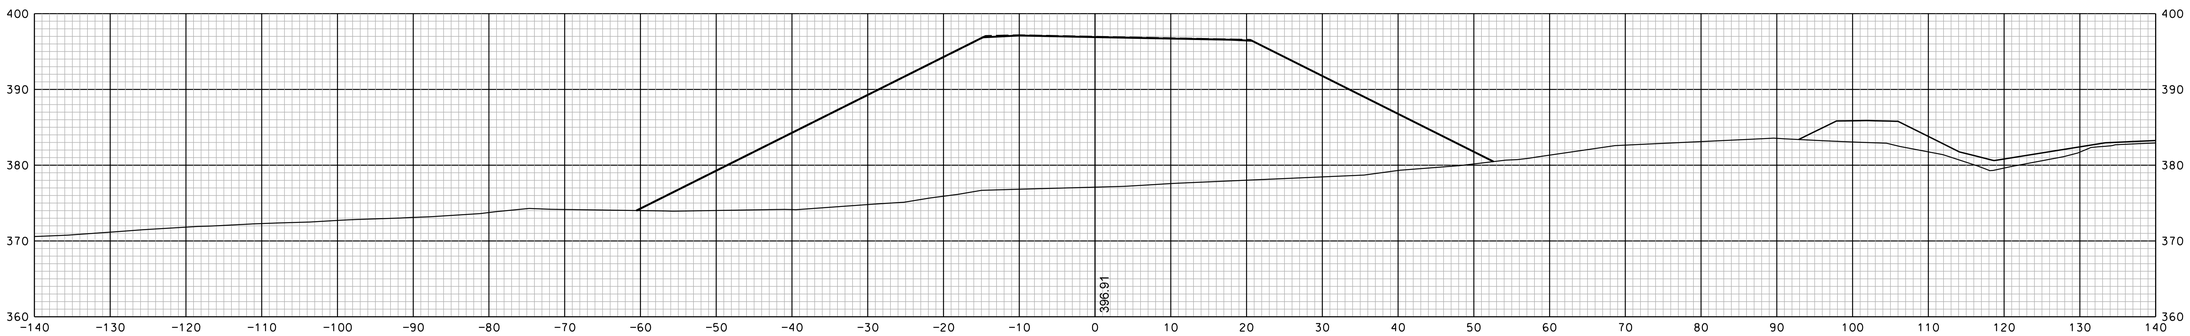

81+50

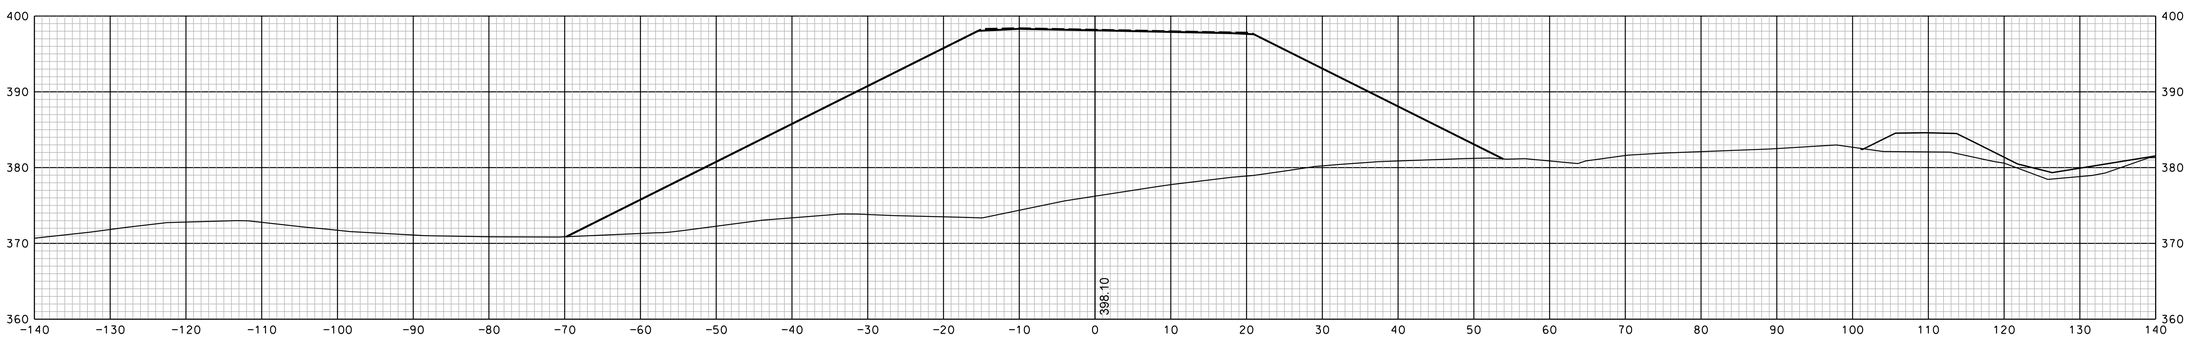

81+00

REVISIONS AFTER PROPOSAL

NUMBER	DATE	STATION	STATION	DESCRIPTION

SDR PROCESSED		DATE
NEW DESIGN	EMM	DATE 1/23/2020
SHEET CHECKED	NCF	DATE 1/23/2020
AS BUILT DETAILS		DATE

SHEET TOTALS

COMMON EXCAV.	– C.Y.	ROCK EXCAV.	– C.Y.
FILL	– C.Y.	MUCK EXCAV.	– C.Y.

DGN	STATE PROJECT NO.	SHEET NO.	TOTAL SHEETS
13065xs	13065	182	346

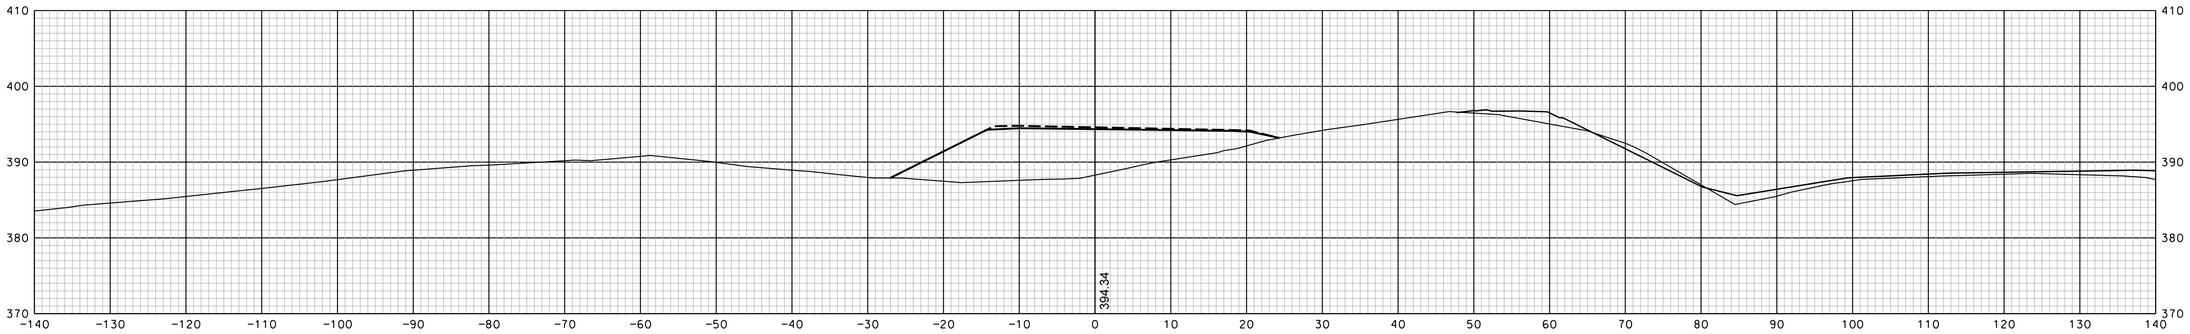

83+50

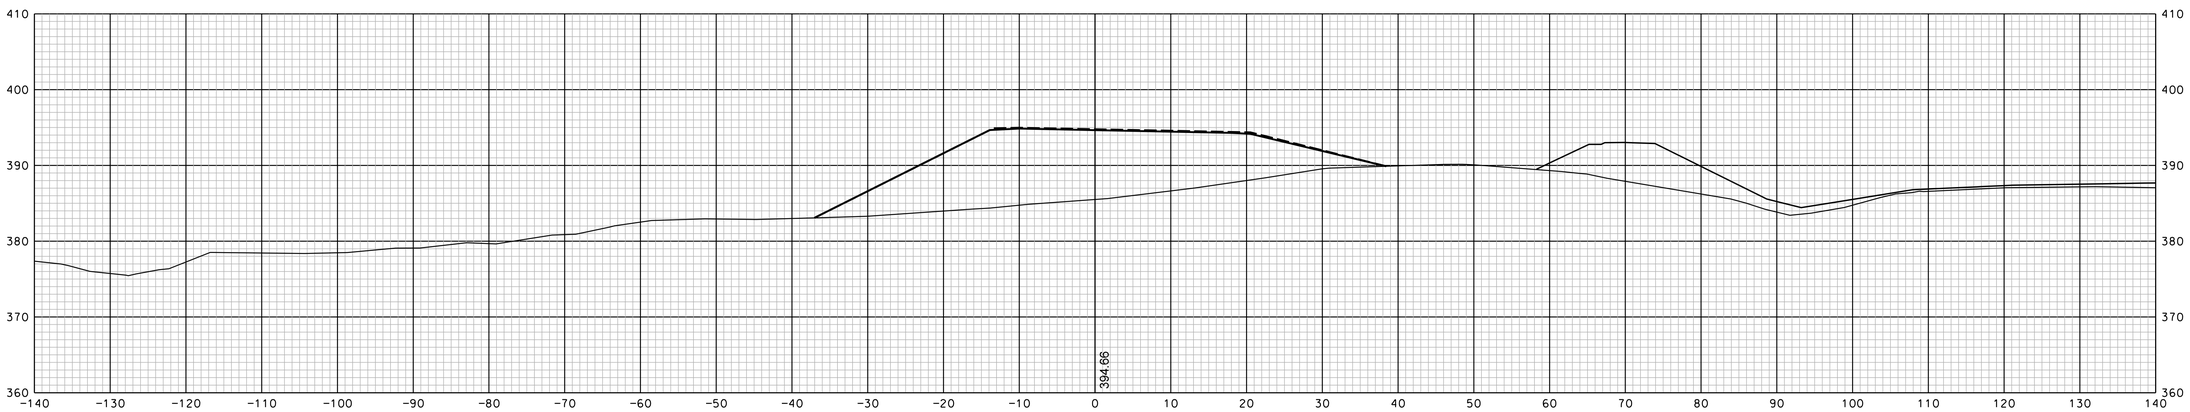

83+00

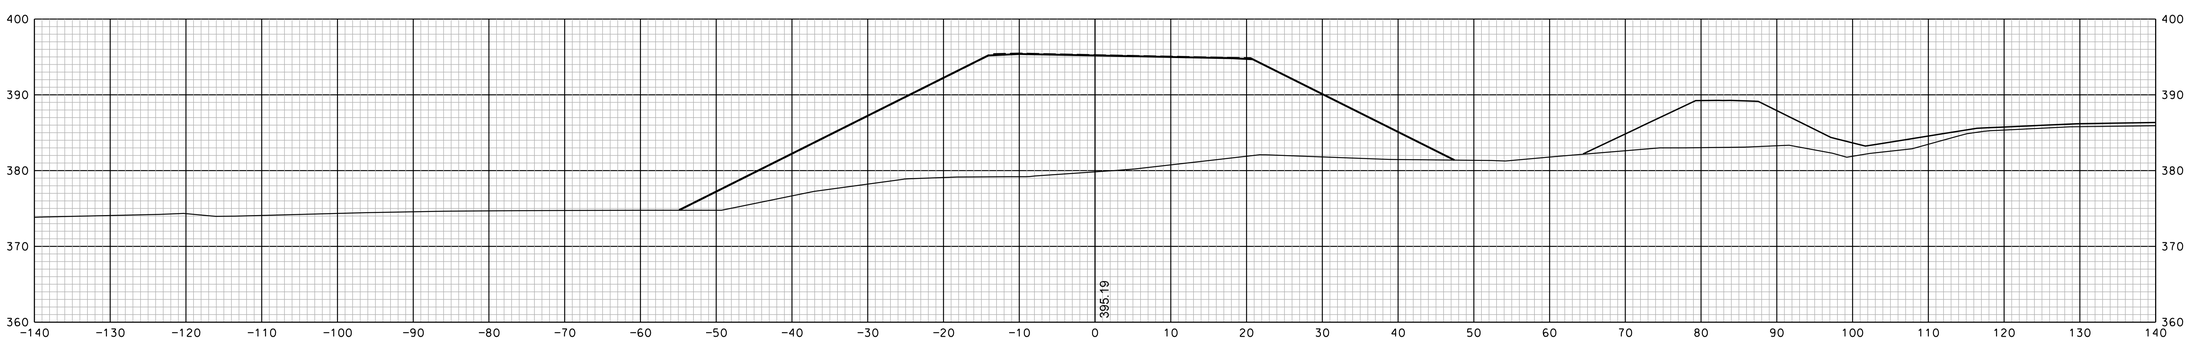

82+50

REVISIONS AFTER PROPOSAL			
NUMBER	DATE	STATION	STATION	DESCRIPTION

SDR PROCESSED		DATE	
NEW DESIGN	EMM	DATE	1/23/2020
SHEET CHECKED	NCF	DATE	1/23/2020
AS BUILT DETAILS		DATE	

SHEET TOTALS

COMMON EXCAV. – C.Y. ROCK EXCAV. – C.Y.

FILL – C.Y. MUCK EXCAV. – C.Y.

DGN	STATE PROJECT NO.	SHEET NO.	TOTAL SHEETS
13065xs	13065	183	346

REVISIONS AFTER PROPOSAL

NUMBER	DATE	STATION	STATION	DESCRIPTION

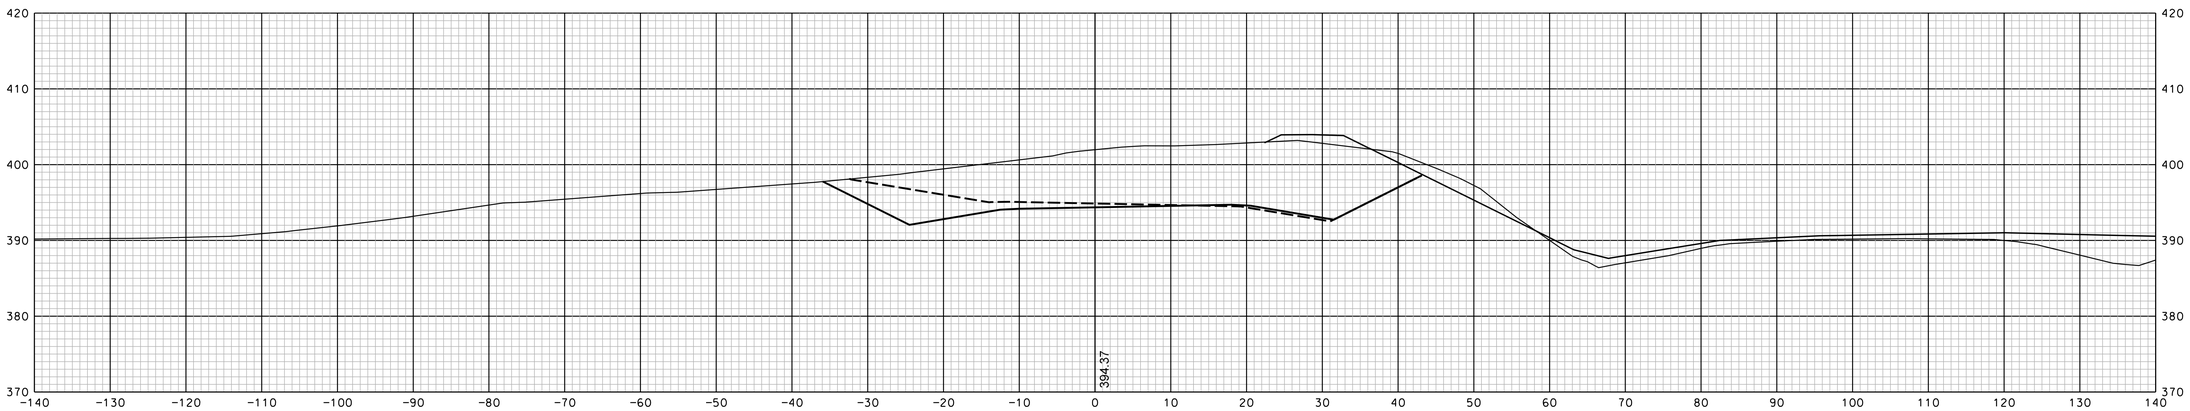

84+50

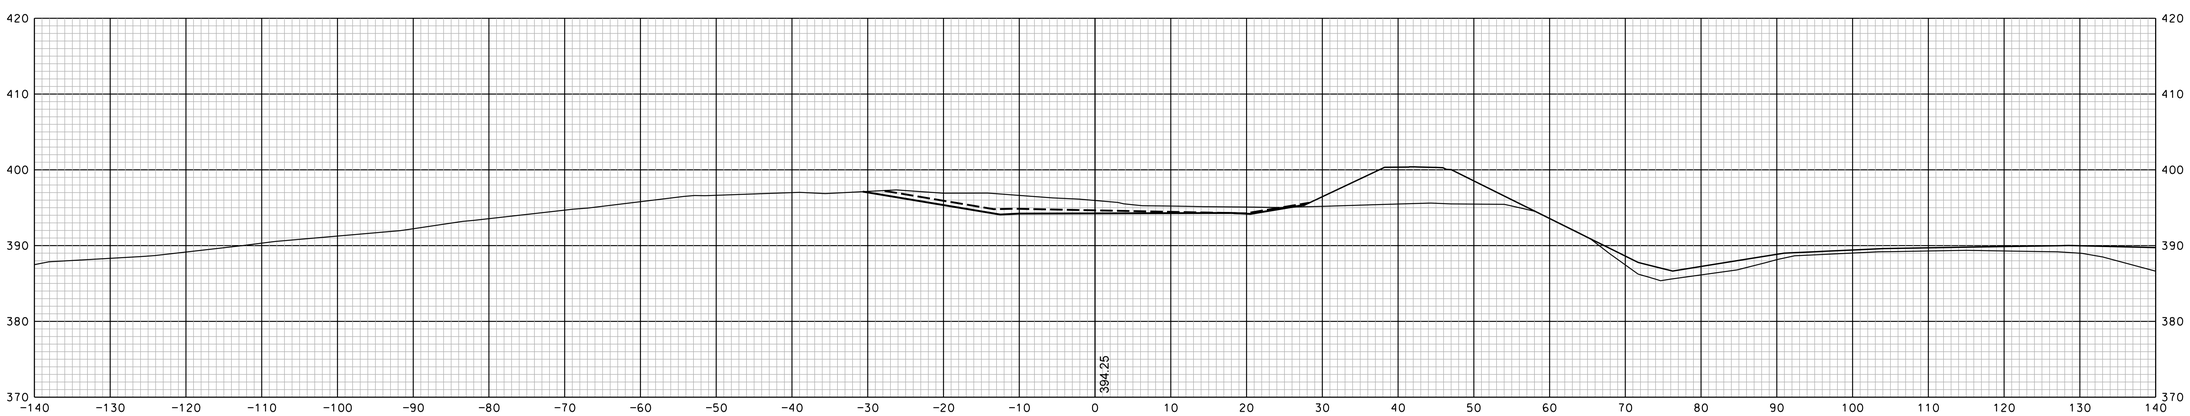

84+00

		DATE
SDR PROCESSED		
NEW DESIGN	EMM	DATE 1/23/2020
SHEET CHECKED	NCF	DATE 1/23/2020
AS BUILT DETAILS		DATE

SHEET TOTALS

COMMON EXCAV. – C.Y. ROCK EXCAV. – C.Y.

FILL – C.Y. MUCK EXCAV. – C.Y.

DGN	STATE PROJECT NO.	SHEET NO.	TOTAL SHEETS
13065xs	13065	184	346

REVISIONS AFTER PROPOSAL

NUMBER	DATE	STATION	STATION	DESCRIPTION

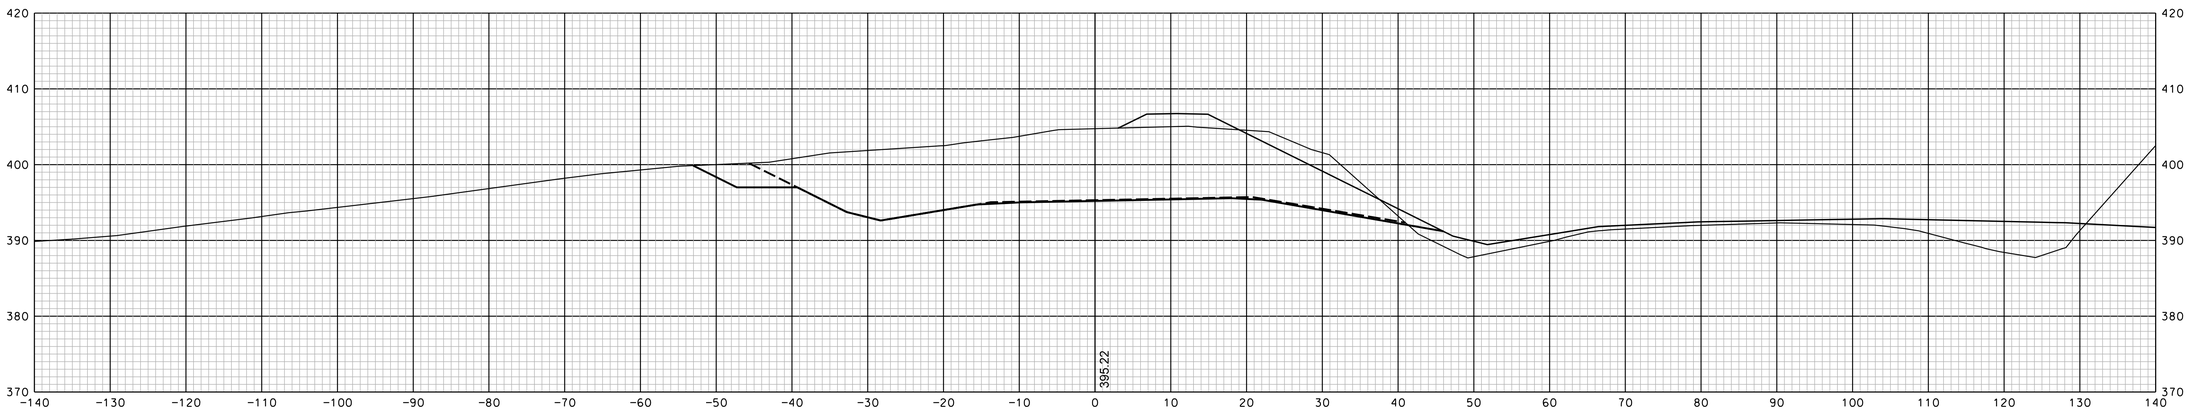

85+50

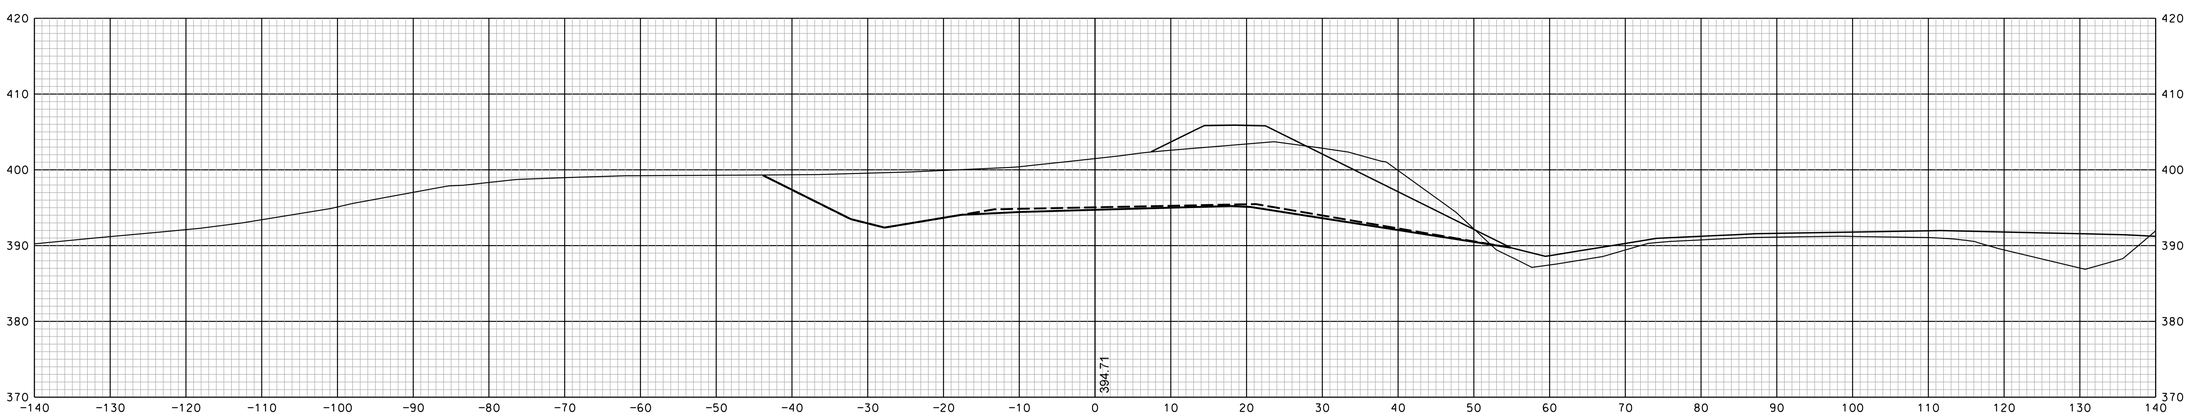

85+00

		DATE
SDR PROCESSED		
NEW DESIGN	EMM	DATE 1/23/2020
SHEET CHECKED	NCF	DATE 1/23/2020
AS BUILT DETAILS		DATE

SHEET TOTALS

COMMON EXCAV. – C.Y. ROCK EXCAV. – C.Y.

FILL – C.Y. MUCK EXCAV. – C.Y.

DGN	STATE PROJECT NO.	SHEET NO.	TOTAL SHEETS
13065xs	13065	185	346

REVISIONS AFTER PROPOSAL

NUMBER	DATE	STATION	STATION	DESCRIPTION

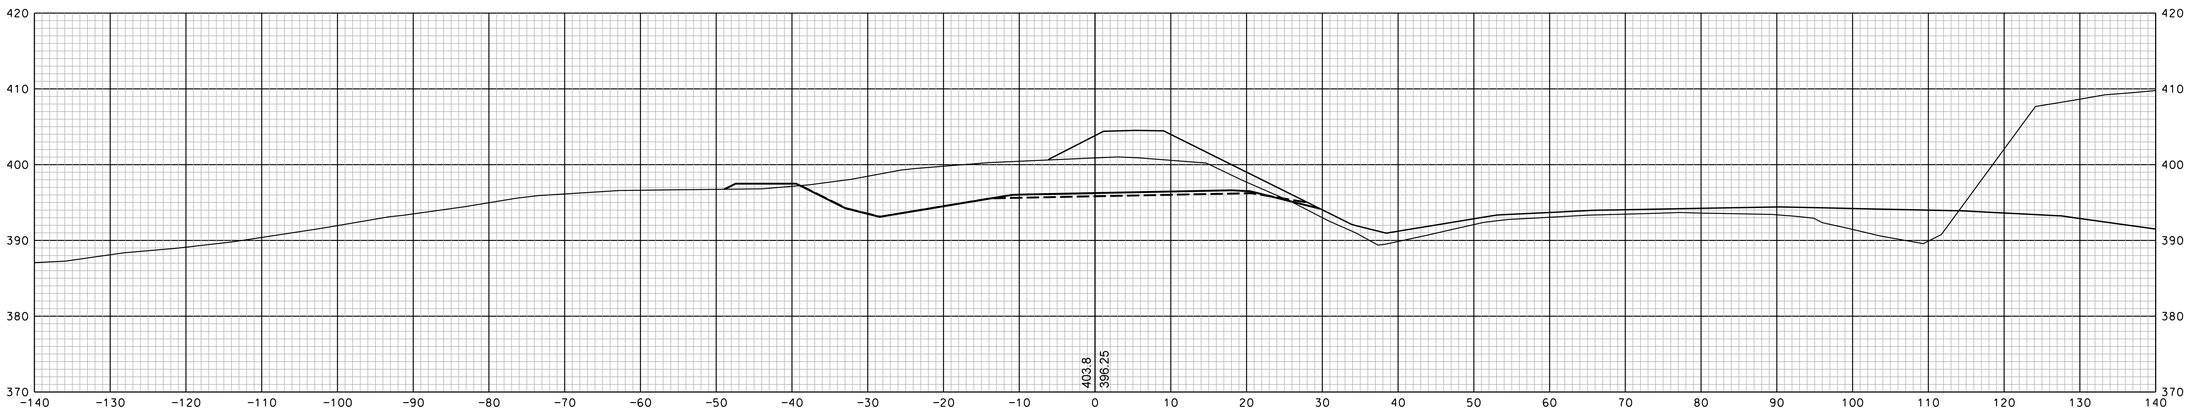

86+50

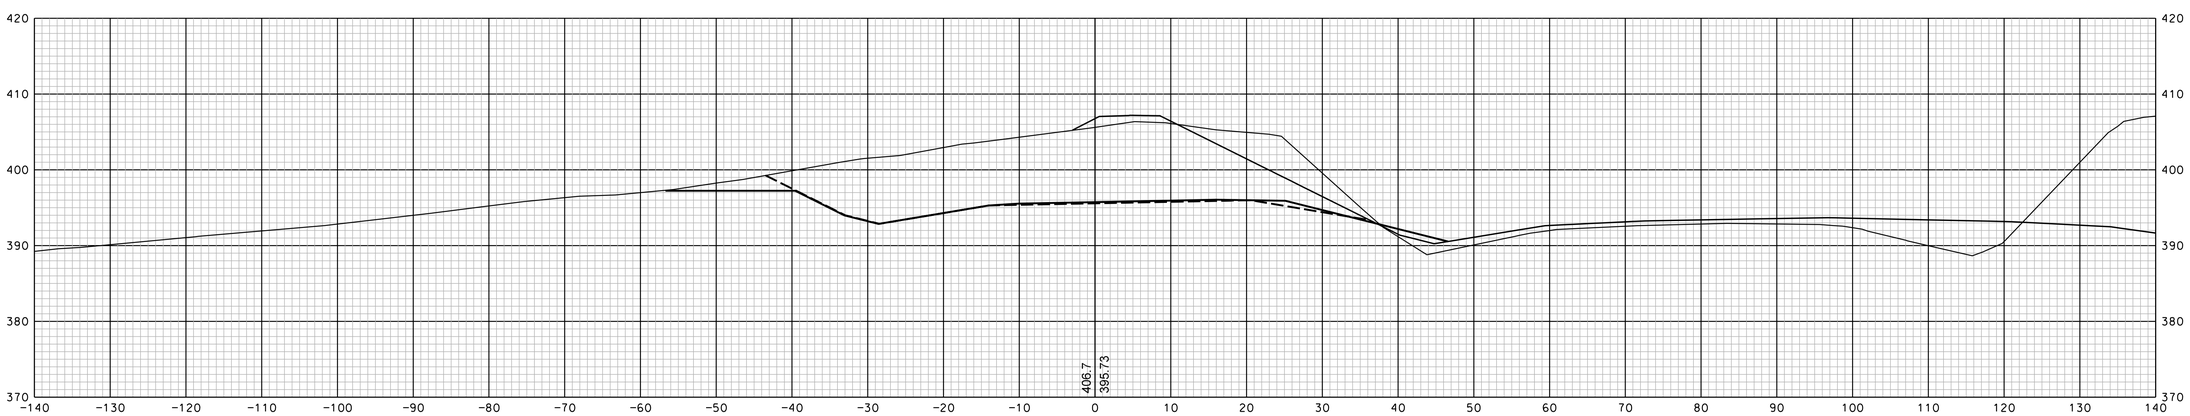

86+00

		DATE
SDR PROCESSED		
NEW DESIGN	EMM	DATE 1/23/2020
SHEET CHECKED	NCF	DATE 1/23/2020
AS BUILT DETAILS		DATE

SHEET TOTALS

COMMON EXCAV. – C.Y. ROCK EXCAV. – C.Y.

FILL – C.Y. MUCK EXCAV. – C.Y.

DGN	STATE PROJECT NO.	SHEET NO.	TOTAL SHEETS
13065xs	13065	186	346

REVISIONS AFTER PROPOSAL

NUMBER	DATE	STATION	STATION	DESCRIPTION

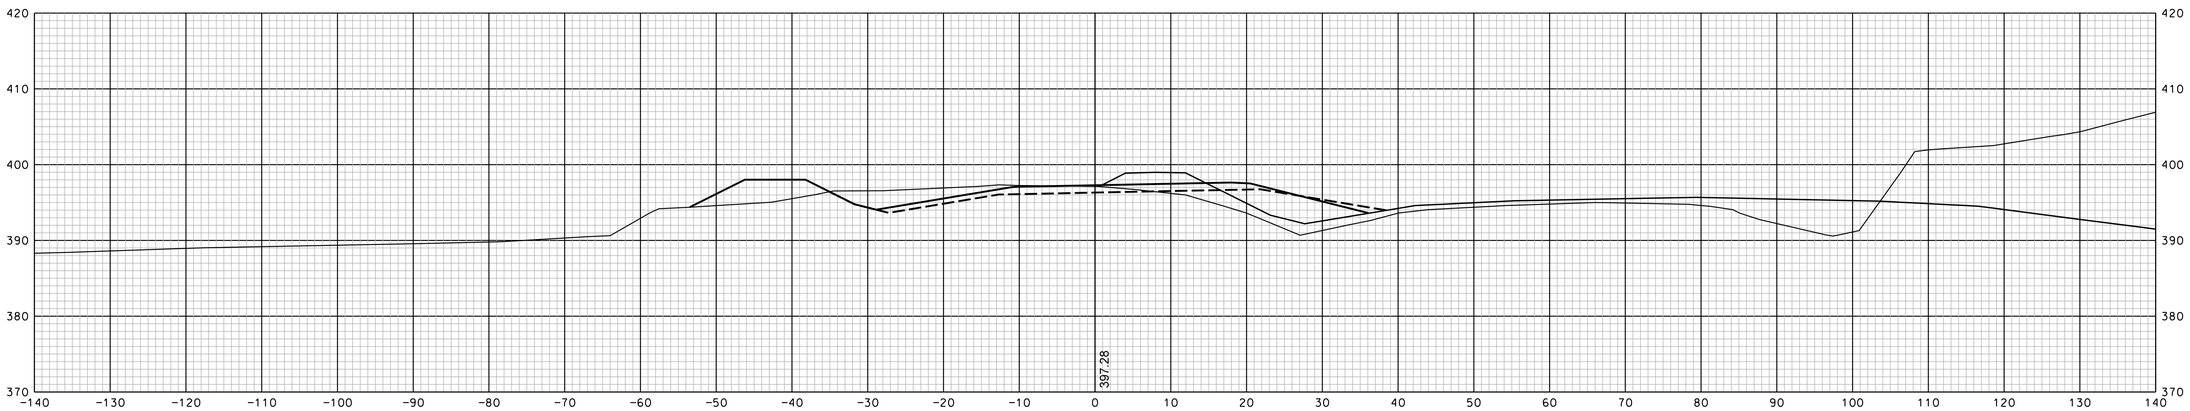

87+50

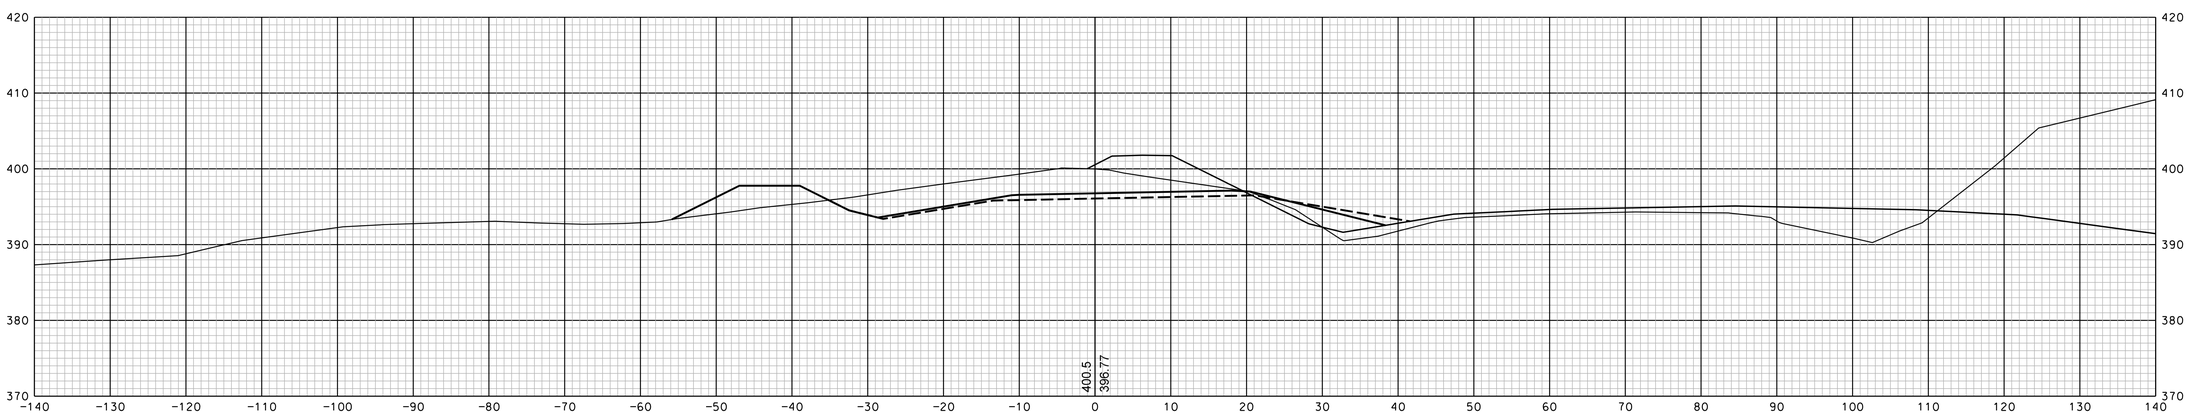

87+00

SDR PROCESSED DATE
NEW DESIGN EMM DATE 1/23/2020
SHEET CHECKED NCF DATE 1/23/2020

AS BUILT DETAILS DATE

SHEET TOTALS

COMMON EXCAV.	– C.Y.	ROCK EXCAV.	– C.Y.
FILL	– C.Y.	MUCK EXCAV.	– C.Y.

DGN	STATE PROJECT NO.	SHEET NO.	TOTAL SHEETS
13065xs	13065	187	346

REVISIONS AFTER PROPOSAL

NUMBER	DATE	STATION	STATION	DESCRIPTION

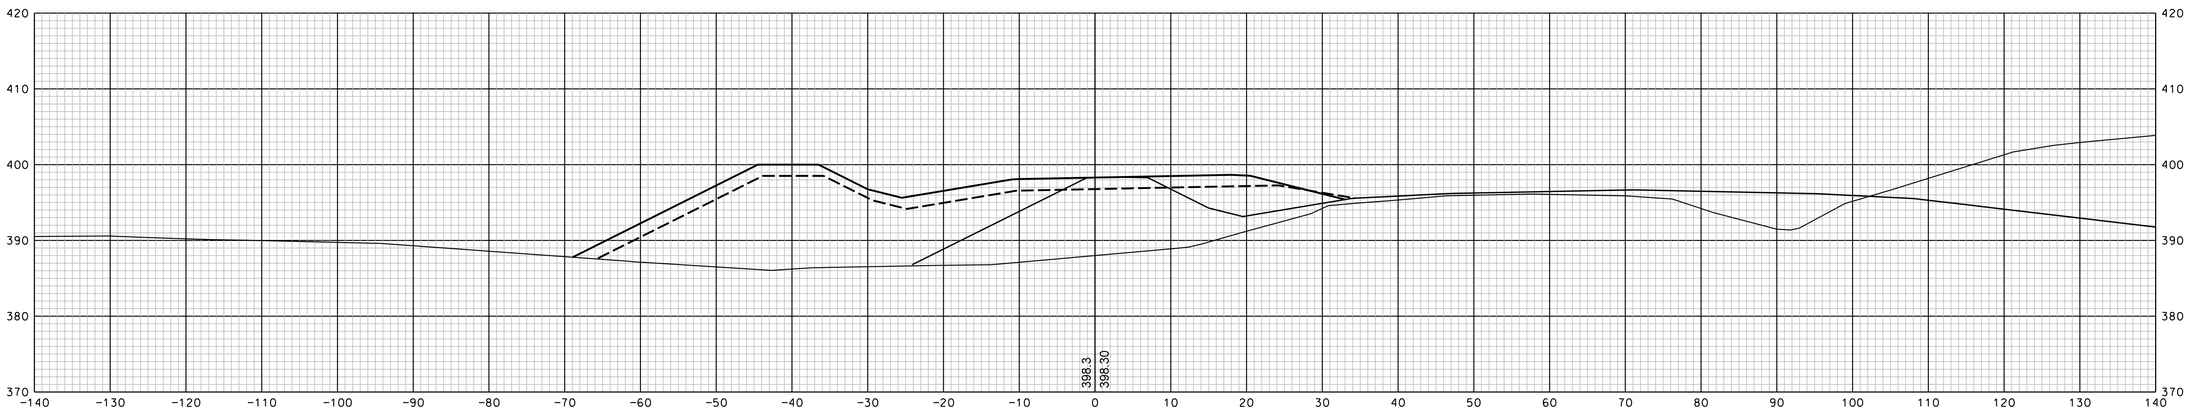

88+50

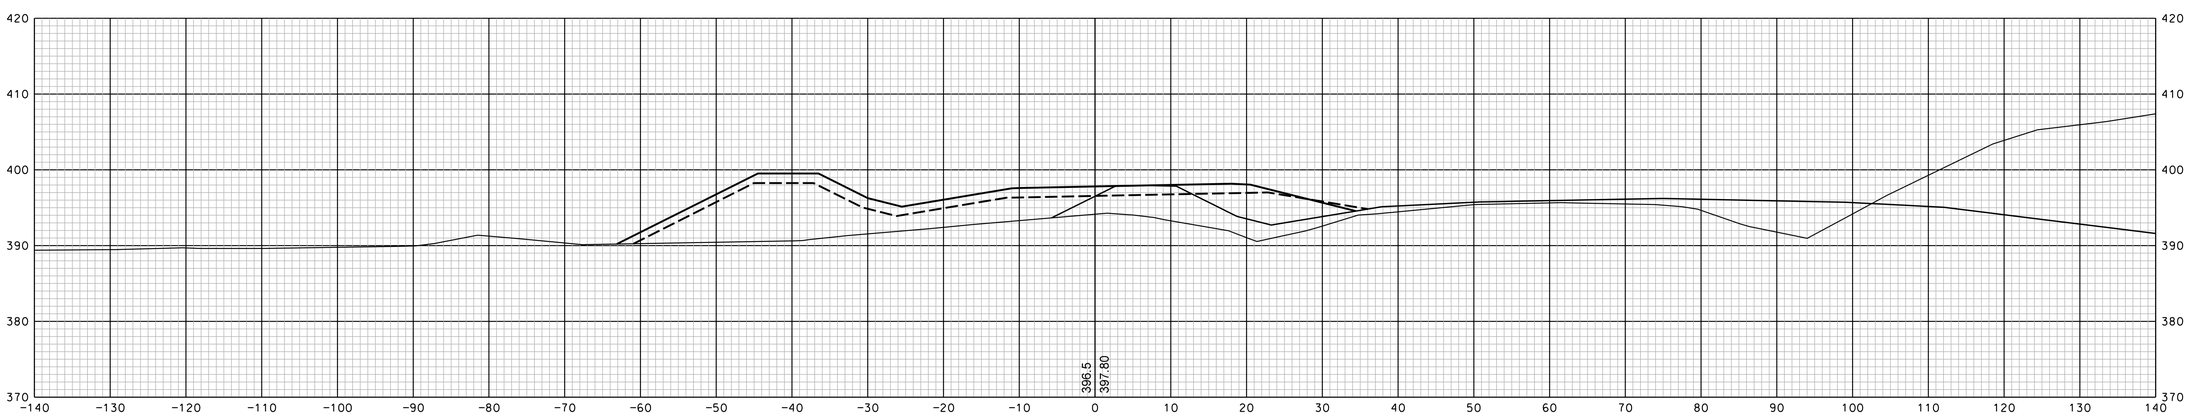

88+00

SDR PROCESSED		DATE
NEW DESIGN	EMM	DATE 1/23/2020
SHEET CHECKED	NCF	DATE 1/23/2020
AS BUILT DETAILS		DATE

SHEET TOTALS

COMMON EXCAV. – C.Y. ROCK EXCAV. – C.Y.

FILL – C.Y. MUCK EXCAV. – C.Y.

DGN	STATE PROJECT NO.	SHEET NO.	TOTAL SHEETS
13065xs	13065	188	346

REVISIONS AFTER PROPOSAL

NUMBER	DATE	STATION	STATION	DESCRIPTION

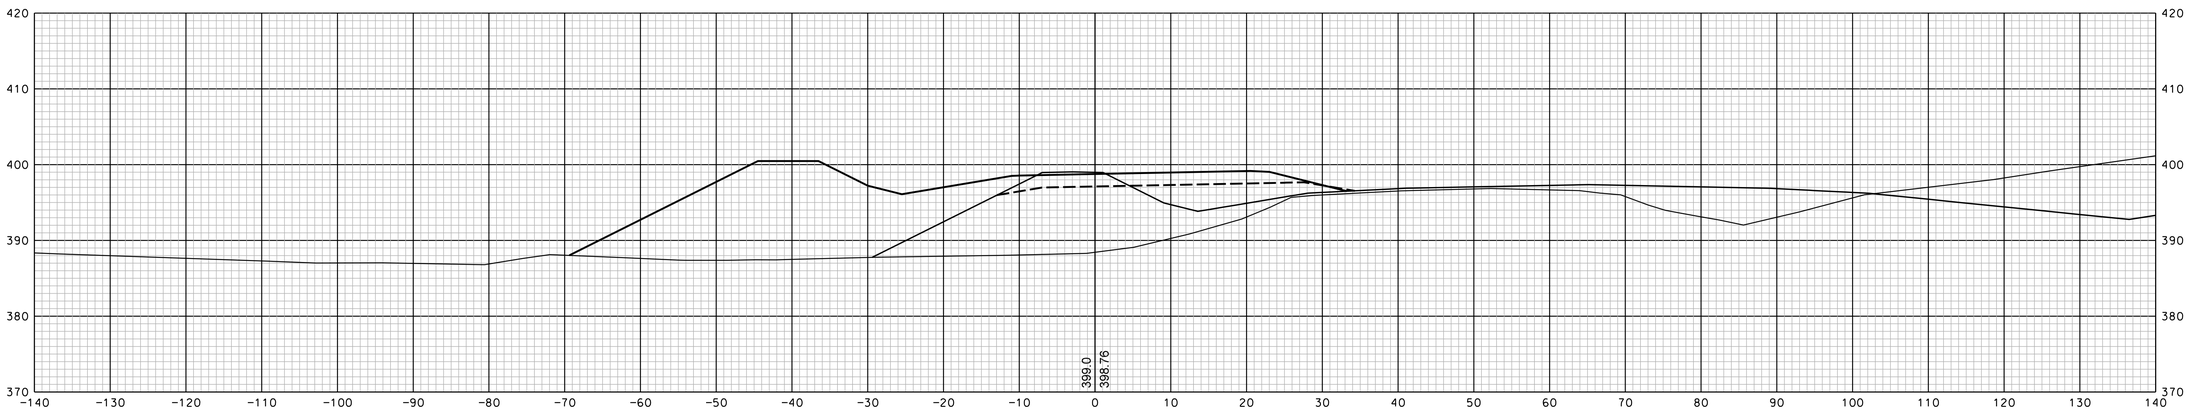

89+50

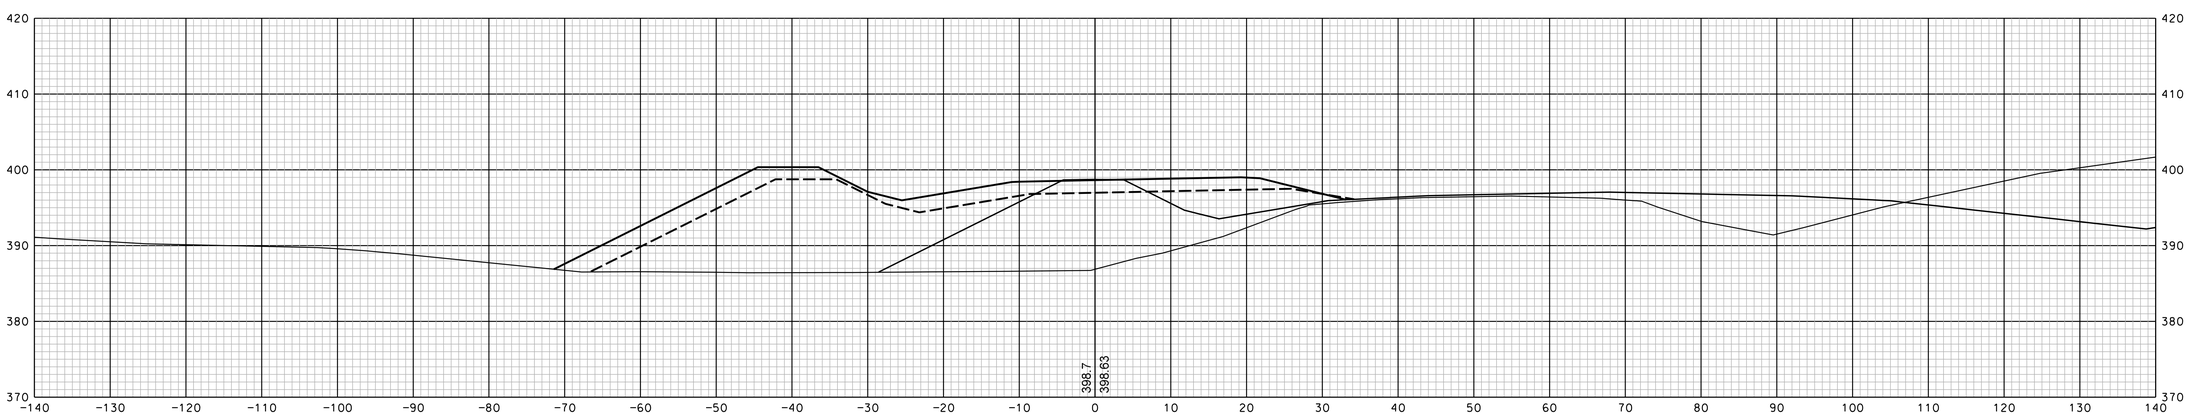

89+00

SDR PROCESSED DATE

NEW DESIGN EMM DATE 1/23/2020

SHEET CHECKED NCF DATE 1/23/2020

AS BUILT DETAILS DATE

SHEET TOTALS

COMMON EXCAV. – C.Y. ROCK EXCAV. – C.Y.

FILL – C.Y. MUCK EXCAV. – C.Y.

DGN	STATE PROJECT NO.	SHEET NO.	TOTAL SHEETS
13065xs	13065	189	346

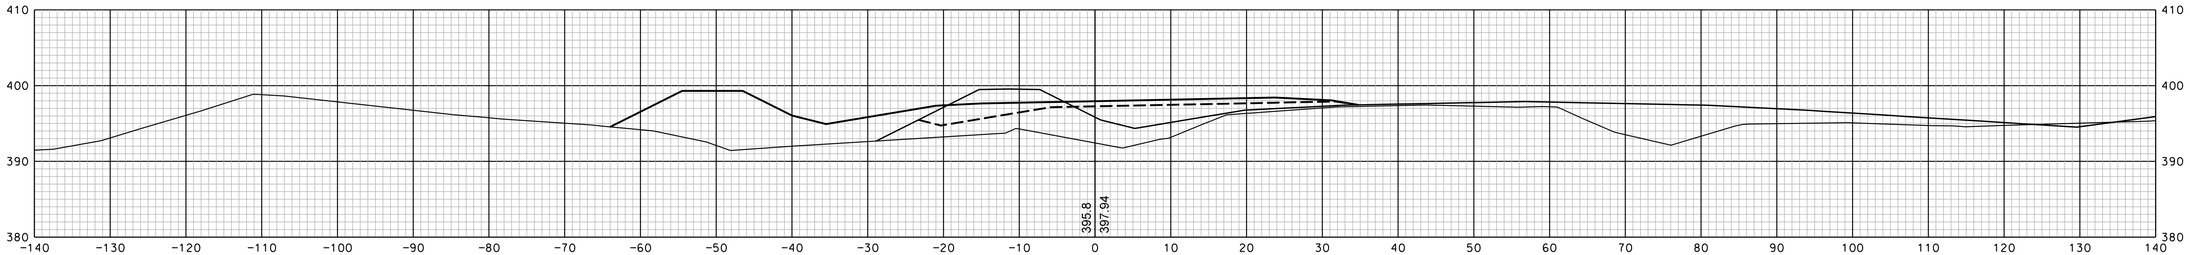

91+00

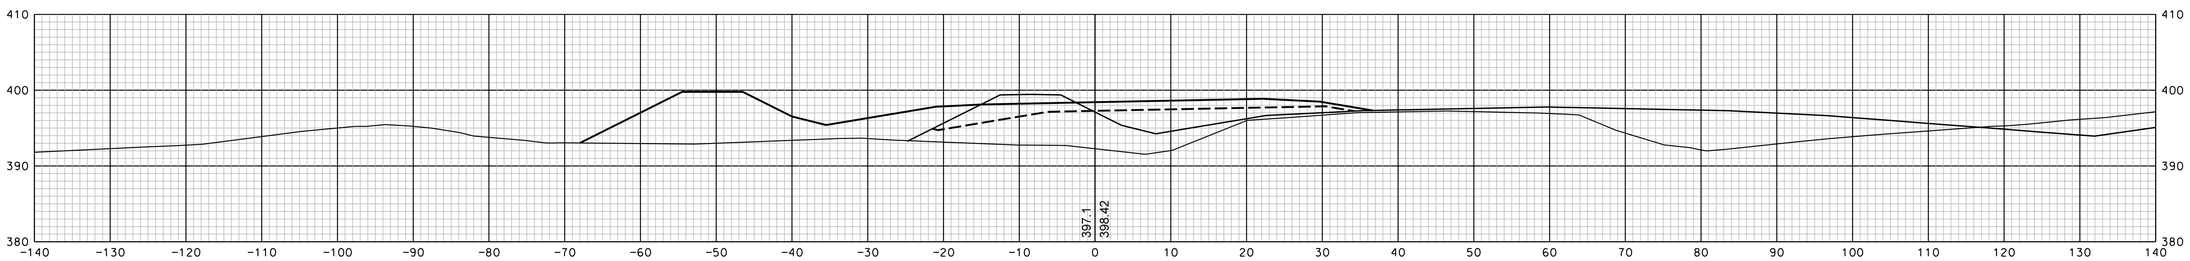

90+50

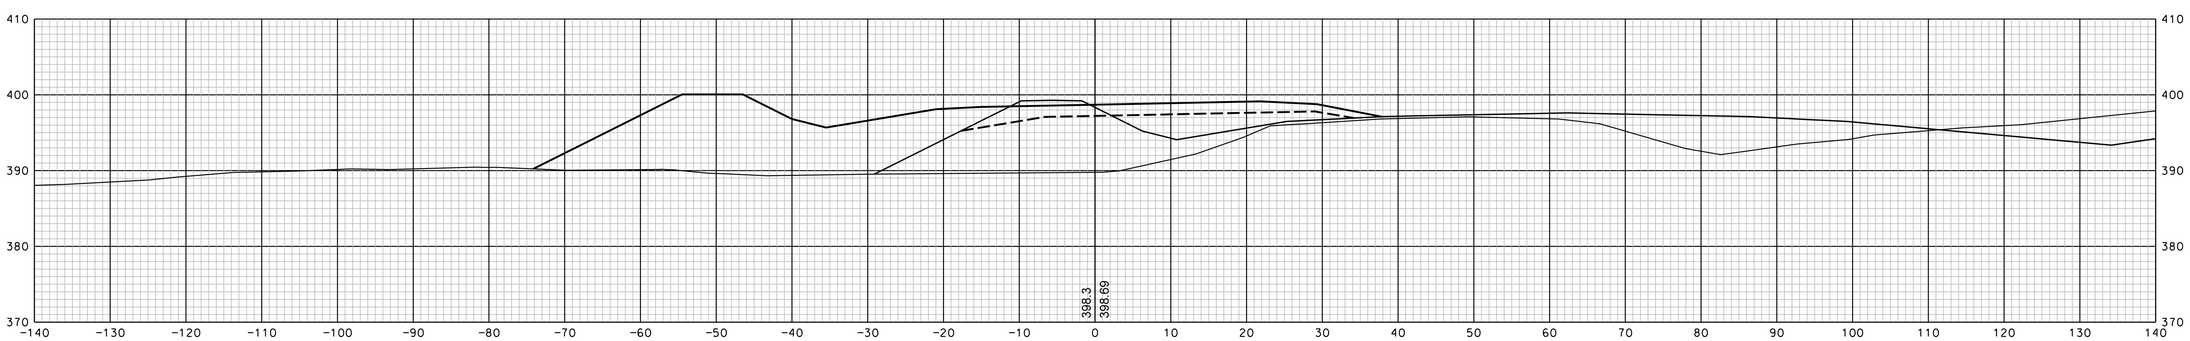

90+00

SHEET TOTALS			
COMMON EXCAV.	– C.Y.	ROCK EXCAV.	– C.Y.
FILL	– C.Y.	MUCK EXCAV.	– C.Y.

DGN	STATE PROJECT NO.	SHEET NO.	TOTAL SHEETS
13065xs	13065	190	346

REVISIONS AFTER PROPOSAL

NUMBER	DATE	STATION	STATION	DESCRIPTION

		DATE
SDR PROCESSED		
NEW DESIGN	EMM	DATE 1/23/2020
SHEET CHECKED	NCF	DATE 1/23/2020
AS BUILT DETAILS		DATE

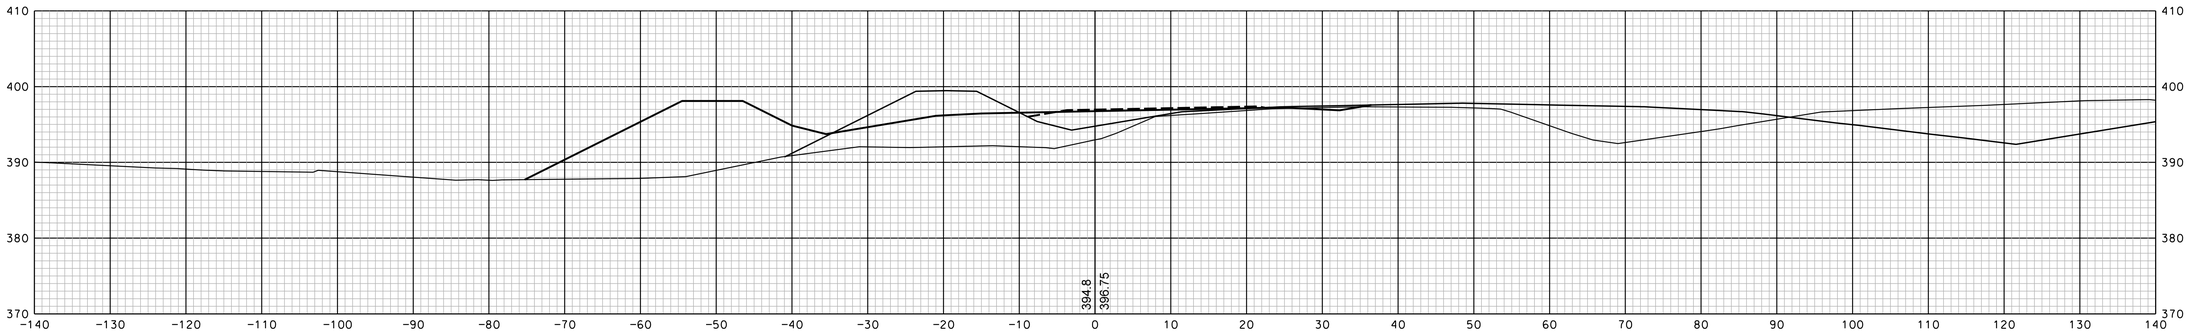

92+50

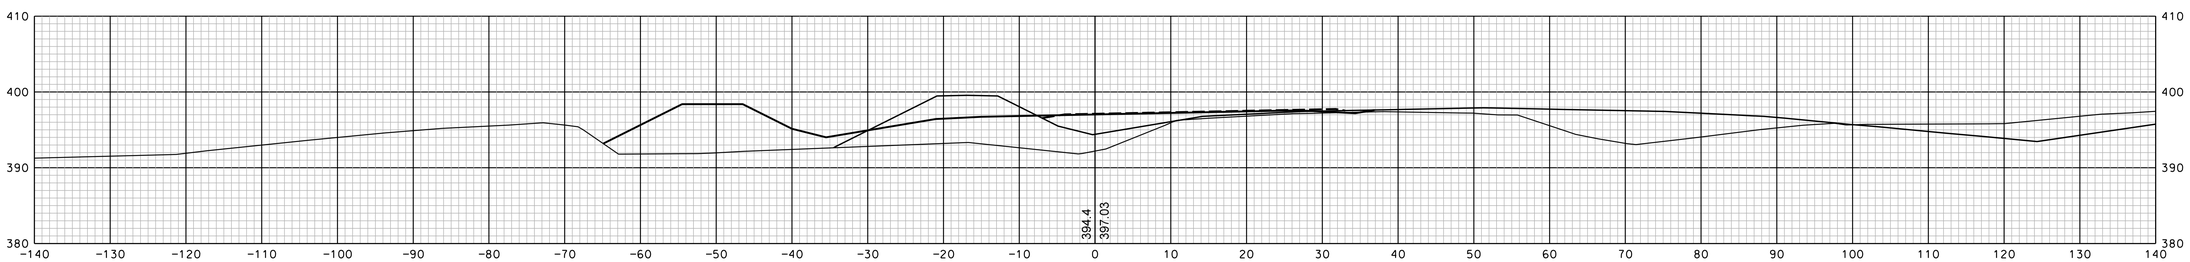

92+00

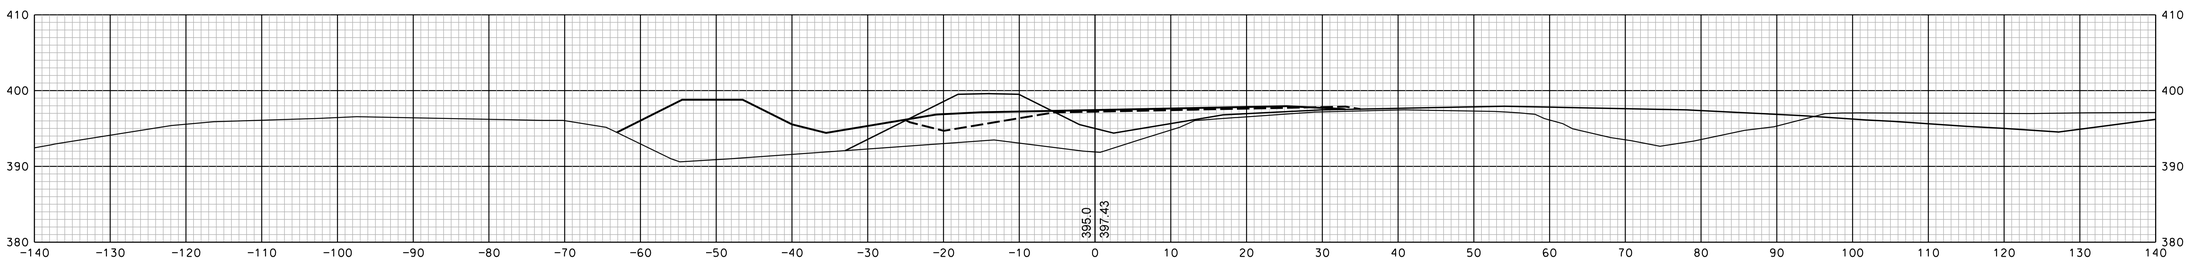

91+50

REVISIONS AFTER PROPOSAL			
NUMBER	DATE	STATION	DESCRIPTION

SDR PROCESSED		DATE
NEW DESIGN	EMM	DATE 1/23/2020
SHEET CHECKED	NCF	DATE 1/23/2020
AS BUILT DETAILS		DATE

SHEET TOTALS

COMMON EXCAV. – C.Y. ROCK EXCAV. – C.Y.

FILL – C.Y. MUCK EXCAV. – C.Y.

DGN	STATE PROJECT NO.	SHEET NO.	TOTAL SHEETS
13065xs	13065	191	346

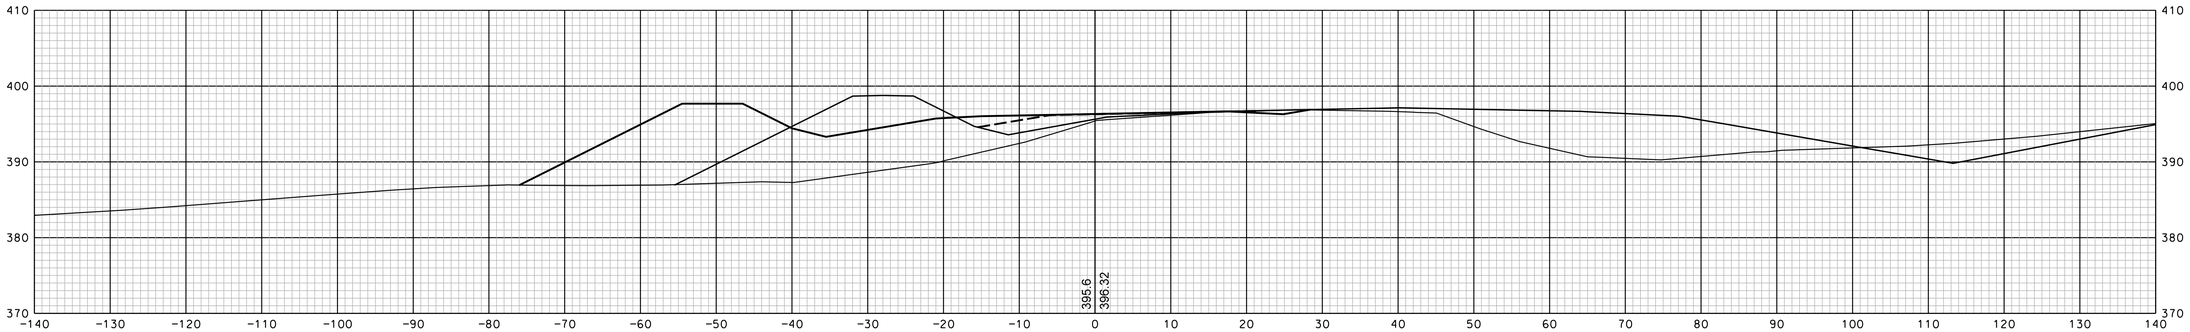

94+00

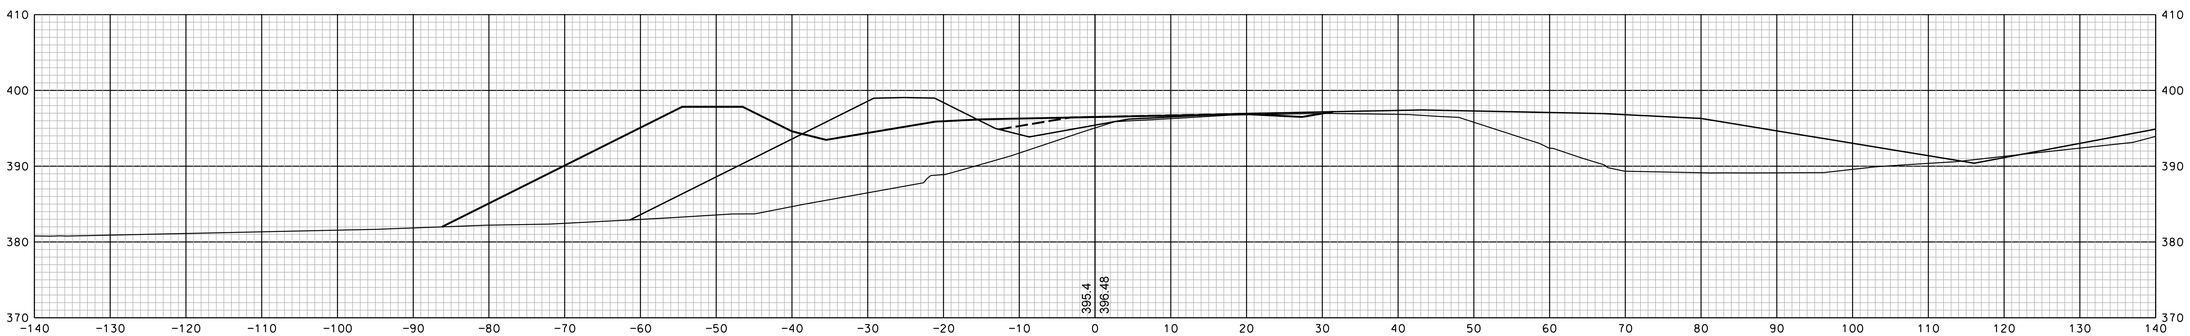

93+50

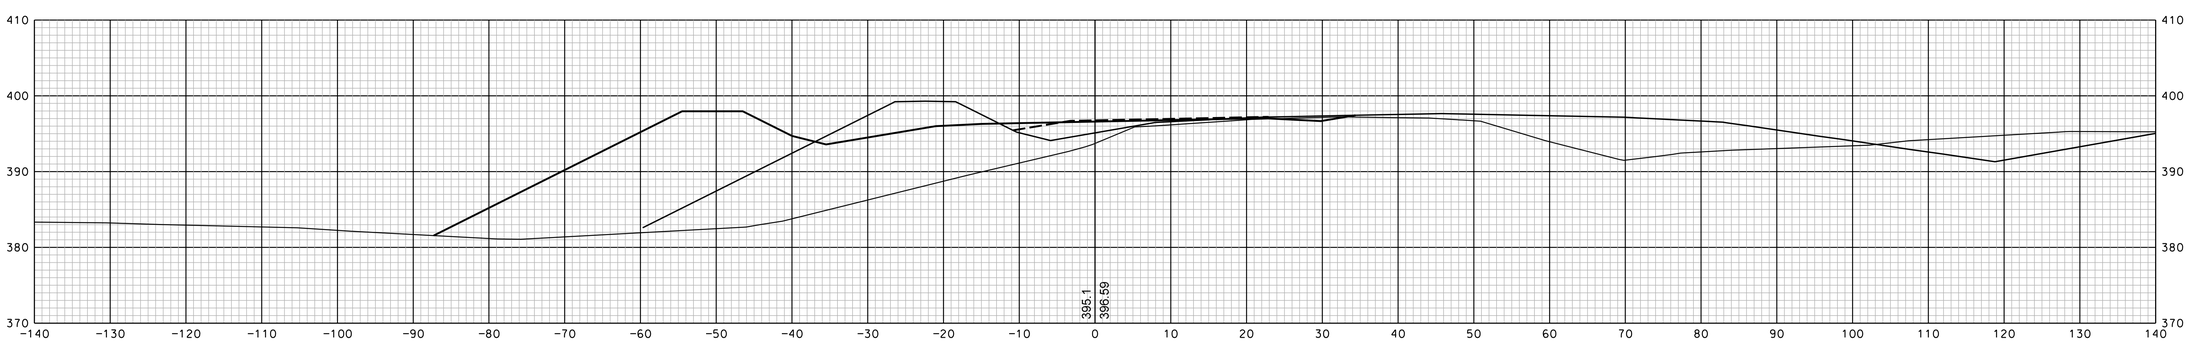

93+00

REVISIONS AFTER PROPOSAL

NUMBER	DATE	STATION	STATION	DESCRIPTION

SDR PROCESSED		DATE
NEW DESIGN	EMM	DATE 1/23/2020
SHEET CHECKED	NCF	DATE 1/23/2020
AS BUILT DETAILS		DATE

SHEET TOTALS

COMMON EXCAV. – C.Y. ROCK EXCAV. – C.Y.

FILL – C.Y. MUCK EXCAV. – C.Y.

DGN	STATE PROJECT NO.	SHEET NO.	TOTAL SHEETS
13065xs	13065	192	346

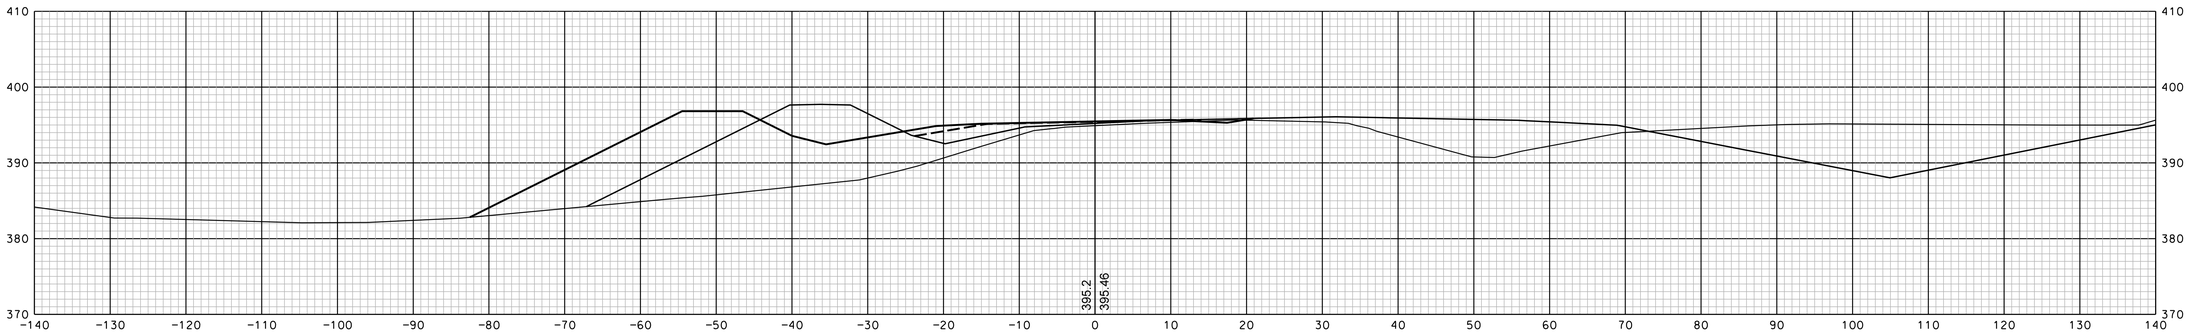

95+50

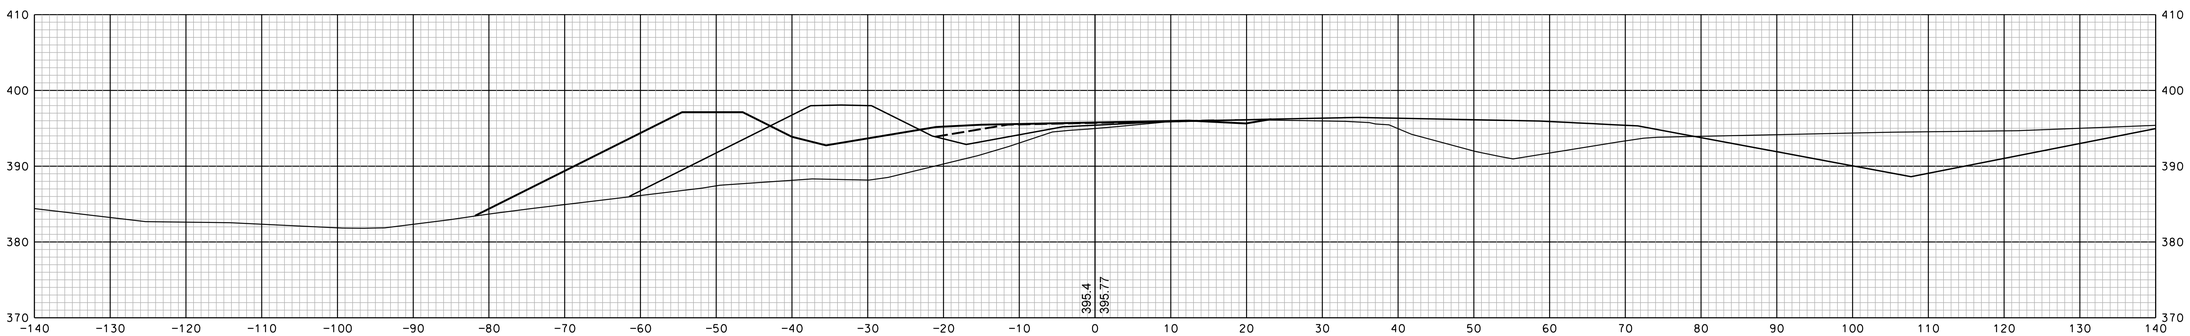

95+00

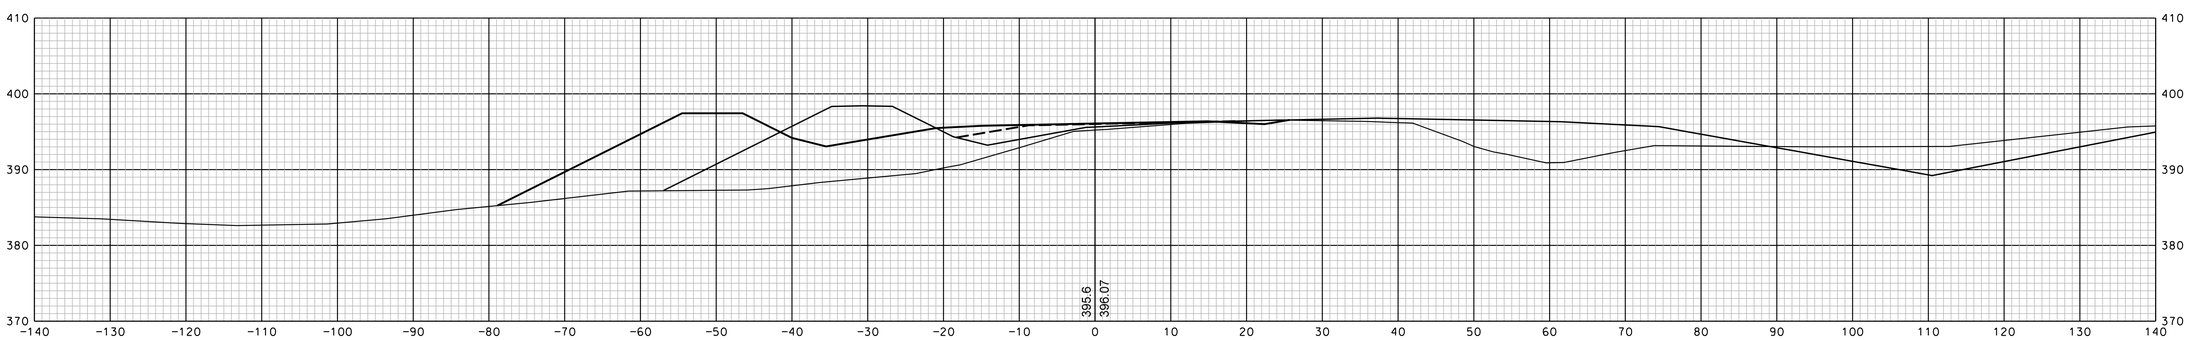

94+50

REVISIONS AFTER PROPOSAL			
NUMBER	DATE	STATION	DESCRIPTION

SDR PROCESSED		DATE
NEW DESIGN	EMM	DATE 1/23/2020
SHEET CHECKED	NCF	DATE 1/23/2020
AS BUILT DETAILS		DATE

SHEET TOTALS

COMMON EXCAV. - C.Y. ROCK EXCAV. - C.Y.

FILL - C.Y. MUCK EXCAV. - C.Y.

DGN	STATE PROJECT NO.	SHEET NO.	TOTAL SHEETS
13065xs	13065	193	346

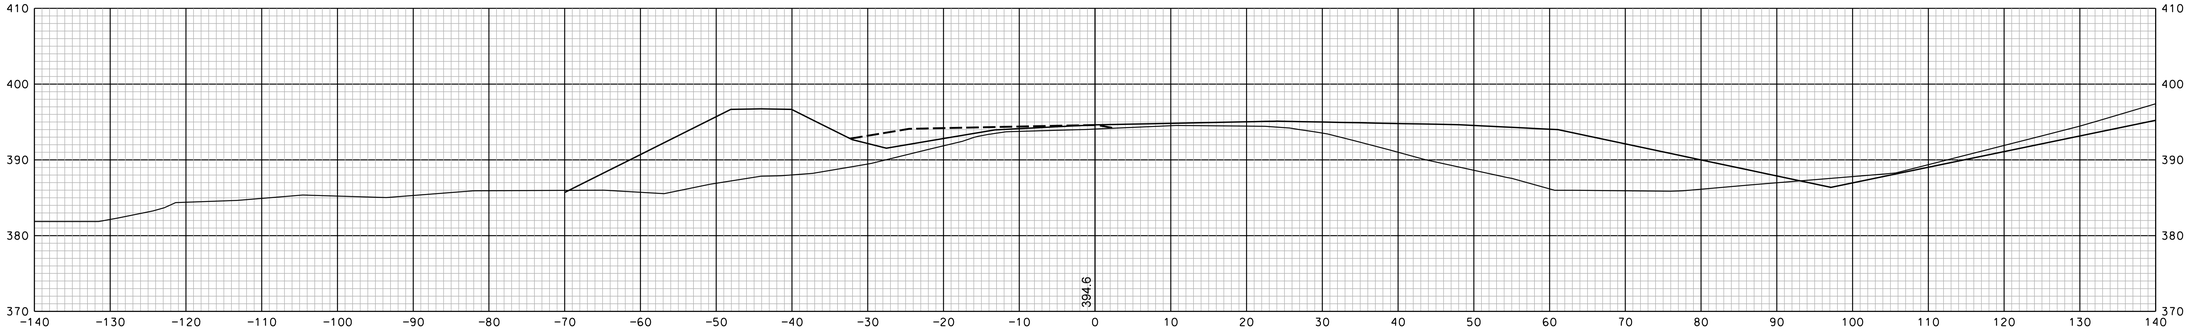

96+90

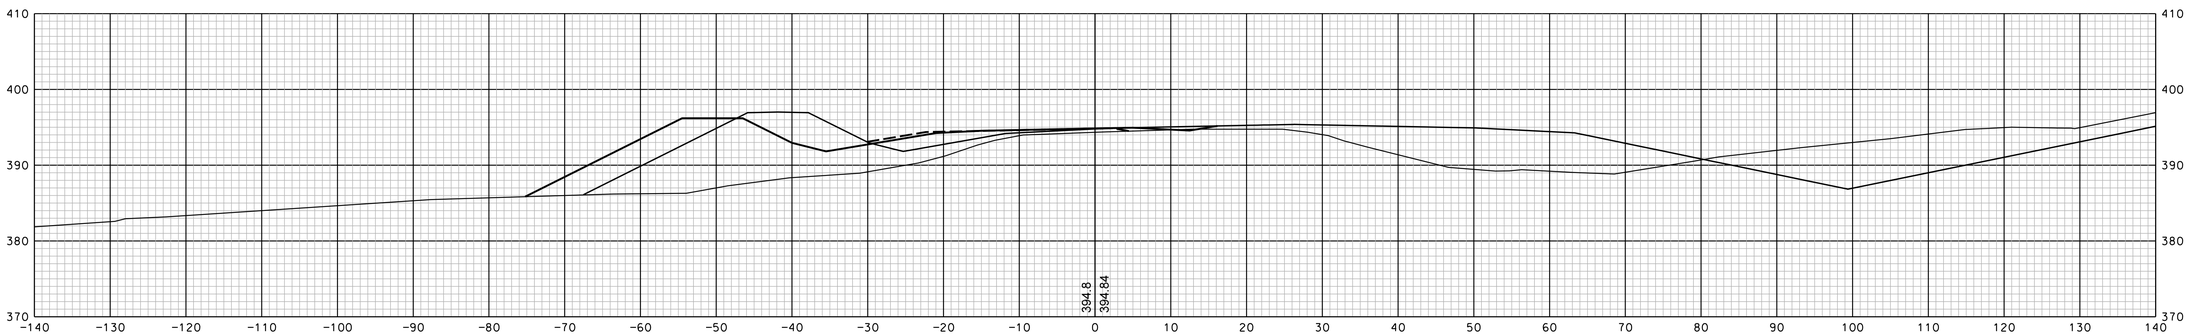

96+50

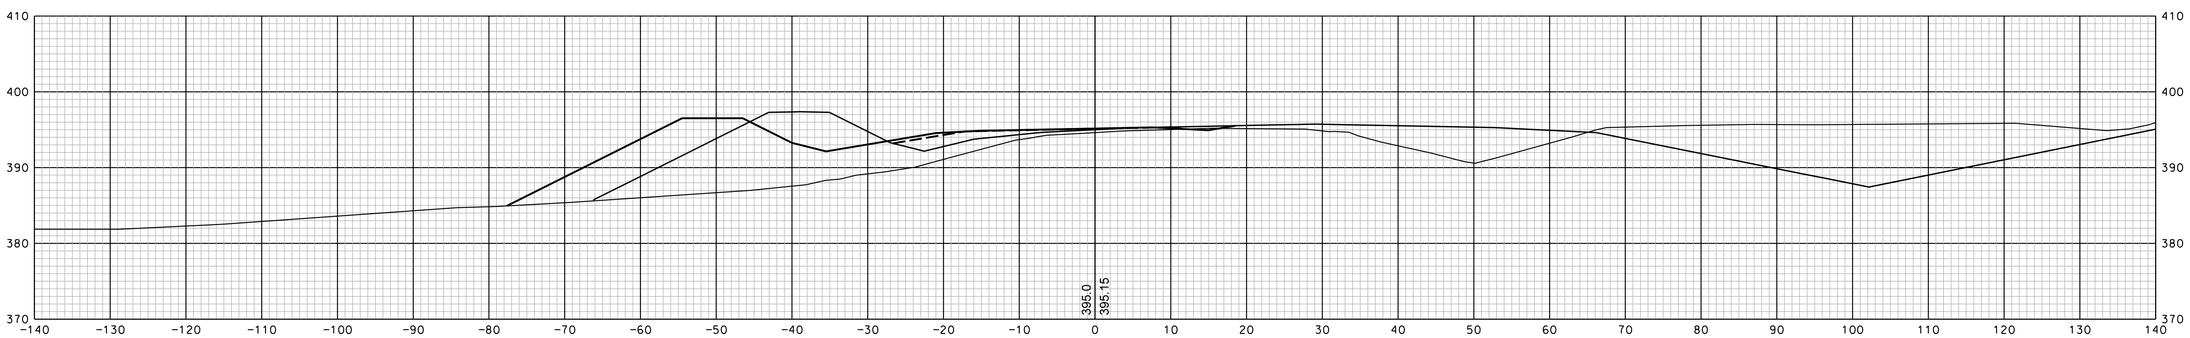

96+00

REVISIONS AFTER PROPOSAL			
NUMBER	DATE	STATION	DESCRIPTION

SDR PROCESSED		DATE	
NEW DESIGN	EMM	DATE	1/23/2020
SHEET CHECKED	NCF	DATE	1/23/2020
AS BUILT DETAILS		DATE	

SHEET TOTALS

COMMON EXCAV. – C.Y. ROCK EXCAV. – C.Y.

FILL – C.Y. MUCK EXCAV. – C.Y.

DGN	STATE PROJECT NO.	SHEET NO.	TOTAL SHEETS
13065xs	13065	194	346

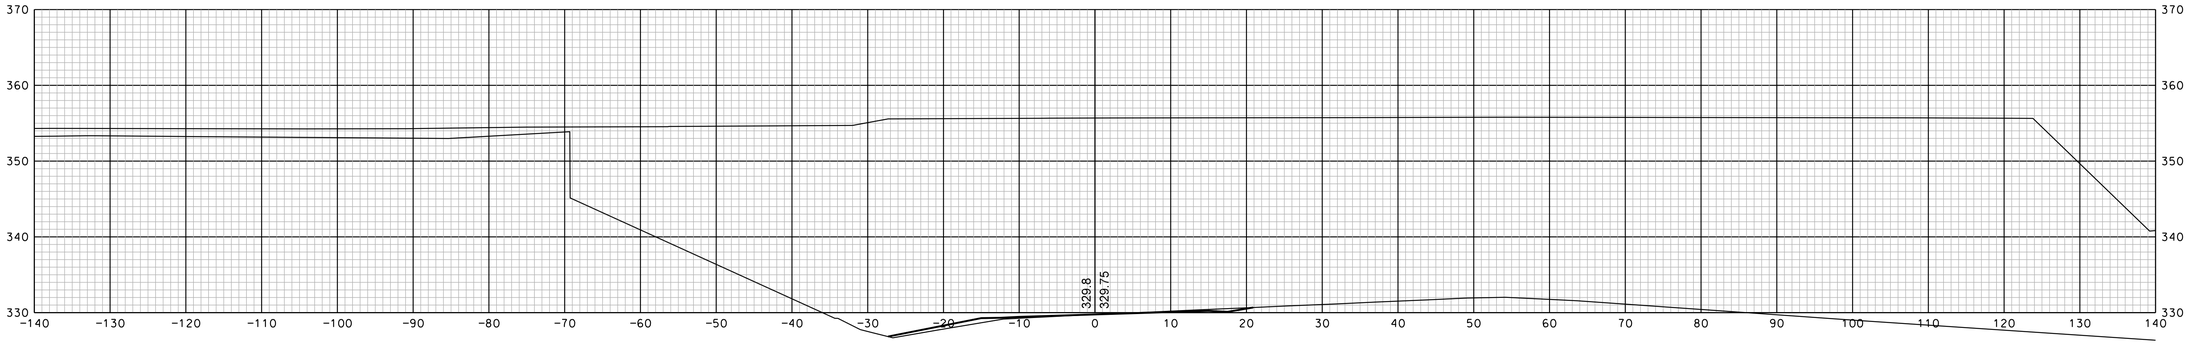

47+00

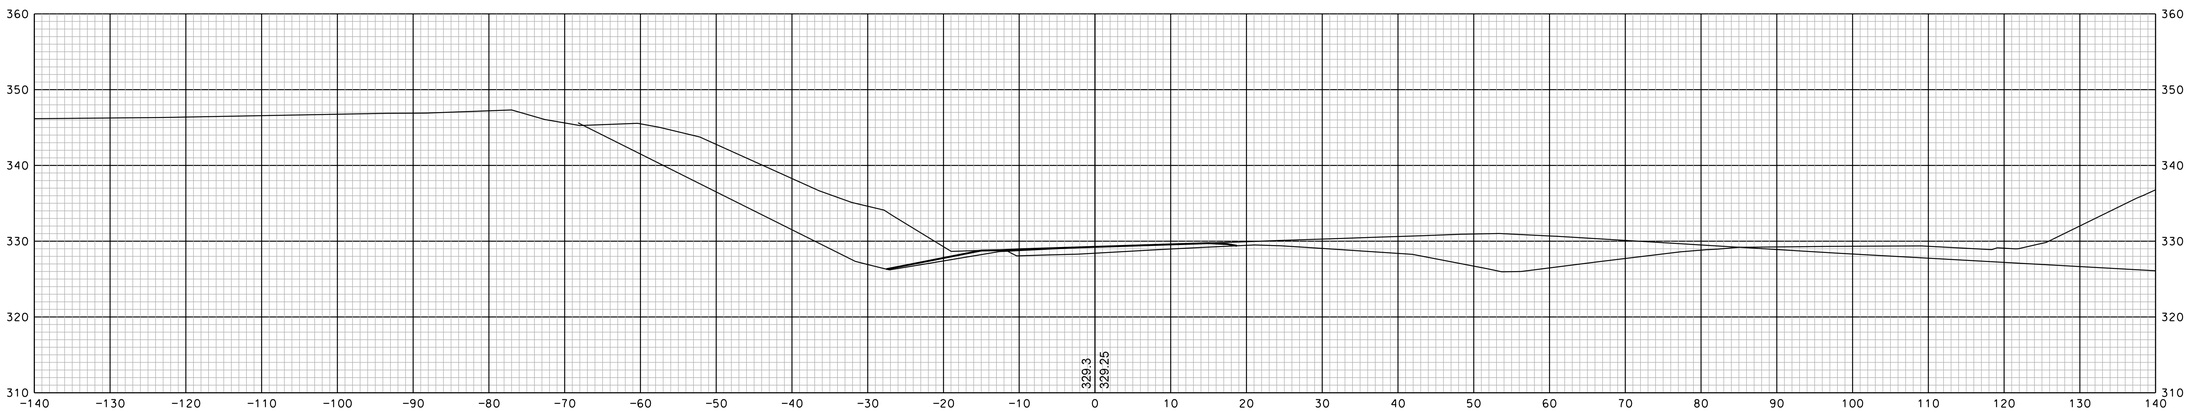

46+50

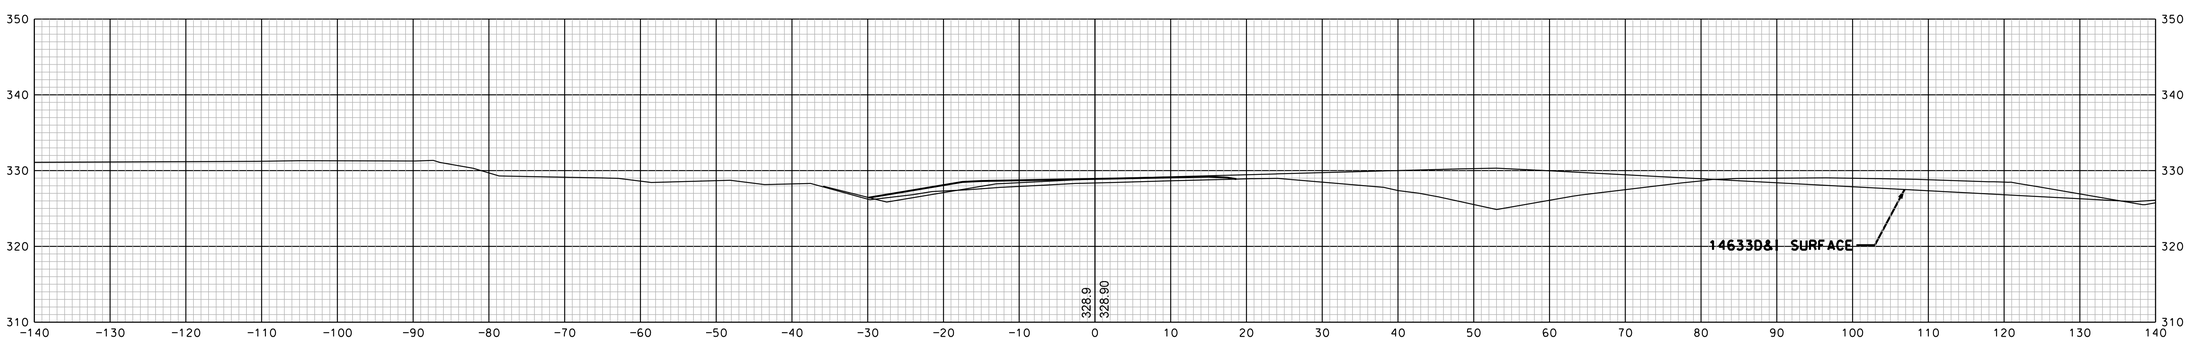

46+15

SHEET TOTALS			
COMMON EXCAV. – C.Y.		ROCK EXCAV. – C.Y.	
FILL – C.Y.		MUCK EXCAV. – C.Y.	
DGN	STATE PROJECT NO.	SHEET NO.	TOTAL SHEETS
13065xs	13065	195	346

REVISIONS AFTER PROPOSAL

NUMBER	DATE	STATION	STATION	DESCRIPTION

SDR PROCESSED			DATE
NEW DESIGN	EMM	DATE	1/23/2020
SHEET CHECKED	NGF	DATE	1/23/2020
AS BUILT DETAILS			DATE

I-93 Southbound On Ramp Sheets 195-217

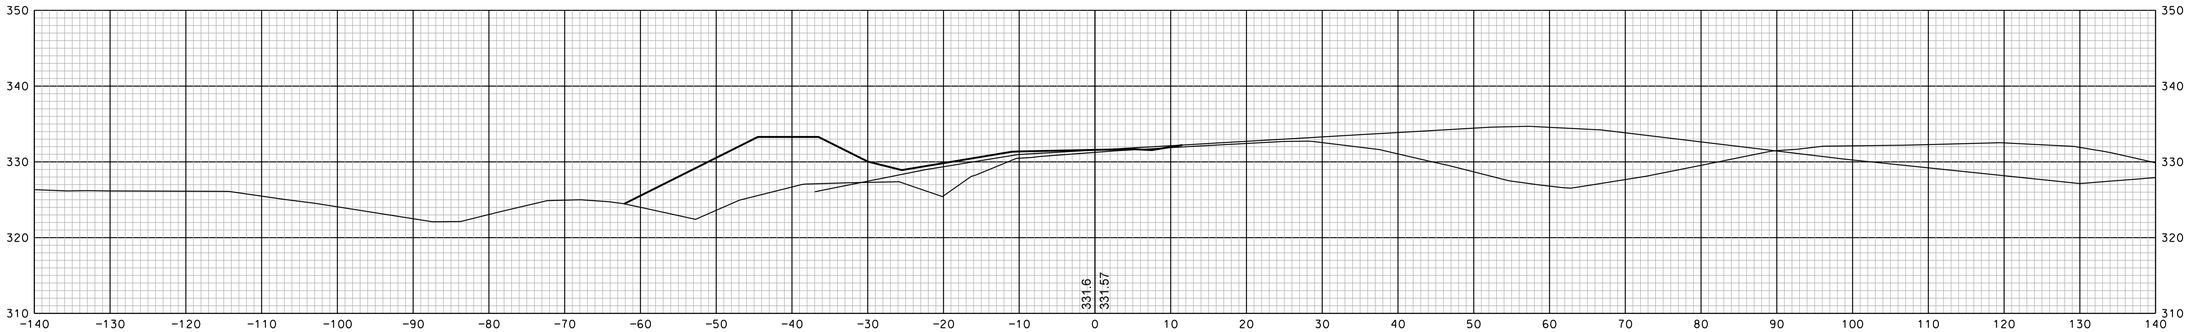

48+50

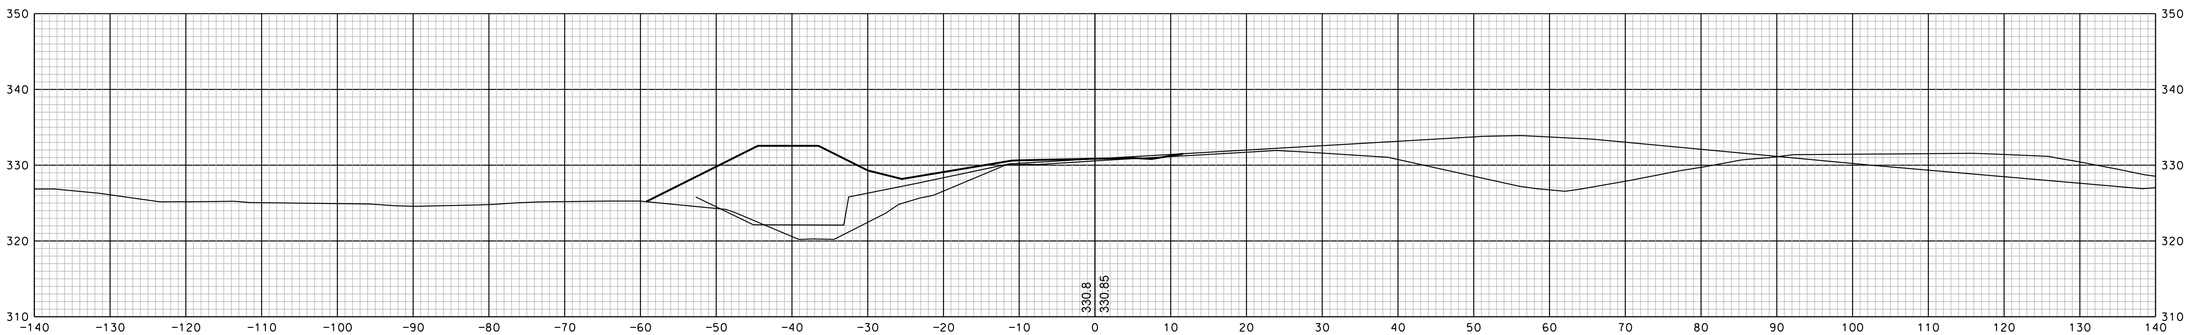

48+00

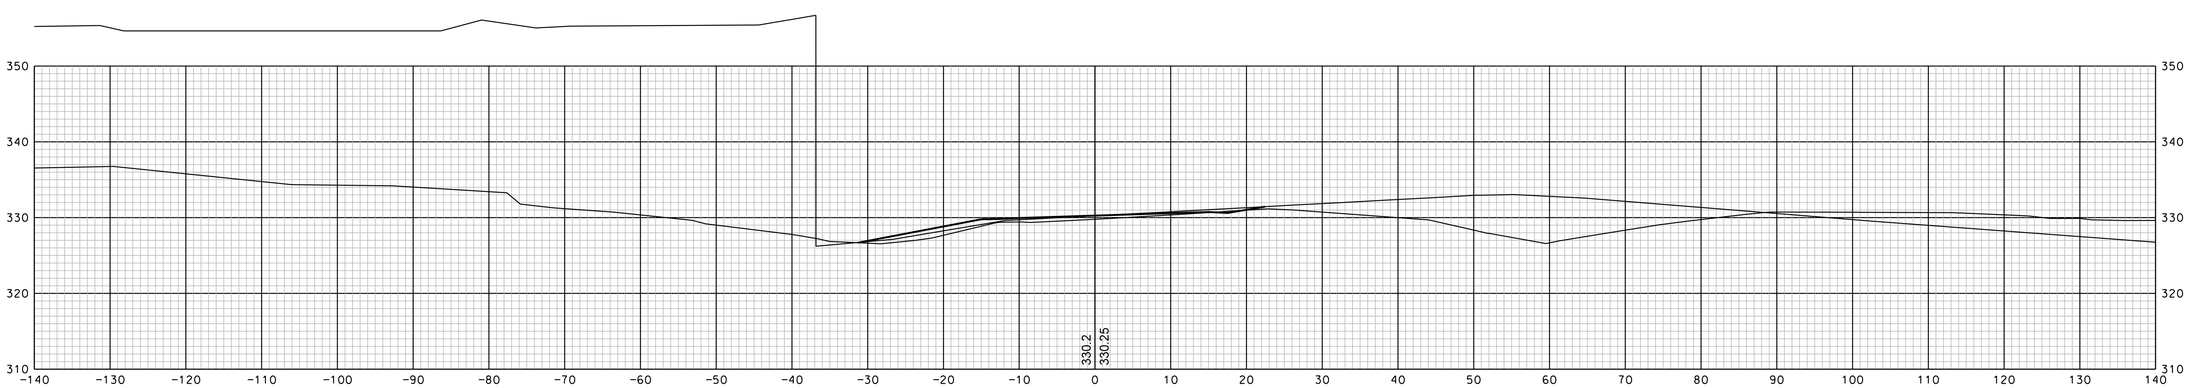

47+50

REVISIONS AFTER PROPOSAL			
NUMBER	DATE	STATION	DESCRIPTION

SDR PROCESSED		DATE	
NEW DESIGN	EMM	DATE	1/23/2020
SHEET CHECKED	NCF	DATE	1/23/2020
AS BUILT DETAILS		DATE	

SHEET TOTALS

COMMON EXCAV. – C.Y. ROCK EXCAV. – C.Y.

FILL – C.Y. MUCK EXCAV. – C.Y.

DGN	STATE PROJECT NO.	SHEET NO.	TOTAL SHEETS
13065xs	13065	196	346

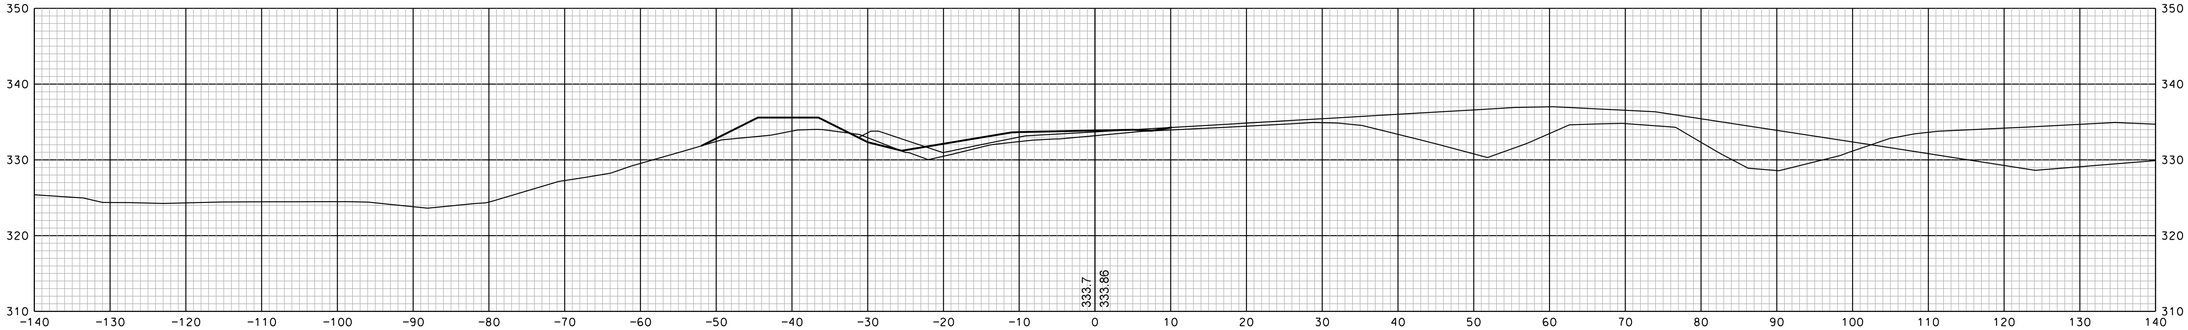

50+00

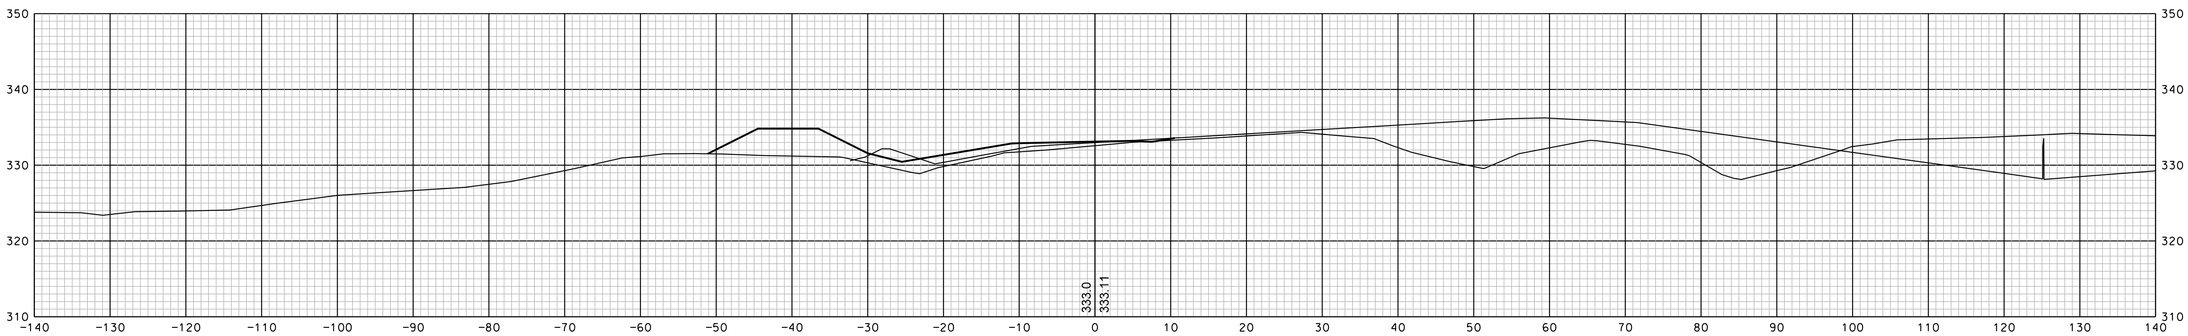

49+50

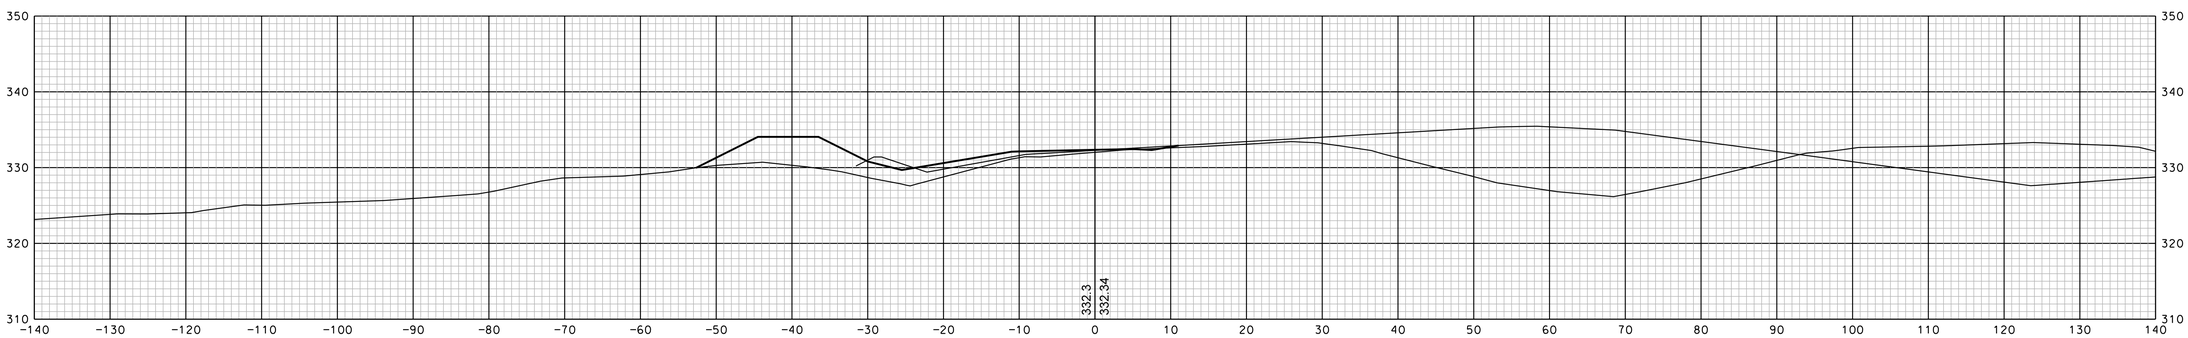

49+00

REVISIONS AFTER PROPOSAL

NUMBER	DATE	STATION	STATION	DESCRIPTION

SDR PROCESSED		DATE	
NEW DESIGN	EMM	DATE	1/23/2020
SHEET CHECKED	NCF	DATE	1/23/2020
AS BUILT DETAILS		DATE	

SHEET TOTALS

COMMON EXCAV. – C.Y. ROCK EXCAV. – C.Y.

FILL – C.Y. MUCK EXCAV. – C.Y.

DGN	STATE PROJECT NO.	SHEET NO.	TOTAL SHEETS
13065xs	13065	197	346

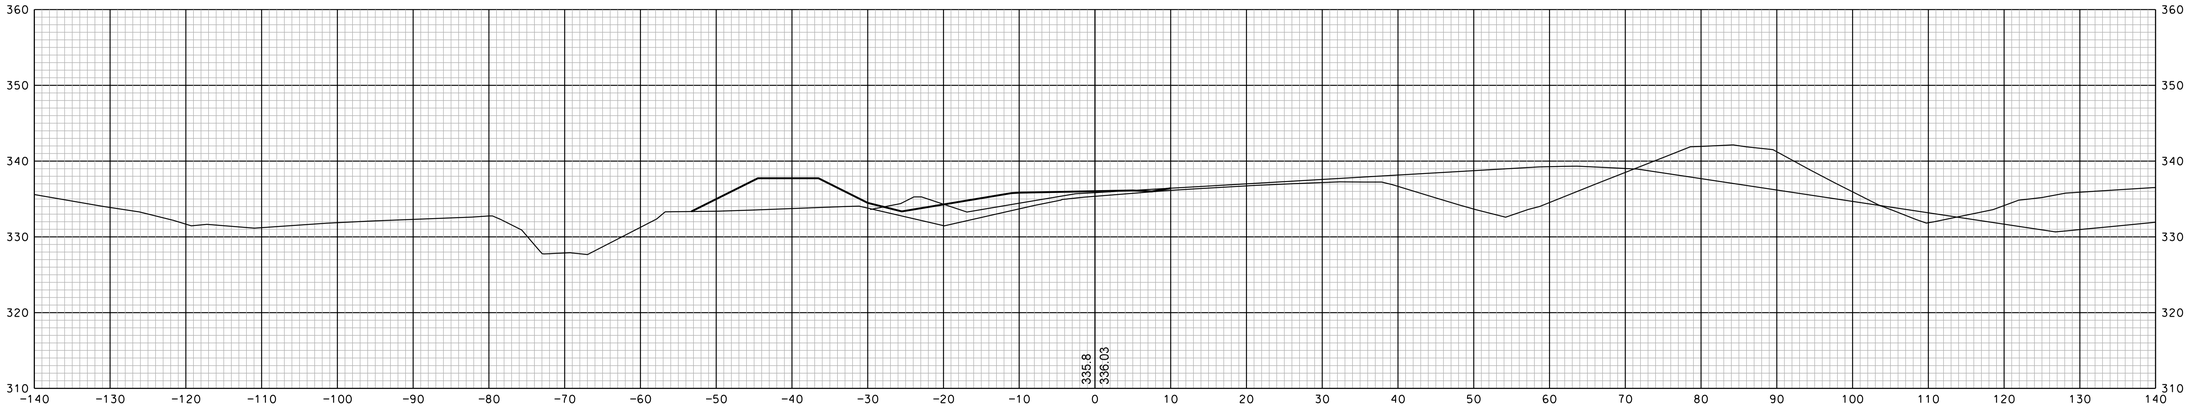

51+50

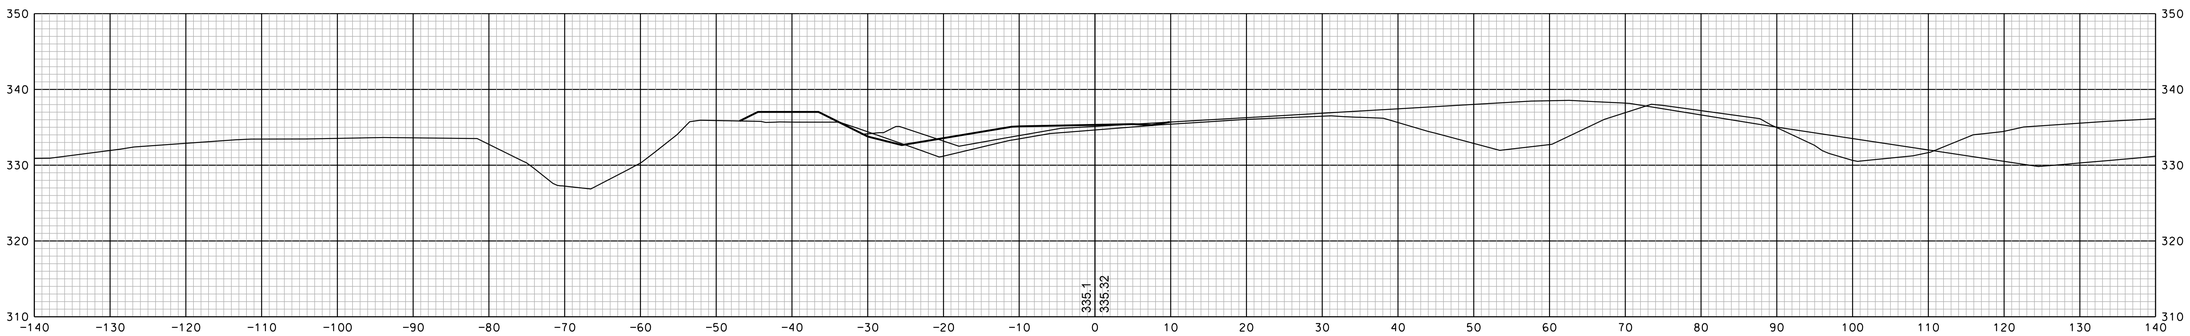

51+00

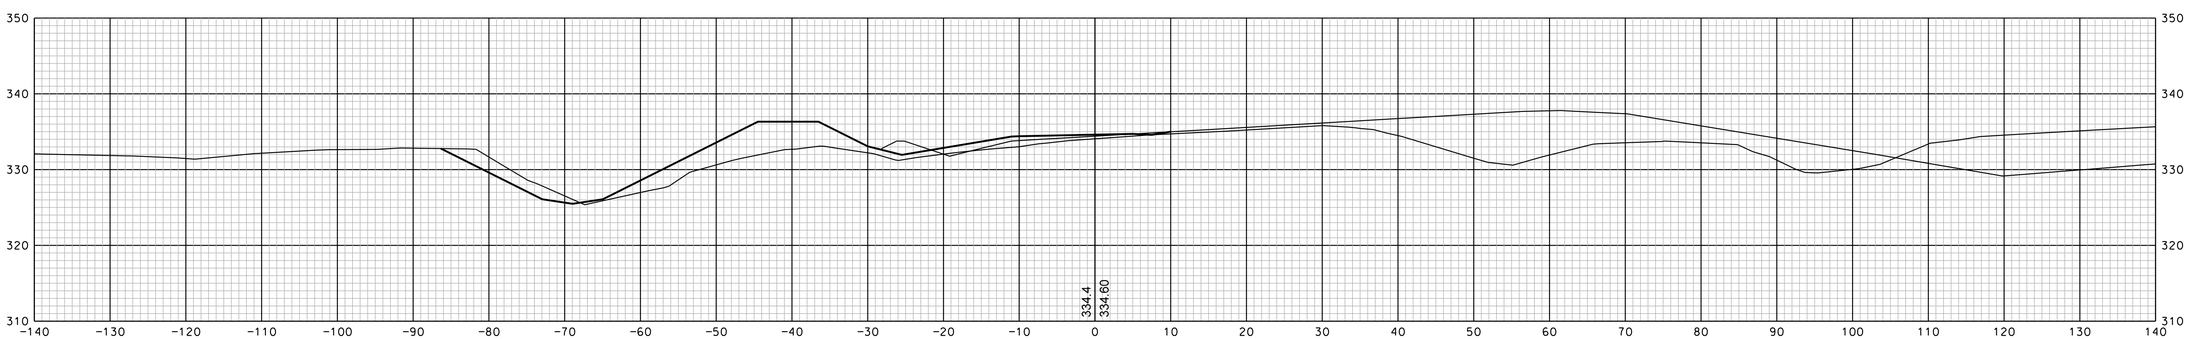

50+50

SHEET TOTALS			
COMMON EXCAV.	– C.Y.	ROCK EXCAV.	– C.Y.
FILL	– C.Y.	MUCK EXCAV.	– C.Y.

DGN	STATE PROJECT NO.	SHEET NO.	TOTAL SHEETS
13065xs	13065	198	346

REVISIONS AFTER PROPOSAL

NUMBER	DATE	STATION	STATION	DESCRIPTION

SDR PROCESSED		DATE	
NEW DESIGN	EMM	DATE	1/23/2020
SHEET CHECKED	NCF	DATE	1/23/2020
AS BUILT DETAILS		DATE	

REVISIONS AFTER PROPOSAL

NUMBER	DATE	STATION	STATION	DESCRIPTION

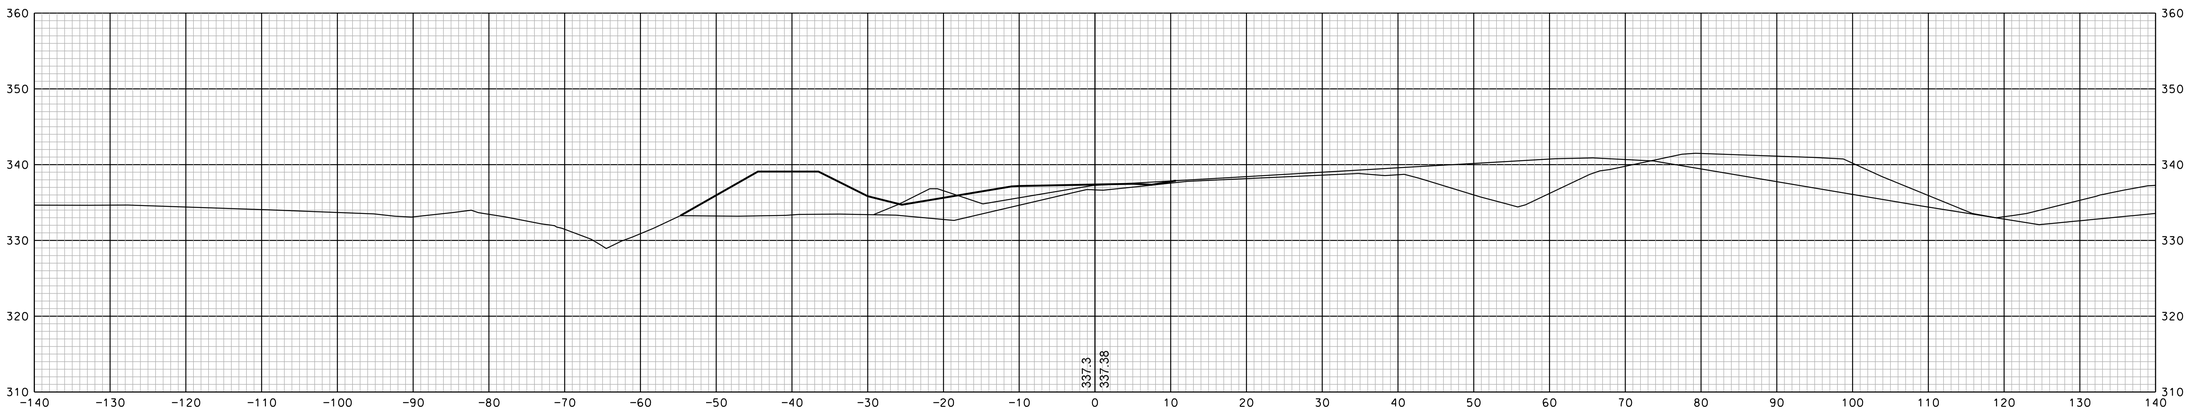

52+50

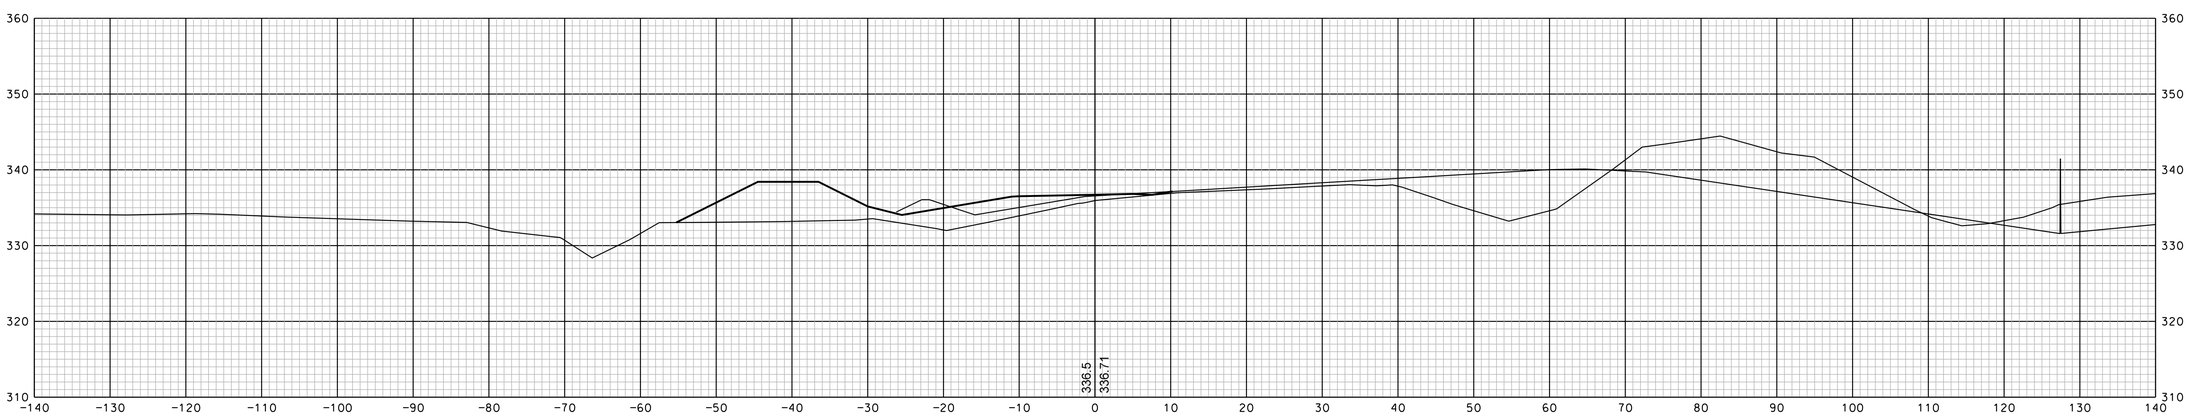

52+00

SDR PROCESSED DATE
NEW DESIGN EMM DATE 1/23/2020
SHEET CHECKED NCF DATE 1/23/2020

AS BUILT DETAILS DATE

SHEET TOTALS

COMMON EXCAV.	– C.Y.	ROCK EXCAV.	– C.Y.
FILL	– C.Y.	MUCK EXCAV.	– C.Y.

DGN	STATE PROJECT NO.	SHEET NO.	TOTAL SHEETS
13065xs	13065	199	346

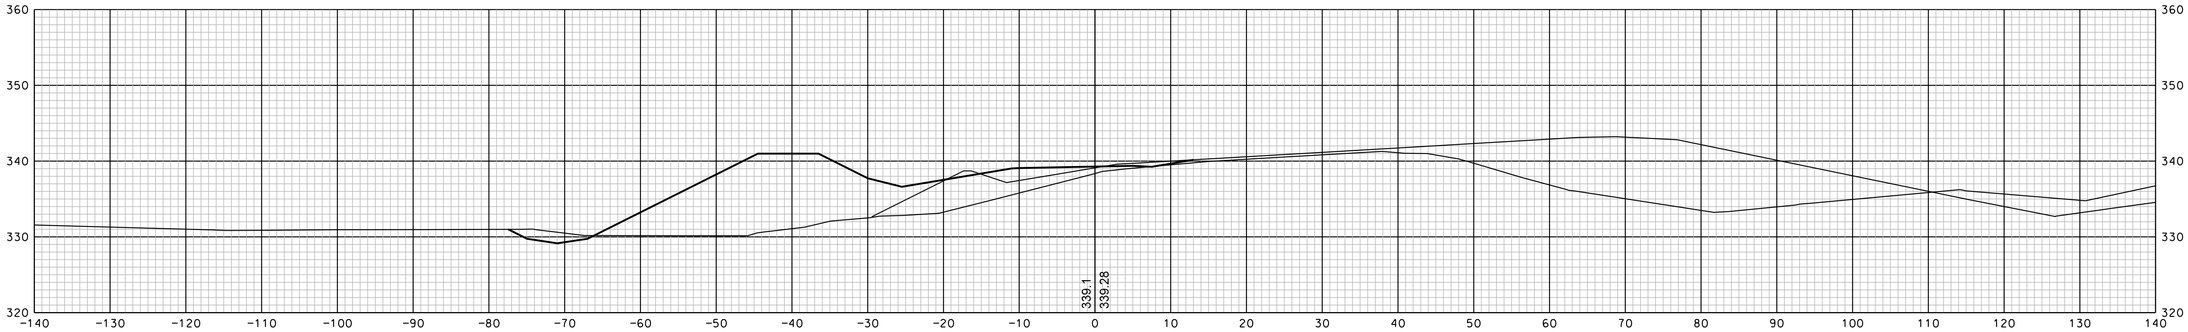

54+00

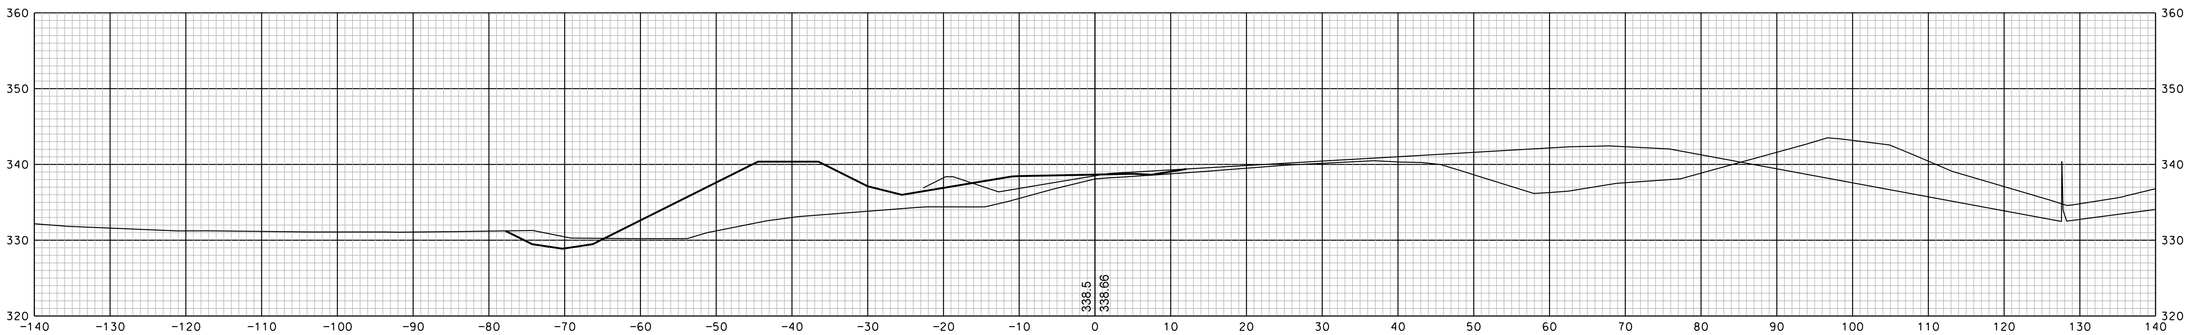

53+50

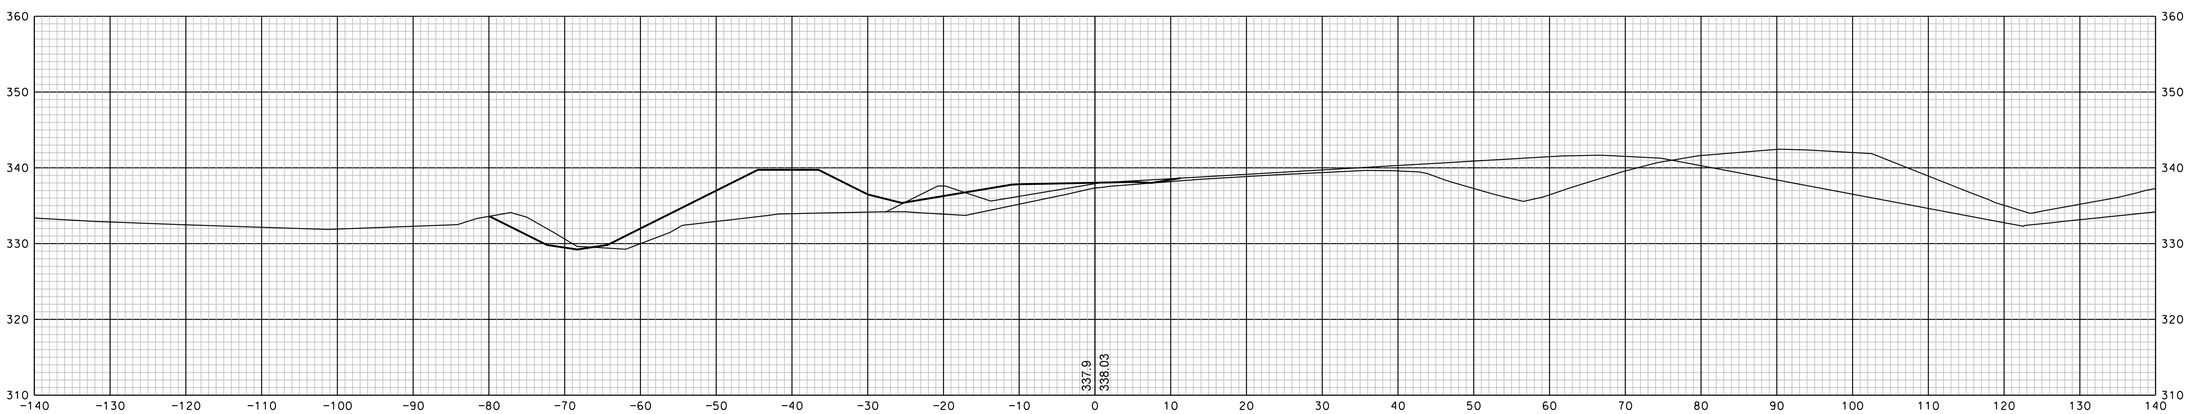

53+00

REVISIONS AFTER PROPOSAL

NUMBER	DATE	STATION	STATION	DESCRIPTION

		DATE
SDR PROCESSED		
NEW DESIGN	EMM	DATE 1/23/2020
SHEET CHECKED	NCF	DATE 1/23/2020
AS BUILT DETAILS		DATE

SHEET TOTALS

COMMON EXCAV. – C.Y. ROCK EXCAV. – C.Y.

FILL – C.Y. MUCK EXCAV. – C.Y.

DGN	STATE PROJECT NO.	SHEET NO.	TOTAL SHEETS
13065xs	13065	200	346

REVISIONS AFTER PROPOSAL

NUMBER	DATE	STATION	STATION	DESCRIPTION

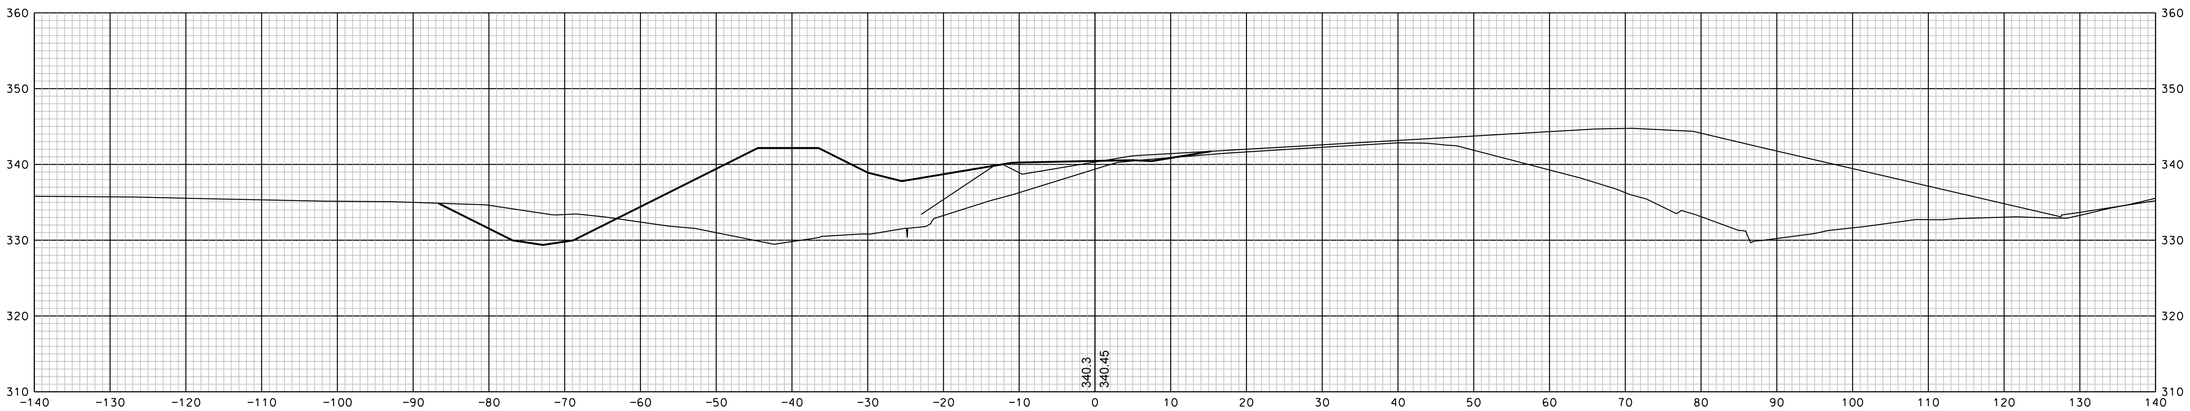

55+00

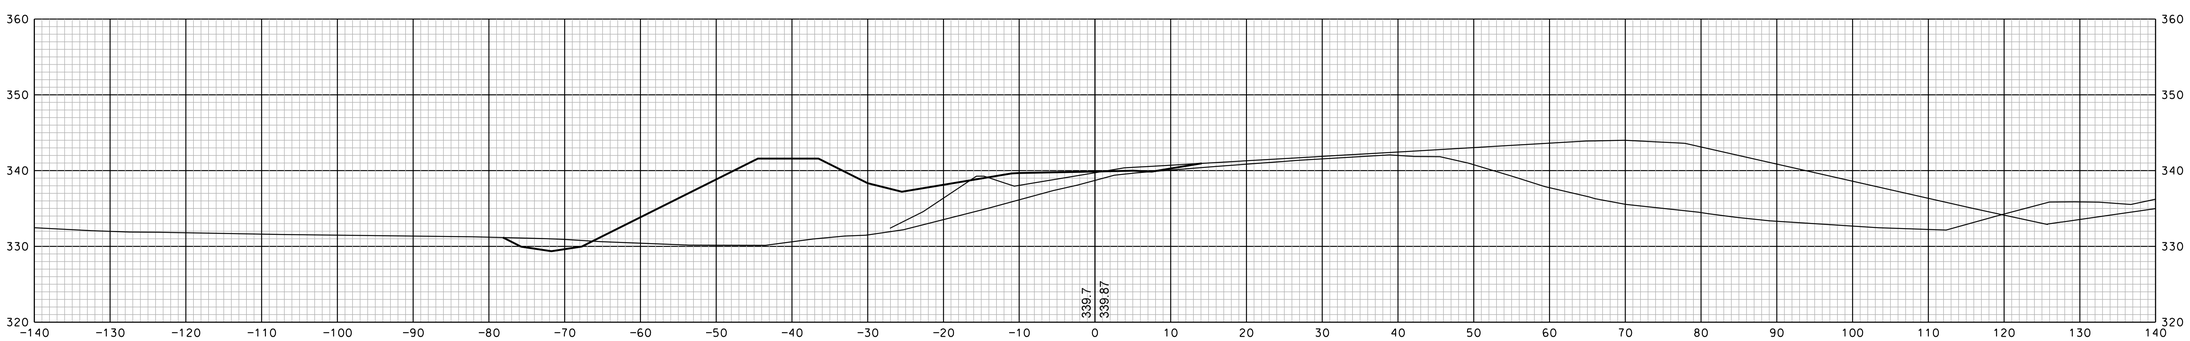

54+50

		DATE
SDR PROCESSED		
NEW DESIGN	EMM	DATE 1/23/2020
SHEET CHECKED	NCF	DATE 1/23/2020
AS BUILT DETAILS		DATE

SHEET TOTALS

COMMON EXCAV. – C.Y. ROCK EXCAV. – C.Y.

FILL – C.Y. MUCK EXCAV. – C.Y.

DGN	STATE PROJECT NO.	SHEET NO.	TOTAL SHEETS
13065xs	13065	201	346

REVISIONS AFTER PROPOSAL

NUMBER	DATE	STATION	STATION	DESCRIPTION

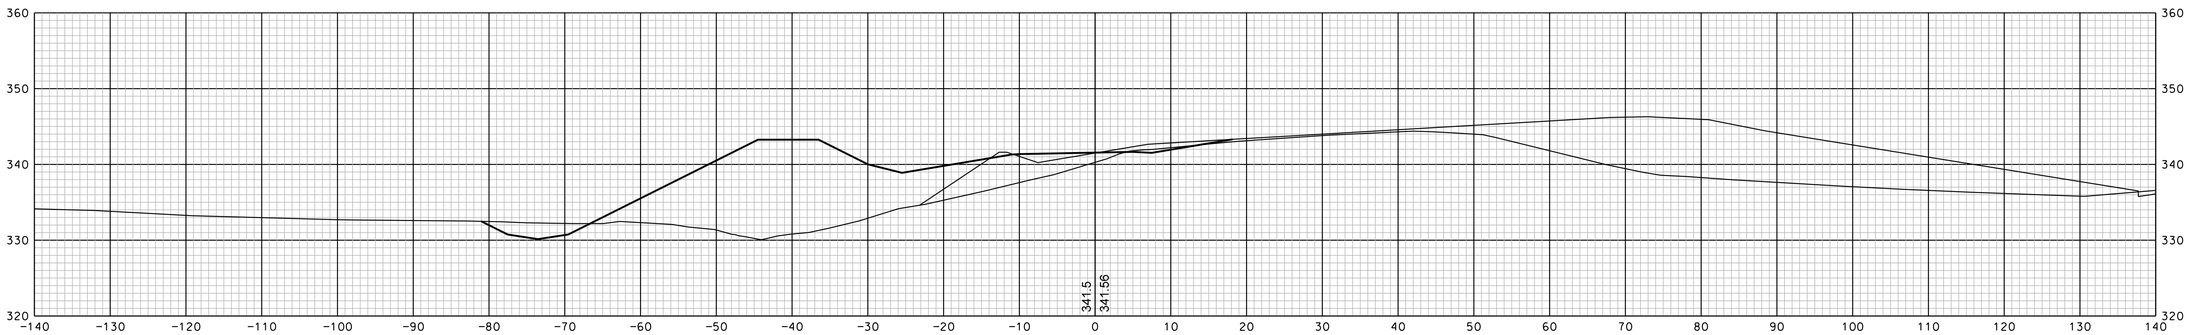

56+00

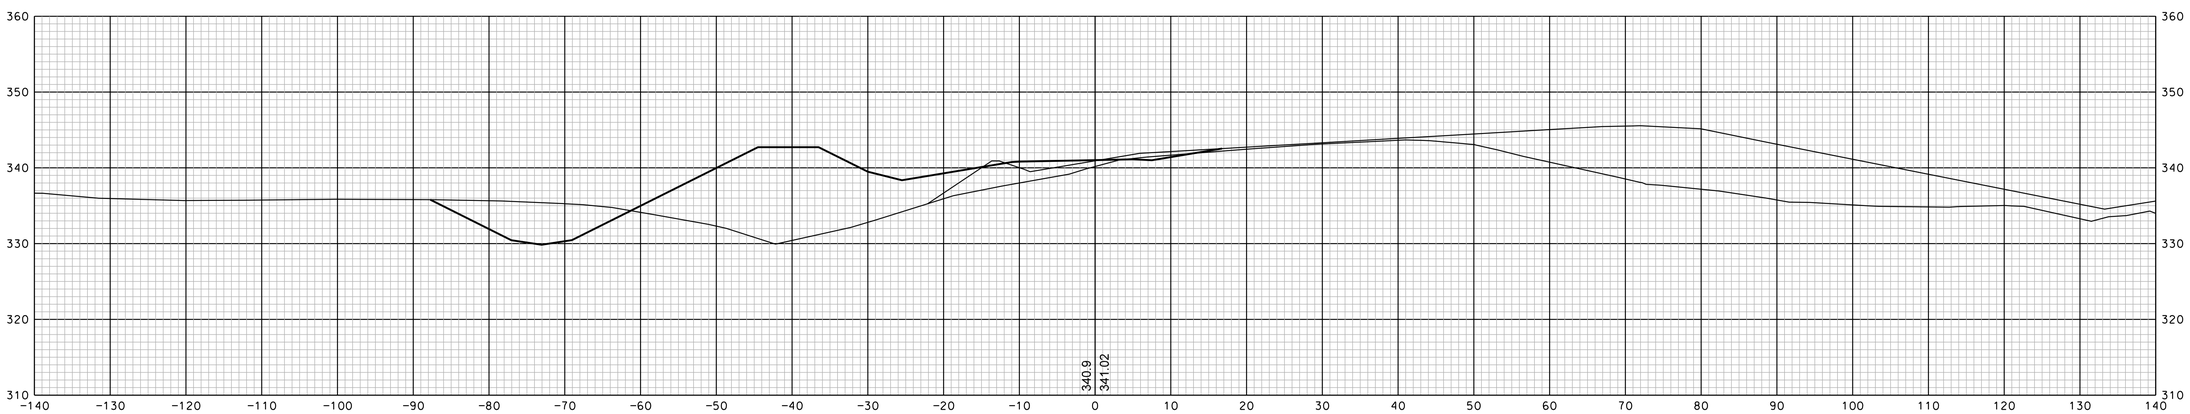

55+50

SDR PROCESSED		DATE	
NEW DESIGN	EMM	DATE	1/23/2020
SHEET CHECKED	NCF	DATE	1/23/2020
AS BUILT DETAILS		DATE	

SHEET TOTALS

COMMON EXCAV. – C.Y. ROCK EXCAV. – C.Y.

FILL – C.Y. MUCK EXCAV. – C.Y.

DGN	STATE PROJECT NO.	SHEET NO.	TOTAL SHEETS
13065xs	13065	202	346

REVISIONS AFTER PROPOSAL

NUMBER	DATE	STATION	STATION	DESCRIPTION

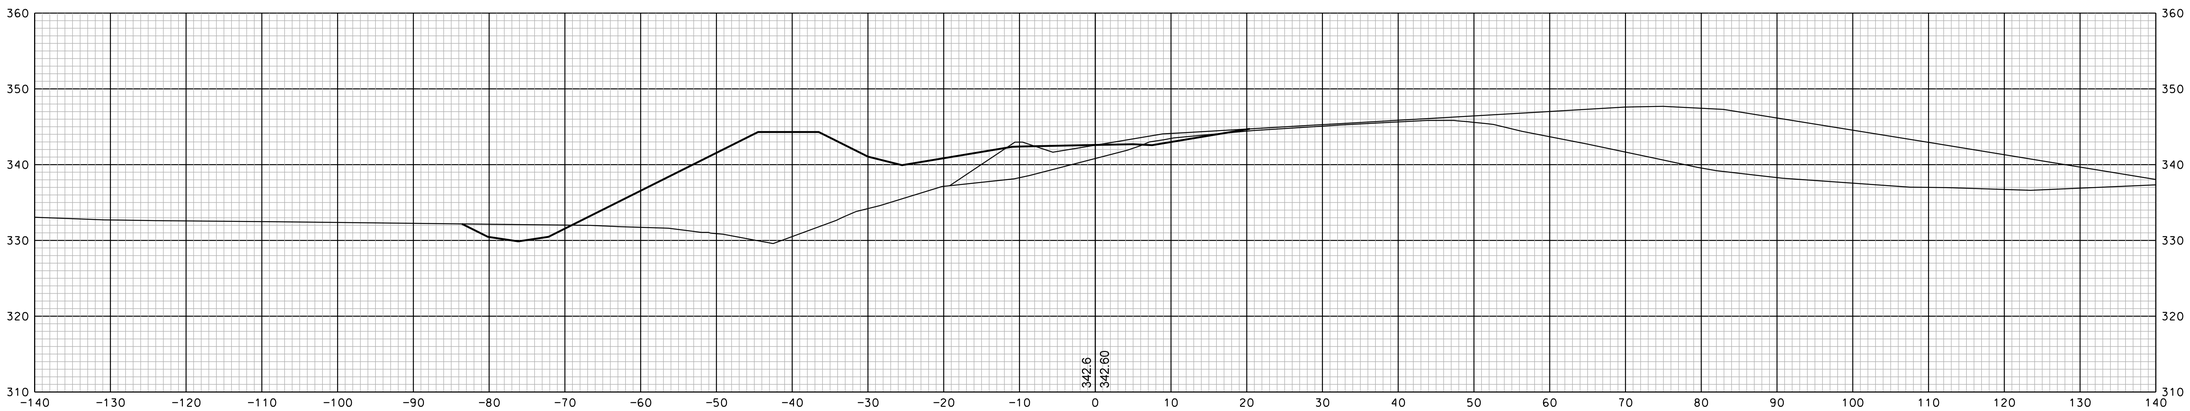

57+00

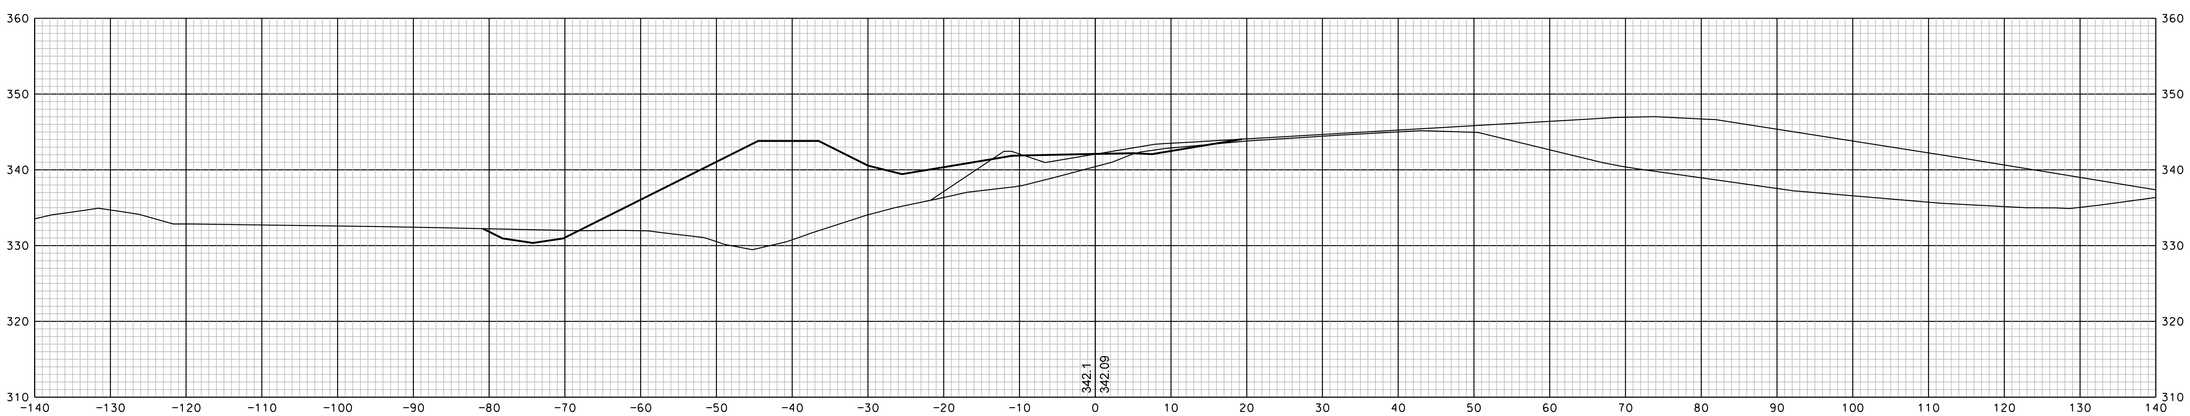

56+50

SDR PROCESSED		DATE
NEW DESIGN	EMM	DATE 1/23/2020
SHEET CHECKED	NCF	DATE 1/23/2020
AS BUILT DETAILS		DATE

SHEET TOTALS

COMMON EXCAV. – C.Y. ROCK EXCAV. – C.Y.

FILL – C.Y. MUCK EXCAV. – C.Y.

DGN	STATE PROJECT NO.	SHEET NO.	TOTAL SHEETS
13065xs	13065	203	346

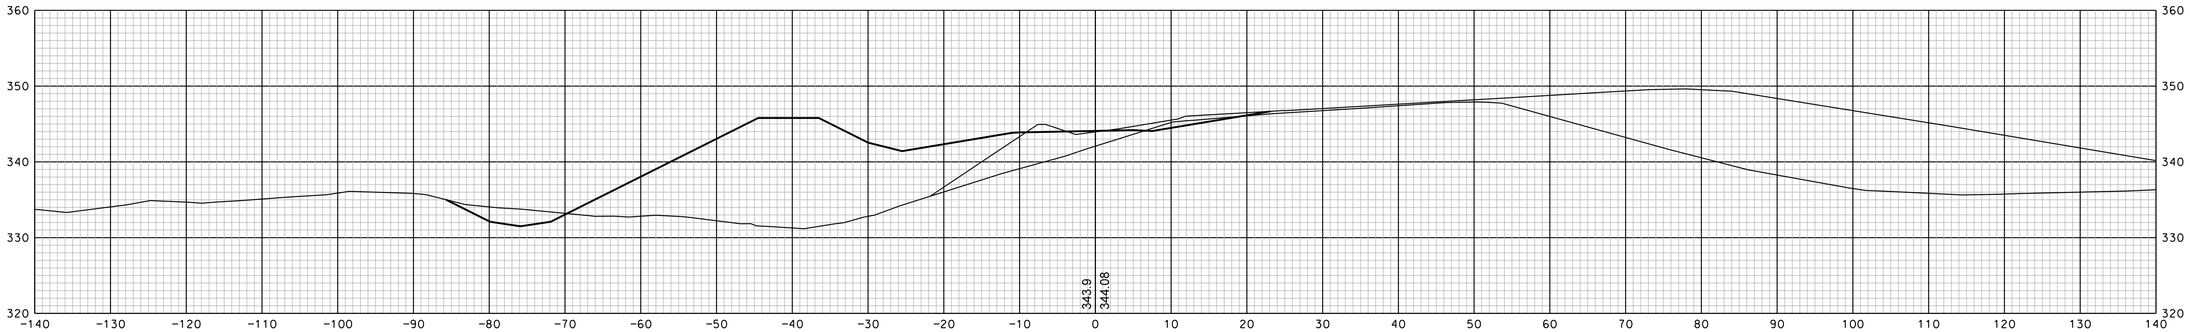

58+50

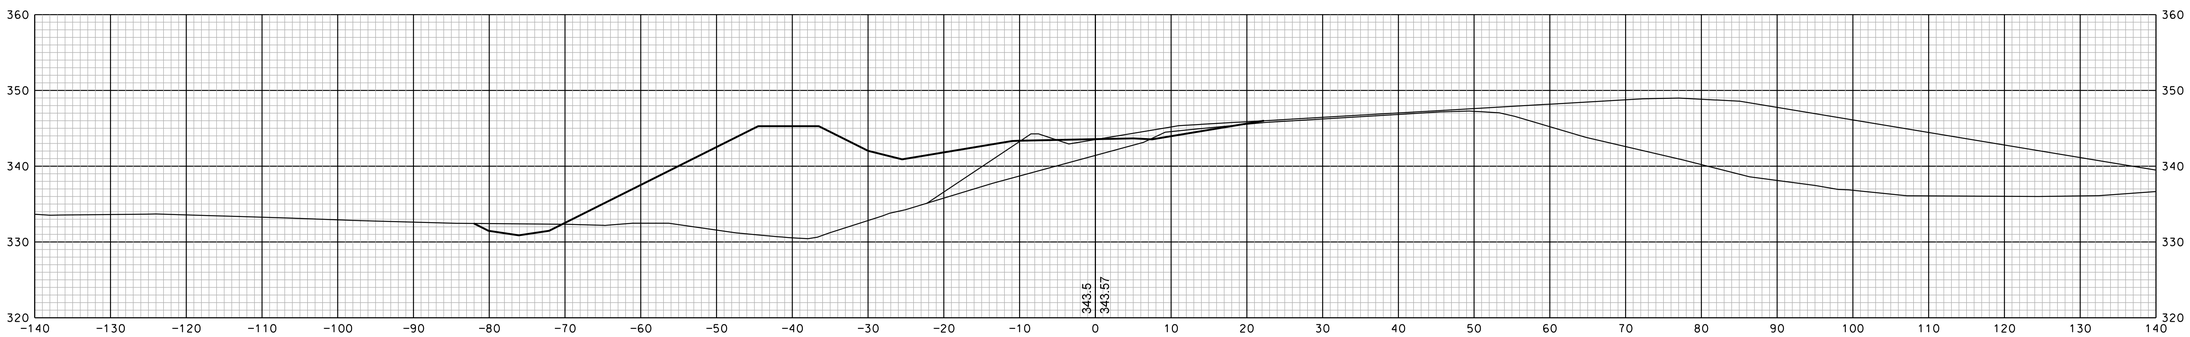

58+00

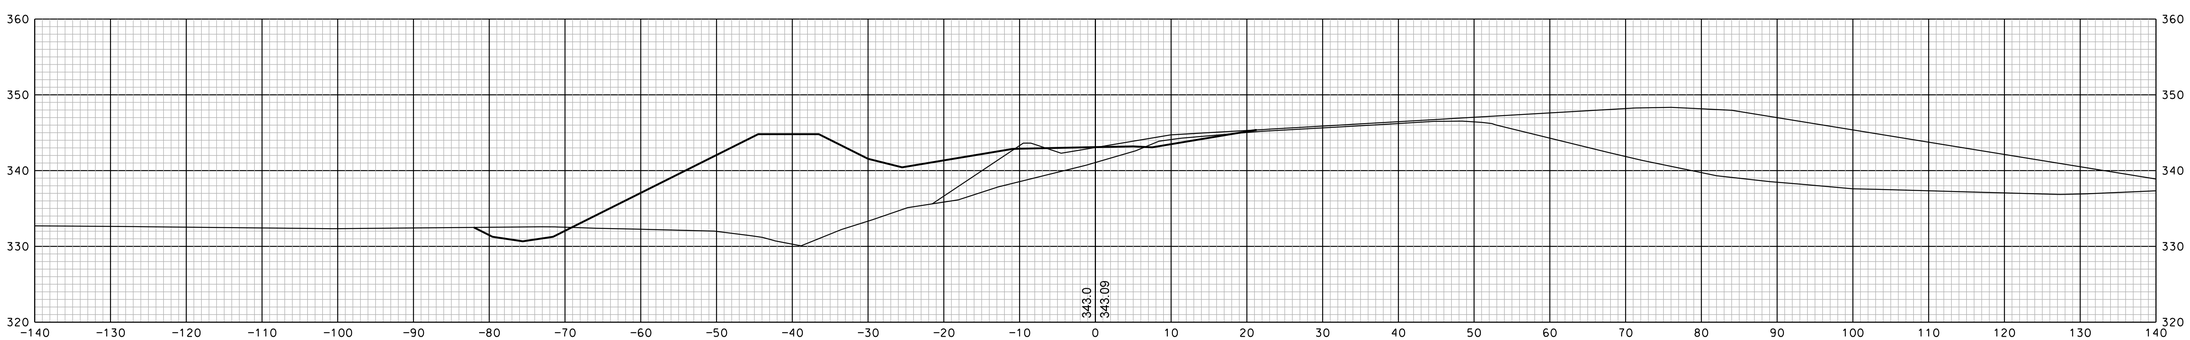

57+50

REVISIONS AFTER PROPOSAL

NUMBER	DATE	STATION	STATION	DESCRIPTION

SDR PROCESSED		DATE	
NEW DESIGN	EMM	DATE	1/23/2020
SHEET CHECKED	NGF	DATE	1/23/2020
AS BUILT DETAILS		DATE	

SHEET TOTALS

COMMON EXCAV.	- C.Y.	ROCK EXCAV.	- C.Y.
FILL	- C.Y.	MUCK EXCAV.	- C.Y.

DGN	STATE PROJECT NO.	SHEET NO.	TOTAL SHEETS
13065xs	13065	204	346

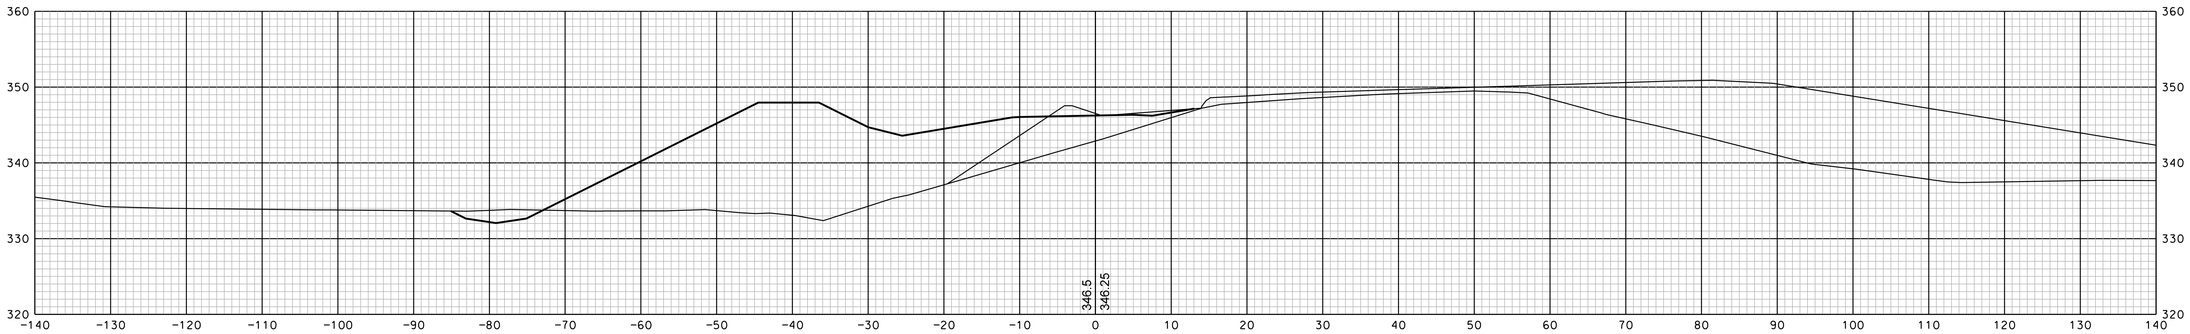

60+00

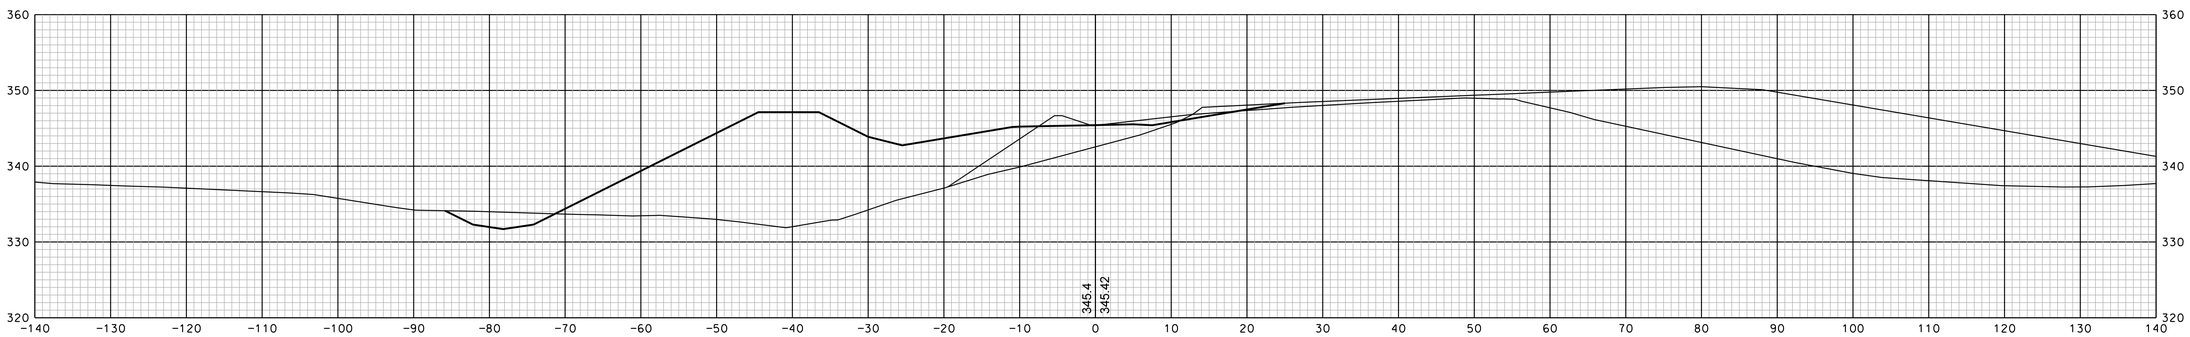

59+50

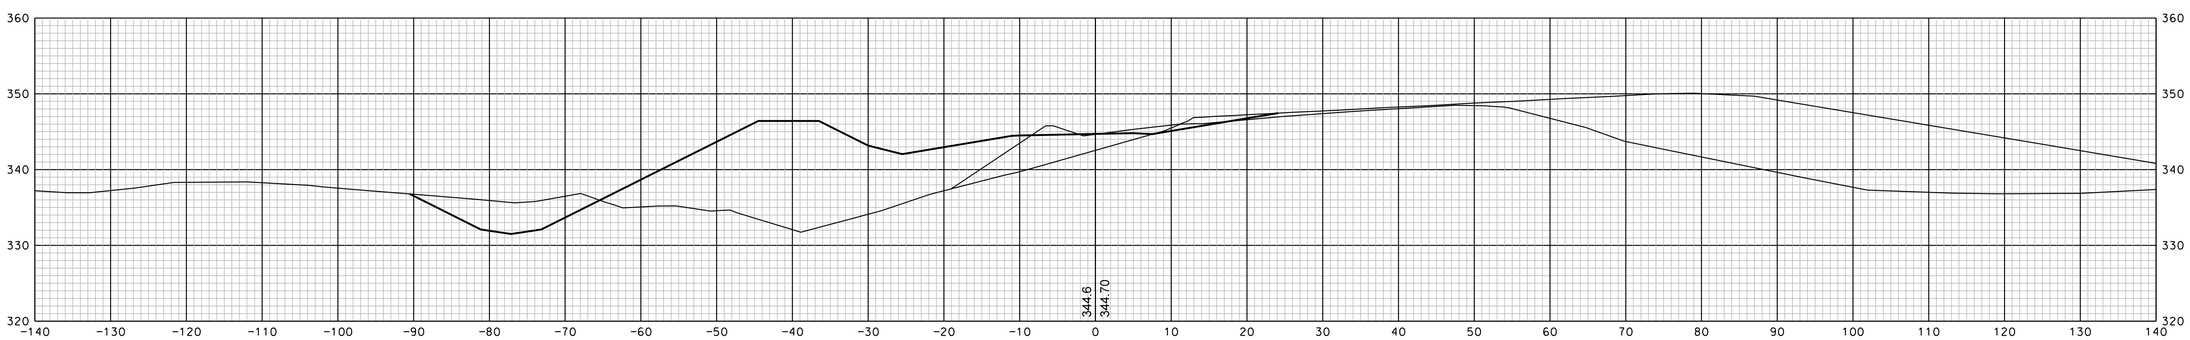

59+00

REVISIONS AFTER PROPOSAL			
NUMBER	DATE	STATION	STATION	DESCRIPTION

SDR PROCESSED		DATE
NEW DESIGN	EMM	DATE 1/23/2020
SHEET CHECKED	NCF	DATE 1/23/2020
AS BUILT DETAILS		DATE

SHEET TOTALS

COMMON EXCAV. - C.Y. ROCK EXCAV. - C.Y.

FILL - C.Y. MUCK EXCAV. - C.Y.

DGN	STATE PROJECT NO.	SHEET NO.	TOTAL SHEETS
13065xs	13065	205	346

REVISIONS AFTER PROPOSAL

NUMBER	DATE	STATION	STATION	DESCRIPTION

SDR PROCESSED		DATE
NEW DESIGN	EMM	DATE 1/23/2020
SHEET CHECKED	NCF	DATE 1/23/2020
AS BUILT DETAILS		DATE

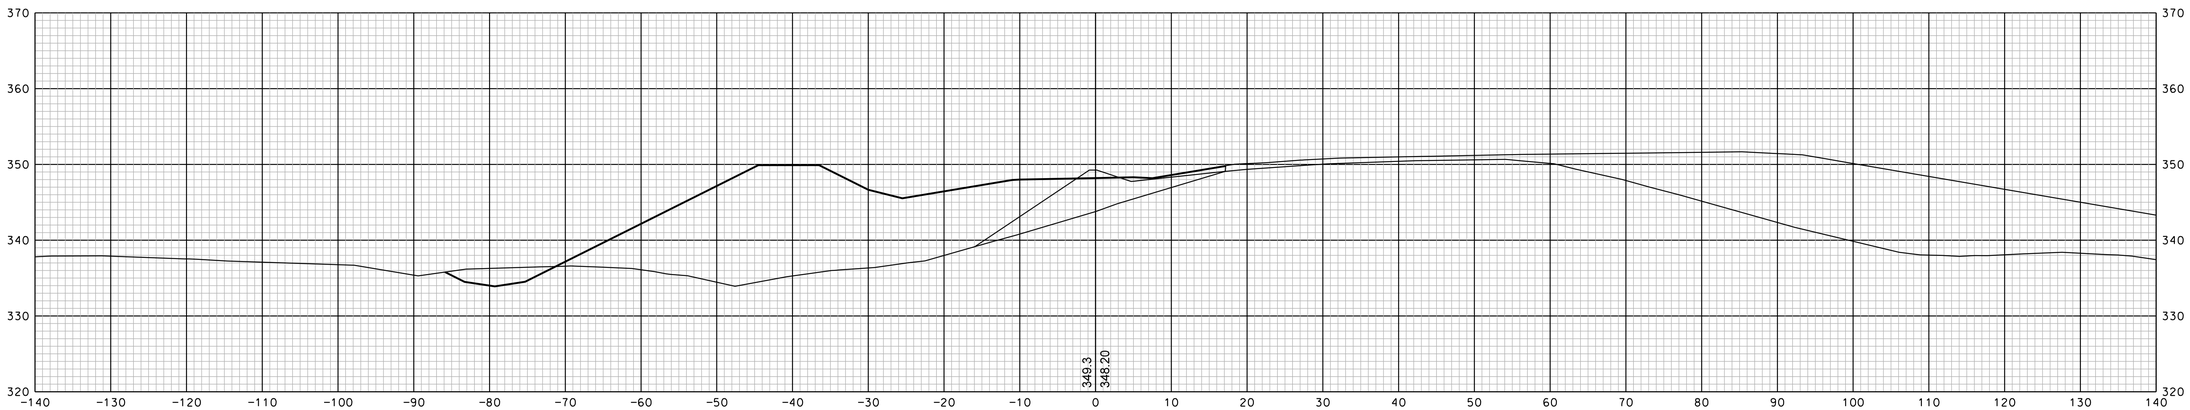

61+00

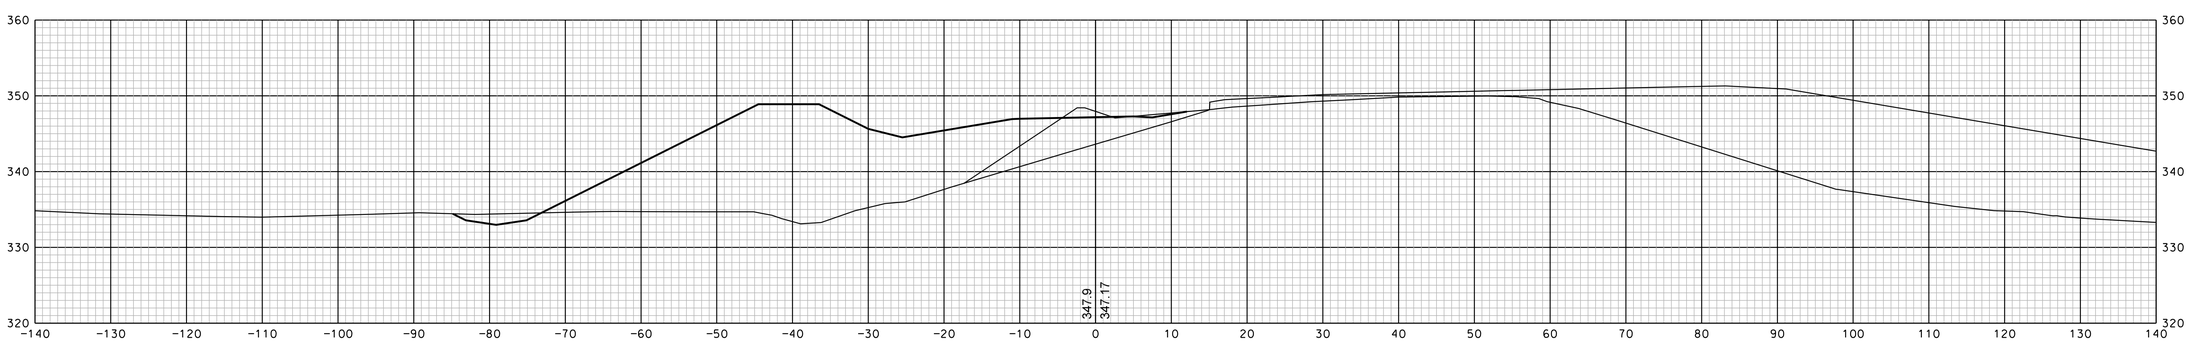

60+50

SHEET TOTALS

COMMON EXCAV.	– C.Y.	ROCK EXCAV.	– C.Y.
FILL	– C.Y.	MUCK EXCAV.	– C.Y.

DGN	STATE PROJECT NO.	SHEET NO.	TOTAL SHEETS
13065xs	13065	206	346

REVISIONS AFTER PROPOSAL

NUMBER	DATE	STATION	STATION	DESCRIPTION

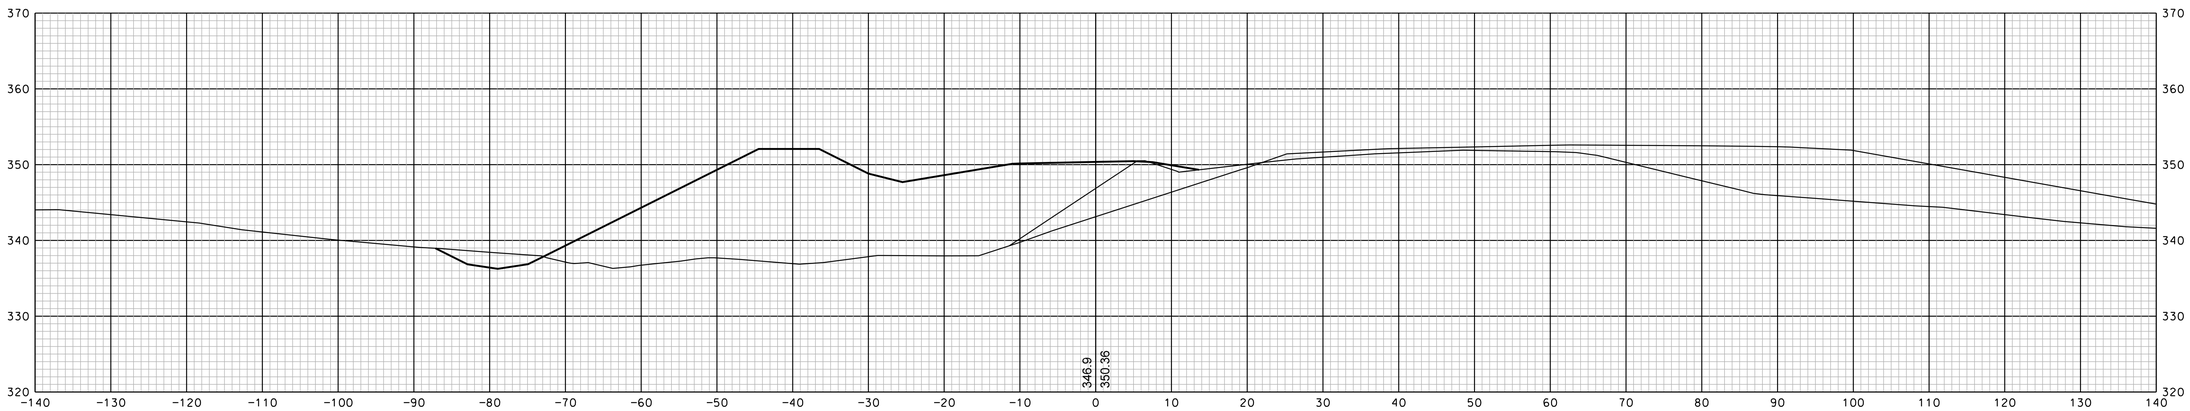

62+00

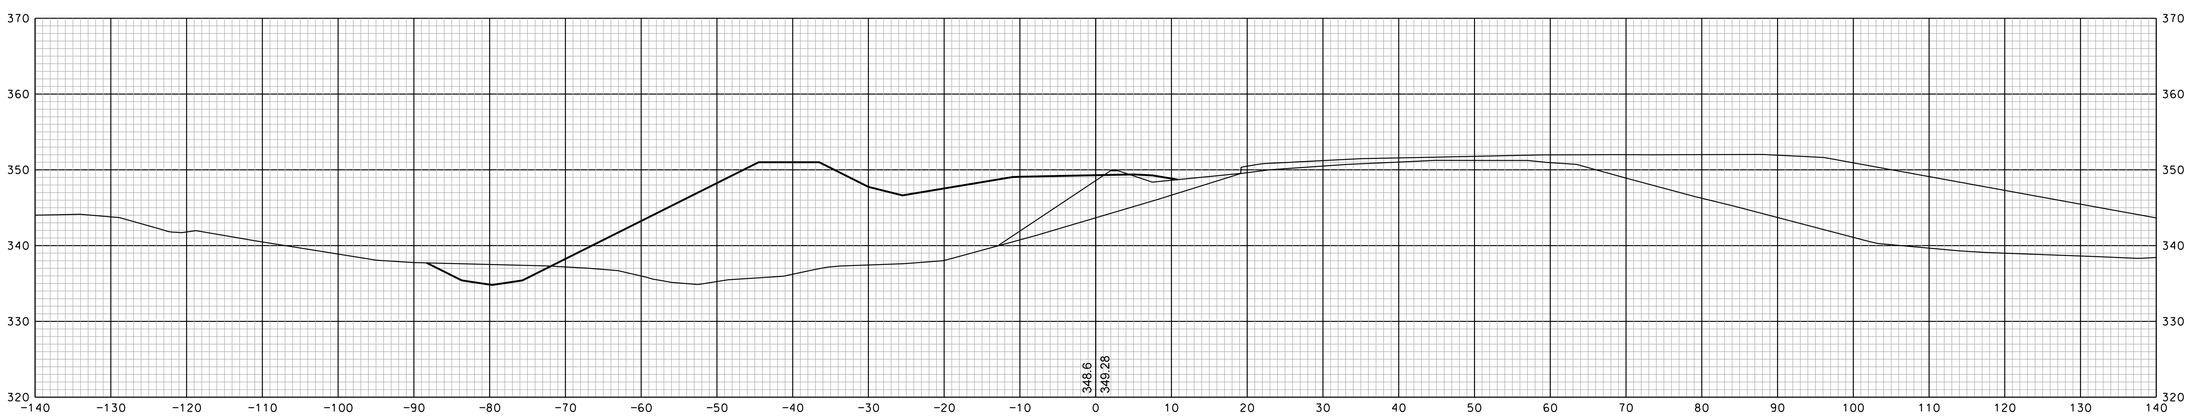

61+50

		DATE
SDR PROCESSED		
NEW DESIGN	EMM	DATE 1/23/2020
SHEET CHECKED	NCF	DATE 1/23/2020
AS BUILT DETAILS		DATE

SHEET TOTALS

COMMON EXCAV. – C.Y. ROCK EXCAV. – C.Y.

FILL – C.Y. MUCK EXCAV. – C.Y.

DGN	STATE PROJECT NO.	SHEET NO.	TOTAL SHEETS
13065xs	13065	207	346

REVISIONS AFTER PROPOSAL

NUMBER	DATE	STATION	STATION	DESCRIPTION

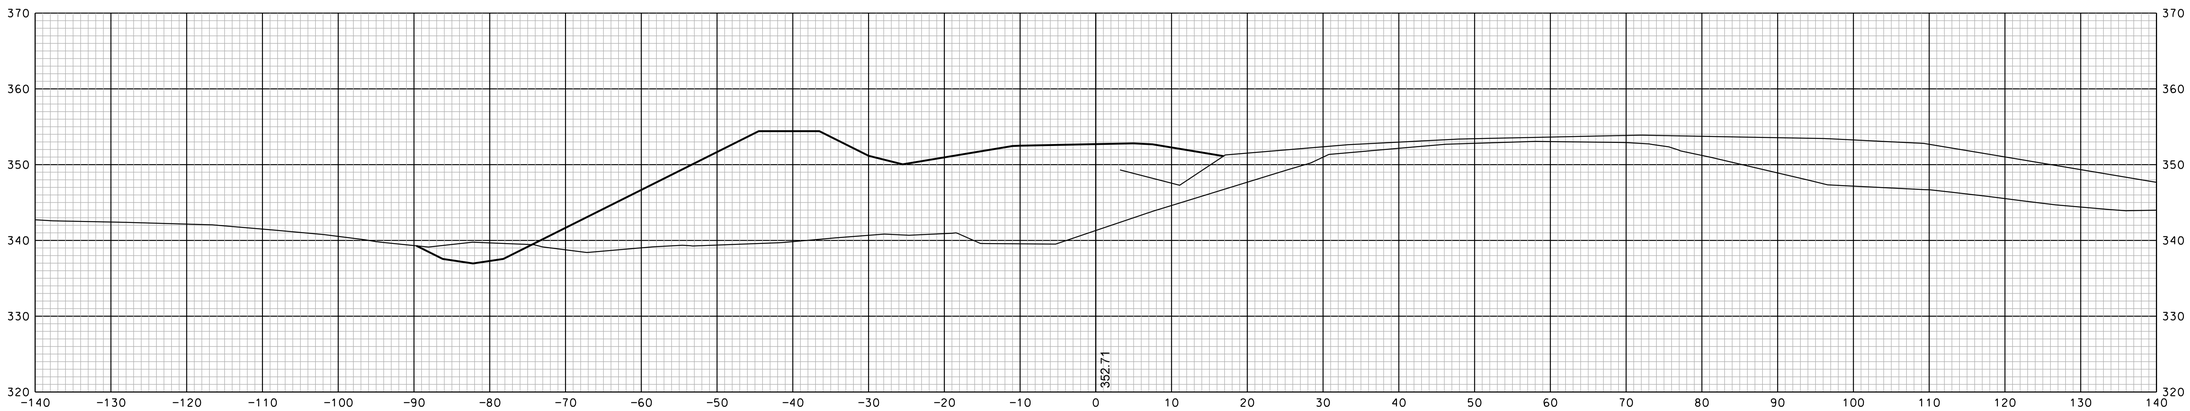

63+00

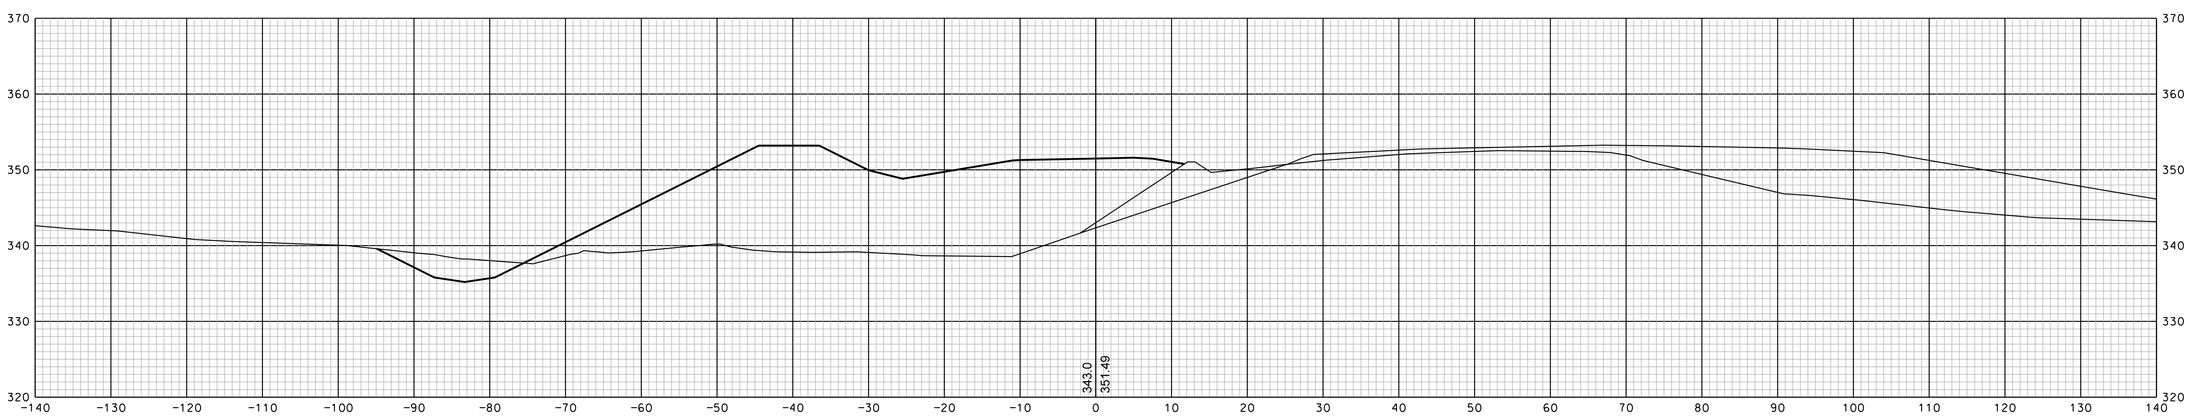

62+50

		DATE
SDR PROCESSED		
NEW DESIGN	EMM	DATE 1/23/2020
SHEET CHECKED	NCF	DATE 1/23/2020
AS BUILT DETAILS		DATE

SHEET TOTALS

COMMON EXCAV. – C.Y. ROCK EXCAV. – C.Y.

FILL – C.Y. MUCK EXCAV. – C.Y.

DGN	STATE PROJECT NO.	SHEET NO.	TOTAL SHEETS
13065xs	13065	208	346

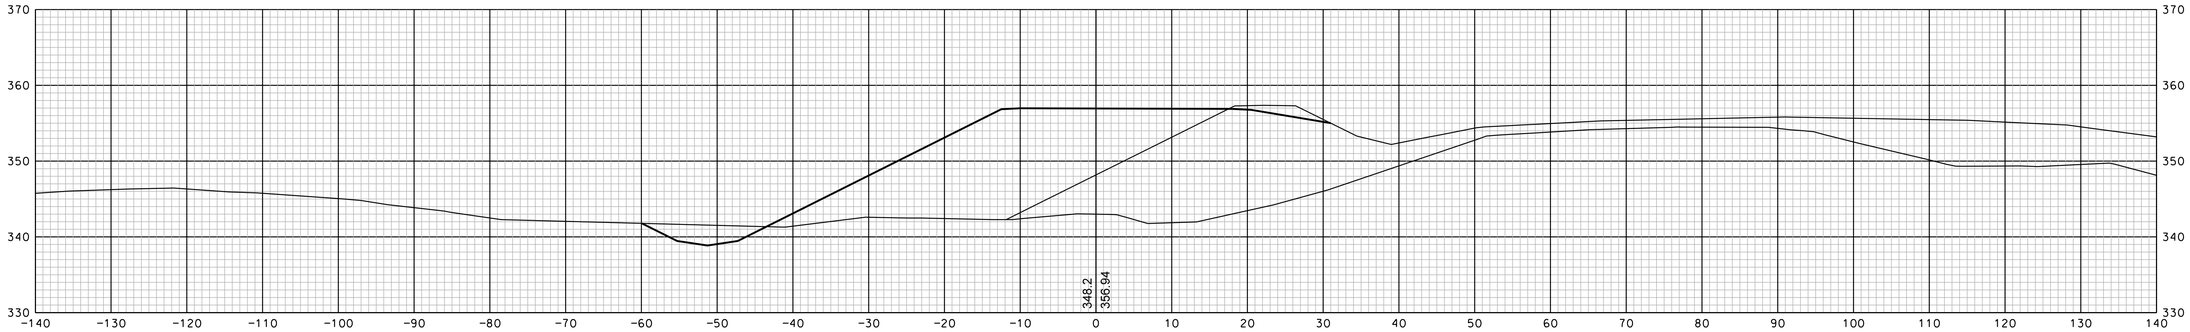

64+50

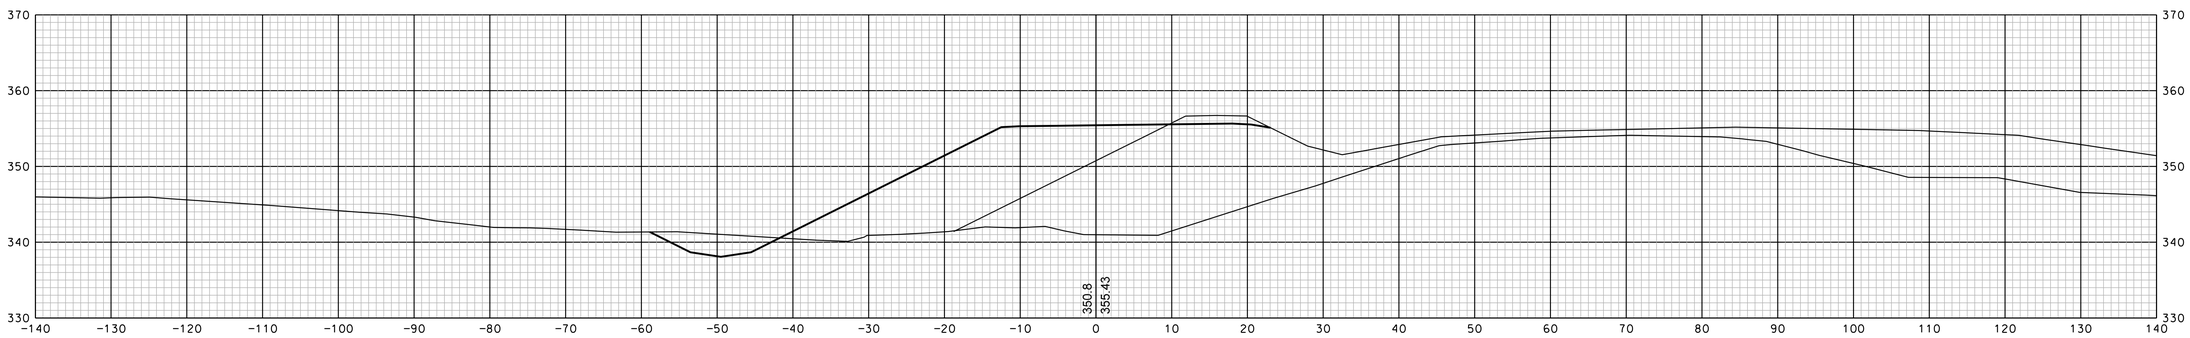

64+00

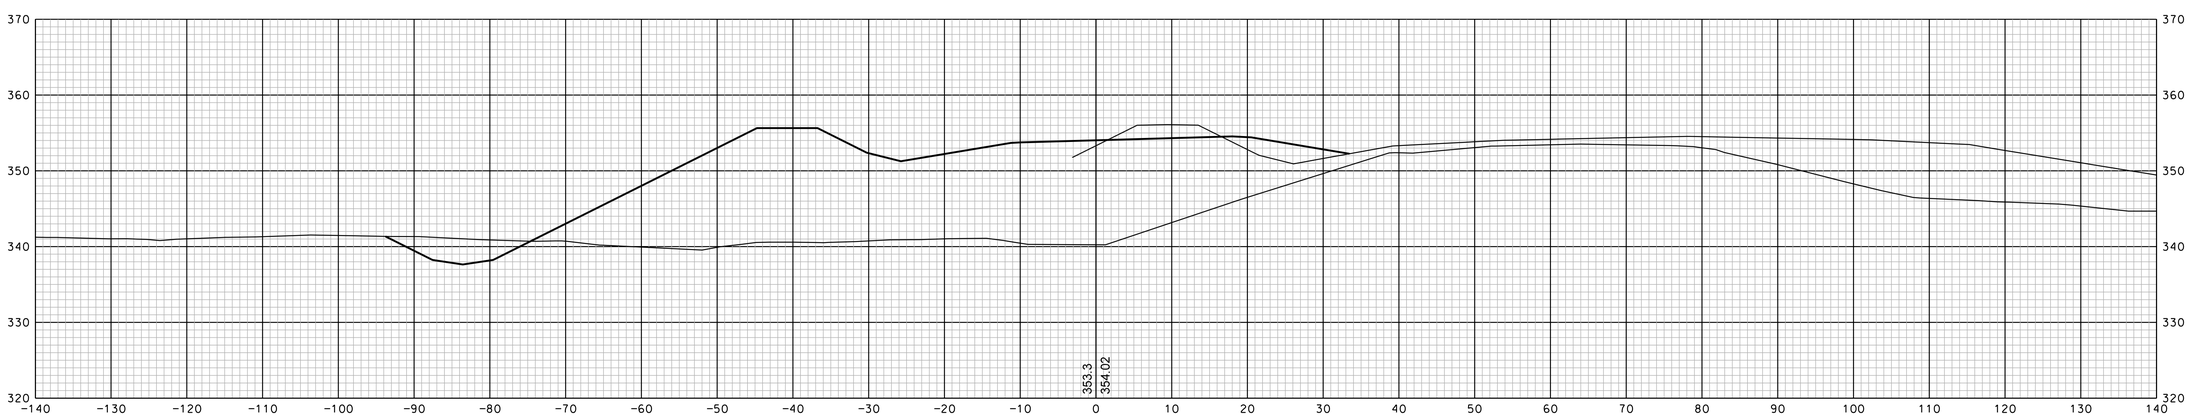

63+50

SHEET TOTALS	
COMMON EXCAV. – C.Y.	ROCK EXCAV. – C.Y.
FILL – C.Y.	MUCK EXCAV. – C.Y.

DGN	STATE PROJECT NO.	SHEET NO.	TOTAL SHEETS
13065xs	13065	209	346

REVISIONS AFTER PROPOSAL

NUMBER	DATE	STATION	STATION	DESCRIPTION

		DATE
SDR PROCESSED		
NEW DESIGN	EMM	DATE 1/23/2020
SHEET CHECKED	NCF	DATE 1/23/2020
AS BUILT DETAILS		DATE

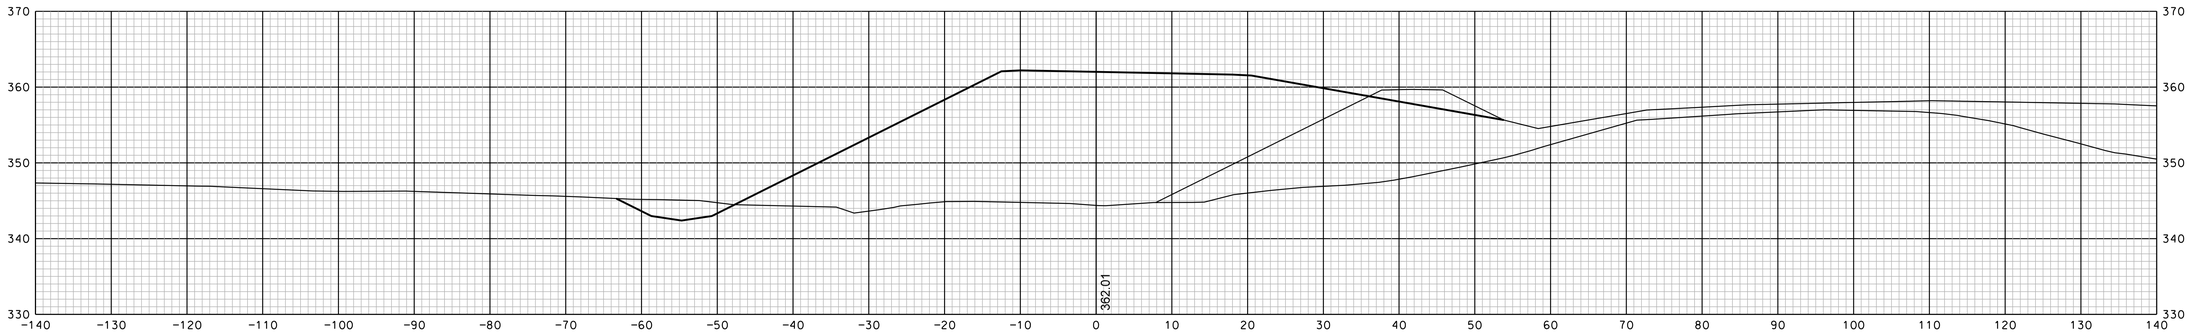

66+00

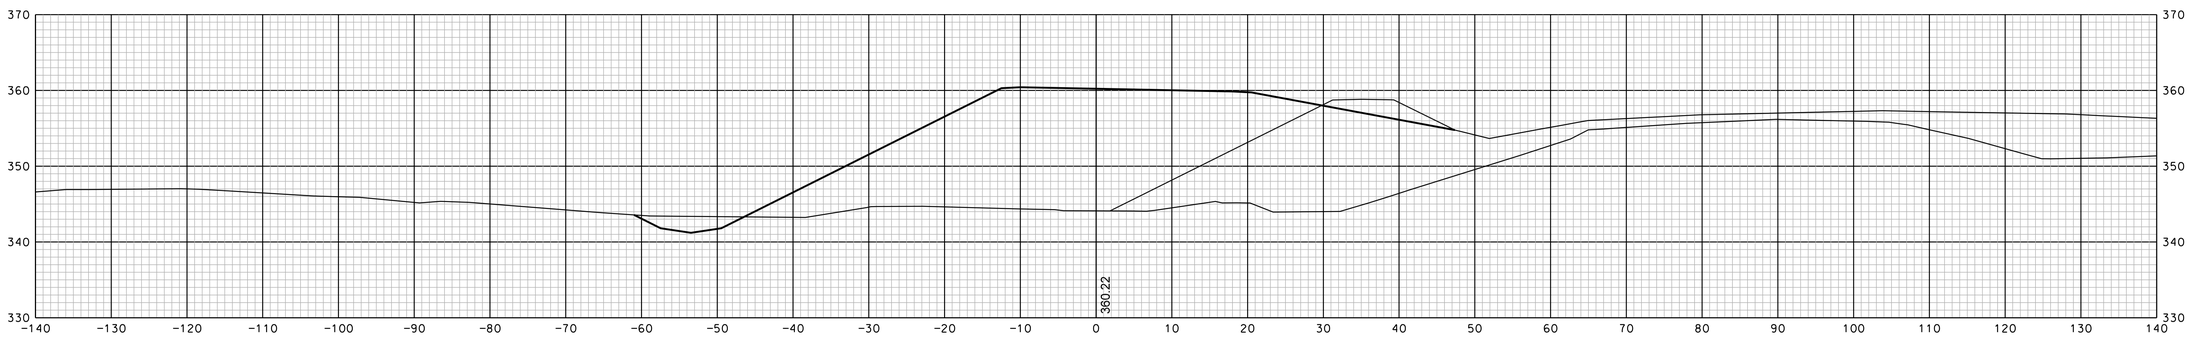

65+50

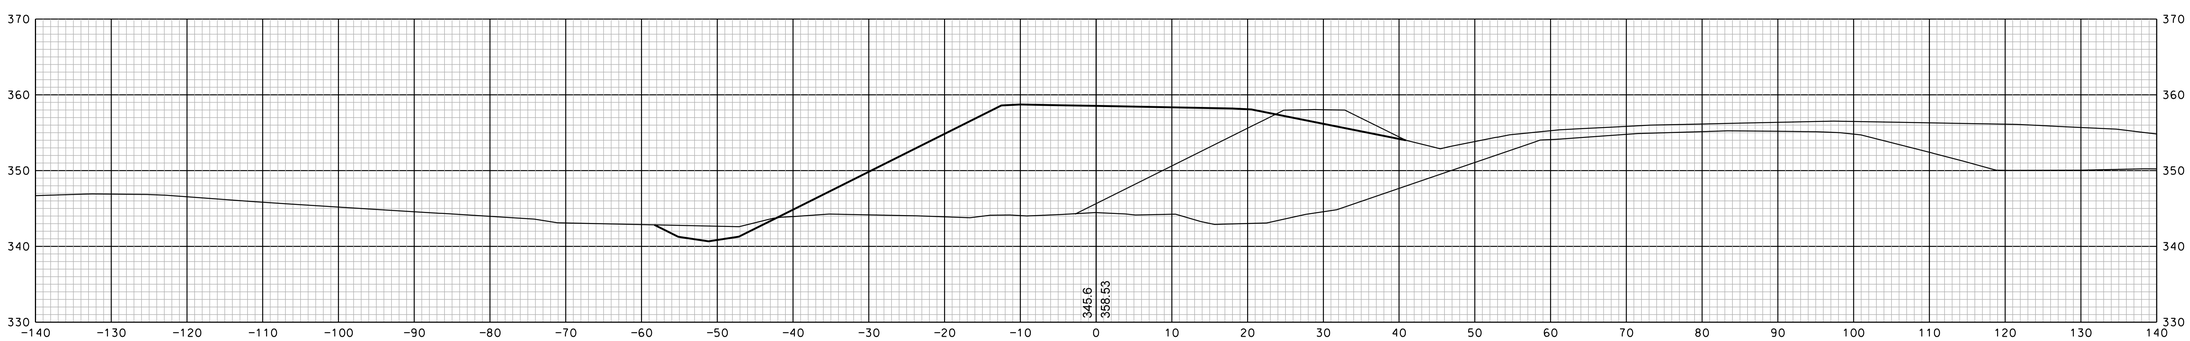

65+00

SHEET TOTALS			
COMMON EXCAV. – C.Y.		ROCK EXCAV. – C.Y.	
FILL – C.Y.		MUCK EXCAV. – C.Y.	
DGN	STATE PROJECT NO.	SHEET NO.	TOTAL SHEETS
13065xs	13065	210	346

REVISIONS AFTER PROPOSAL

NUMBER	DATE	STATION	STATION	DESCRIPTION

		DATE
SDR PROCESSED		
NEW DESIGN	EMM	DATE 1/23/2020
SHEET CHECKED	NCF	DATE 1/23/2020
AS BUILT DETAILS		DATE

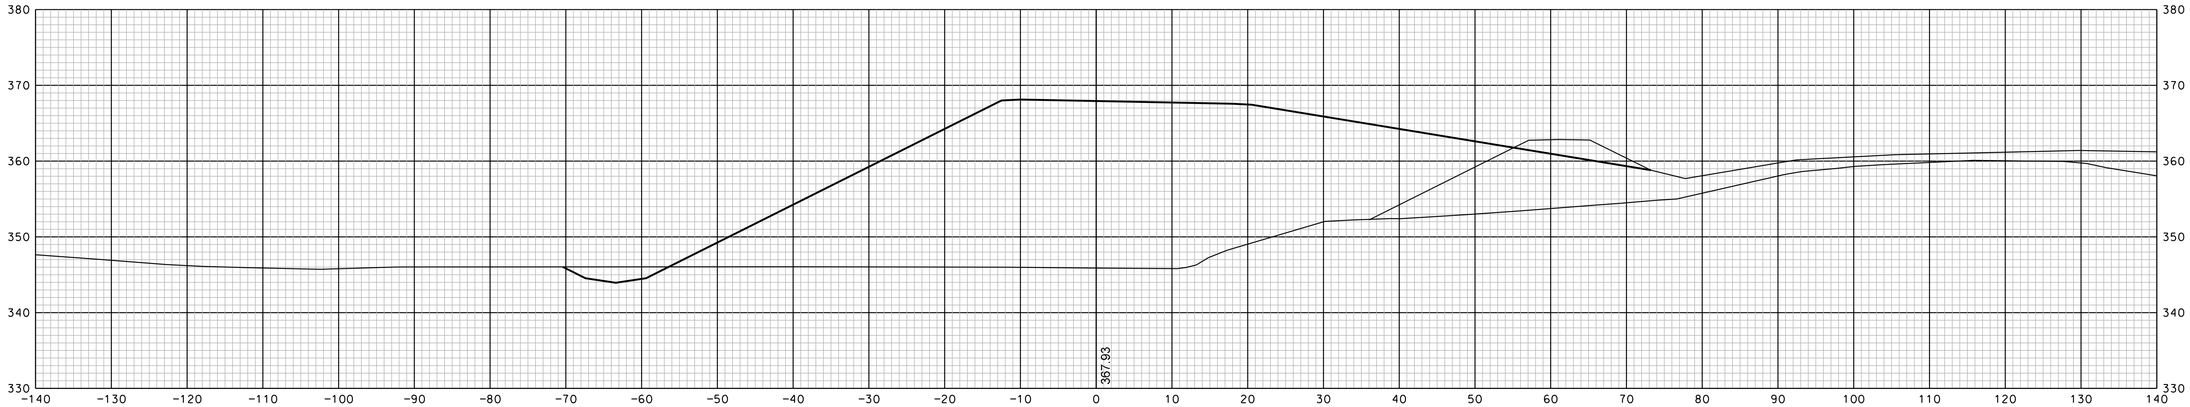

67+50

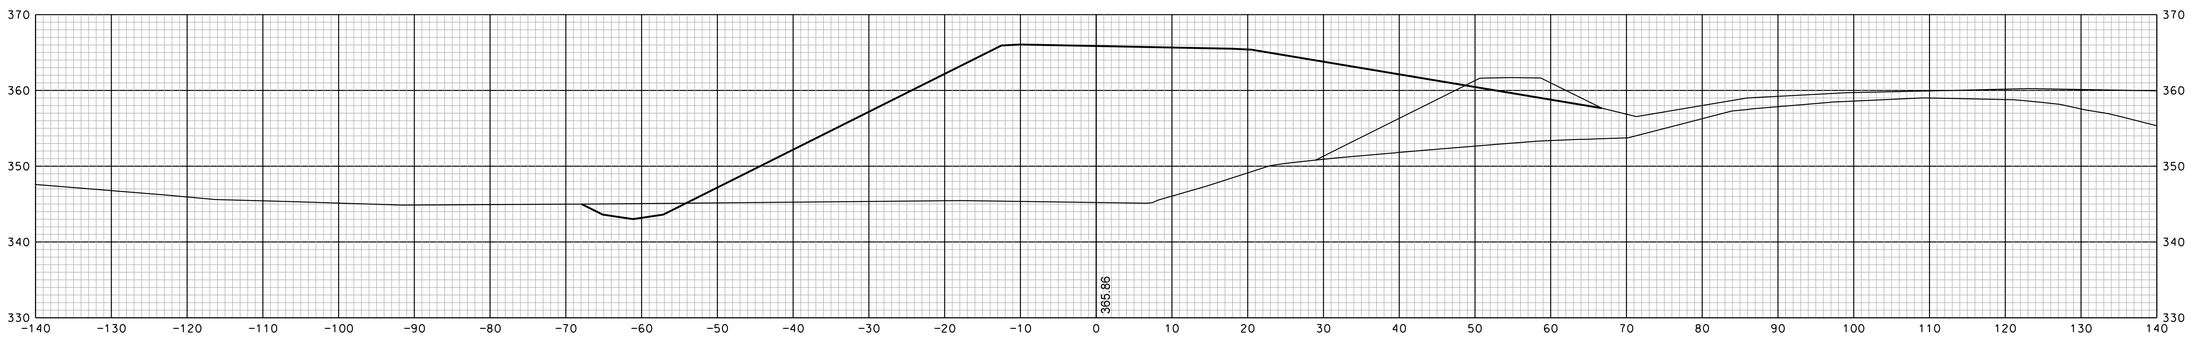

67+00

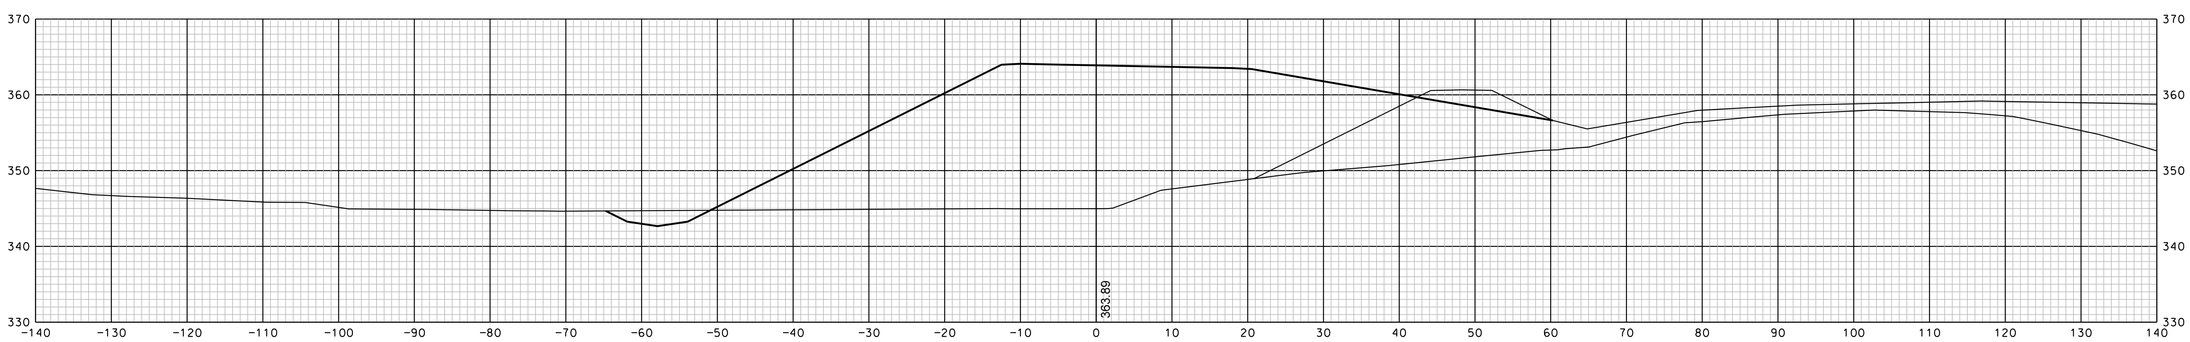

66+50

SHEET TOTALS			
COMMON EXCAV.	- C.Y.	ROCK EXCAV.	- C.Y.
FILL	- C.Y.	MUCK EXCAV.	- C.Y.

DGN	STATE PROJECT NO.	SHEET NO.	TOTAL SHEETS
13065xs	13065	211	346

REVISIONS AFTER PROPOSAL

NUMBER	DATE	STATION	STATION	DESCRIPTION

		DATE
SDR PROCESSED		
NEW DESIGN	EMM	DATE 1/23/2020
SHEET CHECKED	NCF	DATE 1/23/2020
AS BUILT DETAILS		DATE

REVISIONS AFTER PROPOSAL

NUMBER	DATE	STATION	STATION	DESCRIPTION

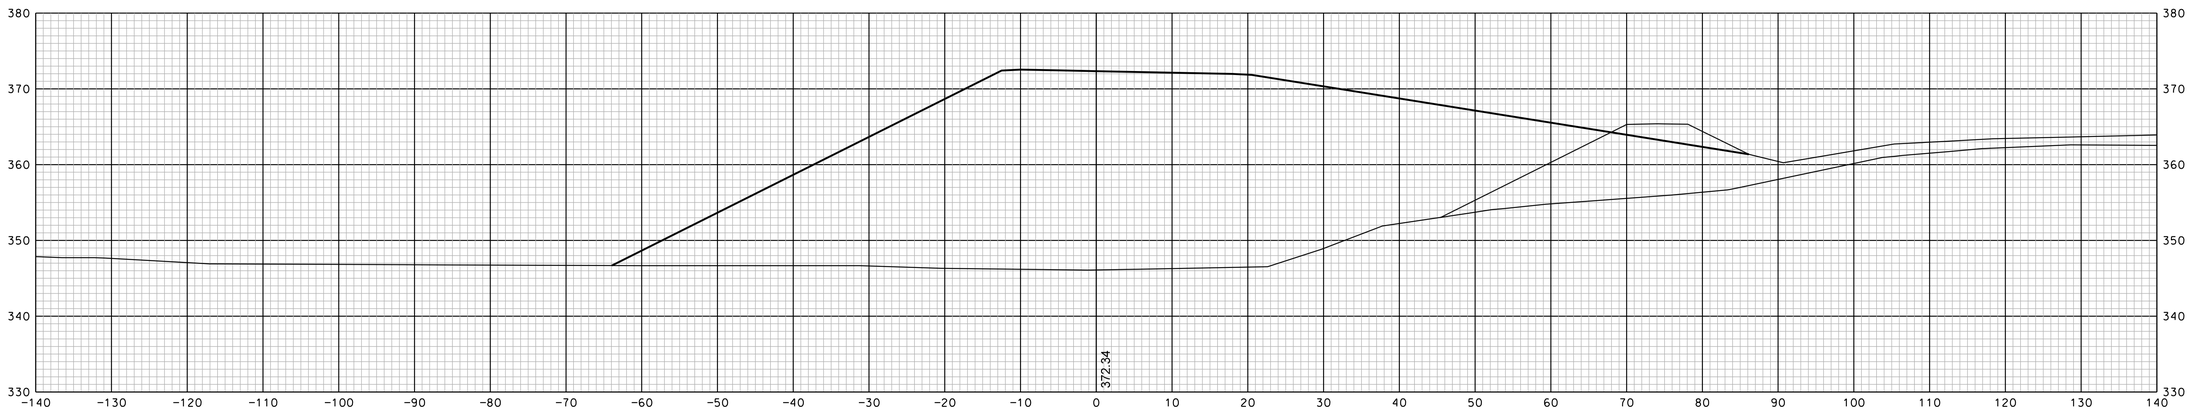

68+50

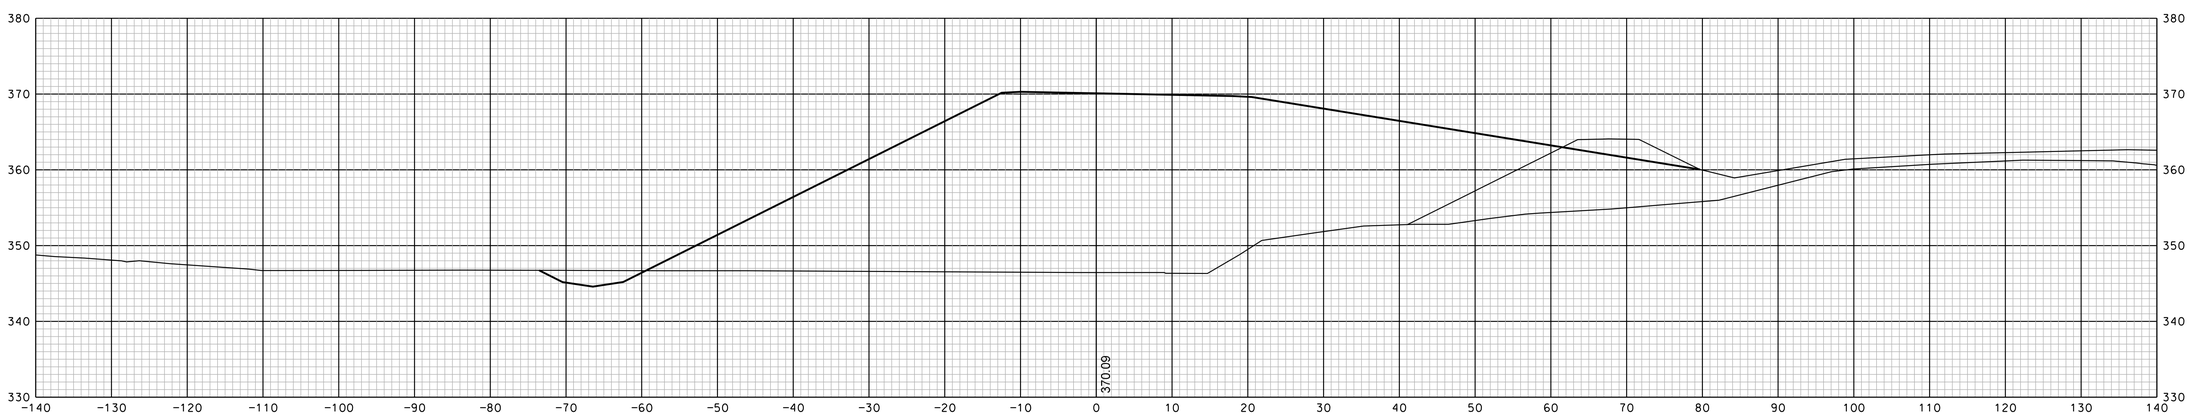

68+00

		DATE
SDR PROCESSED		
NEW DESIGN	EMM	DATE 1/23/2020
SHEET CHECKED	NCF	DATE 1/23/2020
AS BUILT DETAILS		DATE

SHEET TOTALS

COMMON EXCAV. – C.Y. ROCK EXCAV. – C.Y.

FILL – C.Y. MUCK EXCAV. – C.Y.

DGN	STATE PROJECT NO.	SHEET NO.	TOTAL SHEETS
13065xs	13065	212	346

REVISIONS AFTER PROPOSAL

NUMBER	DATE	STATION	STATION	DESCRIPTION

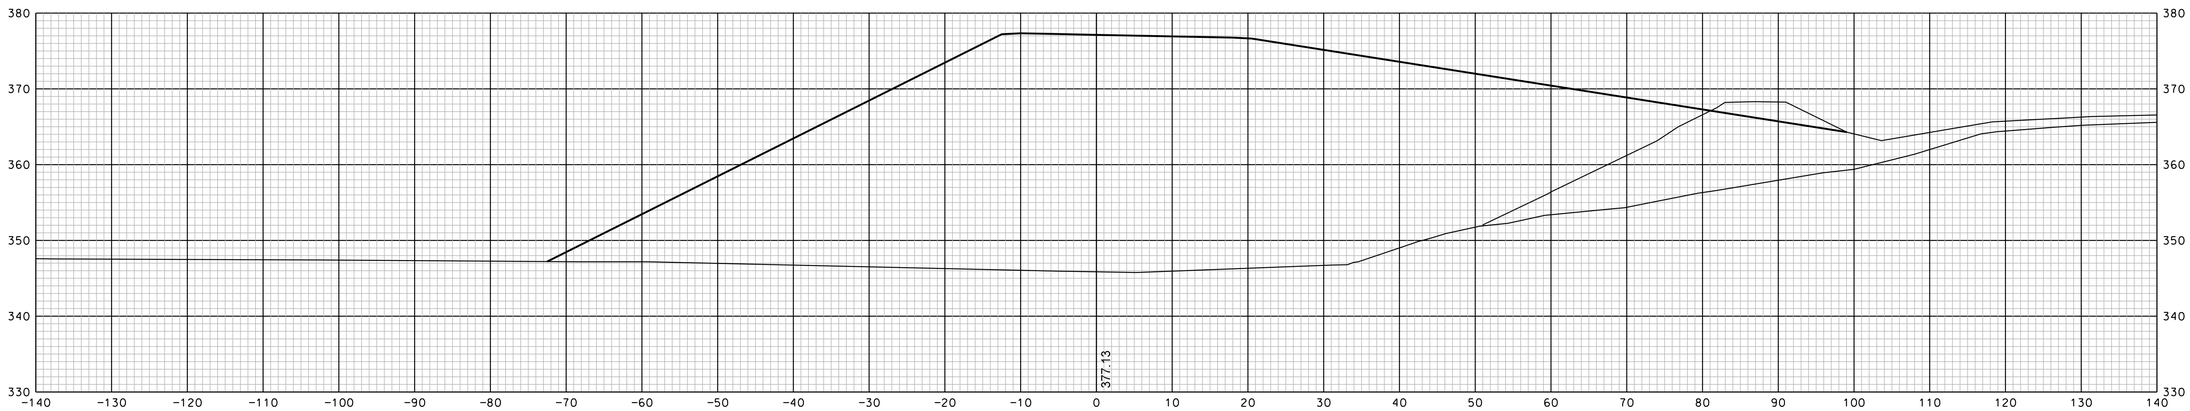

69+50

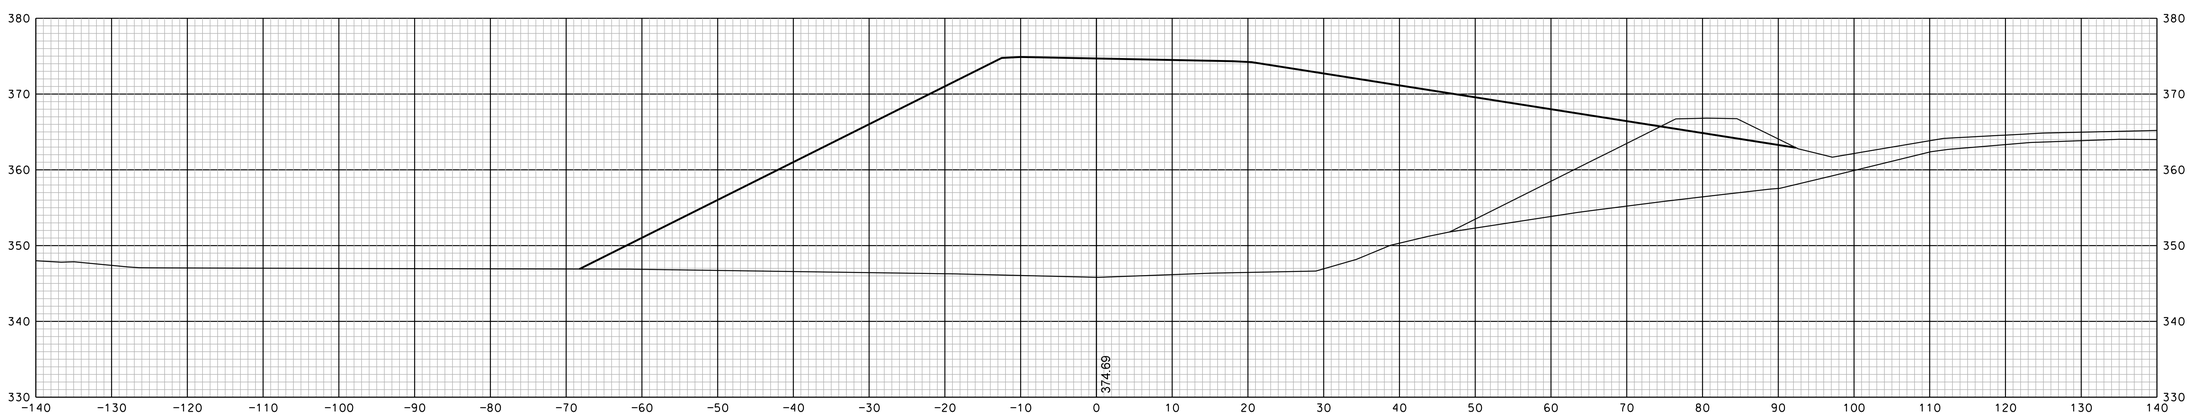

69+00

		DATE
SDR PROCESSED		
NEW DESIGN	EMM	DATE 1/23/2020
SHEET CHECKED	NCF	DATE 1/23/2020
AS BUILT DETAILS		DATE

SHEET TOTALS

COMMON EXCAV. – C.Y. ROCK EXCAV. – C.Y.

FILL – C.Y. MUCK EXCAV. – C.Y.

DGN	STATE PROJECT NO.	SHEET NO.	TOTAL SHEETS
13065xs	13065	213	346

REVISIONS AFTER PROPOSAL

NUMBER	DATE	STATION	STATION	DESCRIPTION

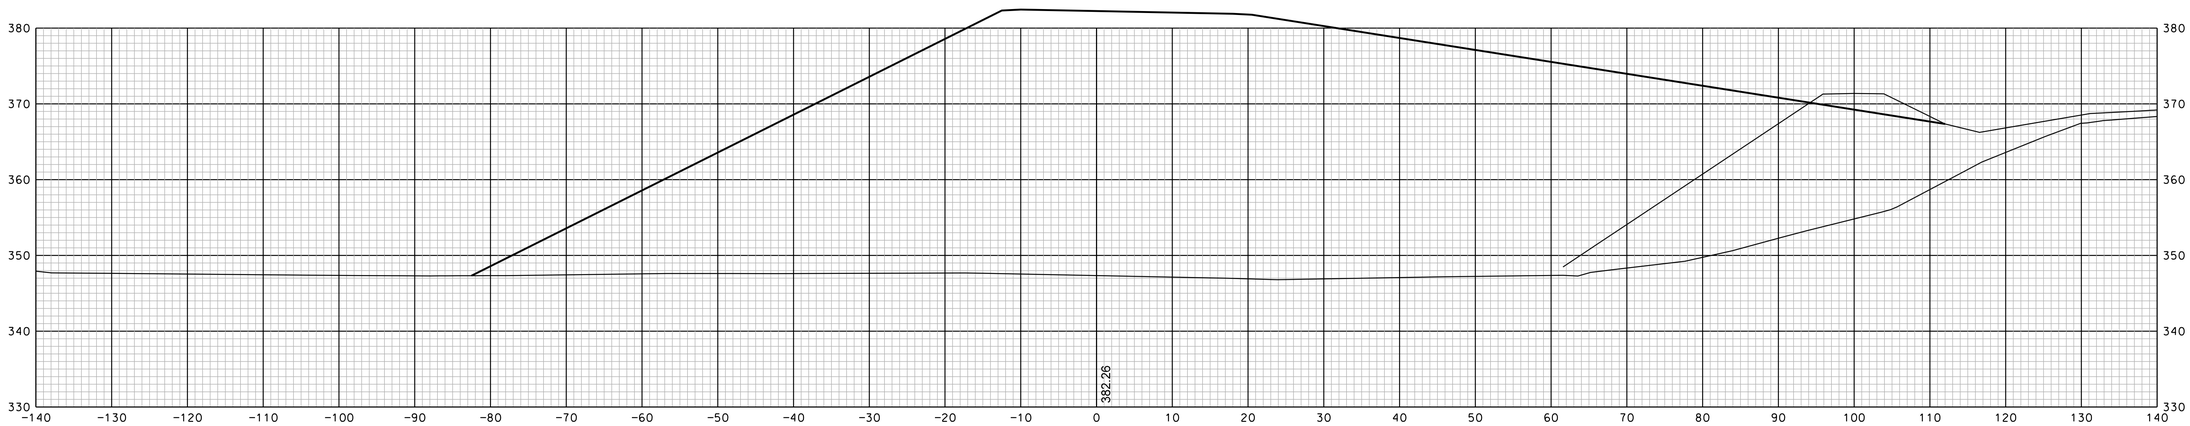

70+50

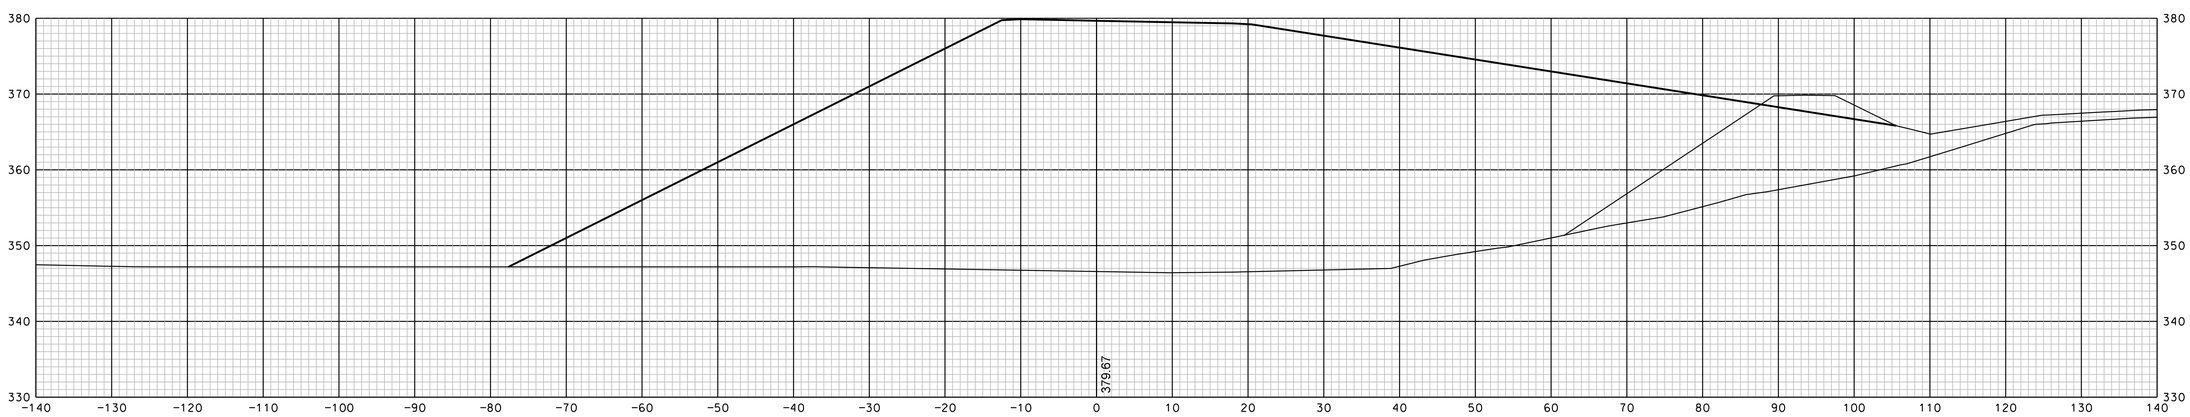

70+00

		DATE
SDR PROCESSED		
NEW DESIGN	EMM	DATE 1/23/2020
SHEET CHECKED	NCF	DATE 1/23/2020
AS BUILT DETAILS		DATE

SHEET TOTALS

COMMON EXCAV.	– C.Y.	ROCK EXCAV.	– C.Y.
FILL	– C.Y.	MUCK EXCAV.	– C.Y.

DGN	STATE PROJECT NO.	SHEET NO.	TOTAL SHEETS
13065xs	13065	214	346

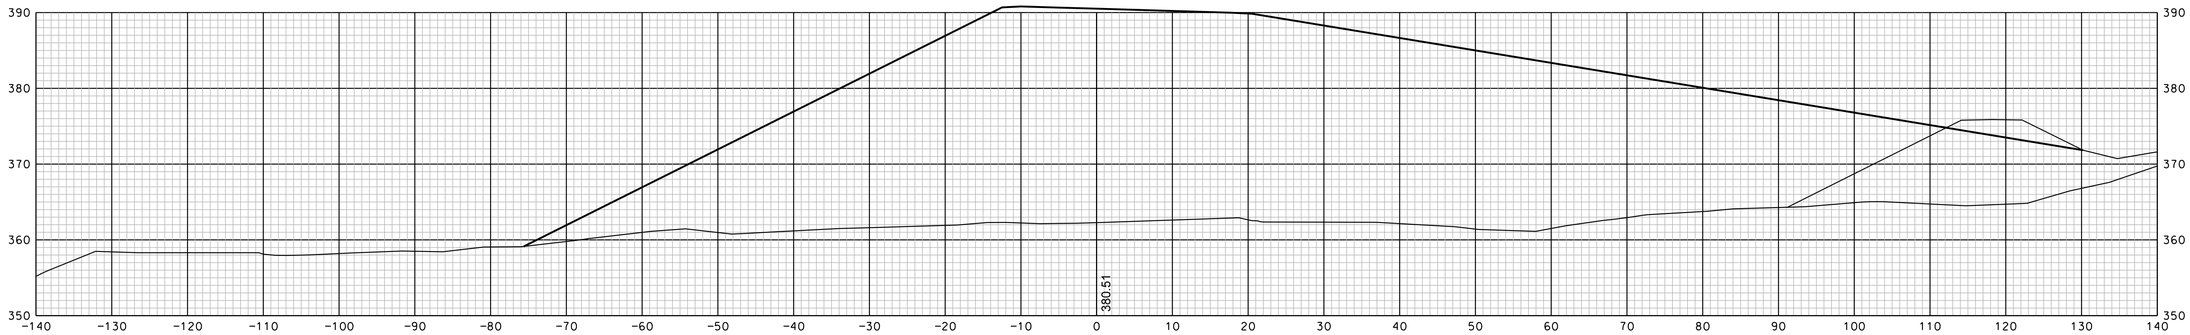

72+00

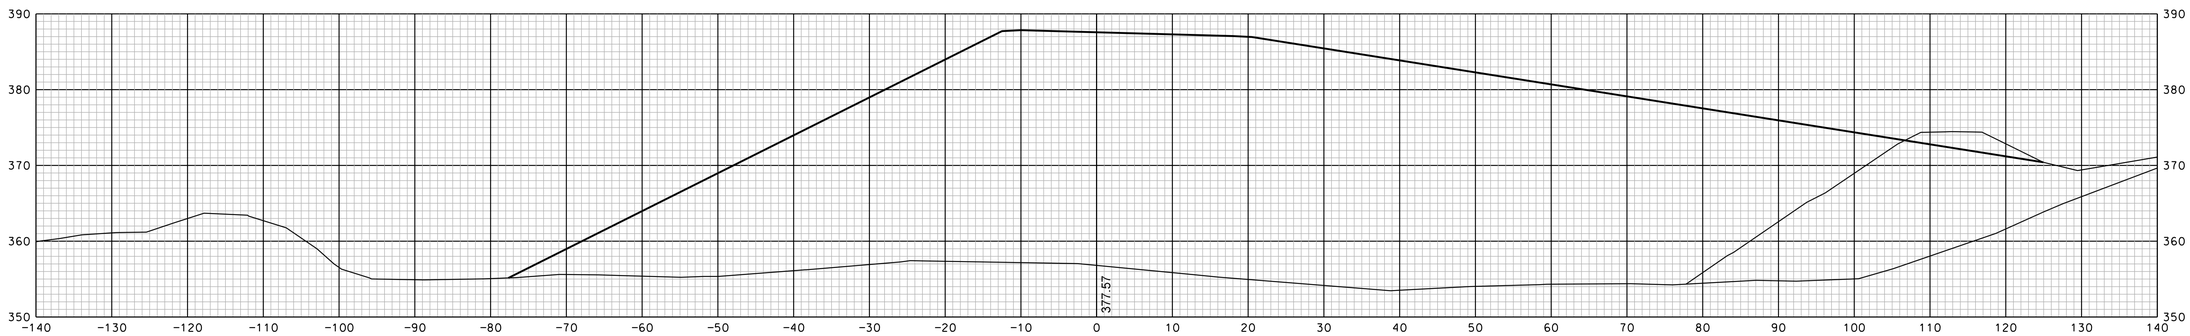

71+50

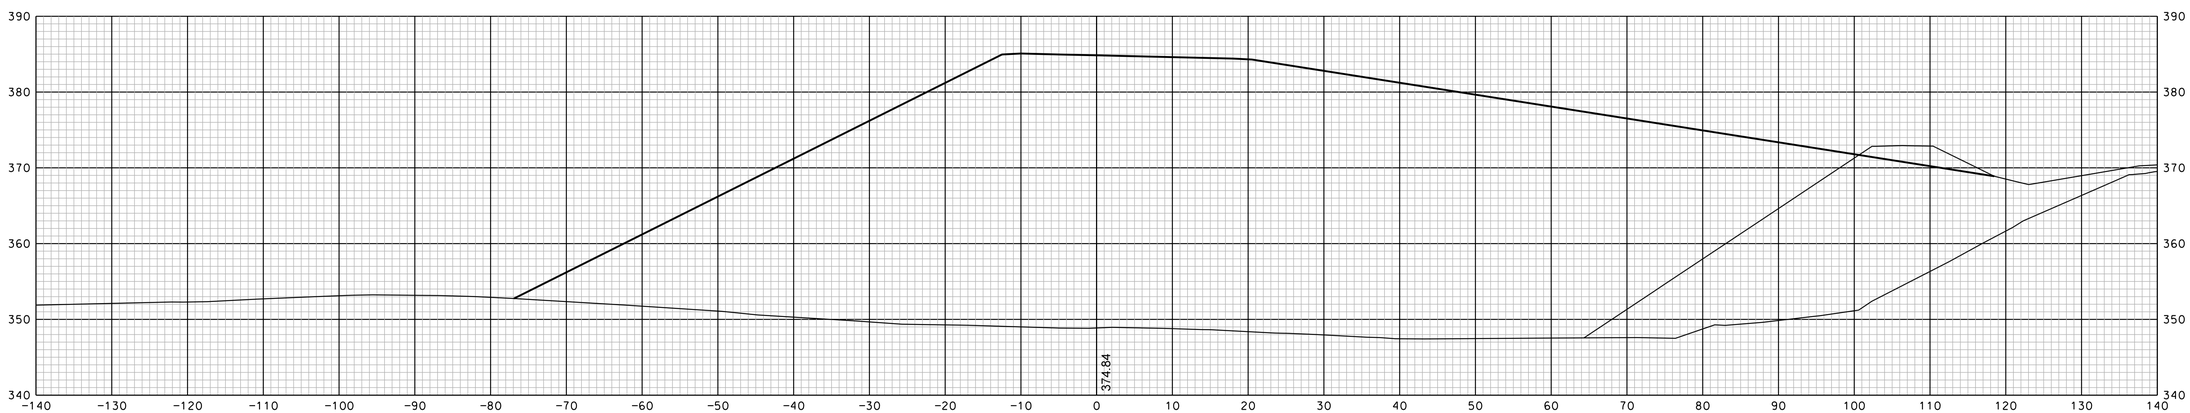

71+00

SHEET TOTALS			
COMMON EXCAV.	– C.Y.	ROCK EXCAV.	– C.Y.
FILL	– C.Y.	MUCK EXCAV.	– C.Y.

DGN	STATE PROJECT NO.	SHEET NO.	TOTAL SHEETS
13065xs	13065	215	346

REVISIONS AFTER PROPOSAL

NUMBER	DATE	STATION	STATION	DESCRIPTION

		DATE
SDR PROCESSED		
NEW DESIGN	EMM	DATE 1/23/2020
SHEET CHECKED	NCF	DATE 1/23/2020
AS BUILT DETAILS		DATE

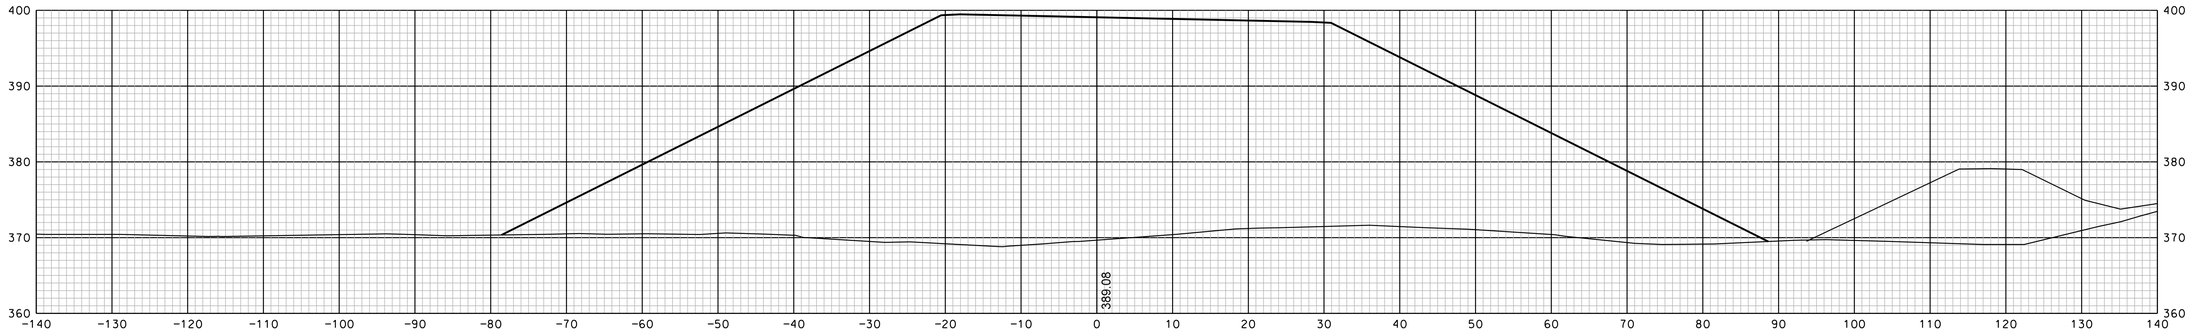

73+50

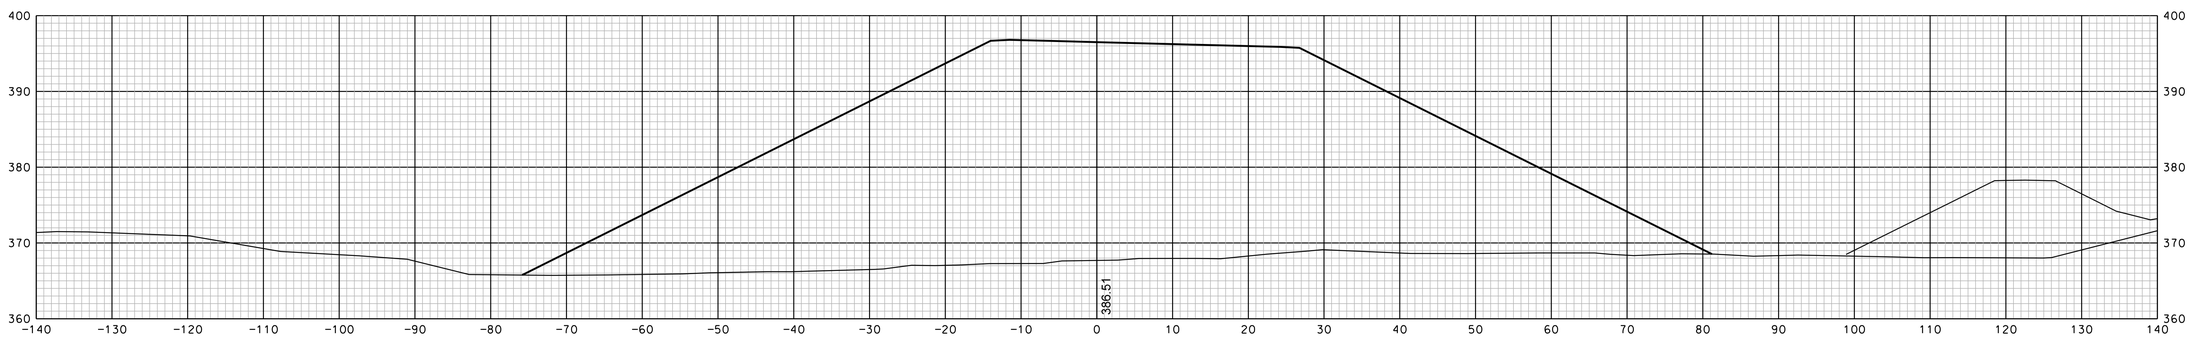

73+00

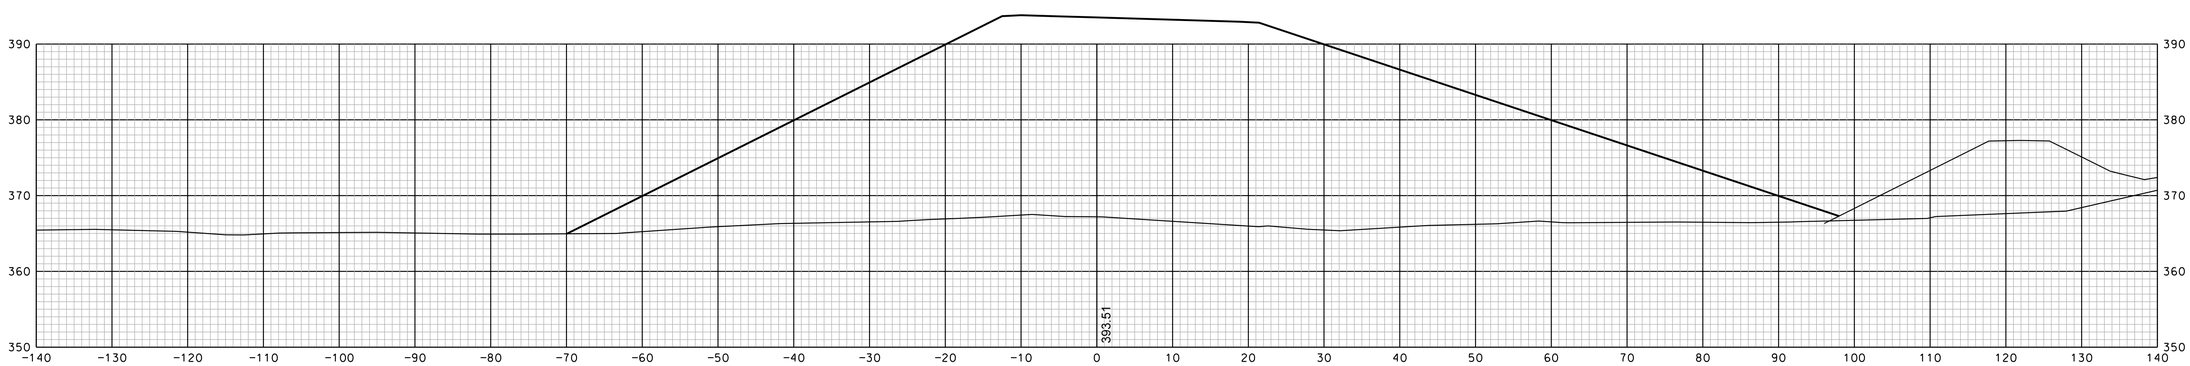

72+50

SHEET TOTALS			
COMMON EXCAV.	– C.Y.	ROCK EXCAV.	– C.Y.
FILL	– C.Y.	MUCK EXCAV.	– C.Y.

DGN	STATE PROJECT NO.	SHEET NO.	TOTAL SHEETS
13065xs	13065	216	346

REVISIONS AFTER PROPOSAL

NUMBER	DATE	STATION	STATION	DESCRIPTION

SDR PROCESSED		DATE
NEW DESIGN	EMM	DATE 1/23/2020
SHEET CHECKED	NCF	DATE 1/23/2020
AS BUILT DETAILS		DATE

REVISIONS AFTER PROPOSAL

NUMBER	DATE	STATION	STATION	DESCRIPTION

SDR PROCESSED		DATE
NEW DESIGN	EMM	DATE 1/23/2020
SHEET CHECKED	NCF	DATE 1/23/2020
AS BUILT DETAILS		DATE

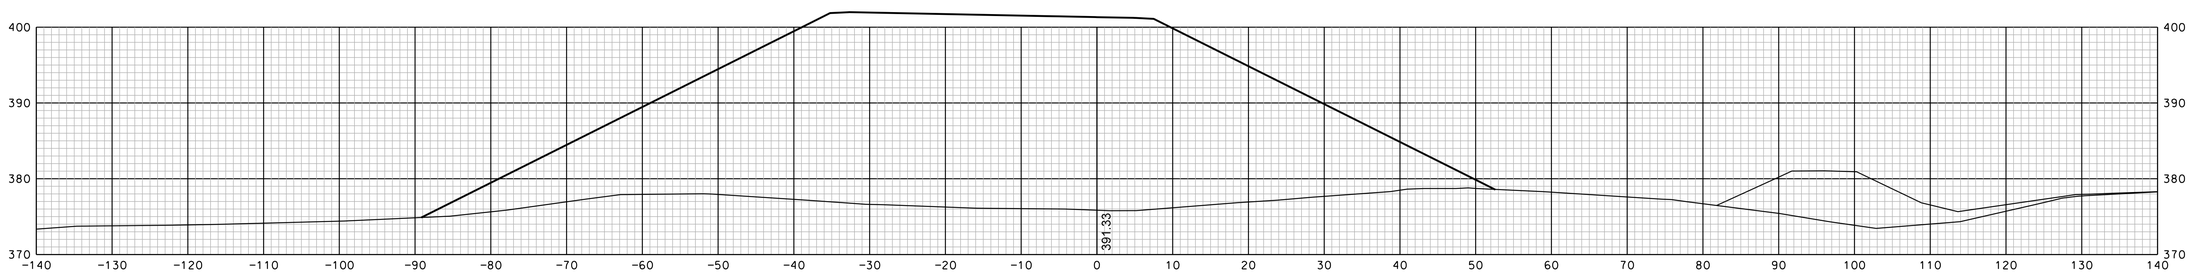

74+20

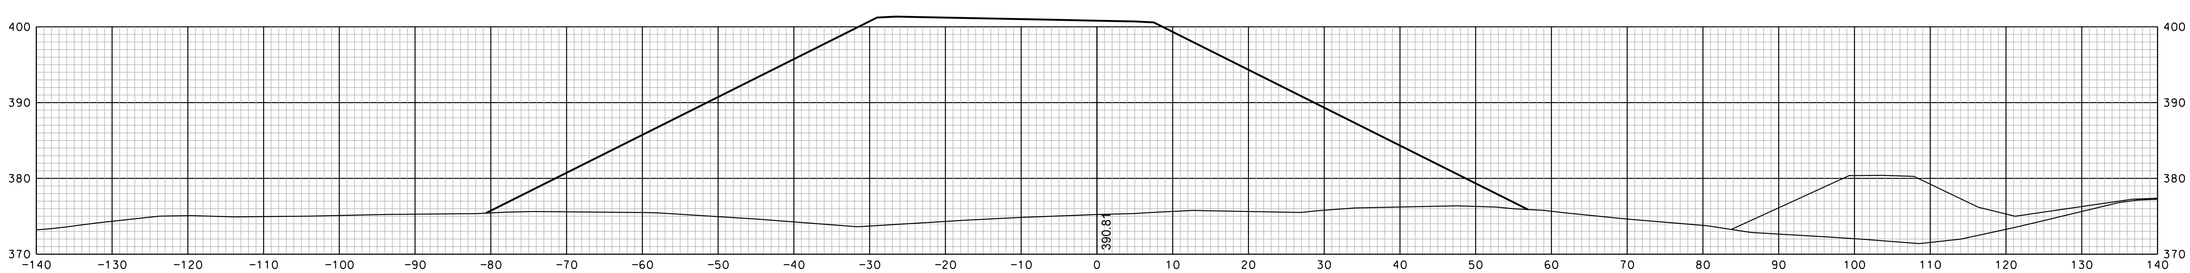

74+00

SHEET TOTALS

COMMON EXCAV.	– C.Y.	ROCK EXCAV.	– C.Y.
FILL	– C.Y.	MUCK EXCAV.	– C.Y.

DGN	STATE PROJECT NO.	SHEET NO.	TOTAL SHEETS
13065xs	13065	217	346

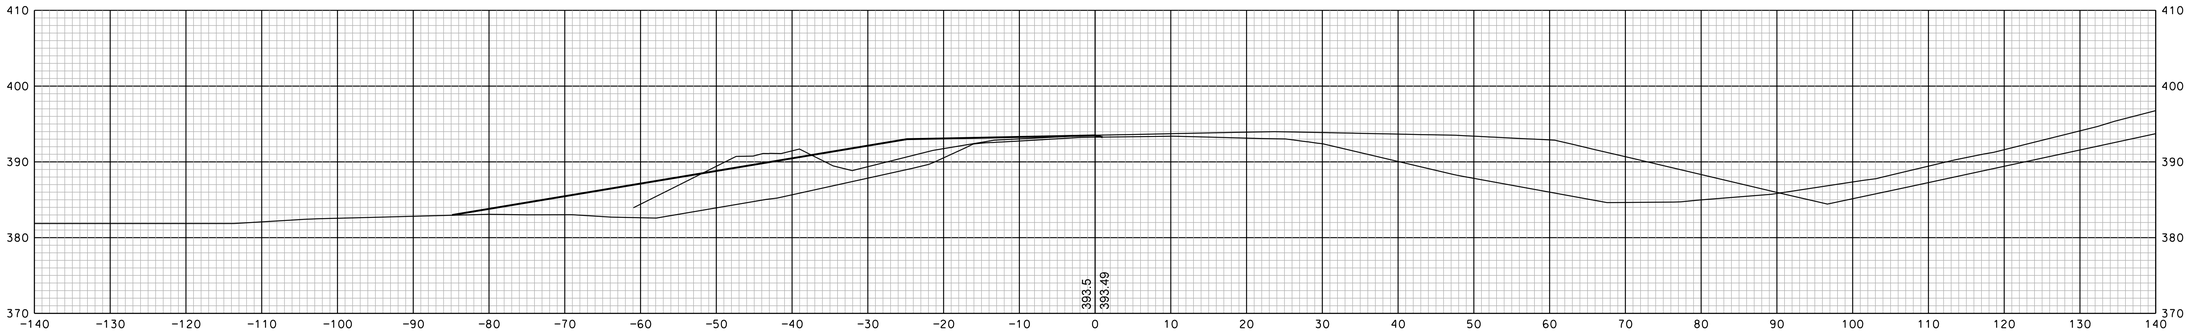

68+50

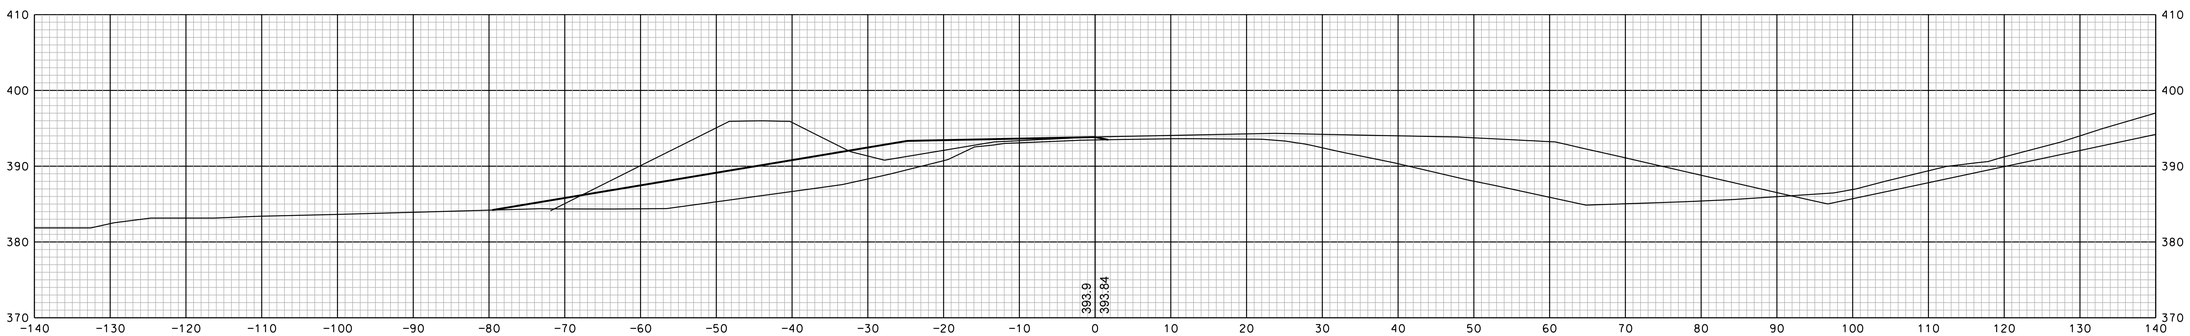

68+00

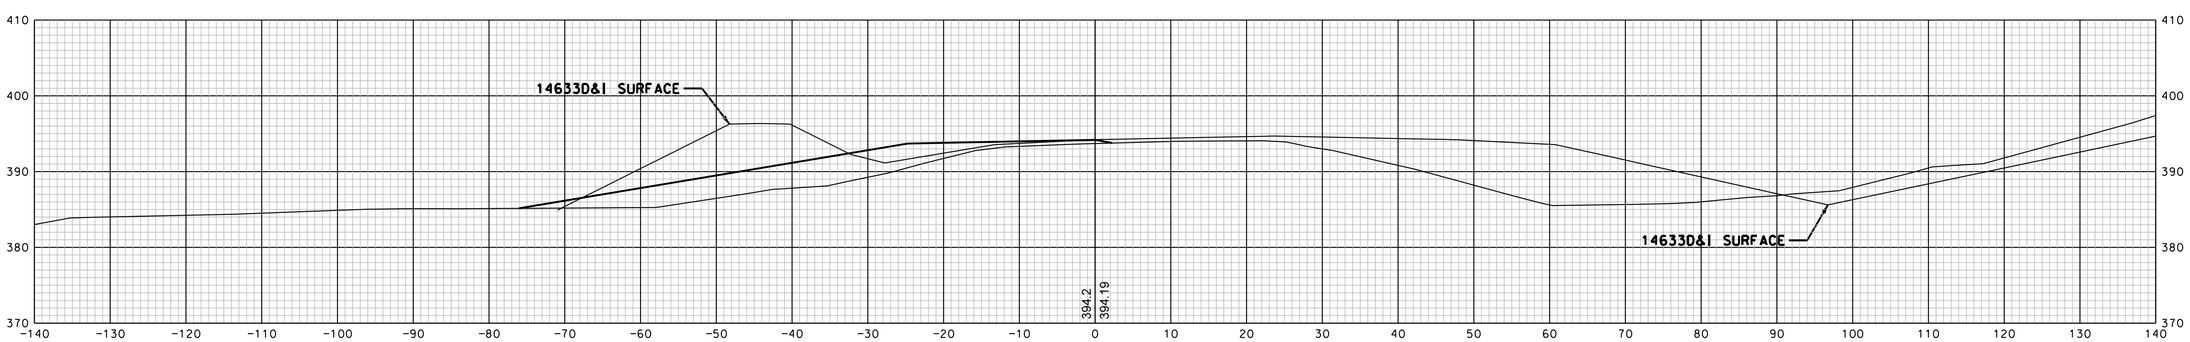

67+50

SHEET TOTALS			
COMMON EXCAV.	– C.Y.	ROCK EXCAV.	– C.Y.
FILL	– C.Y.	MUCK EXCAV.	– C.Y.

DGN	STATE PROJECT NO.	SHEET NO.	TOTAL SHEETS
13065xs	13065	218	346

REVISIONS AFTER PROPOSAL

NUMBER	DATE	STATION	STATION	DESCRIPTION

SDR PROCESSED		DATE
NEW DESIGN	EMM	DATE 1/23/2020
SHEET CHECKED	NCF	DATE 1/23/2020
AS BUILT DETAILS		DATE

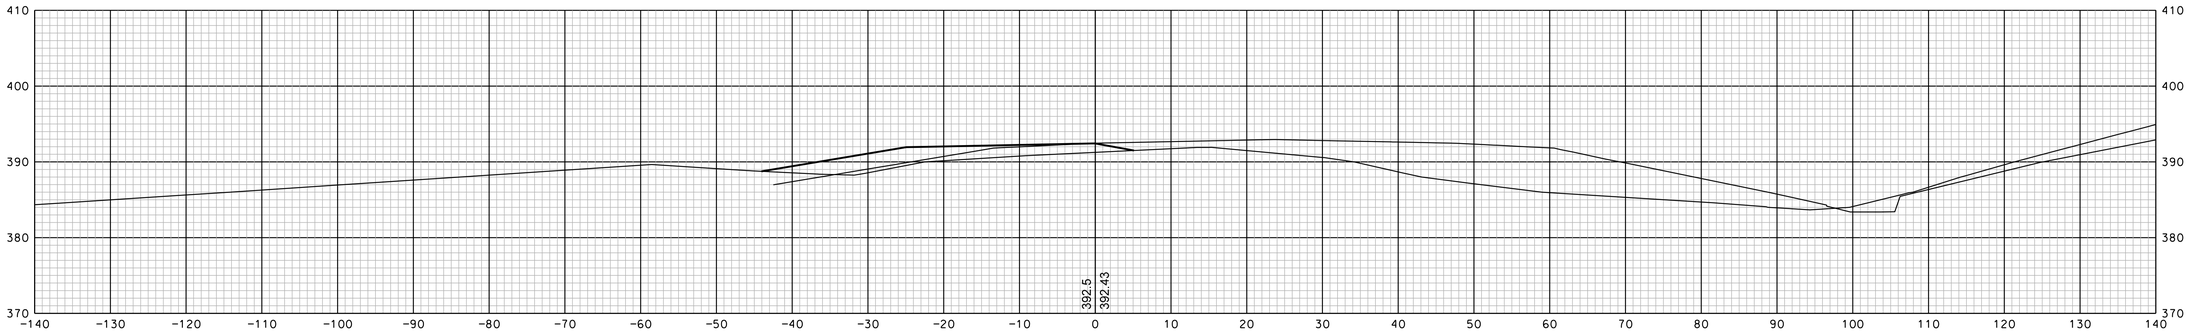

70+00

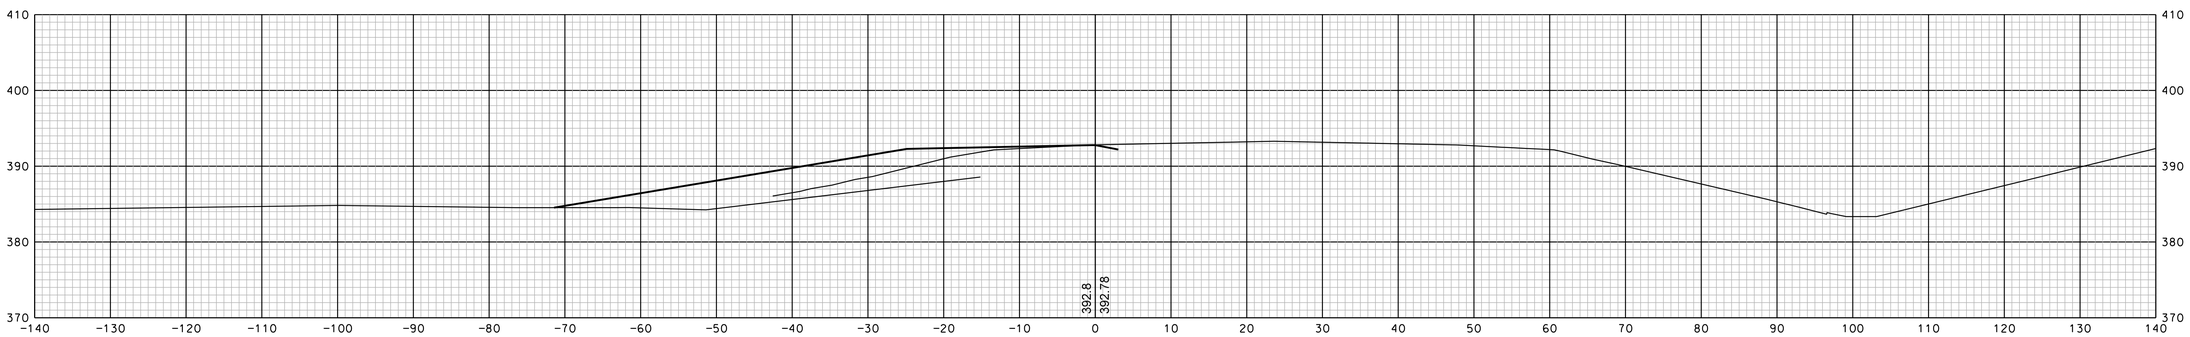

69+50

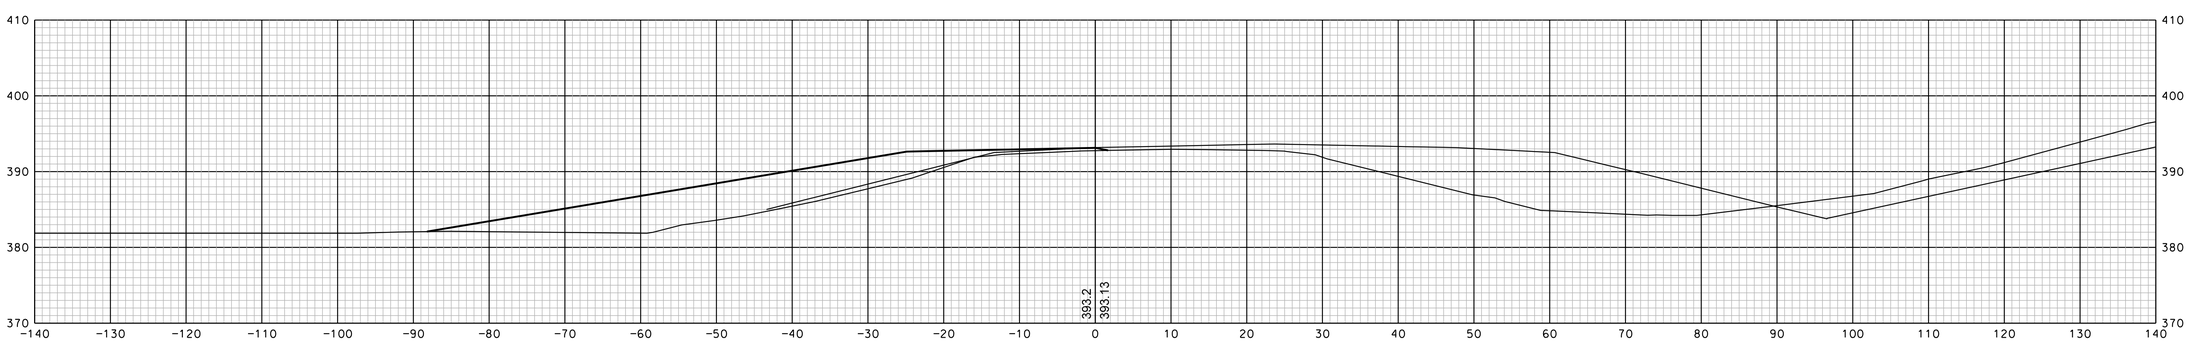

69+00

REVISIONS AFTER PROPOSAL

NUMBER	DATE	STATION	STATION	DESCRIPTION

		DATE
SDR PROCESSED		
NEW DESIGN	EMM	DATE 1/23/2020
SHEET CHECKED	NCF	DATE 1/23/2020
AS BUILT DETAILS		DATE

SHEET TOTALS

COMMON EXCAV. – C.Y. ROCK EXCAV. – C.Y.

FILL – C.Y. MUCK EXCAV. – C.Y.

DGN	STATE PROJECT NO.	SHEET NO.	TOTAL SHEETS
13065xs	13065	219	346

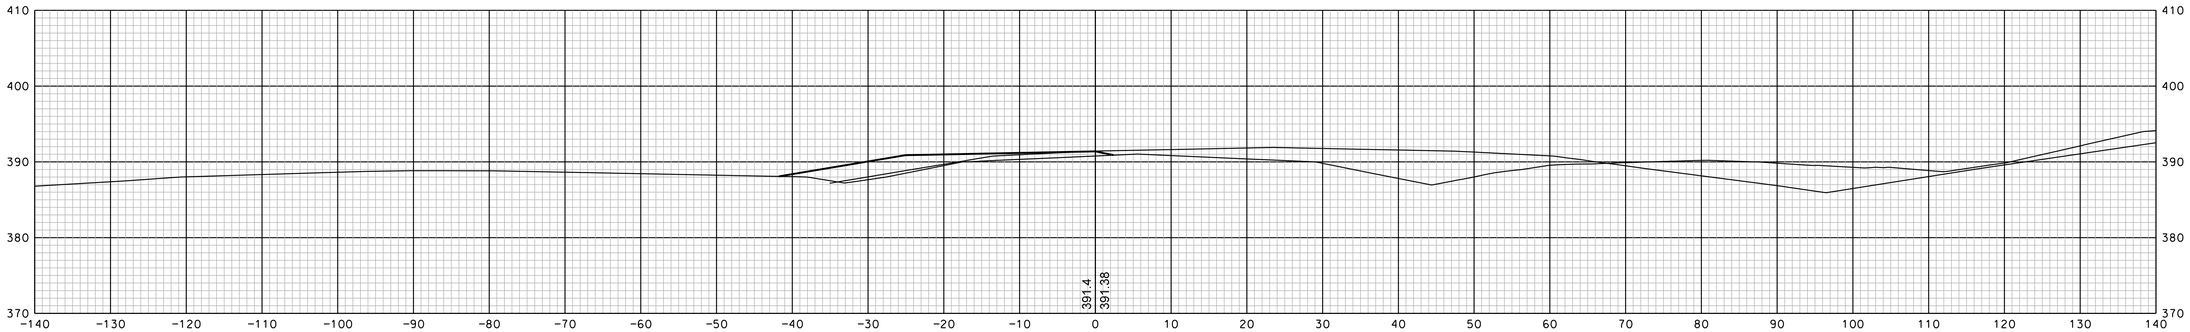

71+50

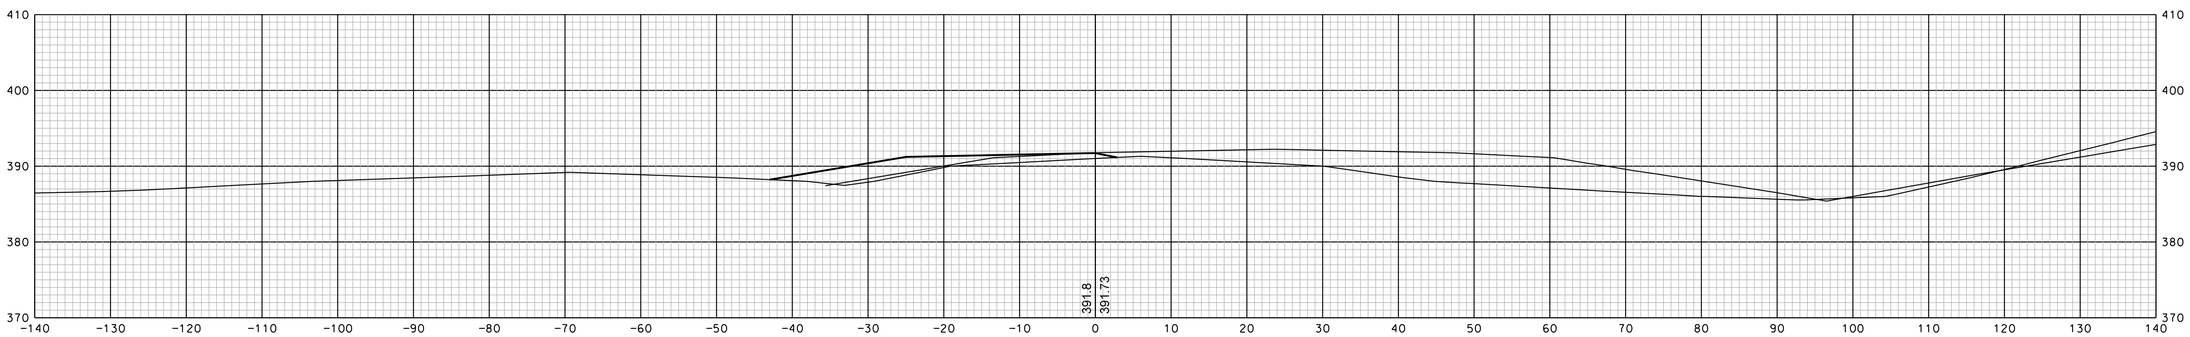

71+00

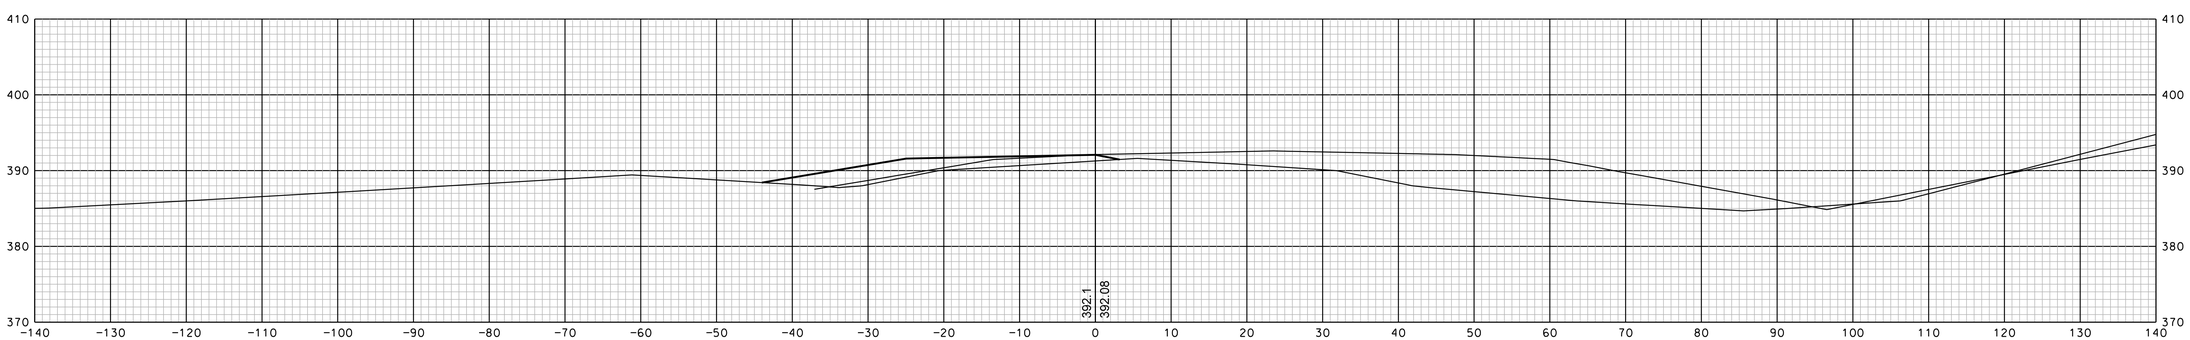

70+50

SHEET TOTALS			
COMMON EXCAV.	– C.Y.	ROCK EXCAV.	– C.Y.
FILL	– C.Y.	MUCK EXCAV.	– C.Y.

DGN	STATE PROJECT NO.	SHEET NO.	TOTAL SHEETS
13065xs	13065	220	346

REVISIONS AFTER PROPOSAL

NUMBER	DATE	STATION	STATION	DESCRIPTION

SDR PROCESSED		DATE	
NEW DESIGN	EMM	DATE	1/23/2020
SHEET CHECKED	NCF	DATE	1/23/2020
AS BUILT DETAILS		DATE	

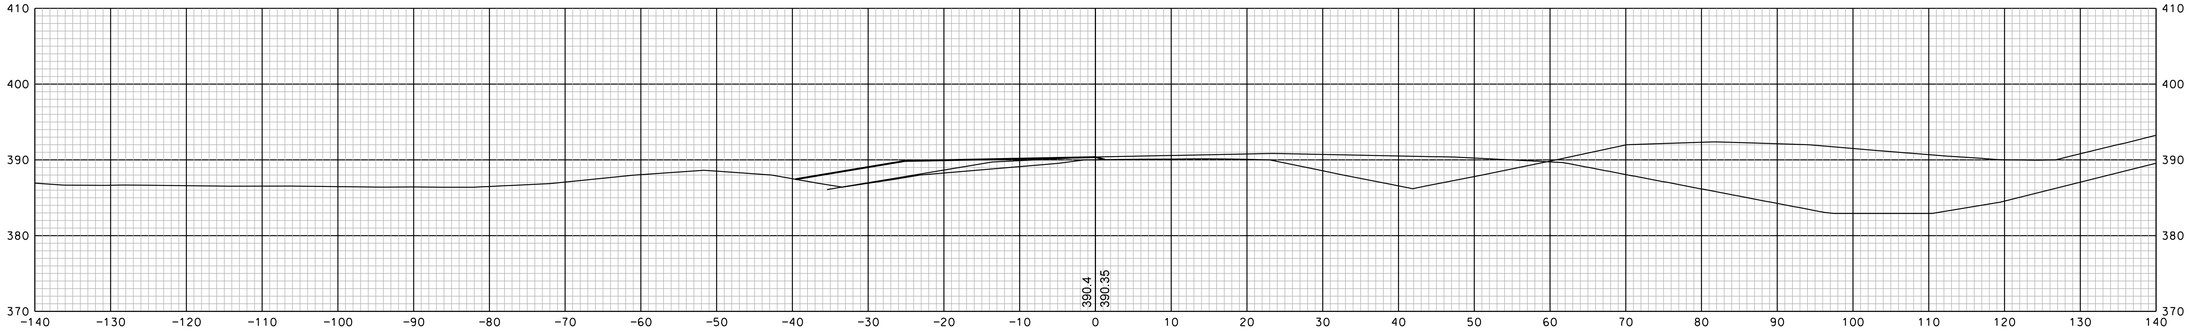

73+00

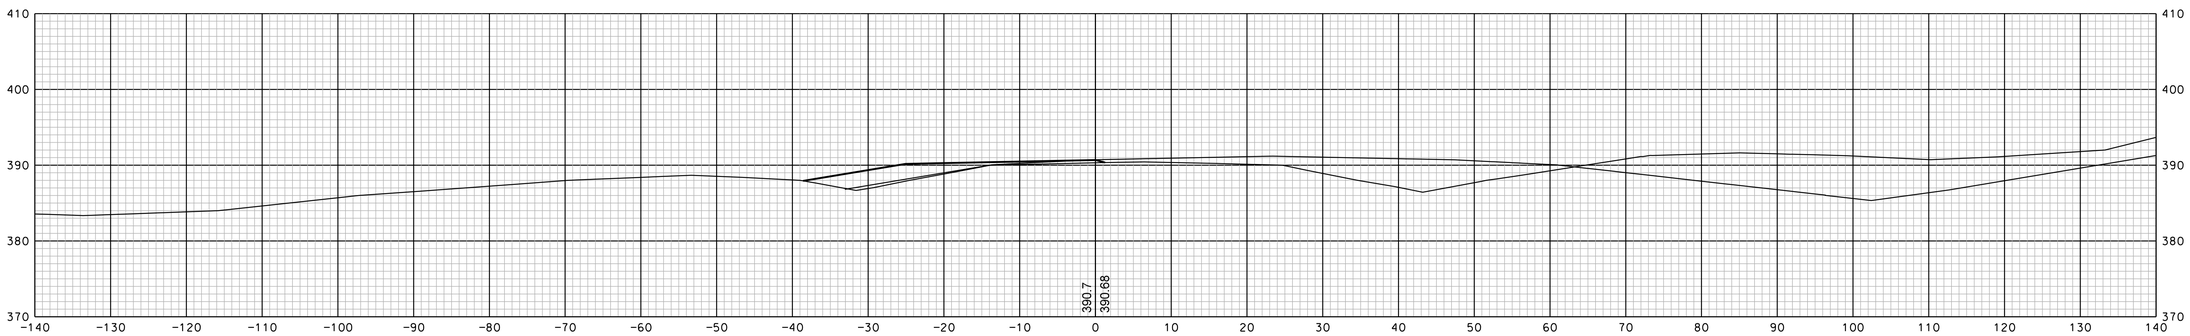

72+50

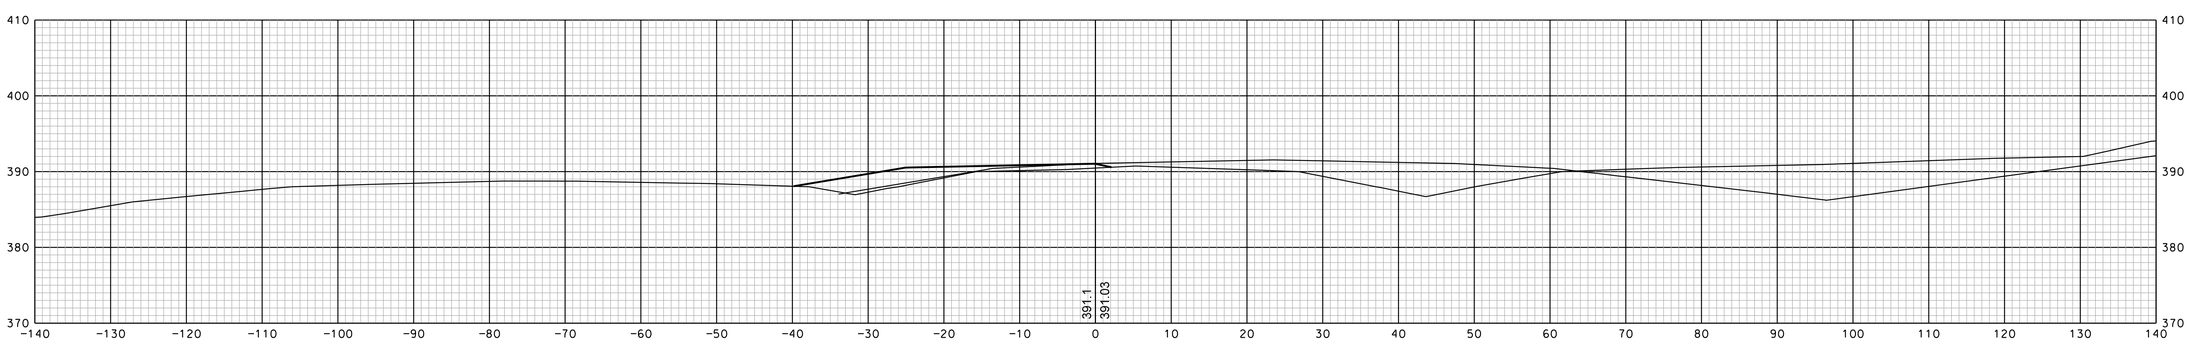

72+00

REVISIONS AFTER PROPOSAL

NUMBER	DATE	STATION	STATION	DESCRIPTION

		DATE
SDR PROCESSED		
NEW DESIGN	EMM	DATE 1/23/2020
SHEET CHECKED	NCF	DATE 1/23/2020
AS BUILT DETAILS		DATE

SHEET TOTALS

COMMON EXCAV. – C.Y. ROCK EXCAV. – C.Y.

FILL – C.Y. MUCK EXCAV. – C.Y.

DGN	STATE PROJECT NO.	SHEET NO.	TOTAL SHEETS
13065xs	13065	221	346

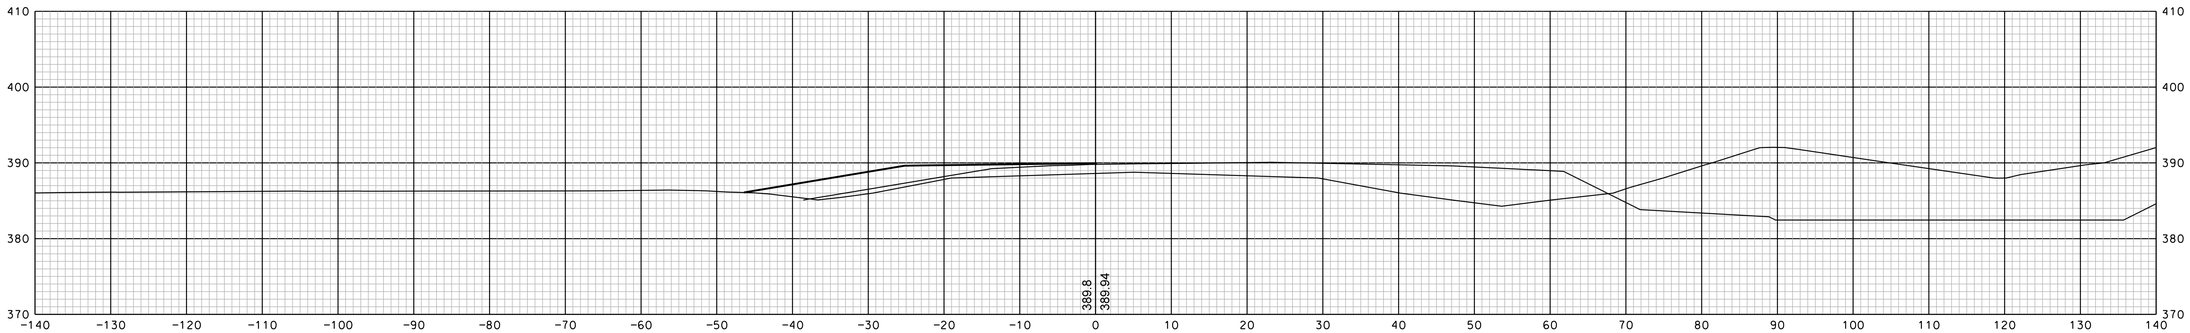

74+50

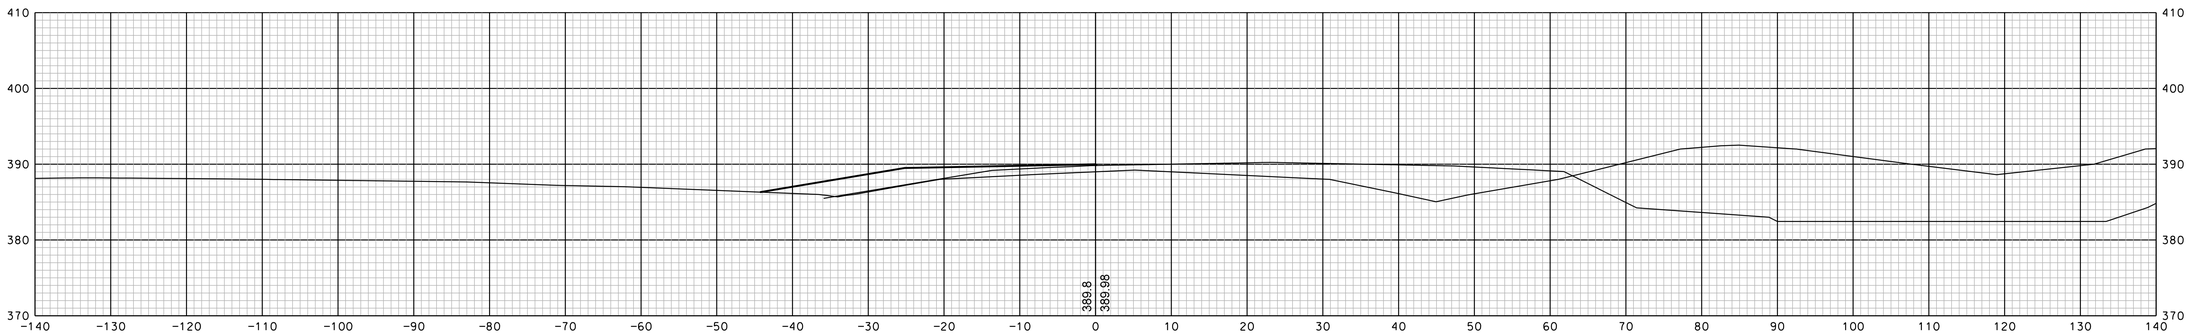

74+00

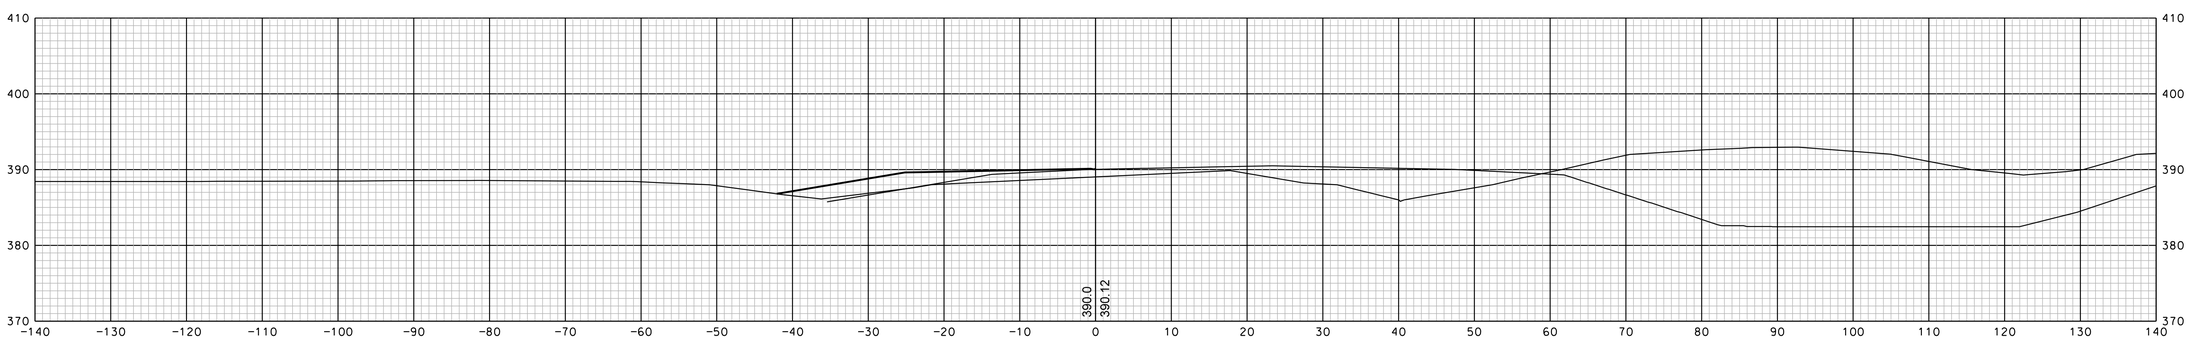

73+50

SHEET TOTALS			
COMMON EXCAV.	– C.Y.	ROCK EXCAV.	– C.Y.
FILL	– C.Y.	MUCK EXCAV.	– C.Y.

DGN	STATE PROJECT NO.	SHEET NO.	TOTAL SHEETS
13065xs	13065	222	346

REVISIONS AFTER PROPOSAL

NUMBER	DATE	STATION	STATION	DESCRIPTION

SOR PROCESSED		DATE	
NEW DESIGN	EMM	DATE	1/23/2020
SHEET CHECKED	NCF	DATE	1/23/2020
AS BUILT DETAILS		DATE	

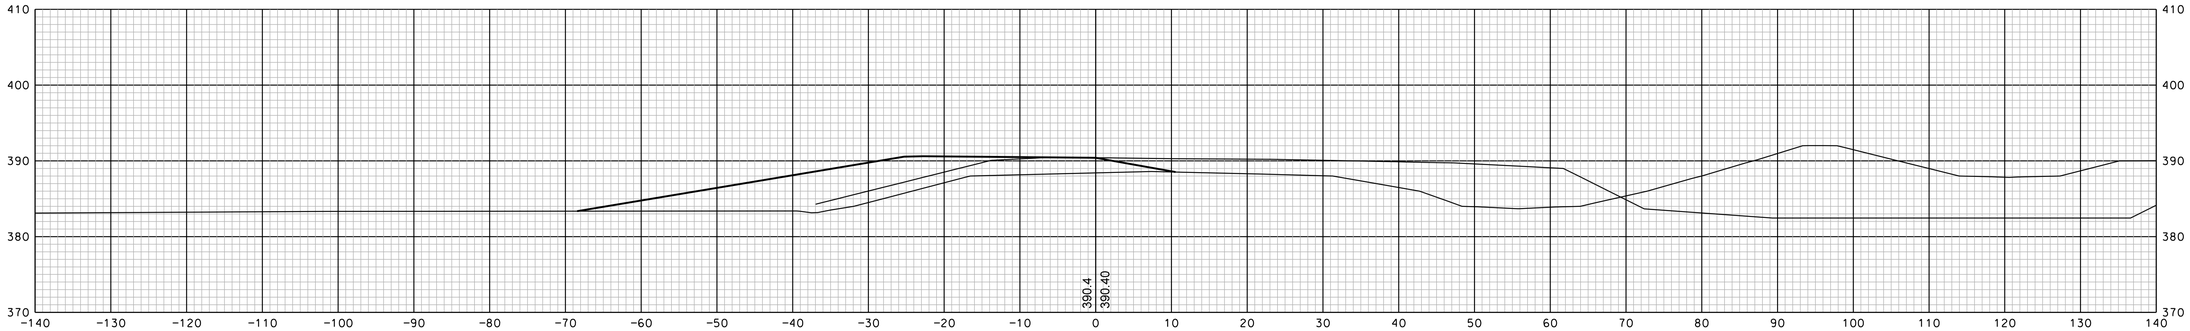

76+00

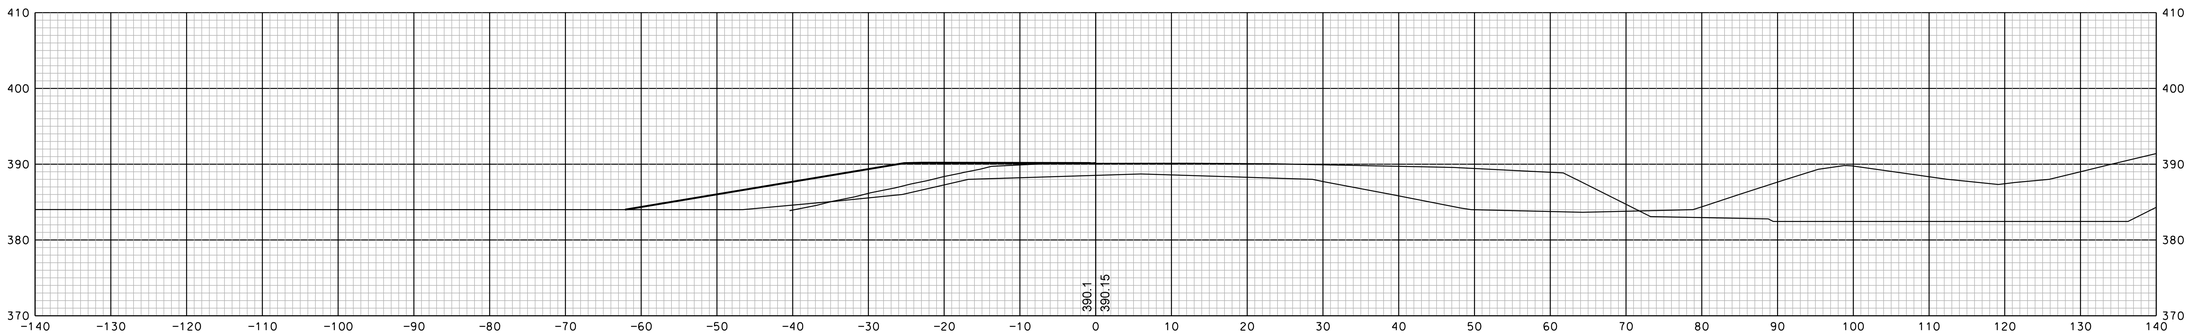

75+50

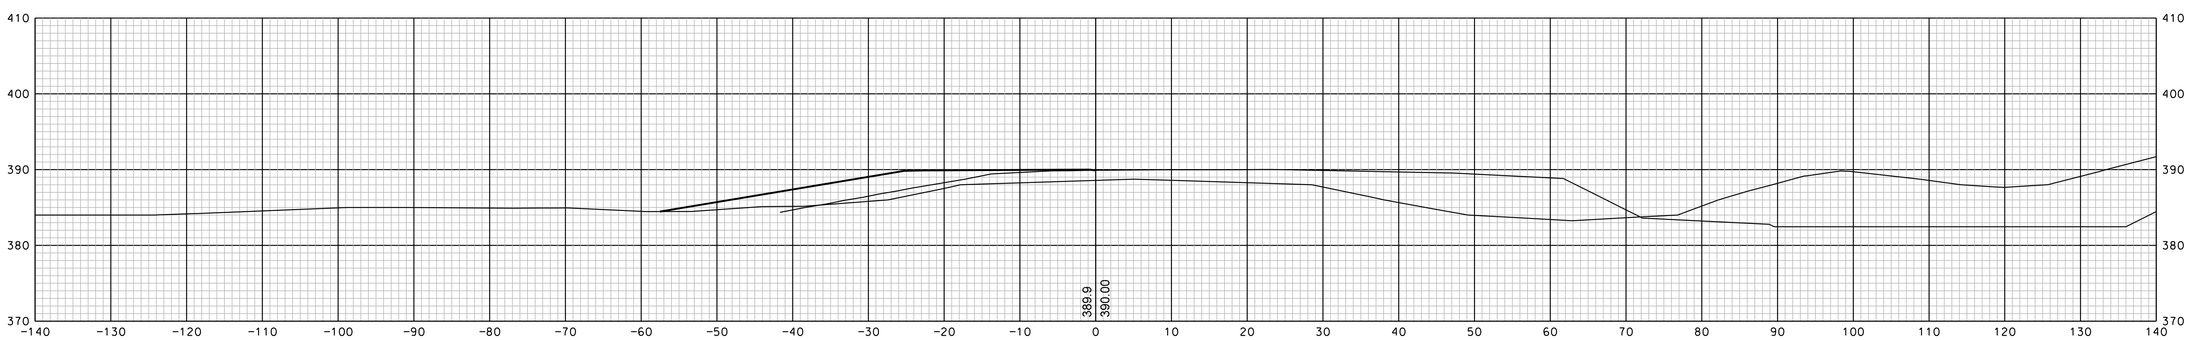

75+00

REVISIONS AFTER PROPOSAL

NUMBER	DATE	STATION	STATION	DESCRIPTION

		DATE
SDR PROCESSED		
NEW DESIGN	EMM	DATE 1/23/2020
SHEET CHECKED	NCF	DATE 1/23/2020
AS BUILT DETAILS		DATE

SHEET TOTALS

COMMON EXCAV. – C.Y. ROCK EXCAV. – C.Y.

FILL – C.Y. MUCK EXCAV. – C.Y.

DGN	STATE PROJECT NO.	SHEET NO.	TOTAL SHEETS
13065xs	13065	223	346

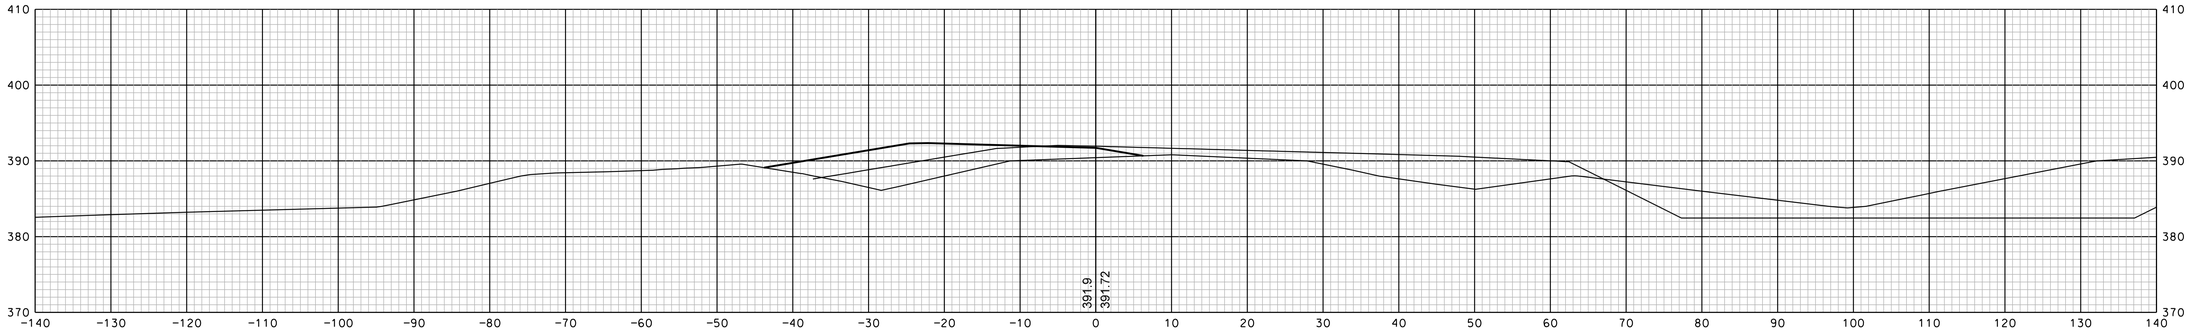

77+50

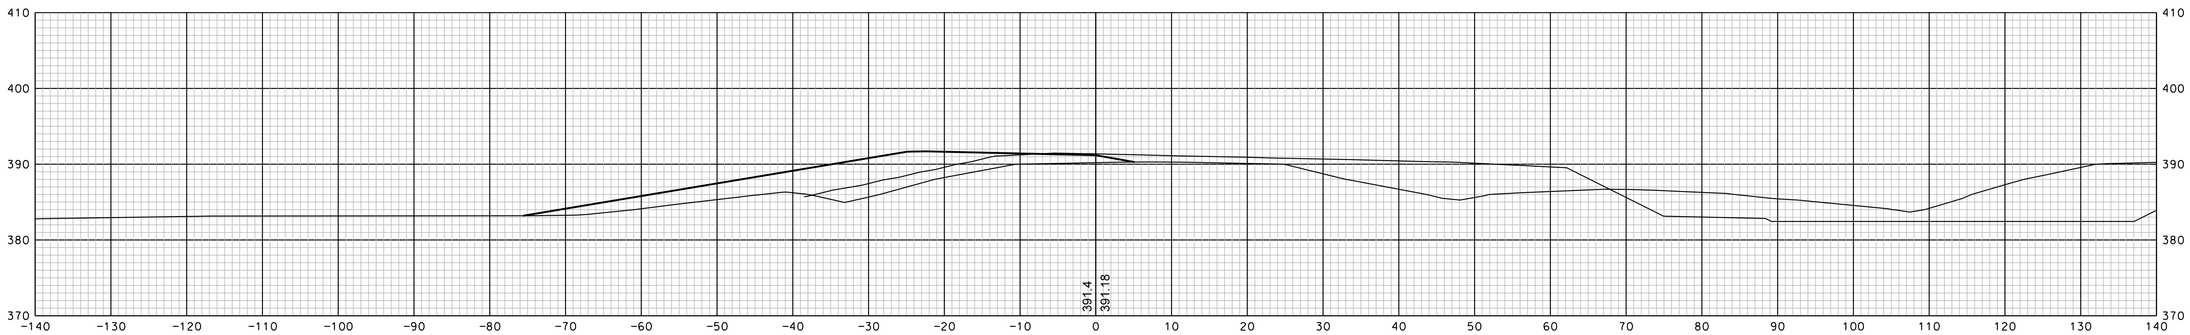

77+00

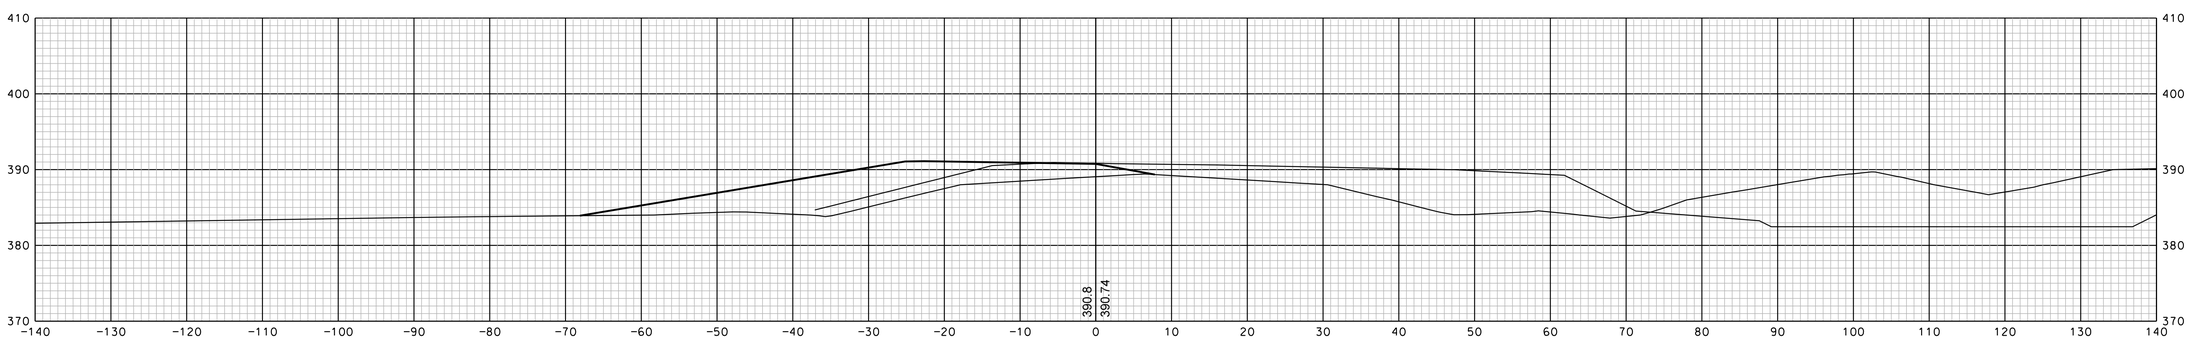

76+50

SHEET TOTALS			
COMMON EXCAV. – C.Y.		ROCK EXCAV. – C.Y.	
FILL – C.Y.		MUCK EXCAV. – C.Y.	
DGN	STATE PROJECT NO.	SHEET NO.	TOTAL SHEETS
13065xs	13065	224	346

REVISIONS AFTER PROPOSAL

NUMBER	DATE	STATION	STATION	DESCRIPTION

		DATE
SDR PROCESSED		
NEW DESIGN	EMM	DATE 1/23/2020
SHEET CHECKED	NCF	DATE 1/23/2020
AS BUILT DETAILS		DATE

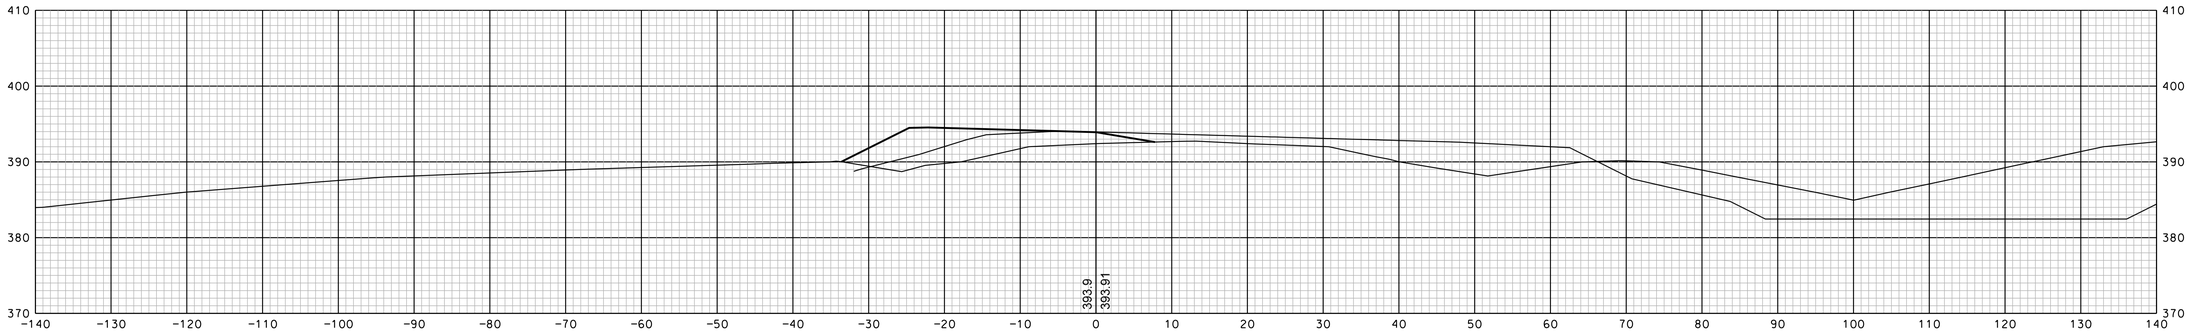

79+00

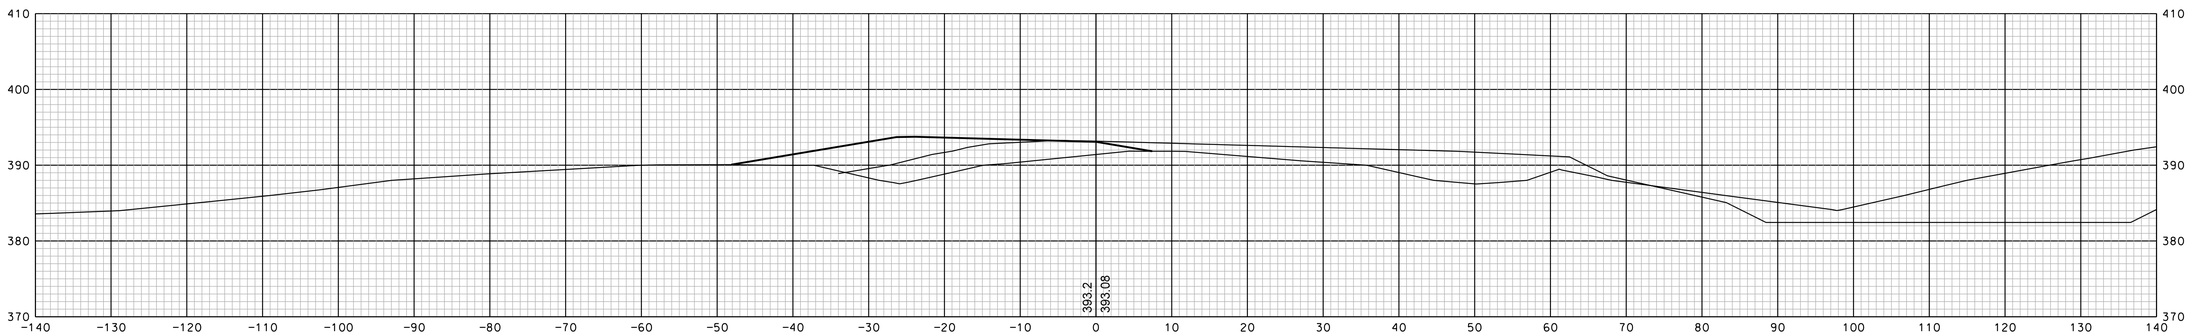

78+50

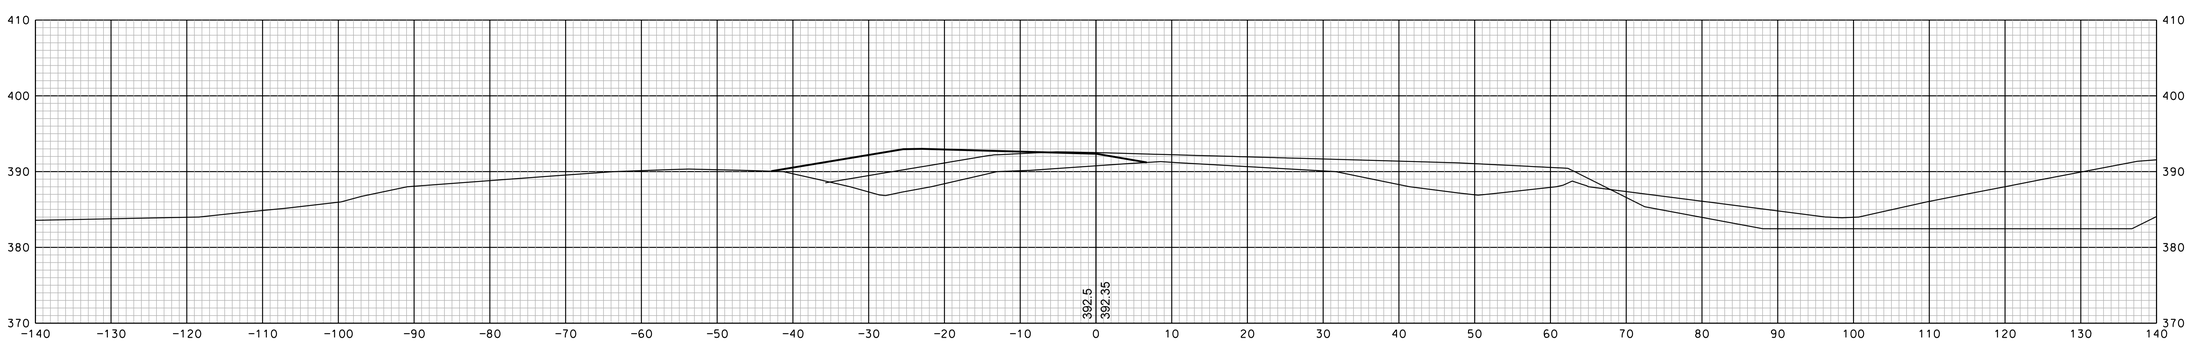

78+00

REVISIONS AFTER PROPOSAL			
NUMBER	DATE	STATION	DESCRIPTION

SDR PROCESSED		DATE
NEW DESIGN	EMM	DATE 1/23/2020
SHEET CHECKED	NCF	DATE 1/23/2020
AS BUILT DETAILS		DATE

SHEET TOTALS

COMMON EXCAV. – C.Y. ROCK EXCAV. – C.Y.

FILL – C.Y. MUCK EXCAV. – C.Y.

DGN	STATE PROJECT NO.	SHEET NO.	TOTAL SHEETS
13065xs	13065	225	346

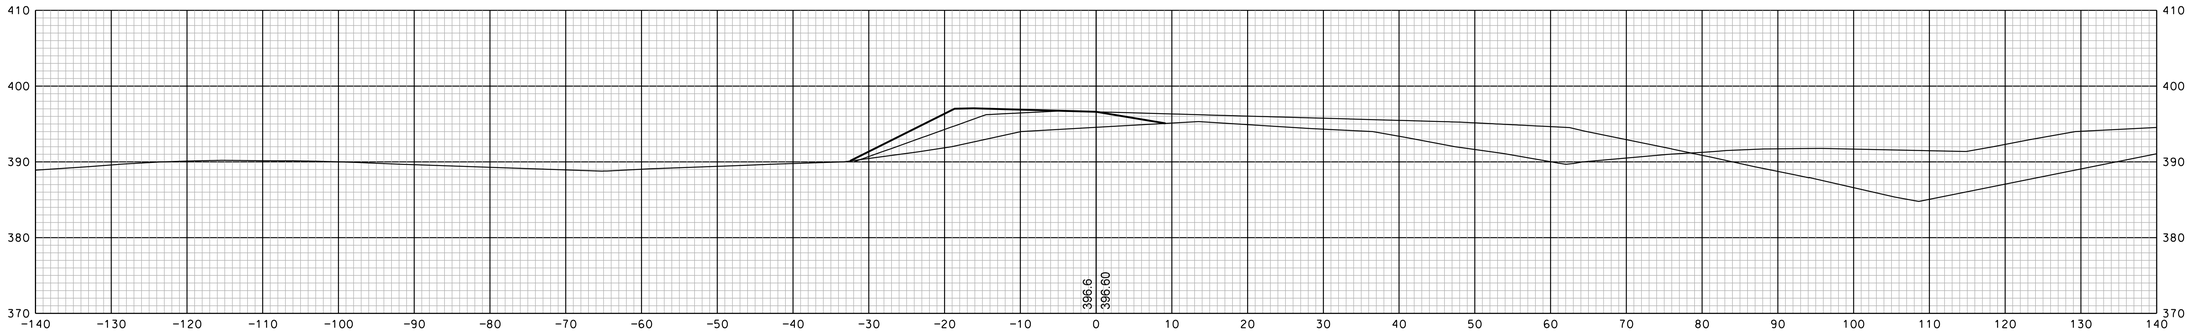

80+50

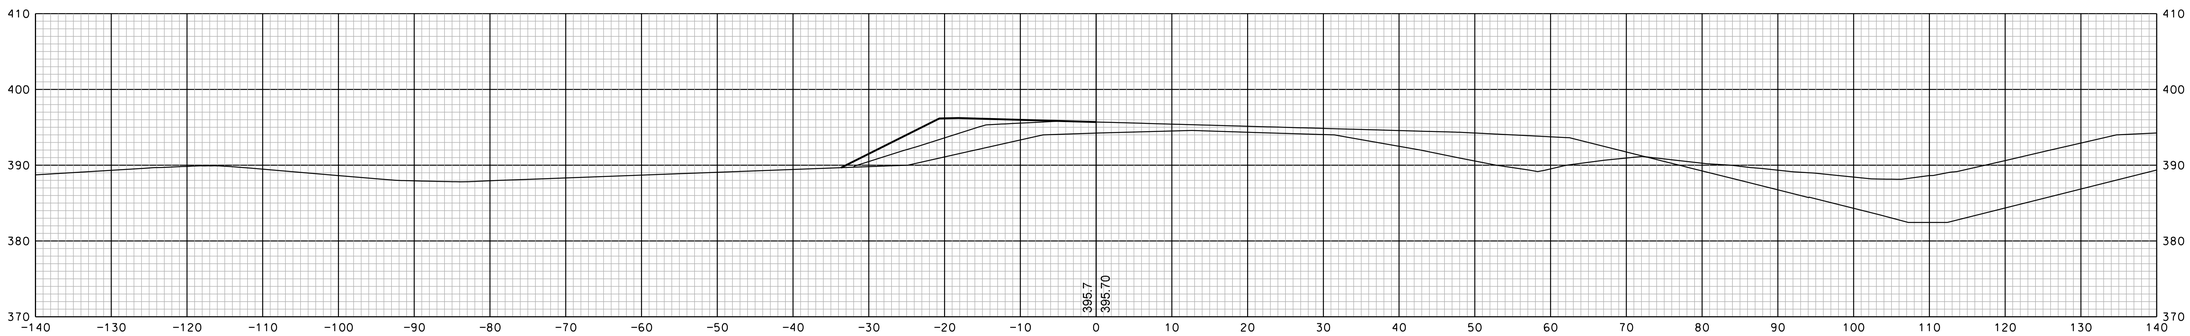

80+00

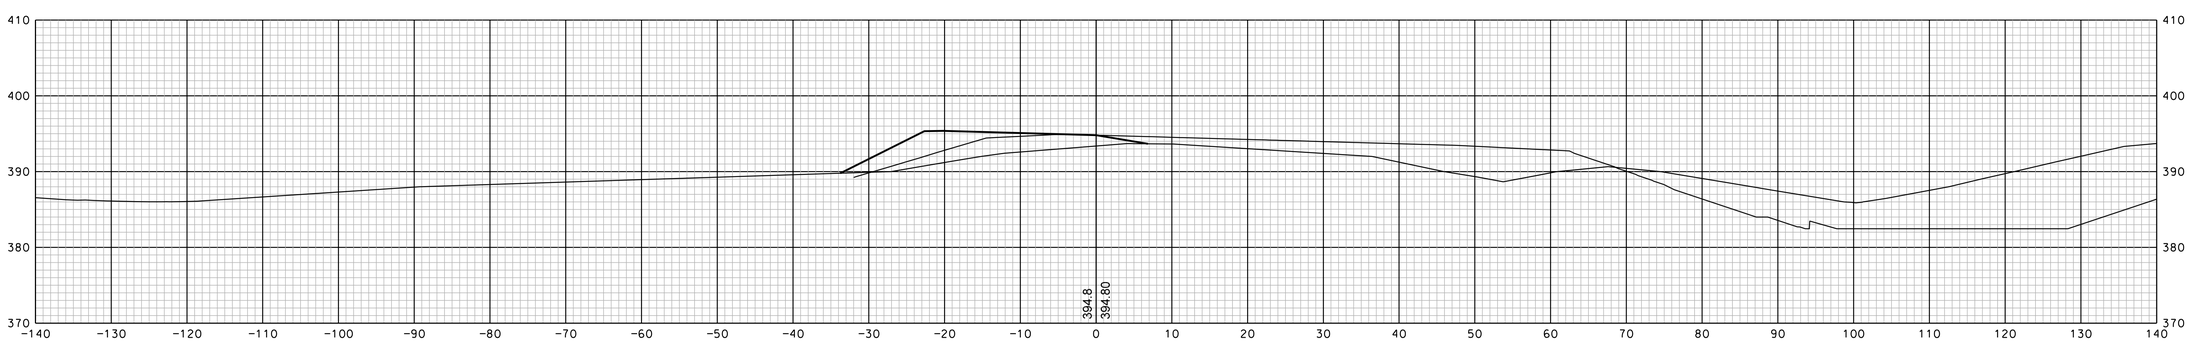

79+50

REVISIONS AFTER PROPOSAL			
NUMBER	DATE	STATION	DESCRIPTION

SDR PROCESSED		DATE
NEW DESIGN	EMM	DATE 1/23/2020
SHEET CHECKED	NCF	DATE 1/23/2020
AS BUILT DETAILS		DATE

SHEET TOTALS

COMMON EXCAV. – C.Y. ROCK EXCAV. – C.Y.

FILL – C.Y. MUCK EXCAV. – C.Y.

DGN	STATE PROJECT NO.	SHEET NO.	TOTAL SHEETS
13065xs	13065	226	346

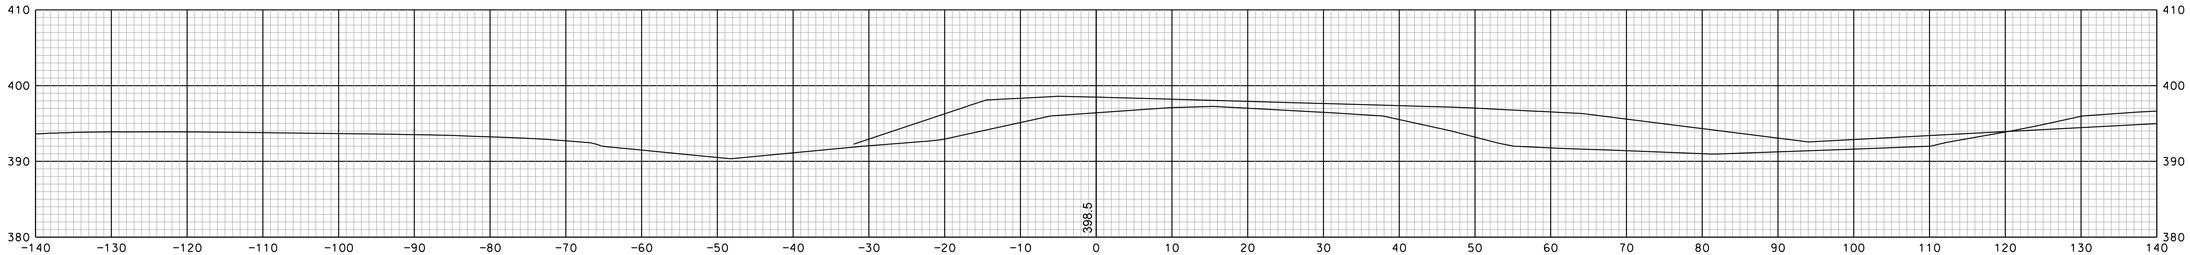

81+55

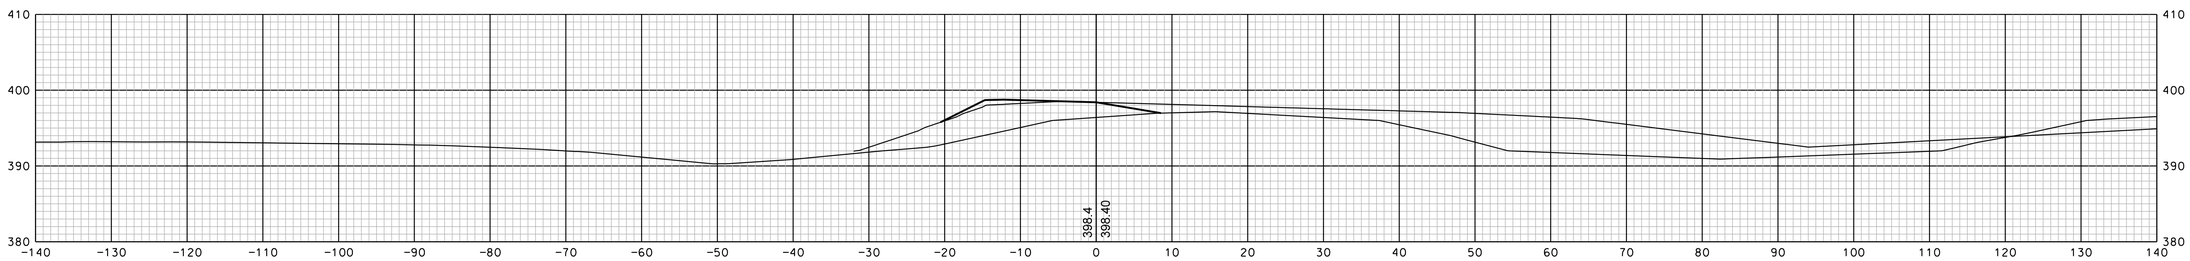

81+50

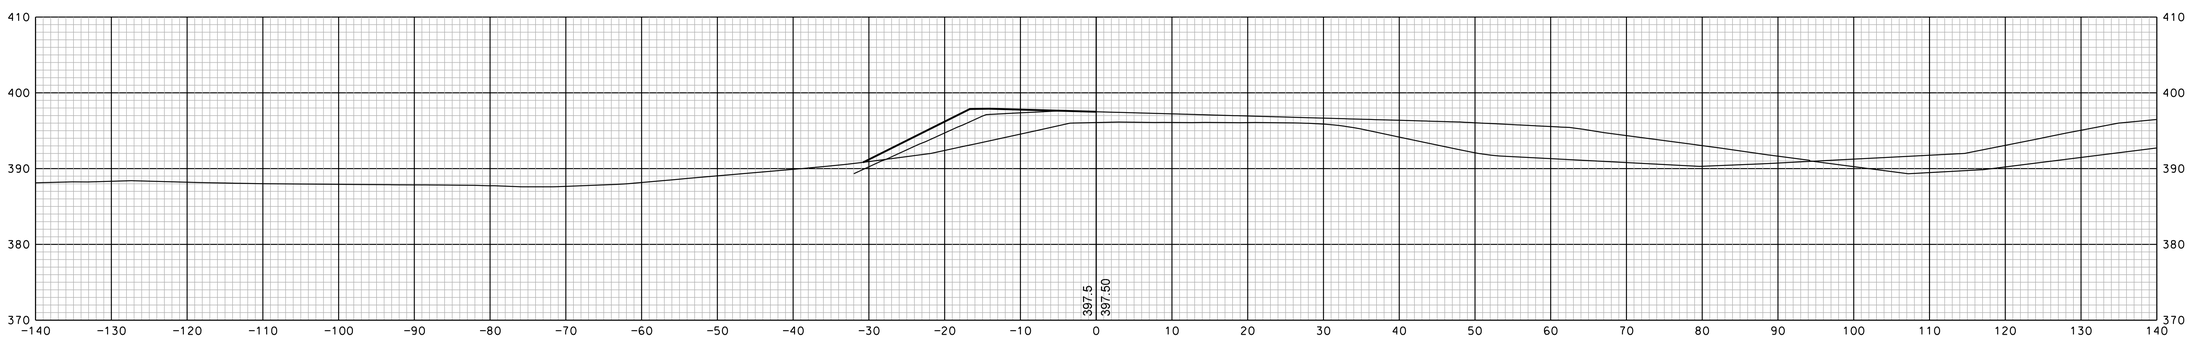

81+00

REVISIONS AFTER PROPOSAL			
NUMBER	DATE	STATION	DESCRIPTION

SDR PROCESSED		DATE	
NEW DESIGN	EMM	DATE	1/23/2020
SHEET CHECKED	NCF	DATE	1/23/2020
AS BUILT DETAILS		DATE	

SHEET TOTALS

COMMON EXCAV.	– C.Y.	ROCK EXCAV.	– C.Y.
FILL	– C.Y.	MUCK EXCAV.	– C.Y.

DGN	STATE PROJECT NO.	SHEET NO.	TOTAL SHEETS
13065xs	13065	227	346

REVISIONS AFTER PROPOSAL

NUMBER	DATE	STATION	STATION	DESCRIPTION

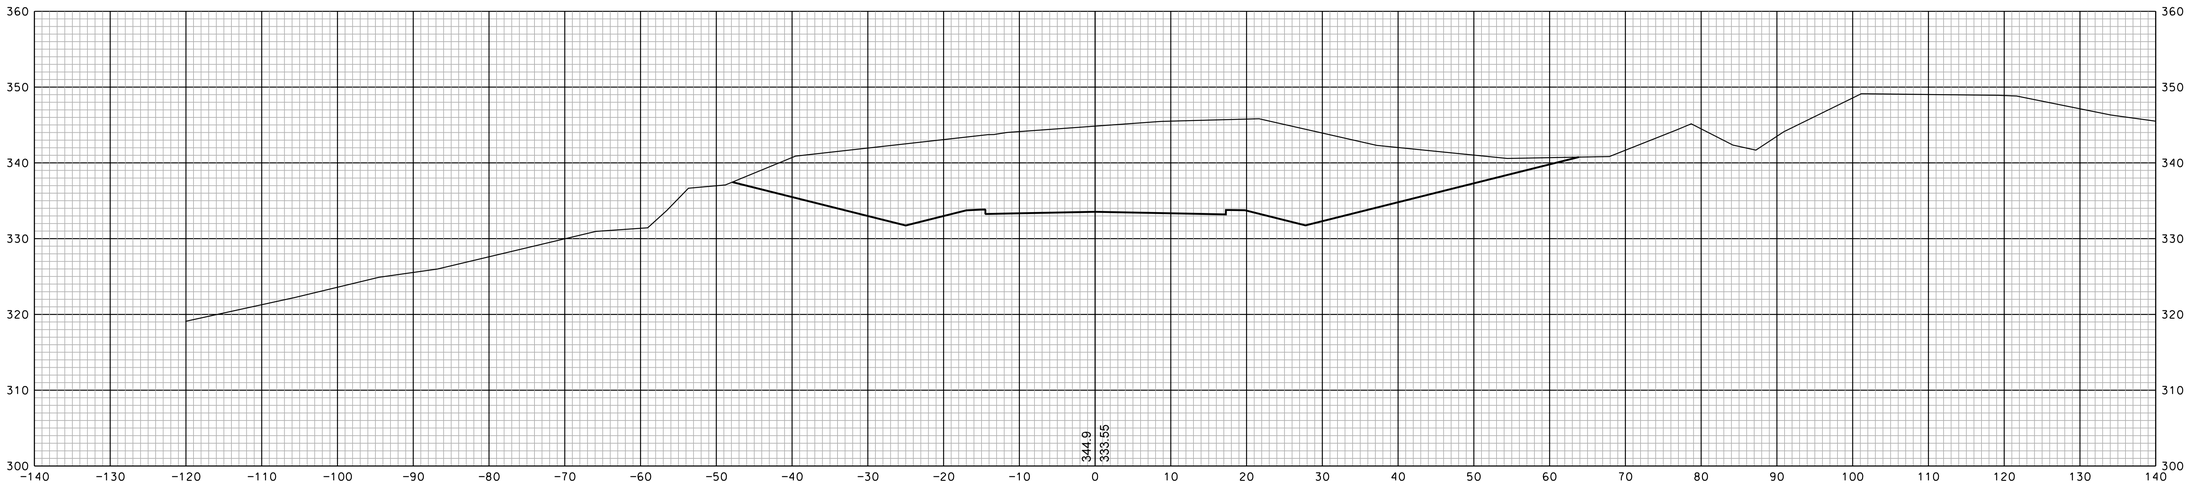

10+50

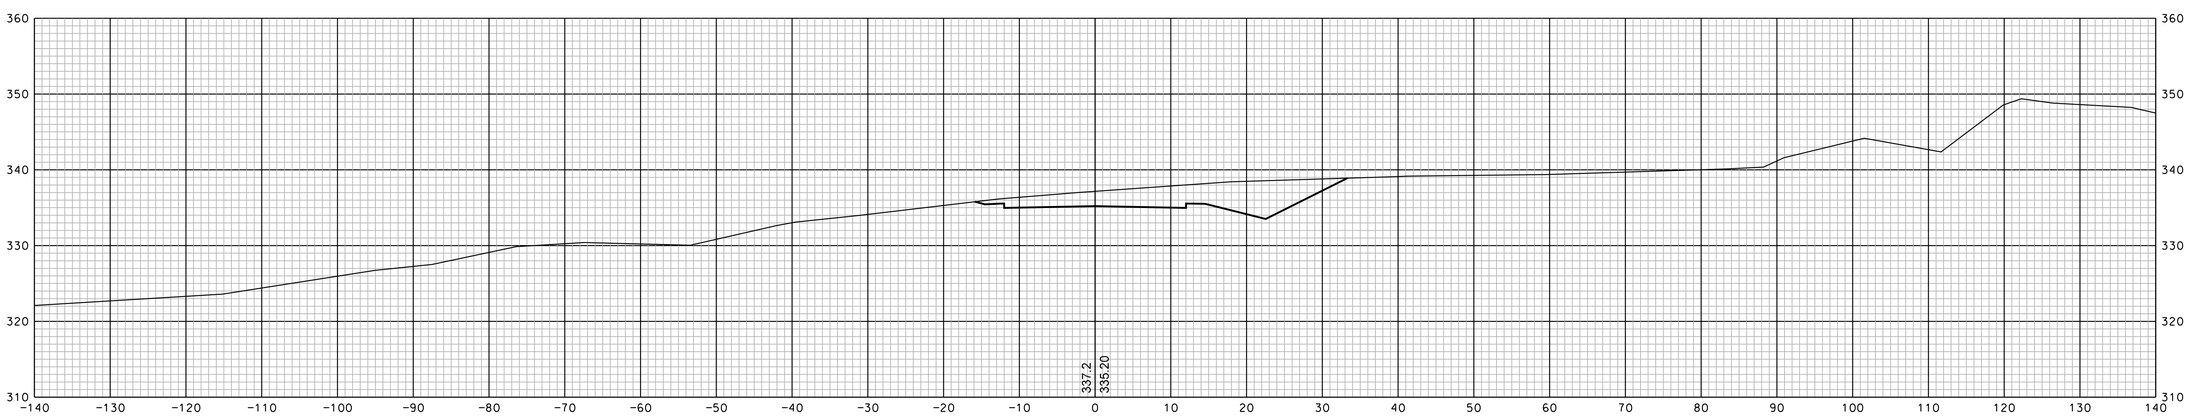

10+00

SHEET TOTALS

COMMON EXCAV.	– C.Y.	ROCK EXCAV.	– C.Y.
FILL	– C.Y.	MUCK EXCAV.	– C.Y.

DGN	STATE PROJECT NO.	SHEET NO.	TOTAL SHEETS
13065xs	13065	228	346

		DATE
SDR PROCESSED		
NEW DESIGN	EMM	DATE 1/23/2020
SHEET CHECKED	NCF	DATE 1/23/2020
AS BUILT DETAILS		DATE

Madden Road Sheets 228-236

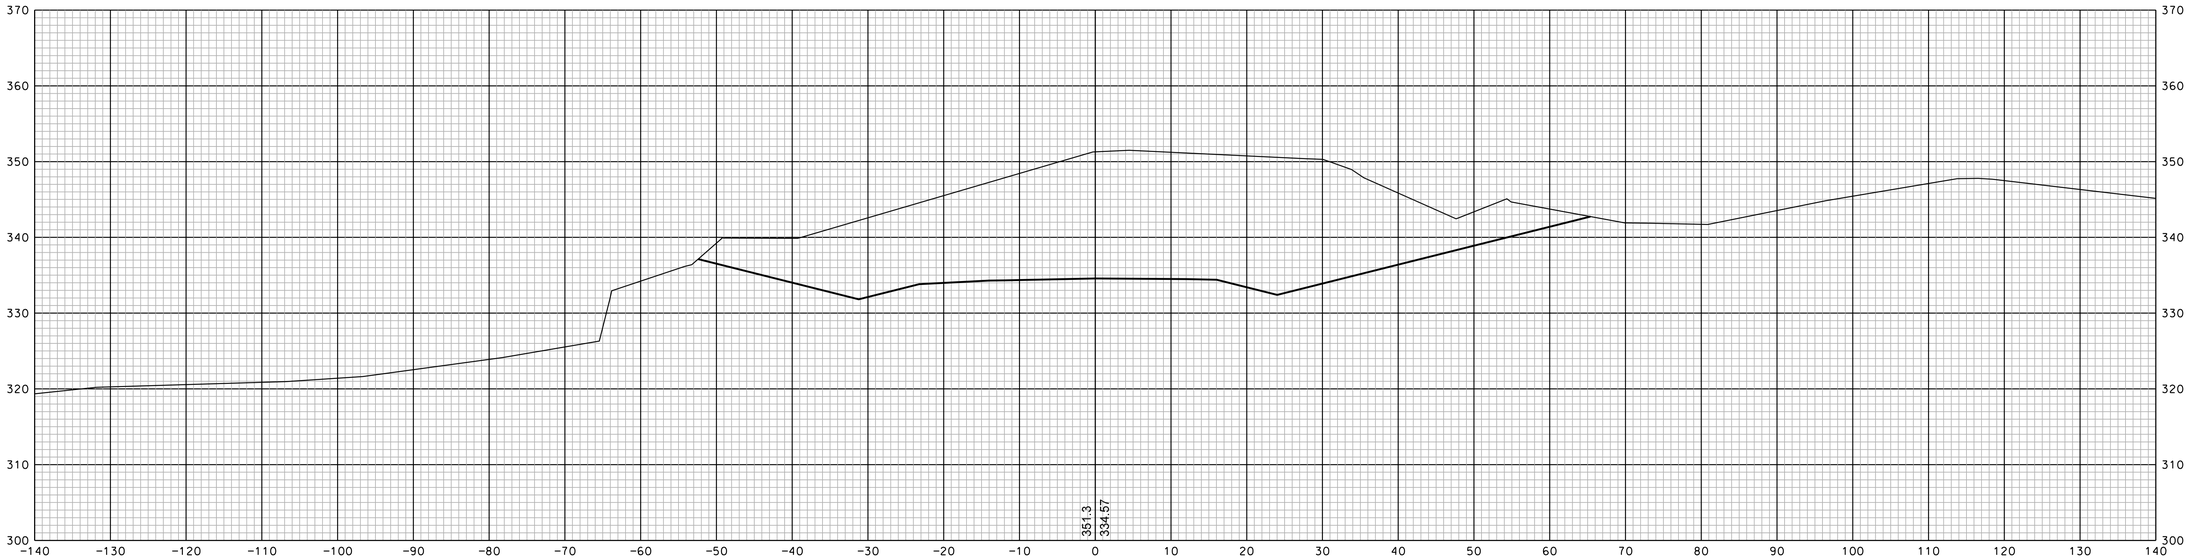

11+50

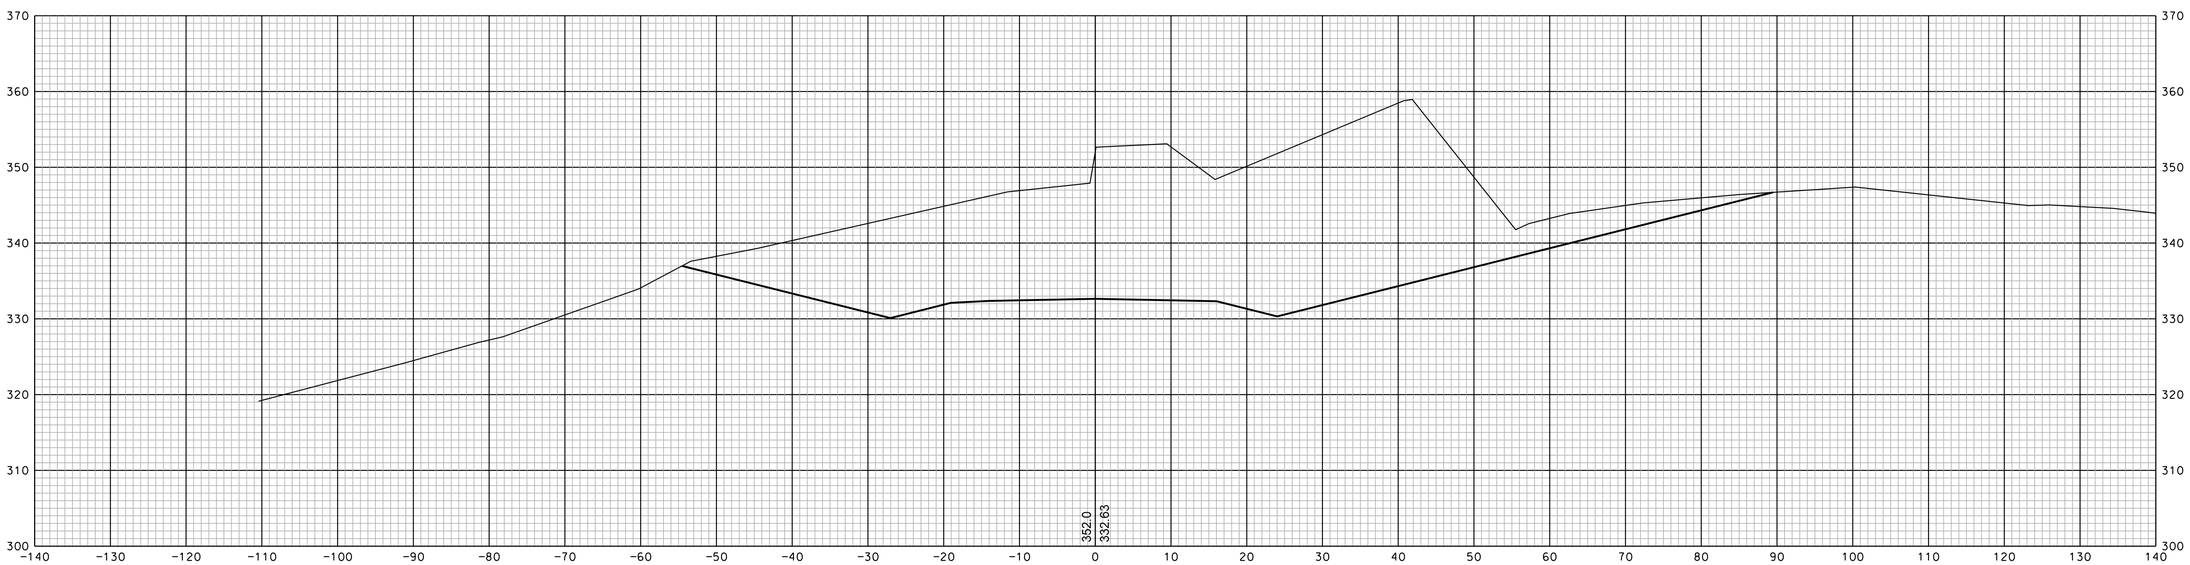

11+00

SHEET TOTALS			
COMMON EXCAV.	– C.Y.	ROCK EXCAV.	– C.Y.
FILL	– C.Y.	MUCK EXCAV.	– C.Y.

DGN	STATE PROJECT NO.	SHEET NO.	TOTAL SHEETS
13065xs	13065	229	346

REVISIONS AFTER PROPOSAL

NUMBER	DATE	STATION	STATION	DESCRIPTION

SDR PROCESSED		DATE	
NEW DESIGN	EMM	DATE	1/23/2020
SHEET CHECKED	NGF	DATE	1/23/2020
AS BUILT DETAILS		DATE	

REVISIONS AFTER PROPOSAL

NUMBER	DATE	STATION	STATION	DESCRIPTION

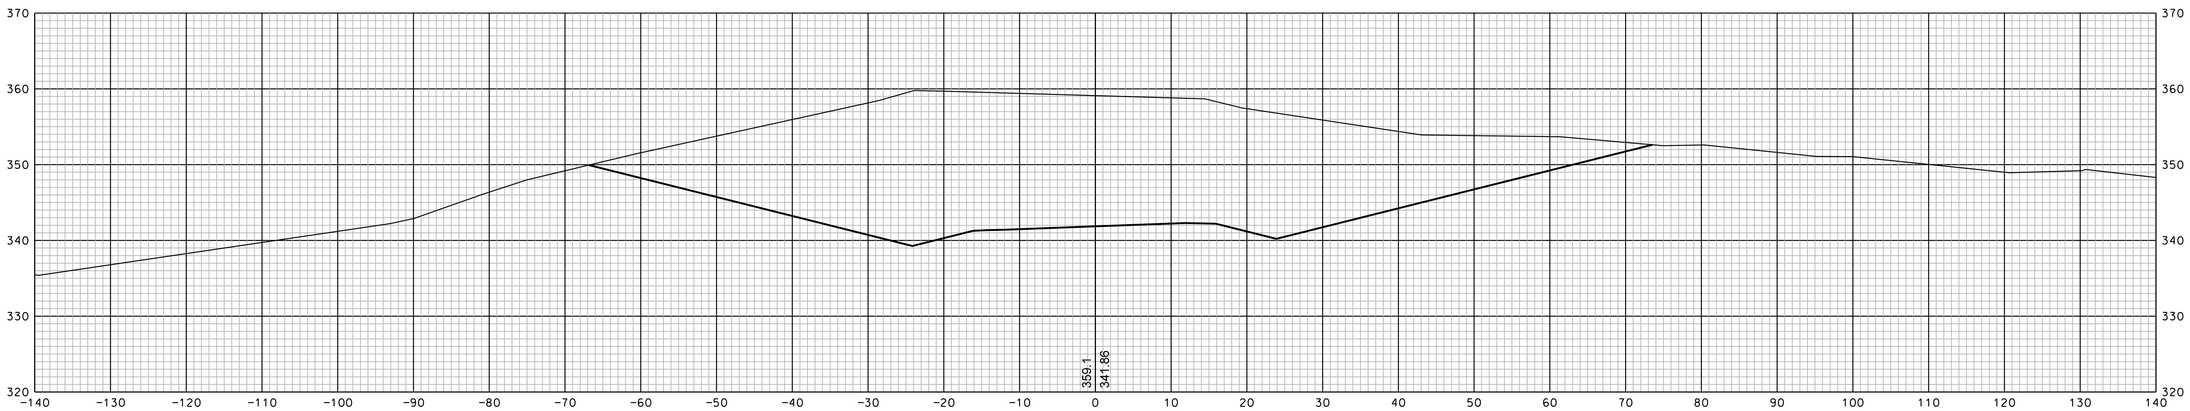

12+50

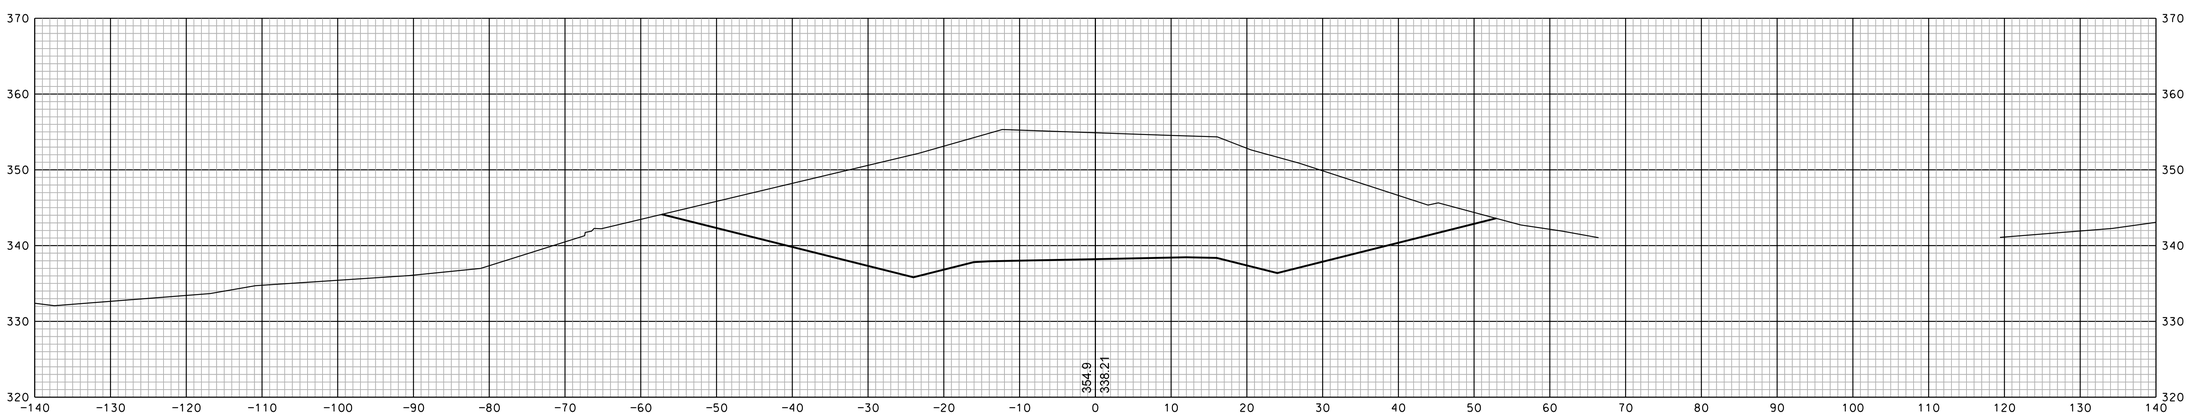

12+00

SDR PROCESSED DATE
NEW DESIGN EMM DATE 1/23/2020
SHEET CHECKED NCF DATE 1/23/2020

AS BUILT DETAILS DATE

SHEET TOTALS

COMMON EXCAV.	– C.Y.	ROCK EXCAV.	– C.Y.
FILL	– C.Y.	MUCK EXCAV.	– C.Y.

DGN	STATE PROJECT NO.	SHEET NO.	TOTAL SHEETS
13065xs	13065	230	346

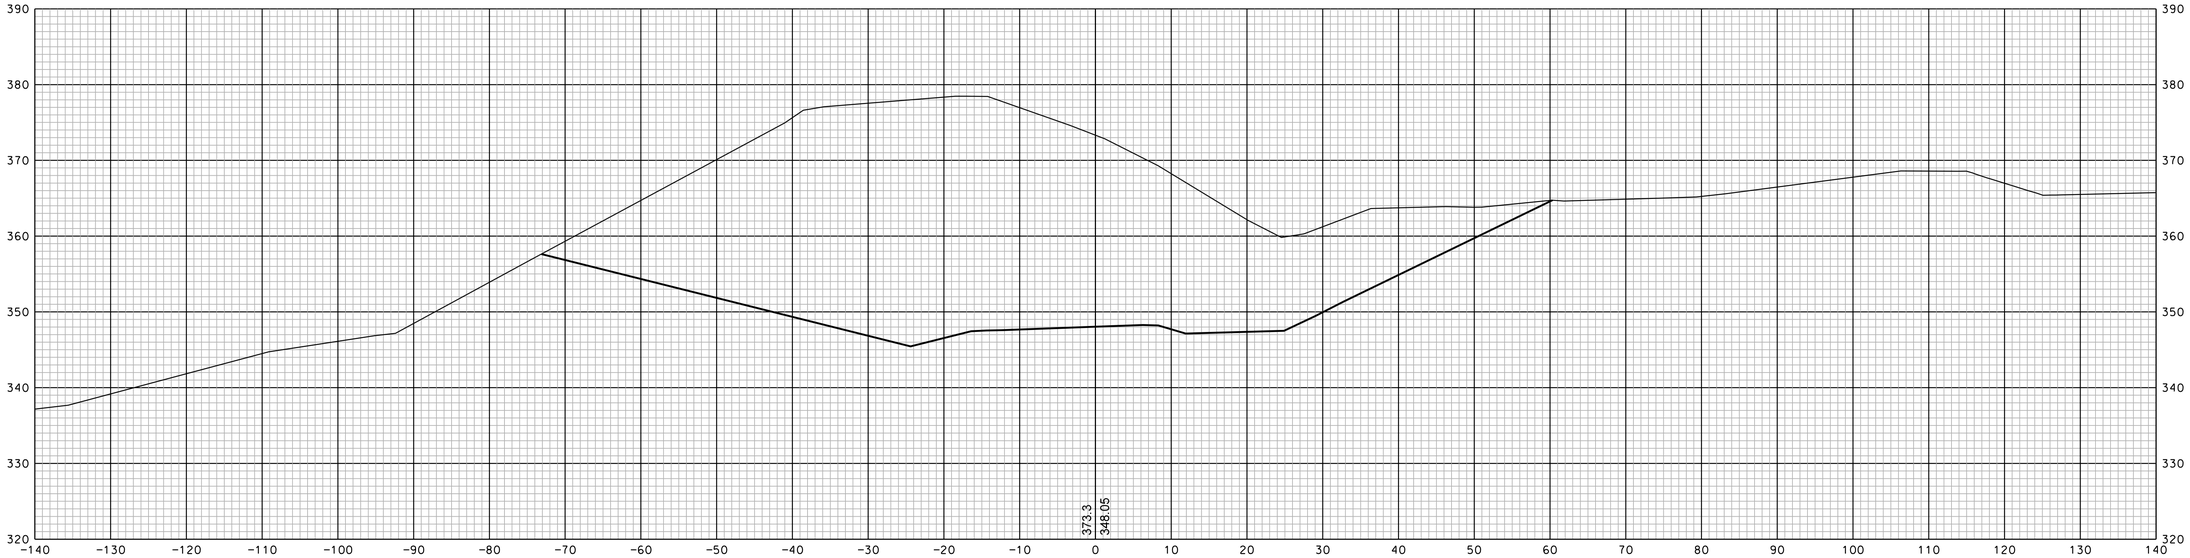

13+50

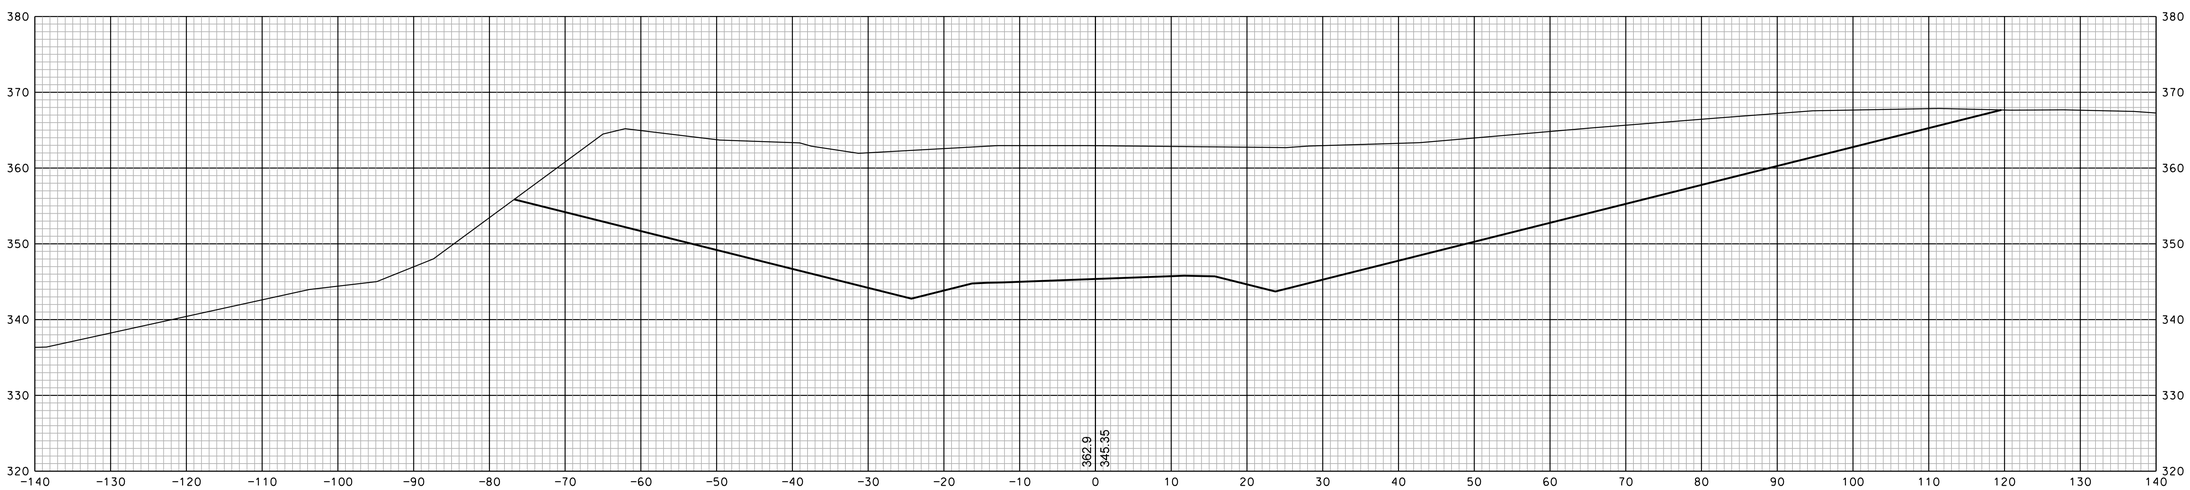

13+00

SHEET TOTALS			
COMMON EXCAV.	– C.Y.	ROCK EXCAV.	– C.Y.
FILL	– C.Y.	MUCK EXCAV.	– C.Y.

DGN	STATE PROJECT NO.	SHEET NO.	TOTAL SHEETS
13065xs	13065	231	346

REVISIONS AFTER PROPOSAL

NUMBER	DATE	STATION	STATION	DESCRIPTION

		DATE
SOR PROCESSED		
NEW DESIGN	EMM	DATE 1/23/2020
SHEET CHECKED	NCF	DATE 1/23/2020
AS BUILT DETAILS		DATE

REVISIONS AFTER PROPOSAL

NUMBER	DATE	STATION	STATION	DESCRIPTION

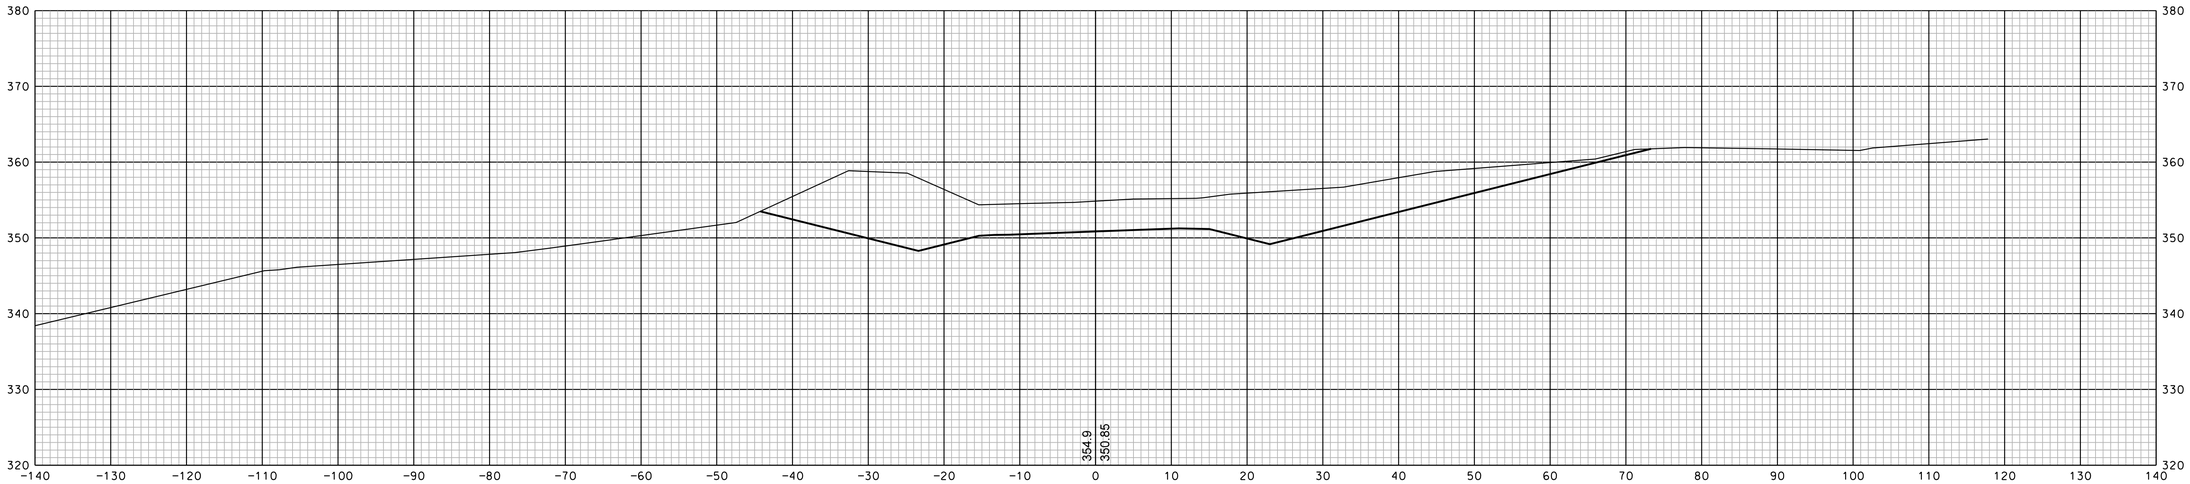

14+50

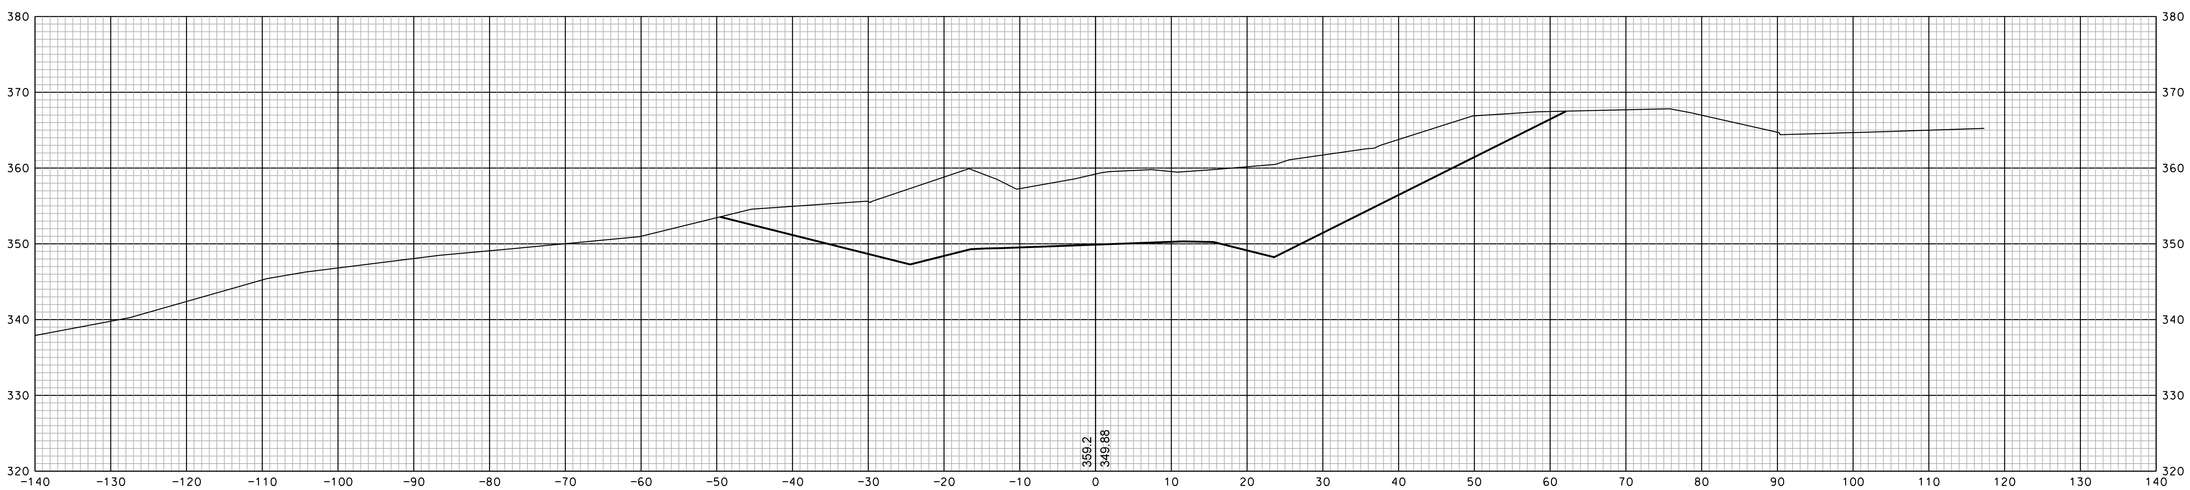

14+00

SDR PROCESSED		DATE	
NEW DESIGN	EMM	DATE	1/23/2020
SHEET CHECKED	NCF	DATE	1/23/2020
AS BUILT DETAILS		DATE	

SHEET TOTALS

COMMON EXCAV.	– C.Y.	ROCK EXCAV.	– C.Y.
FILL	– C.Y.	MUCK EXCAV.	– C.Y.

DGN	STATE PROJECT NO.	SHEET NO.	TOTAL SHEETS
13065xs	13065	232	346

REVISIONS AFTER PROPOSAL

NUMBER	DATE	STATION	STATION	DESCRIPTION

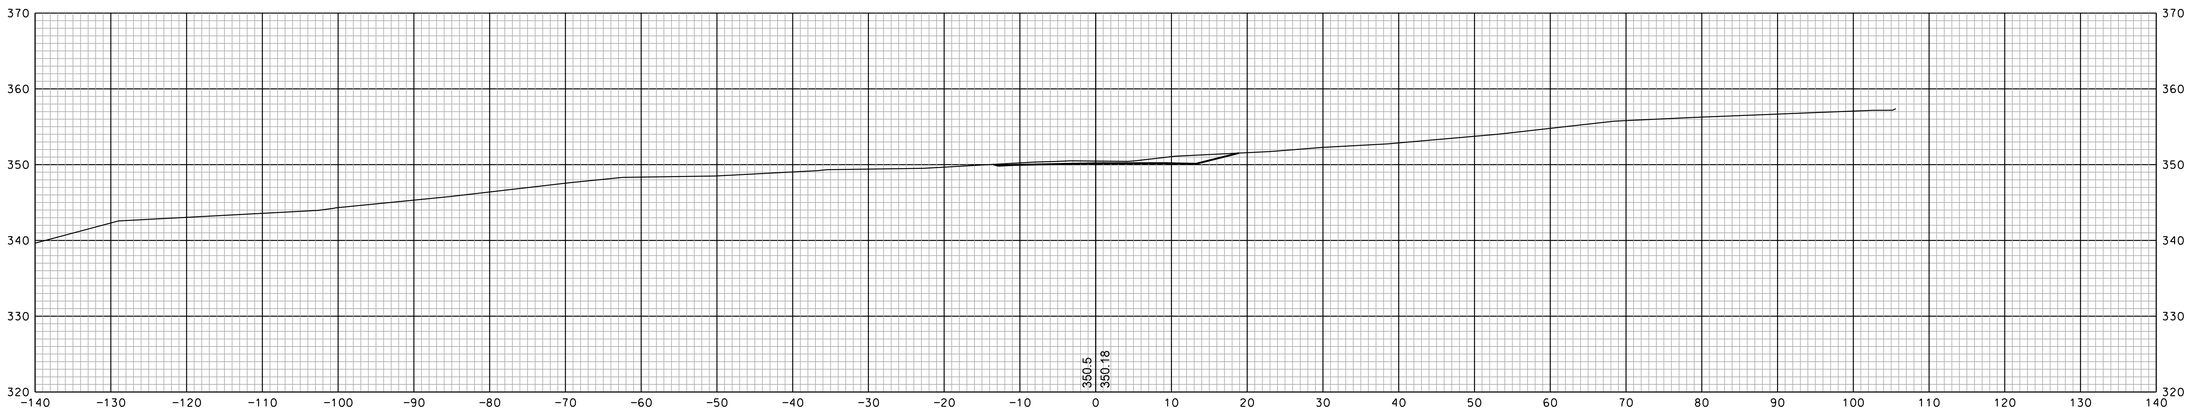

15+50

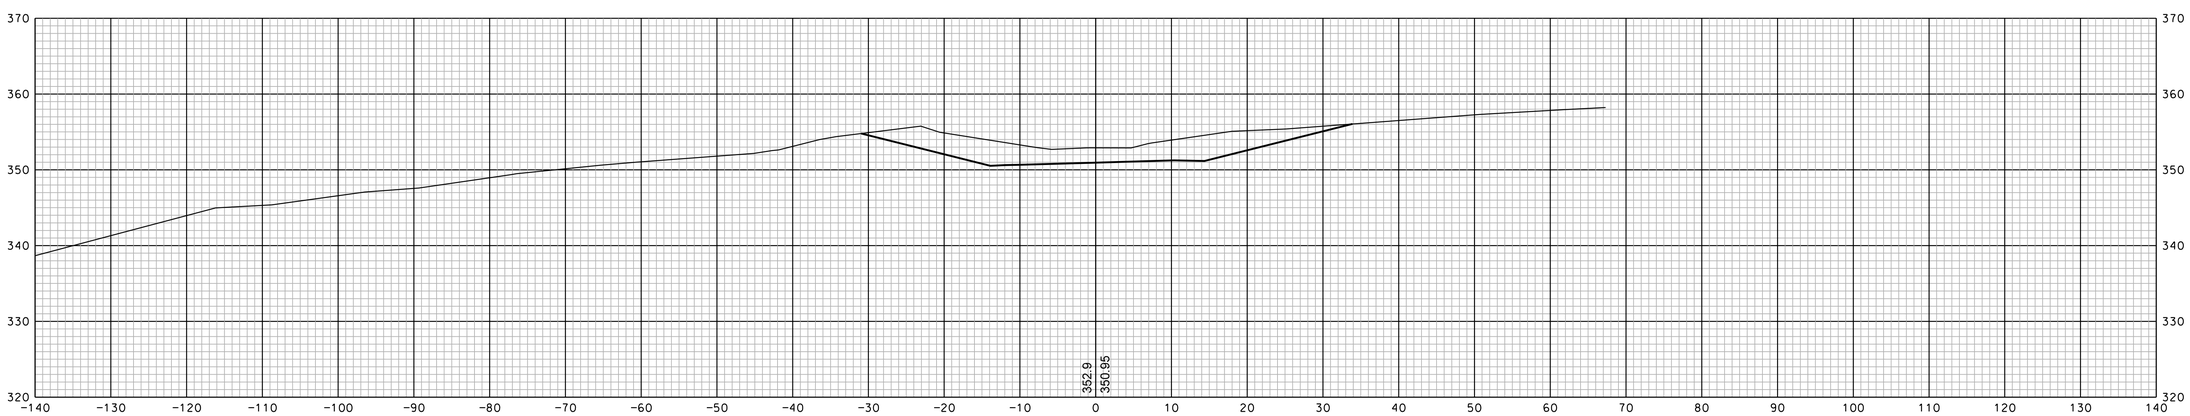

15+00

		DATE
SDR PROCESSED		
NEW DESIGN	EMM	DATE 1/23/2020
SHEET CHECKED	NCF	DATE 1/23/2020
AS BUILT DETAILS		DATE

SHEET TOTALS

COMMON EXCAV. – C.Y. ROCK EXCAV. – C.Y.

FILL – C.Y. MUCK EXCAV. – C.Y.

DGN	STATE PROJECT NO.	SHEET NO.	TOTAL SHEETS
13065xs	13065	233	346

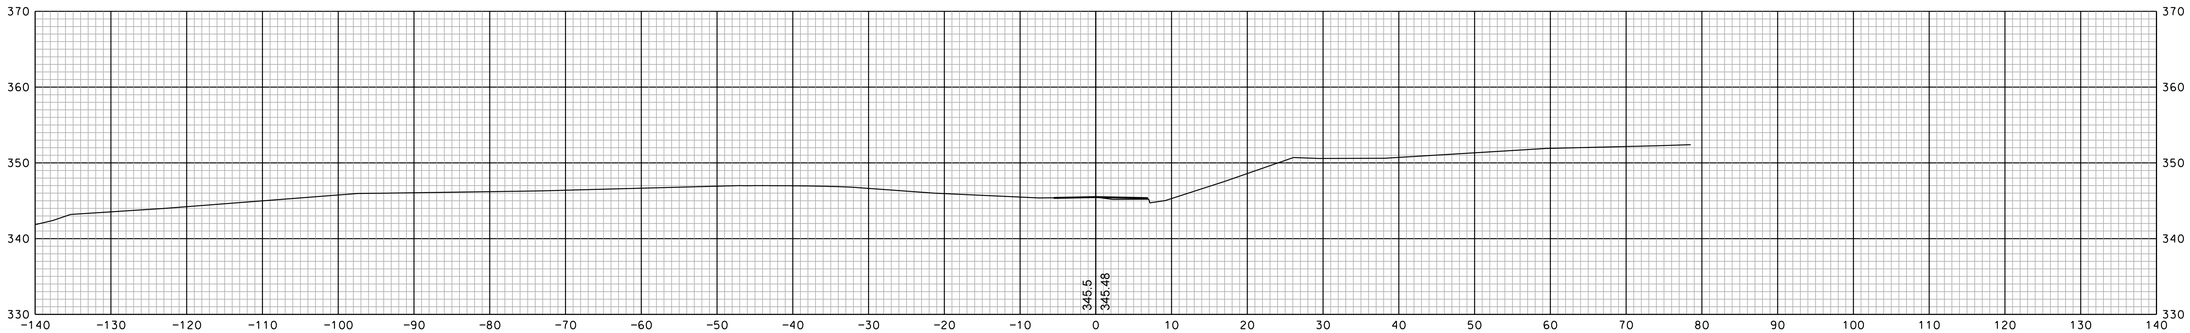

17+00

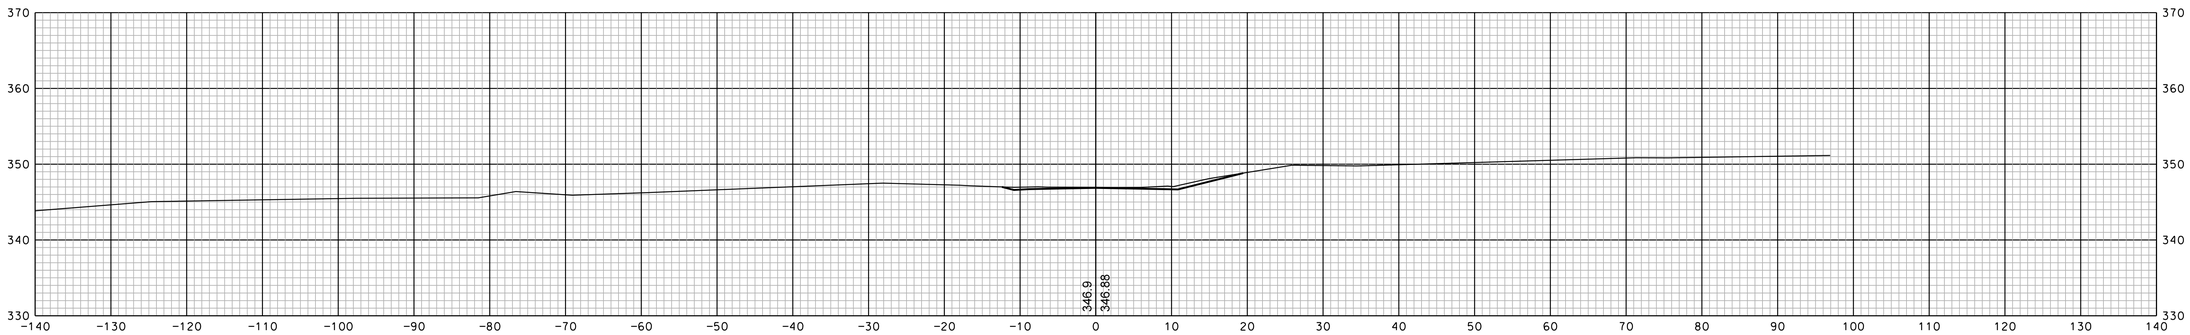

16+50

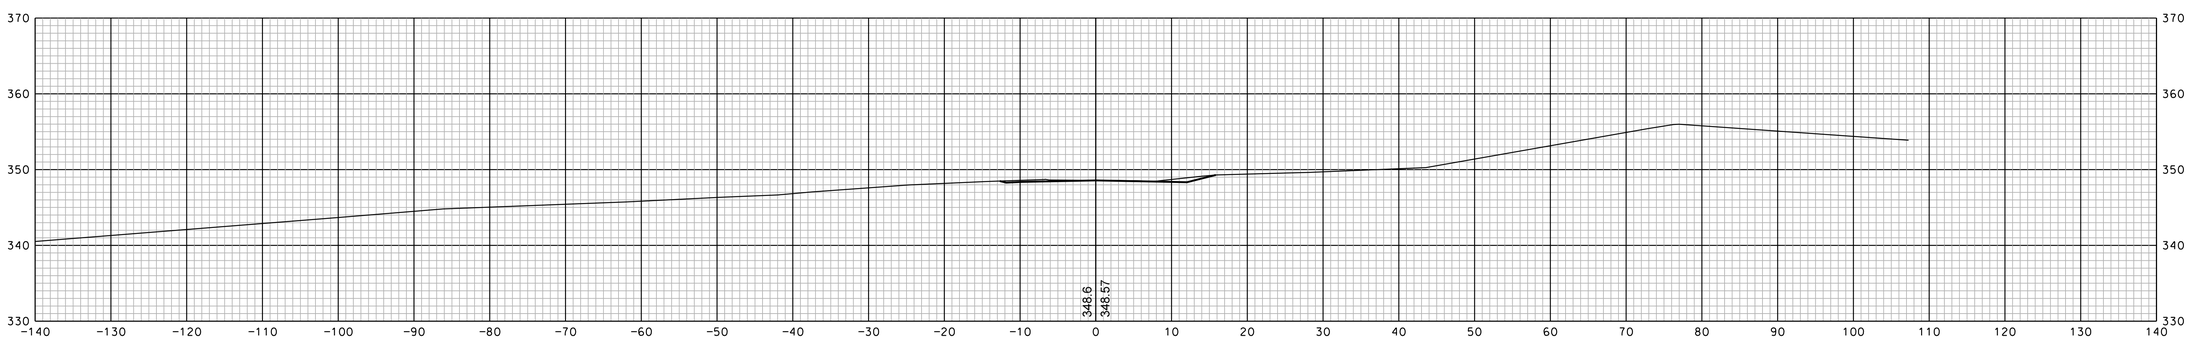

16+00

SHEET TOTALS			
COMMON EXCAV. – C.Y.		ROCK EXCAV. – C.Y.	
FILL – C.Y.		MUCK EXCAV. – C.Y.	
DGN	STATE PROJECT NO.	SHEET NO.	TOTAL SHEETS
13065xs	13065	234	346

REVISIONS AFTER PROPOSAL

NUMBER	DATE	STATION	STATION	DESCRIPTION

		DATE
SOR PROCESSED		
NEW DESIGN	EMM	DATE 1/23/2020
SHEET CHECKED	NCF	DATE 1/23/2020
AS BUILT DETAILS		DATE

REVISIONS AFTER PROPOSAL

NUMBER	DATE	STATION	STATION	DESCRIPTION

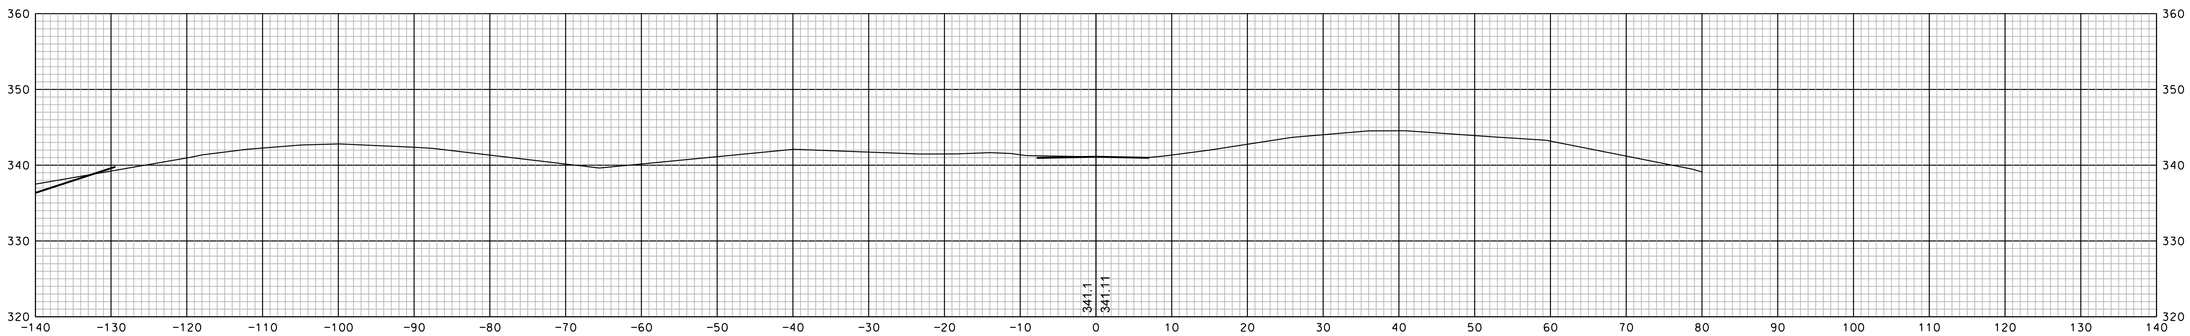

18+00

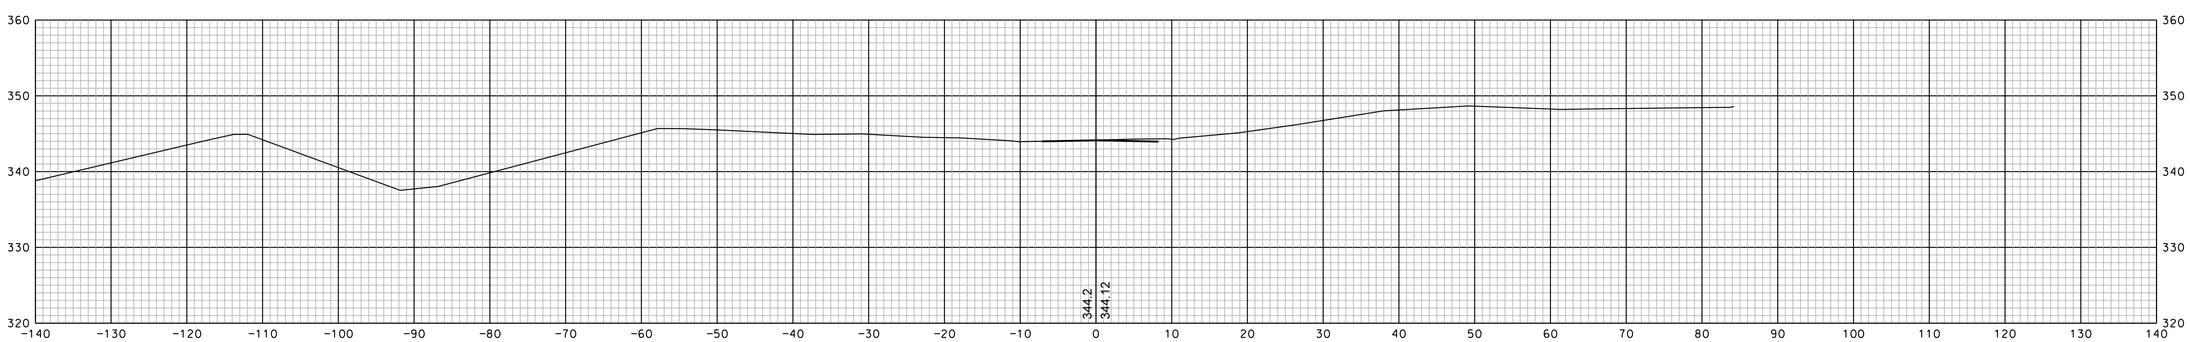

17+50

SHEET TOTALS

COMMON EXCAV. – C.Y. ROCK EXCAV. – C.Y.

FILL – C.Y. MUCK EXCAV. – C.Y.

DGN	STATE PROJECT NO.	SHEET NO.	TOTAL SHEETS
13065xs	13065	235	346

SDR PROCESSED		DATE
NEW DESIGN	EMM	DATE 1/23/2020
SHEET CHECKED	NCF	DATE 1/23/2020
AS BUILT DETAILS		DATE

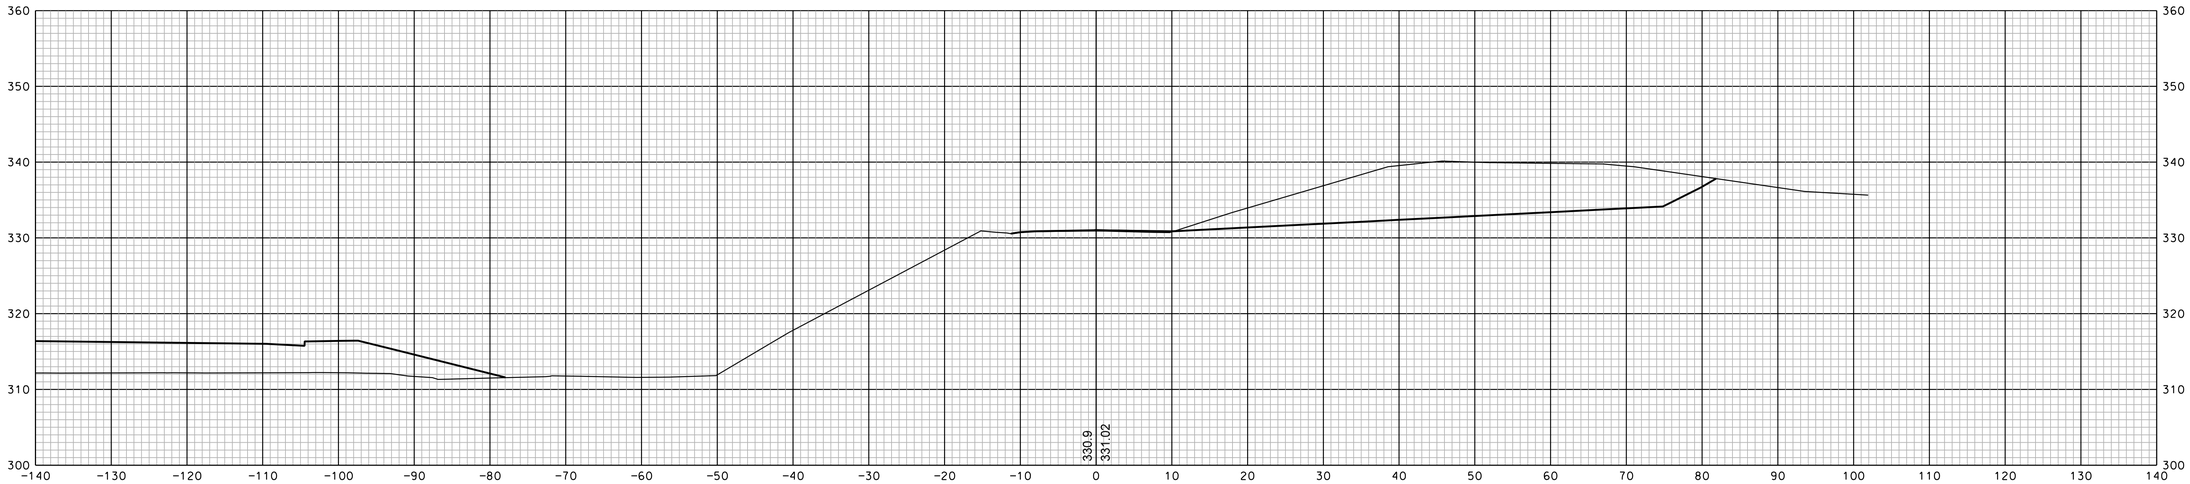

19+00

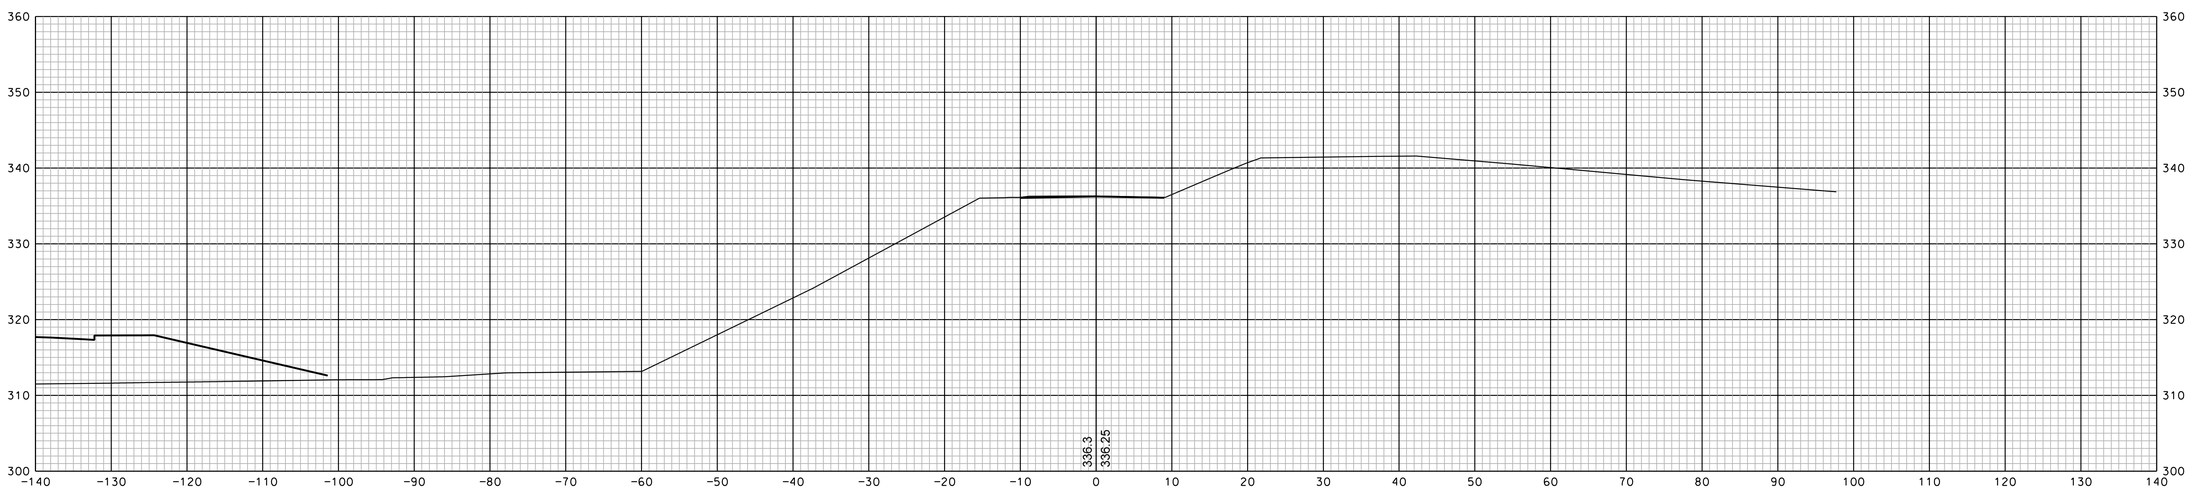

18+50

SHEET TOTALS	
COMMON EXCAV. – C.Y.	ROCK EXCAV. – C.Y.
FILL – C.Y.	MUCK EXCAV. – C.Y.

DGN	STATE PROJECT NO.	SHEET NO.	TOTAL SHEETS
13065xs	13065	236	346

REVISIONS AFTER PROPOSAL

NUMBER	DATE	STATION	STATION	DESCRIPTION

		DATE
SOR PROCESSED		
NEW DESIGN	EMM	DATE 1/23/2020
SHEET CHECKED	NCF	DATE 1/23/2020
AS BUILT DETAILS		DATE

REVISIONS AFTER PROPOSAL

NUMBER	DATE	STATION	STATION	DESCRIPTION

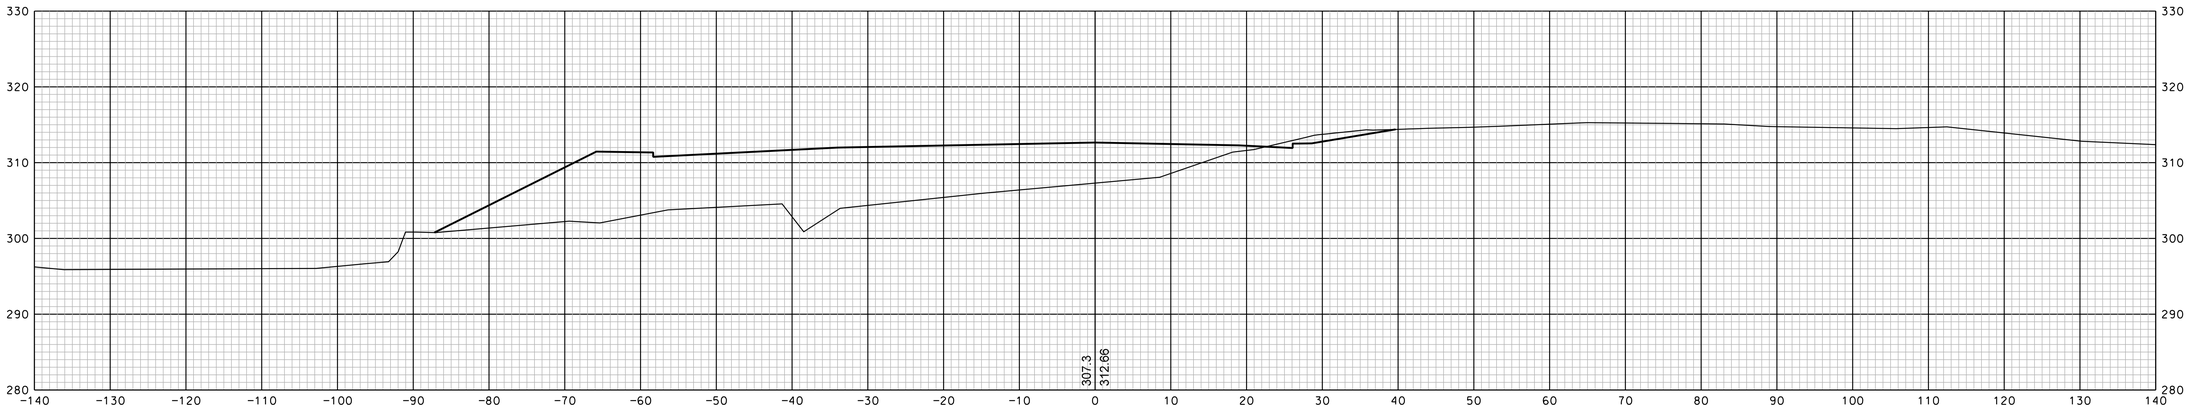

10+50

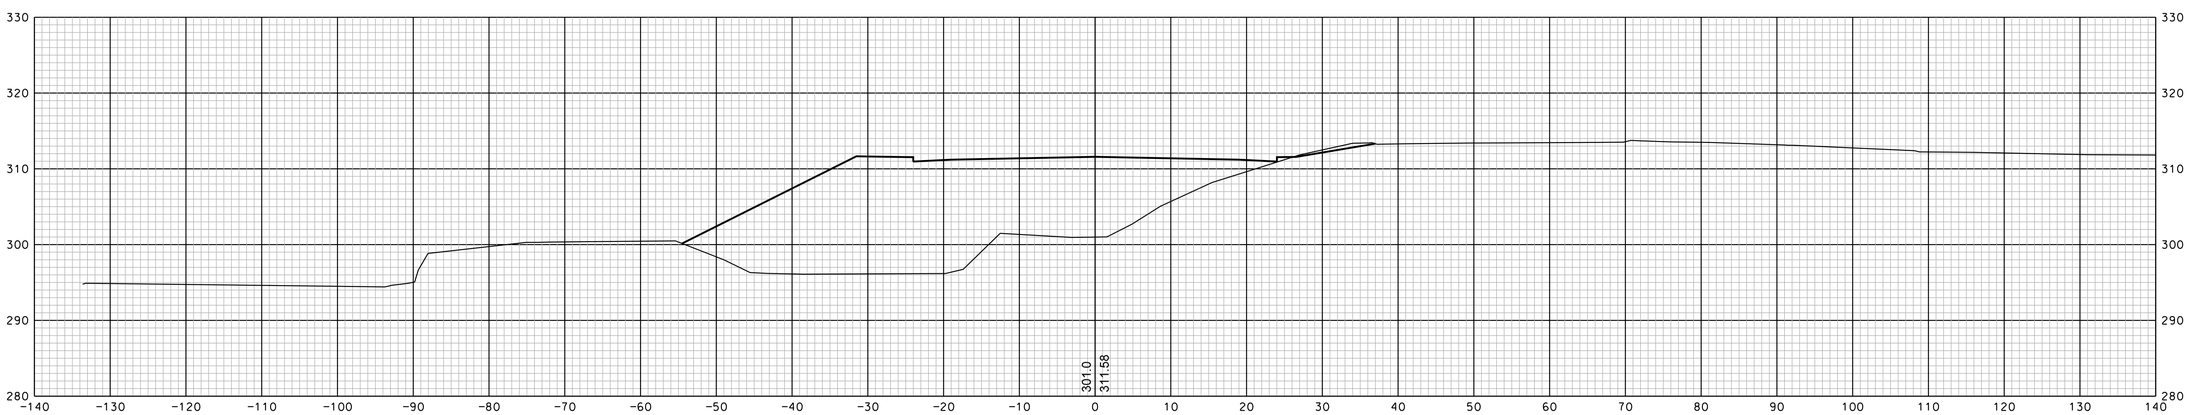

10+00

SDR PROCESSED		DATE
NEW DESIGN	EMM	DATE 1/23/2020
SHEET CHECKED	NCF	DATE 1/23/2020
AS BUILT DETAILS		DATE

SHEET TOTALS

COMMON EXCAV.	– C.Y.	ROCK EXCAV.	– C.Y.
FILL	– C.Y.	MUCK EXCAV.	– C.Y.

DGN	STATE PROJECT NO.	SHEET NO.	TOTAL SHEETS
13065xs	13065	237	346

North High Street Sheets 237-243

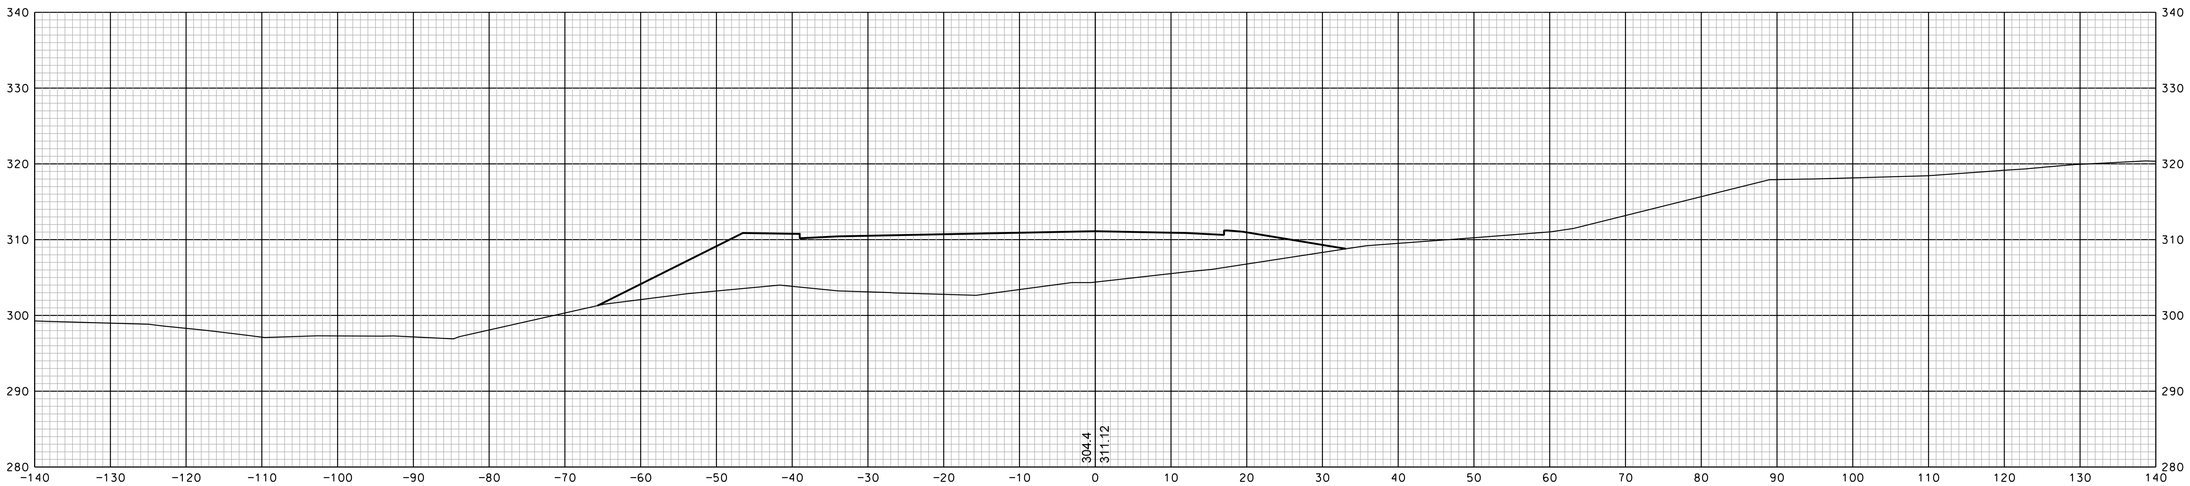

11+50

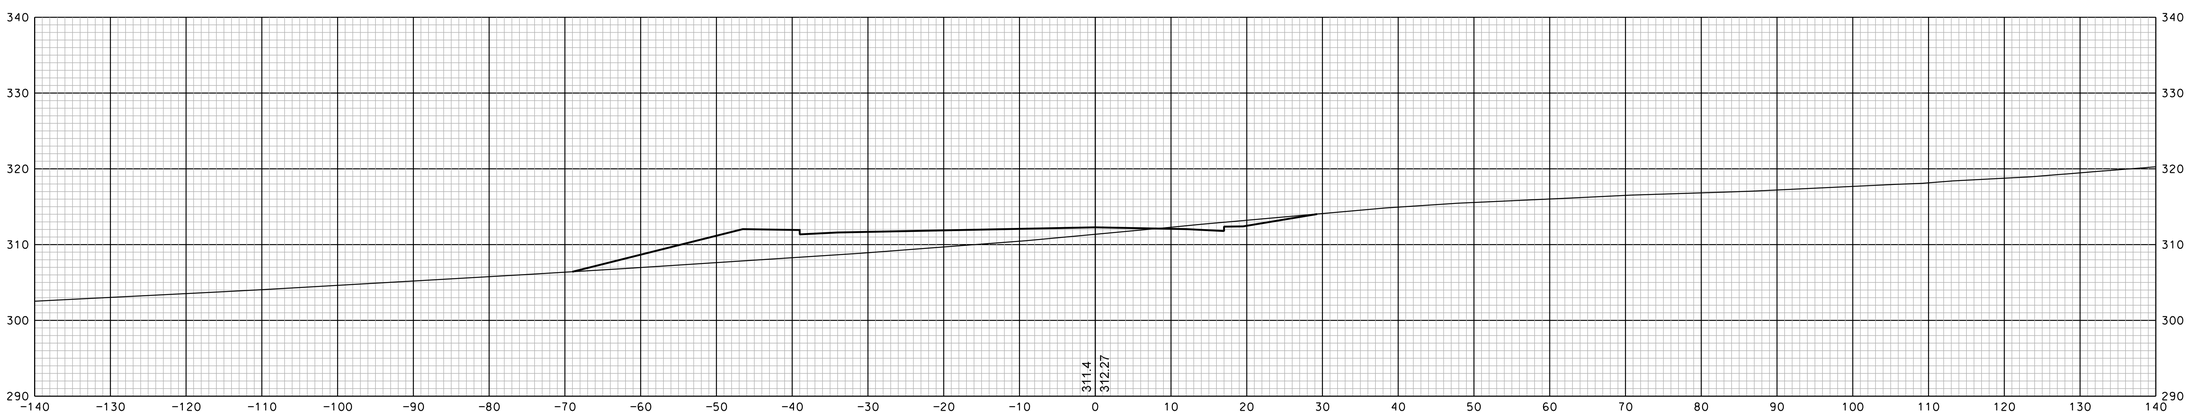

11+00

REVISIONS AFTER PROPOSAL			
NUMBER	DATE	STATION	STATION	DESCRIPTION

SDR PROCESSED		DATE
NEW DESIGN	EMM	DATE 1/23/2020
SHEET CHECKED	NCF	DATE 1/23/2020
AS BUILT DETAILS		DATE

SHEET TOTALS

COMMON EXCAV. – C.Y. ROCK EXCAV. – C.Y.

FILL – C.Y. MUCK EXCAV. – C.Y.

DGN	STATE PROJECT NO.	SHEET NO.	TOTAL SHEETS
13065xs	13065	238	346

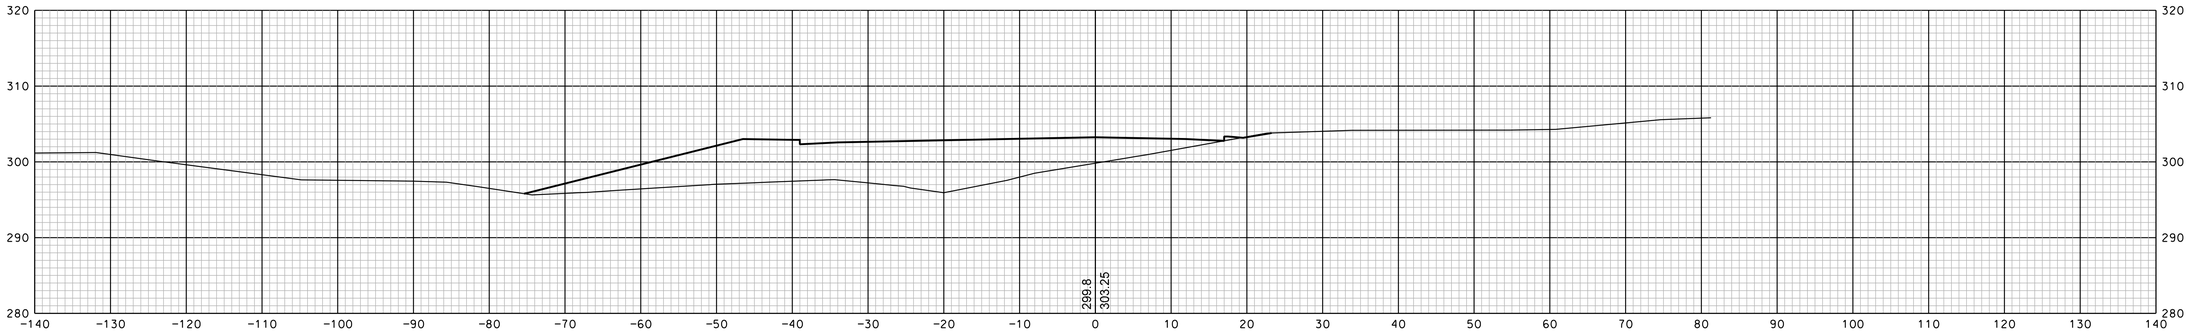

13+00

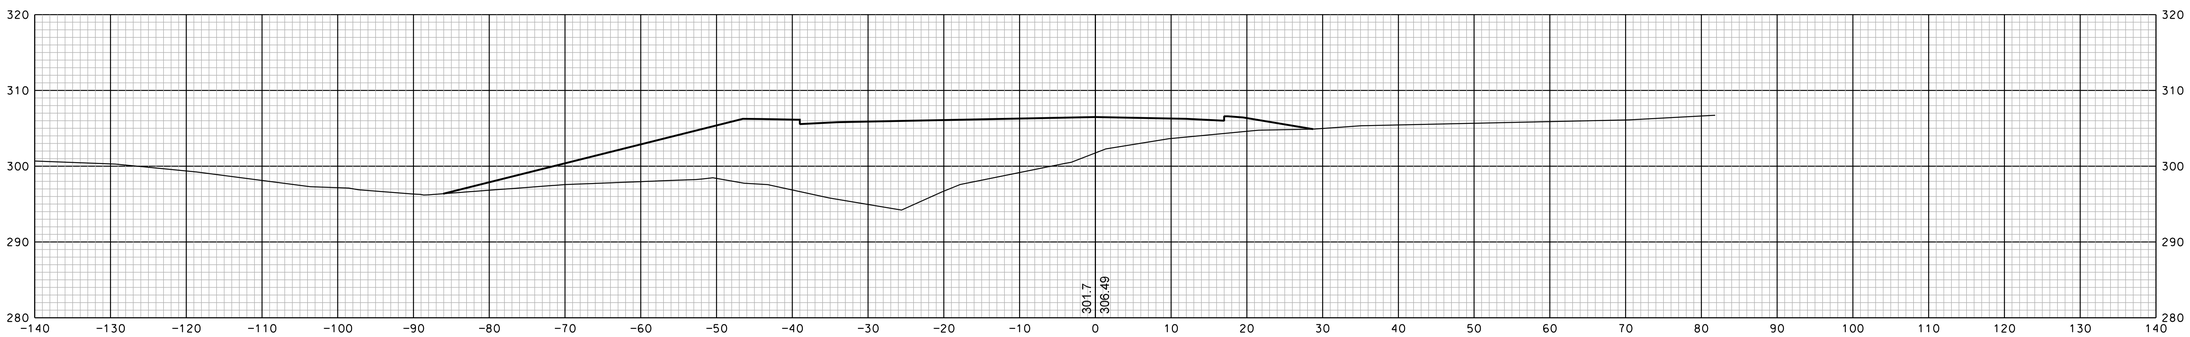

12+50

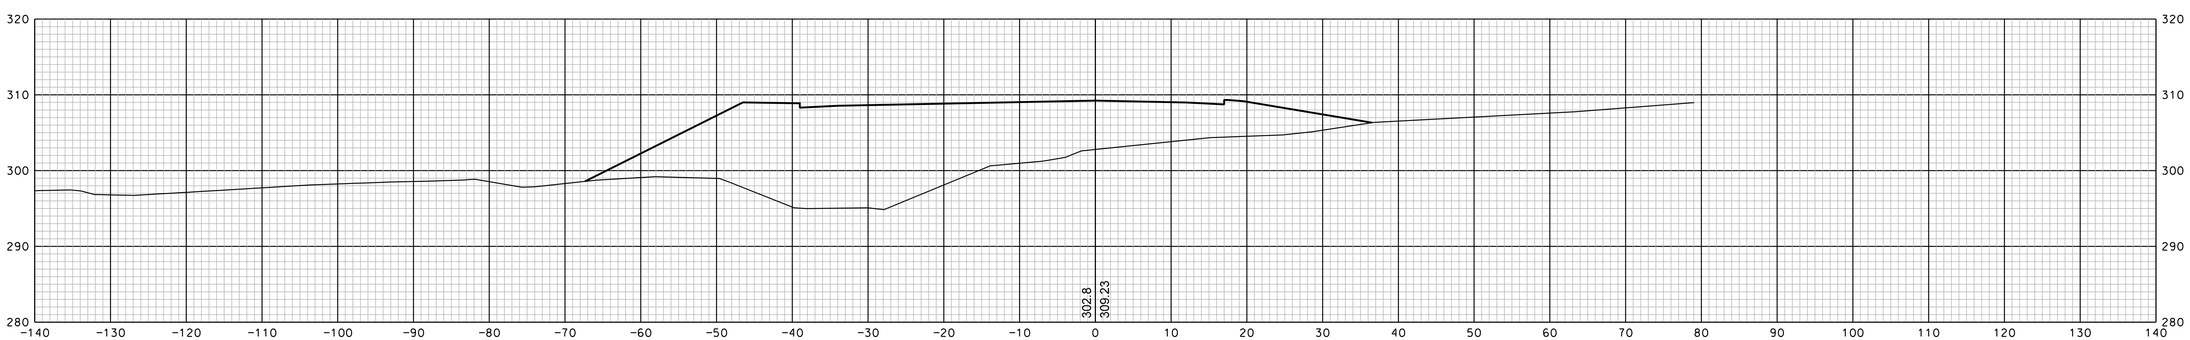

12+00

REVISIONS AFTER PROPOSAL			
NUMBER	DATE	STATION	STATION	DESCRIPTION

SDR PROCESSED		DATE	
NEW DESIGN	EMM	DATE	1/23/2020
SHEET CHECKED	NCF	DATE	1/23/2020
AS BUILT DETAILS		DATE	

SHEET TOTALS

COMMON EXCAV. – C.Y. ROCK EXCAV. – C.Y.

FILL – C.Y. MUCK EXCAV. – C.Y.

DGN	STATE PROJECT NO.	SHEET NO.	TOTAL SHEETS
13065xs	13065	239	346

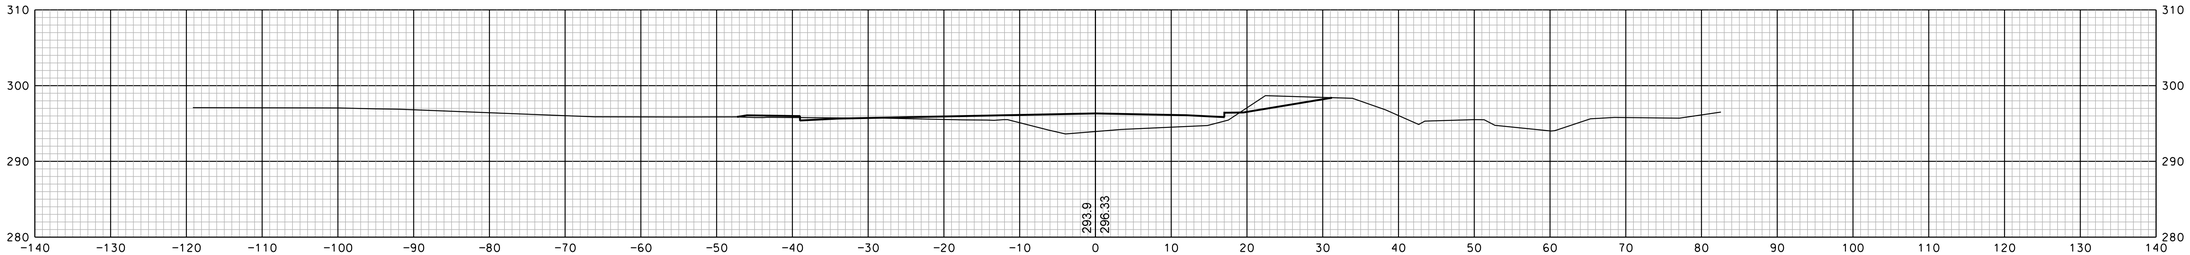

14+50

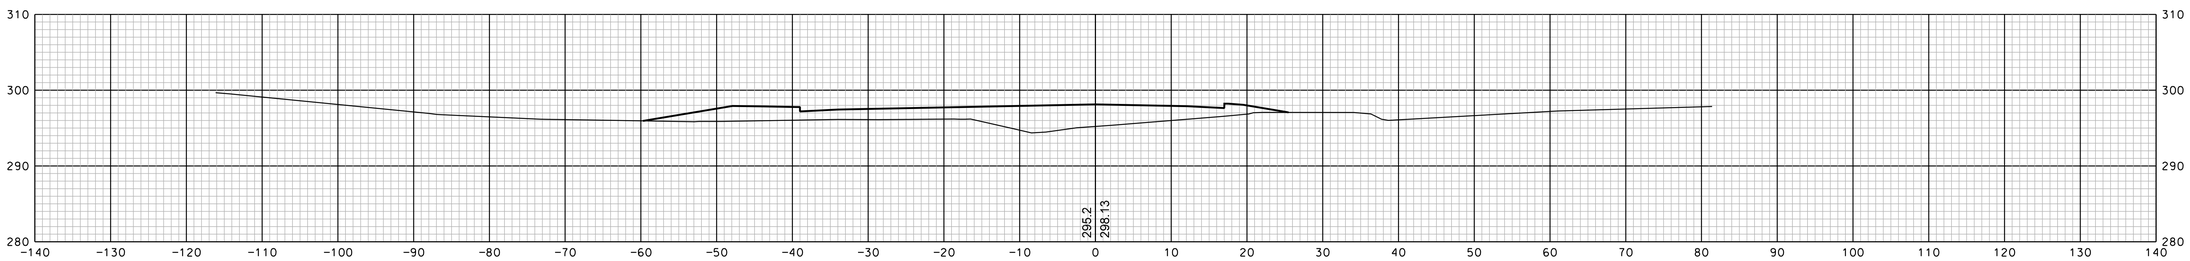

14+00

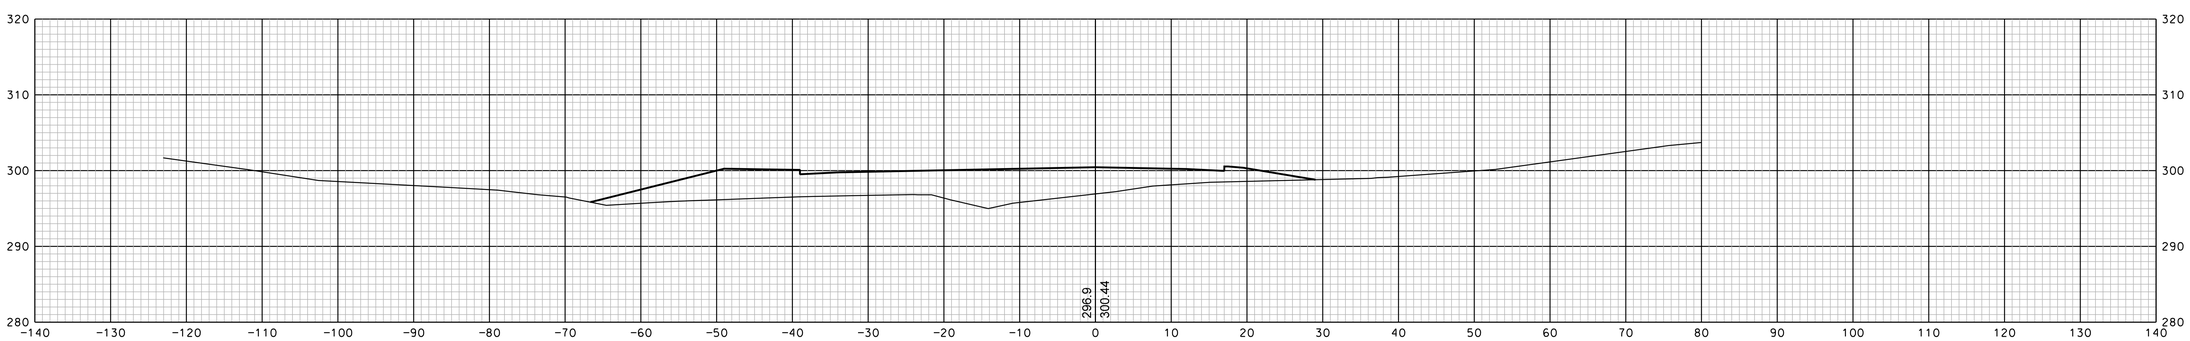

13+50

SHEET TOTALS			
COMMON EXCAV.	– C.Y.	ROCK EXCAV.	– C.Y.
FILL	– C.Y.	MUCK EXCAV.	– C.Y.

DGN	STATE PROJECT NO.	SHEET NO.	TOTAL SHEETS
13065xs	13065	240	346

REVISIONS AFTER PROPOSAL

NUMBER	DATE	STATION	STATION	DESCRIPTION

SDR PROCESSED		DATE
NEW DESIGN	EMM	DATE 1/23/2020
SHEET CHECKED	NCF	DATE 1/23/2020
AS BUILT DETAILS		DATE

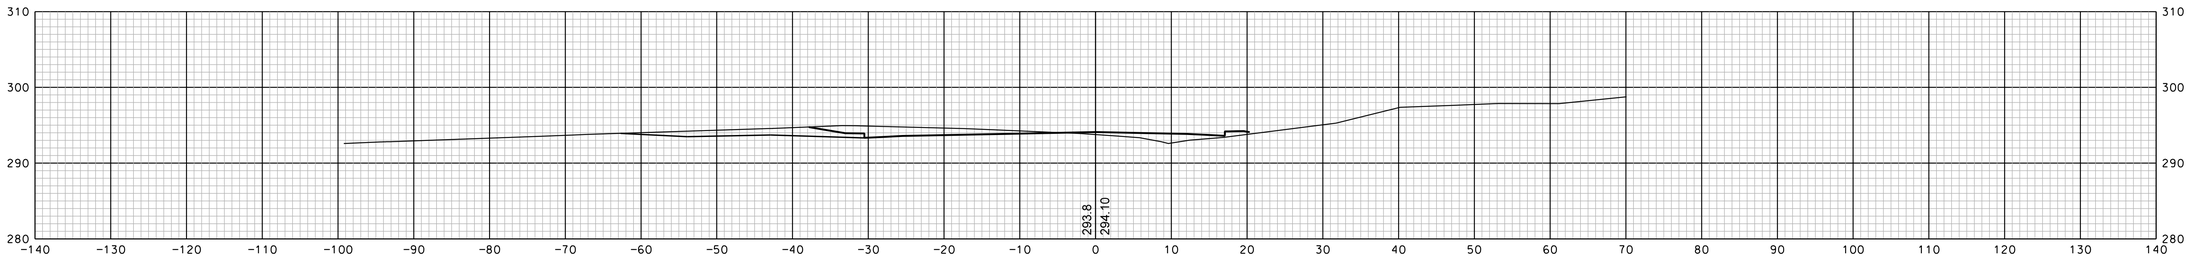

15+63

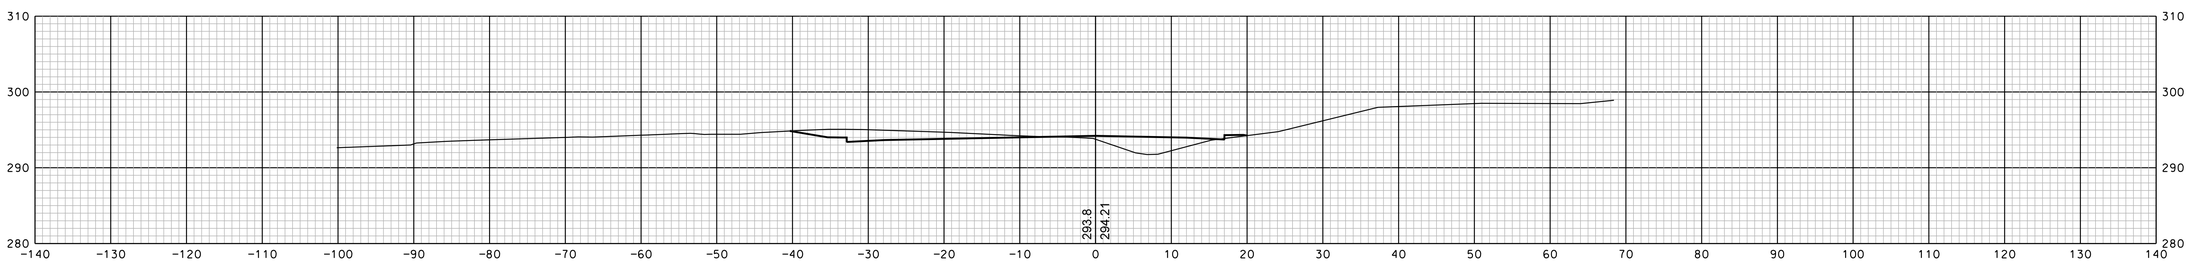

15+50

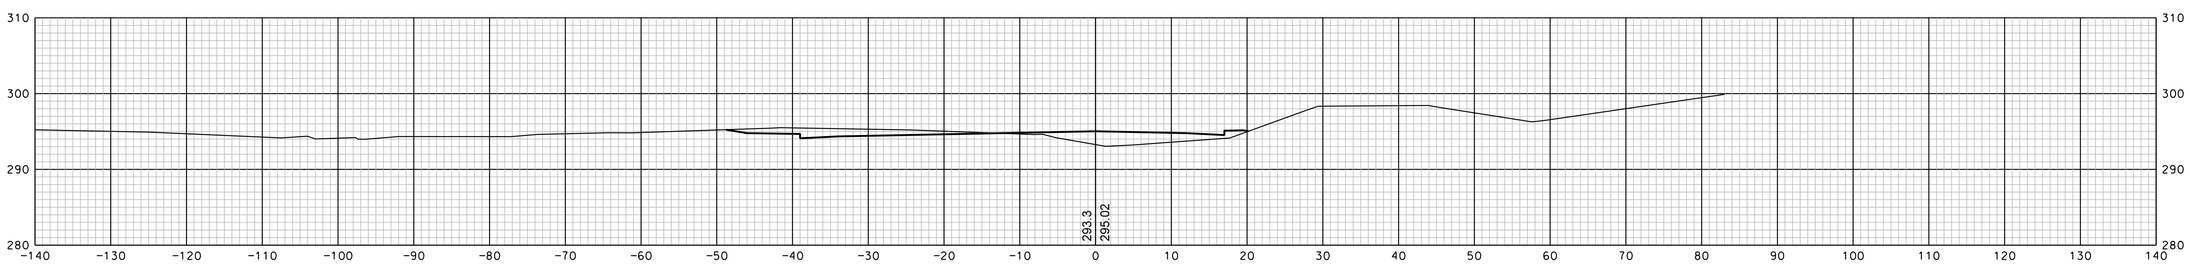

15+00

SHEET TOTALS			
COMMON EXCAV.	– C.Y.	ROCK EXCAV.	– C.Y.
FILL	– C.Y.	MUCK EXCAV.	– C.Y.

DGN	STATE PROJECT NO.	SHEET NO.	TOTAL SHEETS
13065xs	13065	241	346

REVISIONS AFTER PROPOSAL

NUMBER	DATE	STATION	STATION	DESCRIPTION

SDR PROCESSED		DATE
NEW DESIGN	EMM	DATE 1/23/2020
SHEET CHECKED	NCF	DATE 1/23/2020
AS BUILT DETAILS		DATE

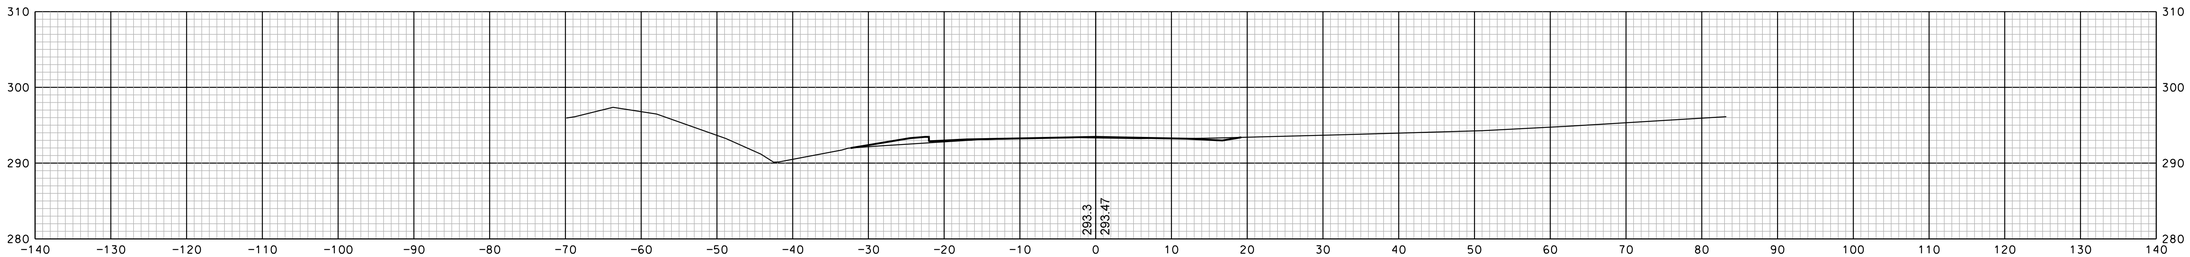

17+00

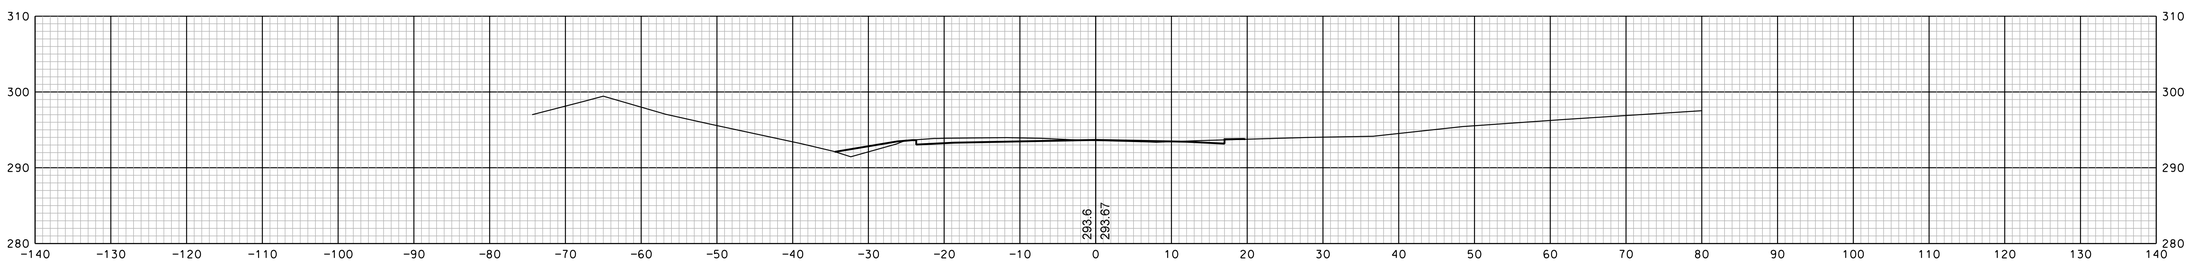

16+50

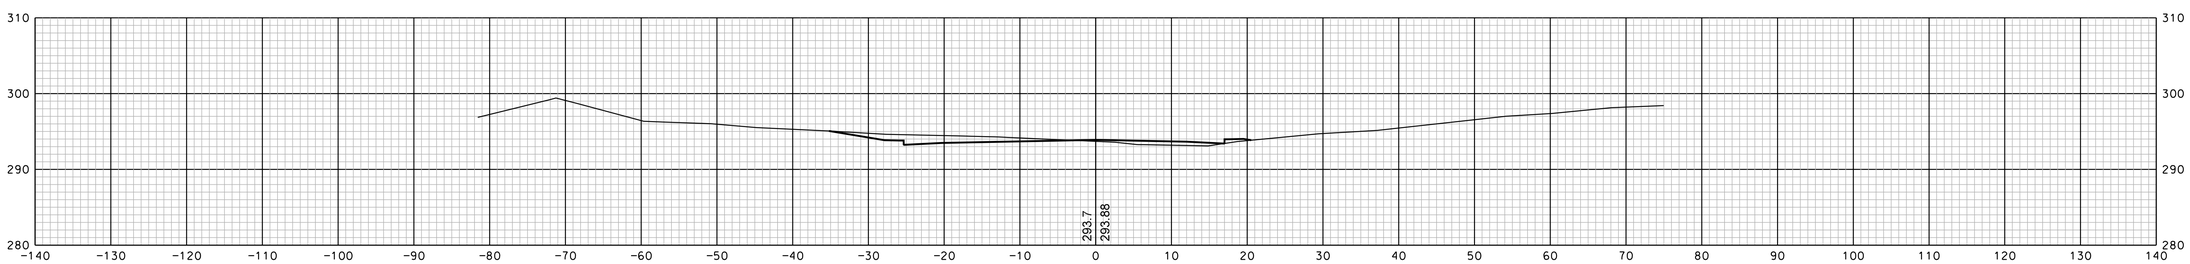

16+00

SHEET TOTALS			
COMMON EXCAV.	– C.Y.	ROCK EXCAV.	– C.Y.
FILL	– C.Y.	MUCK EXCAV.	– C.Y.

DGN	STATE PROJECT NO.	SHEET NO.	TOTAL SHEETS
13065xs	13065	242	346

REVISIONS AFTER PROPOSAL

NUMBER	DATE	STATION	STATION	DESCRIPTION

		DATE
SDR PROCESSED		
NEW DESIGN	EMM	DATE 1/23/2020
SHEET CHECKED	NCF	DATE 1/23/2020
AS BUILT DETAILS		DATE

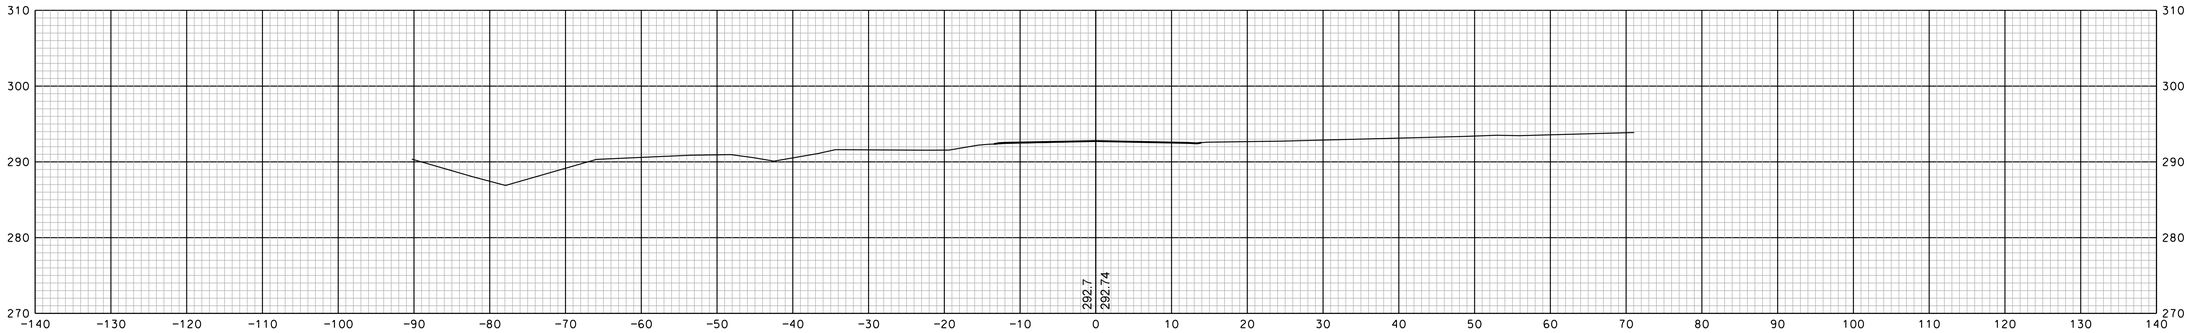

18+75

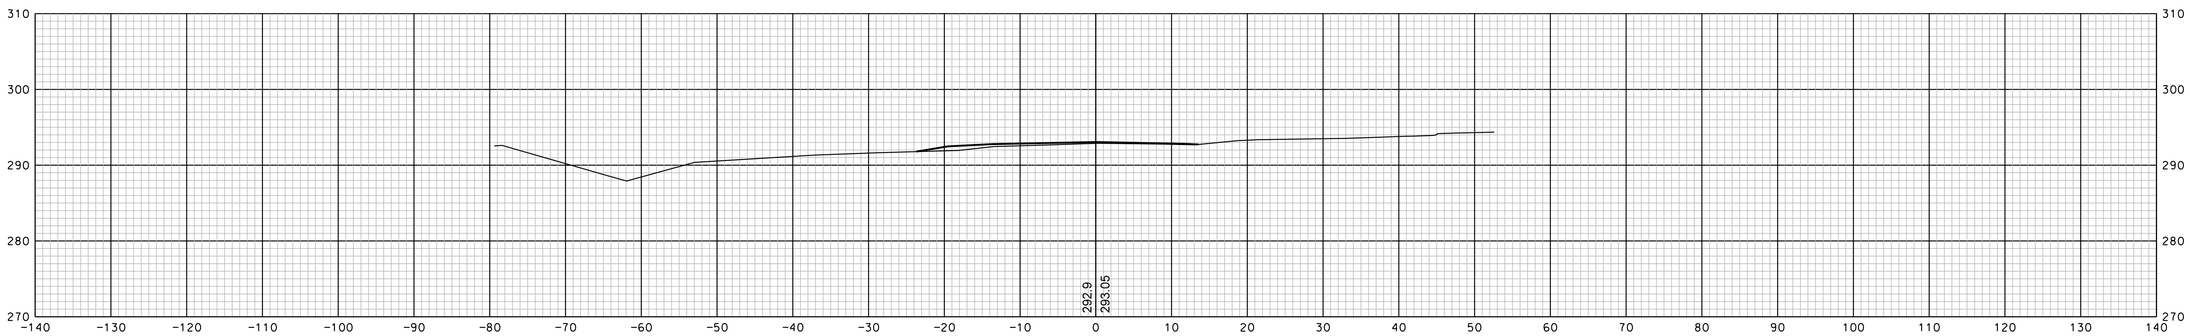

18+00

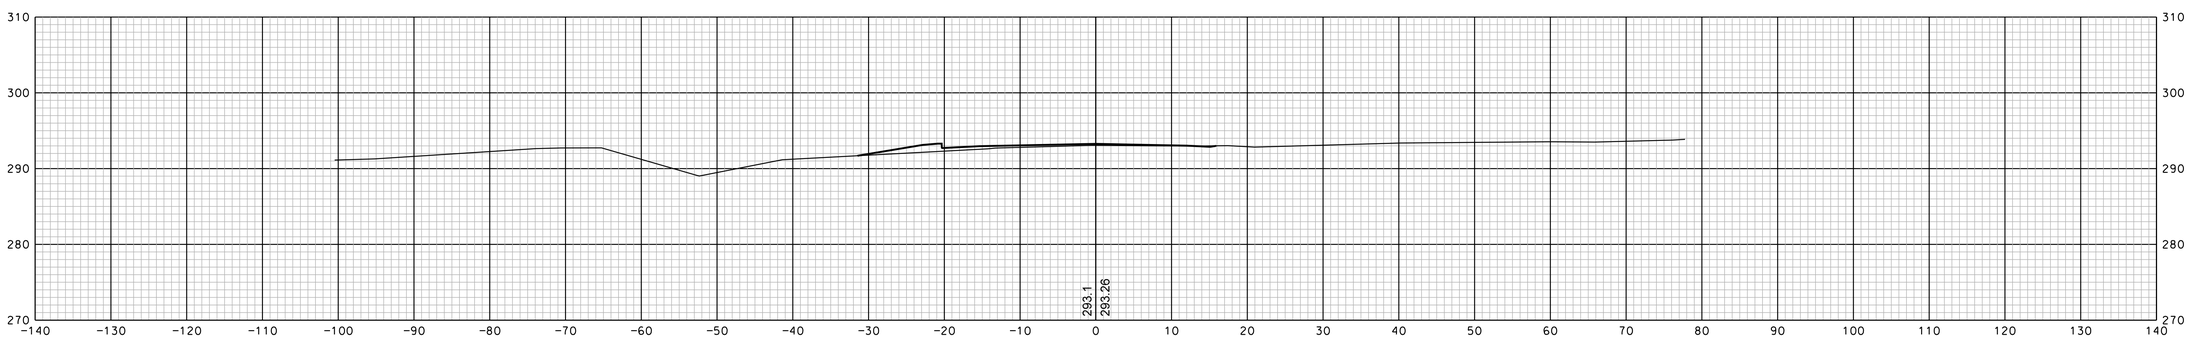

17+50

REVISIONS AFTER PROPOSAL

NUMBER	DATE	STATION	STATION	DESCRIPTION

SDR PROCESSED		DATE
NEW DESIGN	EMM	DATE 1/23/2020
SHEET CHECKED	NCF	DATE 1/23/2020
AS BUILT DETAILS		DATE

SHEET TOTALS

COMMON EXCAV.	– C.Y.	ROCK EXCAV.	– C.Y.
FILL	– C.Y.	MUCK EXCAV.	– C.Y.

DGN	STATE PROJECT NO.	SHEET NO.	TOTAL SHEETS
13065xs	13065	243	346

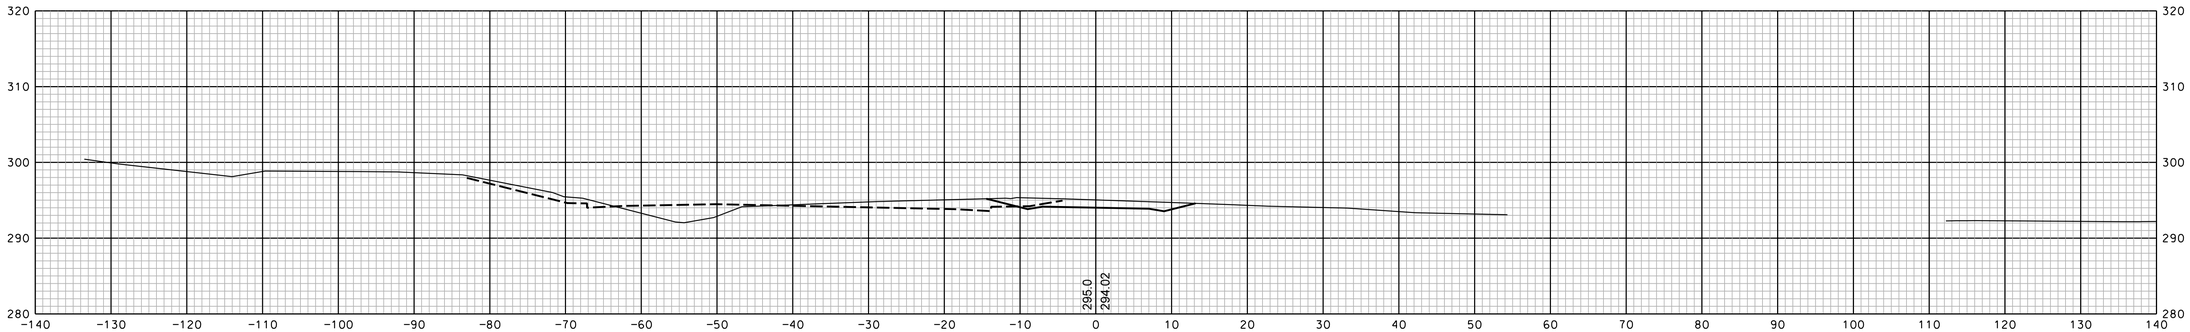

600+50

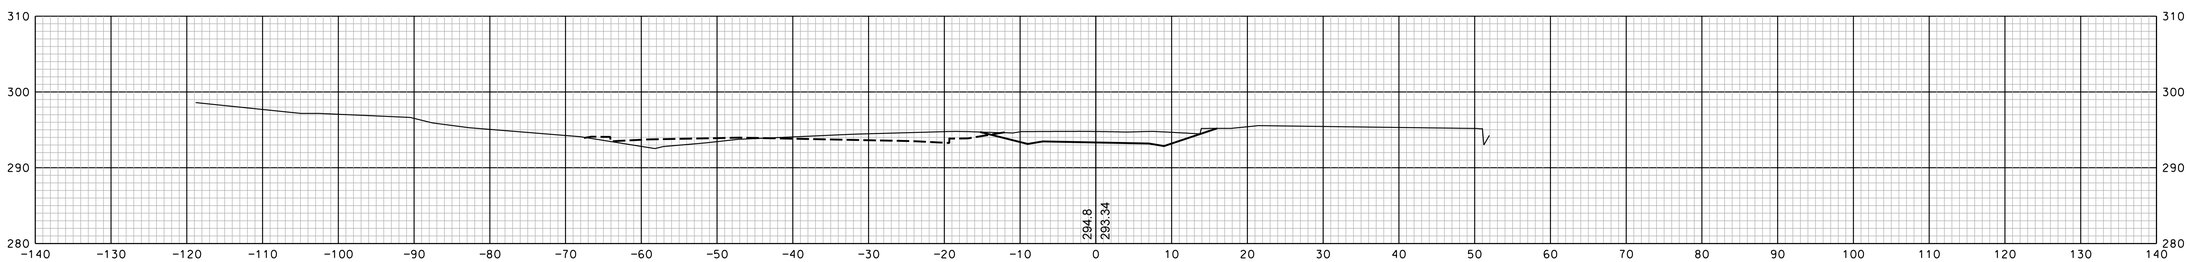

600+00

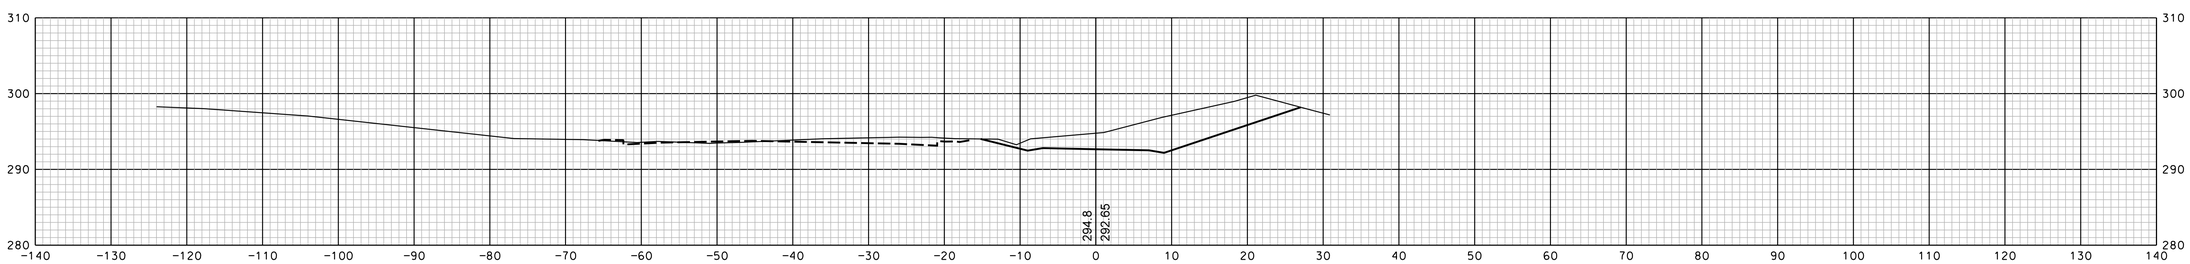

599+50

SHEET TOTALS			
COMMON EXCAV.	– C.Y.	ROCK EXCAV.	– C.Y.
FILL	– C.Y.	MUCK EXCAV.	– C.Y.

DGN	STATE PROJECT NO.	SHEET NO.	TOTAL SHEETS
13065xs	13065	244	346

REVISIONS AFTER PROPOSAL

NUMBER	DATE	STATION	STATION	DESCRIPTION

SDR PROCESSED		DATE
NEW DESIGN	EMM	DATE 1/23/2020
SHEET CHECKED	NCF	DATE 1/23/2020
AS BUILT DETAILS		DATE

Rail Trail Sheets 244-252

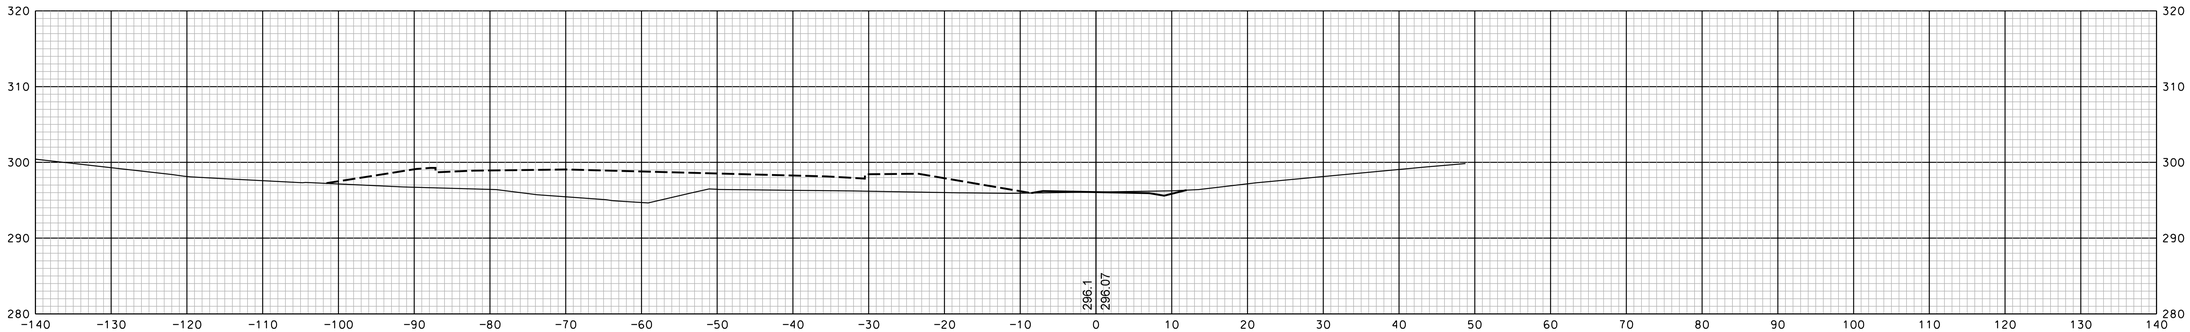

602+00

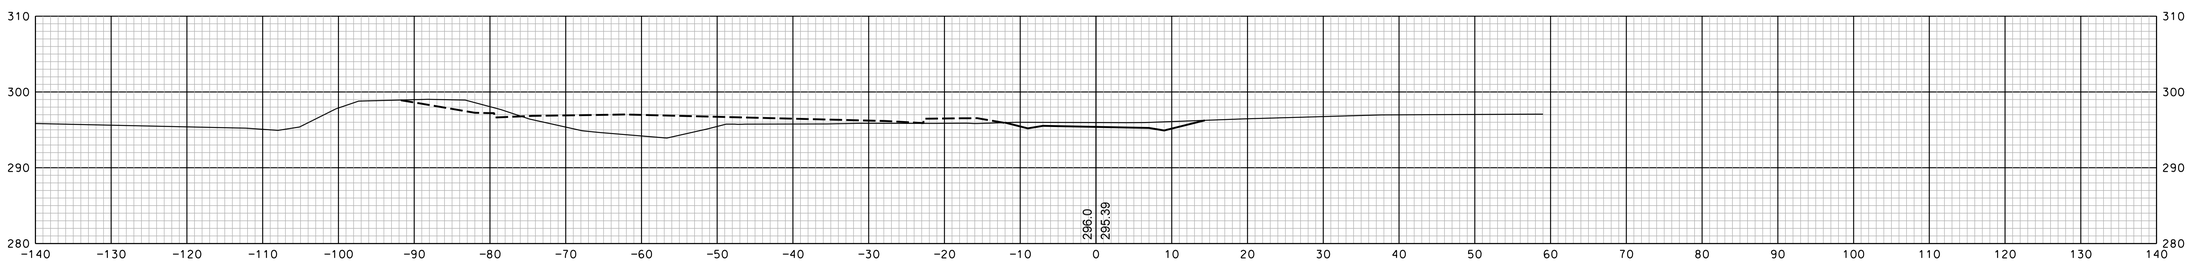

601+50

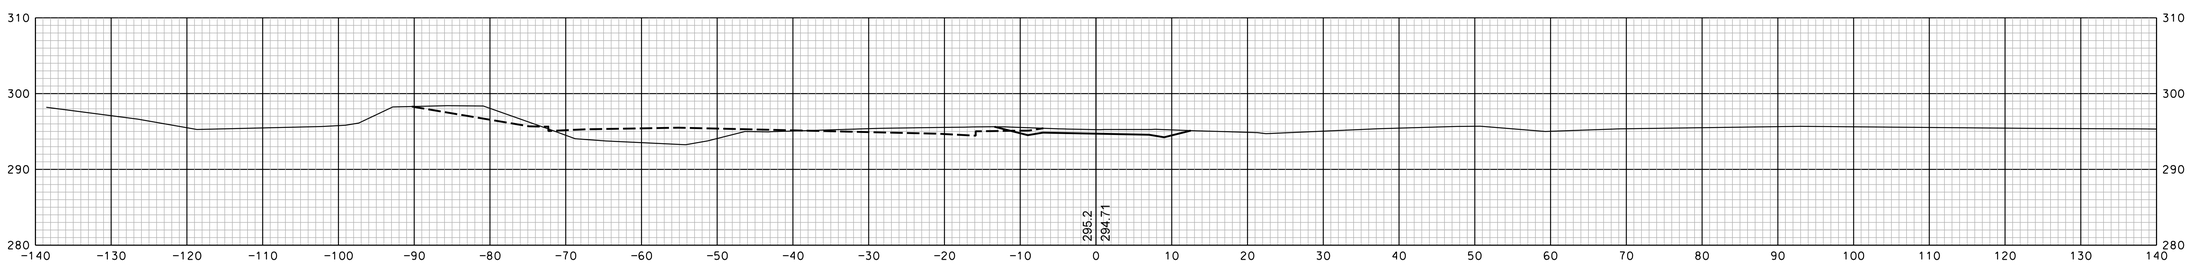

601+00

SHEET TOTALS			
COMMON EXCAV. – C.Y.		ROCK EXCAV. – C.Y.	
FILL – C.Y.		MUCK EXCAV. – C.Y.	
DGN	STATE PROJECT NO.	SHEET NO.	TOTAL SHEETS
13065xs	13065	245	346

REVISIONS AFTER PROPOSAL

NUMBER	DATE	STATION	STATION	DESCRIPTION

		DATE
SDR PROCESSED		
NEW DESIGN	EMM	DATE 1/23/2020
SHEET CHECKED	NCF	DATE 1/23/2020
AS BUILT DETAILS		DATE

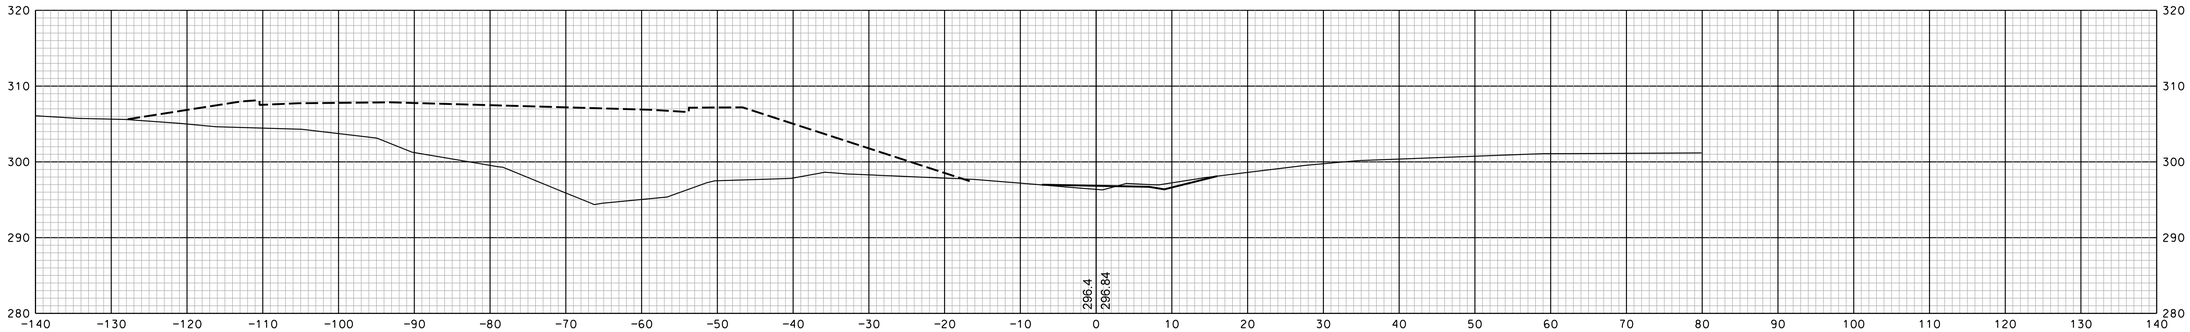

603+50

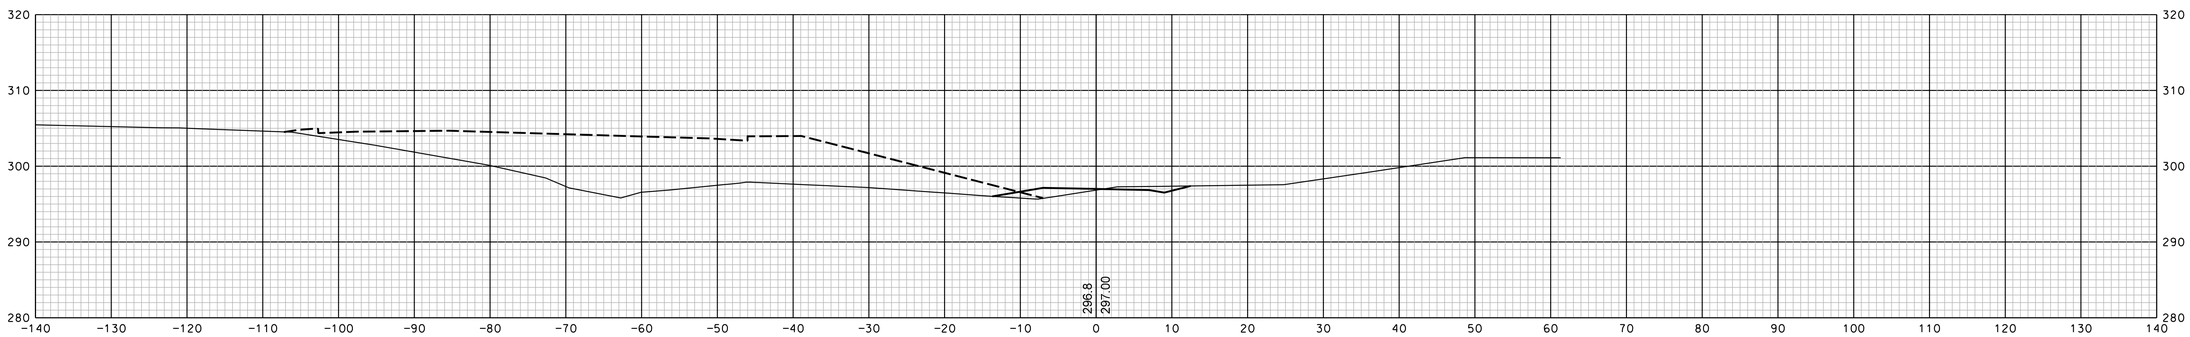

603+00

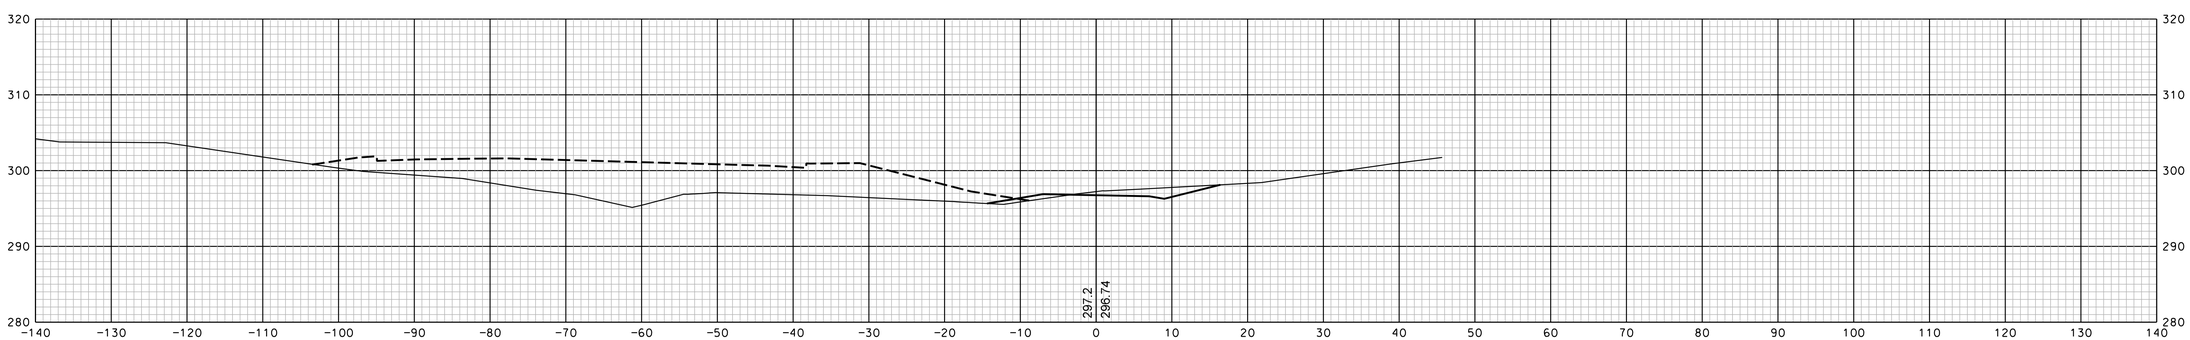

602+50

SHEET TOTALS			
COMMON EXCAV. – C.Y.	ROCK EXCAV. – C.Y.		
FILL – C.Y.	MUCK EXCAV. – C.Y.		
DGN	STATE PROJECT NO.	SHEET NO.	TOTAL SHEETS
13065xs	13065	246	346

REVISIONS AFTER PROPOSAL

NUMBER	DATE	STATION	STATION	DESCRIPTION

SDR PROCESSED		DATE
NEW DESIGN	EMM	DATE 1/23/2020
SHEET CHECKED	NCF	DATE 1/23/2020
AS BUILT DETAILS		DATE

REVISIONS AFTER PROPOSAL

NUMBER	DATE	STATION	STATION	DESCRIPTION

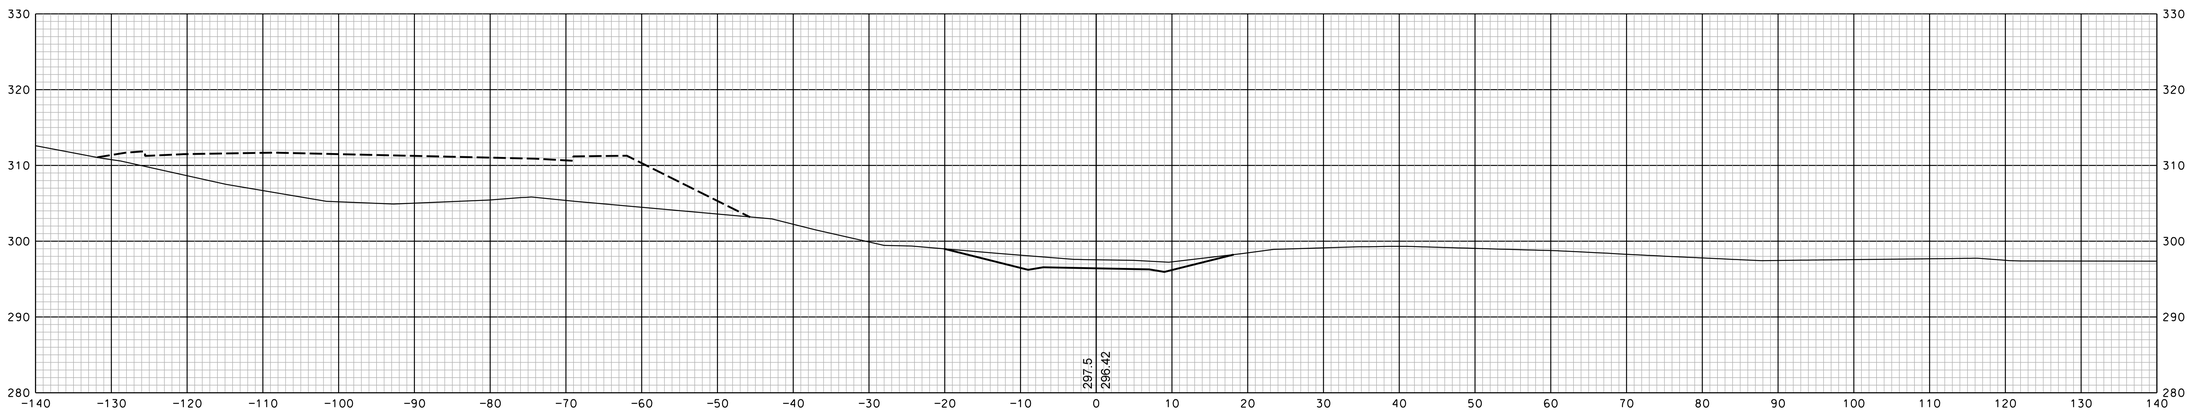

604+50

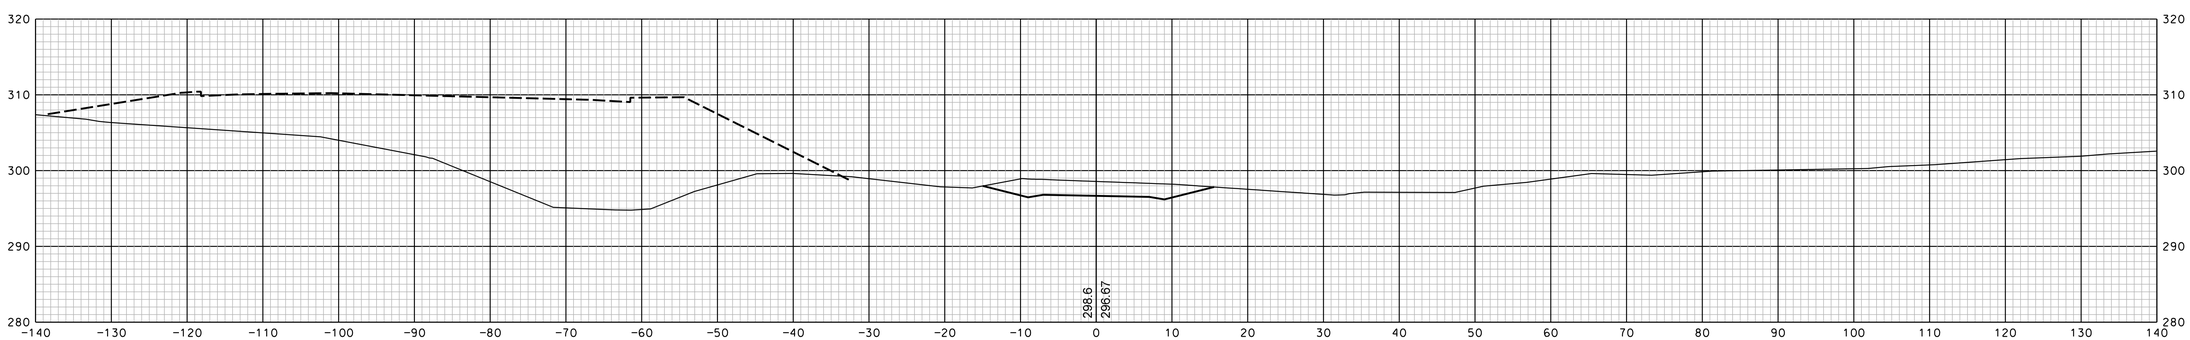

604+00

SDR PROCESSED		DATE	
NEW DESIGN	EMM	DATE	1/23/2020
SHEET CHECKED	NGF	DATE	1/23/2020
AS BUILT DETAILS		DATE	

SHEET TOTALS

COMMON EXCAV. – C.Y. ROCK EXCAV. – C.Y.

FILL – C.Y. MUCK EXCAV. – C.Y.

DGN	STATE PROJECT NO.	SHEET NO.	TOTAL SHEETS
13065xs	13065	247	346

REVISIONS AFTER PROPOSAL

NUMBER	DATE	STATION	STATION	DESCRIPTION

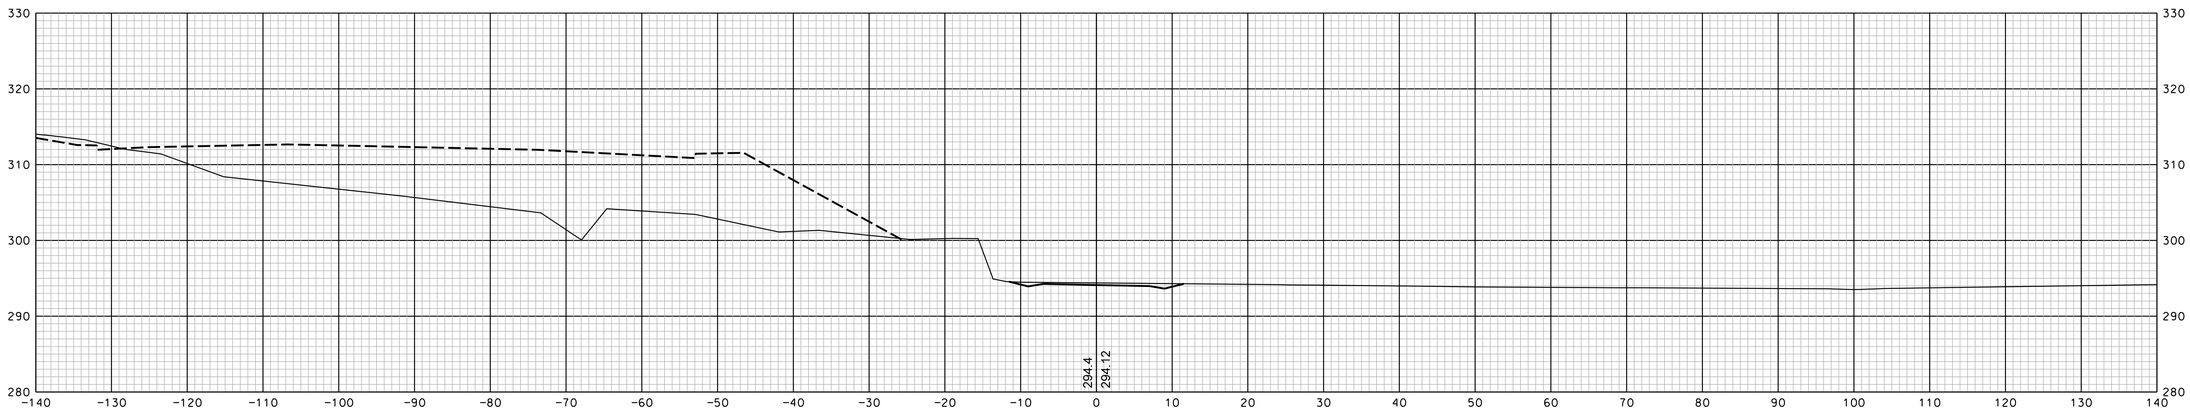

605+50

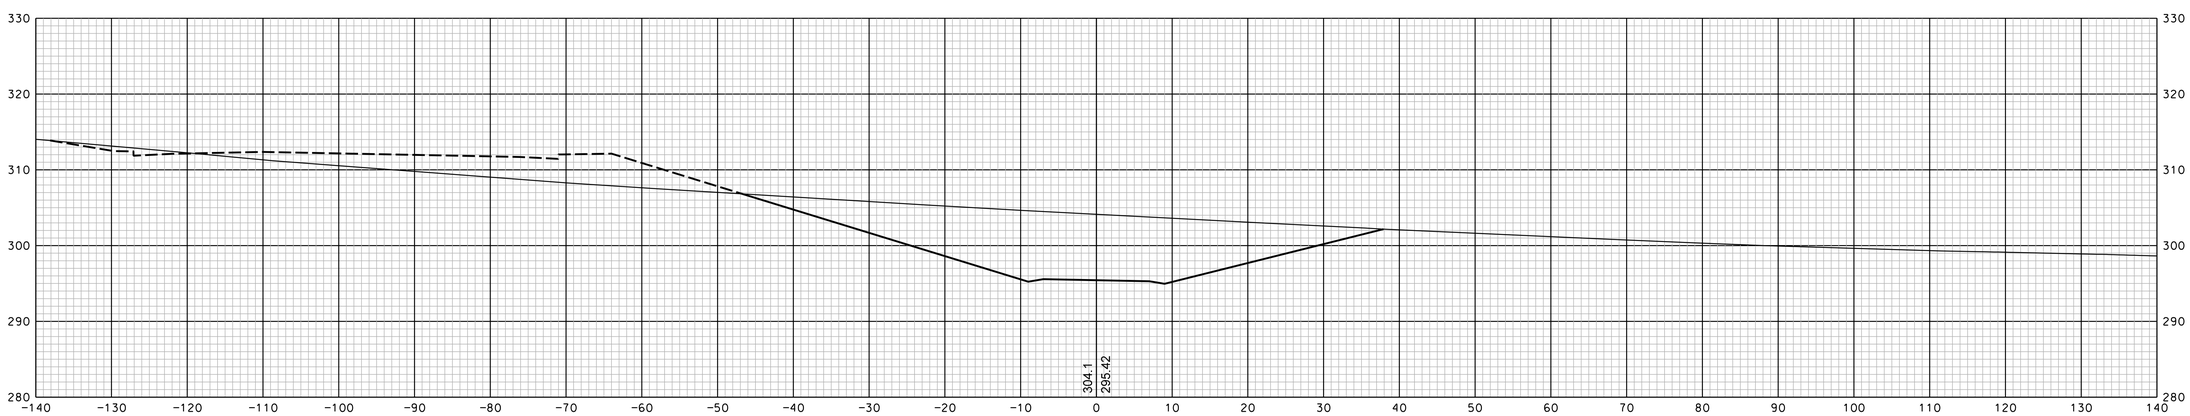

605+00

SDR PROCESSED		DATE	
NEW DESIGN	EMM	DATE	1/23/2020
SHEET CHECKED	NCF	DATE	1/23/2020
AS BUILT DETAILS		DATE	

SHEET TOTALS

COMMON EXCAV. – C.Y. ROCK EXCAV. – C.Y.

FILL – C.Y. MUCK EXCAV. – C.Y.

DGN	STATE PROJECT NO.	SHEET NO.	TOTAL SHEETS
13065xs	13065	248	346

REVISIONS AFTER PROPOSAL

NUMBER	DATE	STATION	STATION	DESCRIPTION

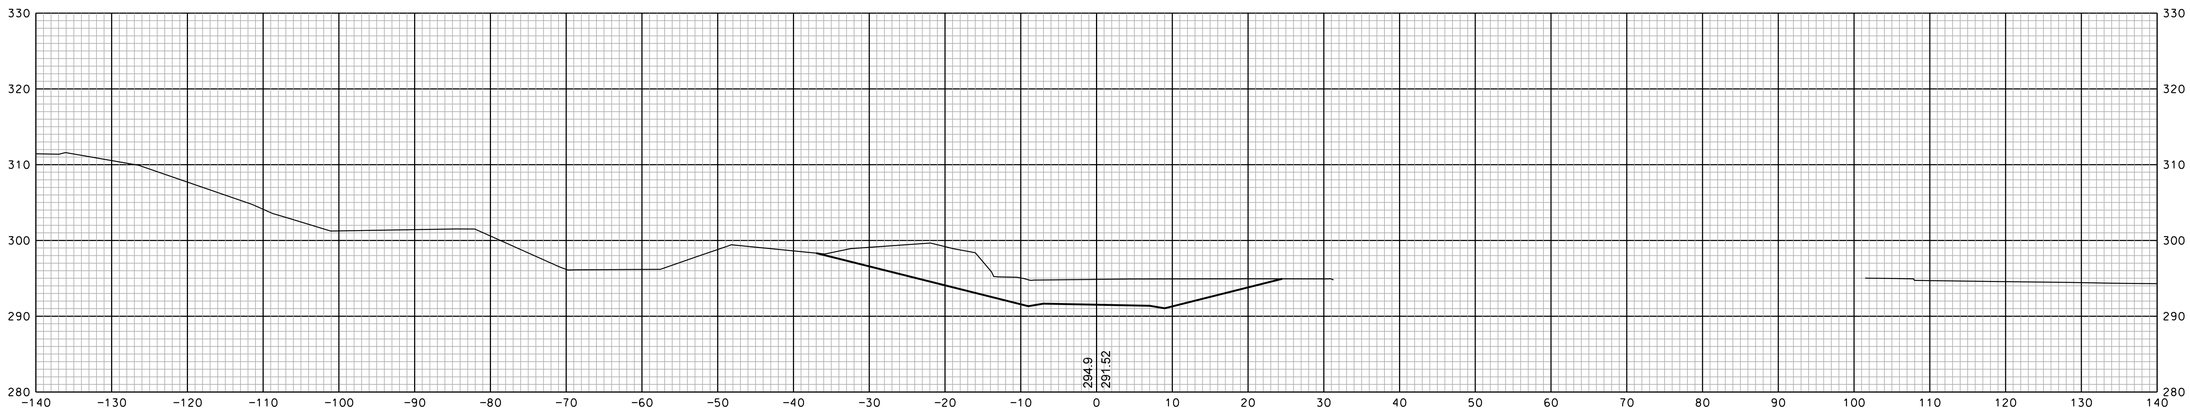

606+50

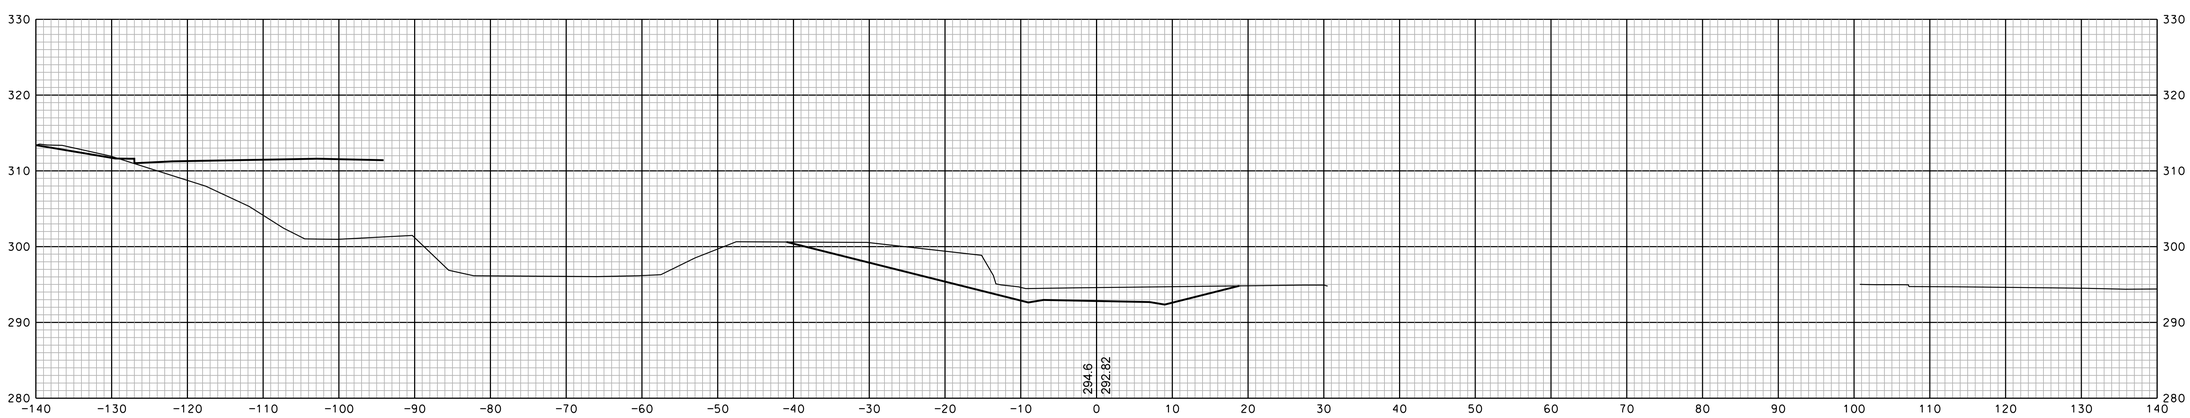

606+00

SHEET TOTALS

COMMON EXCAV.	– C.Y.	ROCK EXCAV.	– C.Y.
FILL	– C.Y.	MUCK EXCAV.	– C.Y.

DGN	STATE PROJECT NO.	SHEET NO.	TOTAL SHEETS
13065xs	13065	249	346

		DATE
SDR PROCESSED		
NEW DESIGN	EMM	DATE 1/23/2020
SHEET CHECKED	NCF	DATE 1/23/2020
AS BUILT DETAILS		DATE

REVISIONS AFTER PROPOSAL

NUMBER	DATE	STATION	STATION	DESCRIPTION

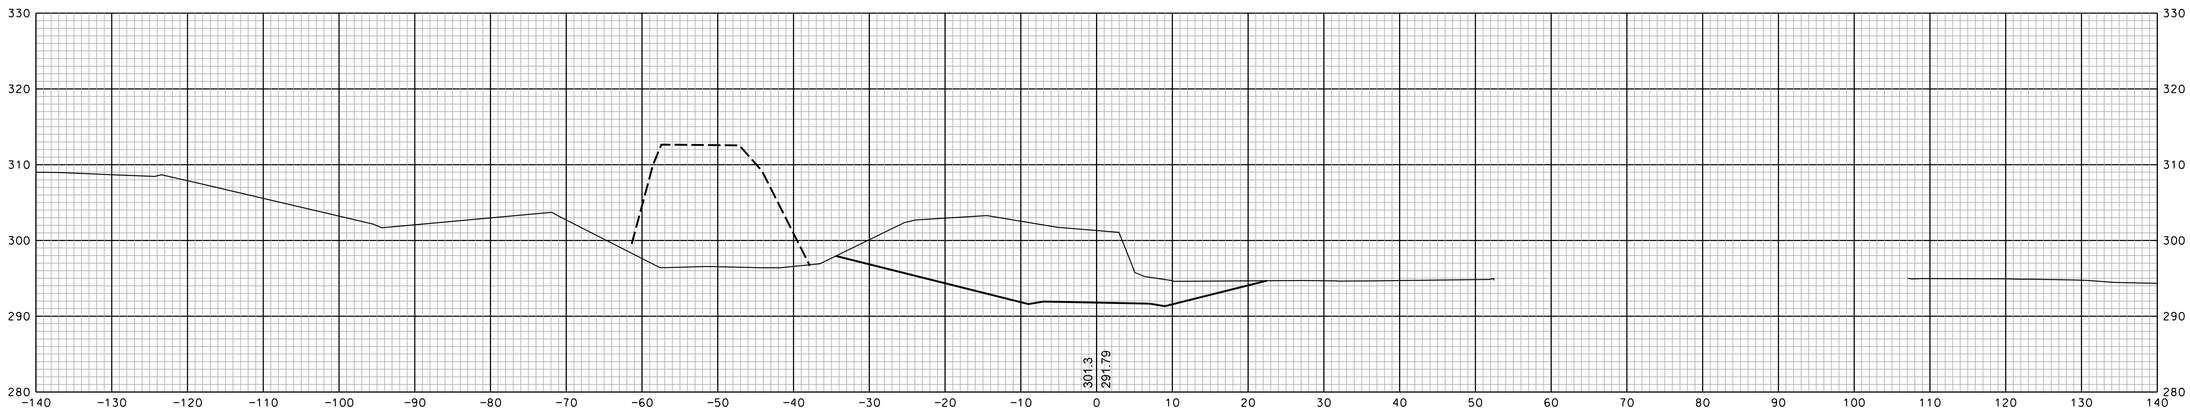

607+50

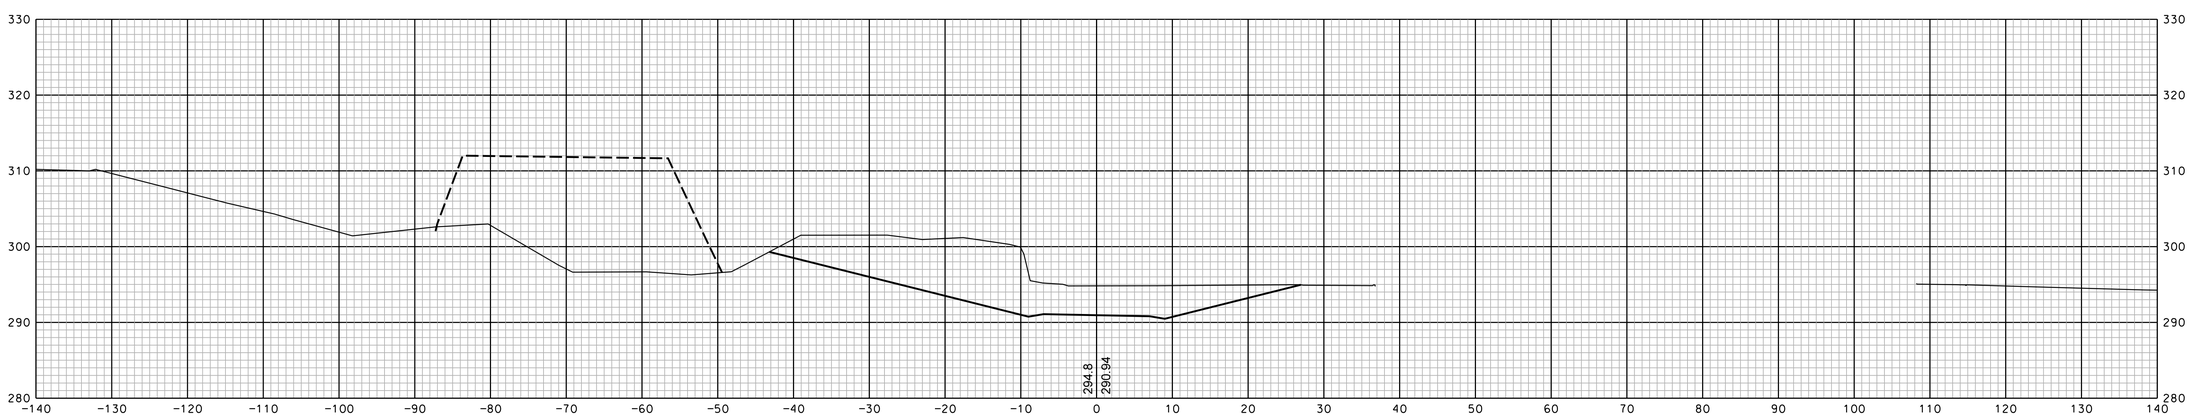

607+00

SHEET TOTALS			
COMMON EXCAV.	– C.Y.	ROCK EXCAV.	– C.Y.
FILL	– C.Y.	MUCK EXCAV.	– C.Y.

DGN	STATE PROJECT NO.	SHEET NO.	TOTAL SHEETS
13065xs	13065	250	346

SDR PROCESSED		DATE
NEW DESIGN	EMM	DATE 1/23/2020
SHEET CHECKED	NCF	DATE 1/23/2020
AS BUILT DETAILS		DATE

REVISIONS AFTER PROPOSAL

NUMBER	DATE	STATION	STATION	DESCRIPTION

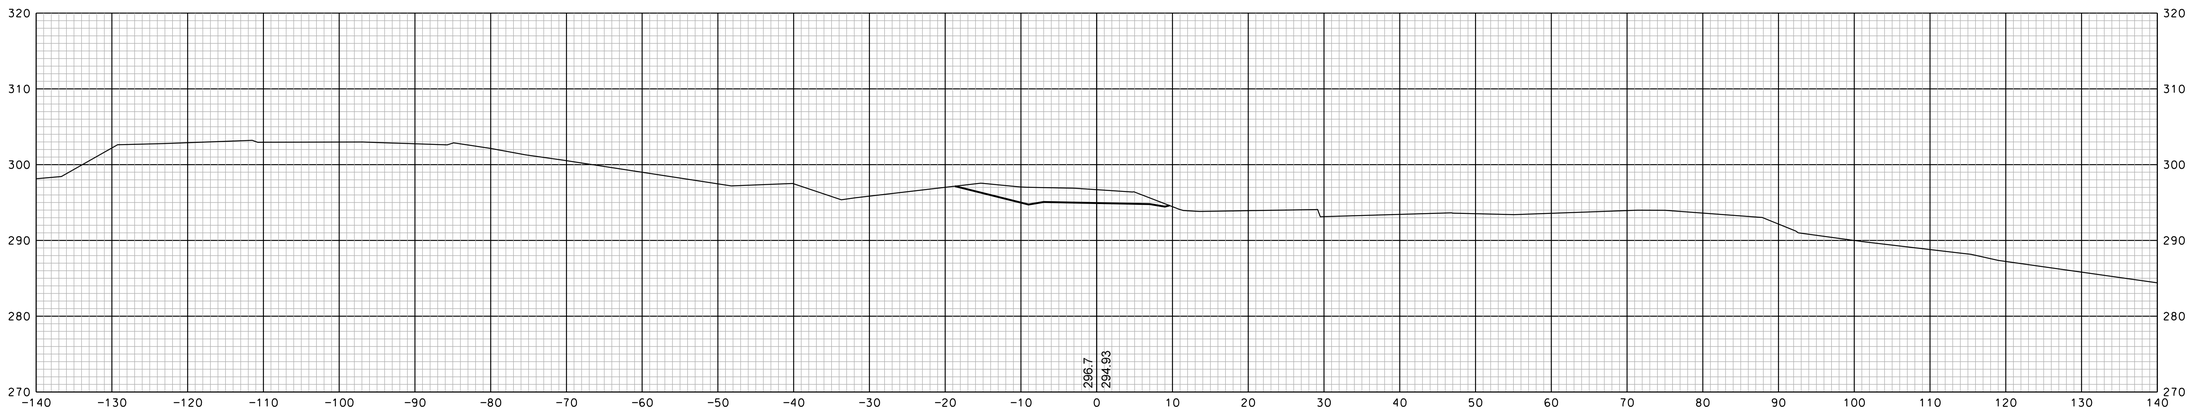

608+50

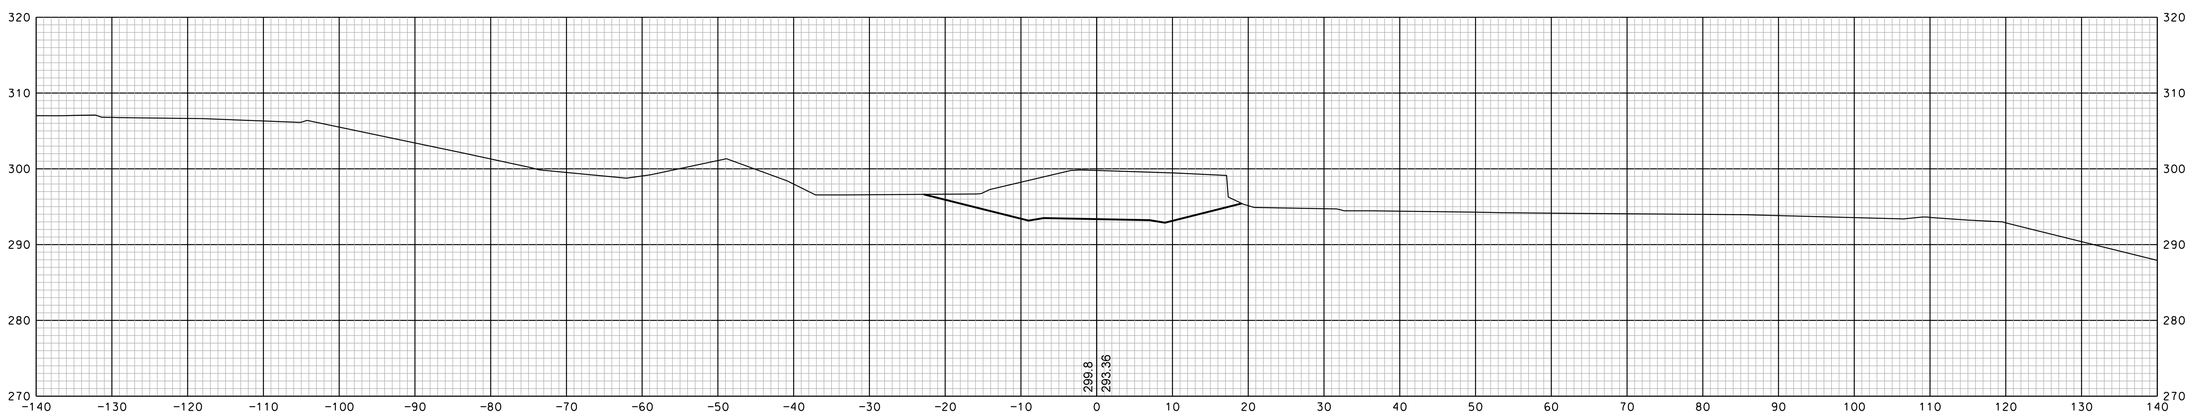

608+00

		DATE
SDR PROCESSED		
NEW DESIGN	EMM	DATE 1/23/2020
SHEET CHECKED	NCF	DATE 1/23/2020
AS BUILT DETAILS		DATE

SHEET TOTALS

COMMON EXCAV. – C.Y. ROCK EXCAV. – C.Y.

FILL – C.Y. MUCK EXCAV. – C.Y.

DGN	STATE PROJECT NO.	SHEET NO.	TOTAL SHEETS
13065xs	13065	251	346

REVISIONS AFTER PROPOSAL

NUMBER	DATE	STATION	STATION	DESCRIPTION

SDR PROCESSED		DATE
NEW DESIGN	EMM	DATE 1/23/2020
SHEET CHECKED	NCF	DATE 1/23/2020
AS BUILT DETAILS		DATE

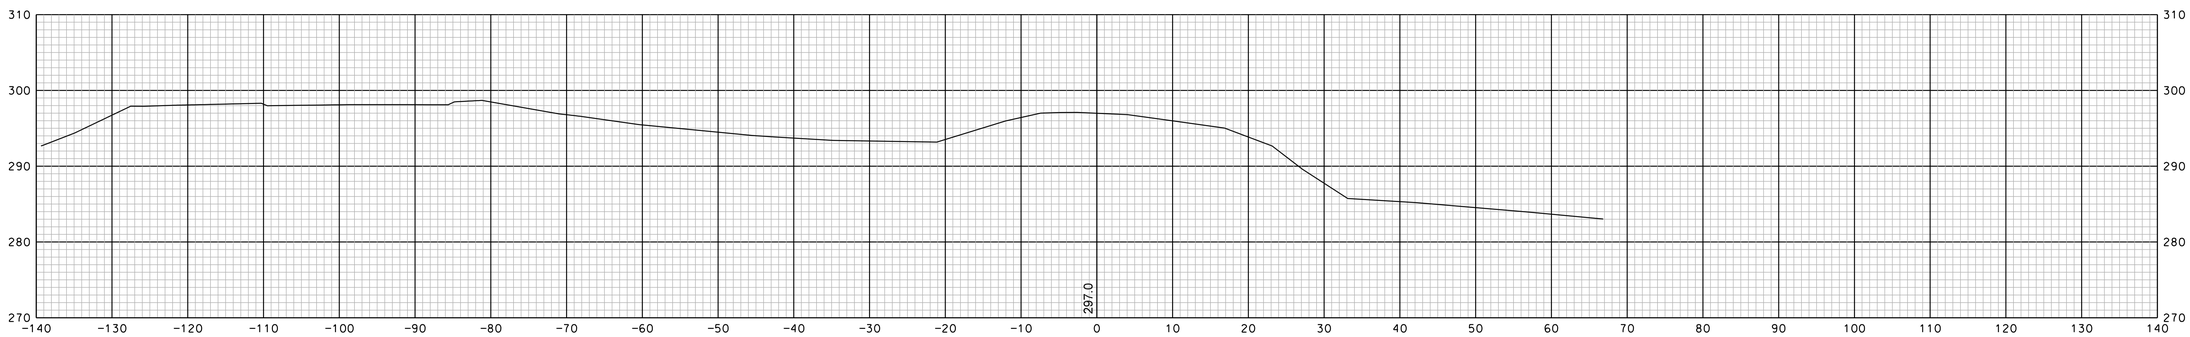

609+34

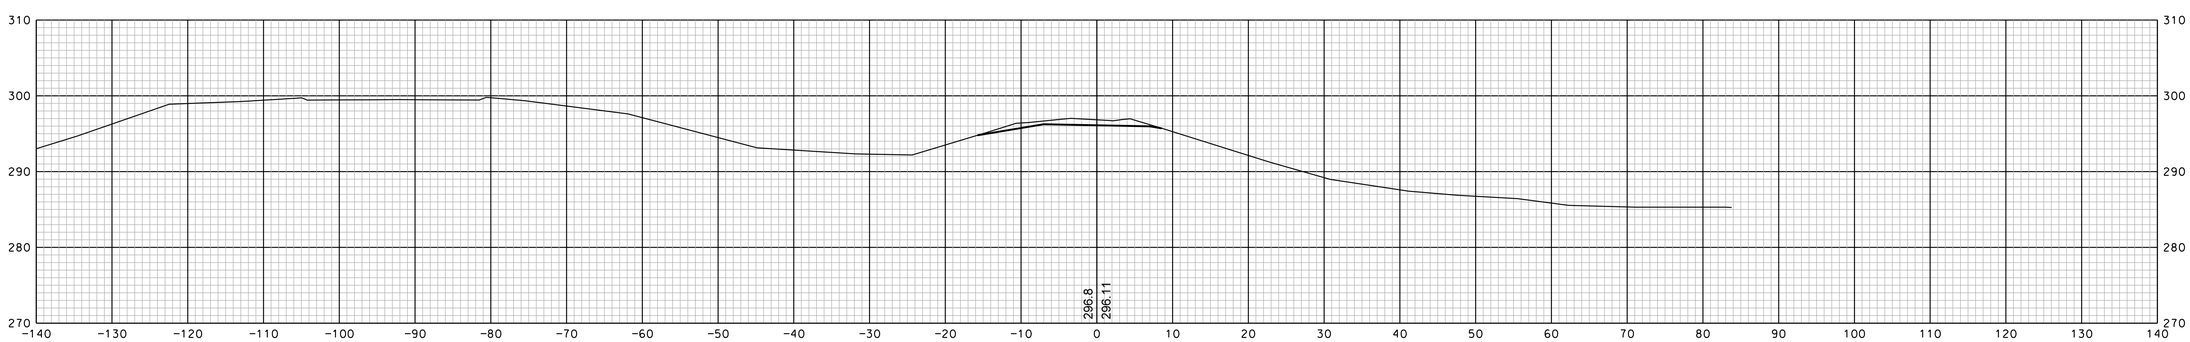

609+00

SHEET TOTALS

COMMON EXCAV.	– C.Y.	ROCK EXCAV.	– C.Y.
FILL	– C.Y.	MUCK EXCAV.	– C.Y.

DGN	STATE PROJECT NO.	SHEET NO.	TOTAL SHEETS
13065xs	13065	252	346

REVISIONS AFTER PROPOSAL

NUMBER	DATE	STATION	STATION	DESCRIPTION

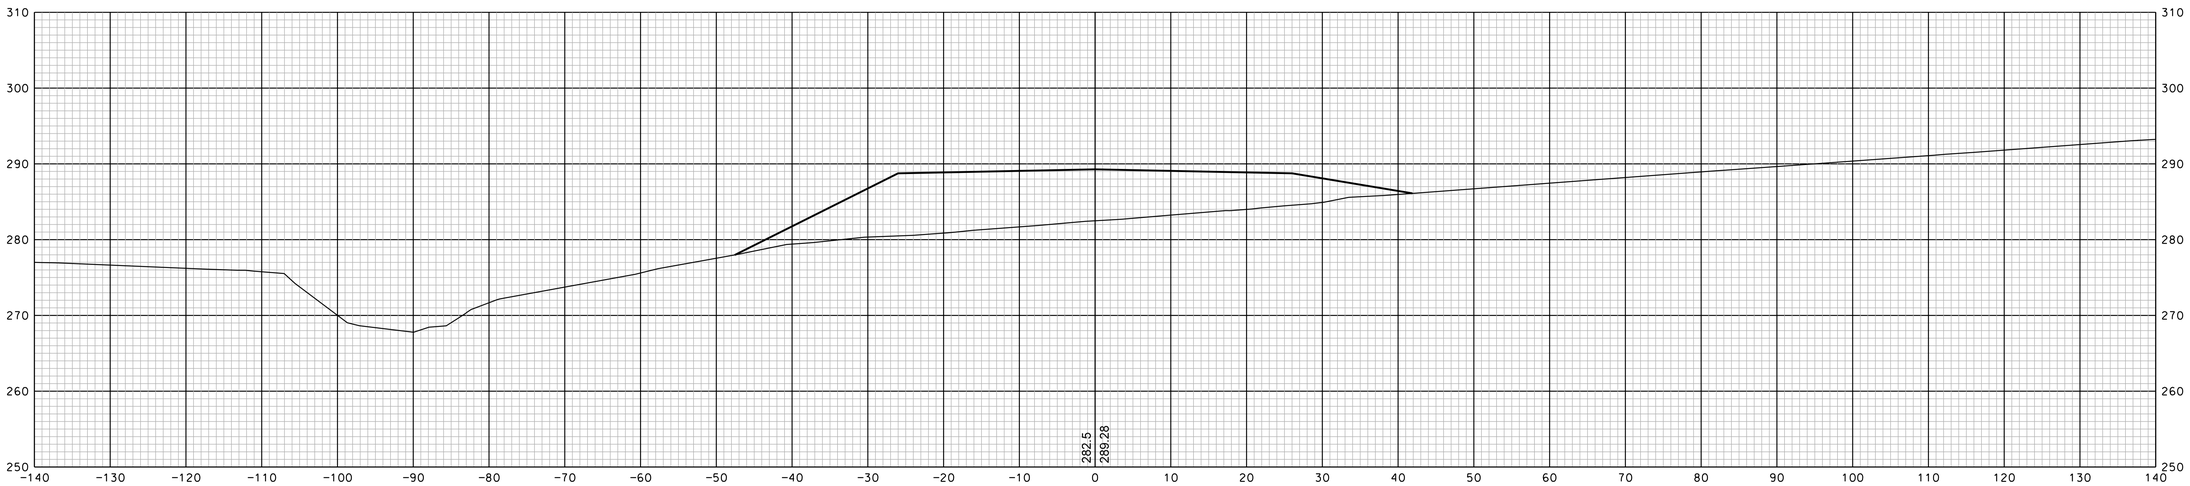

10+50

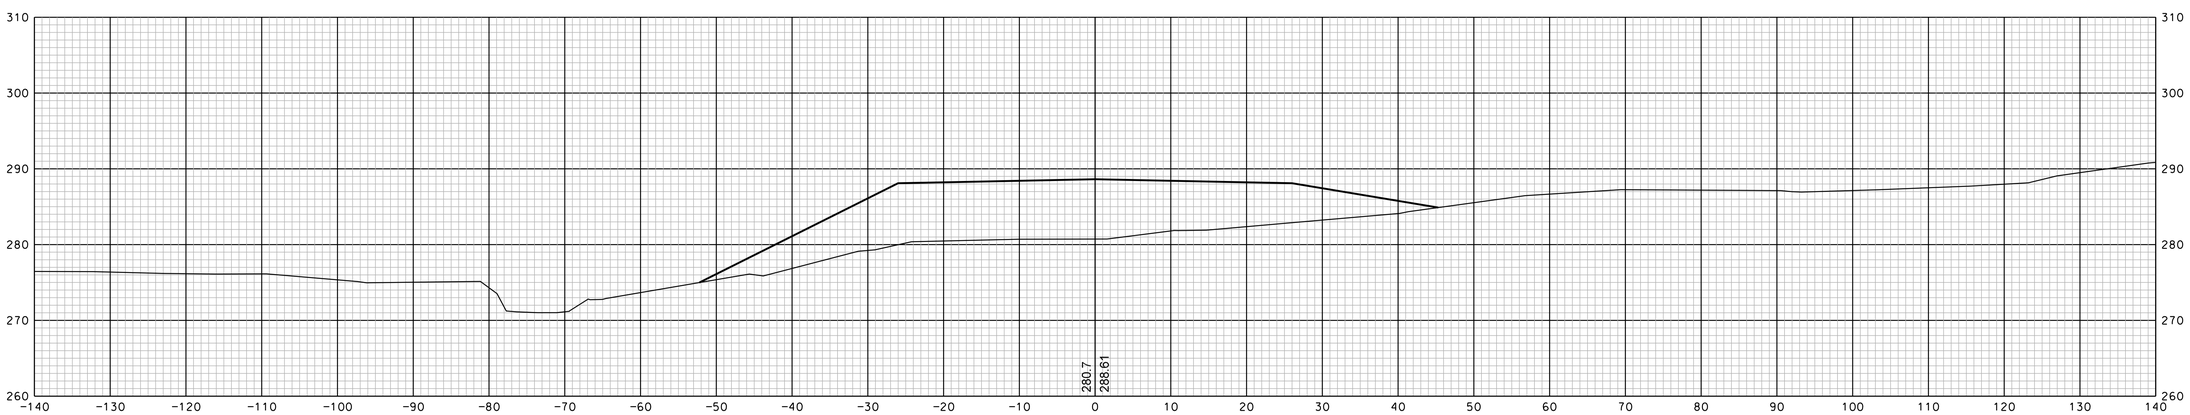

10+00

SDR PROCESSED		DATE
NEW DESIGN	EMM	DATE 1/23/2020
SHEET CHECKED	NCF	DATE 1/23/2020
AS BUILT DETAILS		DATE

SHEET TOTALS

COMMON EXCAV. – C.Y. ROCK EXCAV. – C.Y.

FILL – C.Y. MUCK EXCAV. – C.Y.

DGN	STATE PROJECT NO.	SHEET NO.	TOTAL SHEETS
13065xs	13065	253	346

Ferland Drive Sheets 253-256

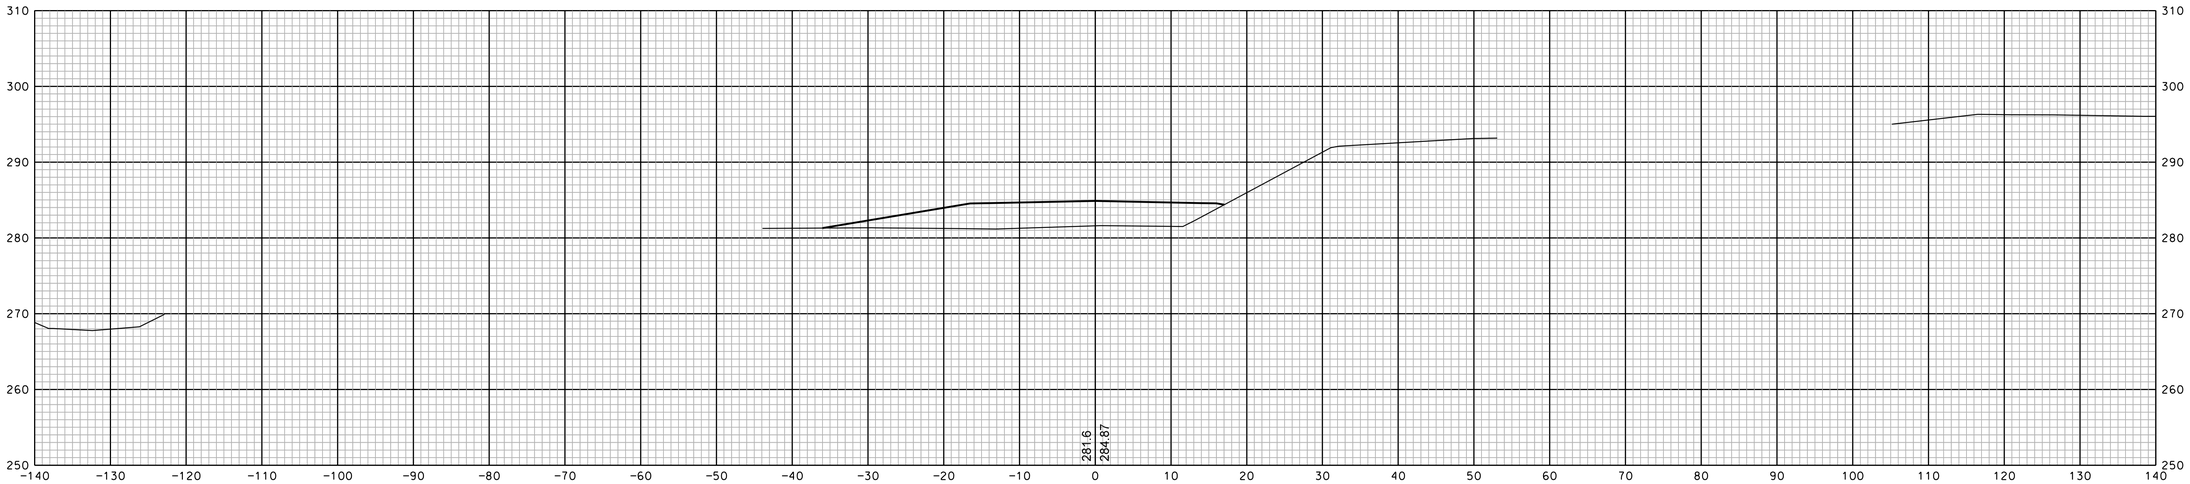

11+50

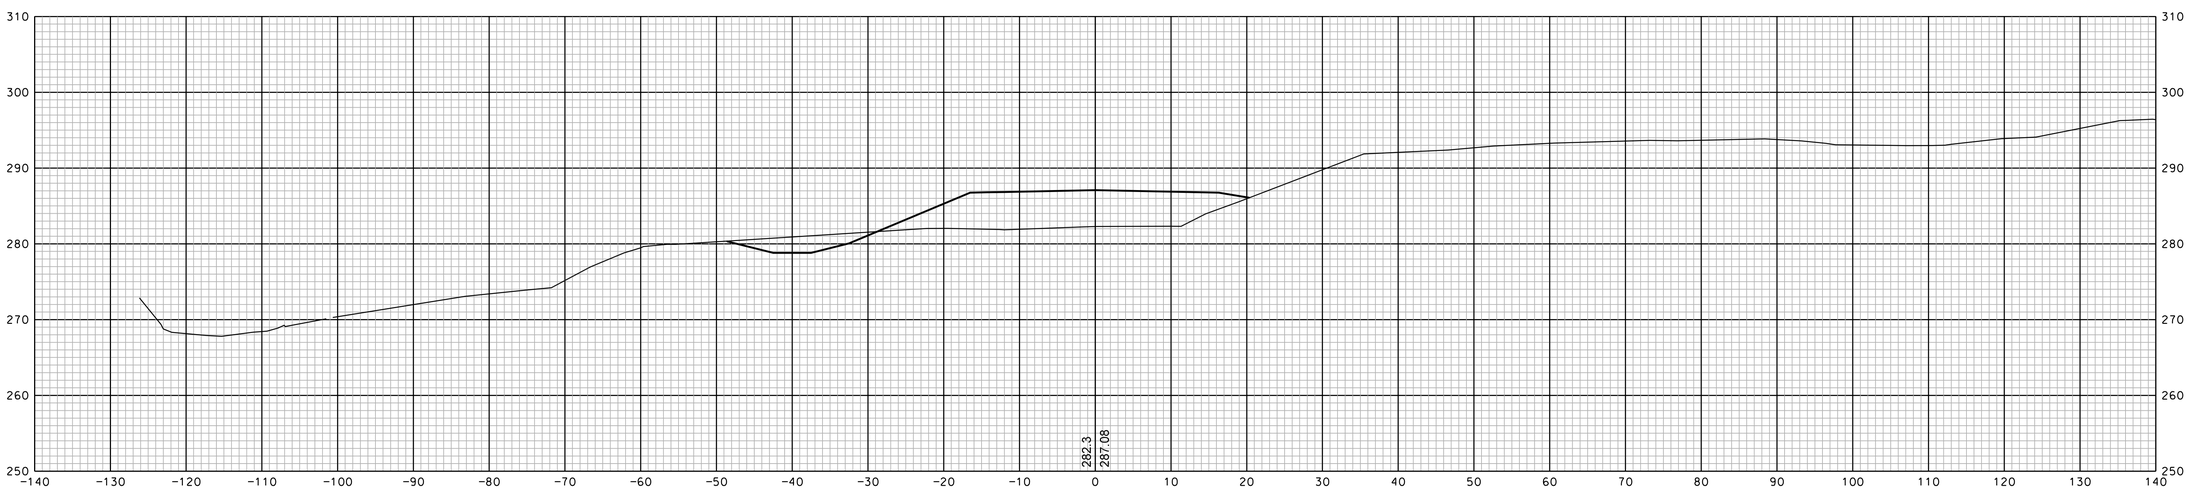

11+00

SHEET TOTALS			
COMMON EXCAV. – C.Y.		ROCK EXCAV. – C.Y.	
FILL – C.Y.		MUCK EXCAV. – C.Y.	
DGN	STATE PROJECT NO.	SHEET NO.	TOTAL SHEETS
13065xs	13065	254	346

REVISIONS AFTER PROPOSAL

NUMBER	DATE	STATION	STATION	DESCRIPTION

SOR PROCESSED		DATE	
NEW DESIGN	EMM	DATE	1/23/2020
SHEET CHECKED	NCF	DATE	1/23/2020
AS BUILT DETAILS		DATE	

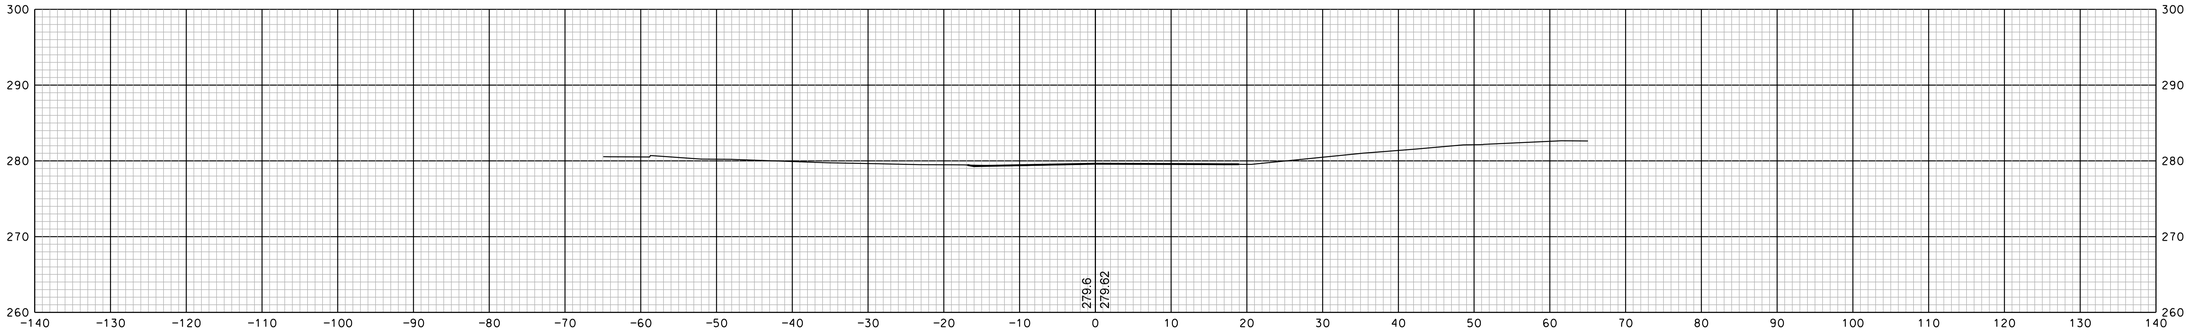

13+00

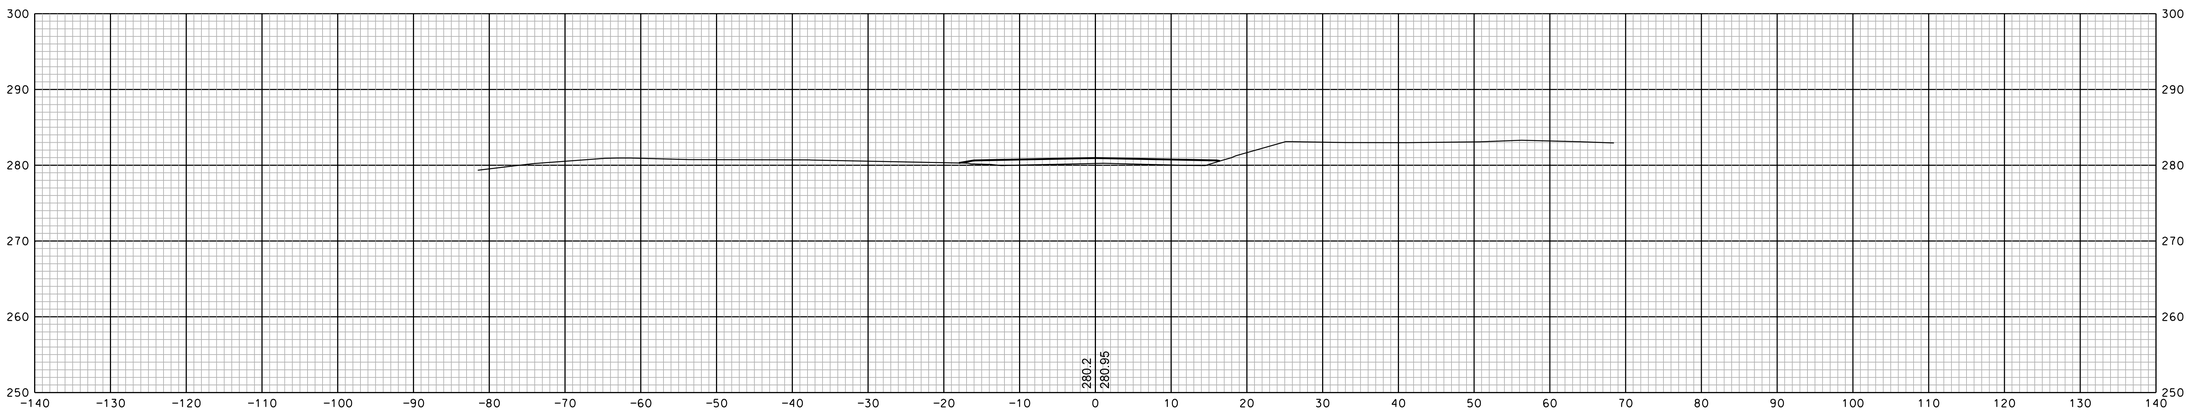

12+50

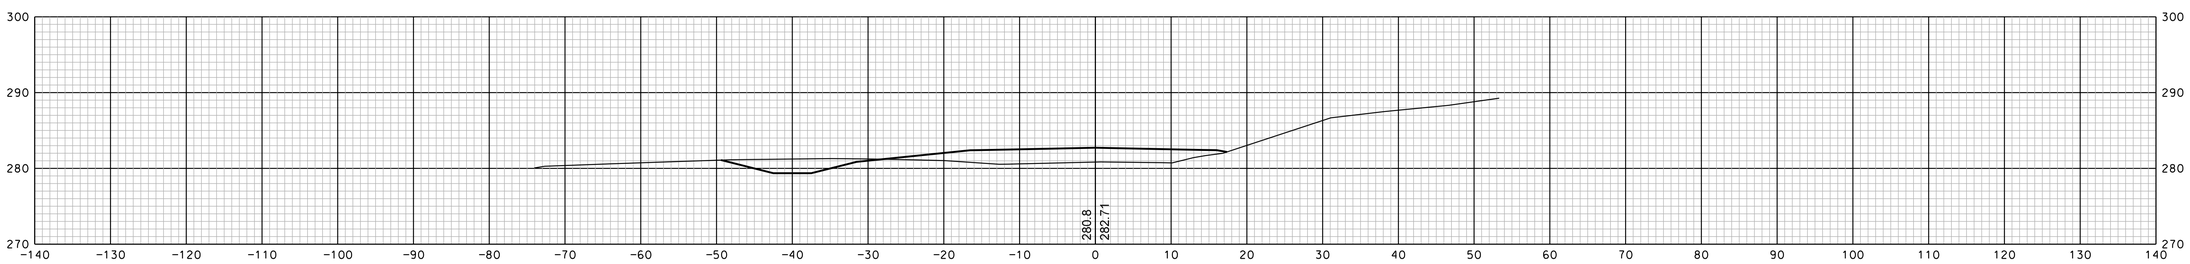

12+00

REVISIONS AFTER PROPOSAL

NUMBER	DATE	STATION	STATION	DESCRIPTION

		DATE
SDR PROCESSED		
NEW DESIGN	EMM	DATE 1/23/2020
SHEET CHECKED	NCF	DATE 1/23/2020
AS BUILT DETAILS		DATE

SHEET TOTALS

COMMON EXCAV.	– C.Y.	ROCK EXCAV.	– C.Y.
FILL	– C.Y.	MUCK EXCAV.	– C.Y.

DGN	STATE PROJECT NO.	SHEET NO.	TOTAL SHEETS
13065xs	13065	255	346

REVISIONS AFTER PROPOSAL

STATION	STATION	DATE	NUMBER	DESCRIPTION

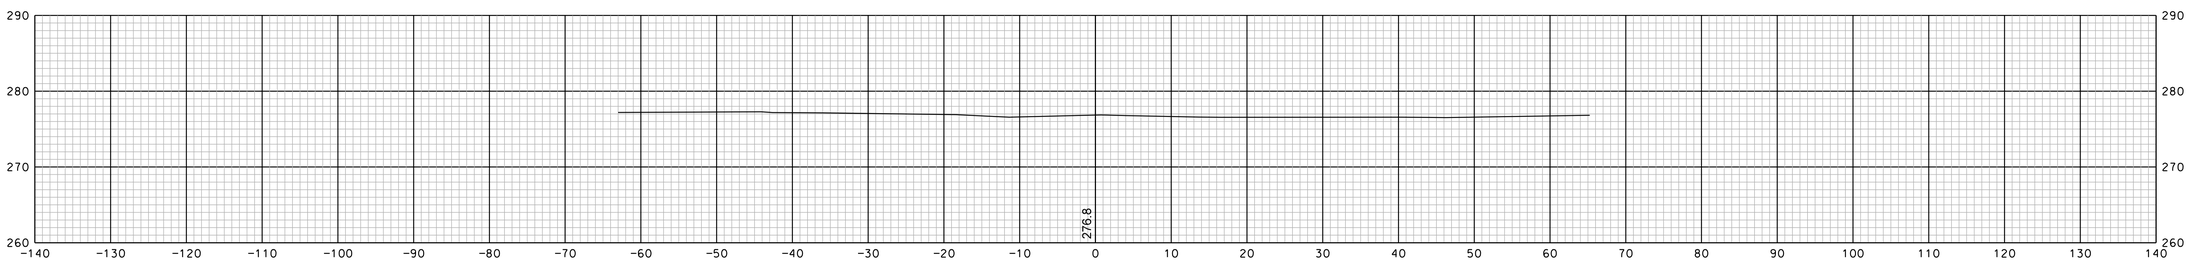

14+00

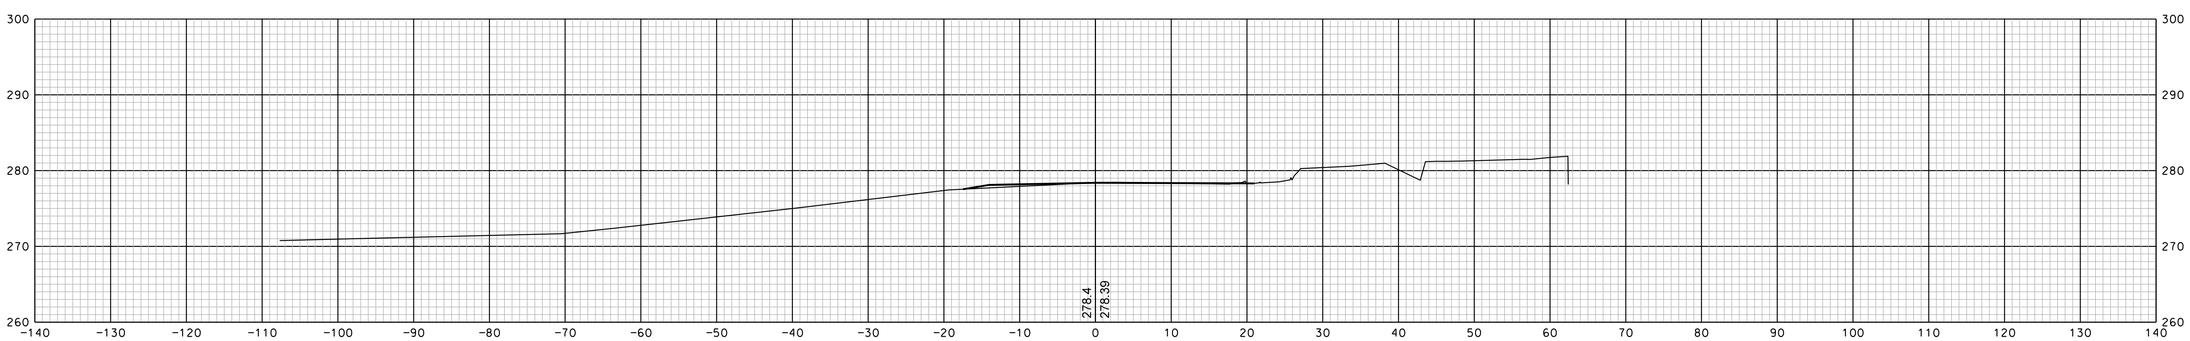

13+50

SHEET TOTALS

COMMON EXCAV. – C.Y. ROCK EXCAV. – C.Y.

FILL – C.Y. MUCK EXCAV. – C.Y.

DGN	STATE PROJECT NO.	SHEET NO.	TOTAL SHEETS
13065xs	13065	256	346

SDR PROCESSED		DATE
NEW DESIGN	EMM	DATE 1/23/2020
SHEET CHECKED	NCF	DATE 1/23/2020
AS BUILT DETAILS		DATE

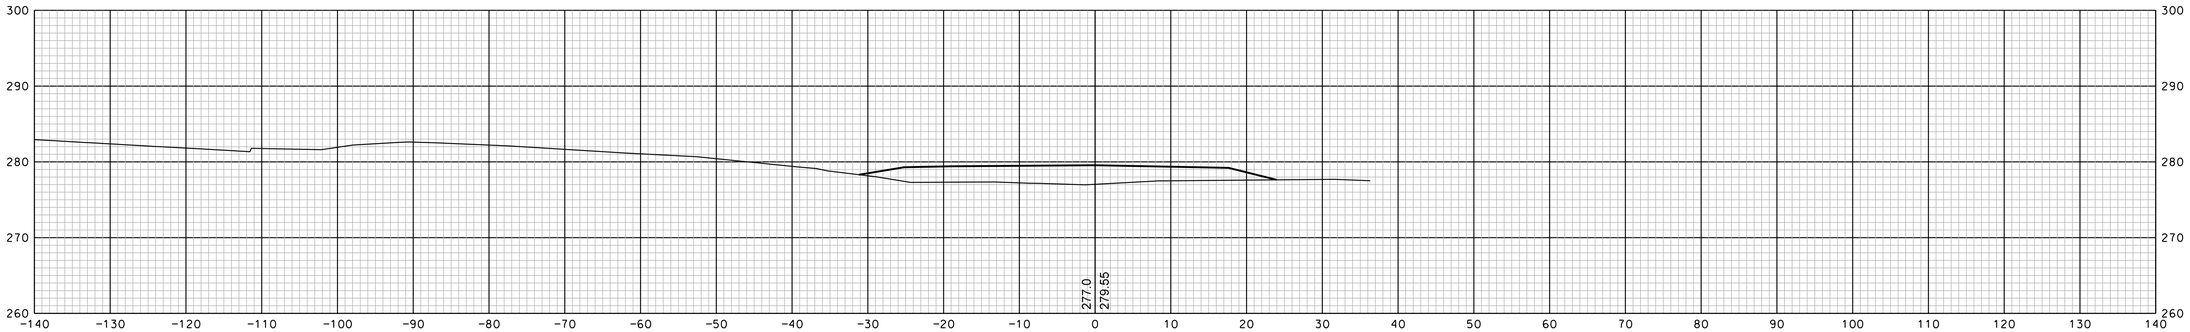

21+00

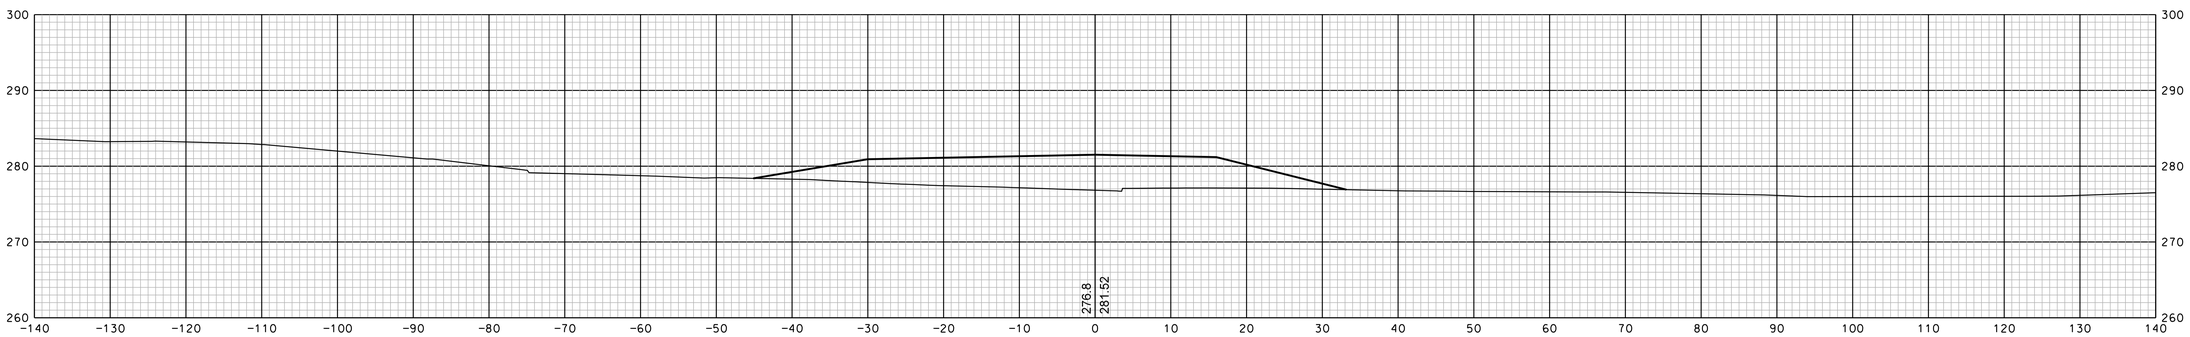

20+50

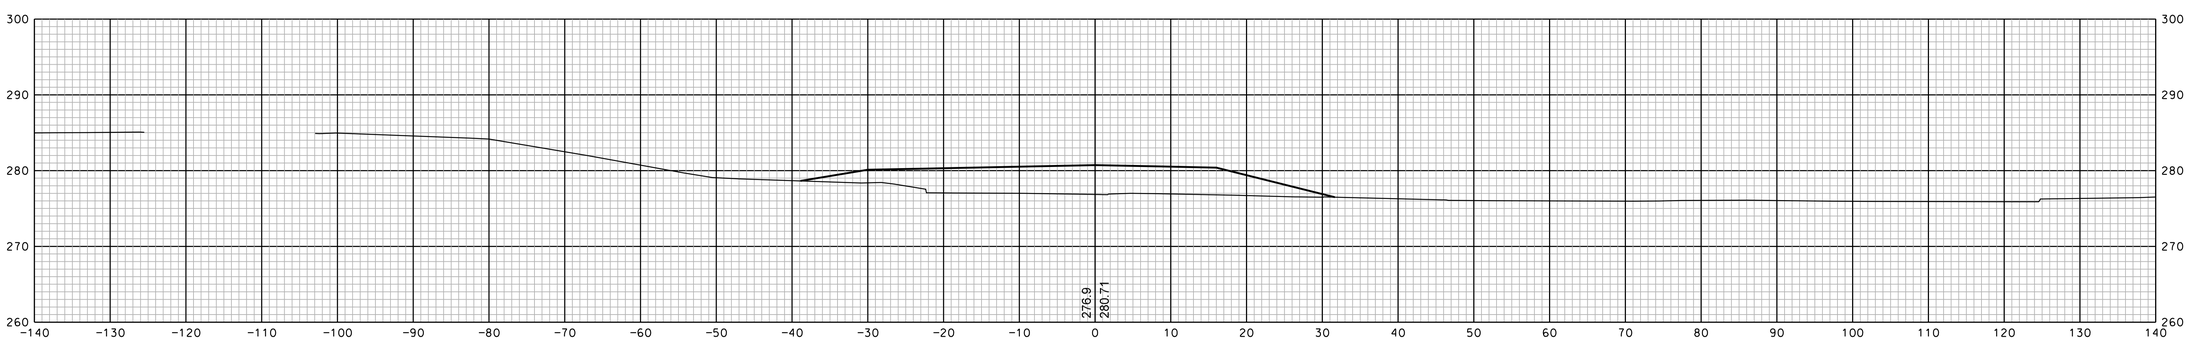

20+00

REVISIONS AFTER PROPOSAL			
NUMBER	DATE	STATION	DESCRIPTION

SDR PROCESSED		DATE	
NEW DESIGN	EMM	DATE	1/23/2020
SHEET CHECKED	NGF	DATE	1/23/2020
AS BUILT DETAILS		DATE	

SHEET TOTALS

COMMON EXCAV. - C.Y. ROCK EXCAV. - C.Y.

FILL - C.Y. MUCK EXCAV. - C.Y.

DGN	STATE PROJECT NO.	SHEET NO.	TOTAL SHEETS
13065xs	13065	257	346

Franklin Street Sheets 257-263

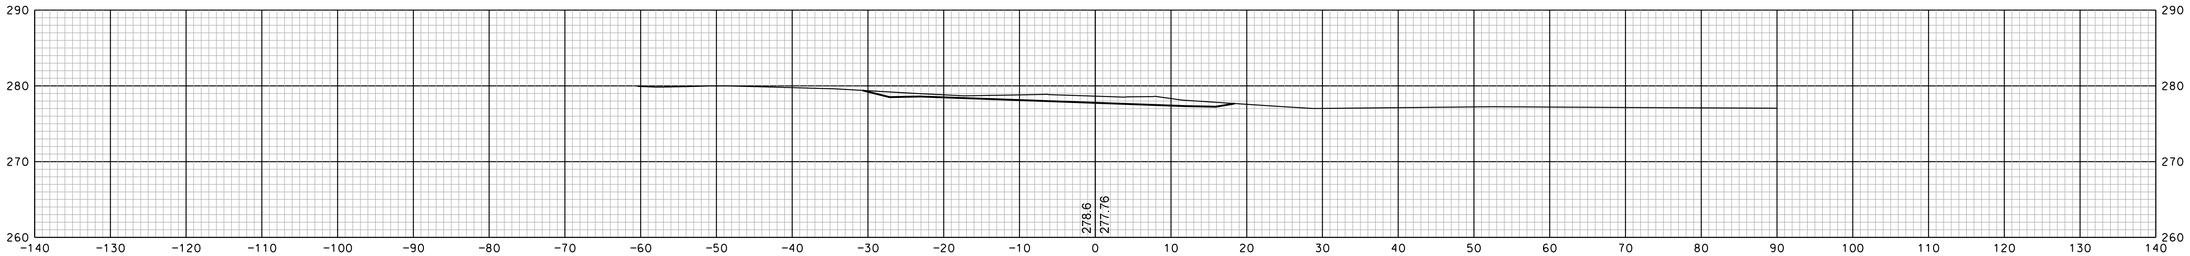

22+50

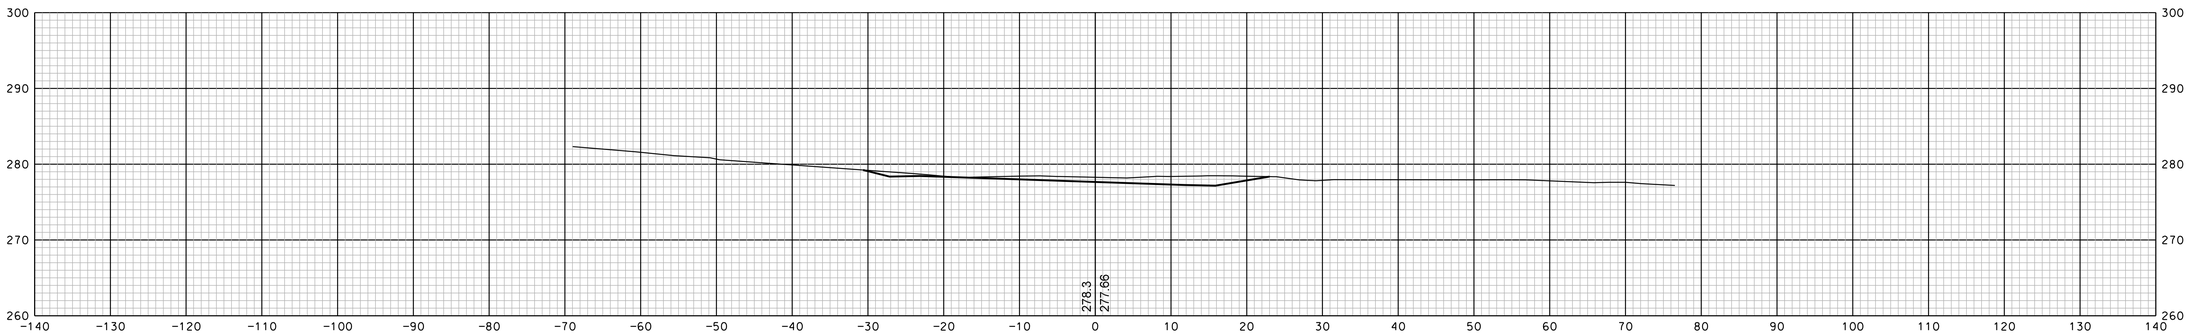

22+00

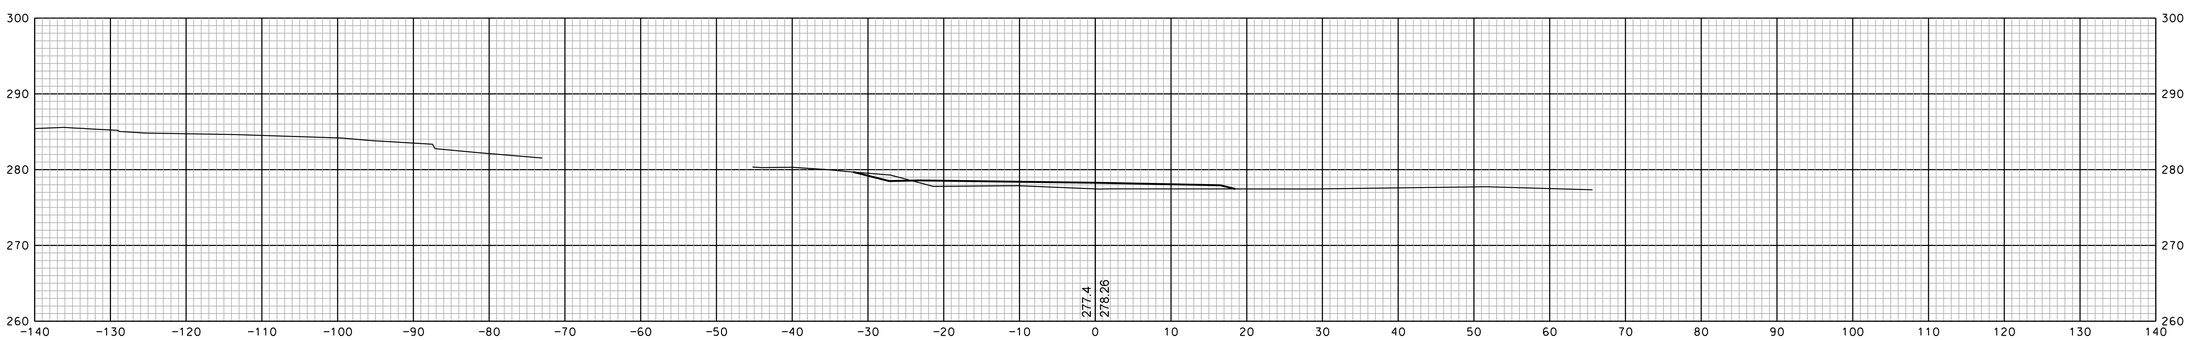

21+50

REVISIONS AFTER PROPOSAL			
NUMBER	DATE	STATION	STATION	DESCRIPTION

SOR PROCESSED		DATE
NEW DESIGN	EMM	DATE 1/23/2020
SHEET CHECKED	NCF	DATE 1/23/2020
AS BUILT DETAILS		DATE

SHEET TOTALS

COMMON EXCAV.	– C.Y.	ROCK EXCAV.	– C.Y.
FILL	– C.Y.	MUCK EXCAV.	– C.Y.

DGN	STATE PROJECT NO.	SHEET NO.	TOTAL SHEETS
13065xs	13065	258	346

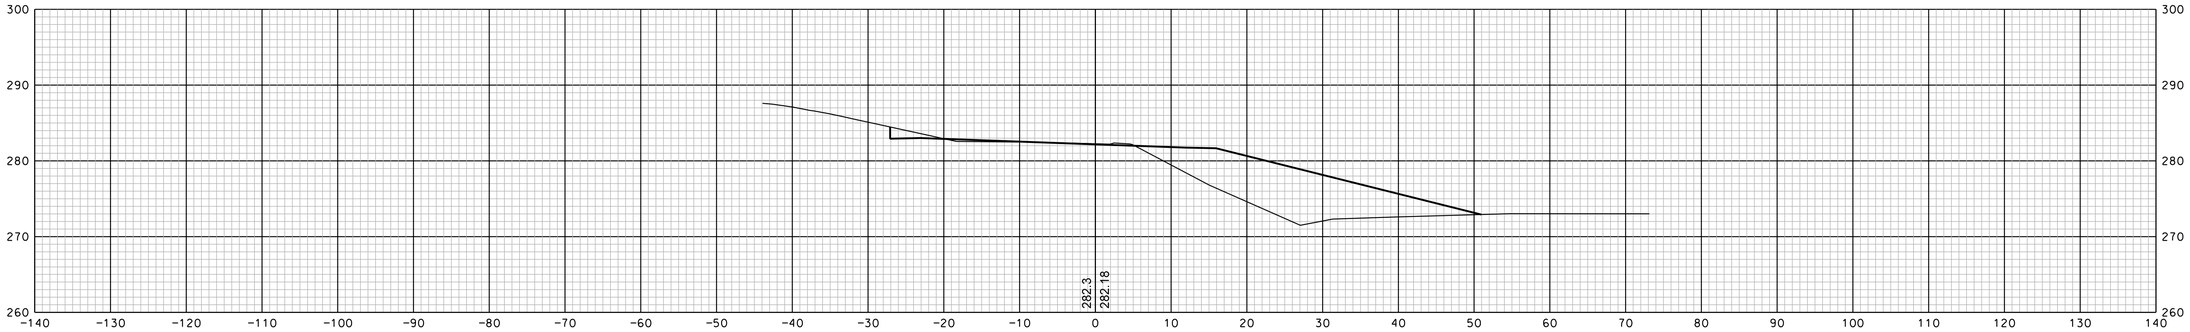

24+00

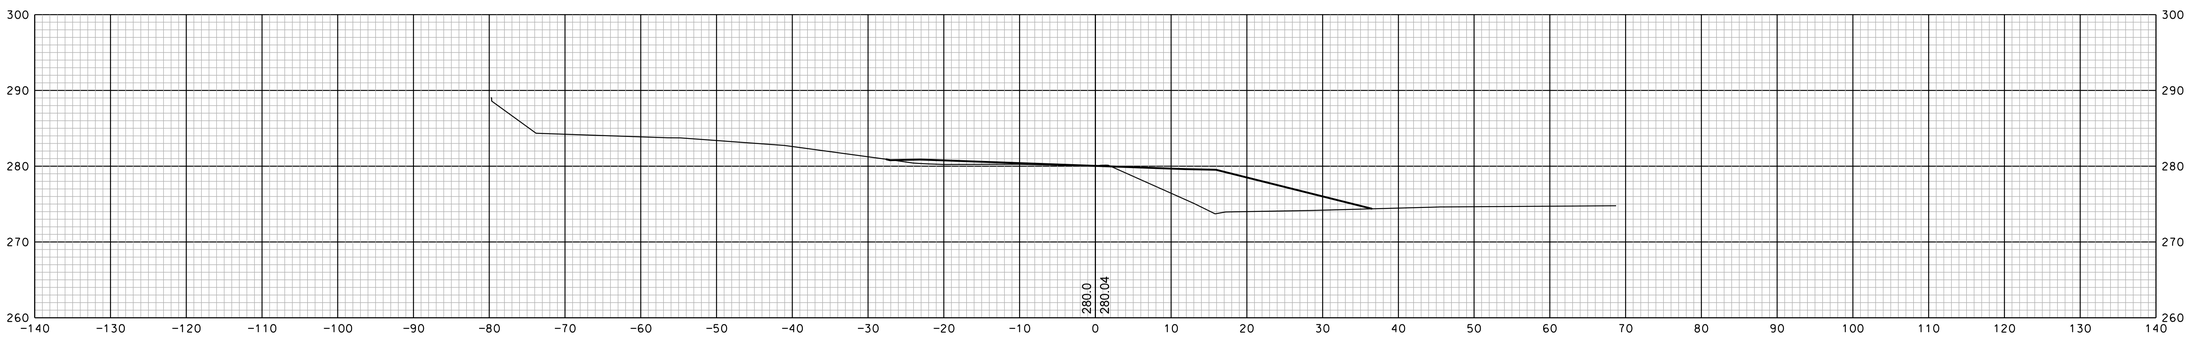

23+50

23+00

REVISIONS AFTER PROPOSAL			
NUMBER	DATE	STATION	DESCRIPTION

SDR PROCESSED		DATE
NEW DESIGN	EMM	DATE 1/23/2020
SHEET CHECKED	NCF	DATE 1/23/2020
AS BUILT DETAILS		DATE

SHEET TOTALS

COMMON EXCAV. - C.Y. ROCK EXCAV. - C.Y.

FILL - C.Y. MUCK EXCAV. - C.Y.

DGN	STATE PROJECT NO.	SHEET NO.	TOTAL SHEETS
13065xs	13065	259	346

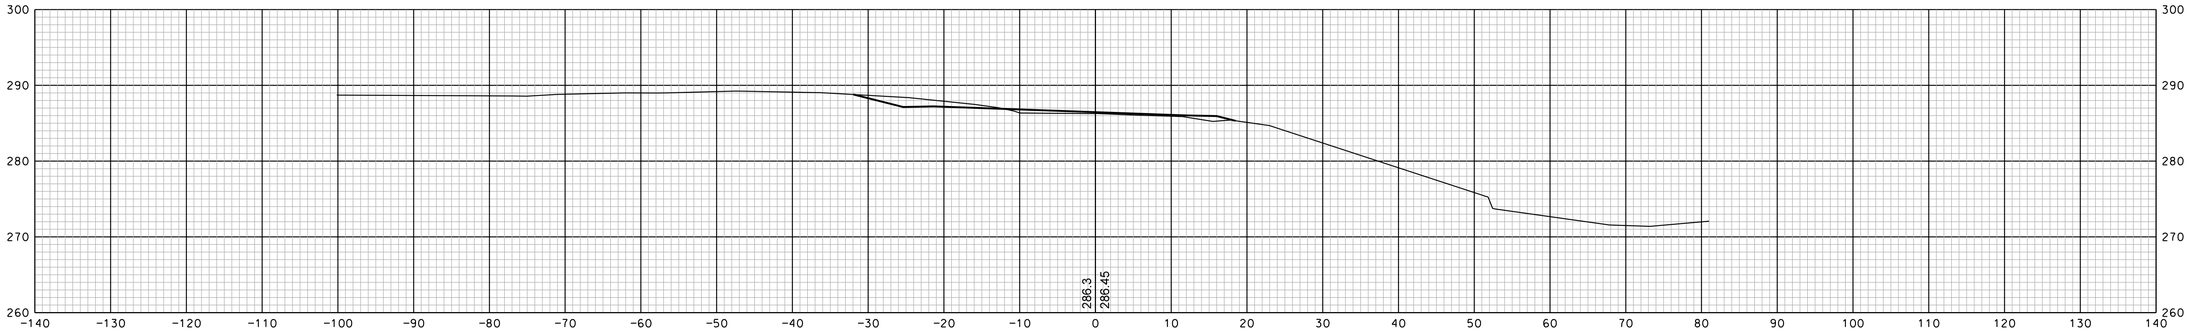

25+50

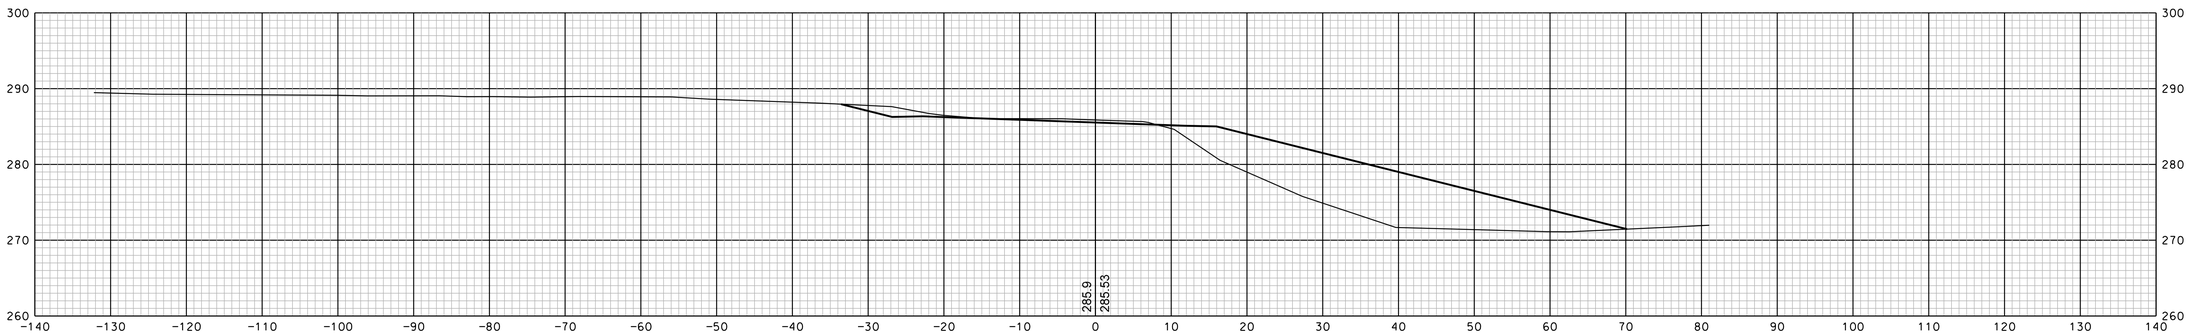

25+00

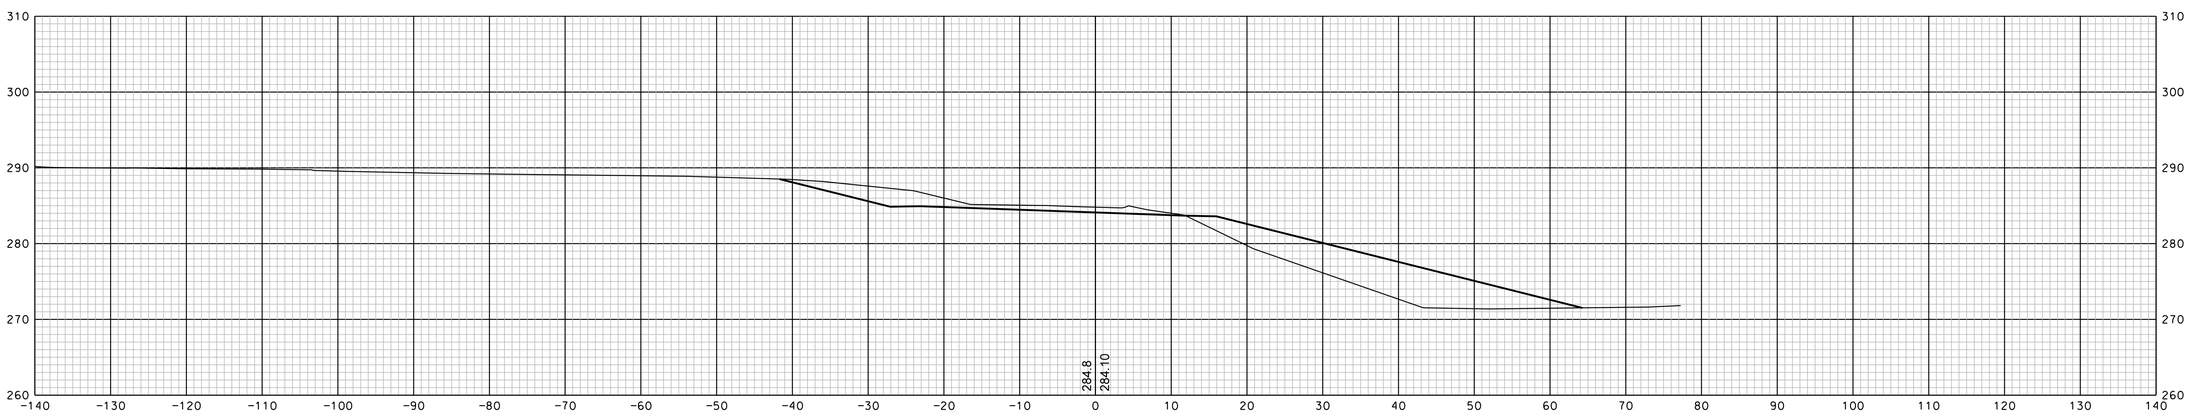

24+50

REVISIONS AFTER PROPOSAL			
NUMBER	DATE	STATION	STATION	DESCRIPTION

SDR PROCESSED		DATE
NEW DESIGN	EMM	DATE 1/23/2020
SHEET CHECKED	NCF	DATE 1/23/2020
AS BUILT DETAILS		DATE

SHEET TOTALS

COMMON EXCAV. – C.Y. ROCK EXCAV. – C.Y.

FILL – C.Y. MUCK EXCAV. – C.Y.

DGN	STATE PROJECT NO.	SHEET NO.	TOTAL SHEETS
13065xs	13065	260	346

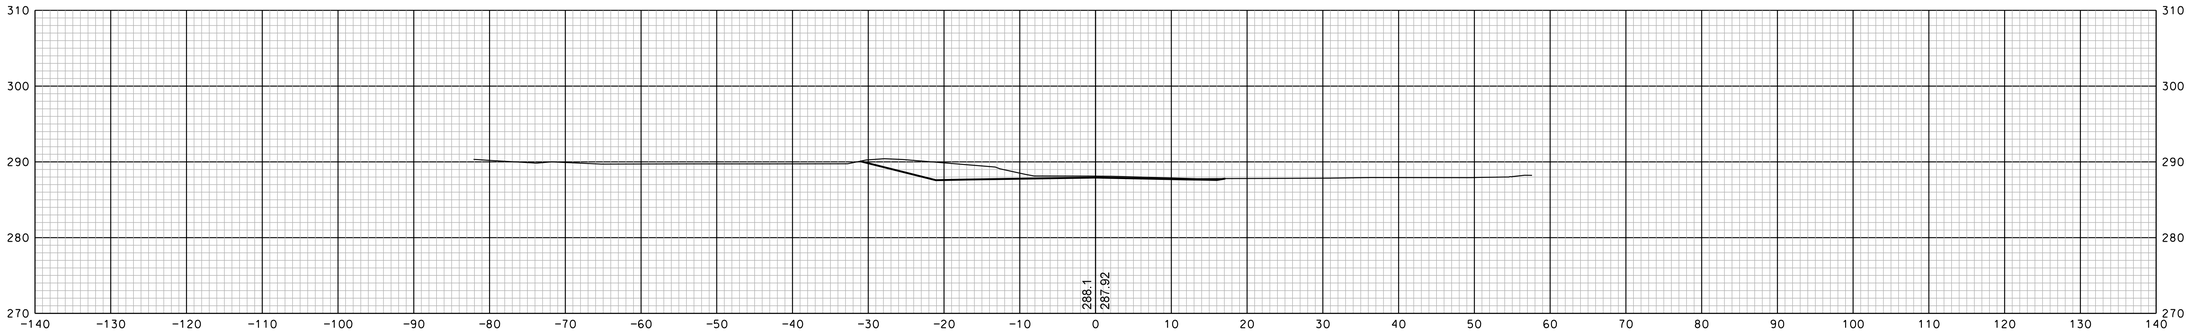

27+00

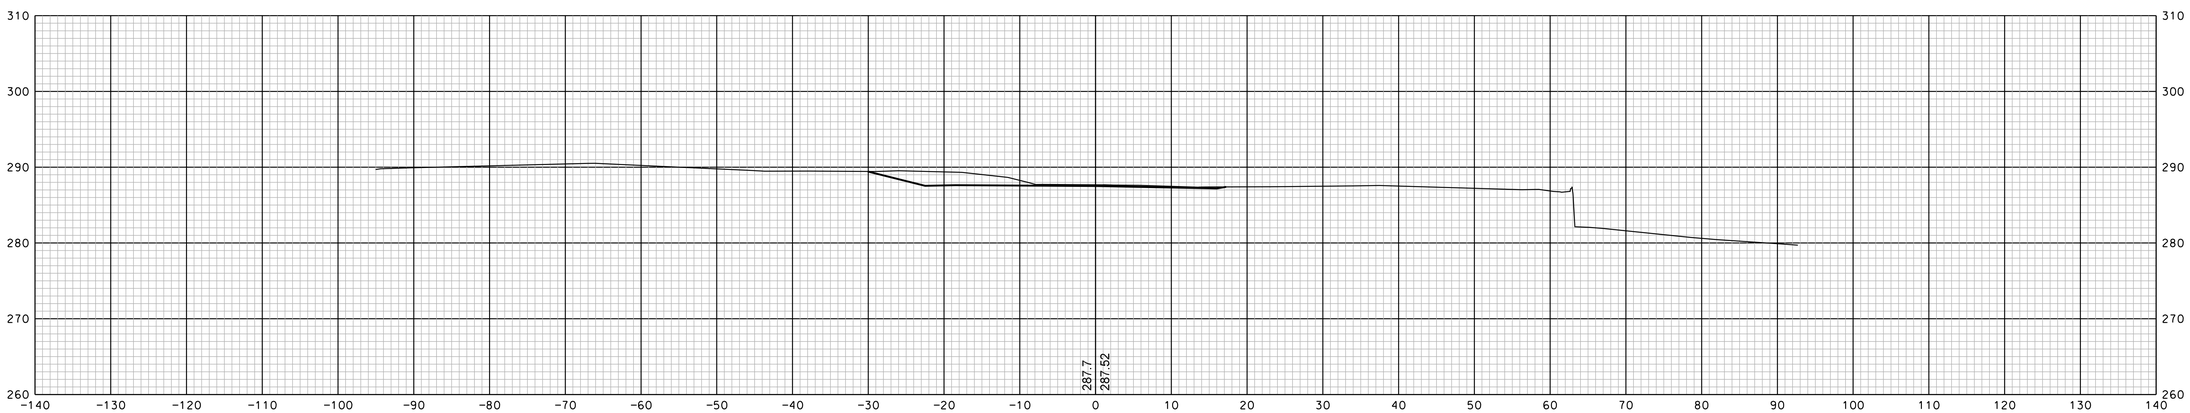

26+50

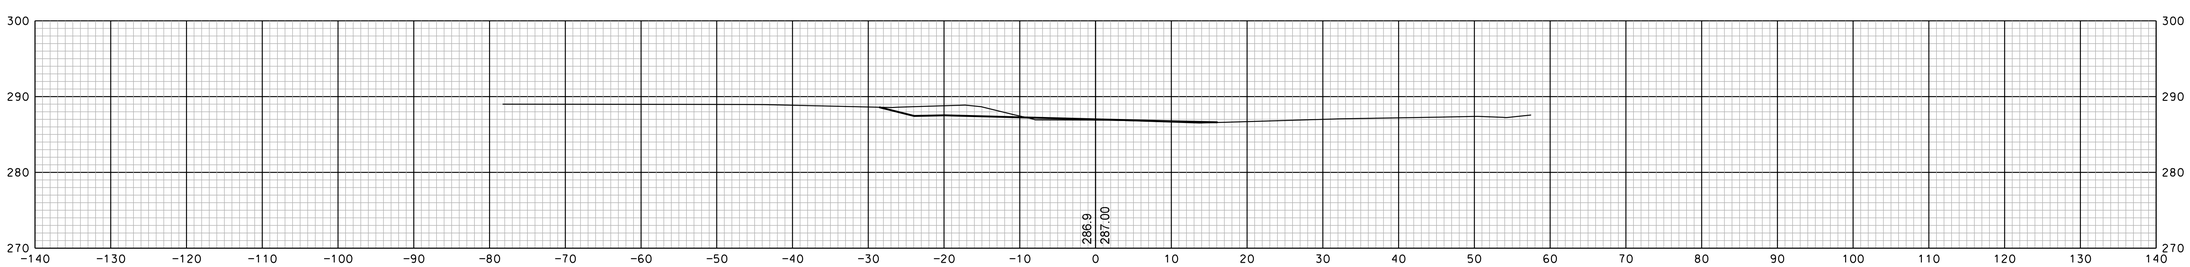

26+00

REVISIONS AFTER PROPOSAL			
NUMBER	DATE	STATION	STATION	DESCRIPTION

SDR PROCESSED		DATE
NEW DESIGN	EMM	DATE 1/23/2020
SHEET CHECKED	NCF	DATE 1/23/2020
AS BUILT DETAILS		DATE

SHEET TOTALS

COMMON EXCAV. – C.Y. ROCK EXCAV. – C.Y.

FILL – C.Y. MUCK EXCAV. – C.Y.

DGN	STATE PROJECT NO.	SHEET NO.	TOTAL SHEETS
13065xs	13065	261	346

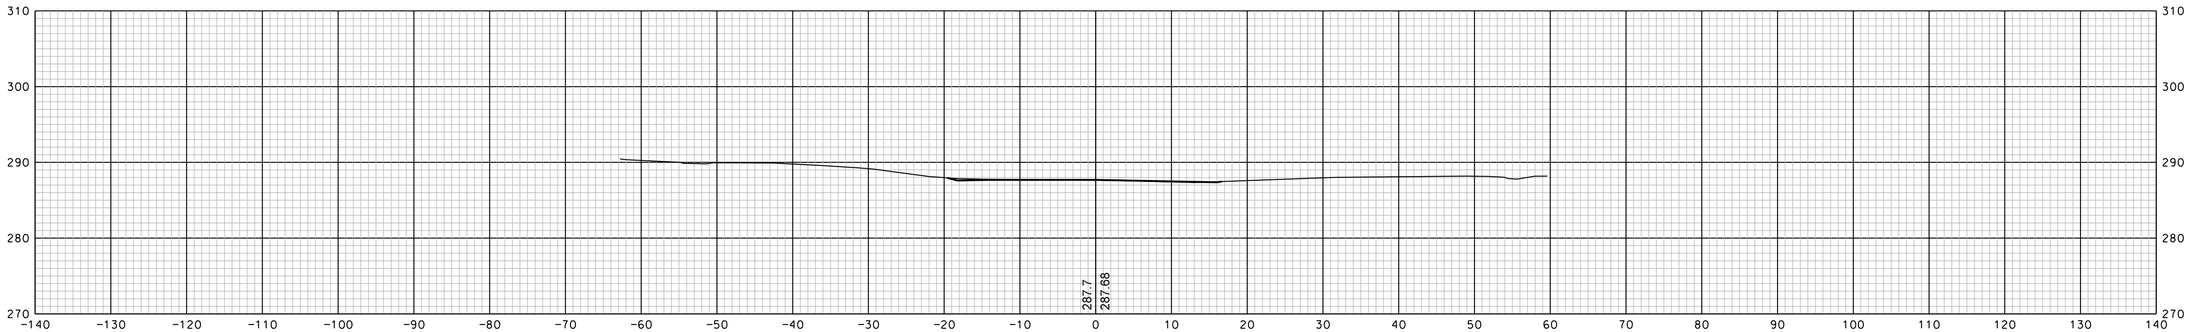

28+00

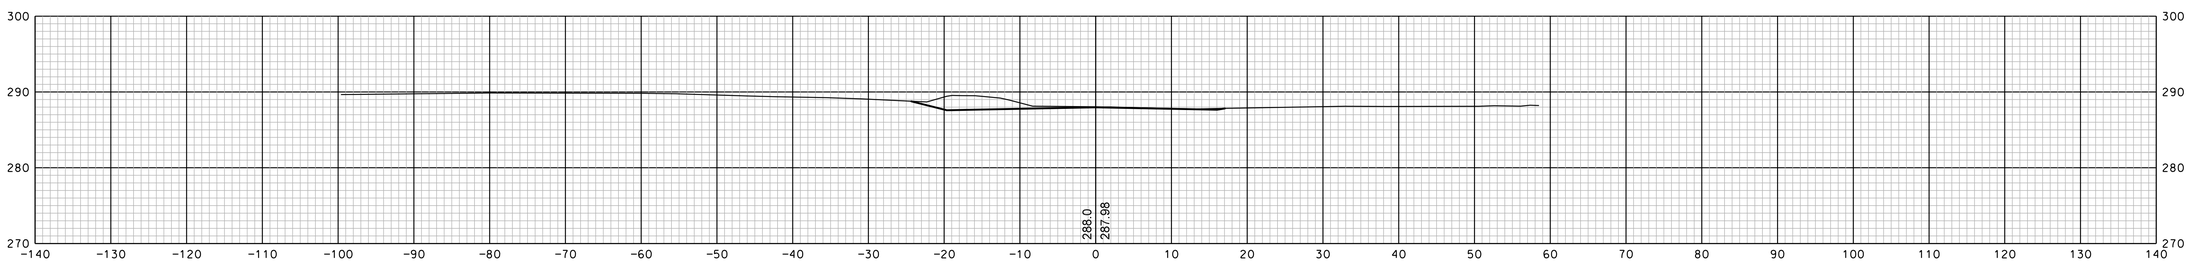

27+50

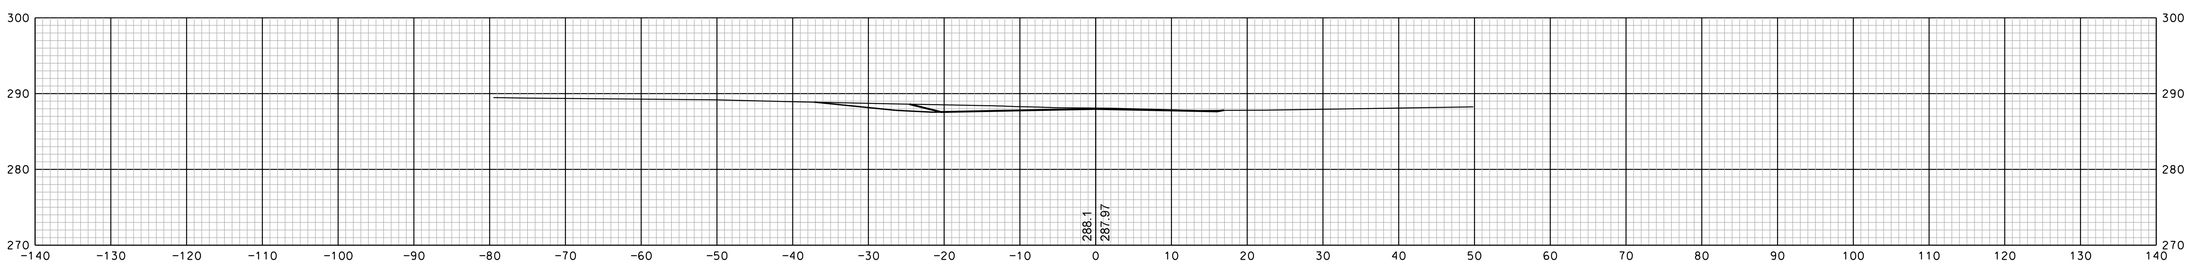

27+23

SHEET TOTALS			
COMMON EXCAV.	– C.Y.	ROCK EXCAV.	– C.Y.
FILL	– C.Y.	MUCK EXCAV.	– C.Y.

DGN	STATE PROJECT NO.	SHEET NO.	TOTAL SHEETS
13065xs	13065	262	346

REVISIONS AFTER PROPOSAL

NUMBER	DATE	STATION	STATION	DESCRIPTION

SDR PROCESSED		DATE
NEW DESIGN	EMM	DATE 1/23/2020
SHEET CHECKED	NCF	DATE 1/23/2020
AS BUILT DETAILS		DATE

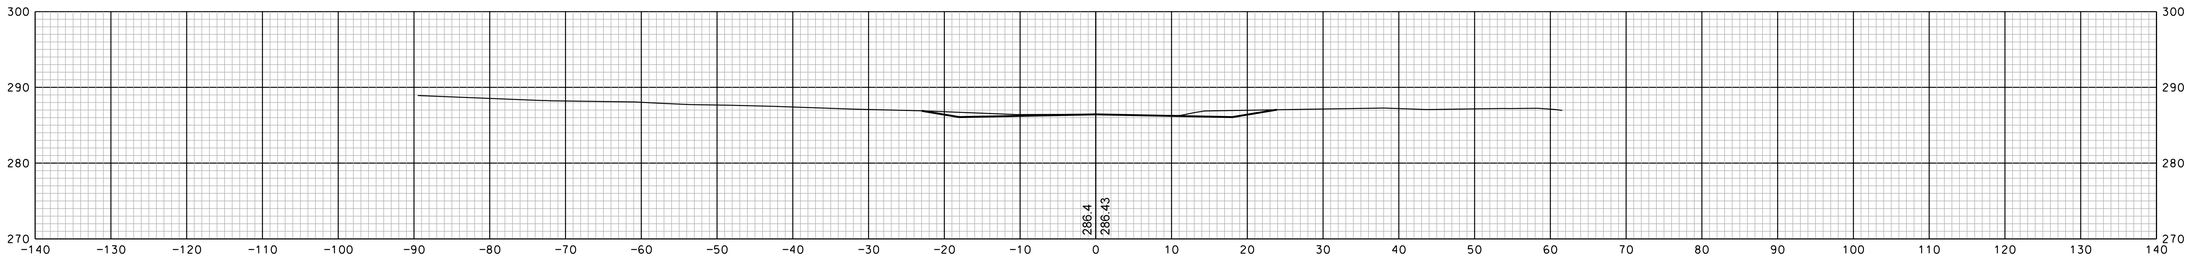

29+20

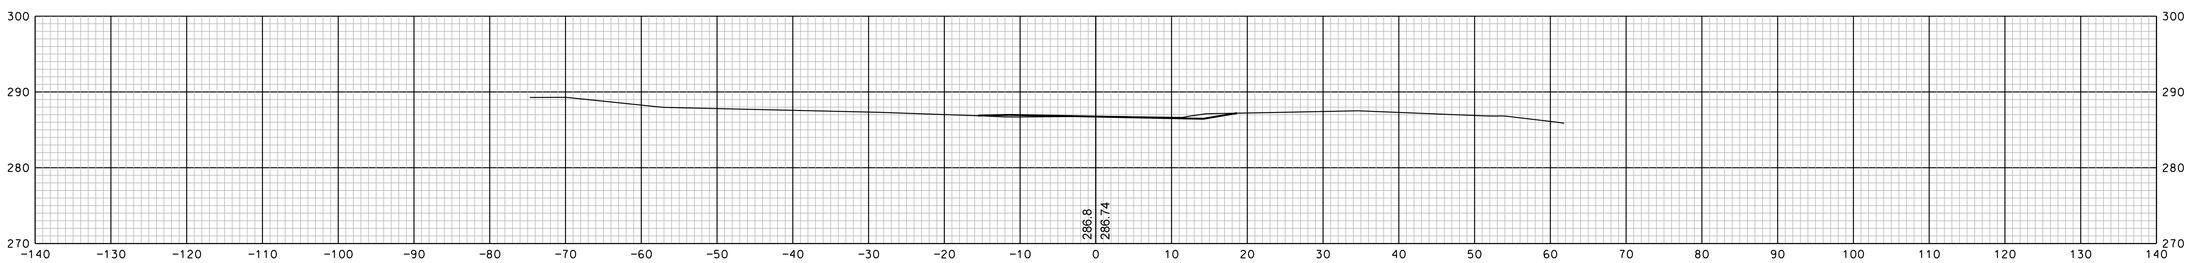

29+00

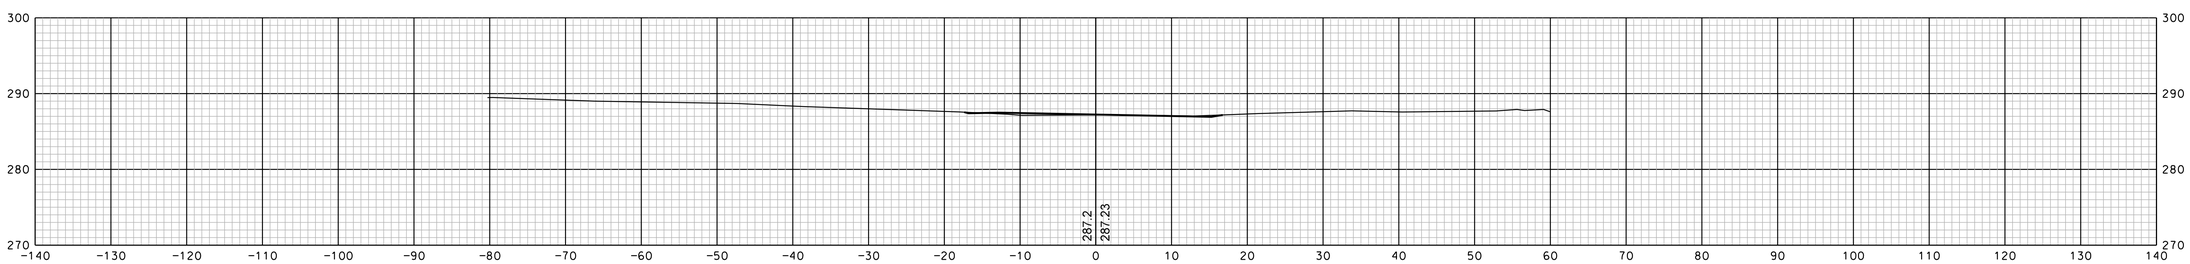

28+50

REVISIONS AFTER PROPOSAL			
NUMBER	DATE	STATION	DESCRIPTION

SDR PROCESSED		DATE	
NEW DESIGN	EMM	DATE	1/23/2020
SHEET CHECKED	NCF	DATE	1/23/2020
AS BUILT DETAILS		DATE	

SHEET TOTALS

COMMON EXCAV. – C.Y. ROCK EXCAV. – C.Y.

FILL – C.Y. MUCK EXCAV. – C.Y.

DGN	STATE PROJECT NO.	SHEET NO.	TOTAL SHEETS
13065xs	13065	263	346

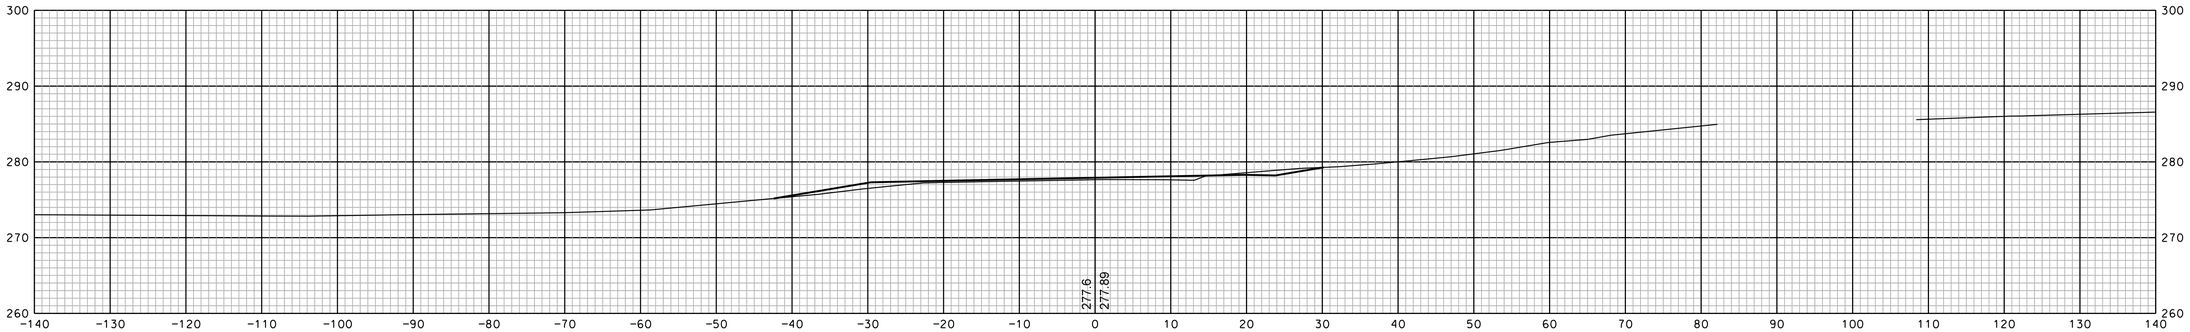

31+00

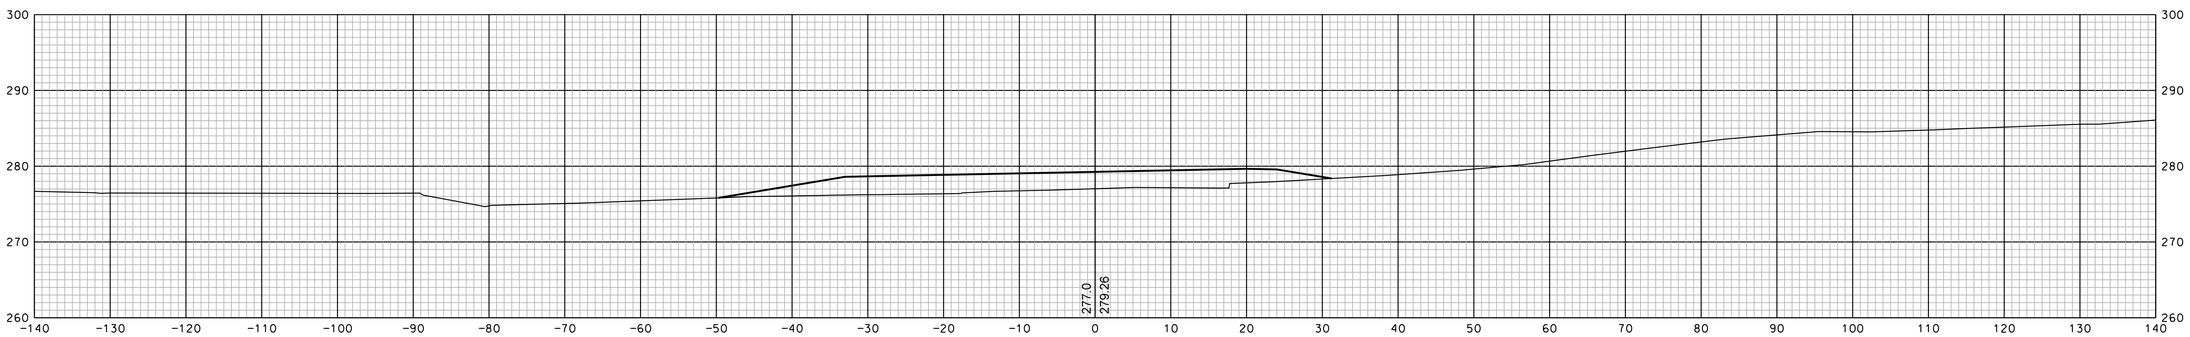

30+50

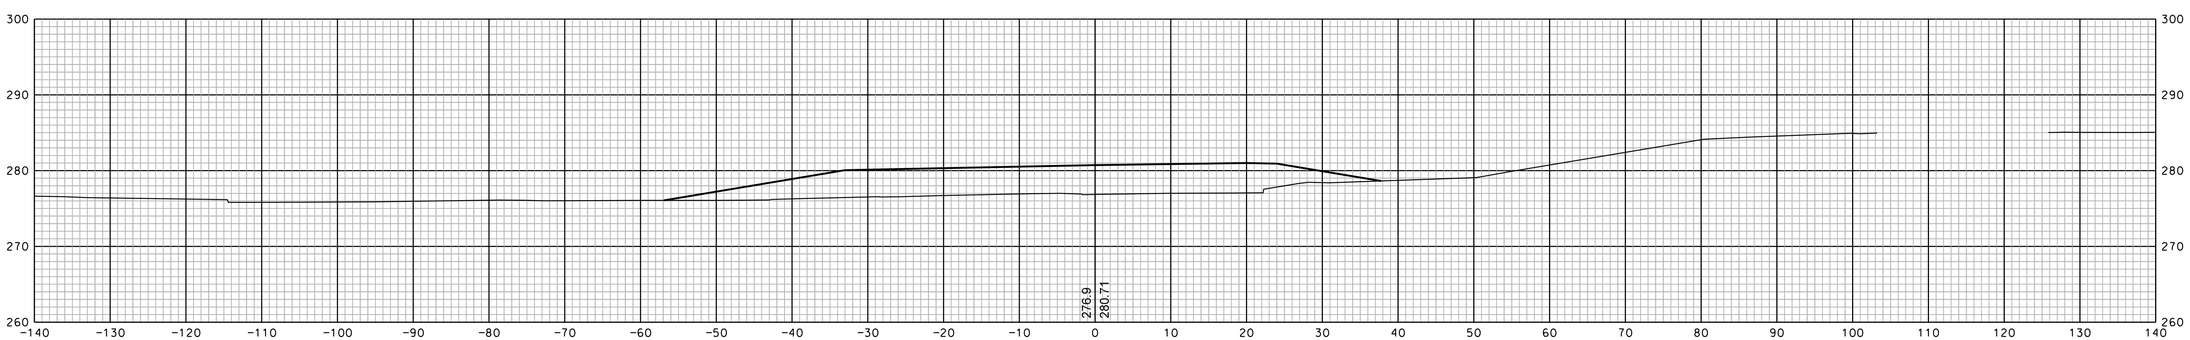

30+00

SHEET TOTALS			
COMMON EXCAV. – C.Y.	ROCK EXCAV. – C.Y.		
FILL – C.Y.	MUCK EXCAV. – C.Y.		
DGN	STATE PROJECT NO.	SHEET NO.	TOTAL SHEETS
13065xs	13065	264	346

REVISIONS AFTER PROPOSAL

NUMBER	DATE	STATION	STATION	DESCRIPTION

SDR PROCESSED			DATE
NEW DESIGN	EMM	DATE	1/23/2020
SHEET CHECKED	NCF	DATE	1/23/2020
AS BUILT DETAILS			DATE

Franklin Street Extension Sheets 264-266

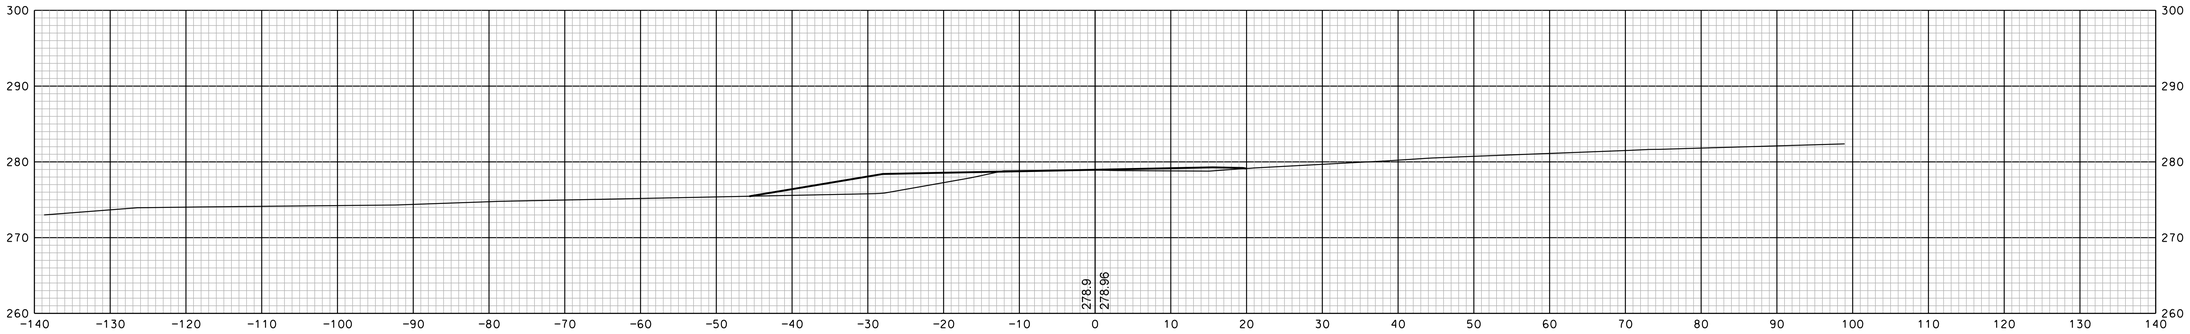

32+50

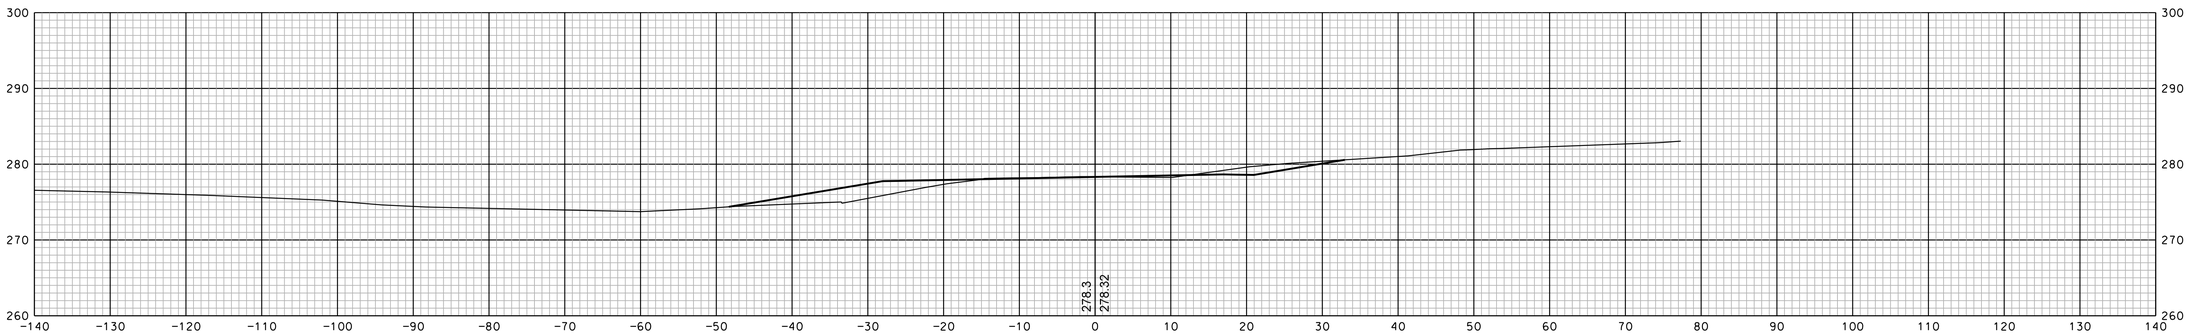

32+00

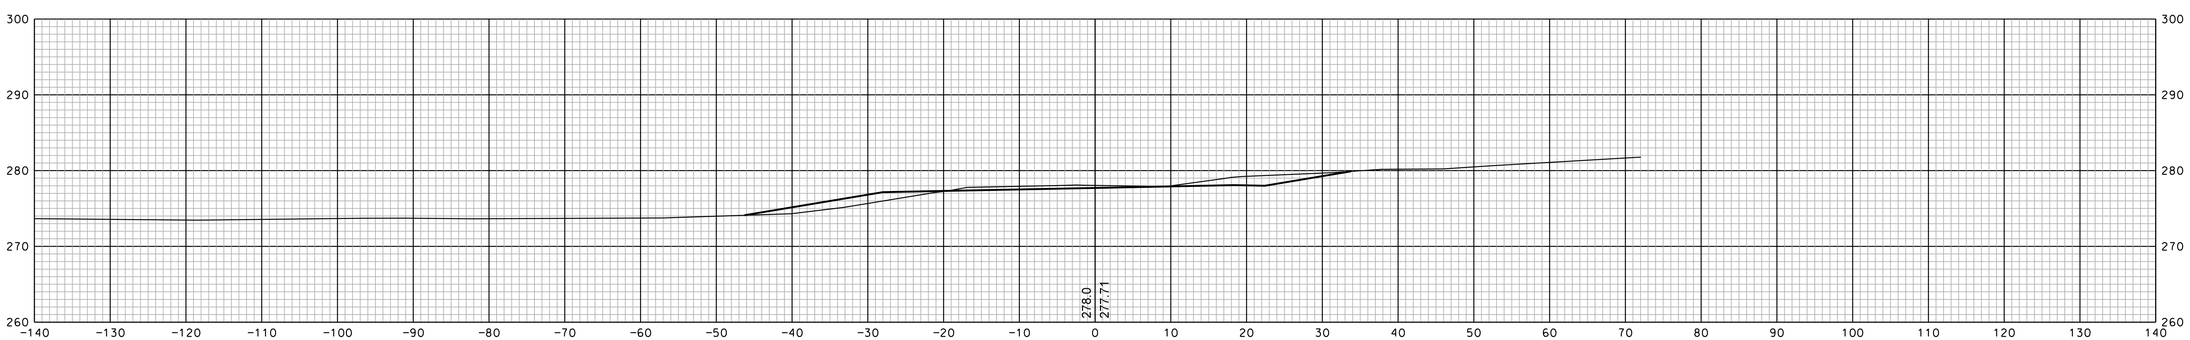

31+50

REVISIONS AFTER PROPOSAL

NUMBER	DATE	STATION	STATION	DESCRIPTION

SDR PROCESSED		DATE	
NEW DESIGN	EMM	DATE	1/23/2020
SHEET CHECKED	NCF	DATE	1/23/2020
AS BUILT DETAILS		DATE	

SHEET TOTALS

COMMON EXCAV.	– C.Y.	ROCK EXCAV.	– C.Y.
FILL	– C.Y.	MUCK EXCAV.	– C.Y.

DGN	STATE PROJECT NO.	SHEET NO.	TOTAL SHEETS
13065xs	13065	265	346

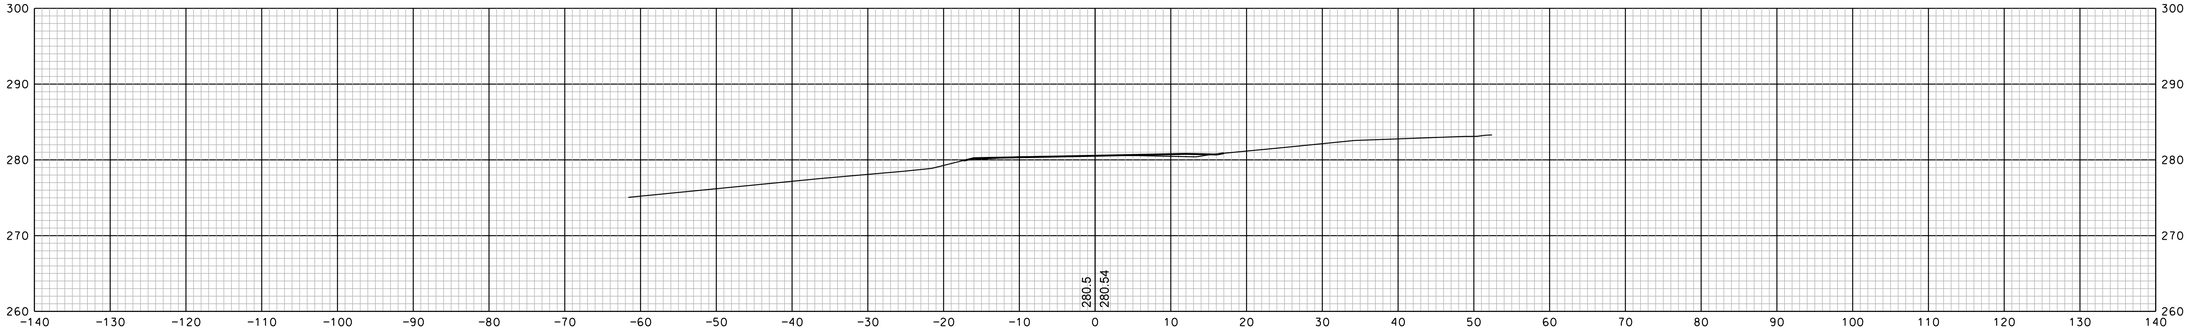

34+00

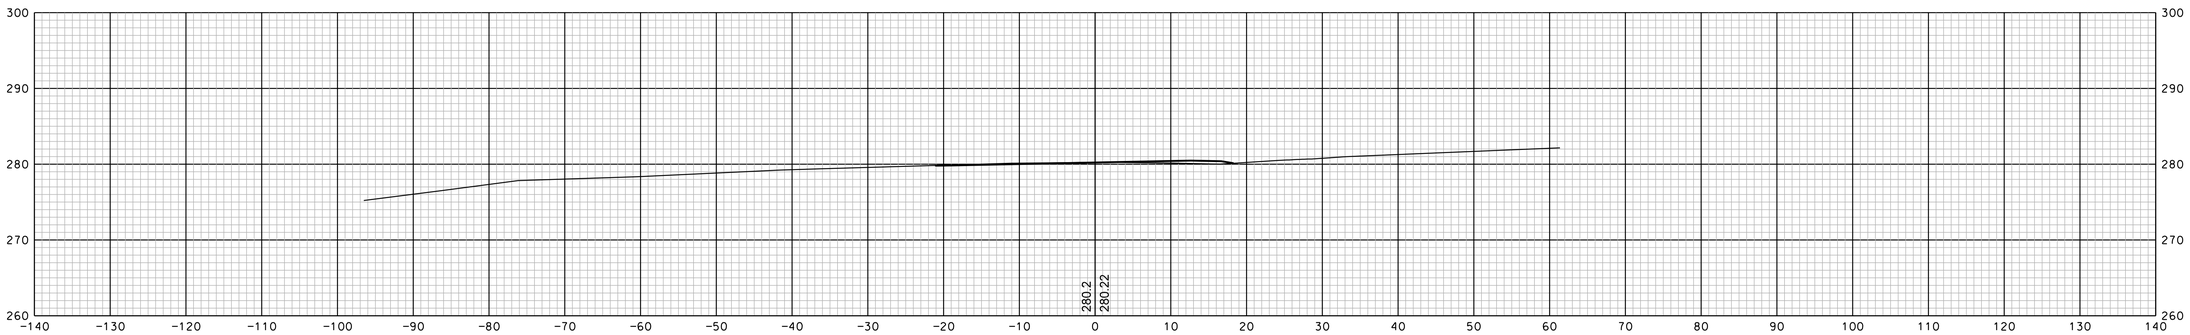

33+50

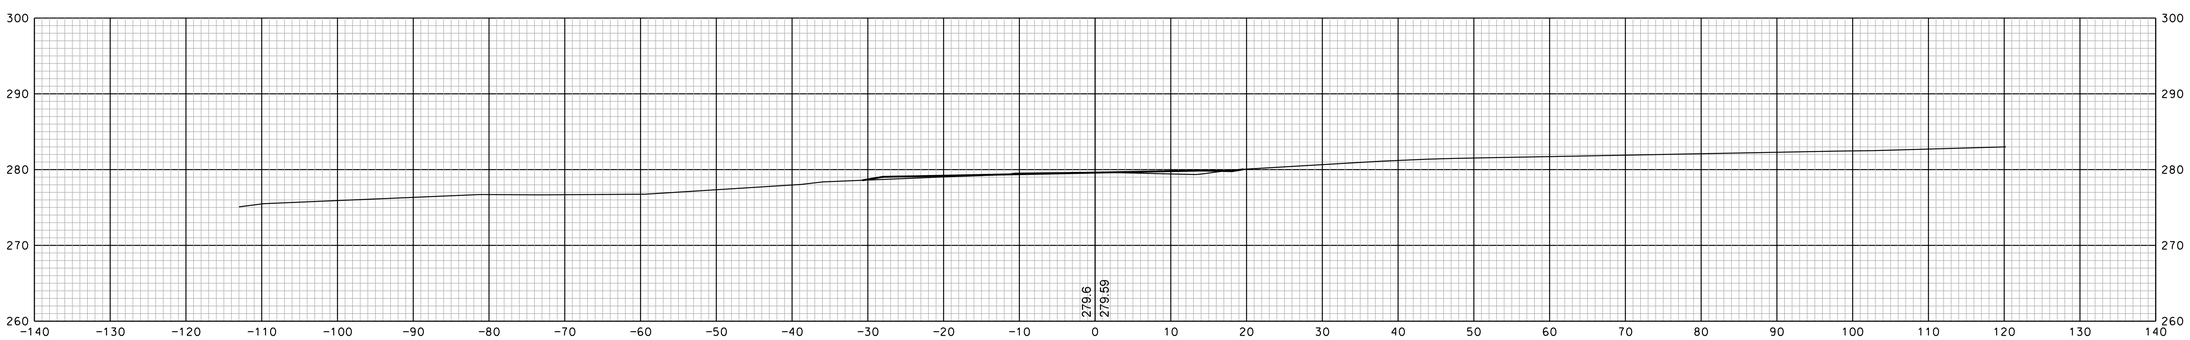

33+00

REVISIONS AFTER PROPOSAL			
NUMBER	DATE	STATION	STATION	DESCRIPTION

SDR PROCESSED		DATE	
NEW DESIGN	EMM	DATE	1/23/2020
SHEET CHECKED	NCF	DATE	1/23/2020
AS BUILT DETAILS		DATE	

SHEET TOTALS

COMMON EXCAV.	– C.Y.	ROCK EXCAV.	– C.Y.
FILL	– C.Y.	MUCK EXCAV.	– C.Y.

DGN	STATE PROJECT NO.	SHEET NO.	TOTAL SHEETS
13065xs	13065	266	346

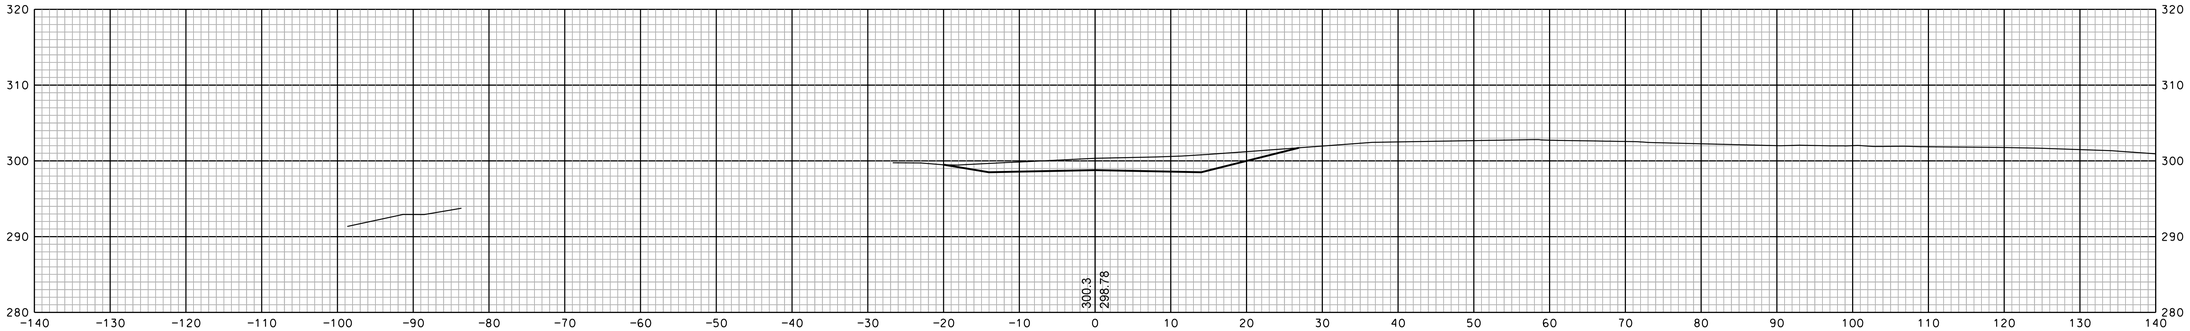

71+00

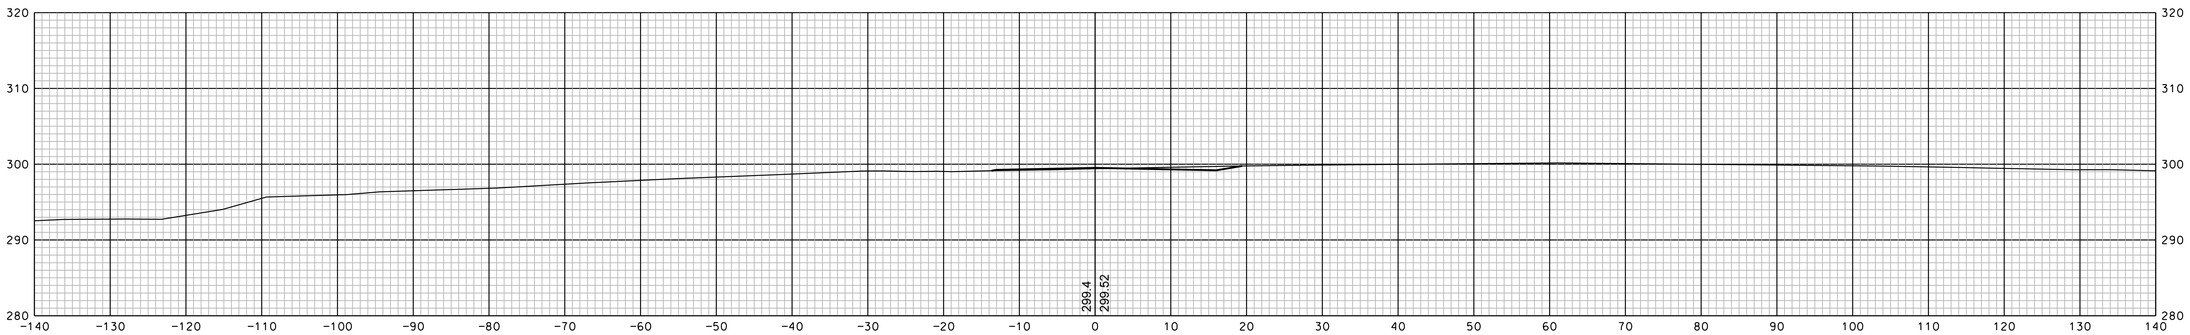

70+50

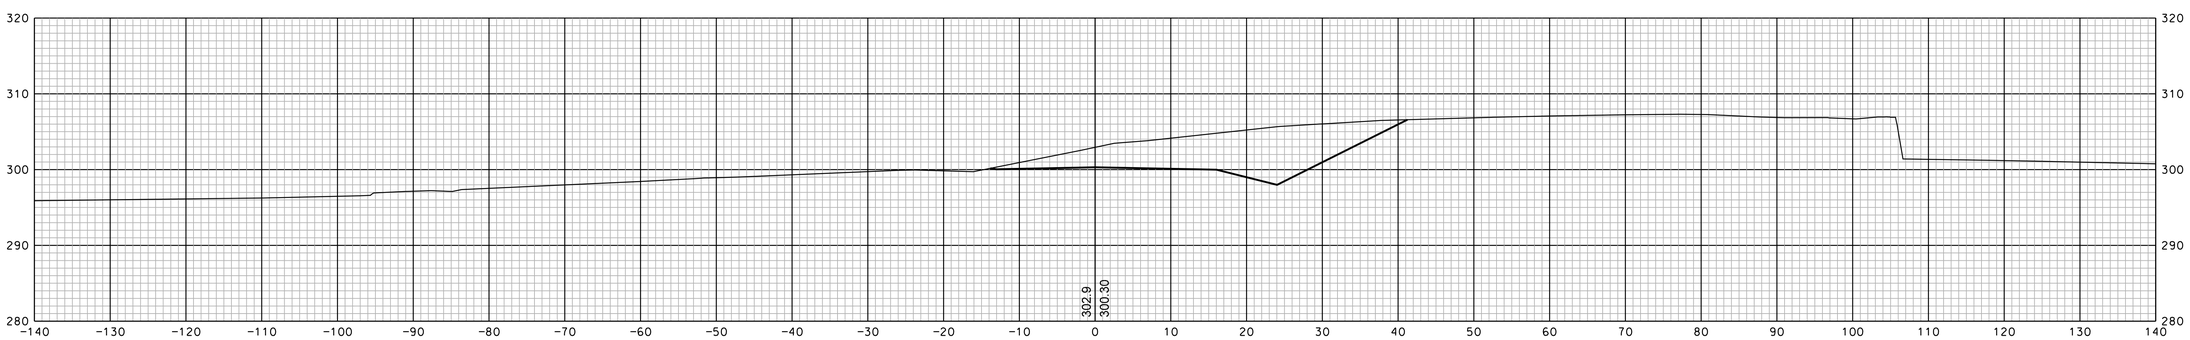

70+00

SHEET TOTALS			
COMMON EXCAV. – C.Y.		ROCK EXCAV. – C.Y.	
FILL – C.Y.		MUCK EXCAV. – C.Y.	
DGN	STATE PROJECT NO.	SHEET NO.	TOTAL SHEETS
13065xs	13065	267	346

REVISIONS AFTER PROPOSAL

NUMBER	DATE	STATION	STATION	DESCRIPTION

		DATE
SOR PROCESSED		
NEW DESIGN	EMM	DATE 1/23/2020
SHEET CHECKED	NCF	DATE 1/23/2020
AS BUILT DETAILS		DATE

Laconia Avenue Sheets 267-269

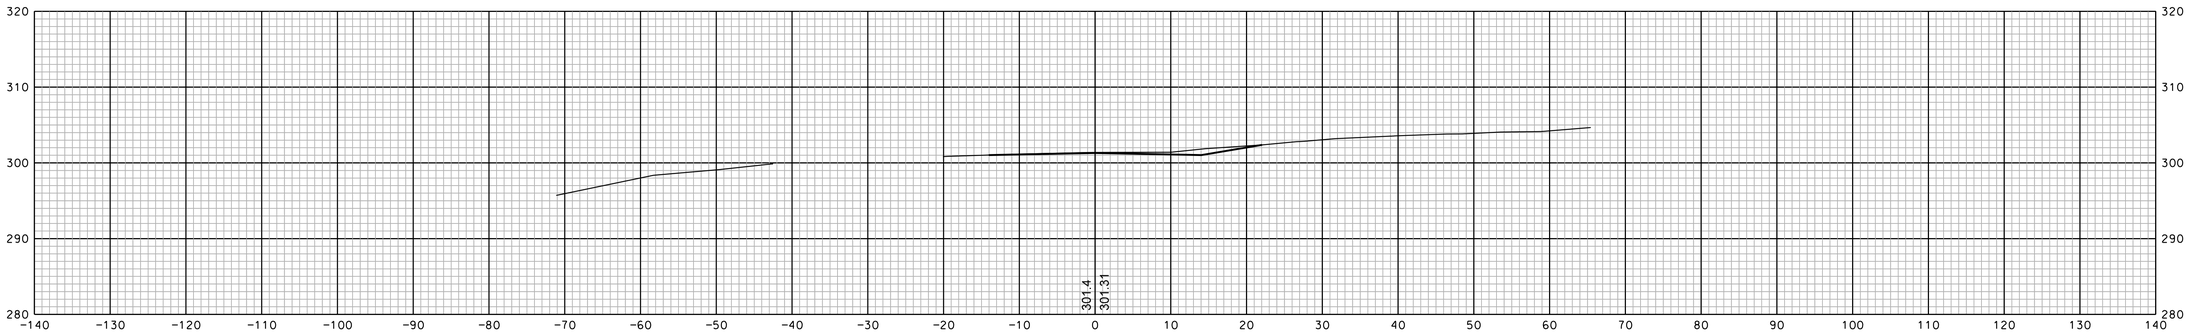

72+00

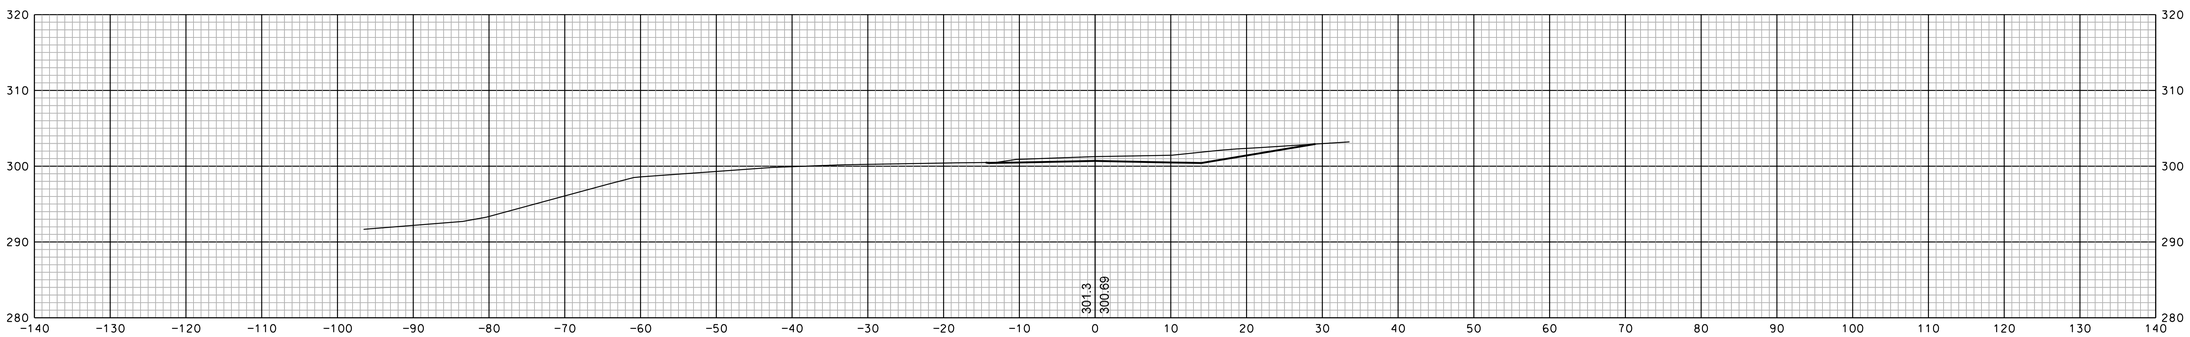

71+50

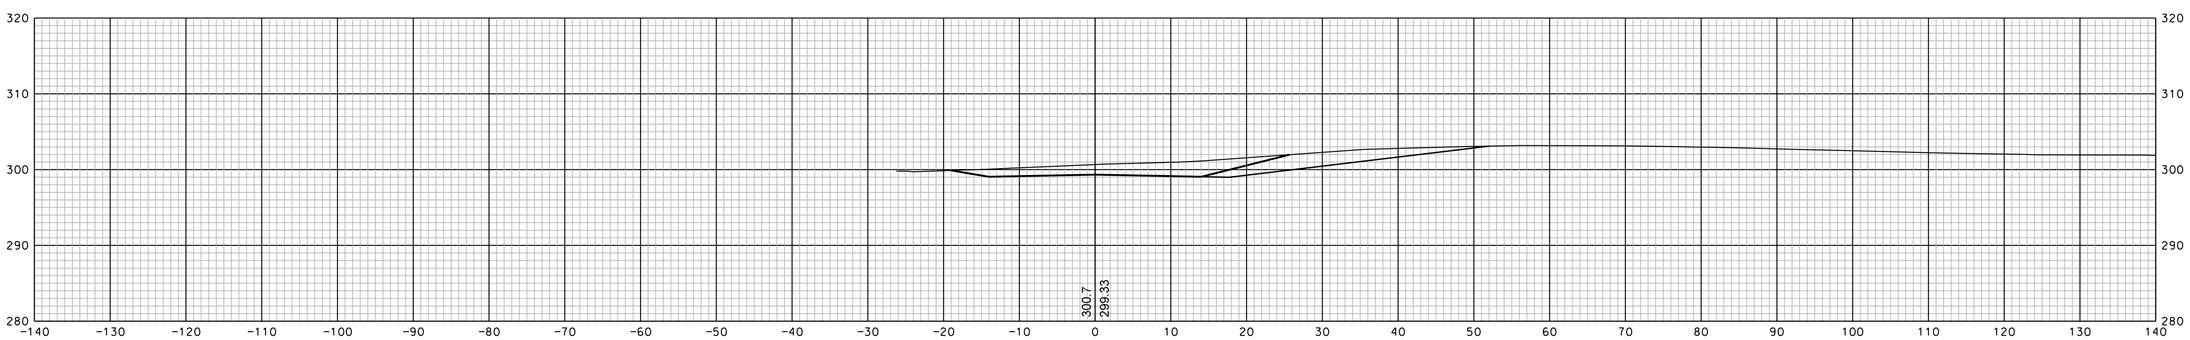

71+15

SHEET TOTALS			
COMMON EXCAV.	- C.Y.	ROCK EXCAV.	- C.Y.
FILL	- C.Y.	MUCK EXCAV.	- C.Y.

DGN	STATE PROJECT NO.	SHEET NO.	TOTAL SHEETS
13065xs	13065	268	346

REVISIONS AFTER PROPOSAL

NUMBER	DATE	STATION	STATION	DESCRIPTION

		DATE
SDR PROCESSED		
NEW DESIGN	EMM	DATE 1/23/2020
SHEET CHECKED	NCF	DATE 1/23/2020
AS BUILT DETAILS		DATE

REVISIONS AFTER PROPOSAL

NUMBER	DATE	STATION	STATION	DESCRIPTION

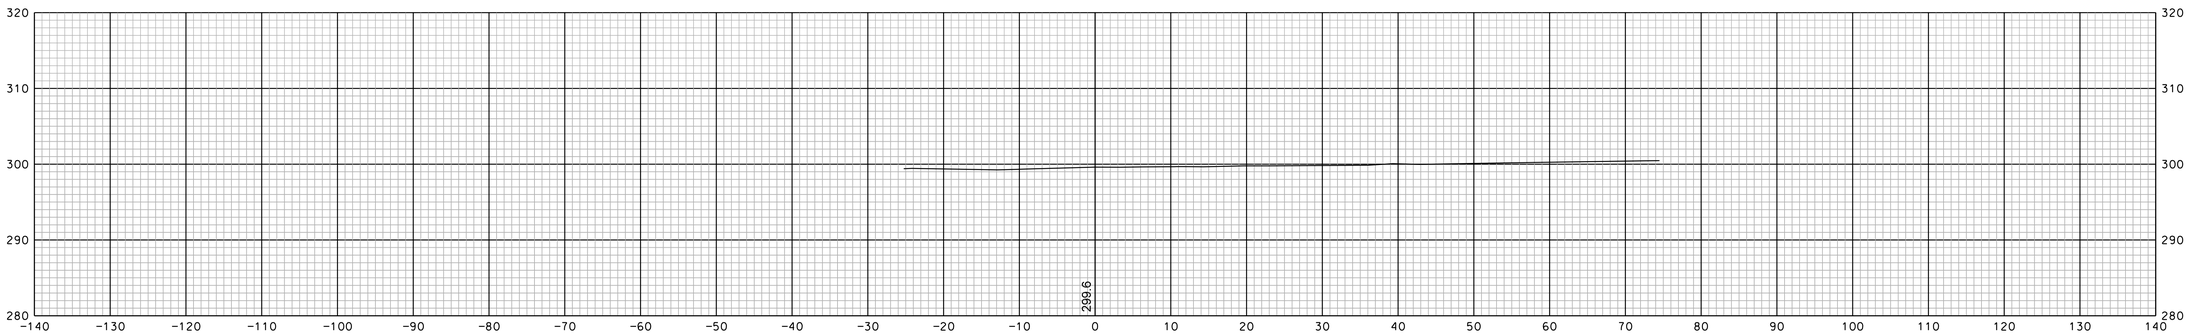

73+00

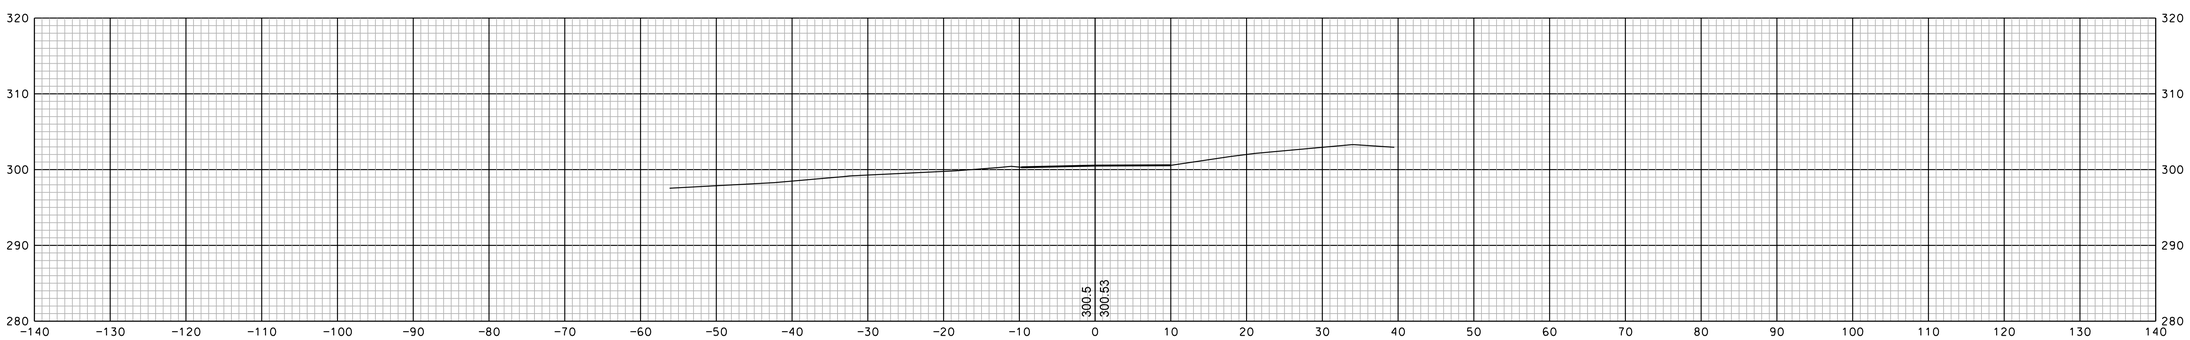

72+50

		DATE
SDR PROCESSED		
NEW DESIGN	EMM	DATE 1/23/2020
SHEET CHECKED	NCF	DATE 1/23/2020
AS BUILT DETAILS		DATE

SHEET TOTALS

COMMON EXCAV.	– C.Y.	ROCK EXCAV.	– C.Y.
FILL	– C.Y.	MUCK EXCAV.	– C.Y.

DGN	STATE PROJECT NO.	SHEET NO.	TOTAL SHEETS
13065xs	13065	269	346

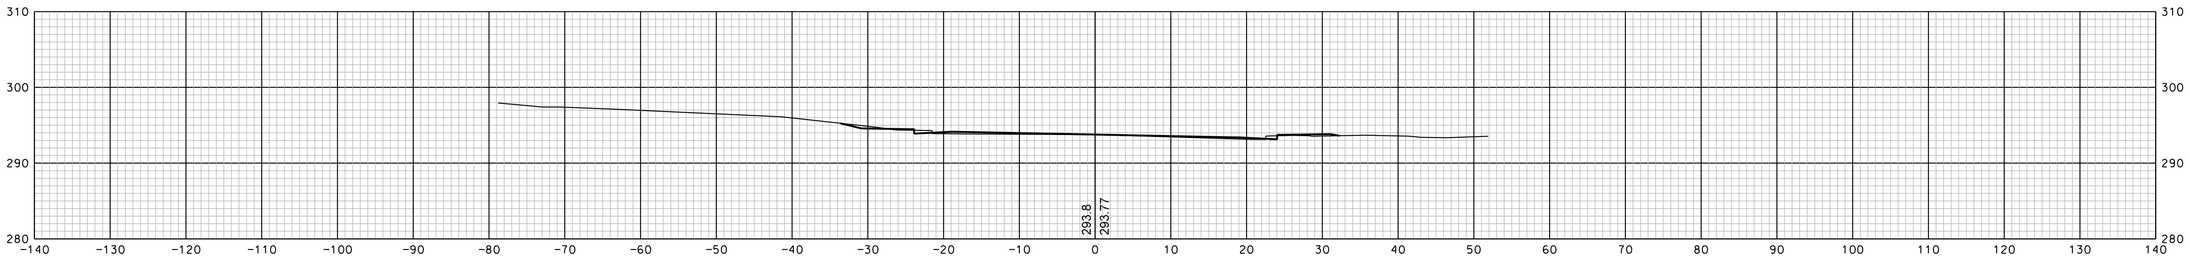

209+50

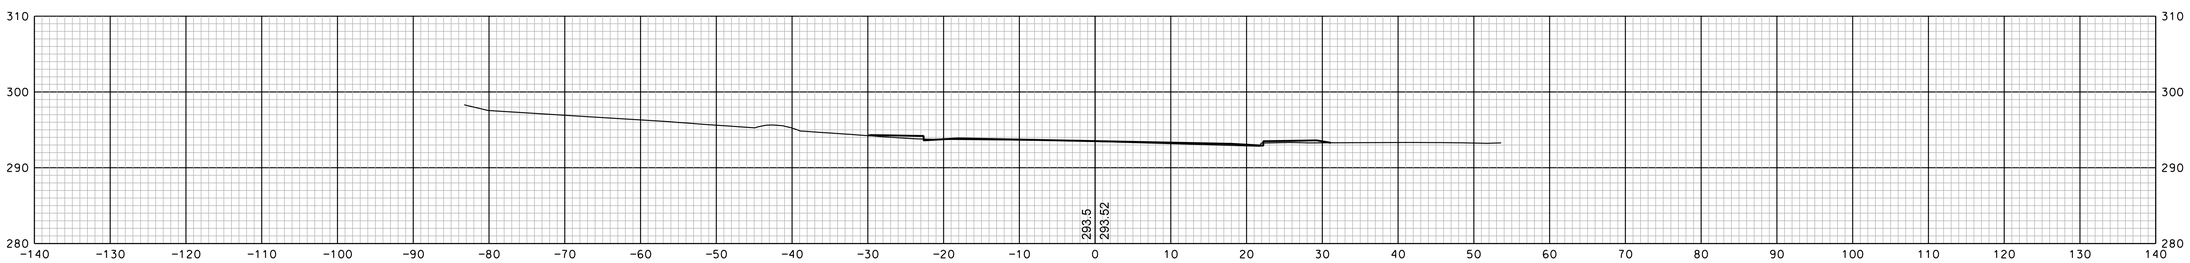

209+00

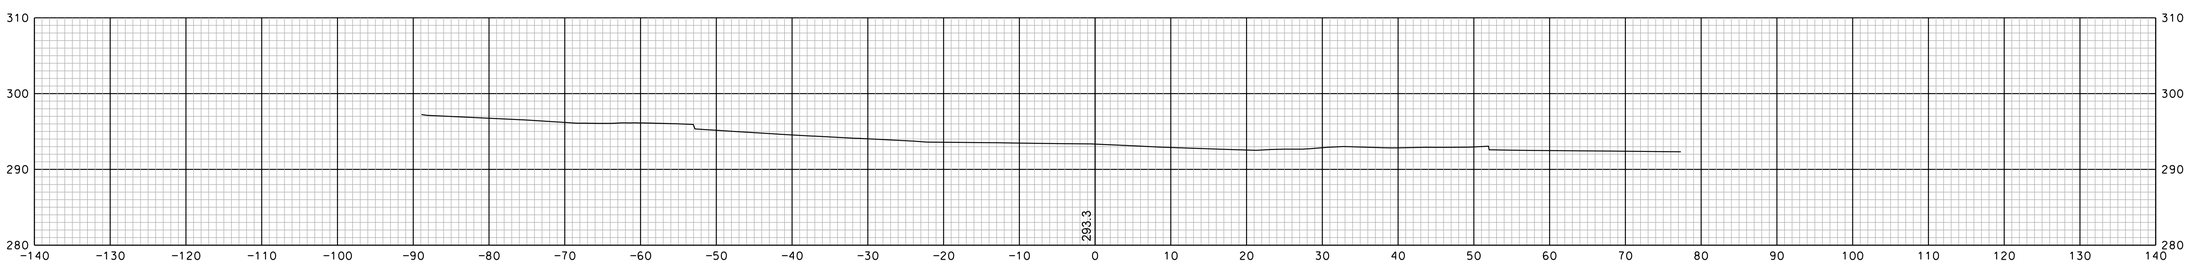

208+70

REVISIONS AFTER PROPOSAL			
NUMBER	DATE	STATION	STATION	DESCRIPTION

SDR PROCESSED		DATE
NEW DESIGN	EMM	DATE 1/23/2020
SHEET CHECKED	NCF	DATE 1/23/2020
AS BUILT DETAILS		DATE

SHEET TOTALS

COMMON EXCAV. – C.Y. ROCK EXCAV. – C.Y.

FILL – C.Y. MUCK EXCAV. – C.Y.

DGN	STATE PROJECT NO.	SHEET NO.	TOTAL SHEETS
13065xs	13065	270	346

NH Route 28 Sheets 270-278

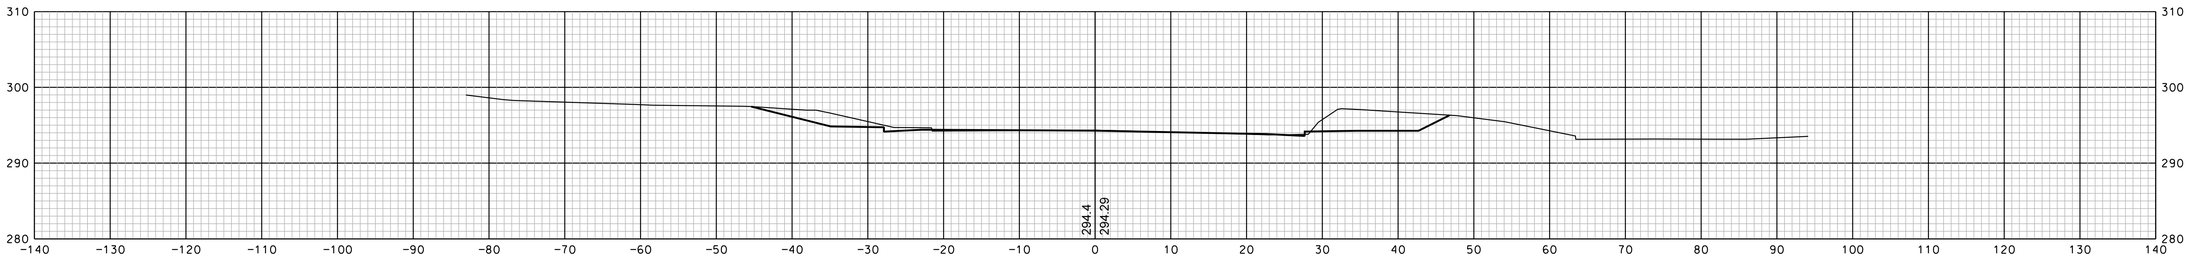

211+00

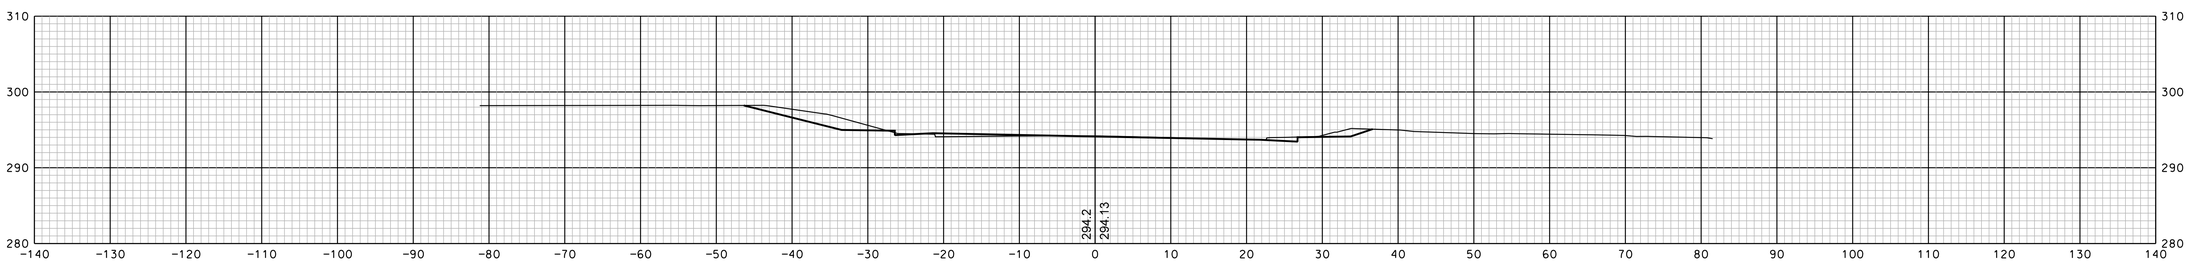

210+50

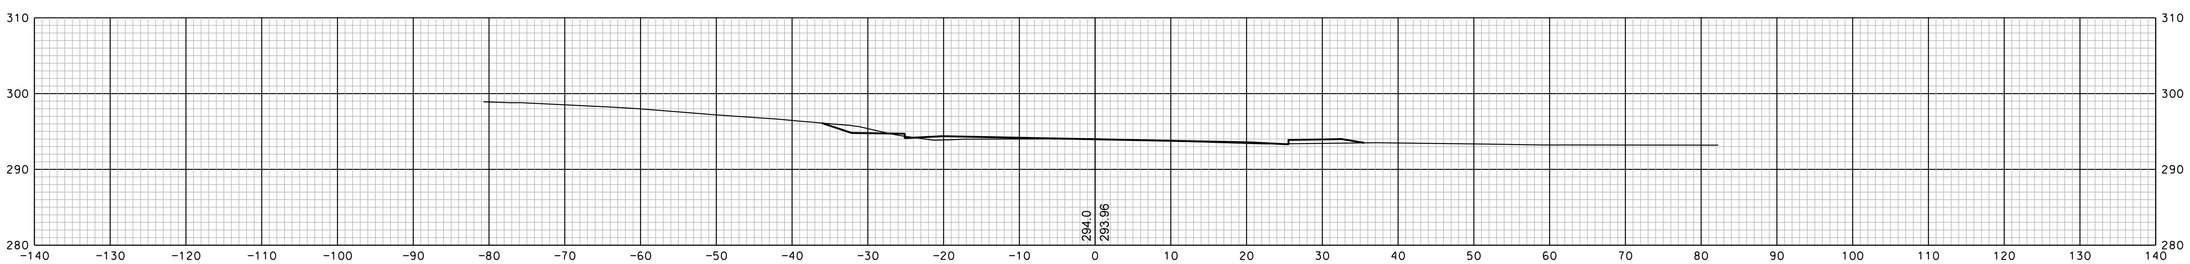

210+00

SHEET TOTALS			
COMMON EXCAV.	– C.Y.	ROCK EXCAV.	– C.Y.
FILL	– C.Y.	MUCK EXCAV.	– C.Y.

DGN	STATE PROJECT NO.	SHEET NO.	TOTAL SHEETS
13065xs	13065	271	346

REVISIONS AFTER PROPOSAL

NUMBER	DATE	STATION	STATION	DESCRIPTION

SDR PROCESSED		DATE
NEW DESIGN	EMM	DATE 1/23/2020
SHEET CHECKED	NCF	DATE 1/23/2020
AS BUILT DETAILS		DATE

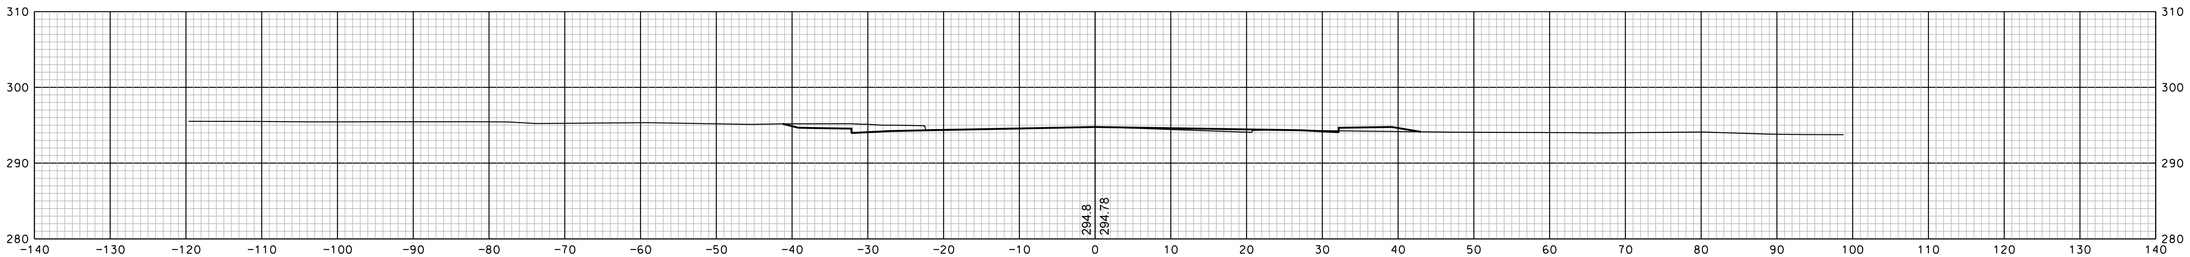

212+50

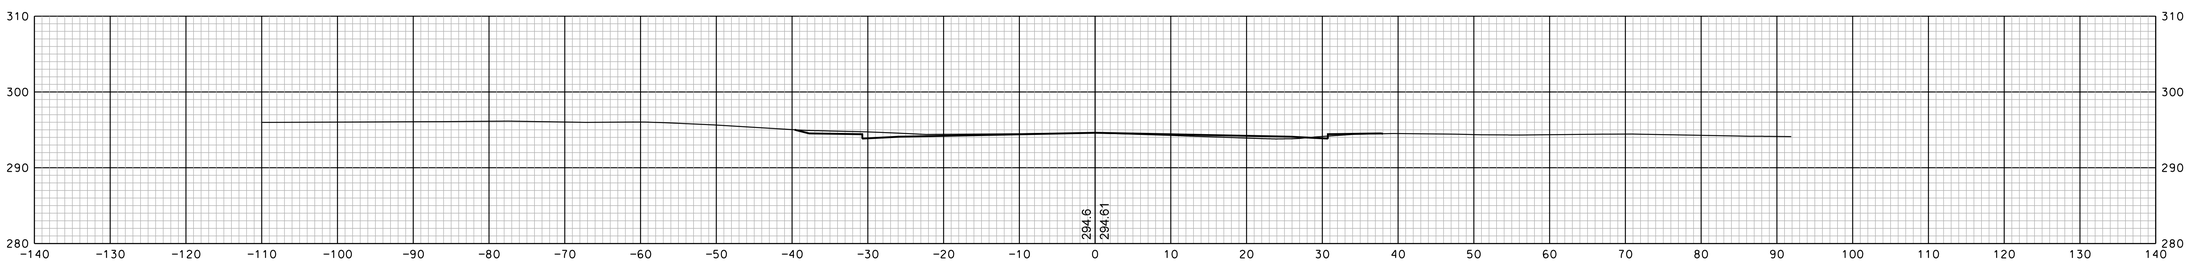

212+00

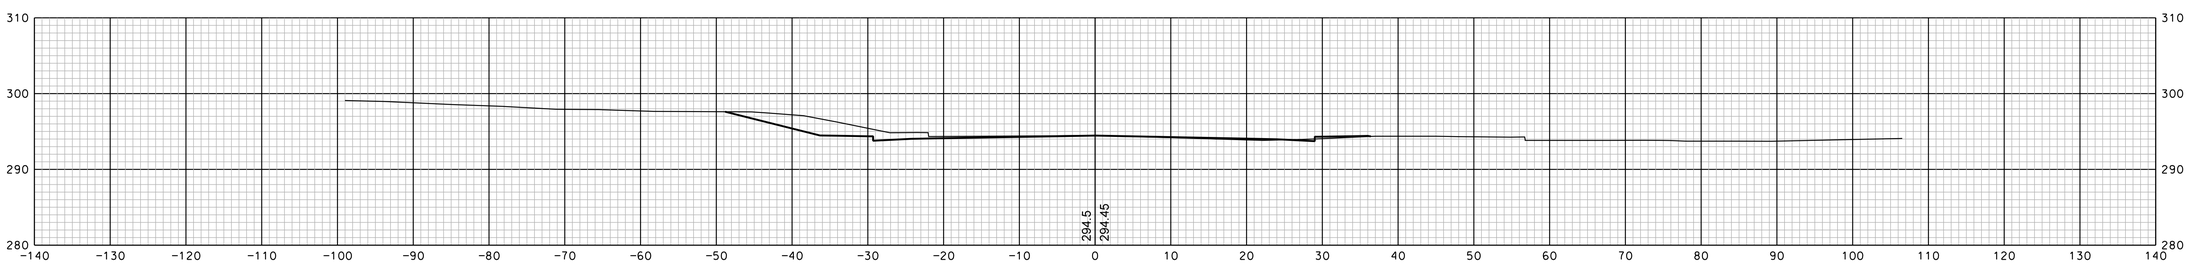

211+50

SHEET TOTALS			
COMMON EXCAV.	– C.Y.	ROCK EXCAV.	– C.Y.
FILL	– C.Y.	MUCK EXCAV.	– C.Y.

DGN	STATE PROJECT NO.	SHEET NO.	TOTAL SHEETS
13065xs	13065	272	346

REVISIONS AFTER PROPOSAL

NUMBER	DATE	STATION	STATION	DESCRIPTION

SDR PROCESSED		DATE
NEW DESIGN	EMM	DATE 1/23/2020
SHEET CHECKED	NCF	DATE 1/23/2020
AS BUILT DETAILS		DATE

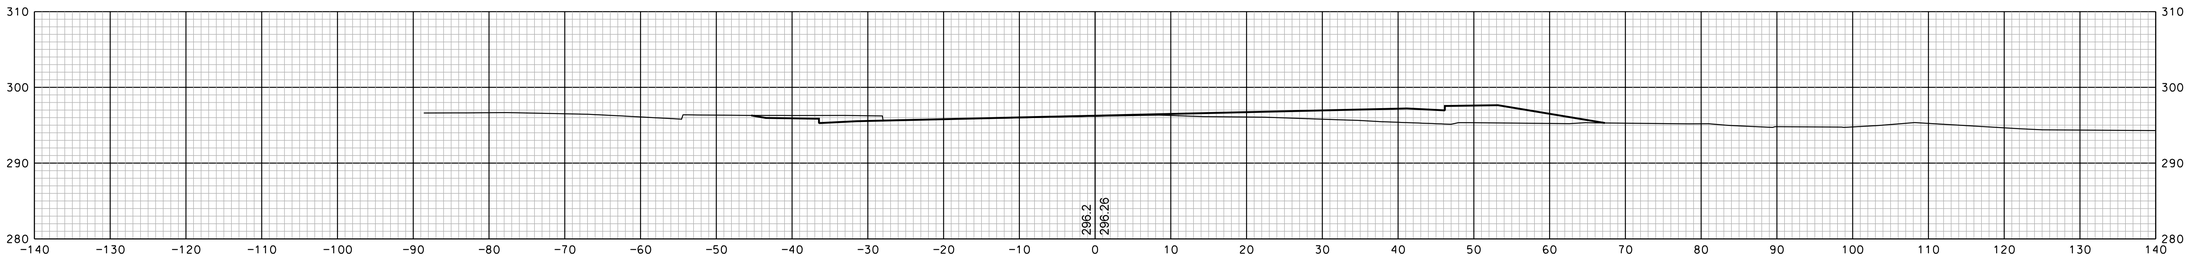

214+00

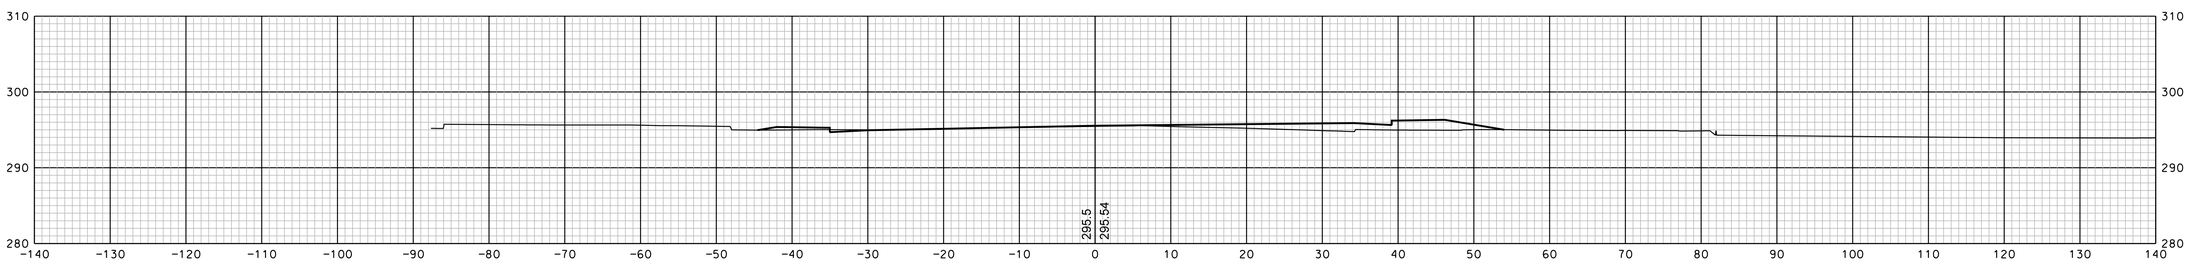

213+50

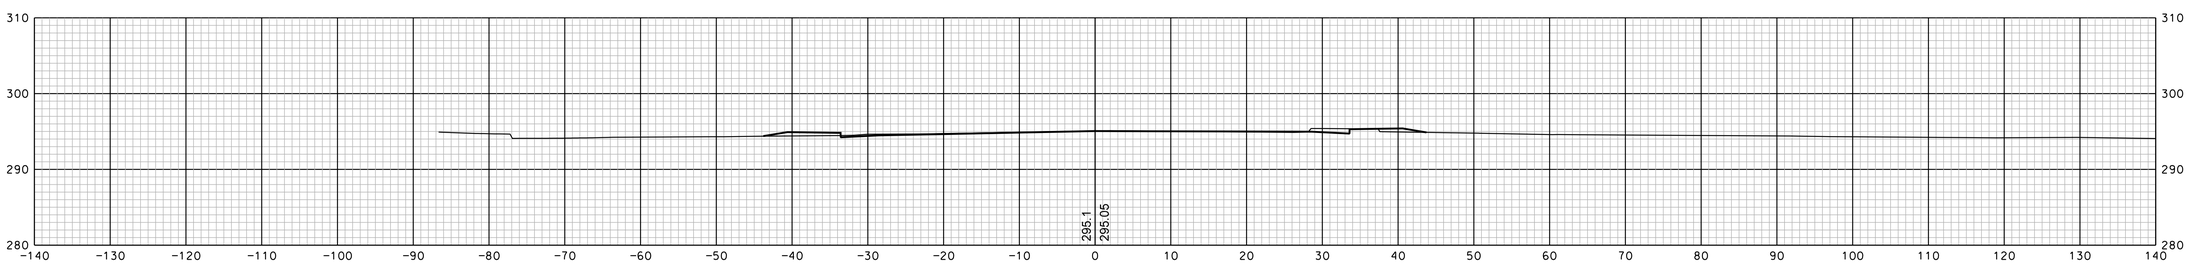

213+00

REVISIONS AFTER PROPOSAL			
NUMBER	DATE	STATION	DESCRIPTION

SDR PROCESSED		DATE	
NEW DESIGN	EMM	DATE	1/23/2020
SHEET CHECKED	NCF	DATE	1/23/2020
AS BUILT DETAILS		DATE	

SHEET TOTALS

COMMON EXCAV. – C.Y. ROCK EXCAV. – C.Y.

FILL – C.Y. MUCK EXCAV. – C.Y.

DGN	STATE PROJECT NO.	SHEET NO.	TOTAL SHEETS
13065xs	13065	273	346

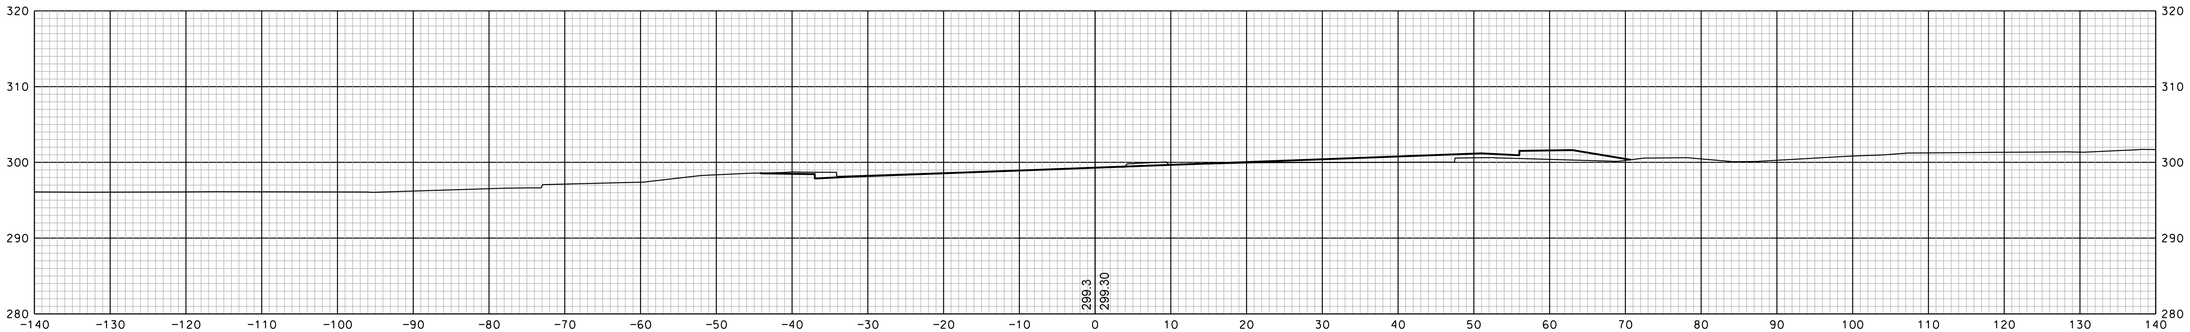

215+50

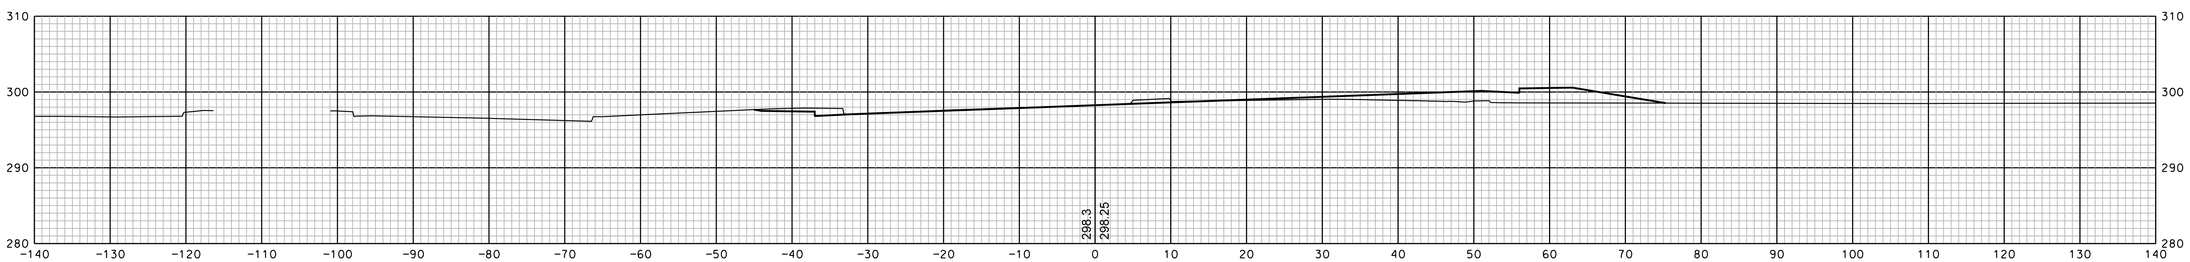

215+00

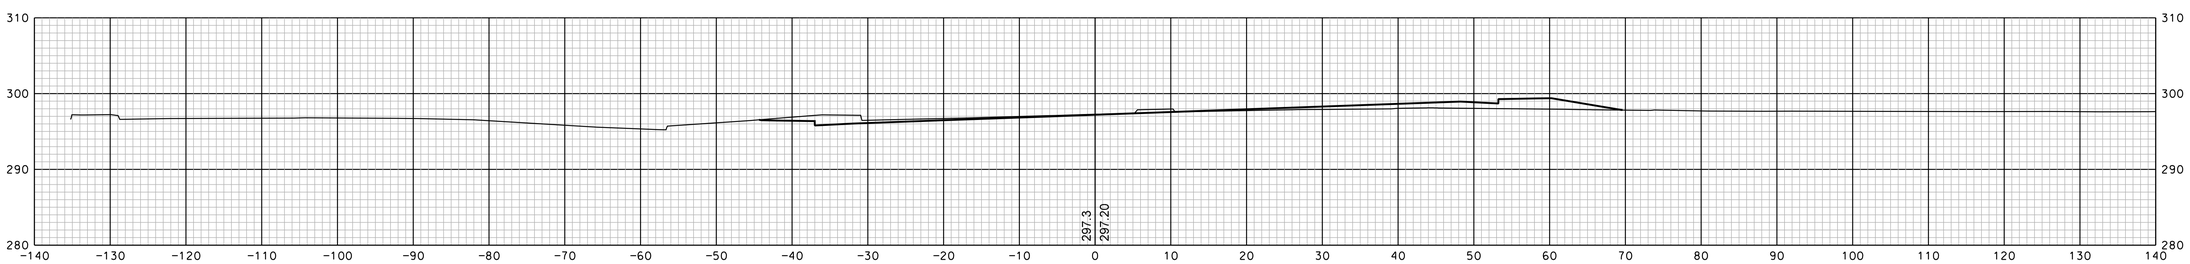

214+50

REVISIONS AFTER PROPOSAL

NUMBER	DATE	STATION	STATION	DESCRIPTION

		DATE
SDR PROCESSED		
NEW DESIGN	EMM	DATE 1/23/2020
SHEET CHECKED	NCF	DATE 1/23/2020
AS BUILT DETAILS		DATE

SHEET TOTALS

COMMON EXCAV. – C.Y. ROCK EXCAV. – C.Y.

FILL – C.Y. MUCK EXCAV. – C.Y.

DGN	STATE PROJECT NO.	SHEET NO.	TOTAL SHEETS
13065xs	13065	274	346

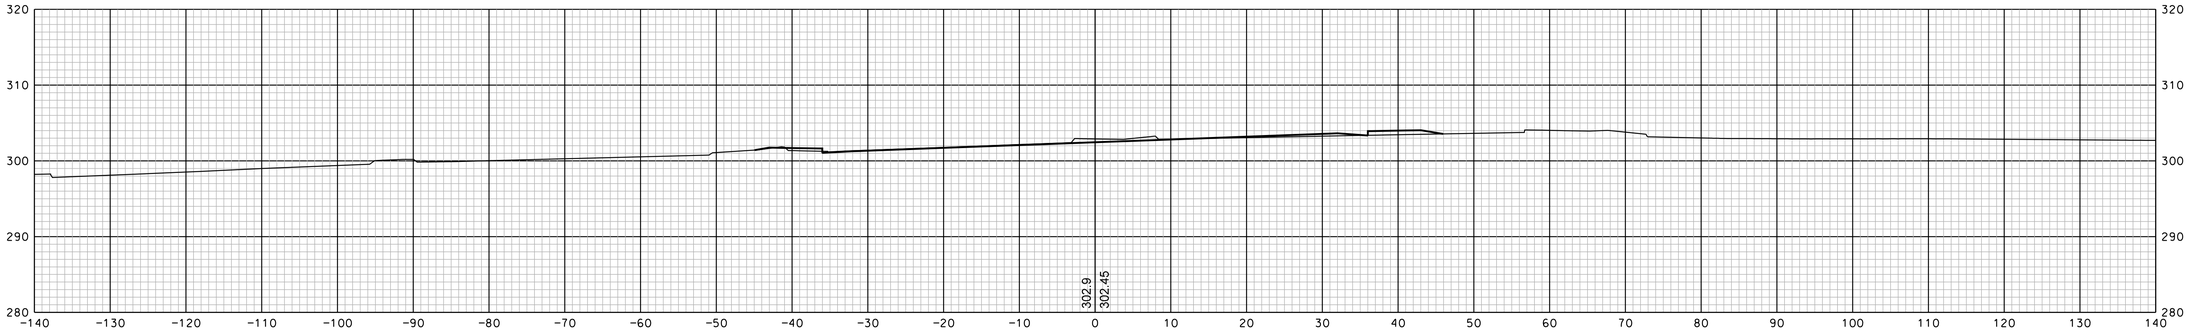

217+00

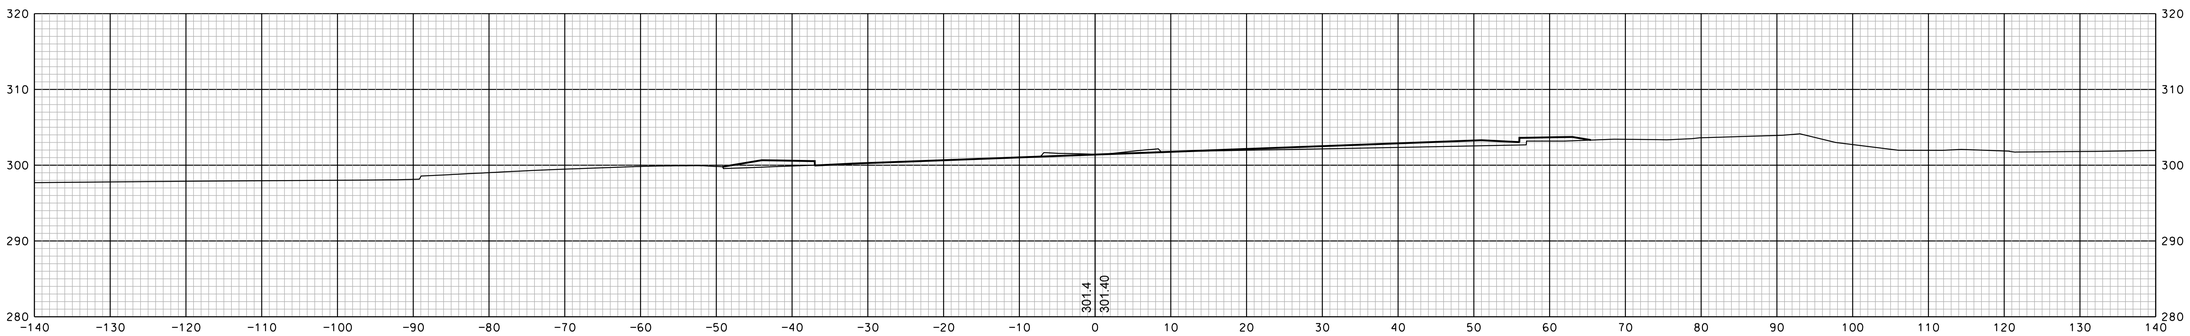

216+50

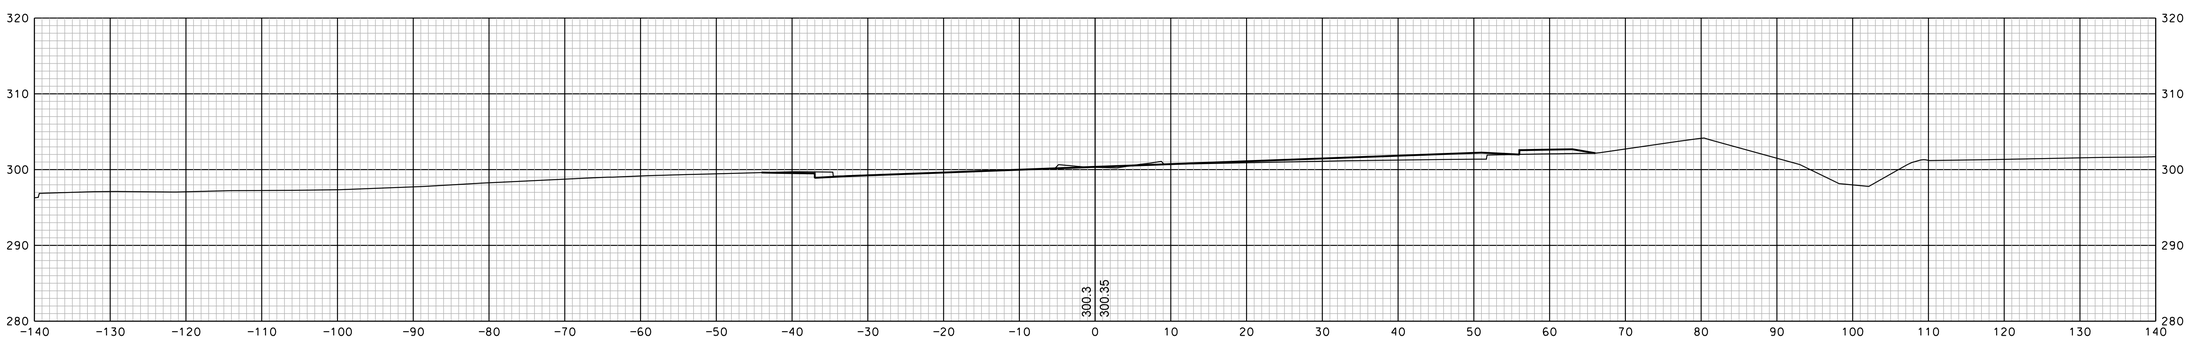

216+00

REVISIONS AFTER PROPOSAL			
NUMBER	DATE	STATION	STATION	DESCRIPTION

SDR PROCESSED		DATE	
NEW DESIGN	EMM	DATE	1/23/2020
SHEET CHECKED	NCF	DATE	1/23/2020
AS BUILT DETAILS		DATE	

SHEET TOTALS

COMMON EXCAV.	– C.Y.	ROCK EXCAV.	– C.Y.
FILL	– C.Y.	MUCK EXCAV.	– C.Y.

DGN	STATE PROJECT NO.	SHEET NO.	TOTAL SHEETS
13065xs	13065	275	346

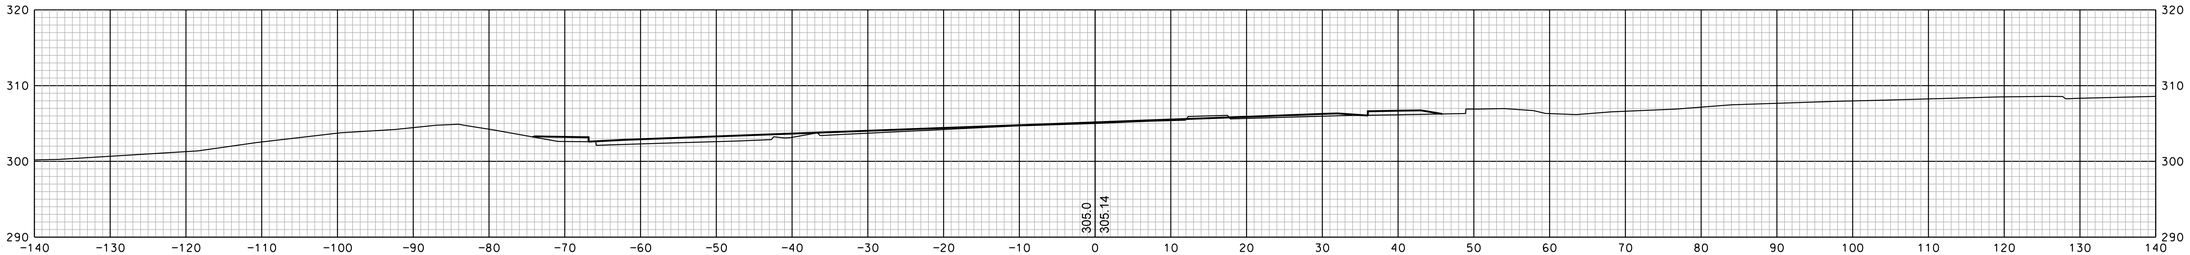

218+50

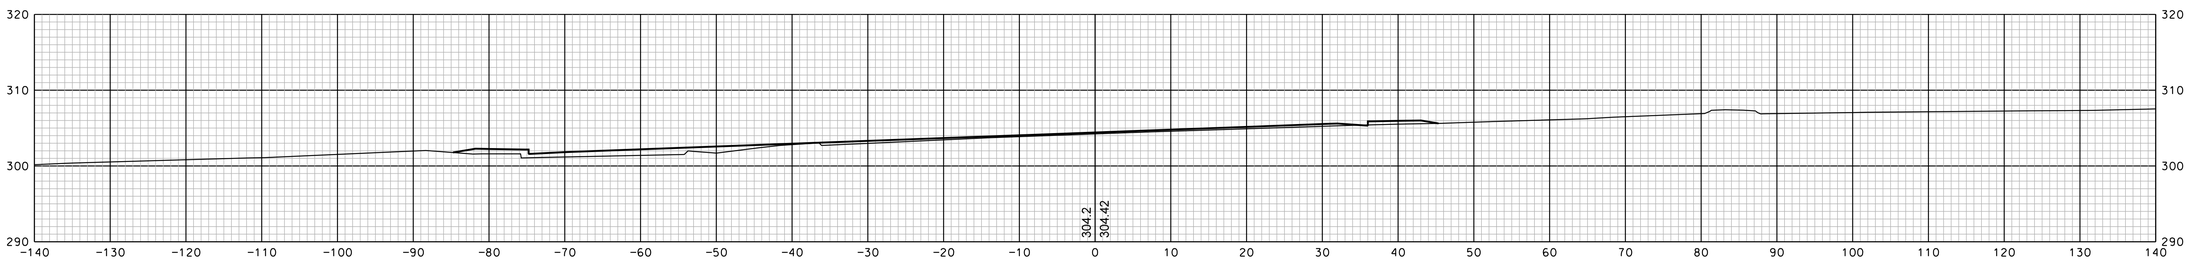

218+00

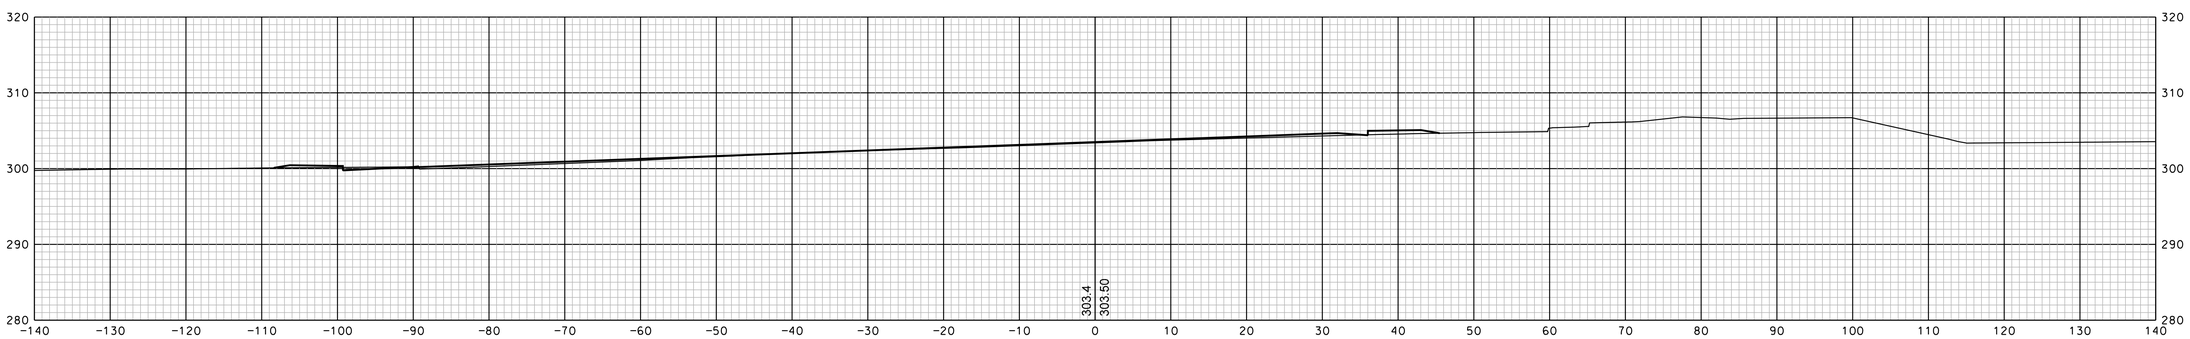

217+50

SHEET TOTALS			
COMMON EXCAV.	– C.Y.	ROCK EXCAV.	– C.Y.
FILL	– C.Y.	MUCK EXCAV.	– C.Y.

DGN	STATE PROJECT NO.	SHEET NO.	TOTAL SHEETS
13065xs	13065	276	346

REVISIONS AFTER PROPOSAL

NUMBER	DATE	STATION	STATION	DESCRIPTION

SDR PROCESSED		DATE
NEW DESIGN	EMM	DATE 1/23/2020
SHEET CHECKED	NCF	DATE 1/23/2020
AS BUILT DETAILS		DATE

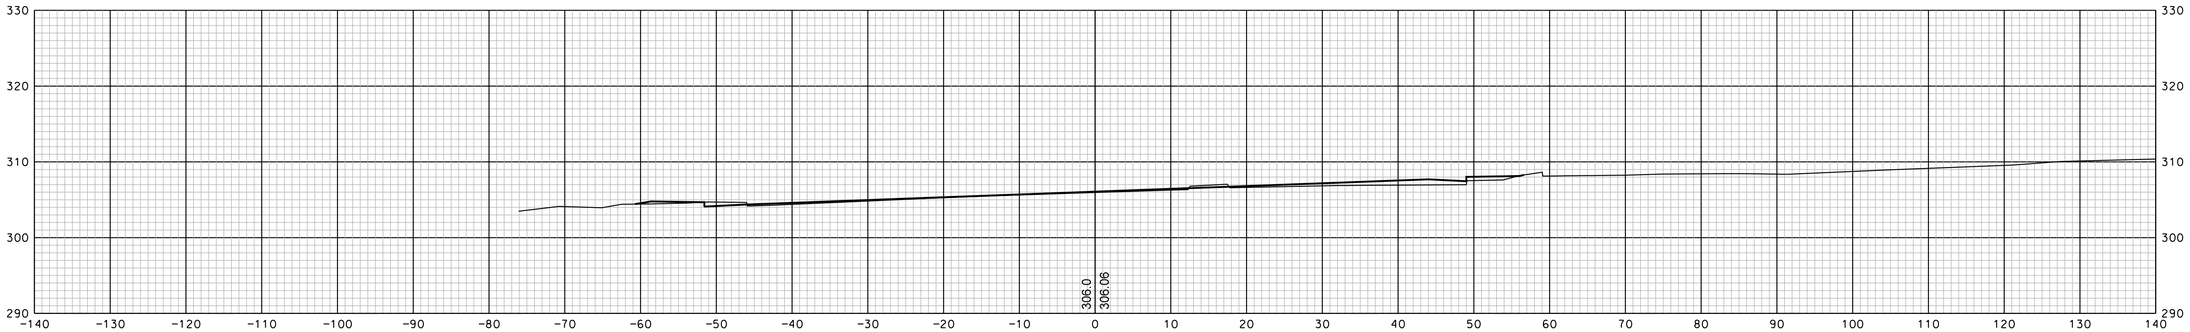

220+00

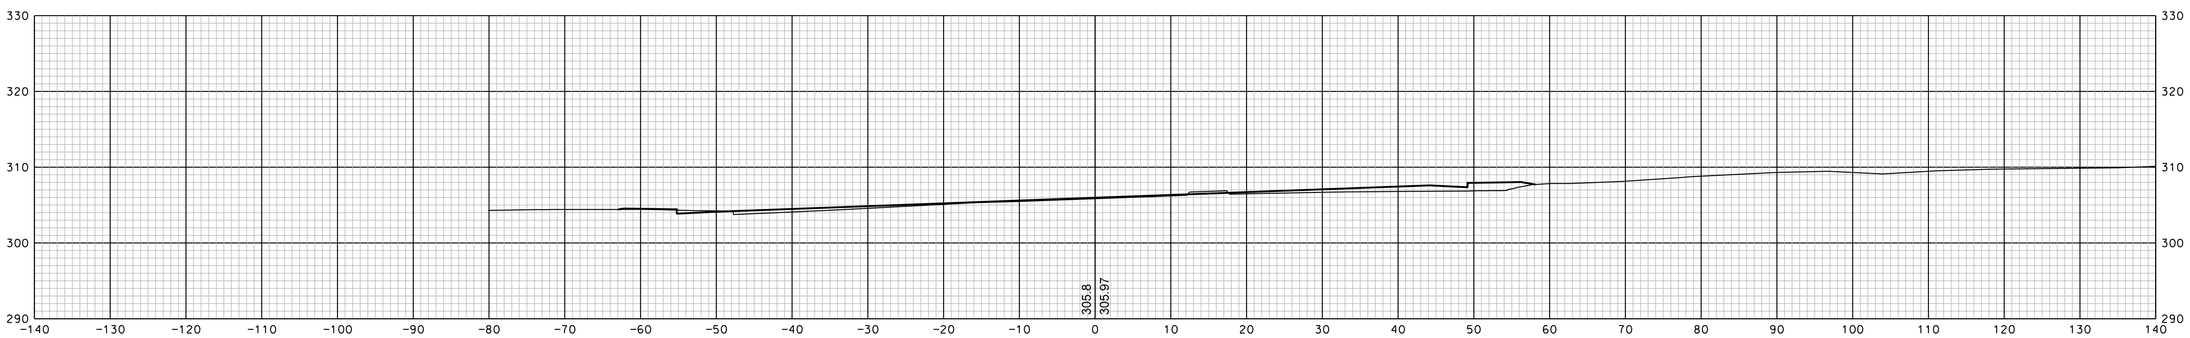

219+50

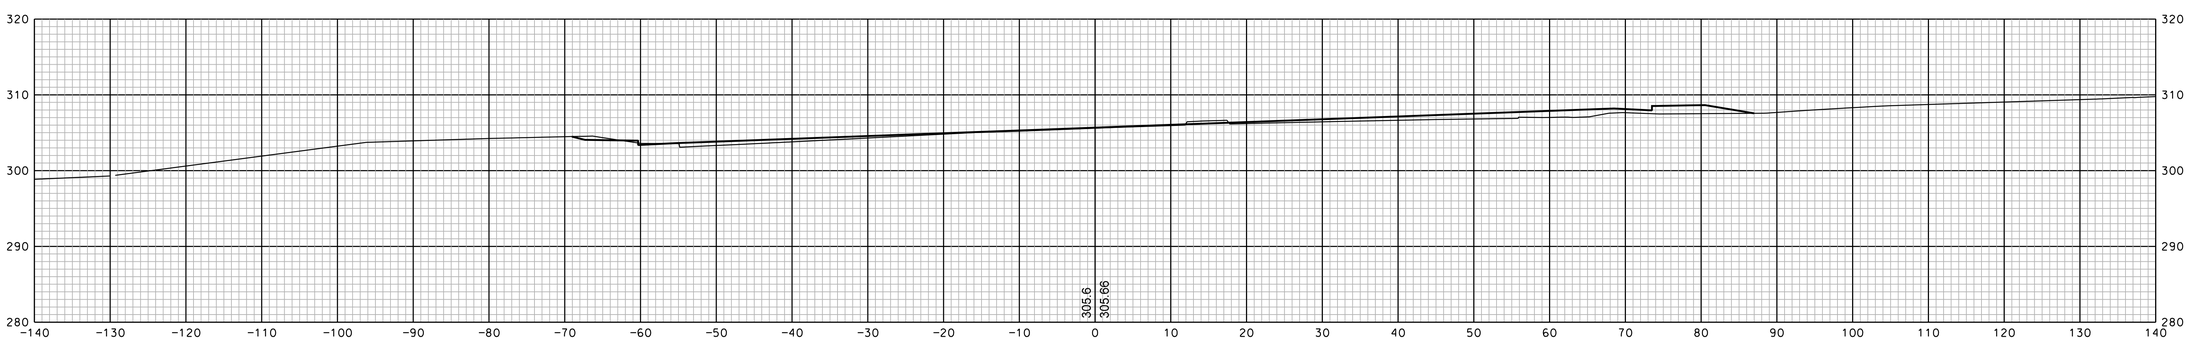

219+00

SHEET TOTALS			
COMMON EXCAV.	– C.Y.	ROCK EXCAV.	– C.Y.
FILL	– C.Y.	MUCK EXCAV.	– C.Y.

DGN	STATE PROJECT NO.	SHEET NO.	TOTAL SHEETS
13065xs	13065	277	346

REVISIONS AFTER PROPOSAL

NUMBER	DATE	STATION	STATION	DESCRIPTION

SDR PROCESSED		DATE
NEW DESIGN	EMM	DATE 1/23/2020
SHEET CHECKED	NCF	DATE 1/23/2020
AS BUILT DETAILS		DATE

REVISIONS AFTER PROPOSAL

NUMBER	DATE	STATION	STATION	DESCRIPTION

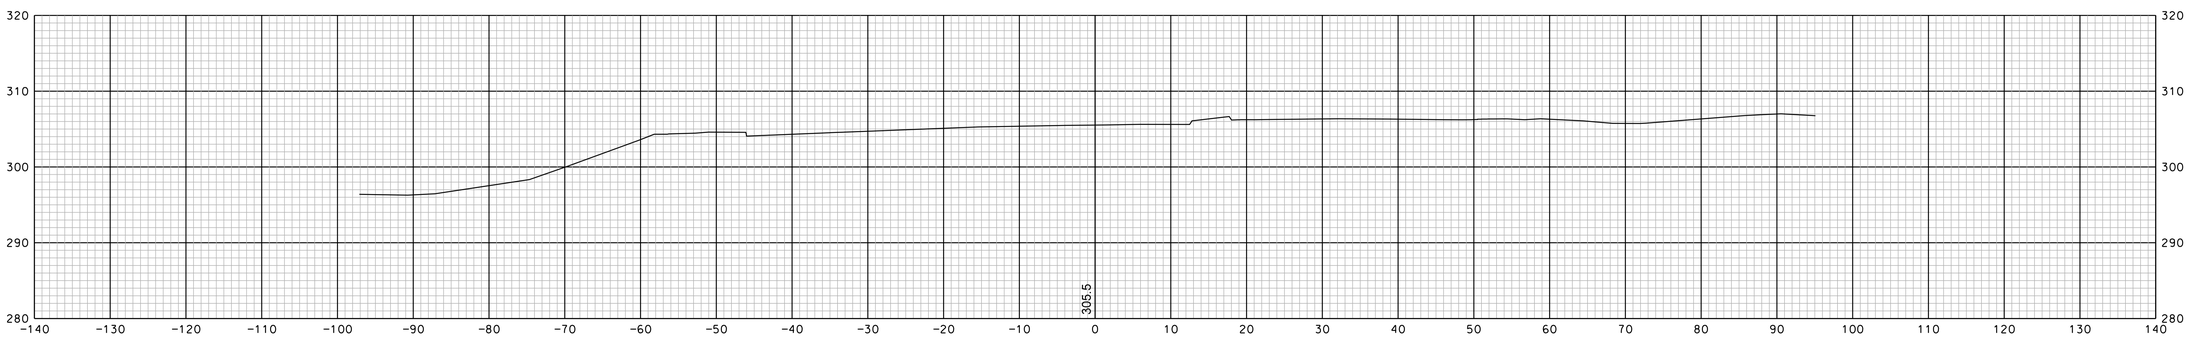

221+00

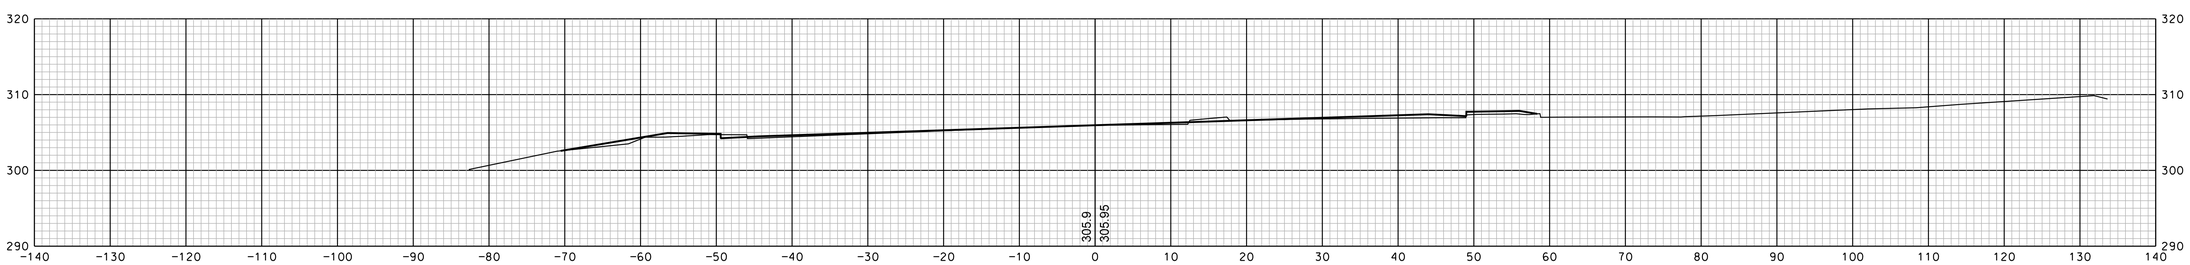

220+50

SHEET TOTALS

COMMON EXCAV.	– C.Y.	ROCK EXCAV.	– C.Y.
FILL	– C.Y.	MUCK EXCAV.	– C.Y.

DGN	STATE PROJECT NO.	SHEET NO.	TOTAL SHEETS
13065xs	13065	278	346

		DATE
SDR PROCESSED		
NEW DESIGN	EMM	DATE 1/23/2020
SHEET CHECKED	NCF	DATE 1/23/2020
AS BUILT DETAILS		DATE

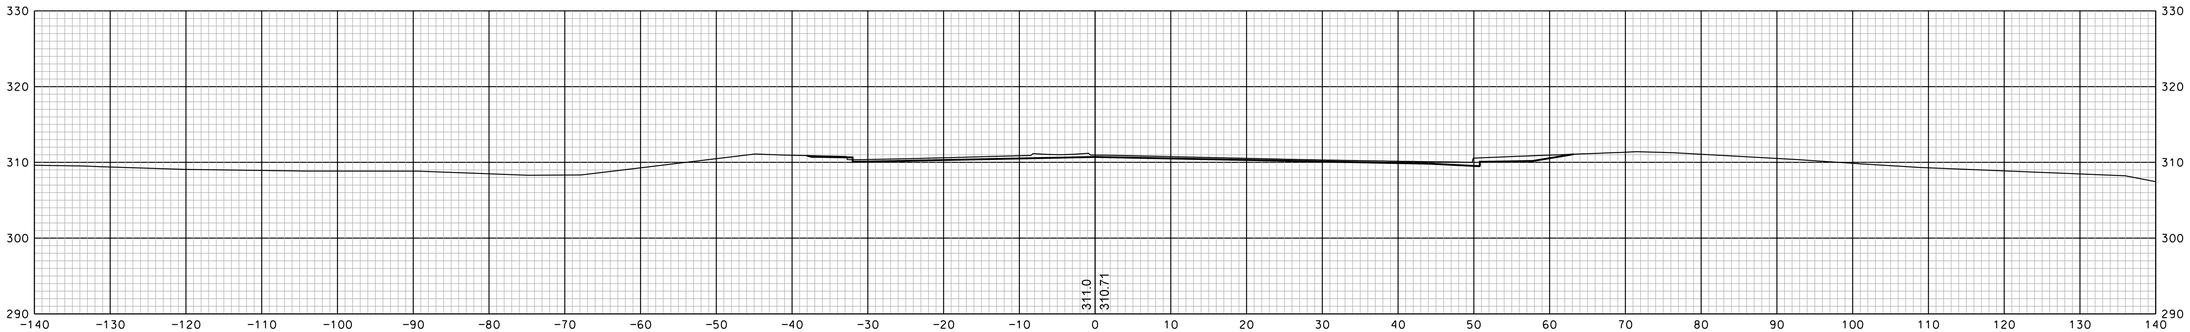

61+00

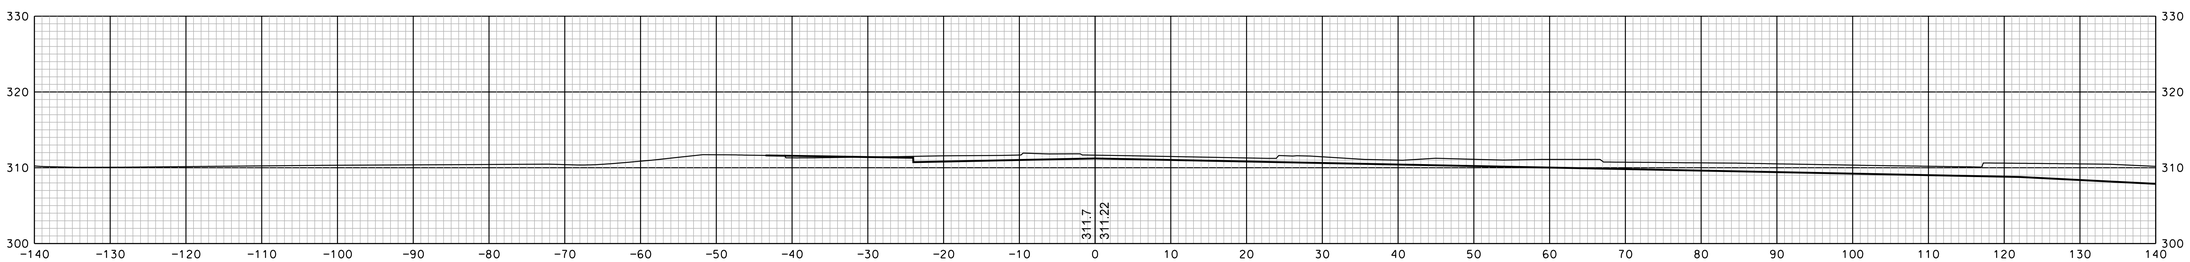

60+50

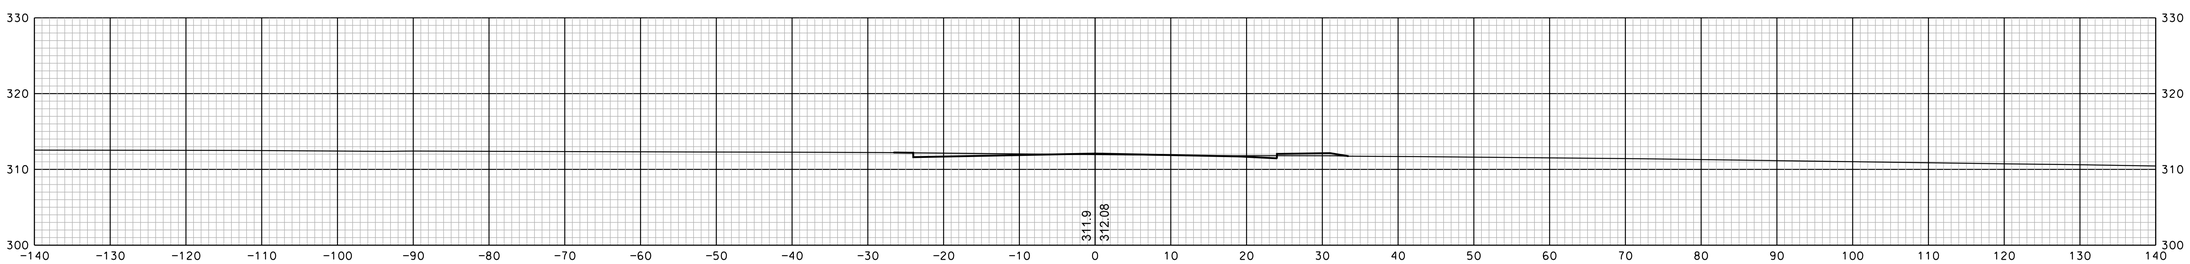

60+00

SHEET TOTALS			
COMMON EXCAV. – C.Y.		ROCK EXCAV. – C.Y.	
FILL – C.Y.		MUCK EXCAV. – C.Y.	
DGN	STATE PROJECT NO.	SHEET NO.	TOTAL SHEETS
13065xs	13065	279	346

REVISIONS AFTER PROPOSAL

NUMBER	DATE	STATION	STATION	DESCRIPTION

		DATE
SDR PROCESSED		
NEW DESIGN	EMM	DATE 1/23/2020
SHEET CHECKED	NCF	DATE 1/23/2020
AS BUILT DETAILS		DATE

Pinkerton Street Sheets 279-282

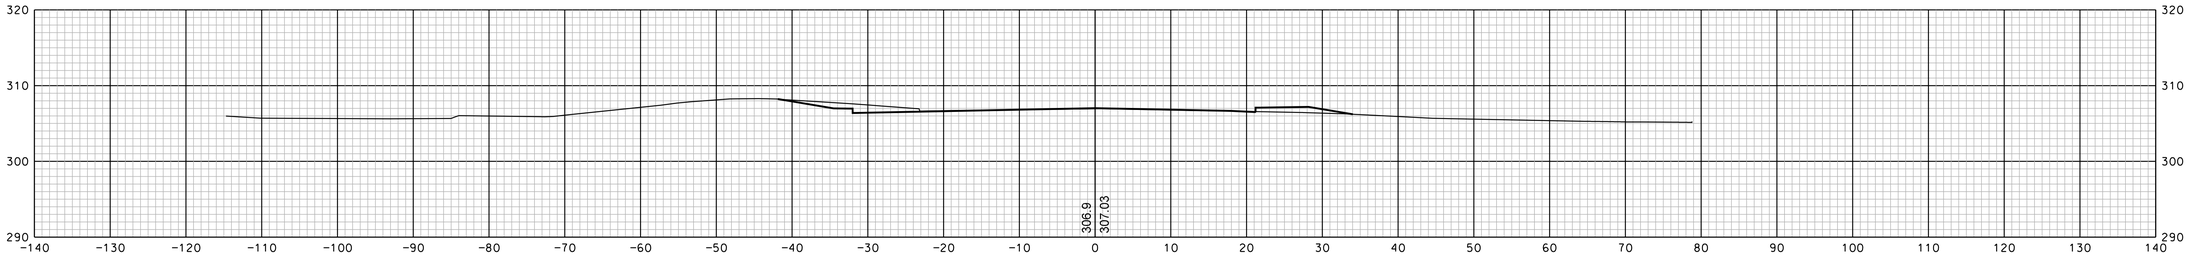

62+50

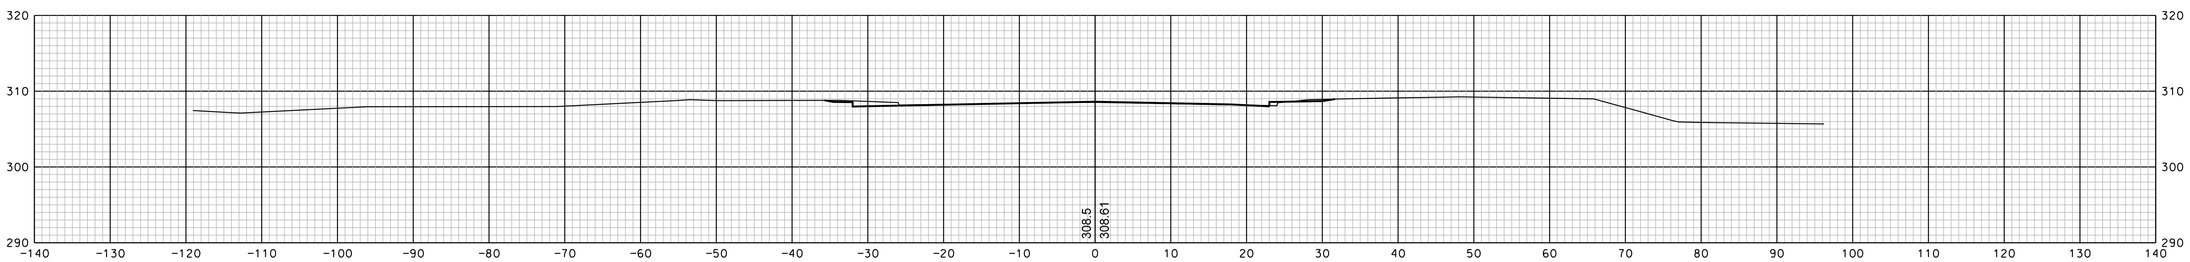

62+00

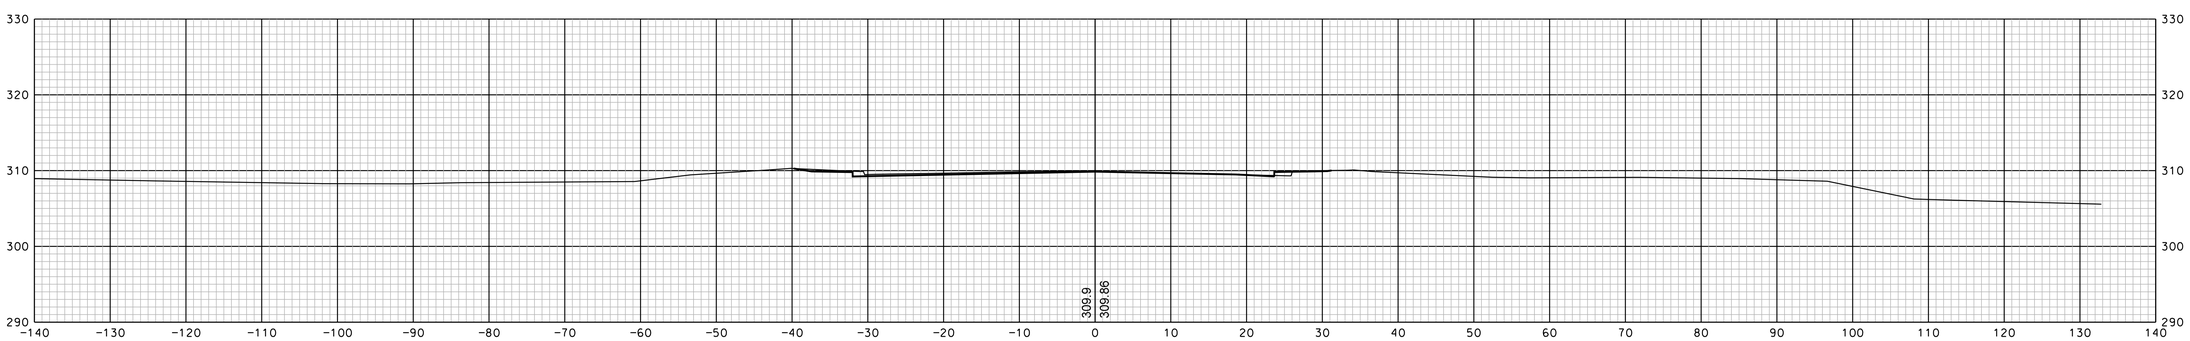

61+50

REVISIONS AFTER PROPOSAL			
NUMBER	DATE	STATION	DESCRIPTION

SDR PROCESSED		DATE	
NEW DESIGN	EMM	DATE	1/23/2020
SHEET CHECKED	NCF	DATE	1/23/2020
AS BUILT DETAILS		DATE	

SHEET TOTALS

COMMON EXCAV. – C.Y. ROCK EXCAV. – C.Y.

FILL – C.Y. MUCK EXCAV. – C.Y.

DGN	STATE PROJECT NO.	SHEET NO.	TOTAL SHEETS
13065xs	13065	280	346

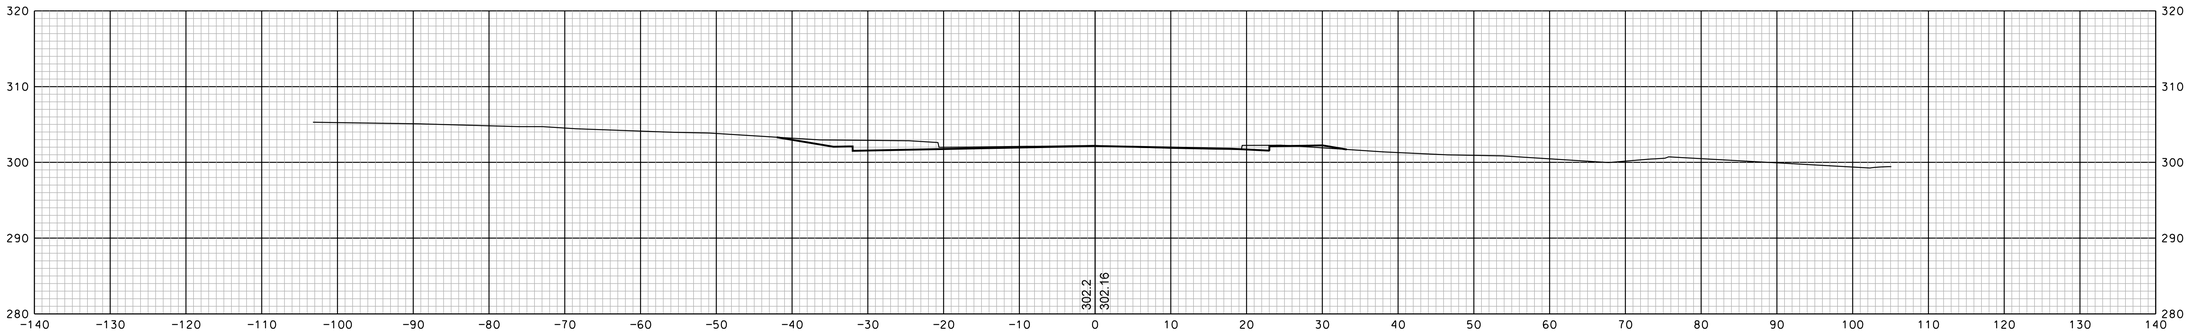

64+00

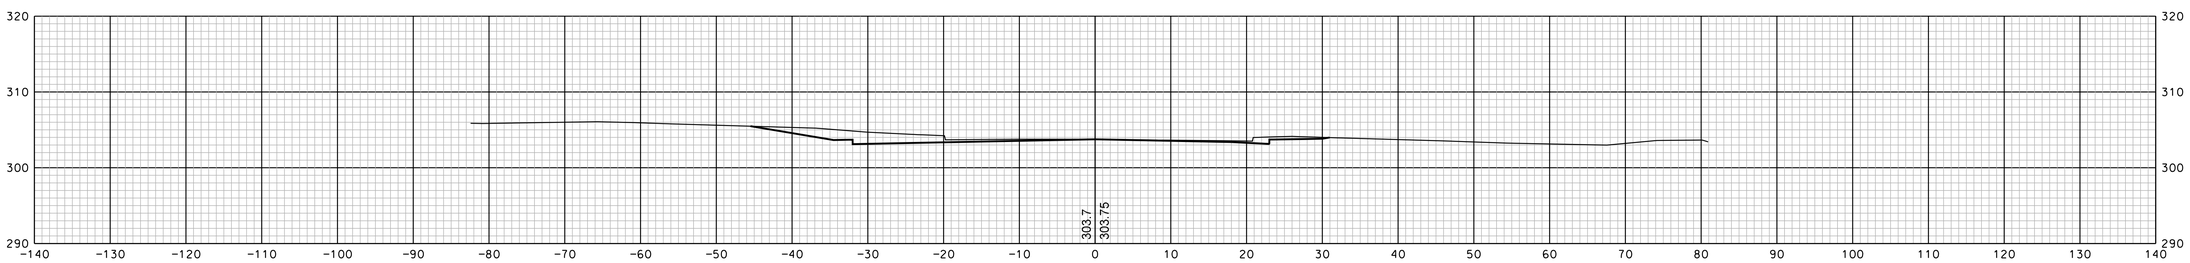

63+50

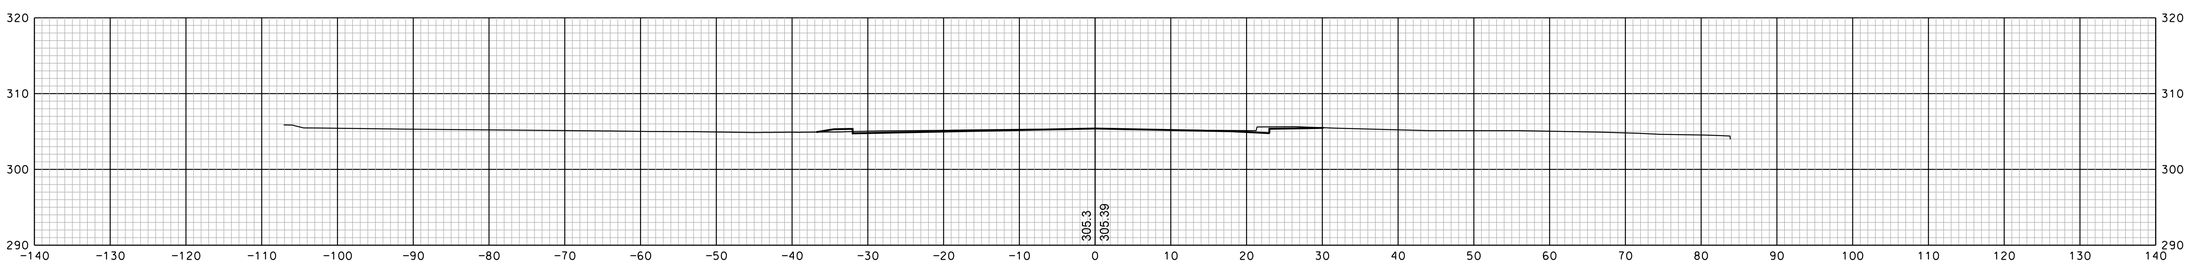

63+00

REVISIONS AFTER PROPOSAL

NUMBER	DATE	STATION	STATION	DESCRIPTION

		DATE
SDR PROCESSED		
NEW DESIGN	EMM	DATE 1/23/2020
SHEET CHECKED	NCF	DATE 1/23/2020
AS BUILT DETAILS		DATE

SHEET TOTALS

COMMON EXCAV. – C.Y. ROCK EXCAV. – C.Y.

FILL – C.Y. MUCK EXCAV. – C.Y.

DGN	STATE PROJECT NO.	SHEET NO.	TOTAL SHEETS
13065xs	13065	281	346

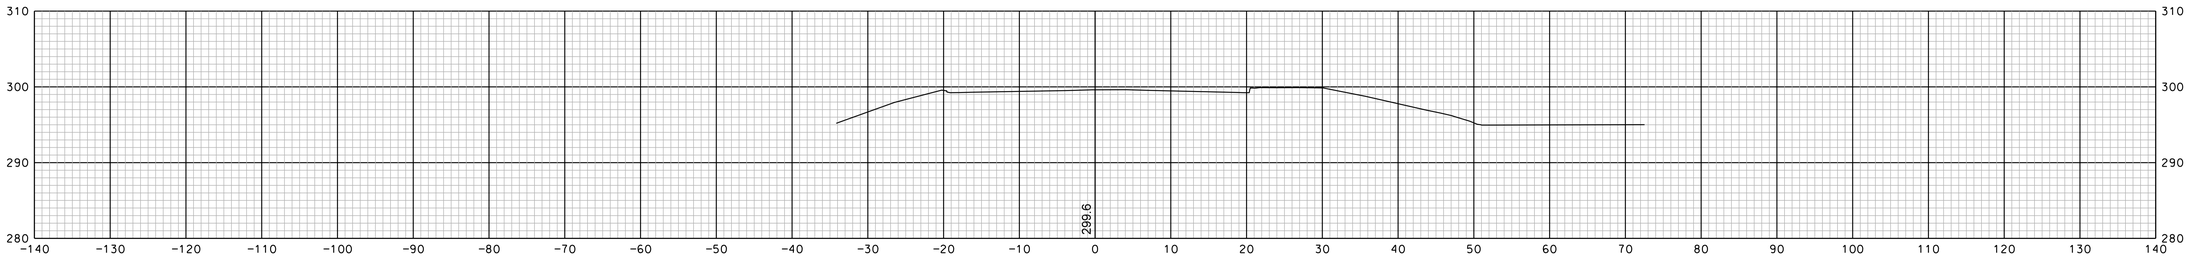

65+50

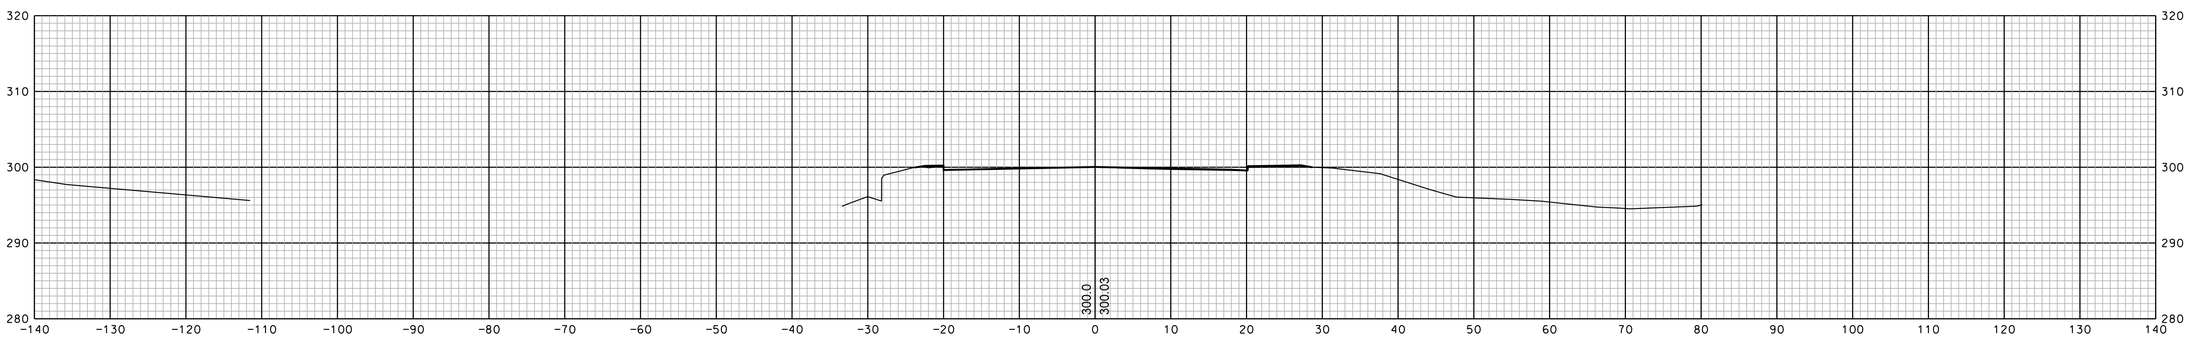

65+00

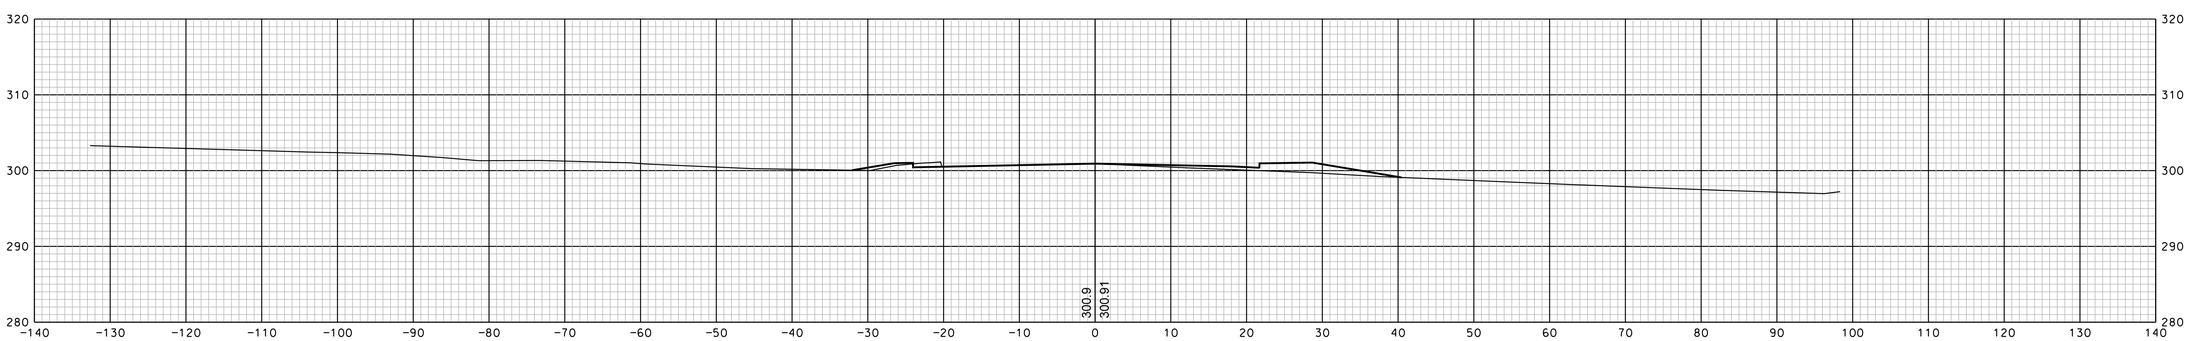

64+50

REVISIONS AFTER PROPOSAL

NUMBER	DATE	STATION	STATION	DESCRIPTION

SDR PROCESSED		DATE
NEW DESIGN	EMM	DATE 1/23/2020
SHEET CHECKED	NCF	DATE 1/23/2020
AS BUILT DETAILS		DATE

SHEET TOTALS

COMMON EXCAV. – C.Y. ROCK EXCAV. – C.Y.

FILL – C.Y. MUCK EXCAV. – C.Y.

DGN	STATE PROJECT NO.	SHEET NO.	TOTAL SHEETS
13065xs	13065	282	346

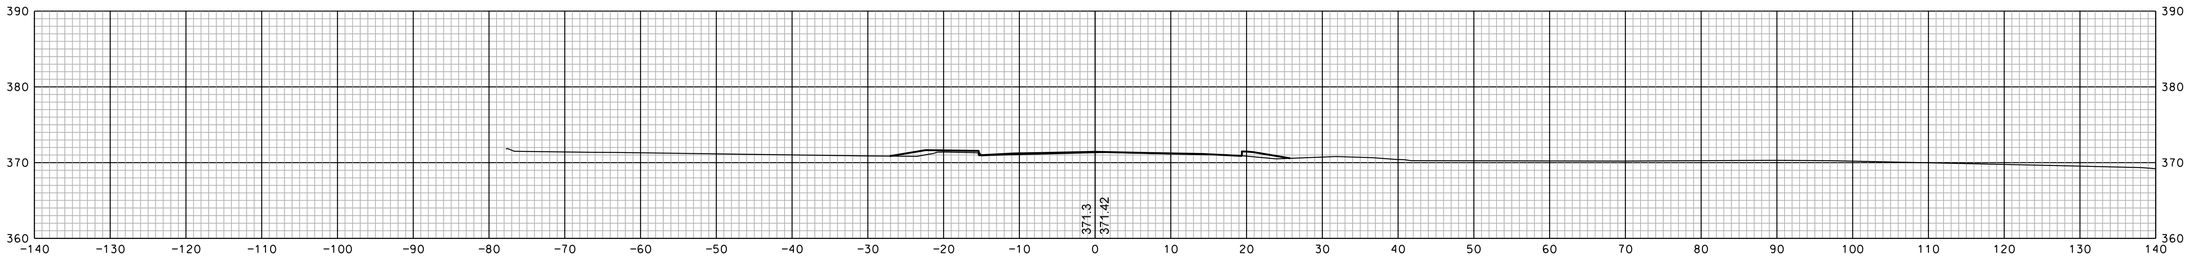

310+50

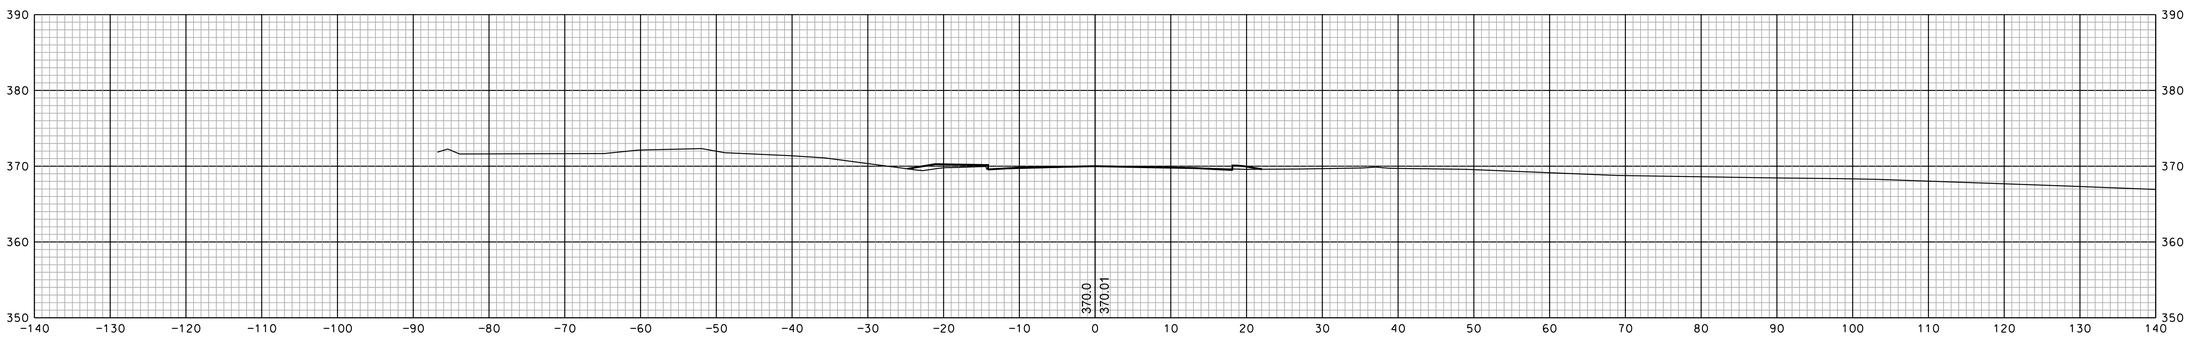

310+00

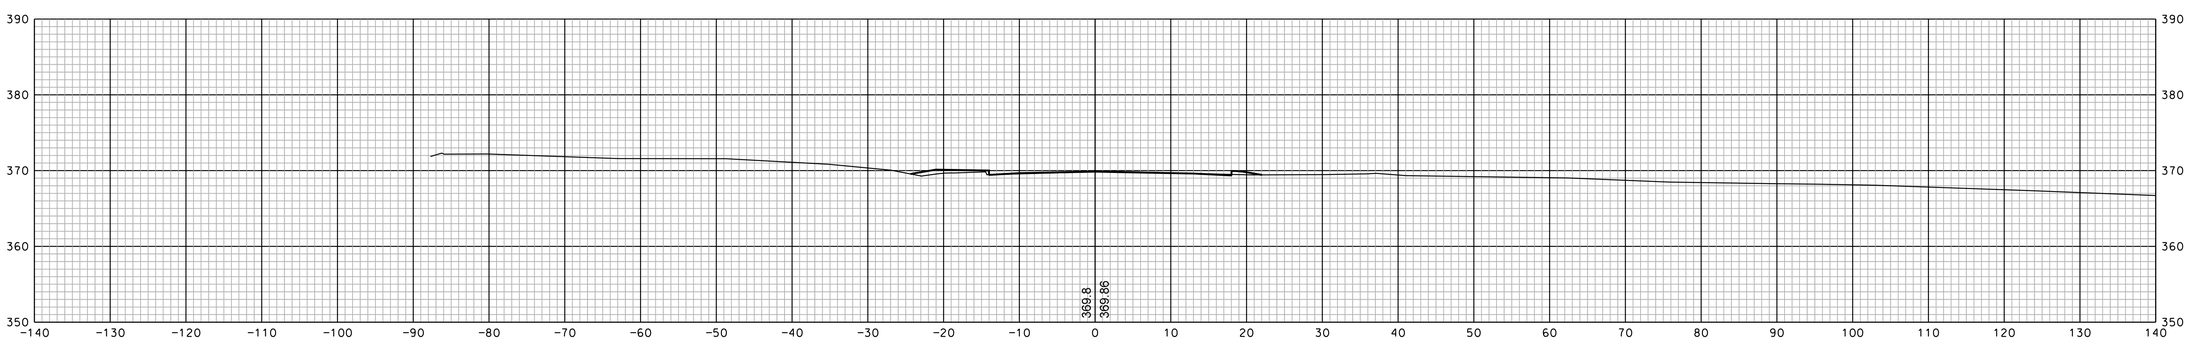

309+95

SHEET TOTALS			
COMMON EXCAV.	– C.Y.	ROCK EXCAV.	– C.Y.
FILL	– C.Y.	MUCK EXCAV.	– C.Y.

DGN	STATE PROJECT NO.	SHEET NO.	TOTAL SHEETS
13065xs	13065	283	346

REVISIONS AFTER PROPOSAL

NUMBER	DATE	STATION	STATION	DESCRIPTION

SDR PROCESSED		DATE	
NEW DESIGN	EMM	DATE	1/23/2020
SHEET CHECKED	NGF	DATE	1/23/2020
AS BUILT DETAILS		DATE	

NH Route 28 Bypass Sheets 283-299

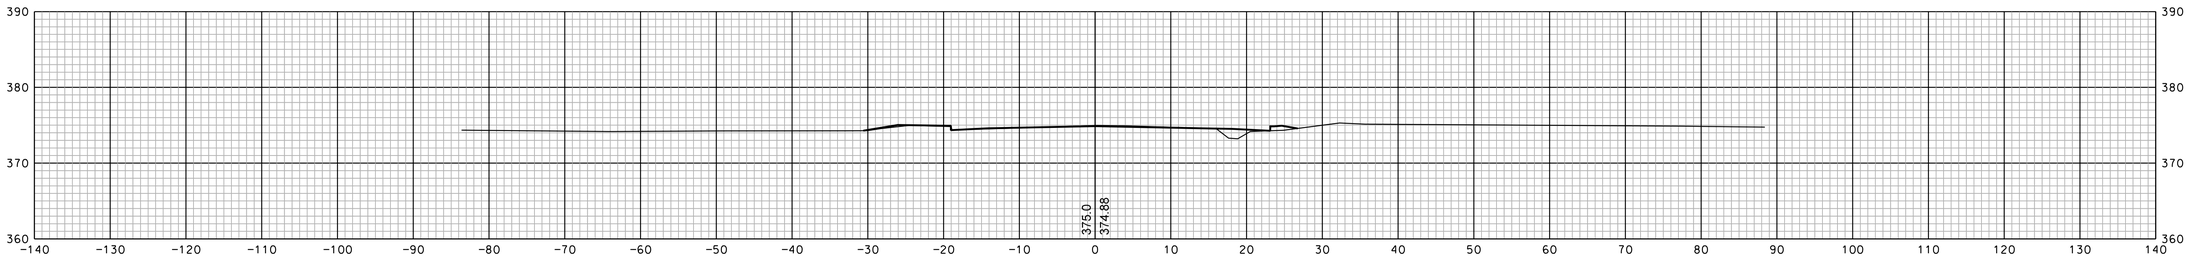

312+00

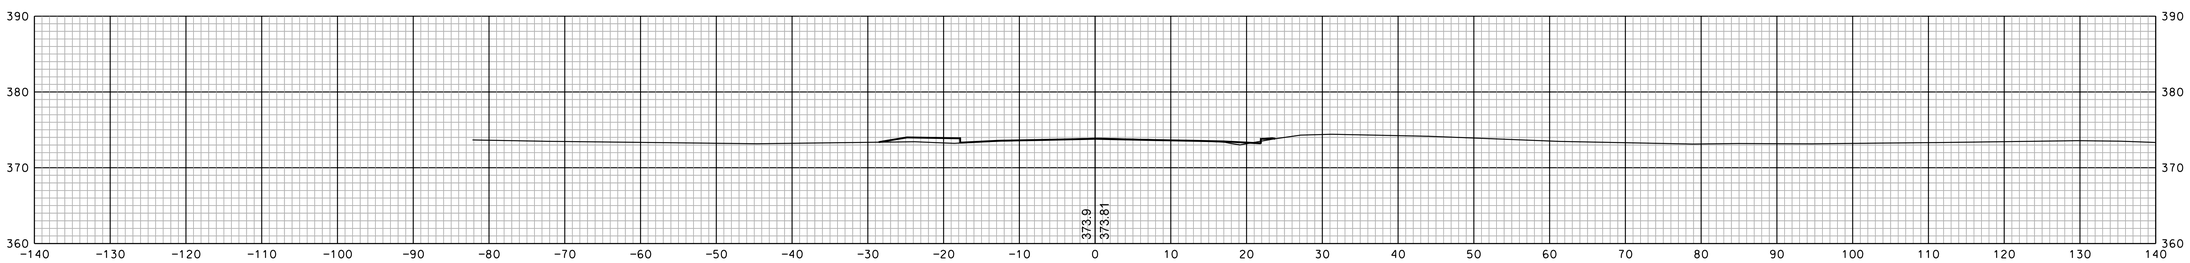

311+50

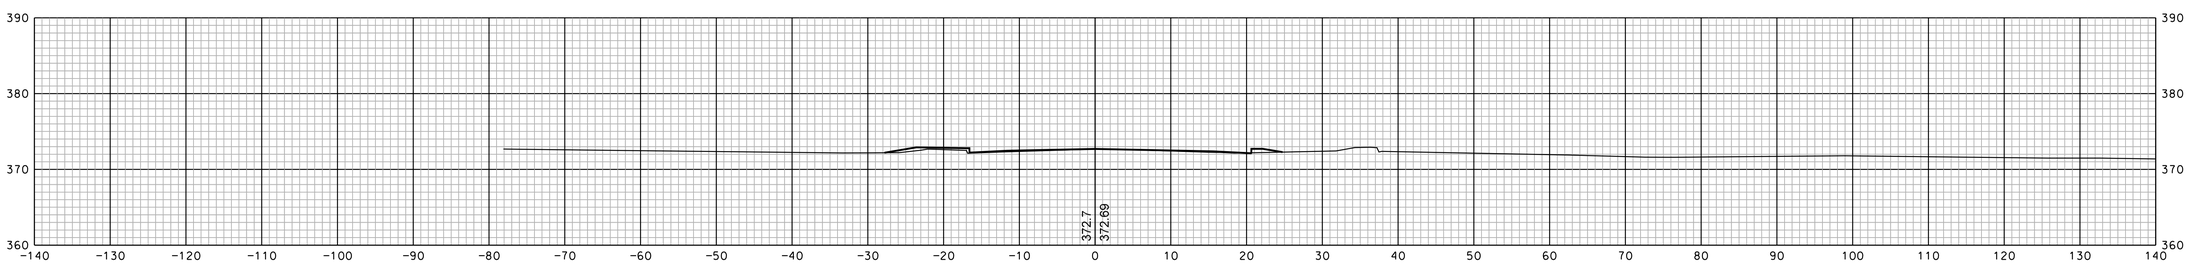

311+00

SHEET TOTALS			
COMMON EXCAV.	– C.Y.	ROCK EXCAV.	– C.Y.
FILL	– C.Y.	MUCK EXCAV.	– C.Y.

DGN	STATE PROJECT NO.	SHEET NO.	TOTAL SHEETS
13065xs	13065	284	346

REVISIONS AFTER PROPOSAL

NUMBER	DATE	STATION	STATION	DESCRIPTION

SDR PROCESSED		DATE
NEW DESIGN	EMM	DATE 1/23/2020
SHEET CHECKED	NCF	DATE 1/23/2020
AS BUILT DETAILS		DATE

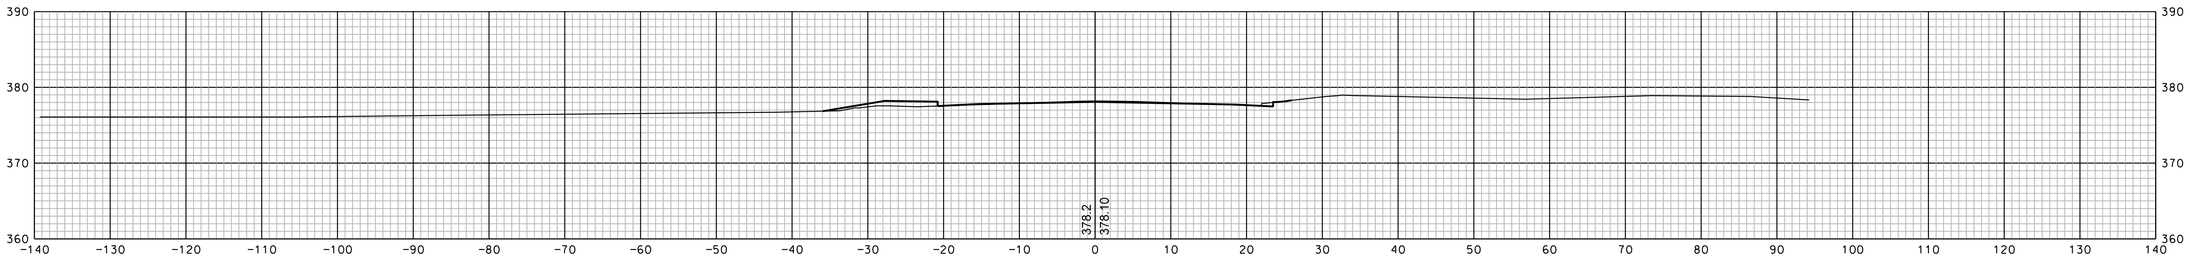

313+50

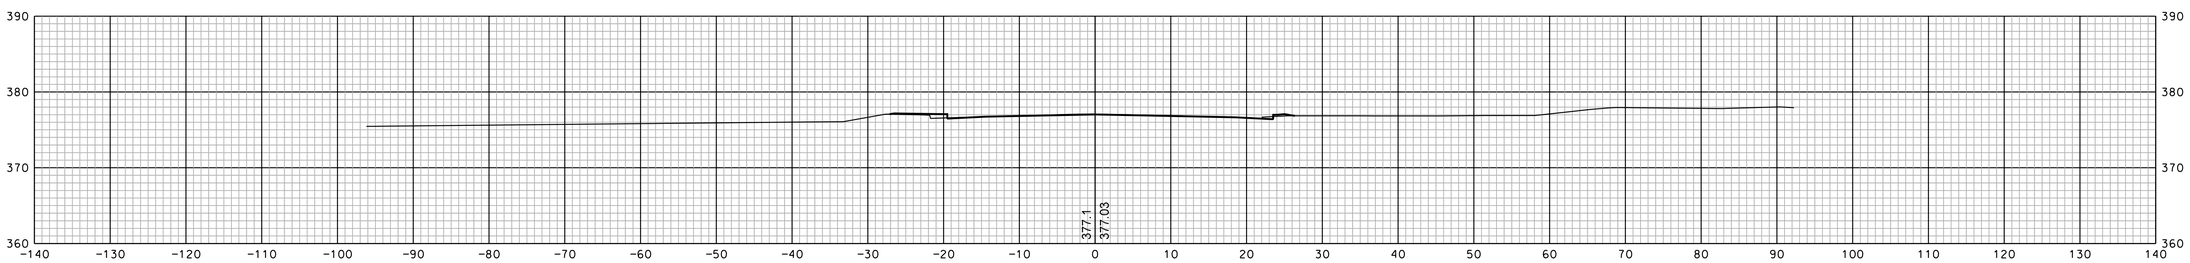

313+00

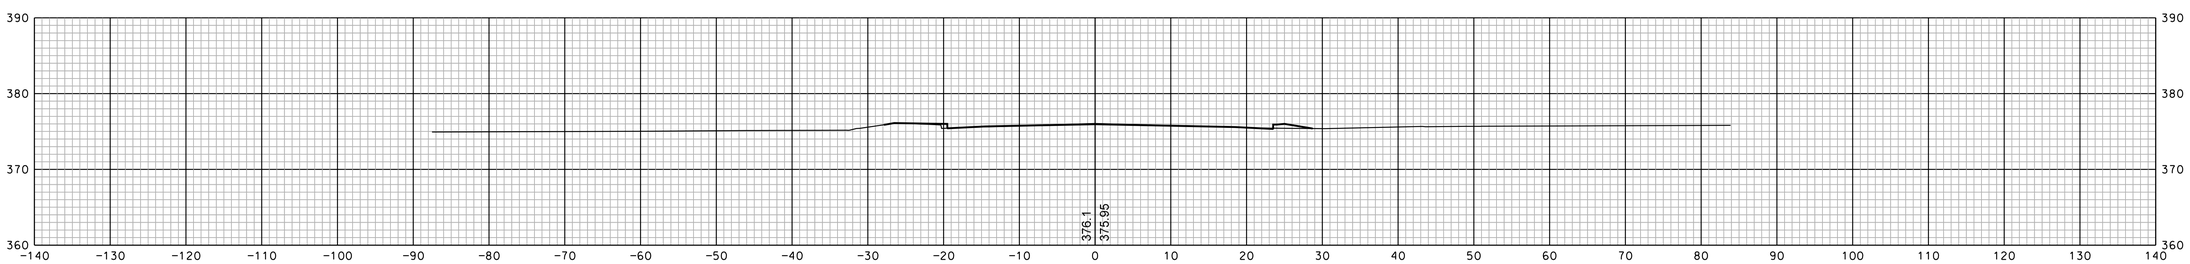

312+50

REVISIONS AFTER PROPOSAL			
NUMBER	DATE	STATION	DESCRIPTION

SDR PROCESSED		DATE
NEW DESIGN	EMM	DATE 1/23/2020
SHEET CHECKED	NCF	DATE 1/23/2020
AS BUILT DETAILS		DATE

SHEET TOTALS

COMMON EXCAV. – C.Y. ROCK EXCAV. – C.Y.

FILL – C.Y. MUCK EXCAV. – C.Y.

DGN	STATE PROJECT NO.	SHEET NO.	TOTAL SHEETS
13065xs	13065	285	346

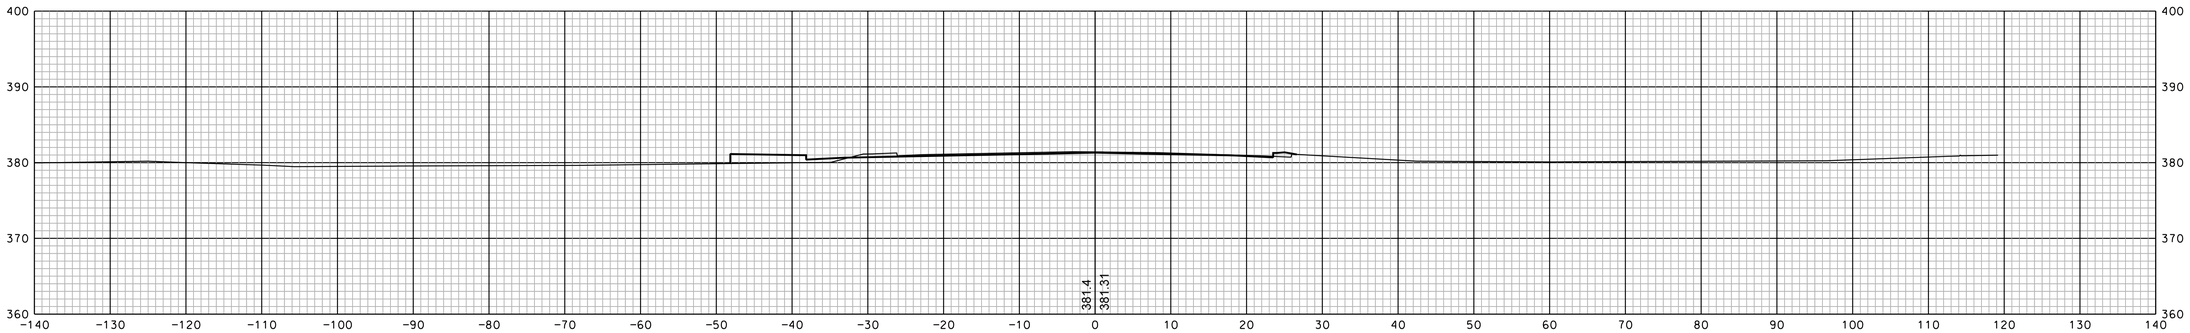

315+00

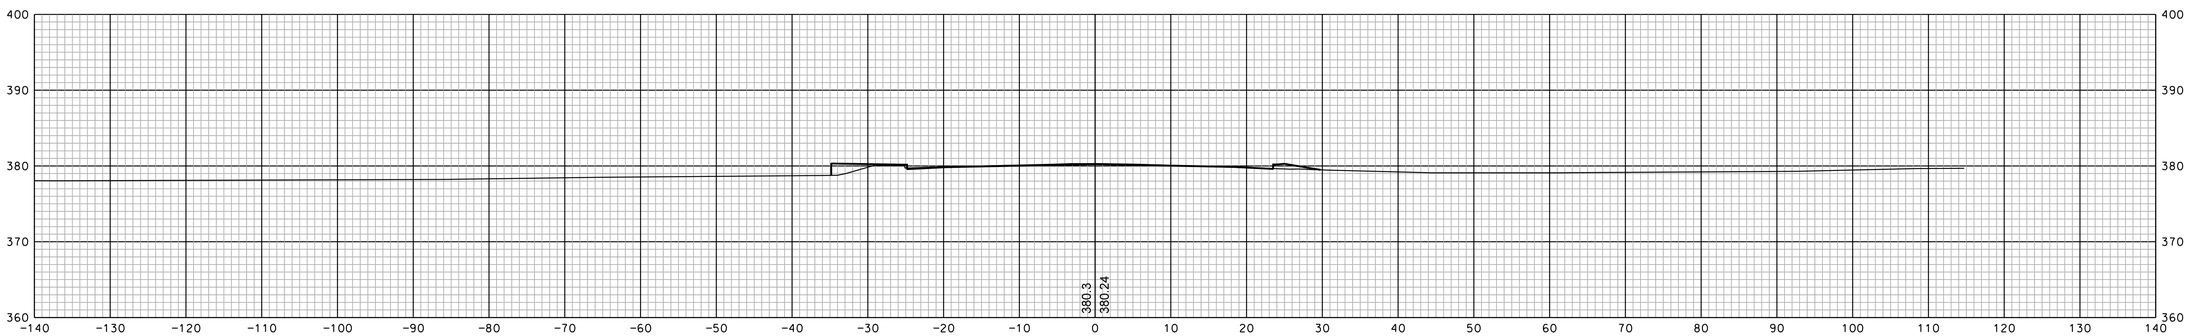

314+50

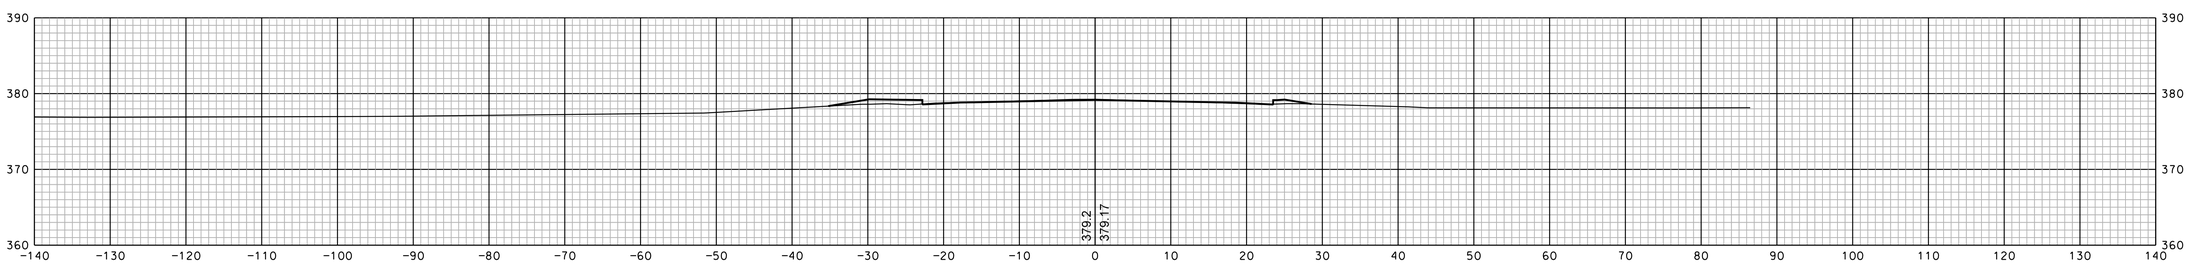

314+00

SHEET TOTALS			
COMMON EXCAV.	– C.Y.	ROCK EXCAV.	– C.Y.
FILL	– C.Y.	MUCK EXCAV.	– C.Y.

DGN	STATE PROJECT NO.	SHEET NO.	TOTAL SHEETS
13065xs	13065	286	346

REVISIONS AFTER PROPOSAL

NUMBER	DATE	STATION	STATION	DESCRIPTION

		DATE
SDR PROCESSED		
NEW DESIGN	EMM	DATE 1/23/2020
SHEET CHECKED	NCF	DATE 1/23/2020
AS BUILT DETAILS		DATE

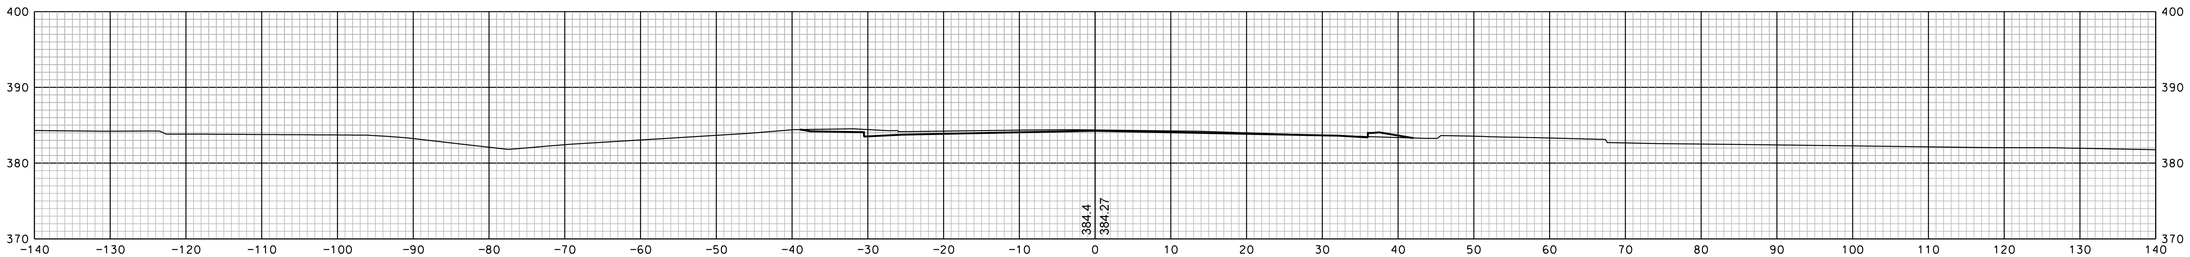

316+50

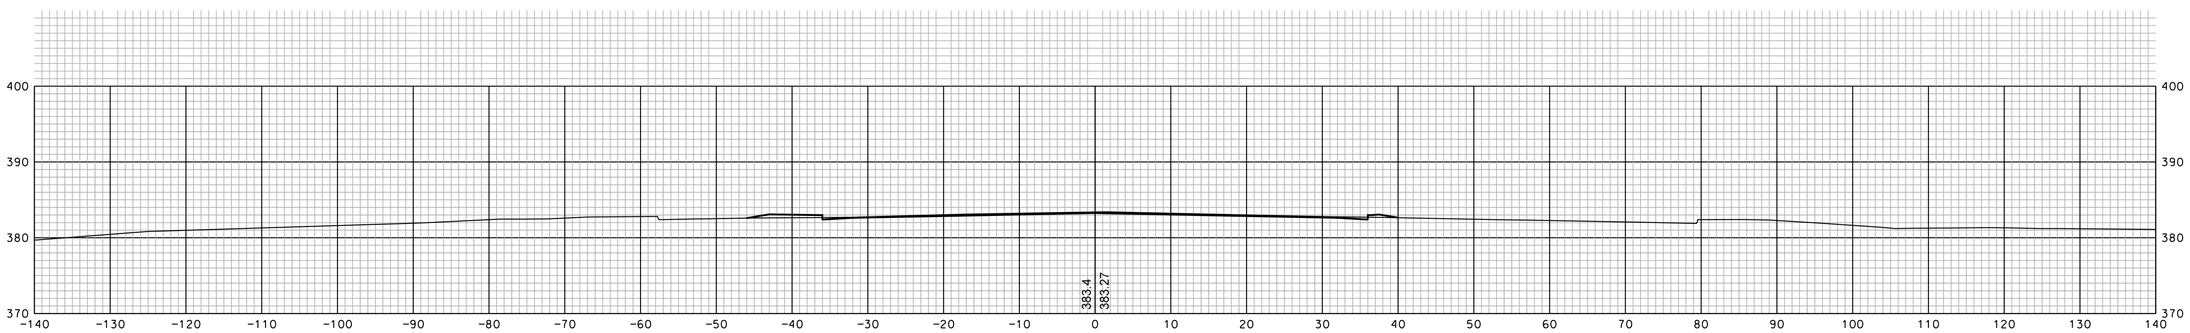

316+00

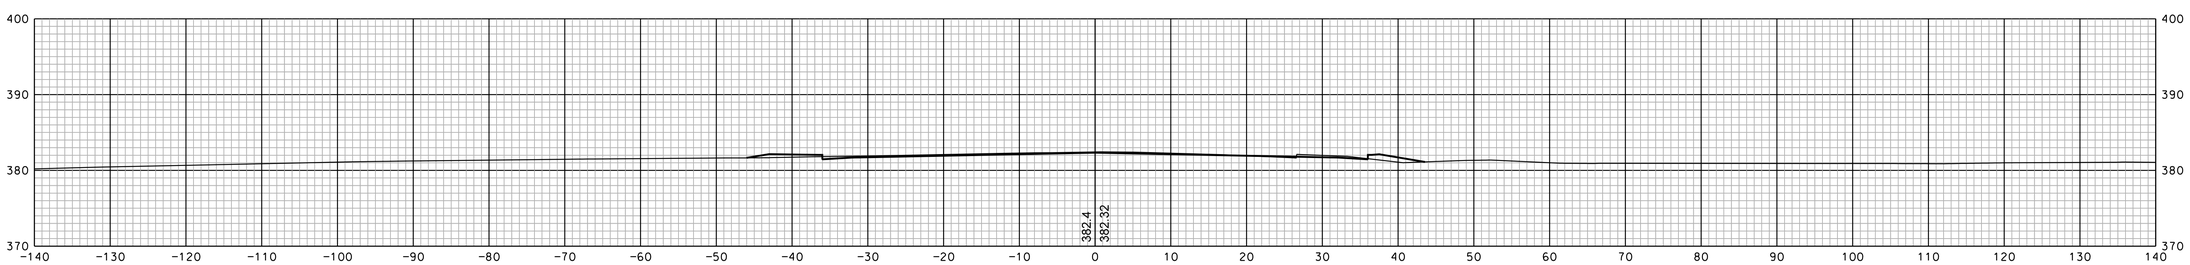

315+50

REVISIONS AFTER PROPOSAL

NUMBER	DATE	STATION	STATION	DESCRIPTION

		DATE
SDR PROCESSED		
NEW DESIGN	EMM	DATE 1/23/2020
SHEET CHECKED	NCF	DATE 1/23/2020
AS BUILT DETAILS		DATE

SHEET TOTALS

COMMON EXCAV.	– C.Y.	ROCK EXCAV.	– C.Y.
FILL	– C.Y.	MUCK EXCAV.	– C.Y.

DGN	STATE PROJECT NO.	SHEET NO.	TOTAL SHEETS
13065xs	13065	287	346

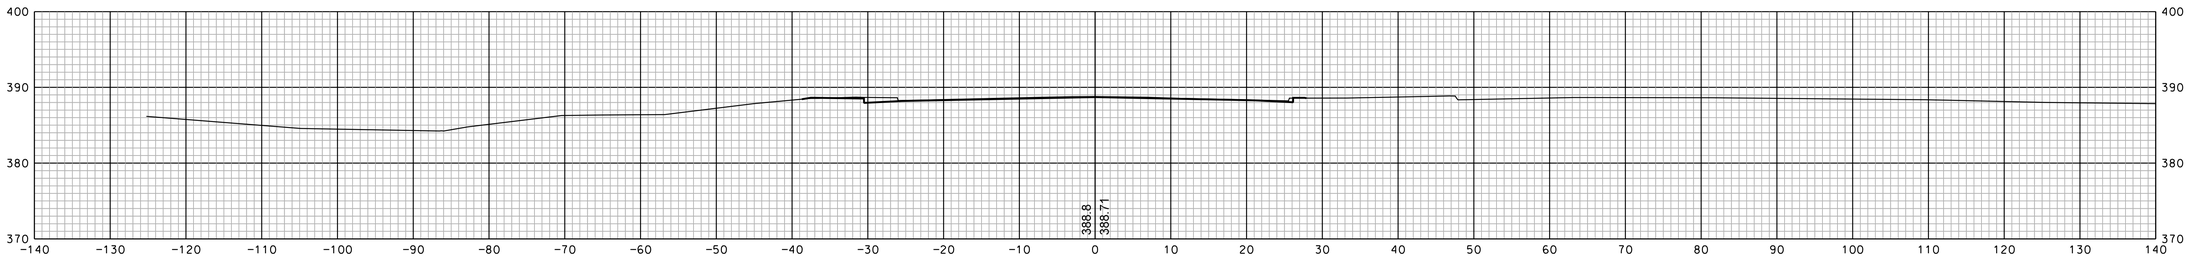

318+00

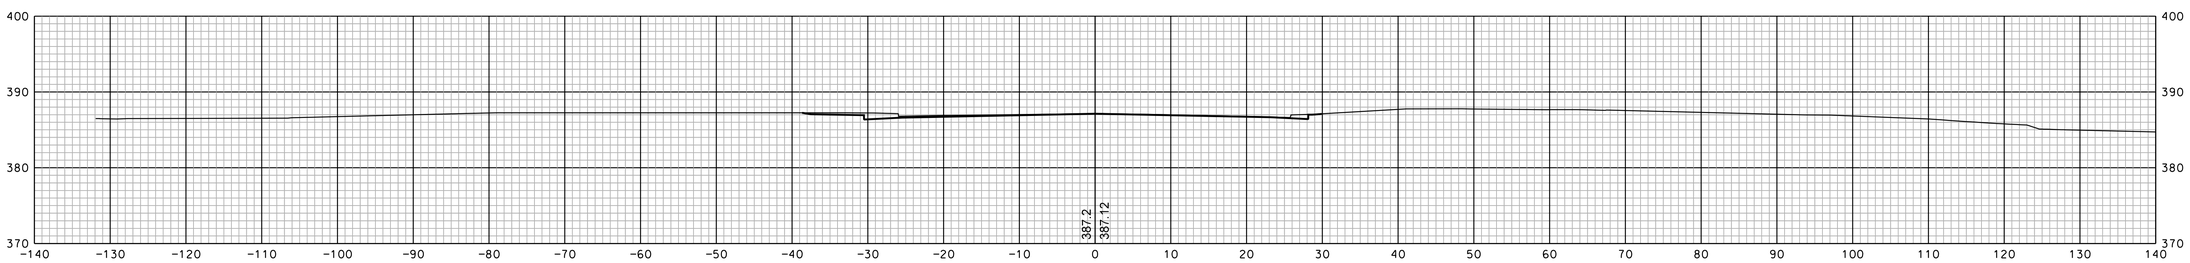

317+50

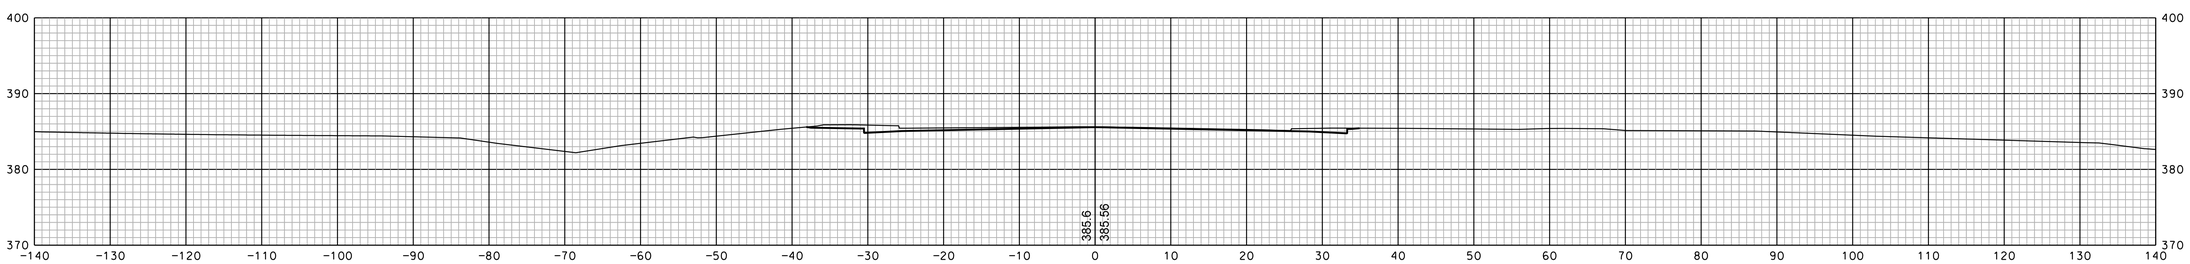

317+00

REVISIONS AFTER PROPOSAL			
NUMBER	DATE	STATION	DESCRIPTION

SDR PROCESSED		DATE	
NEW DESIGN	EMM	DATE	1/23/2020
SHEET CHECKED	NCF	DATE	1/23/2020
AS BUILT DETAILS		DATE	

SHEET TOTALS

COMMON EXCAV. – C.Y. ROCK EXCAV. – C.Y.

FILL – C.Y. MUCK EXCAV. – C.Y.

DGN	STATE PROJECT NO.	SHEET NO.	TOTAL SHEETS
13065xs	13065	288	346

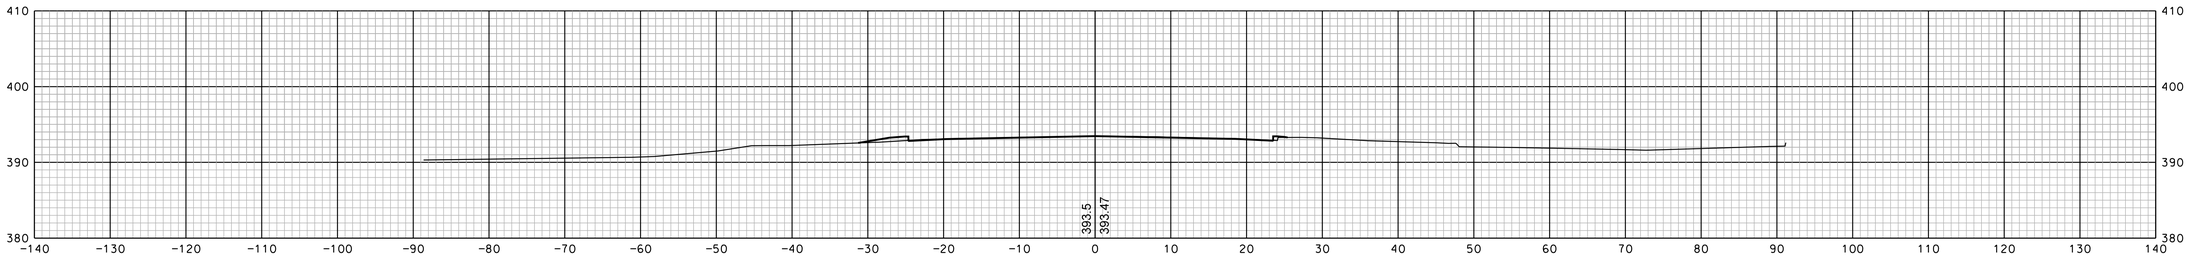

319+50

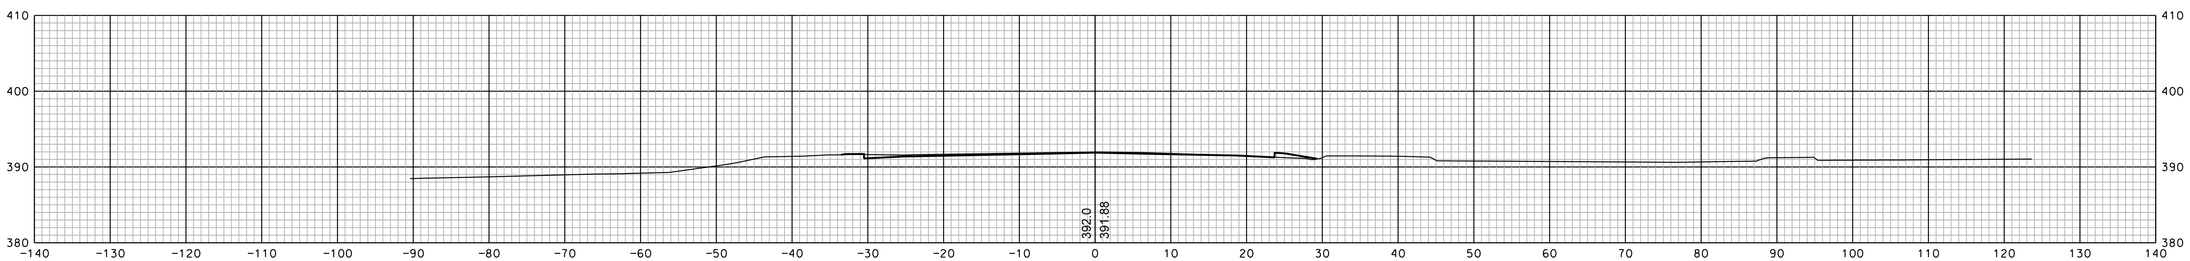

319+00

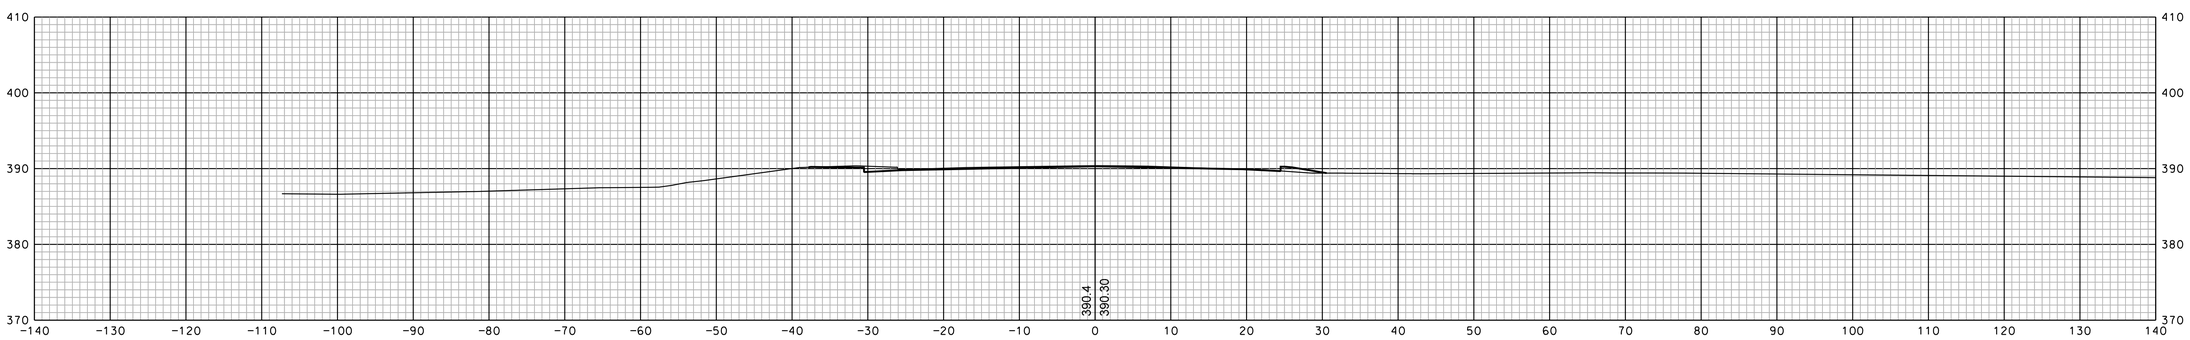

318+50

REVISIONS AFTER PROPOSAL			
NUMBER	DATE	STATION	DESCRIPTION

SDR PROCESSED		DATE
NEW DESIGN	EMM	DATE 1/23/2020
SHEET CHECKED	NCF	DATE 1/23/2020
AS BUILT DETAILS		DATE

SHEET TOTALS

COMMON EXCAV. – C.Y. ROCK EXCAV. – C.Y.

FILL – C.Y. MUCK EXCAV. – C.Y.

DGN	STATE PROJECT NO.	SHEET NO.	TOTAL SHEETS
13065xs	13065	289	346

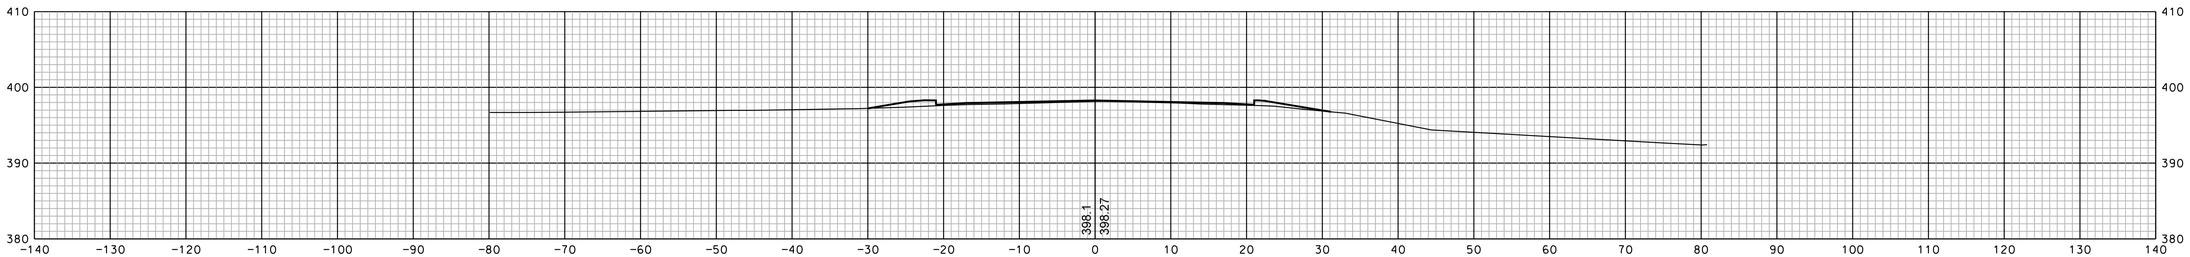

321+00

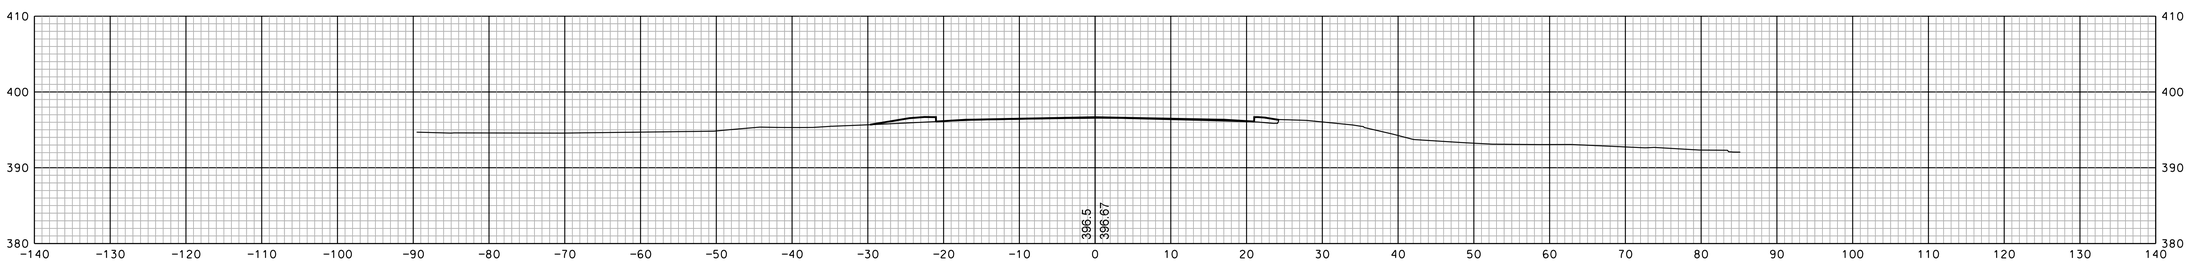

320+50

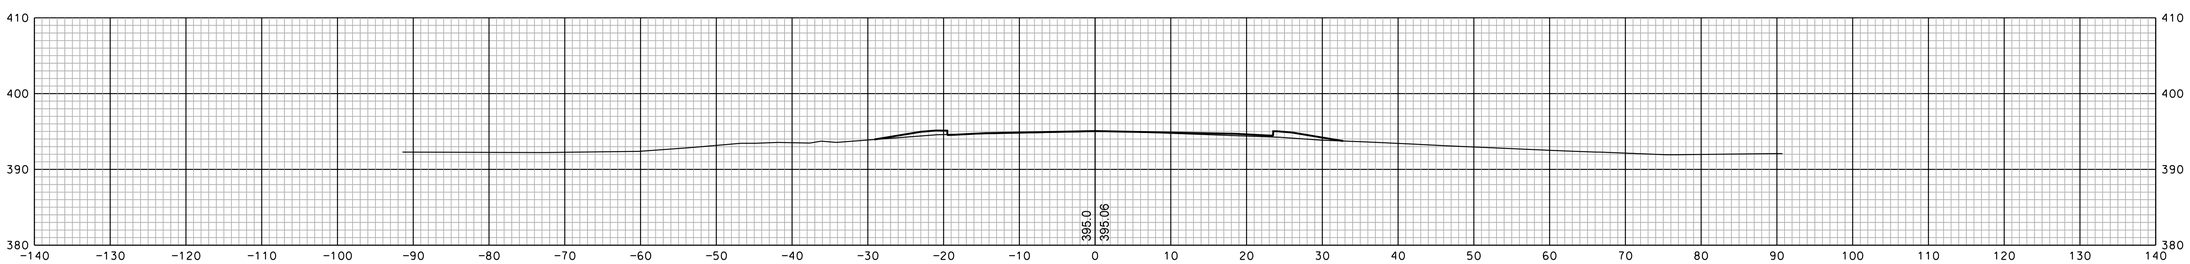

320+00

SHEET TOTALS			
COMMON EXCAV. – C.Y.		ROCK EXCAV. – C.Y.	
FILL – C.Y.		MUCK EXCAV. – C.Y.	
DGN	STATE PROJECT NO.	SHEET NO.	TOTAL SHEETS
13065xs	13065	290	346

REVISIONS AFTER PROPOSAL

NUMBER	DATE	STATION	STATION	DESCRIPTION

		DATE
SDR PROCESSED		
NEW DESIGN	EMM	DATE 1/23/2020
SHEET CHECKED	NCF	DATE 1/23/2020
AS BUILT DETAILS		DATE

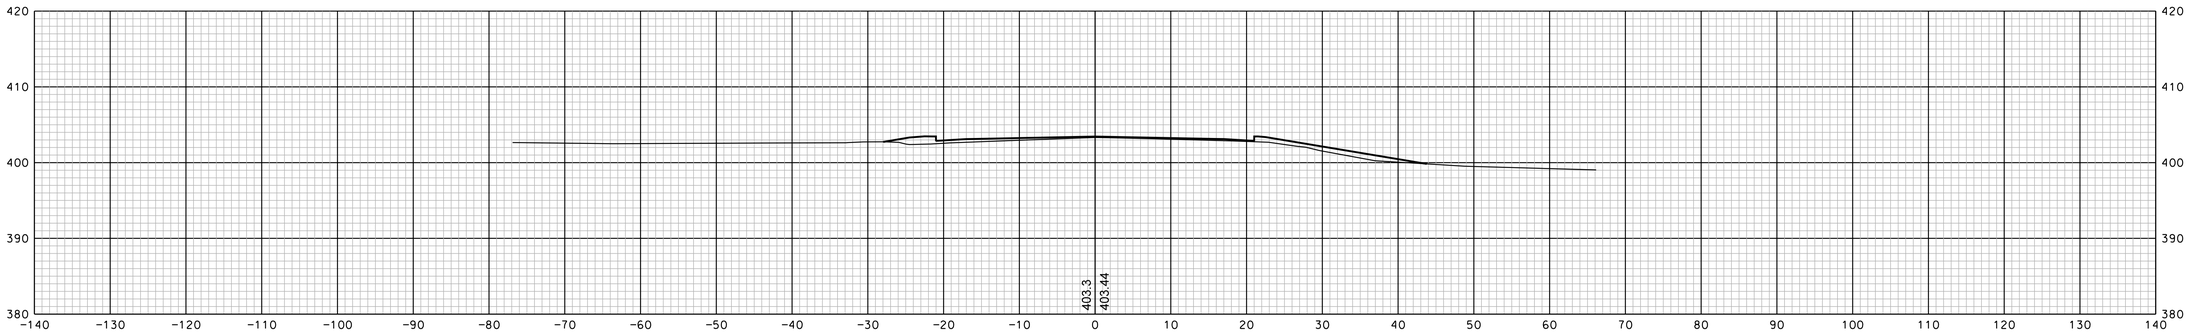

322+50

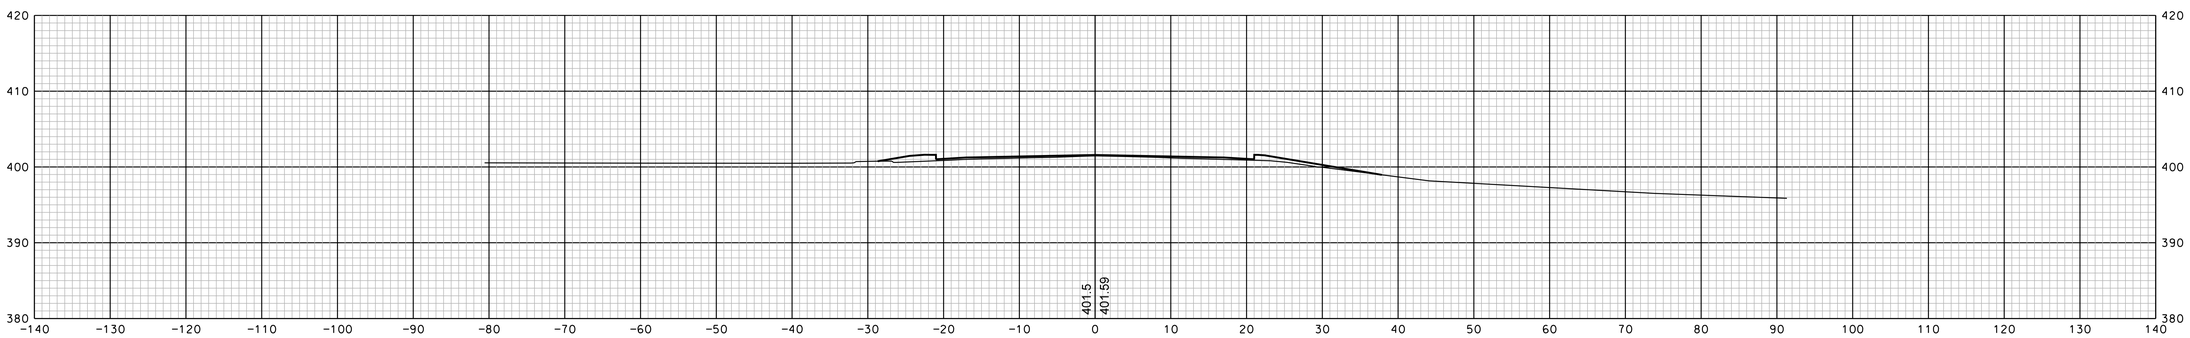

322+00

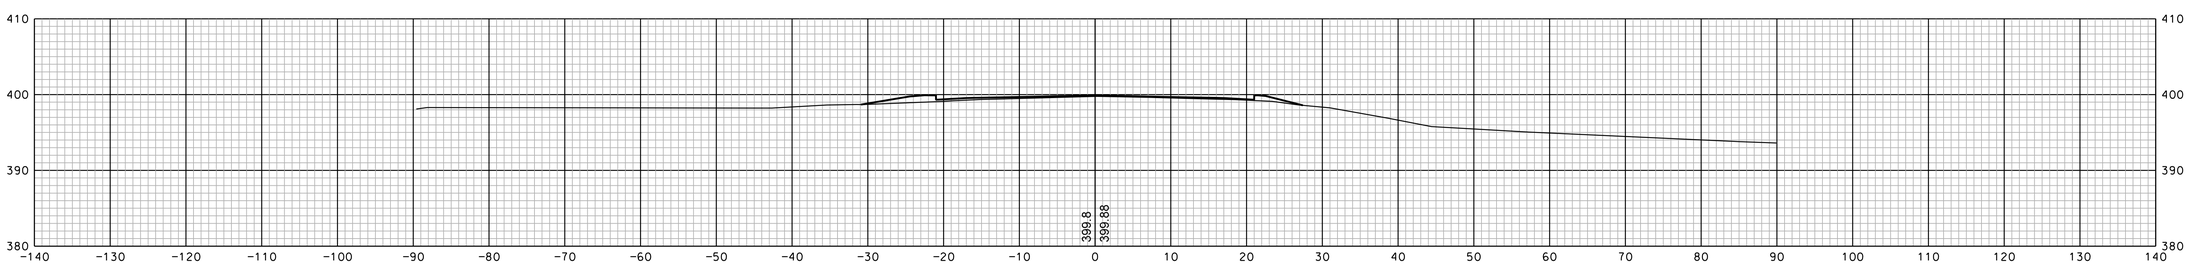

321+50

REVISIONS AFTER PROPOSAL			
NUMBER	DATE	STATION	DESCRIPTION

SDR PROCESSED		DATE
NEW DESIGN	EMM	DATE 1/23/2020
SHEET CHECKED	NCF	DATE 1/23/2020
AS BUILT DETAILS		DATE

SHEET TOTALS

COMMON EXCAV. – C.Y. ROCK EXCAV. – C.Y.

FILL – C.Y. MUCK EXCAV. – C.Y.

DGN	STATE PROJECT NO.	SHEET NO.	TOTAL SHEETS
13065xs	13065	291	346

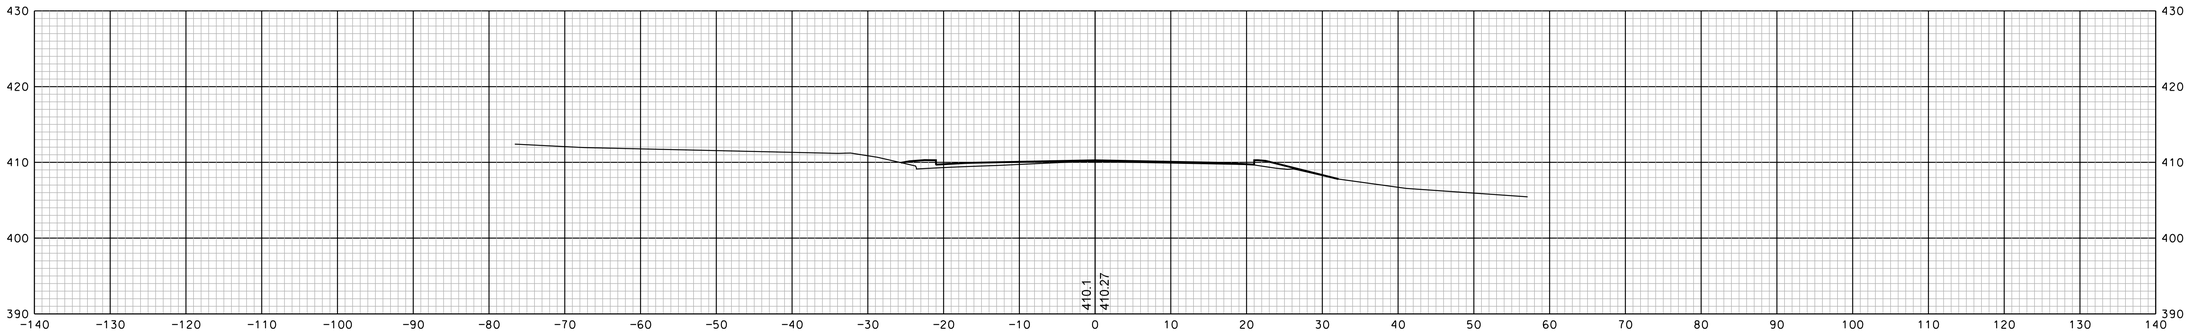

324+00

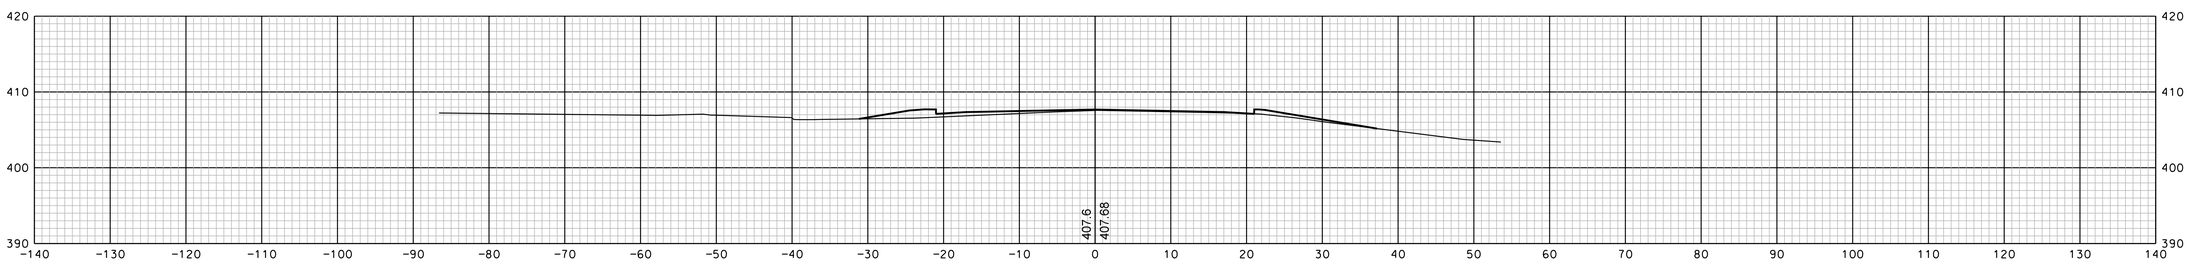

323+50

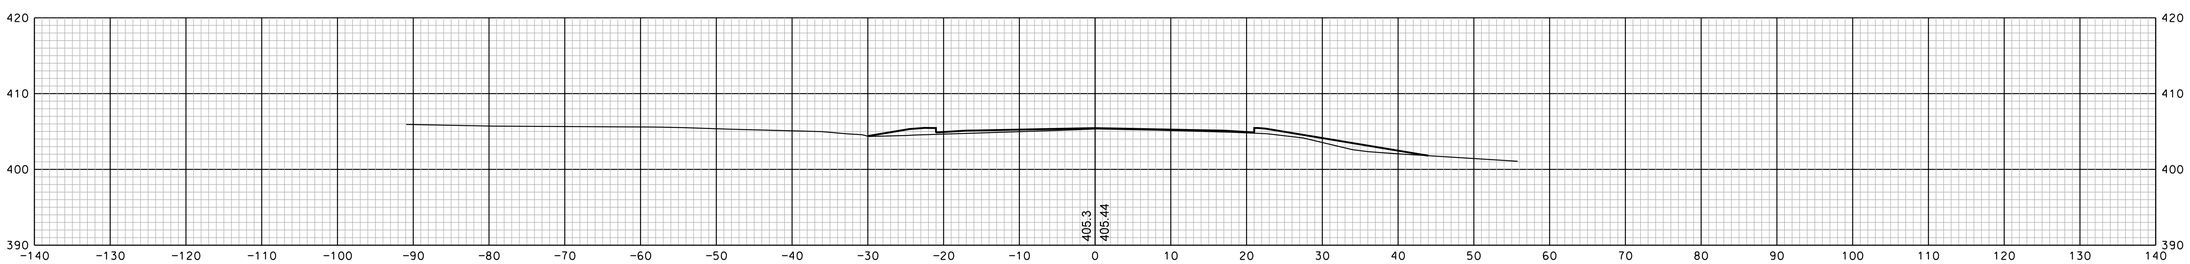

323+00

REVISIONS AFTER PROPOSAL			
NUMBER	DATE	STATION	DESCRIPTION

SDR PROCESSED		DATE
NEW DESIGN	EMM	DATE 1/23/2020
SHEET CHECKED	NCF	DATE 1/23/2020
AS BUILT DETAILS		DATE

SHEET TOTALS

COMMON EXCAV. – C.Y. ROCK EXCAV. – C.Y.

FILL – C.Y. MUCK EXCAV. – C.Y.

DGN	STATE PROJECT NO.	SHEET NO.	TOTAL SHEETS
13065xs	13065	292	346

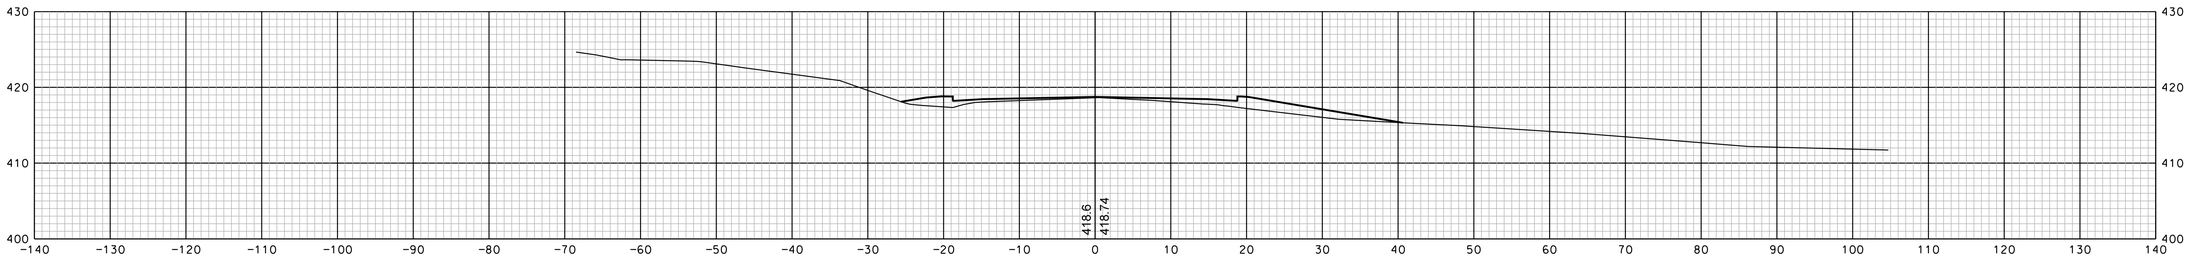

325+50

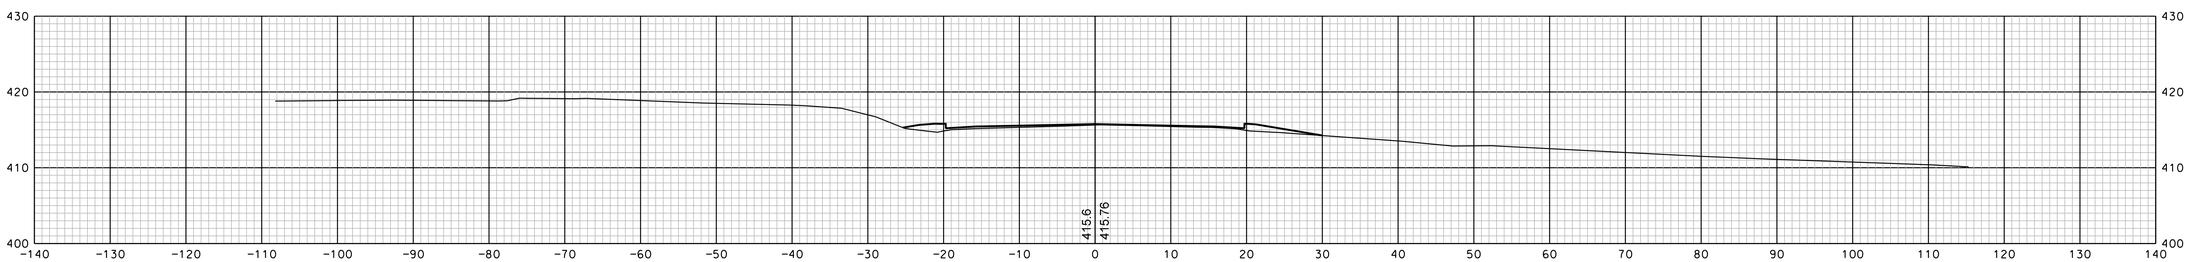

325+00

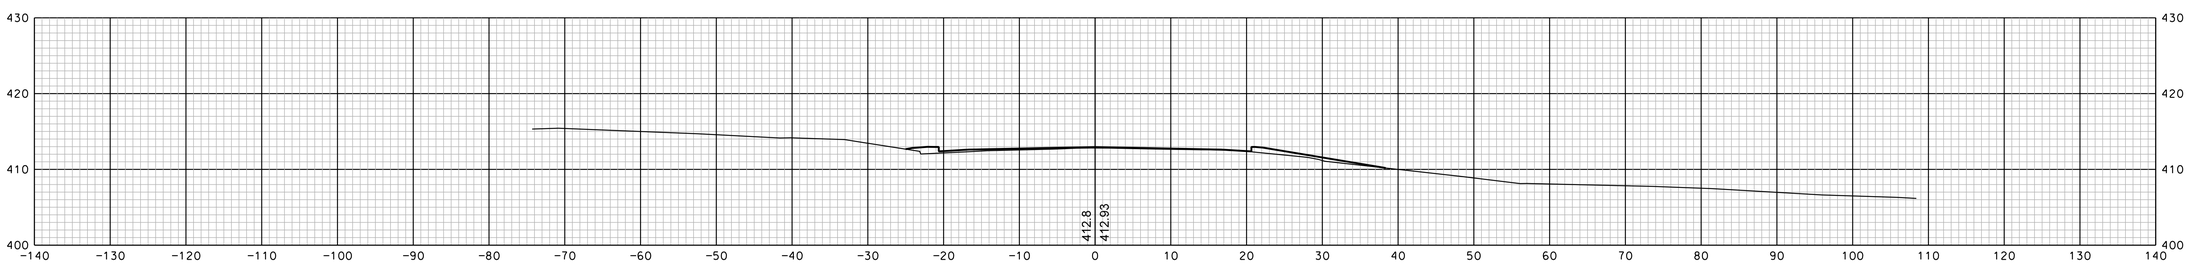

324+50

REVISIONS AFTER PROPOSAL			
NUMBER	DATE	STATION	STATION	DESCRIPTION

SDR PROCESSED		DATE
NEW DESIGN	EMM	DATE 1/23/2020
SHEET CHECKED	NCF	DATE 1/23/2020
AS BUILT DETAILS		DATE

SHEET TOTALS

COMMON EXCAV.	– C.Y.	ROCK EXCAV.	– C.Y.
FILL	– C.Y.	MUCK EXCAV.	– C.Y.

DGN	STATE PROJECT NO.	SHEET NO.	TOTAL SHEETS
13065xs	13065	293	346

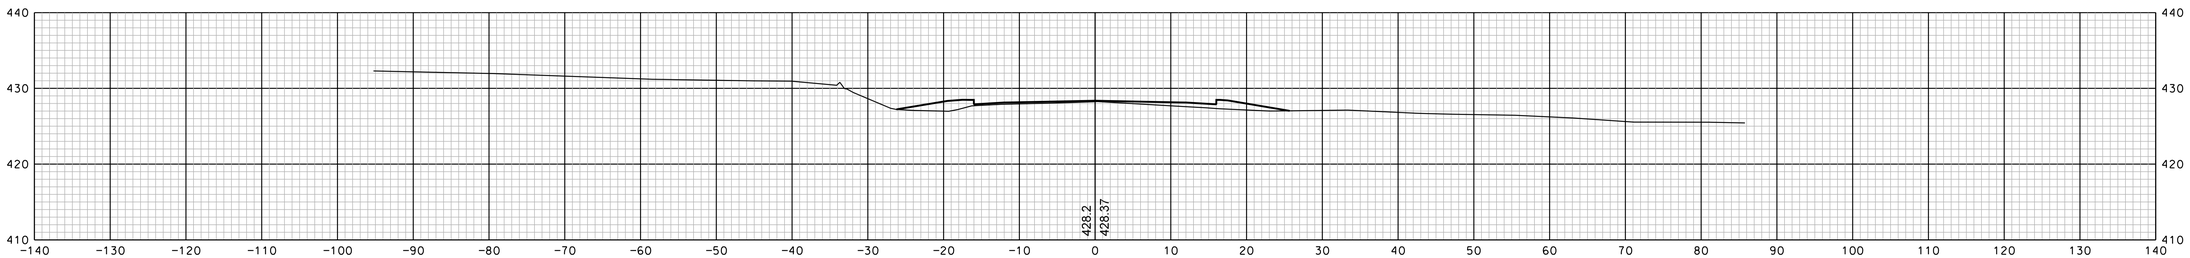

327+00

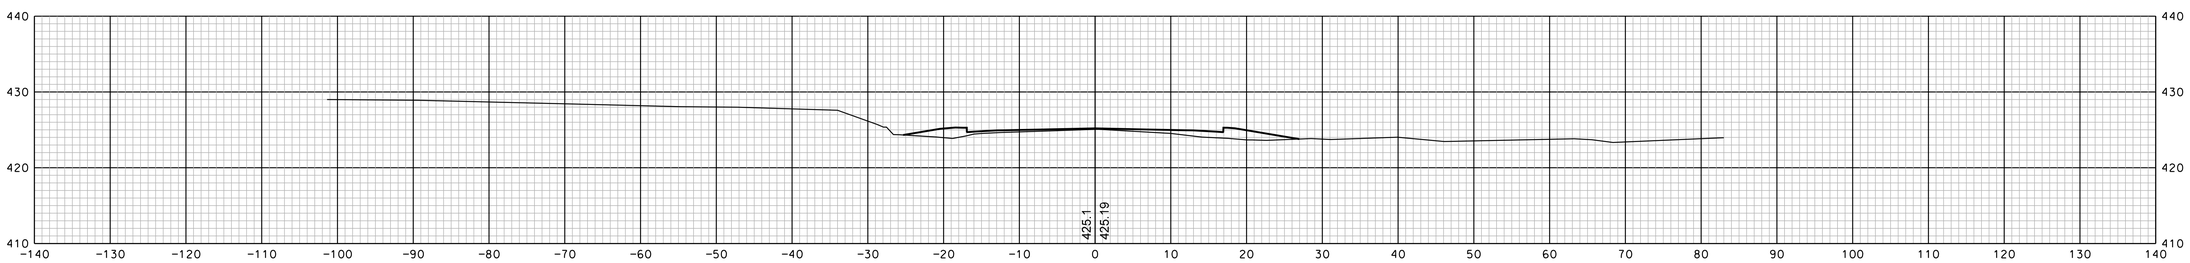

326+50

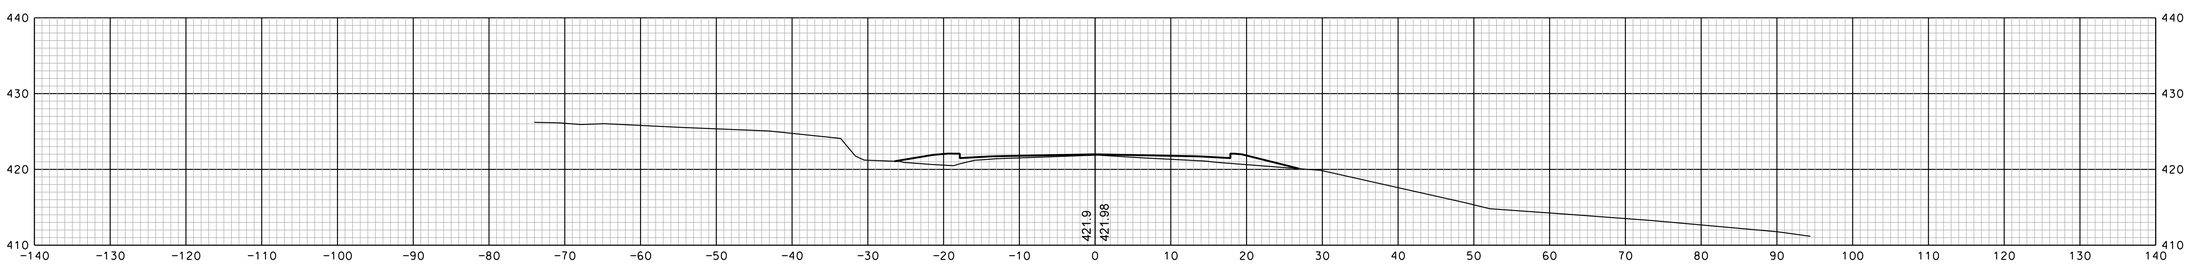

326+00

REVISIONS AFTER PROPOSAL

NUMBER	DATE	STATION	STATION	DESCRIPTION

		DATE
SDR PROCESSED		
NEW DESIGN	EMM	DATE 1/23/2020
SHEET CHECKED	NCF	DATE 1/23/2020
AS BUILT DETAILS		DATE

SHEET TOTALS

COMMON EXCAV. – C.Y. ROCK EXCAV. – C.Y.

FILL – C.Y. MUCK EXCAV. – C.Y.

DGN	STATE PROJECT NO.	SHEET NO.	TOTAL SHEETS
13065xs	13065	294	346

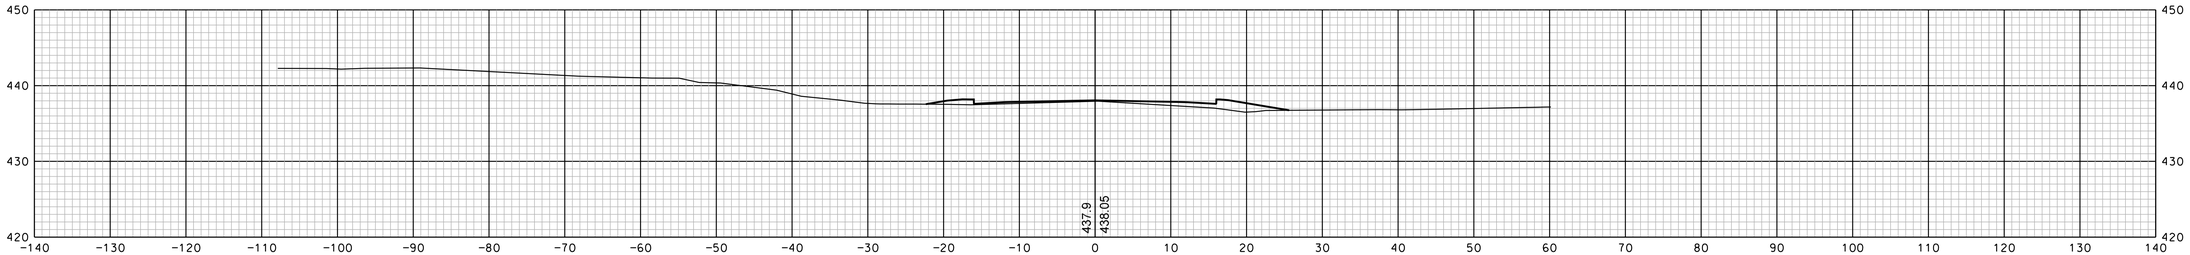

328+50

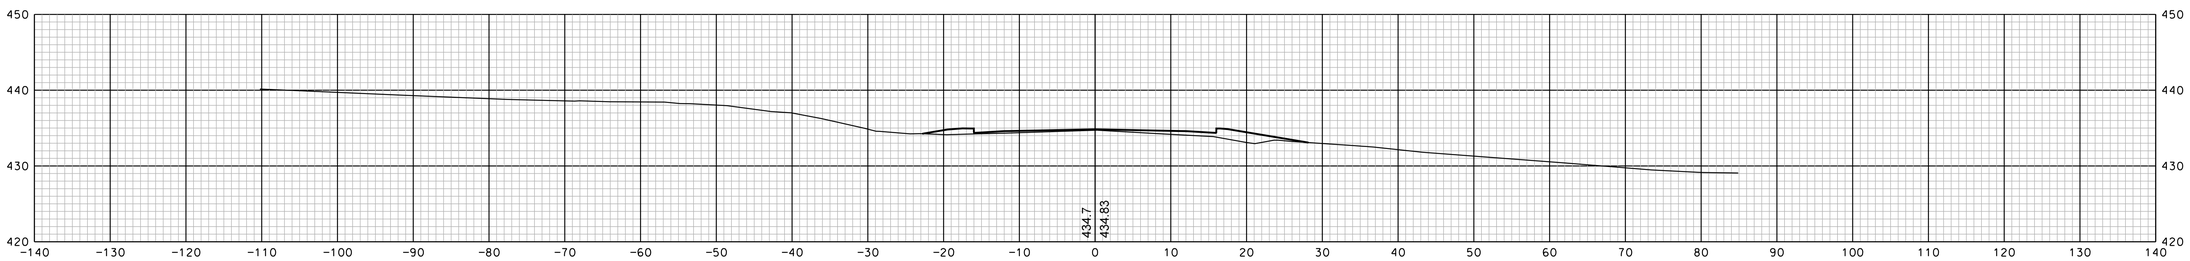

328+00

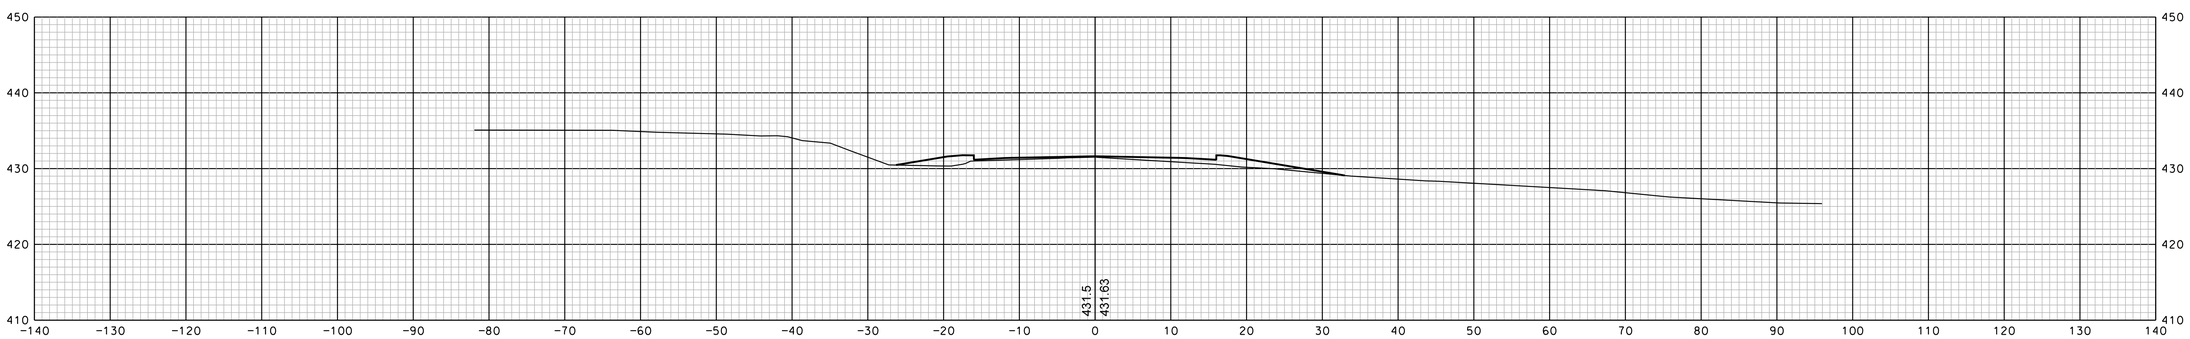

327+50

REVISIONS AFTER PROPOSAL			
NUMBER	DATE	STATION	DESCRIPTION

SDR PROCESSED		DATE	
NEW DESIGN	EMM	DATE	1/23/2020
SHEET CHECKED	NCF	DATE	1/23/2020
AS BUILT DETAILS		DATE	

SHEET TOTALS

COMMON EXCAV.	– C.Y.	ROCK EXCAV.	– C.Y.
FILL	– C.Y.	MUCK EXCAV.	– C.Y.

DGN	STATE PROJECT NO.	SHEET NO.	TOTAL SHEETS
13065xs	13065	295	346

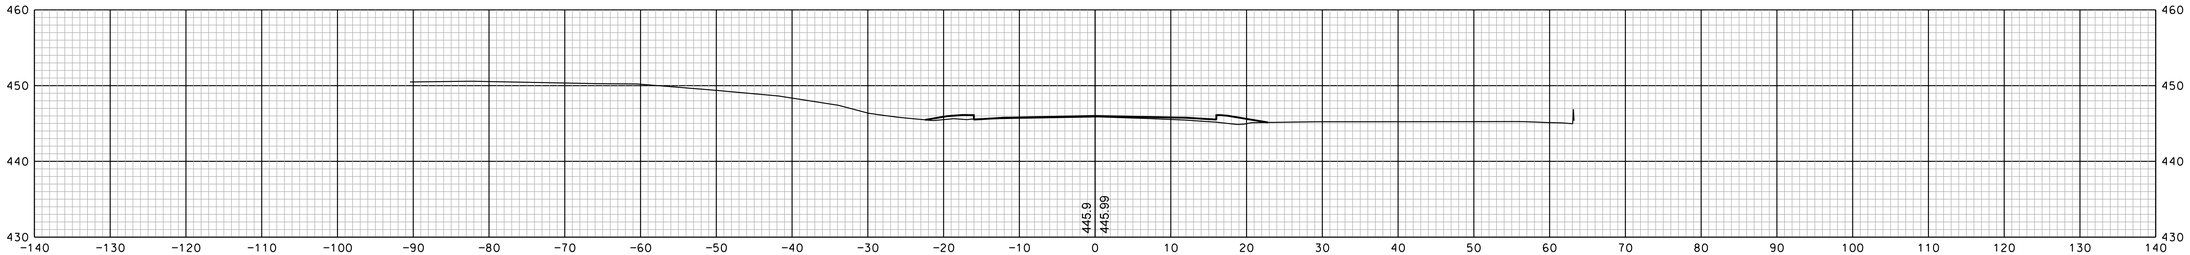

330+00

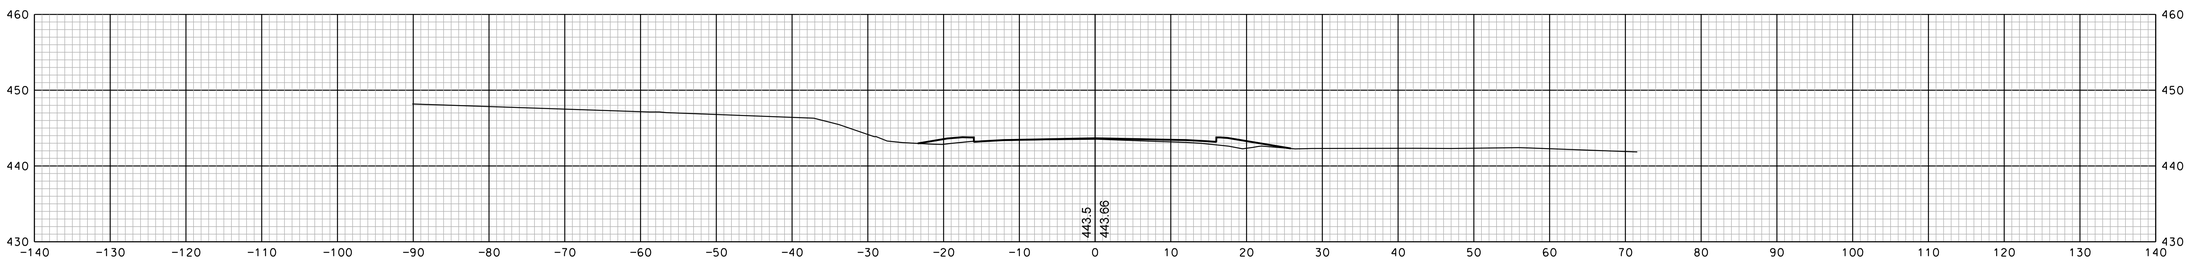

329+50

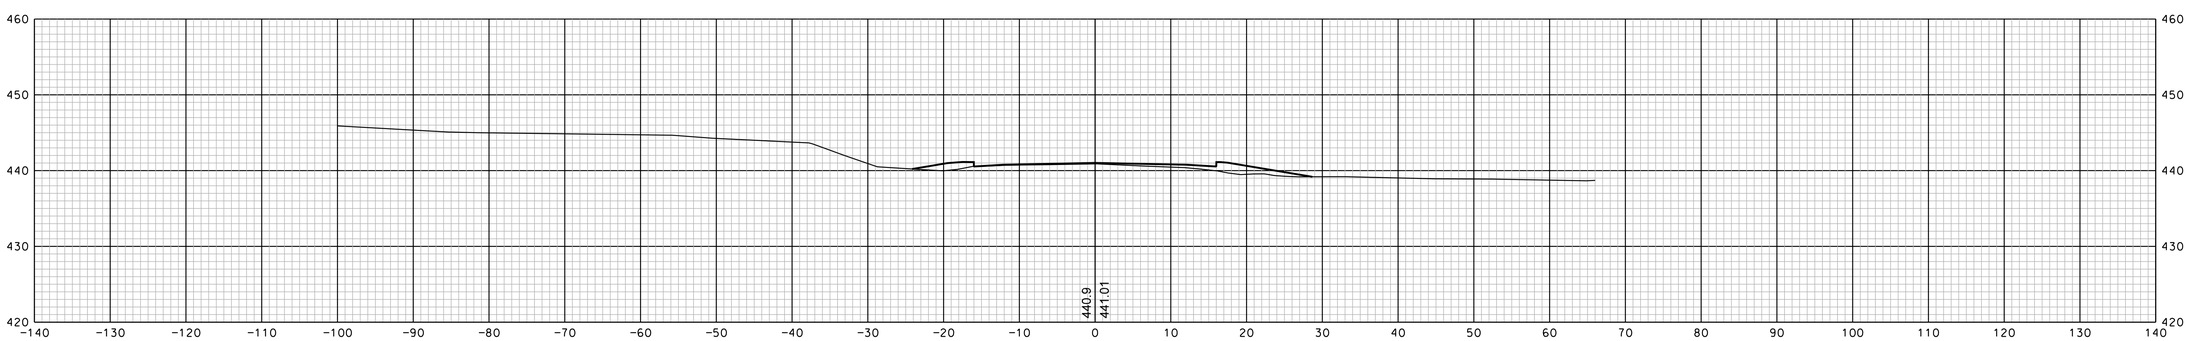

329+00

SHEET TOTALS			
COMMON EXCAV.	– C.Y.	ROCK EXCAV.	– C.Y.
FILL	– C.Y.	MUCK EXCAV.	– C.Y.

DGN	STATE PROJECT NO.	SHEET NO.	TOTAL SHEETS
13065xs	13065	296	346

REVISIONS AFTER PROPOSAL

NUMBER	DATE	STATION	STATION	DESCRIPTION

SDR PROCESSED		DATE
NEW DESIGN	EMM	DATE 1/23/2020
SHEET CHECKED	NCF	DATE 1/23/2020
AS BUILT DETAILS		DATE

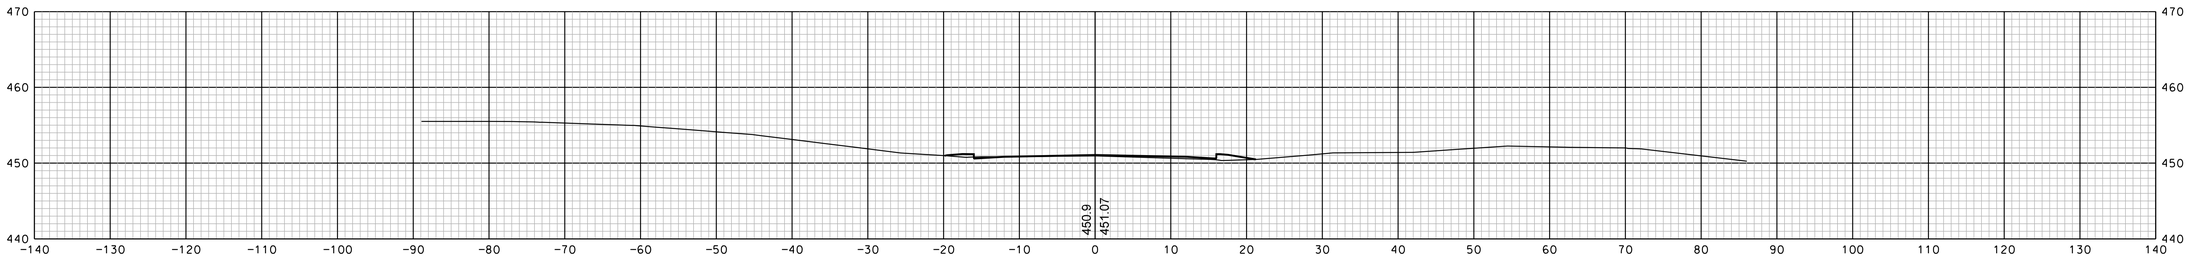

331+50

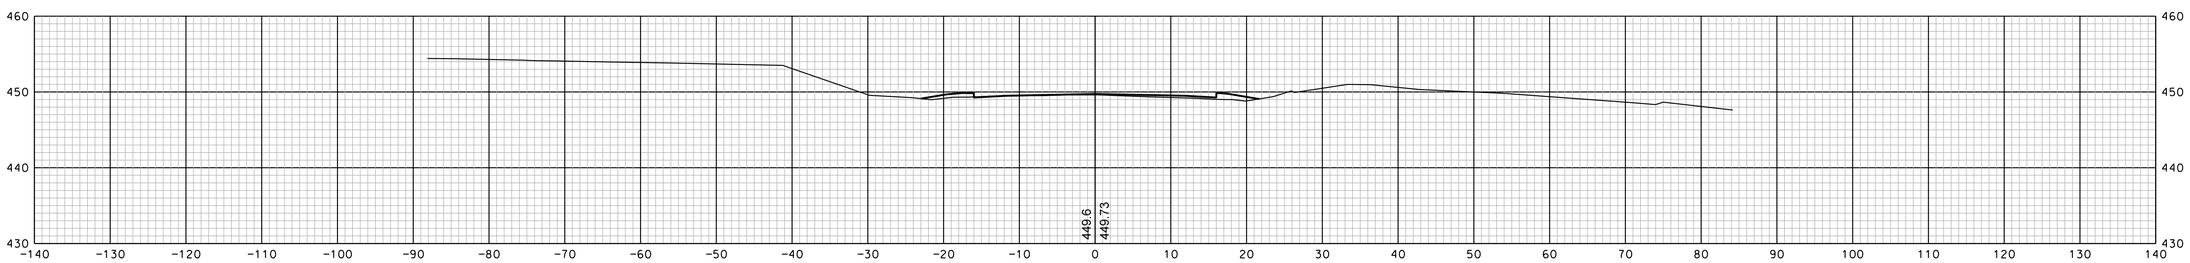

331+00

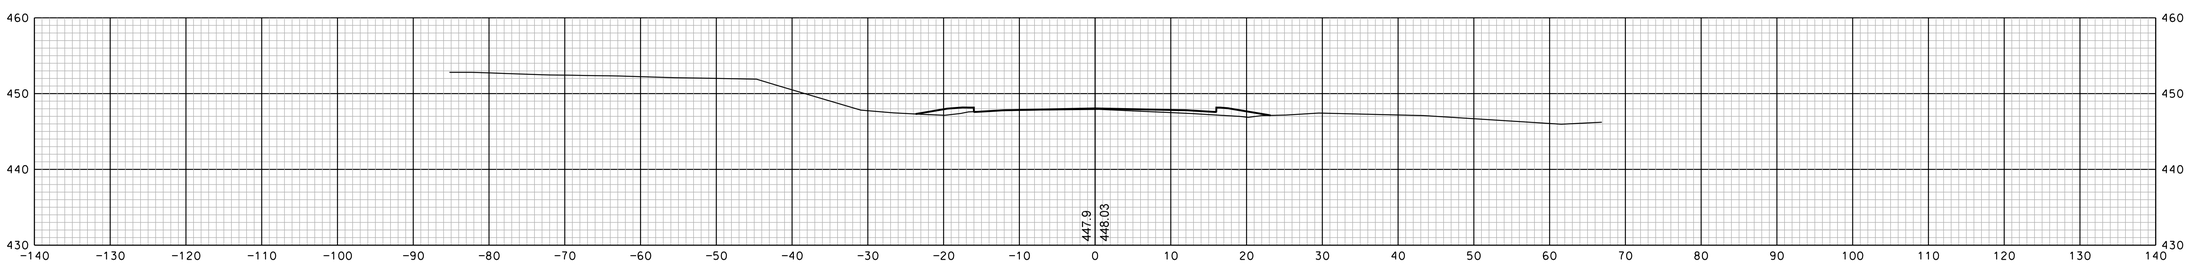

330+50

SHEET TOTALS			
COMMON EXCAV.	– C.Y.	ROCK EXCAV.	– C.Y.
FILL	– C.Y.	MUCK EXCAV.	– C.Y.

DGN	STATE PROJECT NO.	SHEET NO.	TOTAL SHEETS
13065xs	13065	297	346

REVISIONS AFTER PROPOSAL

NUMBER	DATE	STATION	STATION	DESCRIPTION

SDR PROCESSED		DATE
NEW DESIGN	EMM	DATE 1/23/2020
SHEET CHECKED	NCF	DATE 1/23/2020
AS BUILT DETAILS		DATE

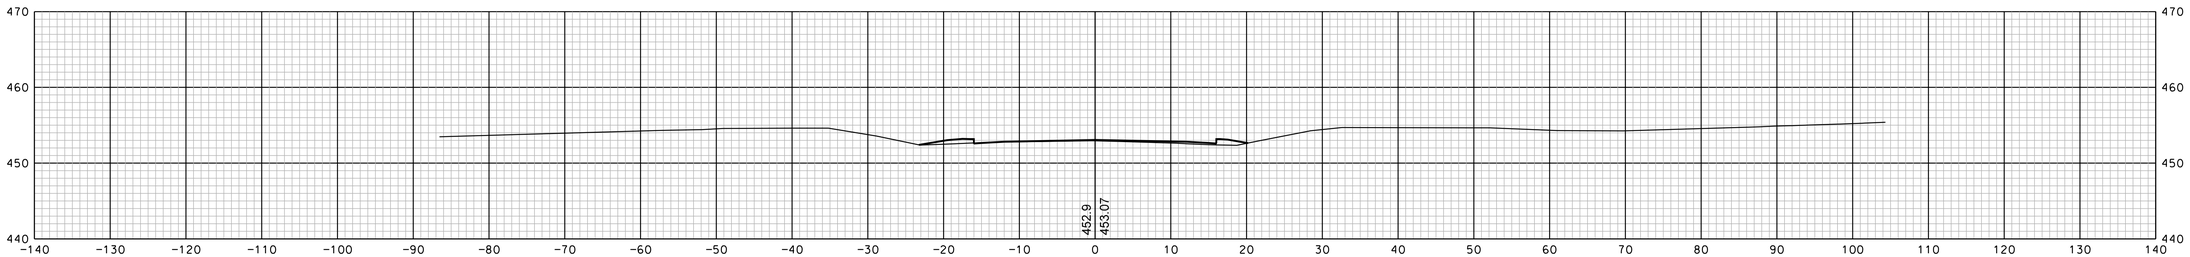

333+00

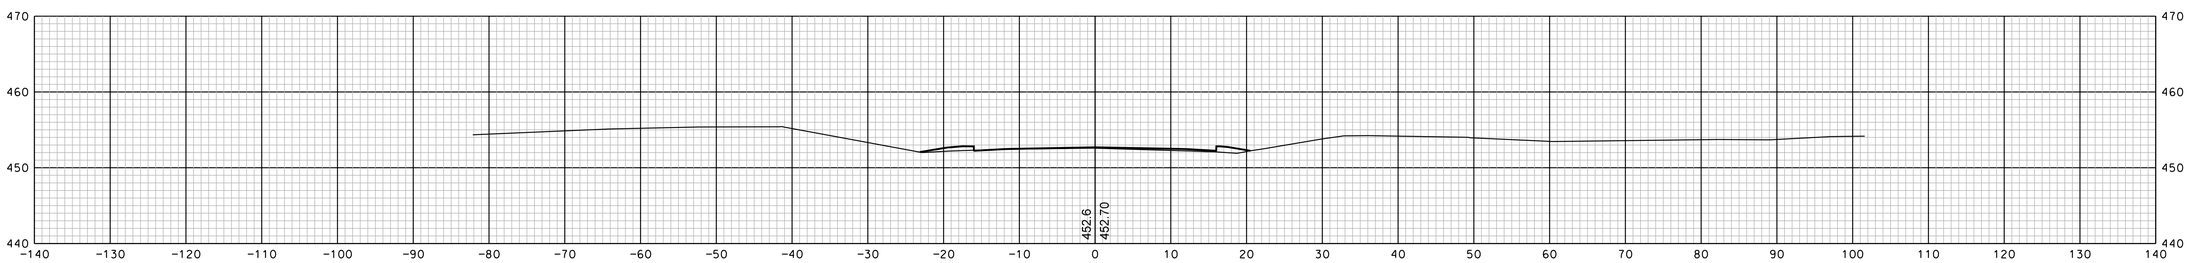

332+50

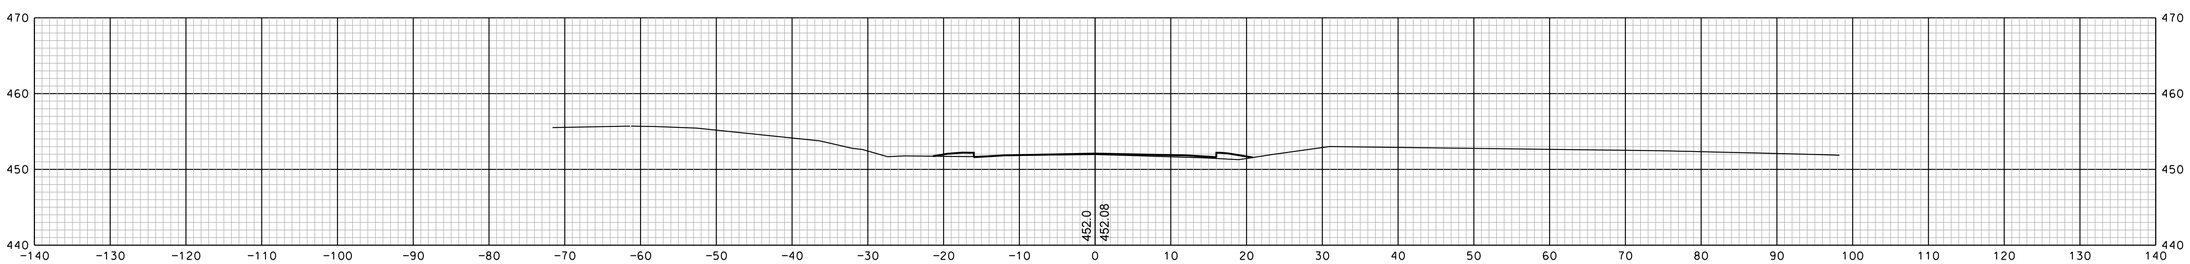

332+00

SHEET TOTALS			
COMMON EXCAV. – C.Y.		ROCK EXCAV. – C.Y.	
FILL – C.Y.		MUCK EXCAV. – C.Y.	
DGN	STATE PROJECT NO.	SHEET NO.	TOTAL SHEETS
13065xs	13065	298	346

REVISIONS AFTER PROPOSAL

NUMBER	DATE	STATION	STATION	DESCRIPTION

SDR PROCESSED		DATE
NEW DESIGN	EMM	DATE 1/23/2020
SHEET CHECKED	NCF	DATE 1/23/2020
AS BUILT DETAILS		DATE

REVISIONS AFTER PROPOSAL

NUMBER	DATE	STATION	STATION	DESCRIPTION

SDR PROCESSED		DATE
NEW DESIGN	EMM	DATE 1/23/2020
SHEET CHECKED	NCF	DATE 1/23/2020
AS BUILT DETAILS		DATE

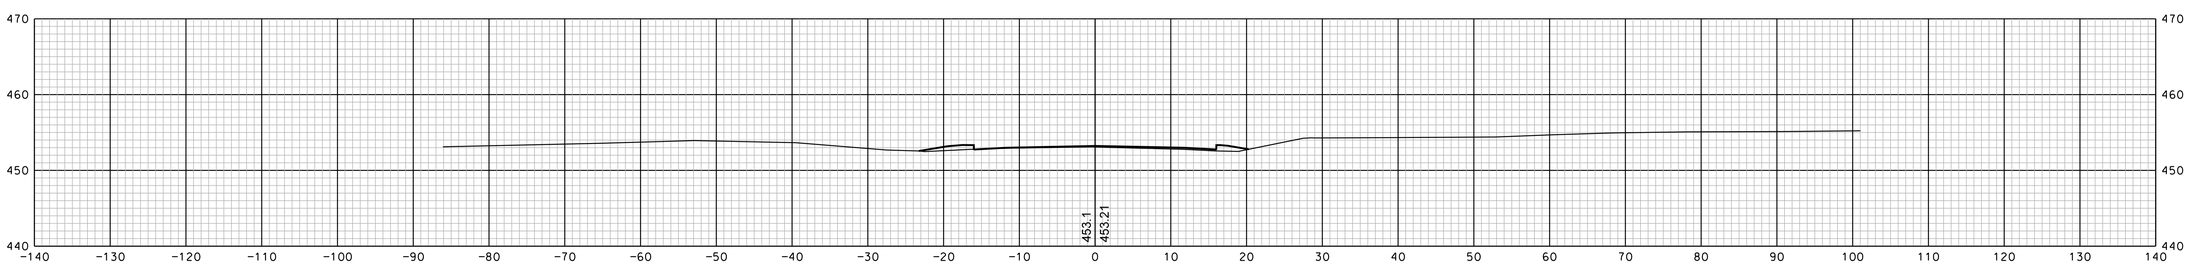

333+35

SHEET TOTALS

COMMON EXCAV. – C.Y. ROCK EXCAV. – C.Y.

FILL – C.Y. MUCK EXCAV. – C.Y.

DGN	STATE PROJECT NO.	SHEET NO.	TOTAL SHEETS
13065xs	13065	299	346

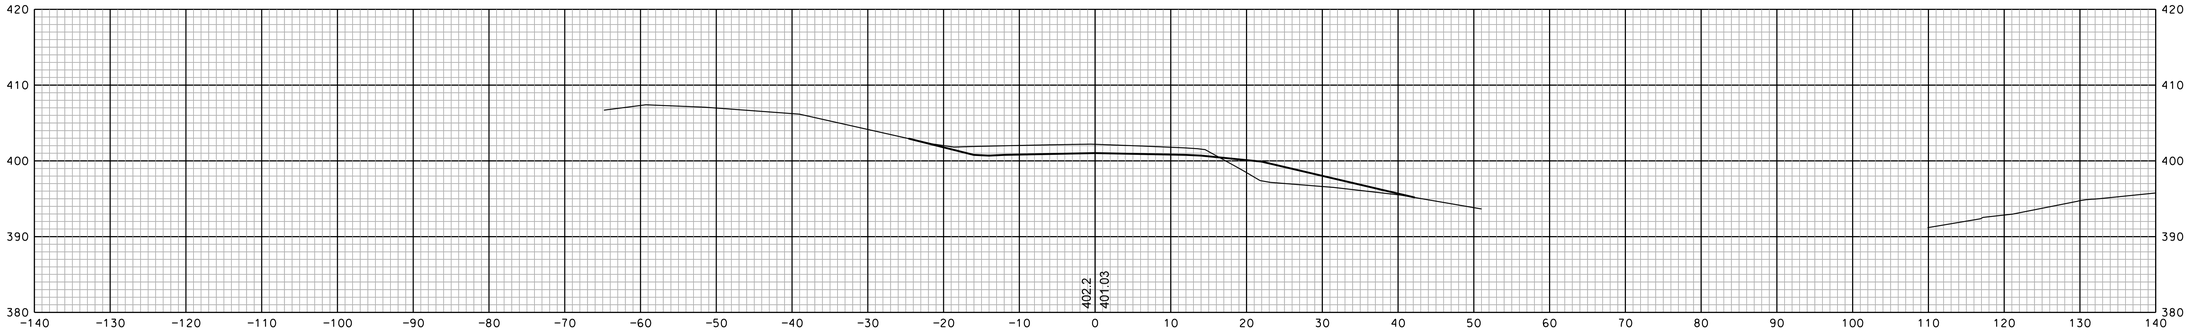

11+00

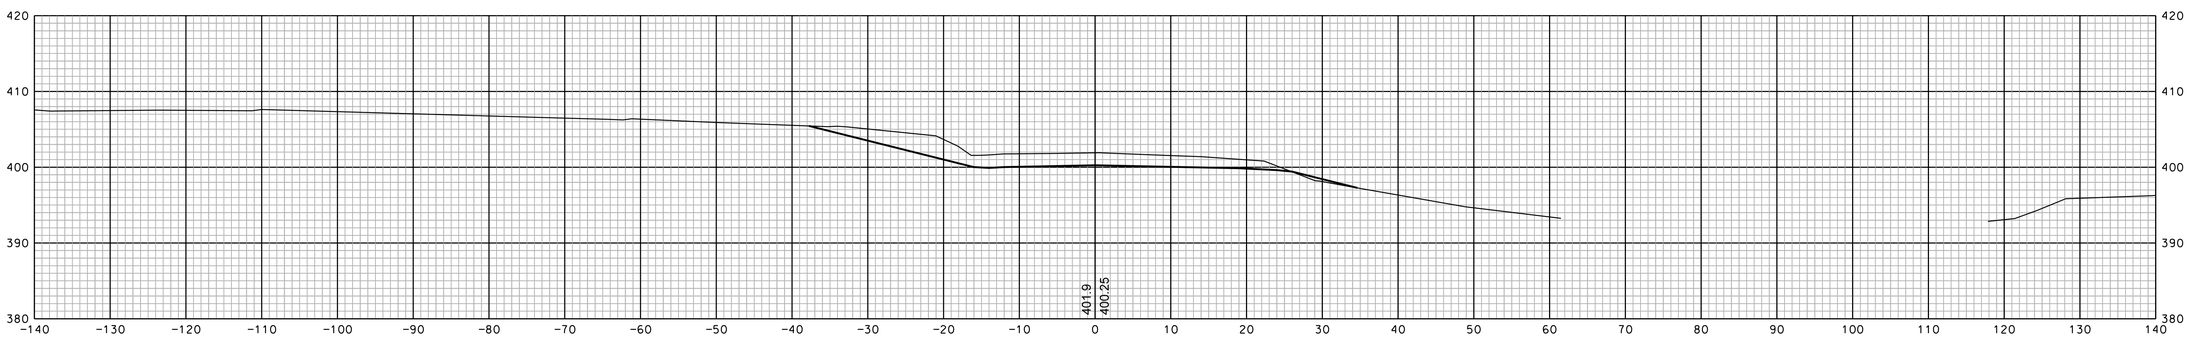

10+50

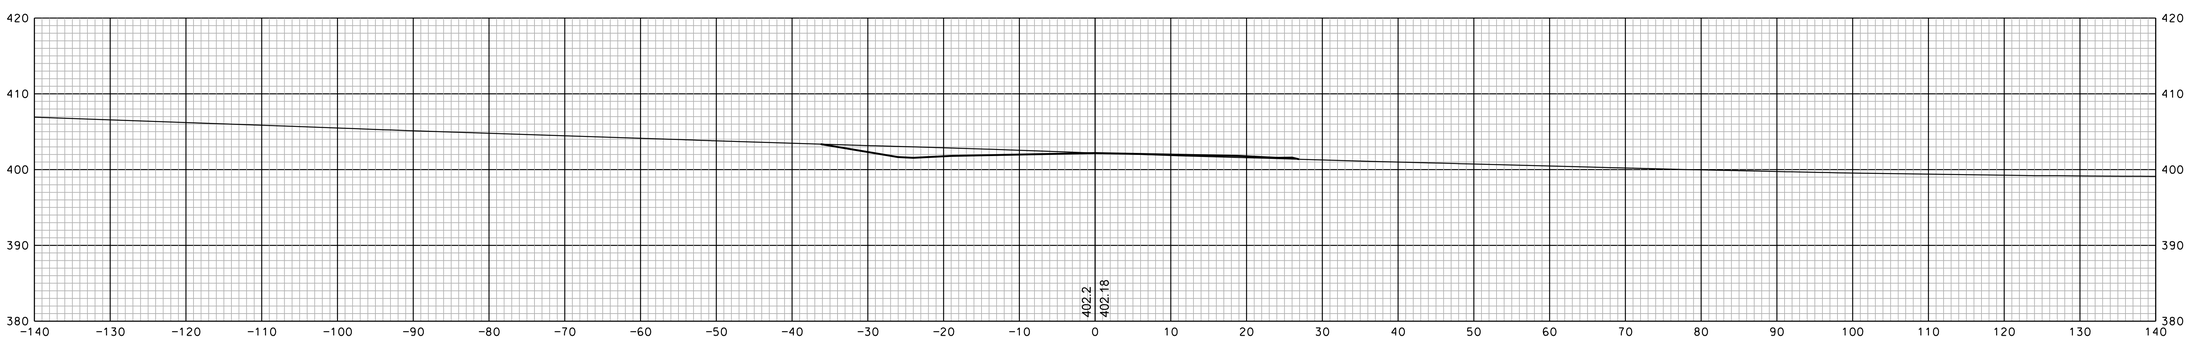

10+00

SHEET TOTALS			
COMMON EXCAV.	– C.Y.	ROCK EXCAV.	– C.Y.
FILL	– C.Y.	MUCK EXCAV.	– C.Y.

DGN	STATE PROJECT NO.	SHEET NO.	TOTAL SHEETS
13065xs	13065	300	346

REVISIONS AFTER PROPOSAL

NUMBER	DATE	STATION	STATION	DESCRIPTION

SDR PROCESSED		DATE	
NEW DESIGN	EMM	DATE	1/23/2020
SHEET CHECKED	NCF	DATE	1/23/2020
AS BUILT DETAILS		DATE	

Barkland Drive Sheets 300-302

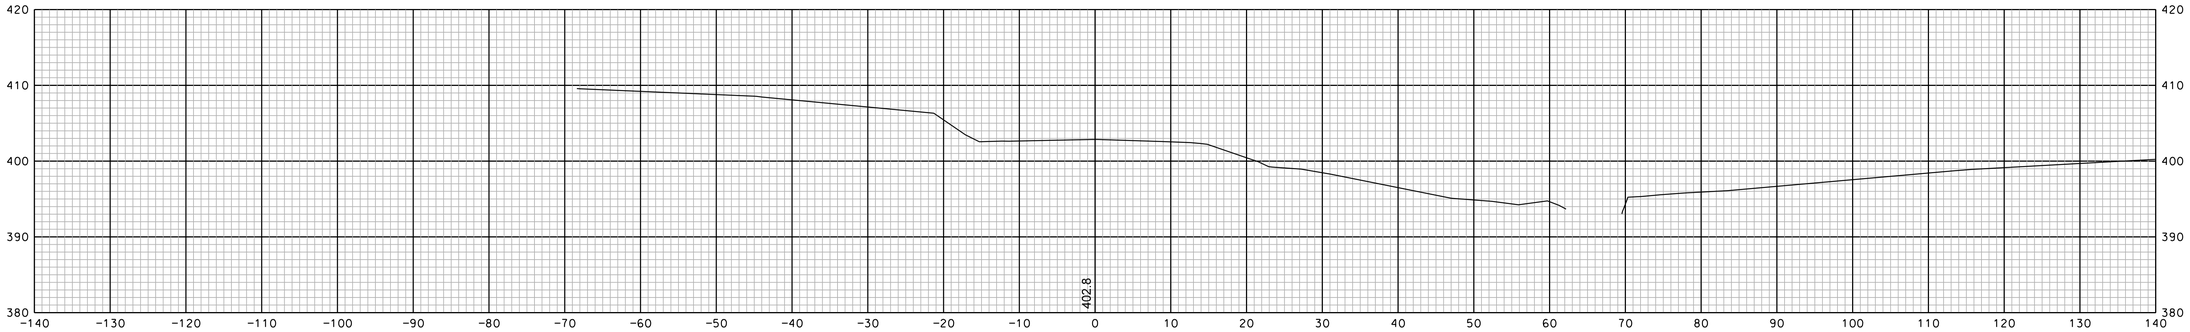

12+50

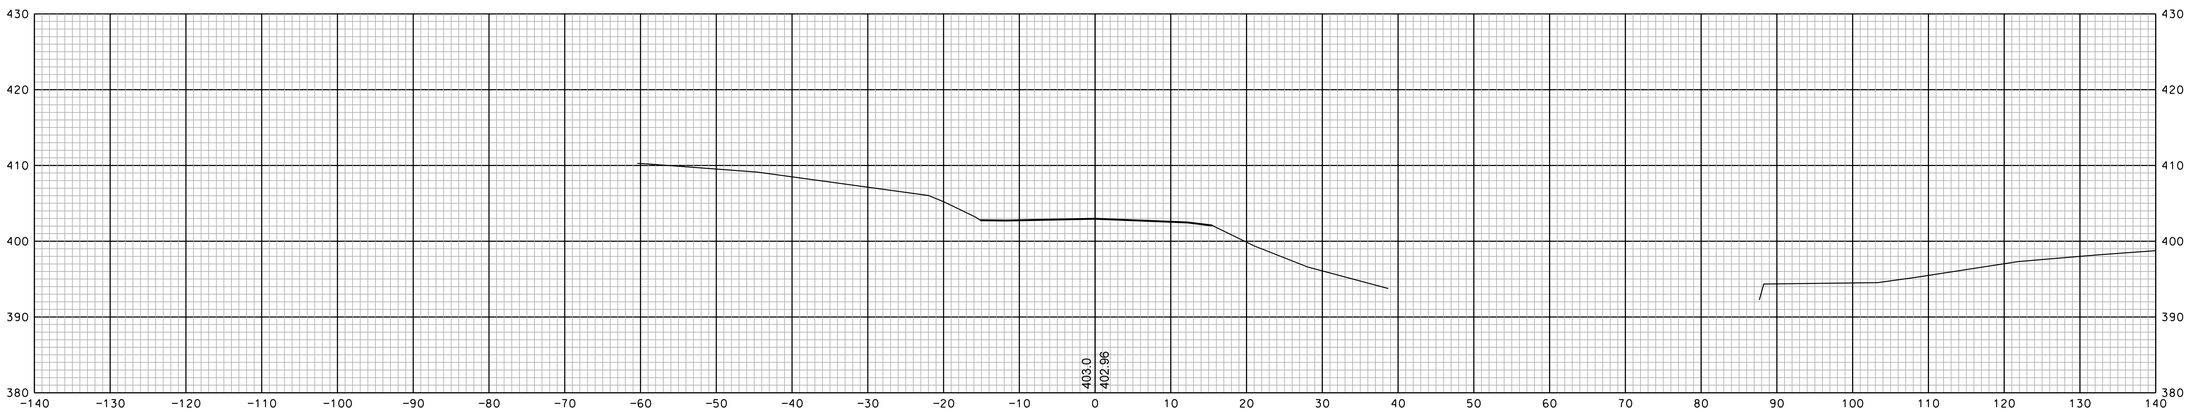

12+00

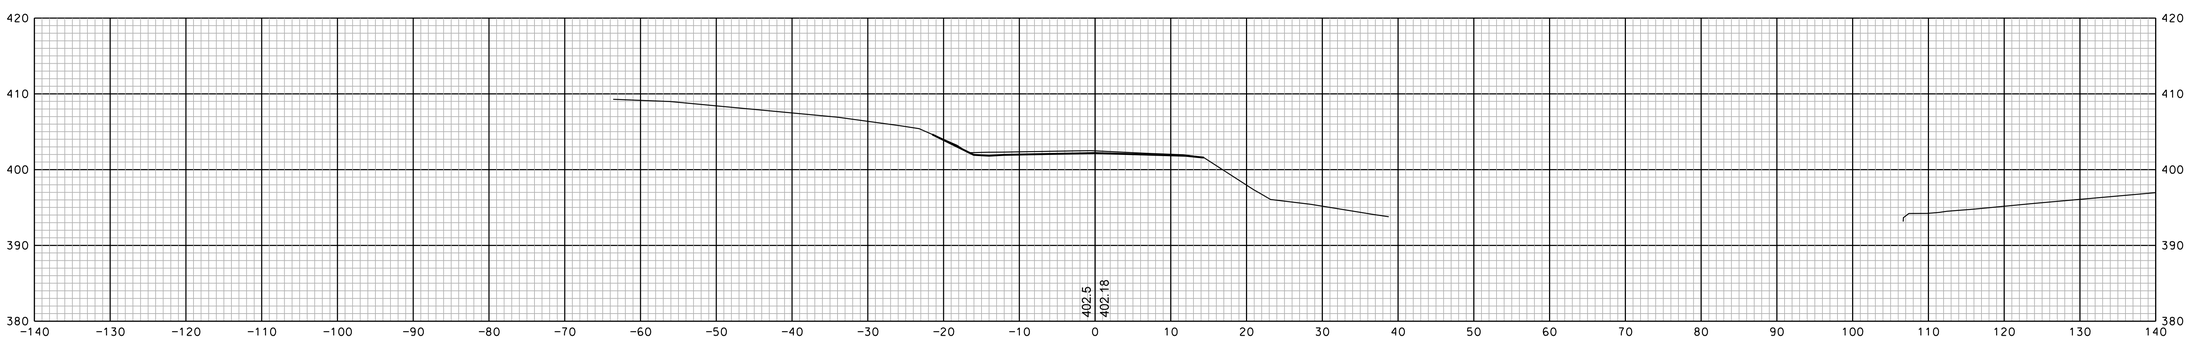

11+50

SHEET TOTALS			
COMMON EXCAV.	– C.Y.	ROCK EXCAV.	– C.Y.
FILL	– C.Y.	MUCK EXCAV.	– C.Y.

DGN	STATE PROJECT NO.	SHEET NO.	TOTAL SHEETS
13065xs	13065	301	346

REVISIONS AFTER PROPOSAL

NUMBER	DATE	STATION	STATION	DESCRIPTION

SDR PROCESSED		DATE	
NEW DESIGN	EMM	DATE	1/23/2020
SHEET CHECKED	NGF	DATE	1/23/2020
AS BUILT DETAILS		DATE	

REVISIONS AFTER PROPOSAL

NUMBER	DATE	STATION	STATION	DESCRIPTION

SDR PROCESSED		DATE
NEW DESIGN	EMM	DATE 1/23/2020
SHEET CHECKED	NCF	DATE 1/23/2020
AS BUILT DETAILS		DATE

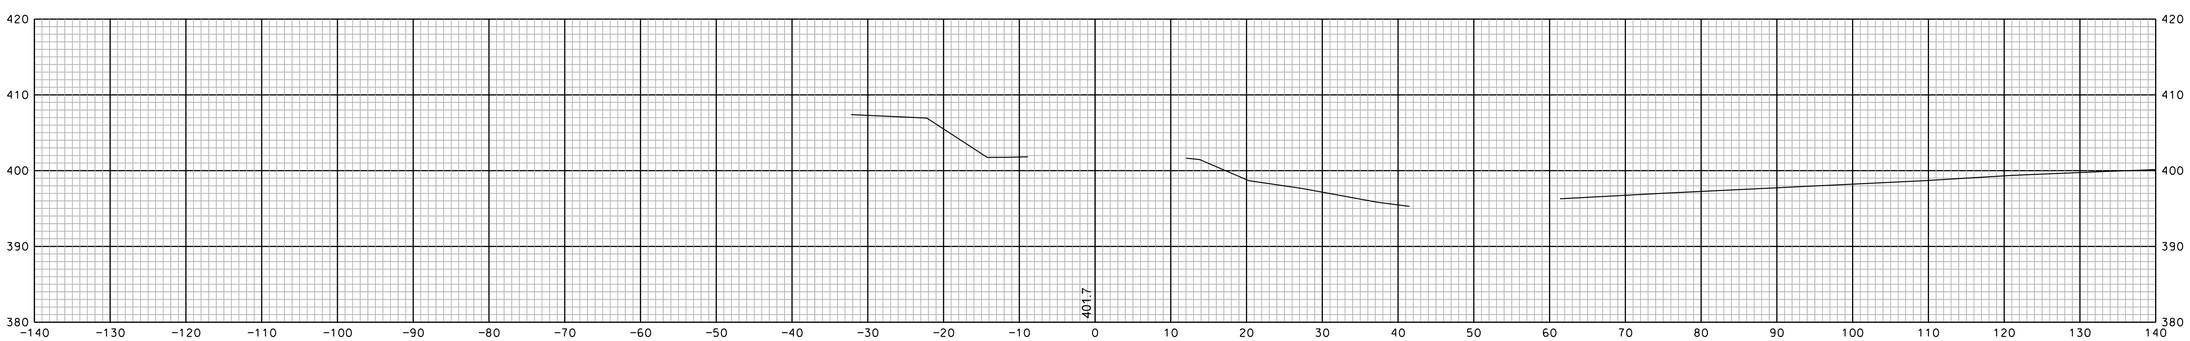

13+00

SHEET TOTALS

COMMON EXCAV.	– C.Y.	ROCK EXCAV.	– C.Y.
FILL	– C.Y.	MUCK EXCAV.	– C.Y.

DGN	STATE PROJECT NO.	SHEET NO.	TOTAL SHEETS
13065xs	13065	302	346

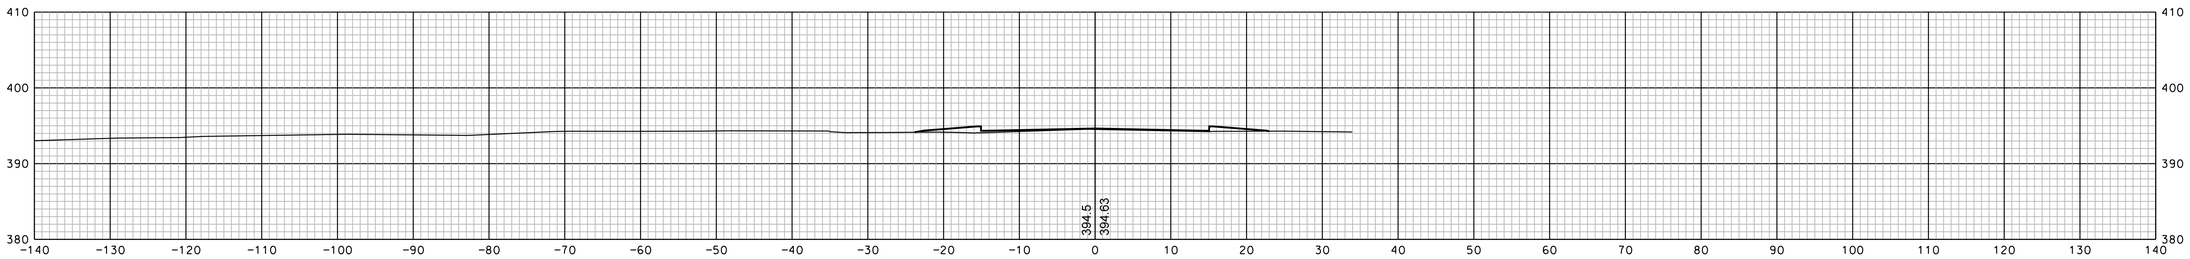

21+00

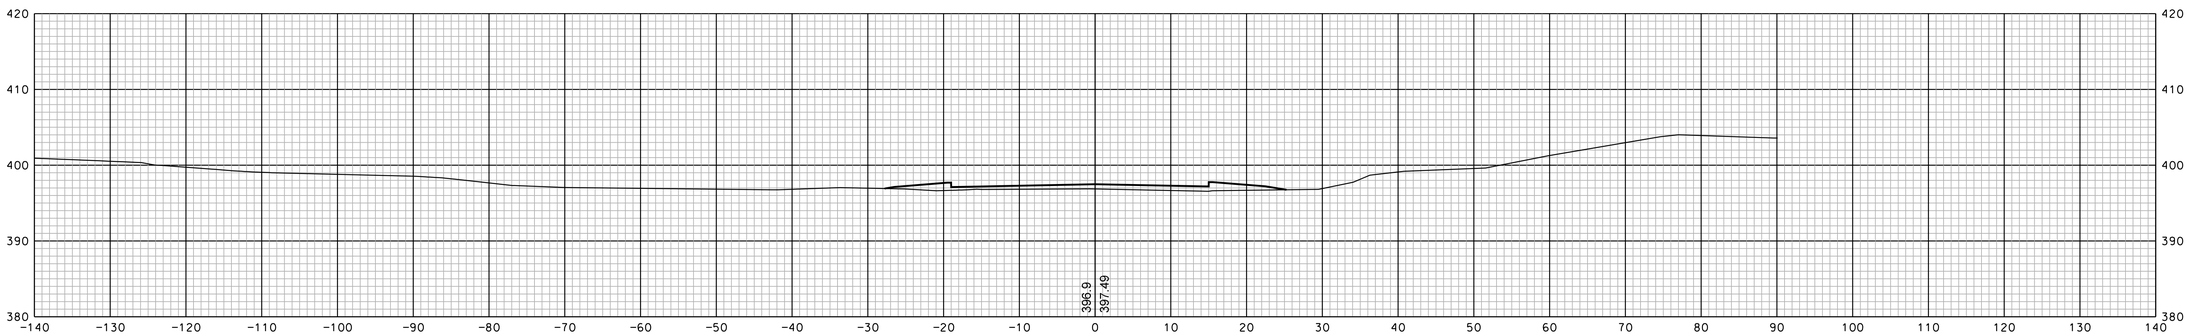

20+50

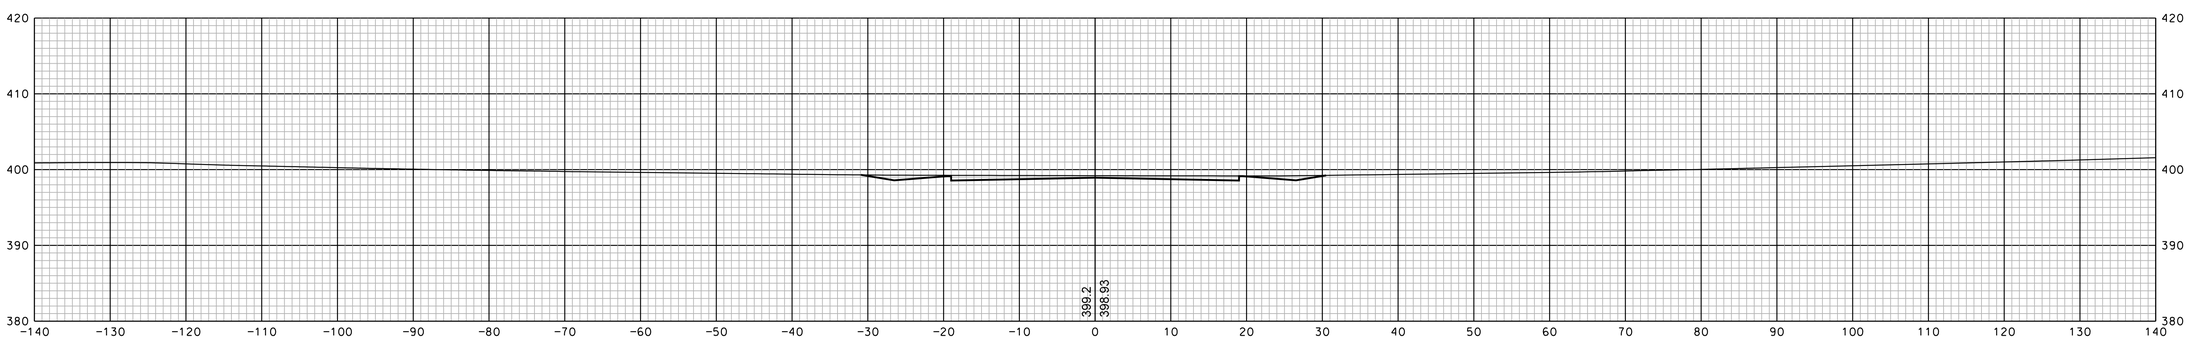

20+00

SHEET TOTALS			
COMMON EXCAV.	– C.Y.	ROCK EXCAV.	– C.Y.
FILL	– C.Y.	MUCK EXCAV.	– C.Y.

DGN	STATE PROJECT NO.	SHEET NO.	TOTAL SHEETS
13065xs	13065	303	346

REVISIONS AFTER PROPOSAL

NUMBER	DATE	STATION	STATION	DESCRIPTION

SDR PROCESSED		DATE
NEW DESIGN	EMM	DATE 1/23/2020
SHEET CHECKED	NCF	DATE 1/23/2020
AS BUILT DETAILS		DATE

Fieldstone Drive Sheets 303-304

REVISIONS AFTER PROPOSAL

NUMBER	DATE	STATION	STATION	DESCRIPTION

SDR PROCESSED		DATE
NEW DESIGN	EMM	DATE 1/23/2020
SHEET CHECKED	NCF	DATE 1/23/2020
AS BUILT DETAILS		DATE

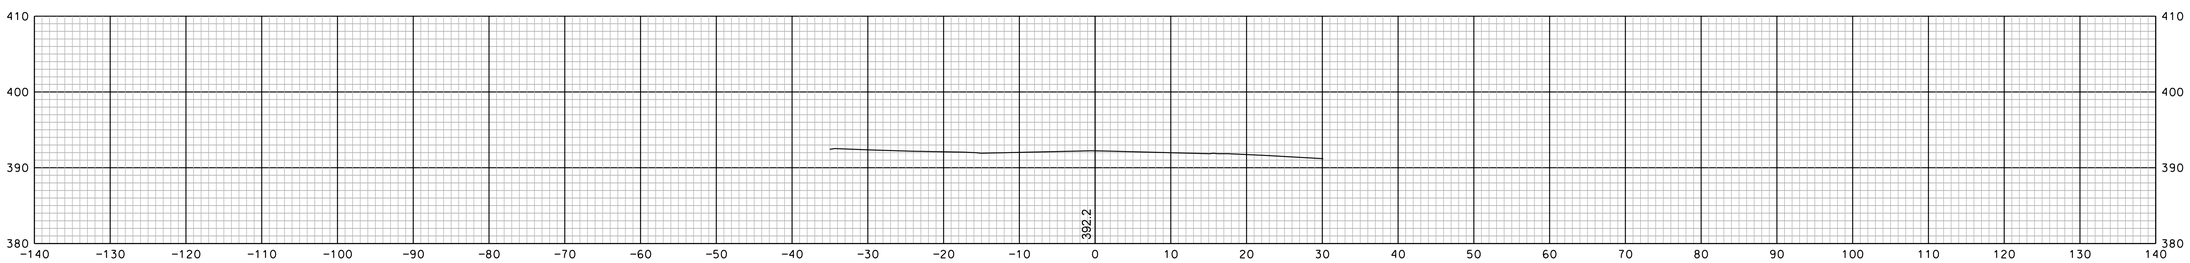

21+50

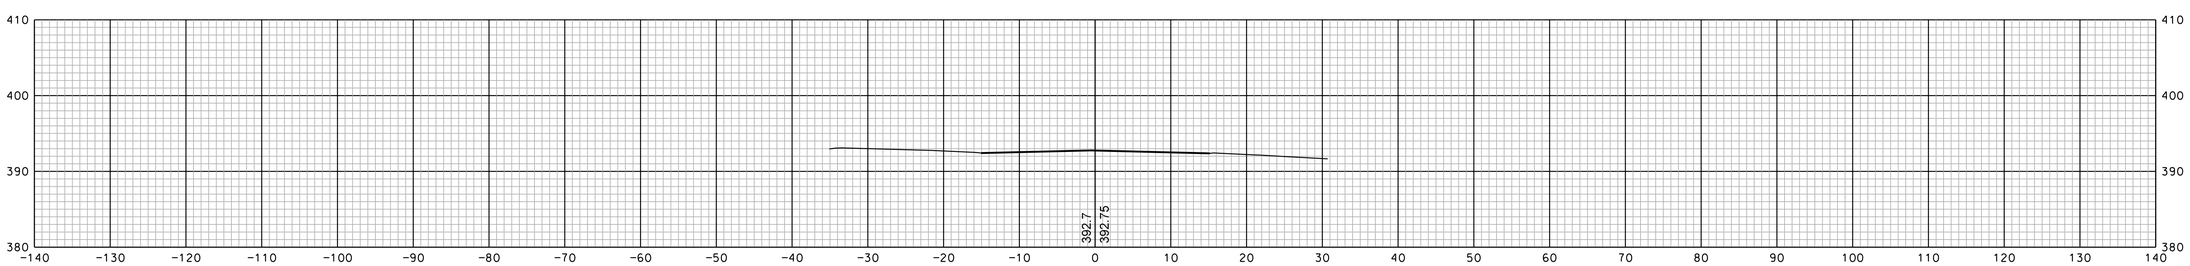

21+40

SHEET TOTALS

COMMON EXCAV.	– C.Y.	ROCK EXCAV.	– C.Y.
FILL	– C.Y.	MUCK EXCAV.	– C.Y.

DGN	STATE PROJECT NO.	SHEET NO.	TOTAL SHEETS
13065xs	13065	304	346

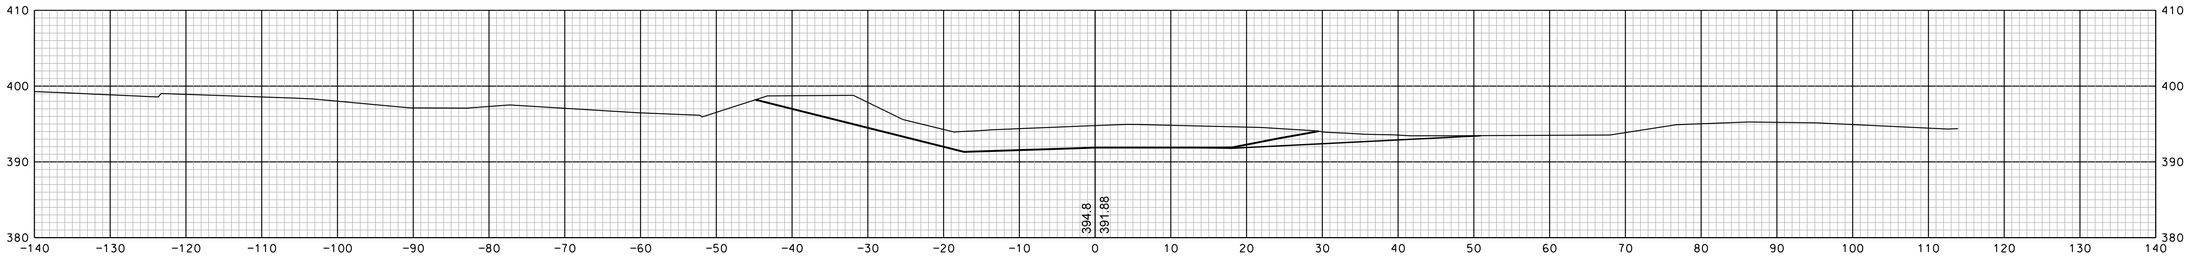

30+61

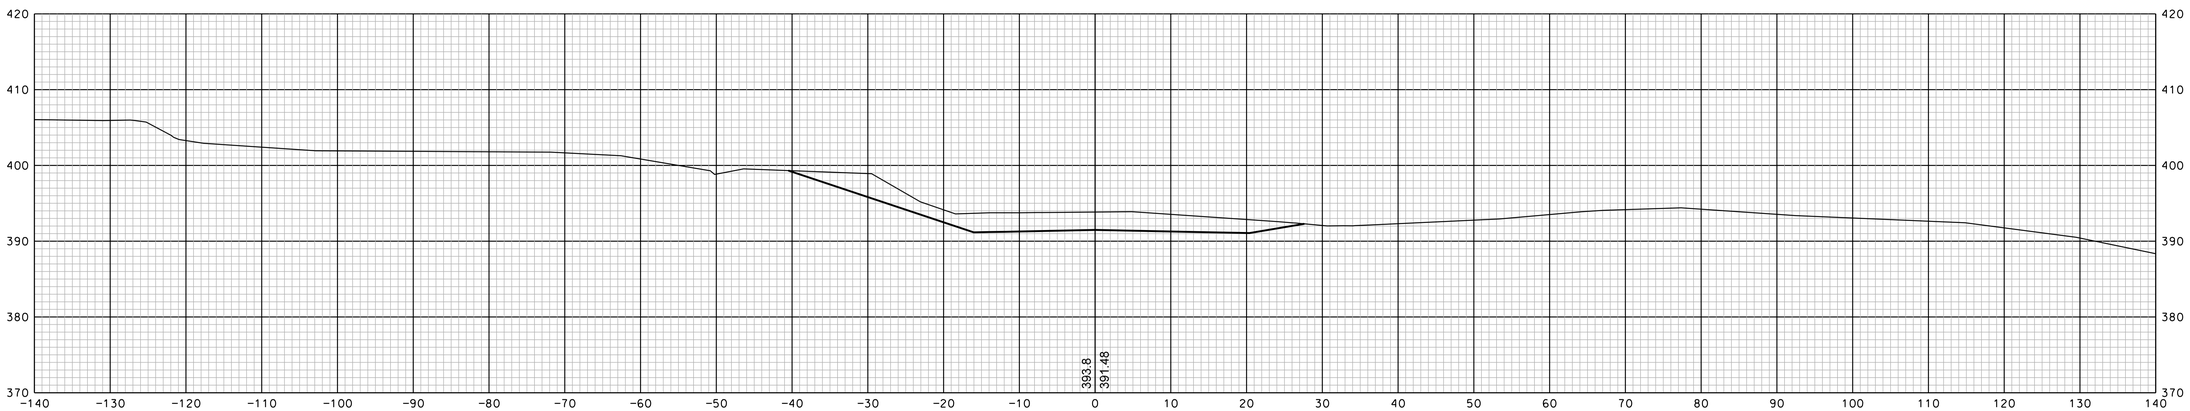

30+50

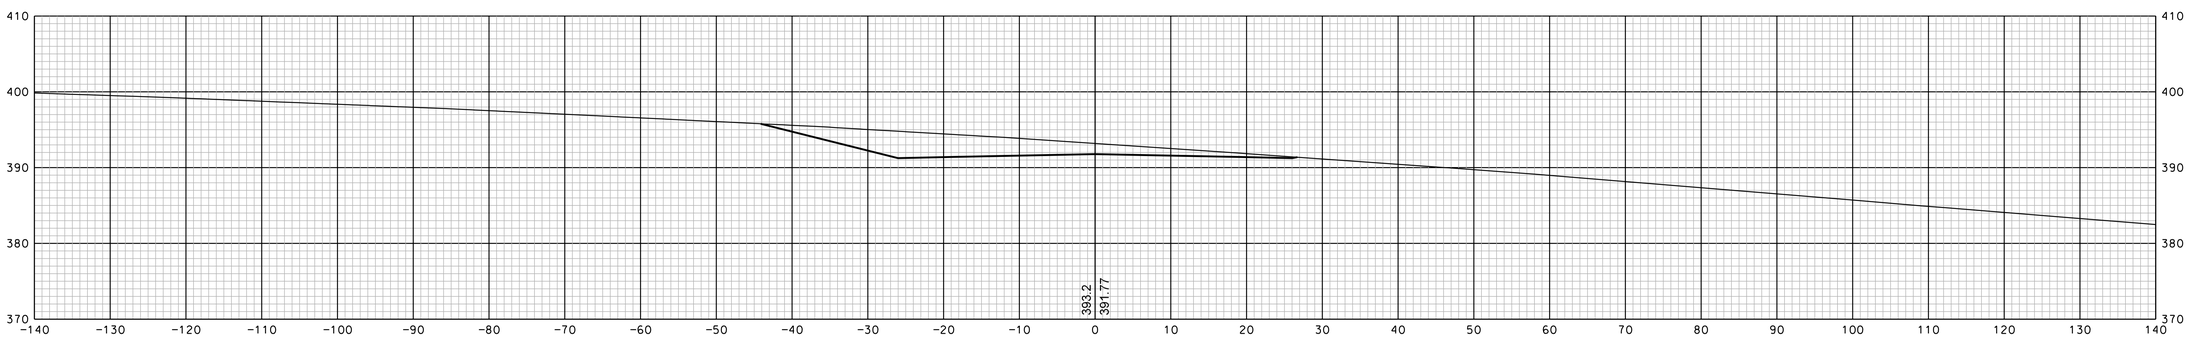

30+00

REVISIONS AFTER PROPOSAL

NUMBER	DATE	STATION	STATION	DESCRIPTION

SDR PROCESSED		DATE	
NEW DESIGN	EMM	DATE	1/23/2020
SHEET CHECKED	NCF	DATE	1/23/2020
AS BUILT DETAILS		DATE	

SHEET TOTALS

COMMON EXCAV.	- C.Y.	ROCK EXCAV.	- C.Y.
FILL	- C.Y.	MUCK EXCAV.	- C.Y.

DGN	STATE PROJECT NO.	SHEET NO.	TOTAL SHEETS
13065xs	13065	305	346

Horseshoe Drive Sheets 305-307

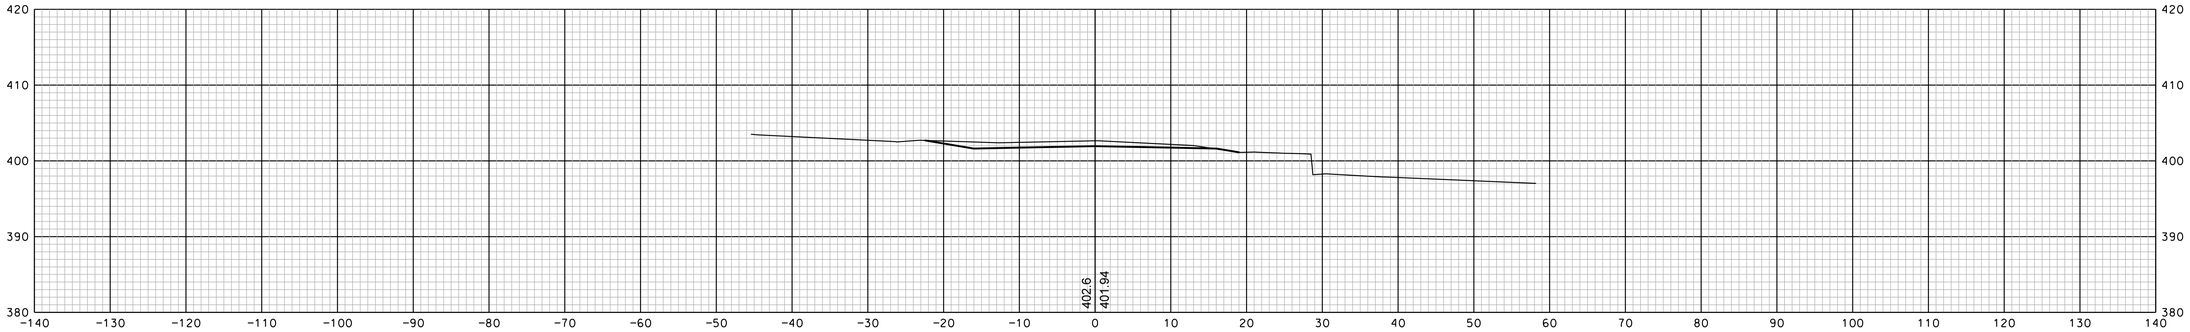

32+00

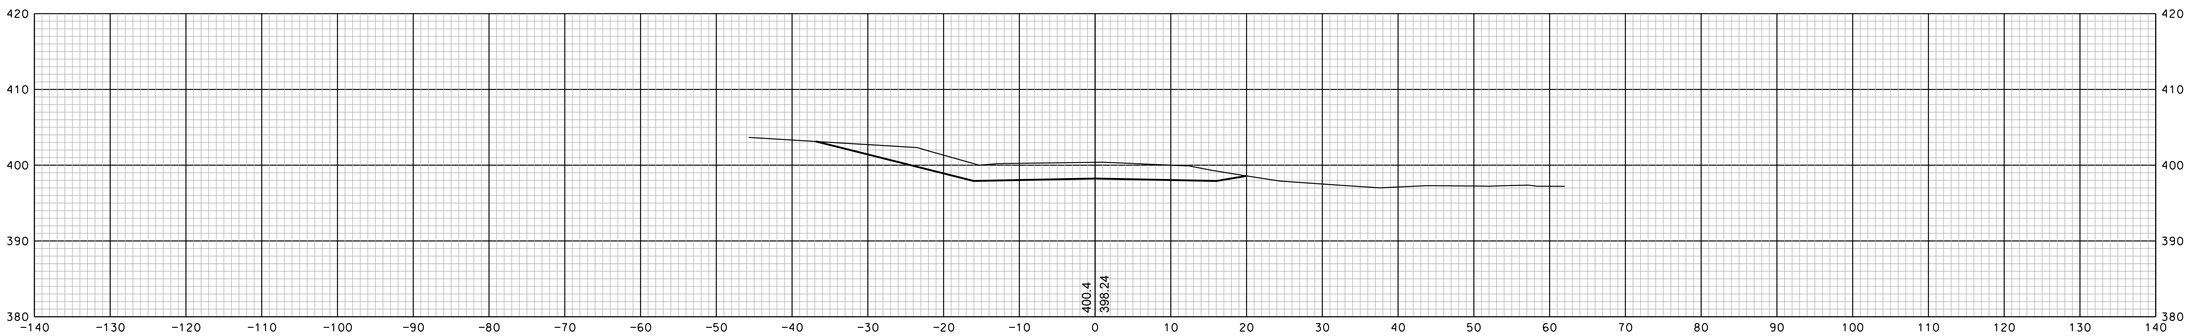

31+50

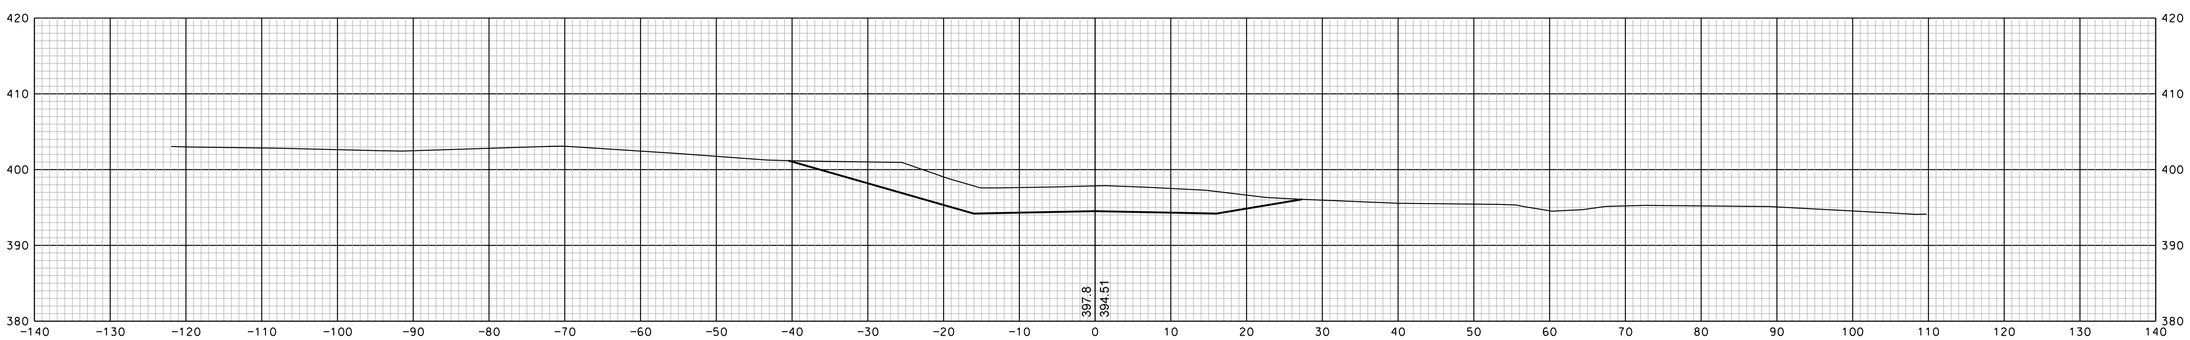

31+00

REVISIONS AFTER PROPOSAL			
NUMBER	DATE	STATION	DESCRIPTION

SDR PROCESSED		DATE	
NEW DESIGN	EMM	DATE	1/23/2020
SHEET CHECKED	NCF	DATE	1/23/2020
AS BUILT DETAILS		DATE	

SHEET TOTALS

COMMON EXCAV.	– C.Y.	ROCK EXCAV.	– C.Y.
FILL	– C.Y.	MUCK EXCAV.	– C.Y.

DGN	STATE PROJECT NO.	SHEET NO.	TOTAL SHEETS
13065xs	13065	306	346

REVISIONS AFTER PROPOSAL

NUMBER	DATE	STATION	STATION	DESCRIPTION

		DATE
SDR PROCESSED		
NEW DESIGN	EMM	DATE 1/23/2020
SHEET CHECKED	NCF	DATE 1/23/2020
AS BUILT DETAILS		DATE

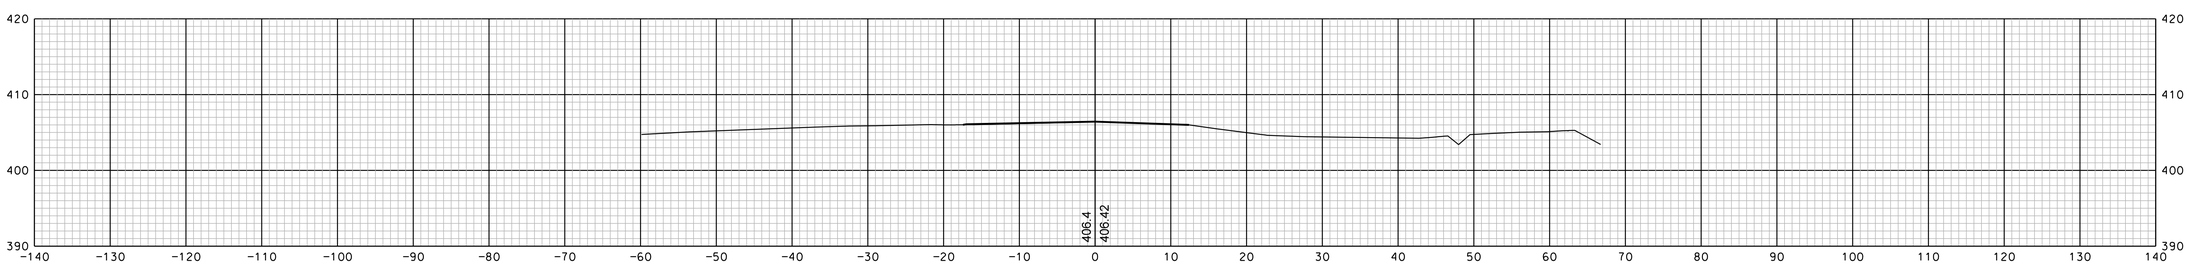

32+80

SHEET TOTALS

COMMON EXCAV.	– C.Y.	ROCK EXCAV.	– C.Y.
FILL	– C.Y.	MUCK EXCAV.	– C.Y.

DGN	STATE PROJECT NO.	SHEET NO.	TOTAL SHEETS
13065xs	13065	307	346

REVISIONS AFTER PROPOSAL

NUMBER	DATE	STATION	STATION	DESCRIPTION

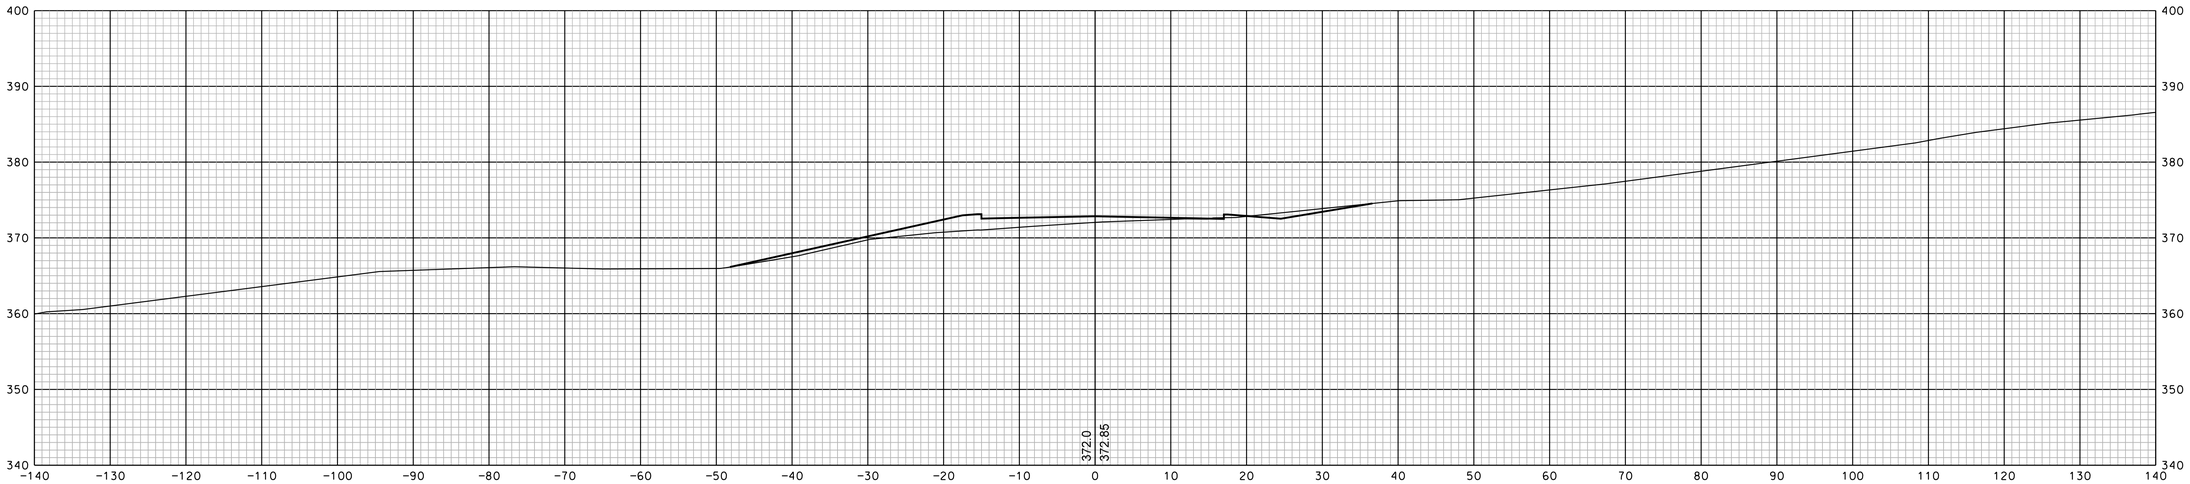

40+50

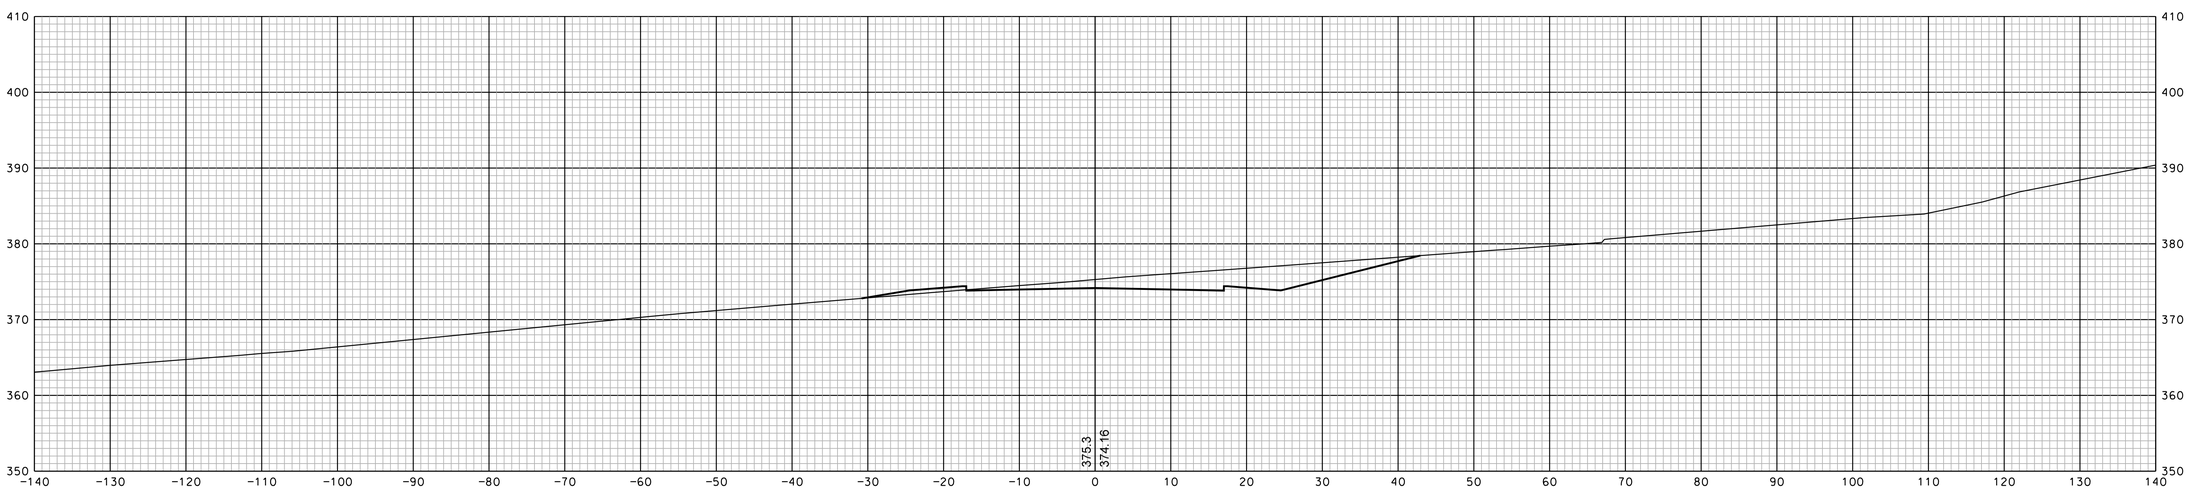

40+00

SHEET TOTALS

COMMON EXCAV.	– C.Y.	ROCK EXCAV.	– C.Y.
FILL	– C.Y.	MUCK EXCAV.	– C.Y.

DGN	STATE PROJECT NO.	SHEET NO.	TOTAL SHEETS
13065xs	13065	308	346

SOR PROCESSED	DATE
NEW DESIGN EMM	DATE 1/23/2020
SHEET CHECKED NCF	DATE 1/23/2020
AS BUILT DETAILS	DATE

Morningside Drive Sheets 308-310

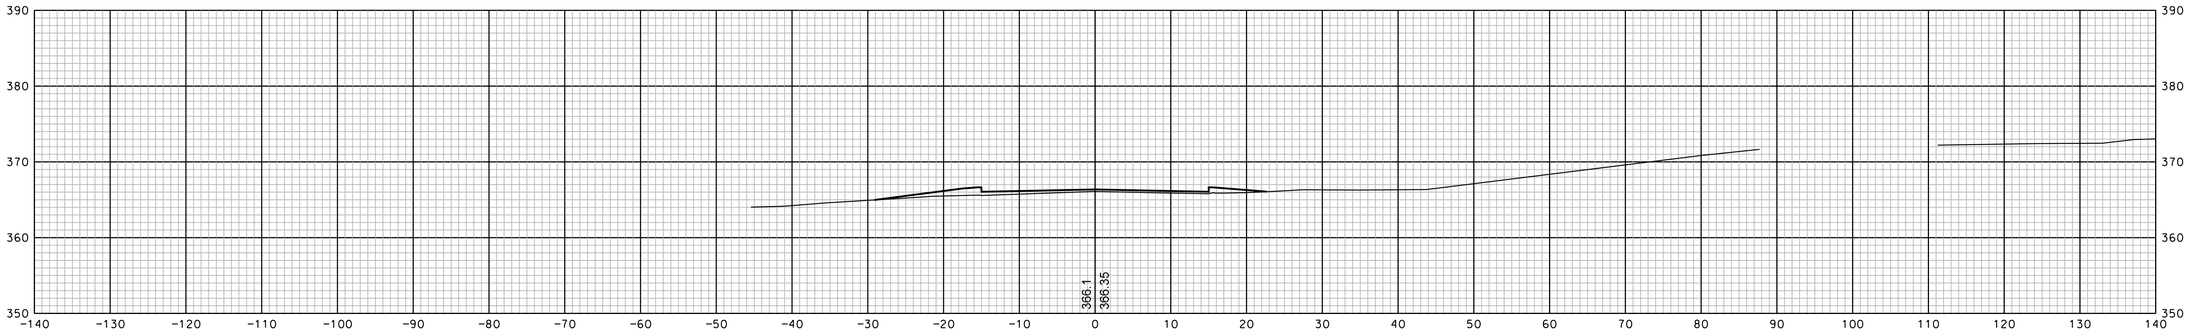

41+50

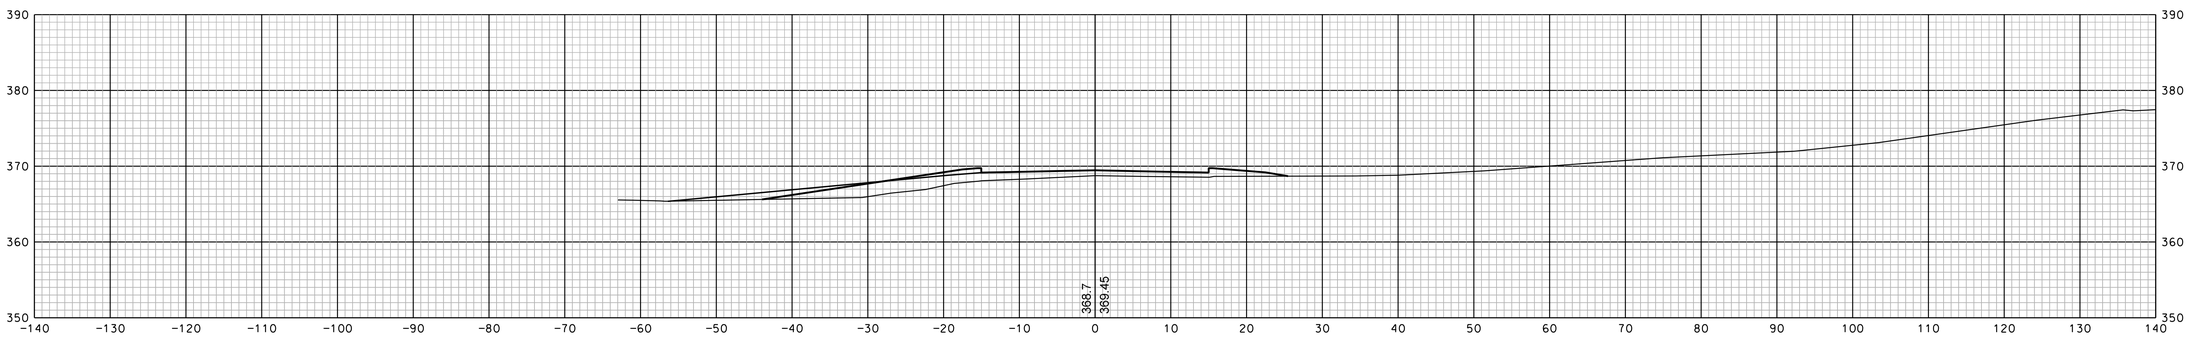

41+04

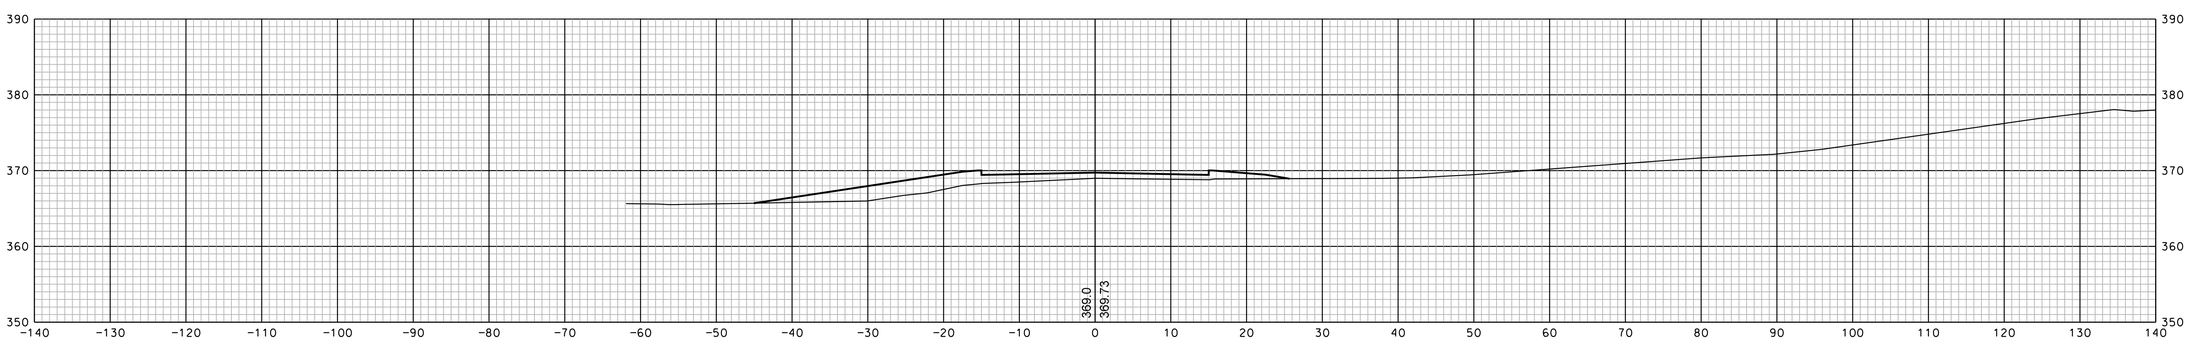

41+00

SHEET TOTALS			
COMMON EXCAV.	– C.Y.	ROCK EXCAV.	– C.Y.
FILL	– C.Y.	MUCK EXCAV.	– C.Y.

DGN	STATE PROJECT NO.	SHEET NO.	TOTAL SHEETS
13065xs	13065	309	346

REVISIONS AFTER PROPOSAL

NUMBER	DATE	STATION	STATION	DESCRIPTION

SDR PROCESSED		DATE	
NEW DESIGN	EMM	DATE	1/23/2020
SHEET CHECKED	NCF	DATE	1/23/2020
AS BUILT DETAILS		DATE	

REVISIONS AFTER PROPOSAL

NUMBER	DATE	STATION	STATION	DESCRIPTION

SDR PROCESSED		DATE
NEW DESIGN	EMM	DATE 1/23/2020
SHEET CHECKED	NCF	DATE 1/23/2020
AS BUILT DETAILS		DATE

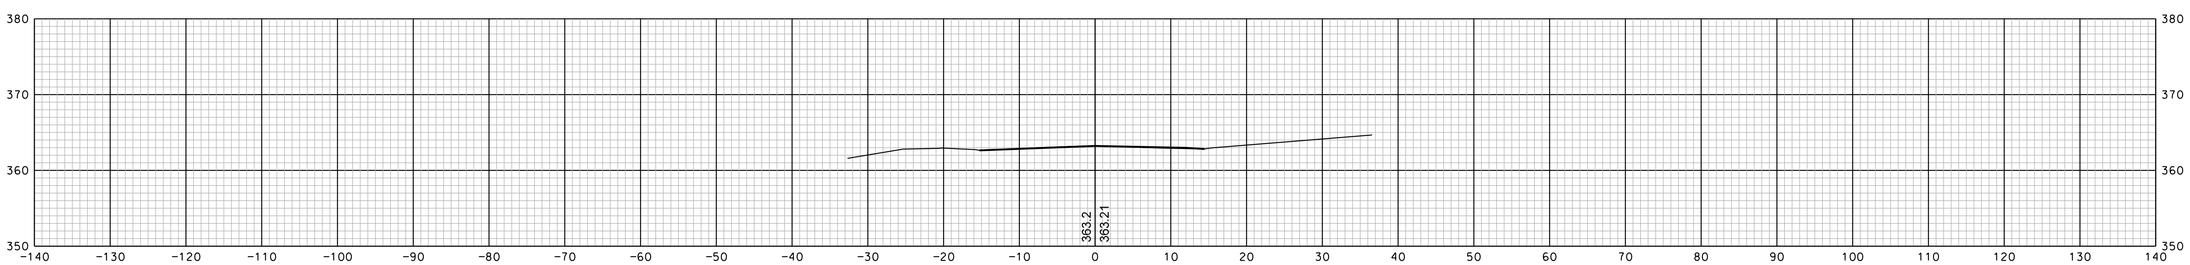

42+00

SHEET TOTALS			
COMMON EXCAV.	– C.Y.	ROCK EXCAV.	– C.Y.
FILL	– C.Y.	MUCK EXCAV.	– C.Y.

DGN	STATE PROJECT NO.	SHEET NO.	TOTAL SHEETS
13065xs	13065	310	346

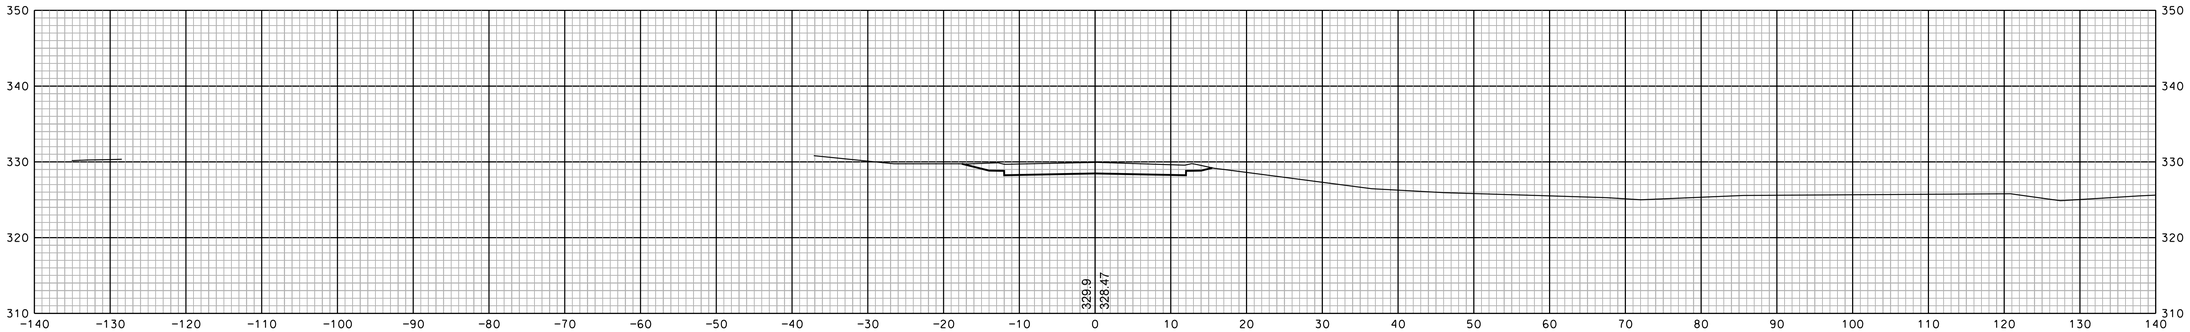

51+00

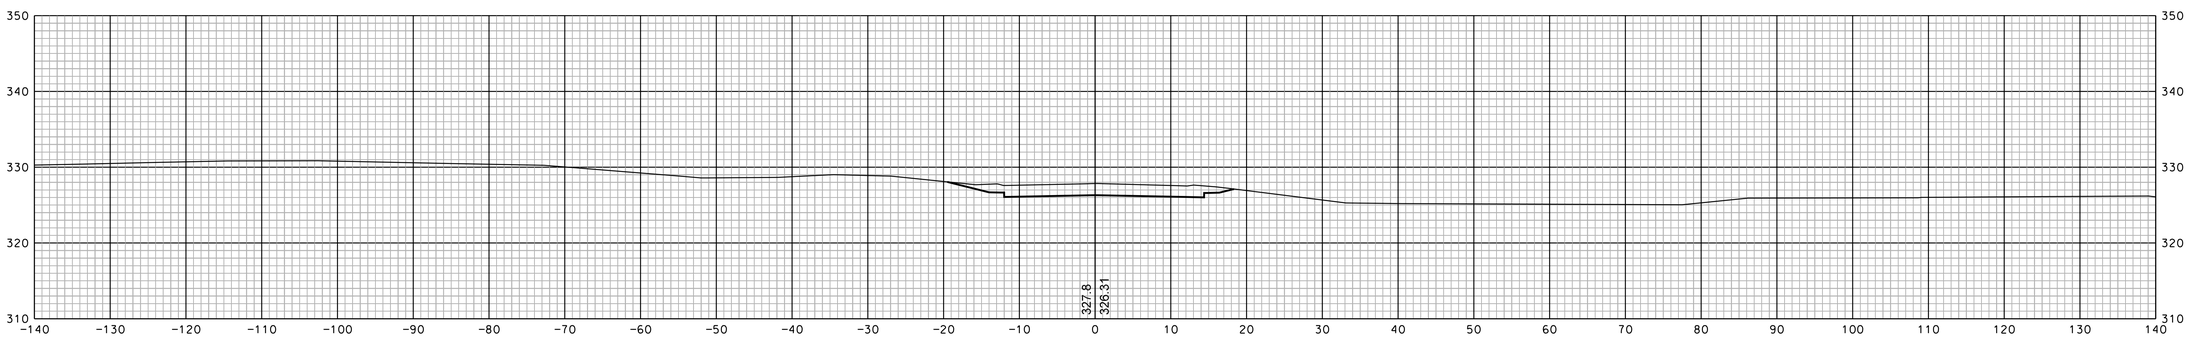

50+50

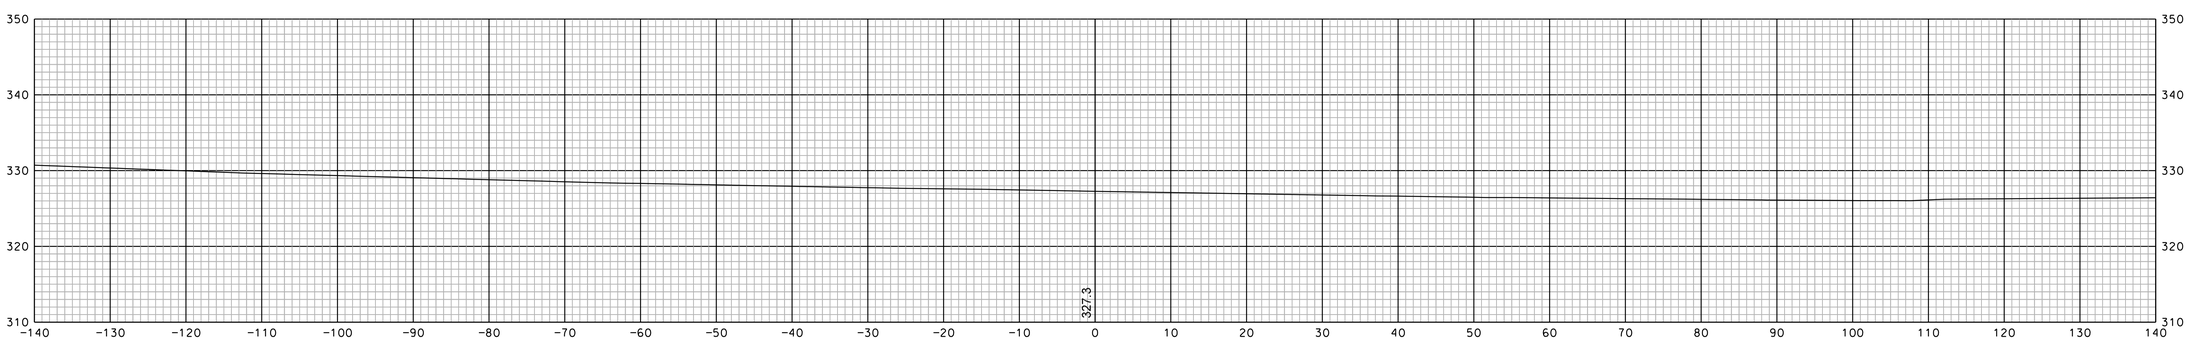

50+00

SHEET TOTALS			
COMMON EXCAV.	– C.Y.	ROCK EXCAV.	– C.Y.
FILL	– C.Y.	MUCK EXCAV.	– C.Y.

DGN	STATE PROJECT NO.	SHEET NO.	TOTAL SHEETS
13065xs	13065	311	346

REVISIONS AFTER PROPOSAL

NUMBER	DATE	STATION	STATION	DESCRIPTION

SDR PROCESSED		DATE
NEW DESIGN	EMM	DATE 1/23/2020
SHEET CHECKED	NCF	DATE 1/23/2020
AS BUILT DETAILS		DATE

Scenic Drive Sheets 311-312

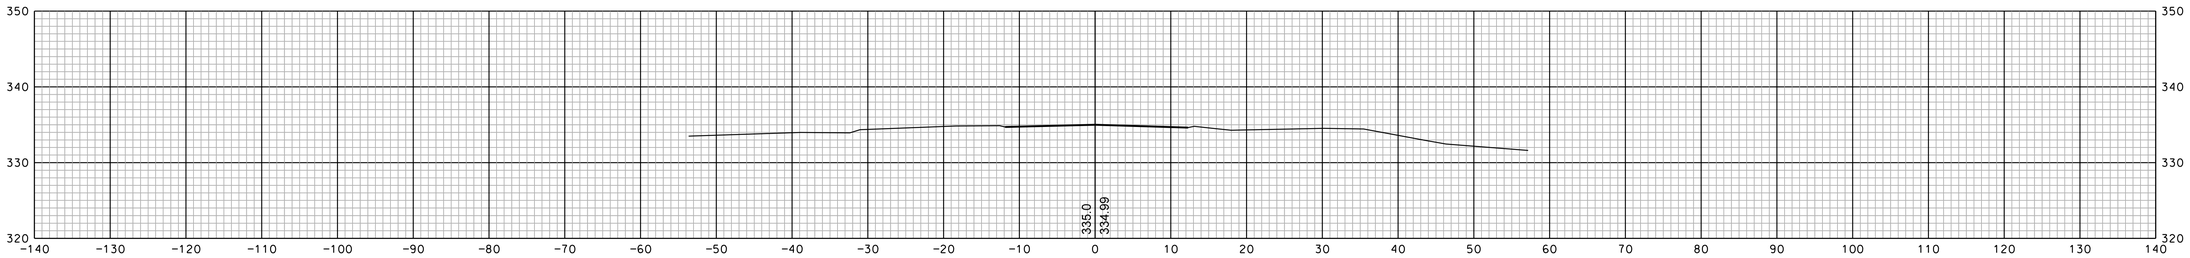

52+40

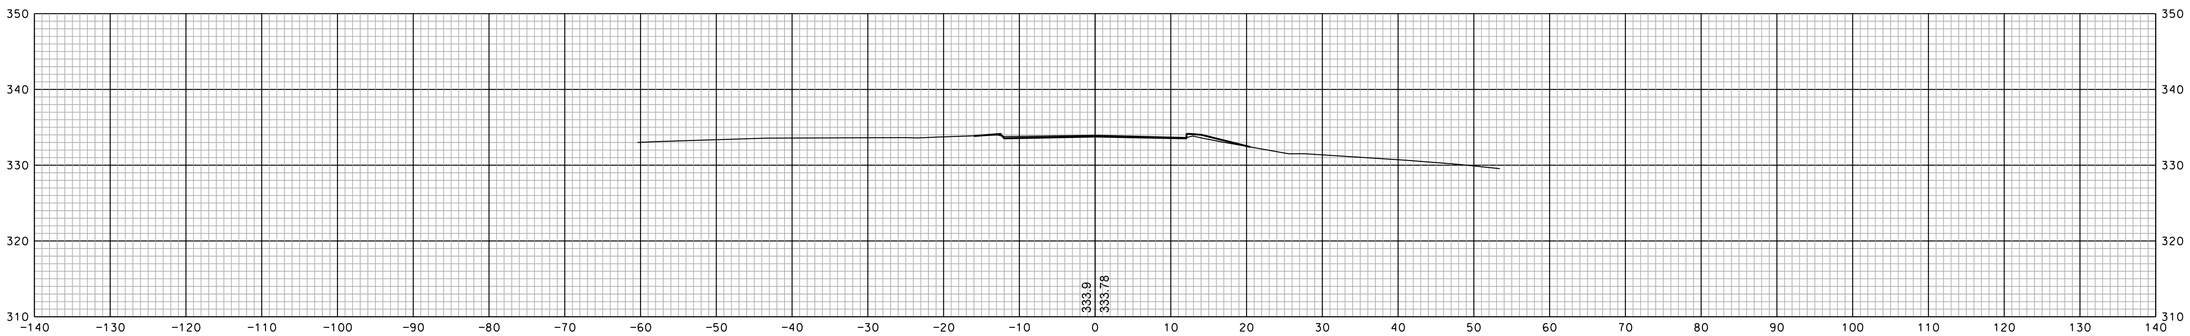

52+00

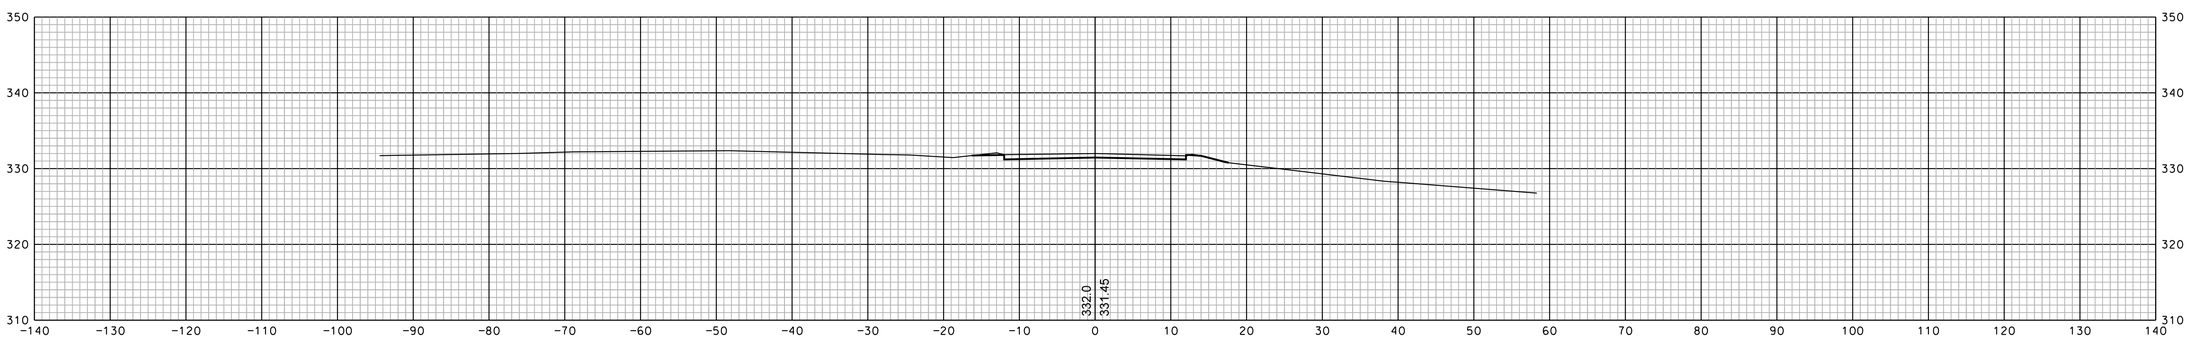

51+50

SHEET TOTALS			
COMMON EXCAV.	– C.Y.	ROCK EXCAV.	– C.Y.
FILL	– C.Y.	MUCK EXCAV.	– C.Y.

DGN	STATE PROJECT NO.	SHEET NO.	TOTAL SHEETS
13065xs	13065	312	346

REVISIONS AFTER PROPOSAL

NUMBER	DATE	STATION	STATION	DESCRIPTION

		DATE
SDR PROCESSED		
NEW DESIGN	EMM	DATE 1/23/2020
SHEET CHECKED	NCF	DATE 1/23/2020
AS BUILT DETAILS		DATE

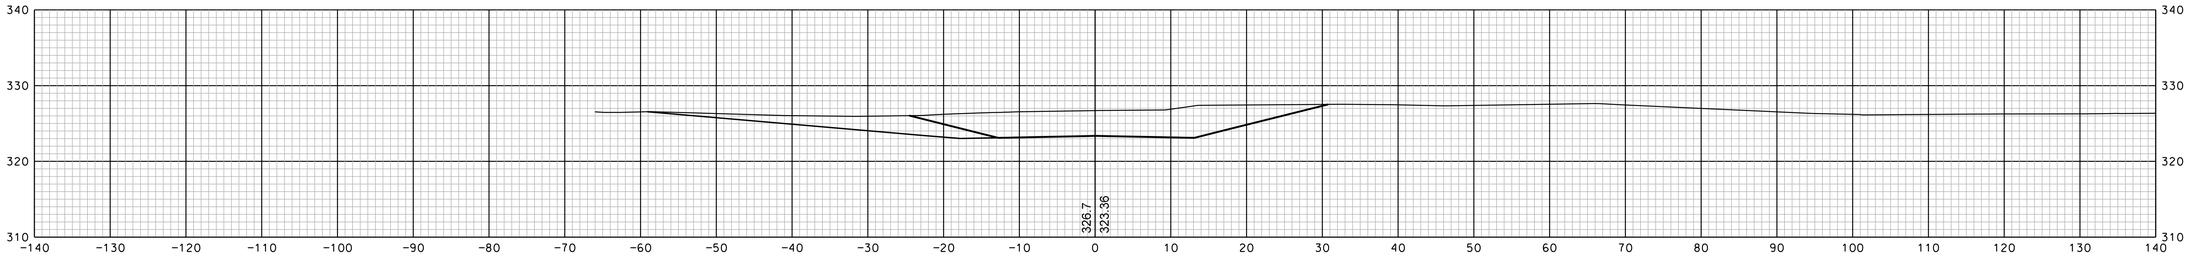

60+72

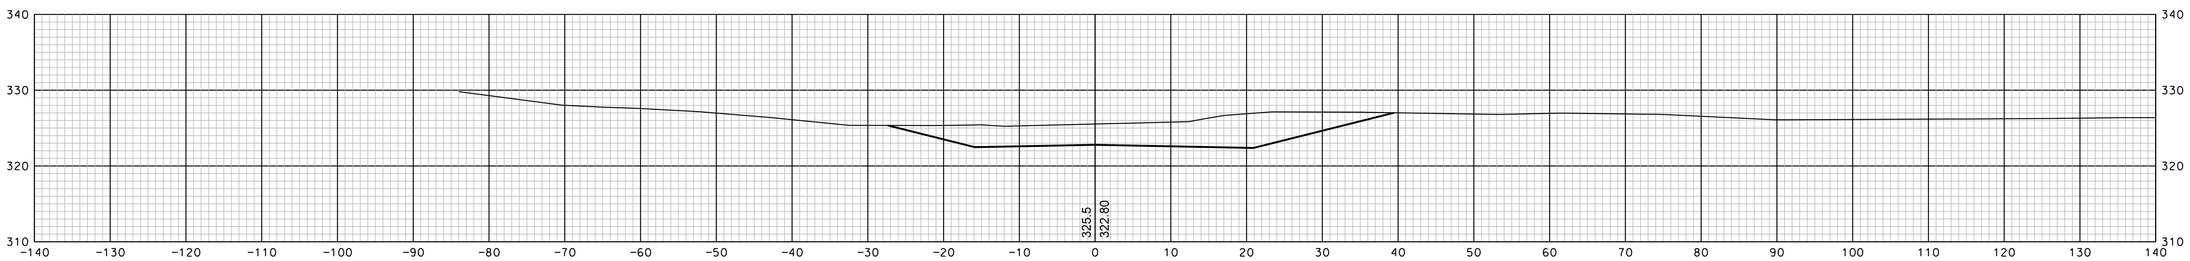

60+50

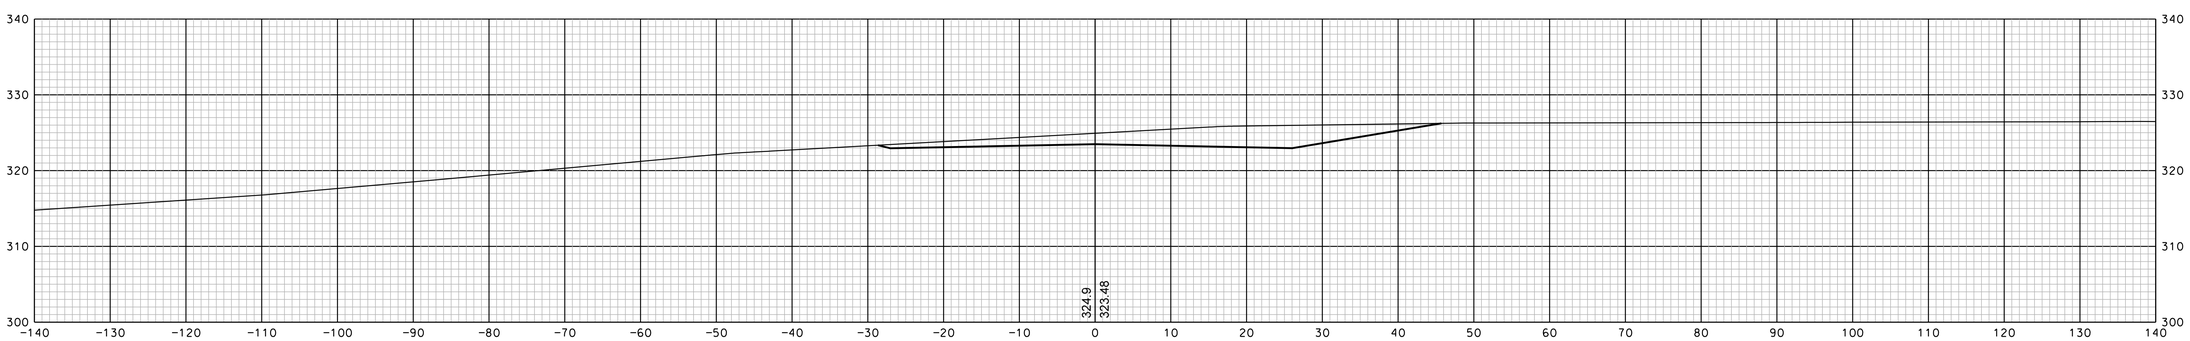

60+00

SHEET TOTALS			
COMMON EXCAV. – C.Y.		ROCK EXCAV. – C.Y.	
FILL – C.Y.		MUCK EXCAV. – C.Y.	
DGN	STATE PROJECT NO.	SHEET NO.	TOTAL SHEETS
13065xs	13065	313	346

REVISIONS AFTER PROPOSAL

NUMBER	DATE	STATION	STATION	DESCRIPTION

		DATE
SDR PROCESSED		
NEW DESIGN	EMM	DATE 1/23/2020
SHEET CHECKED	NCF	DATE 1/23/2020
AS BUILT DETAILS		DATE

Beaver Road Sheets 313-315

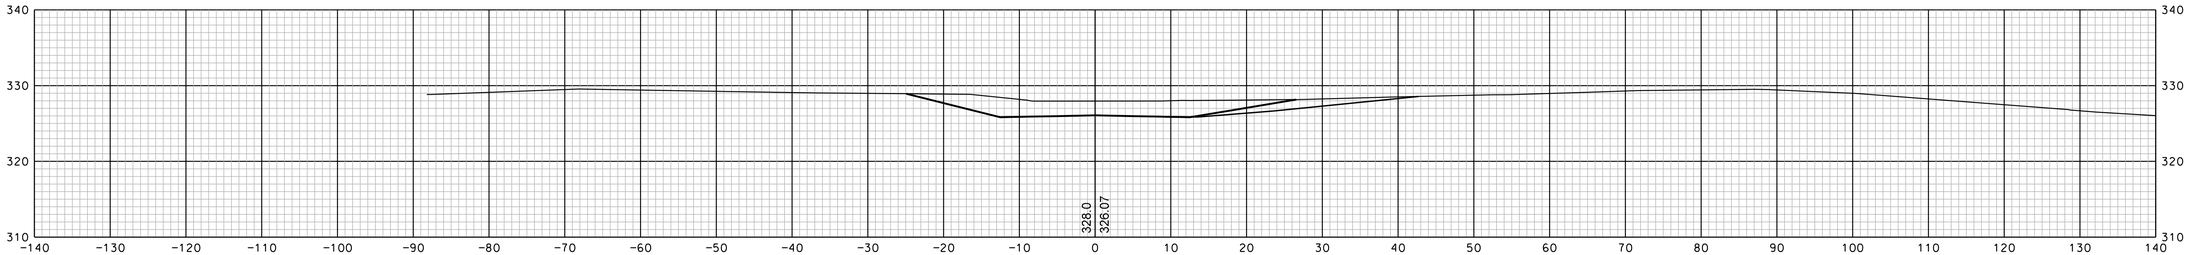

61+84

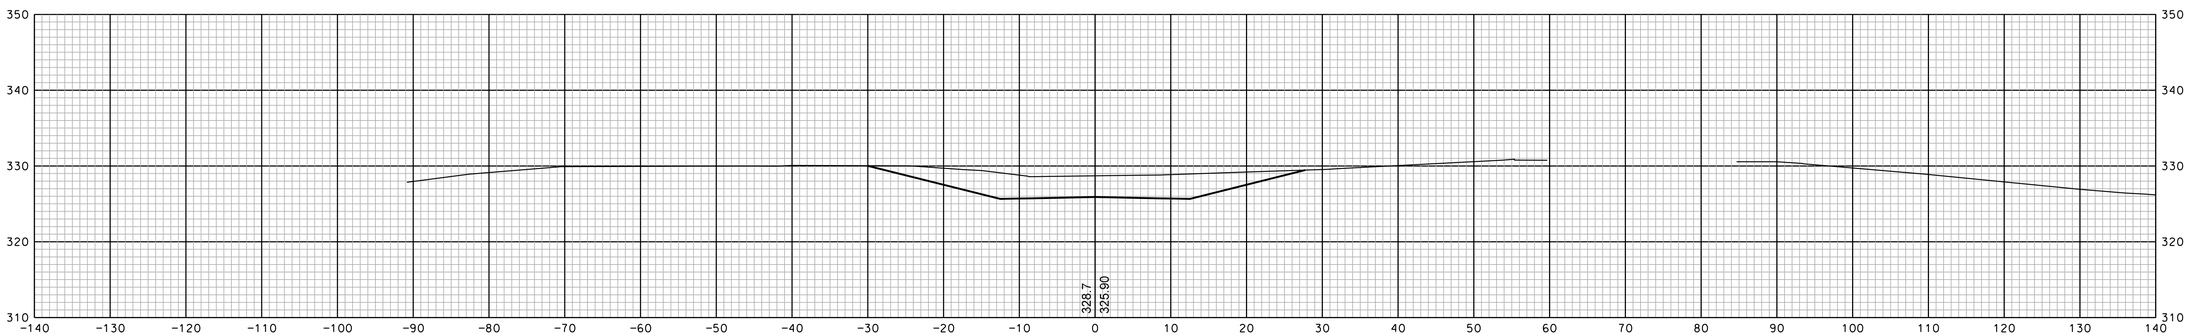

61+50

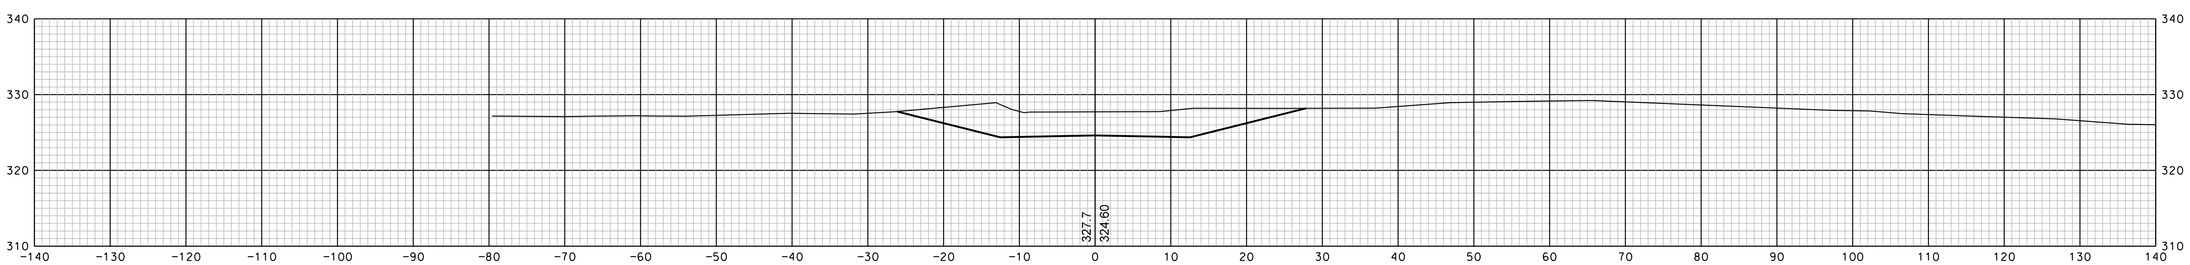

61+00

SHEET TOTALS			
COMMON EXCAV.	– C.Y.	ROCK EXCAV.	– C.Y.
FILL	– C.Y.	MUCK EXCAV.	– C.Y.

DGN	STATE PROJECT NO.	SHEET NO.	TOTAL SHEETS
13065xs	13065	314	346

REVISIONS AFTER PROPOSAL

NUMBER	DATE	STATION	STATION	DESCRIPTION

SDR PROCESSED		DATE
NEW DESIGN	EMM	DATE 1/23/2020
SHEET CHECKED	NCF	DATE 1/23/2020
AS BUILT DETAILS		DATE

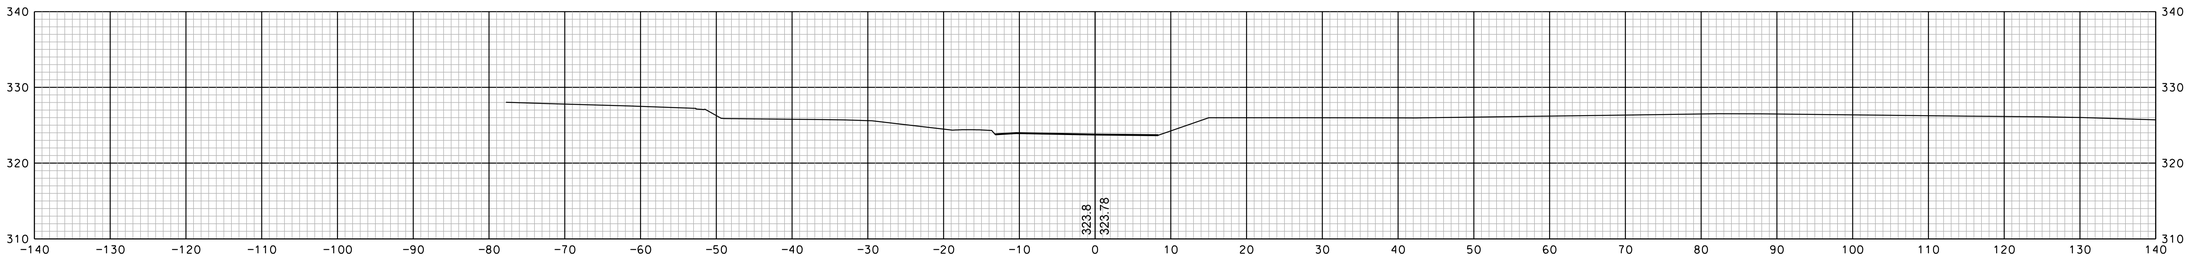

62+75

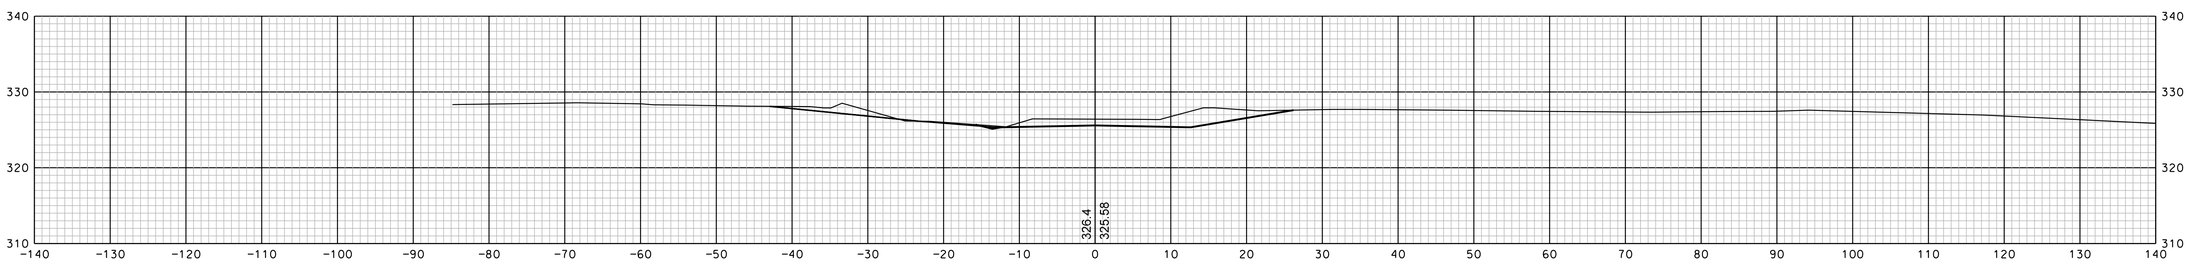

62+23

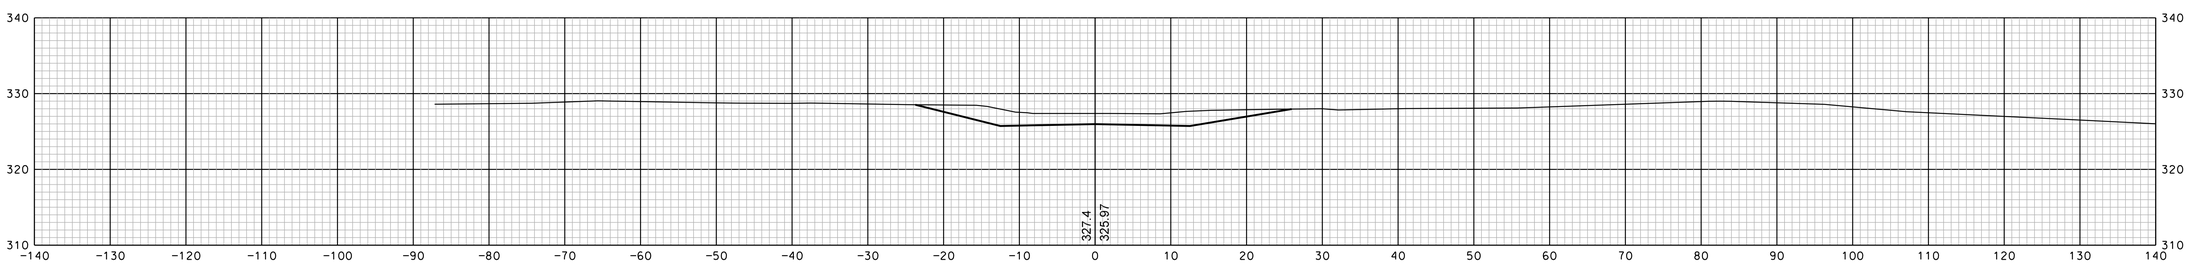

62+00

SHEET TOTALS			
COMMON EXCAV. – C.Y.		ROCK EXCAV. – C.Y.	
FILL – C.Y.		MUCK EXCAV. – C.Y.	
DGN	STATE PROJECT NO.	SHEET NO.	TOTAL SHEETS
13065xs	13065	315	346

REVISIONS AFTER PROPOSAL

NUMBER	DATE	STATION	STATION	DESCRIPTION

		DATE
SDR PROCESSED		
NEW DESIGN	EMM	DATE 1/23/2020
SHEET CHECKED	NCF	DATE 1/23/2020
AS BUILT DETAILS		DATE

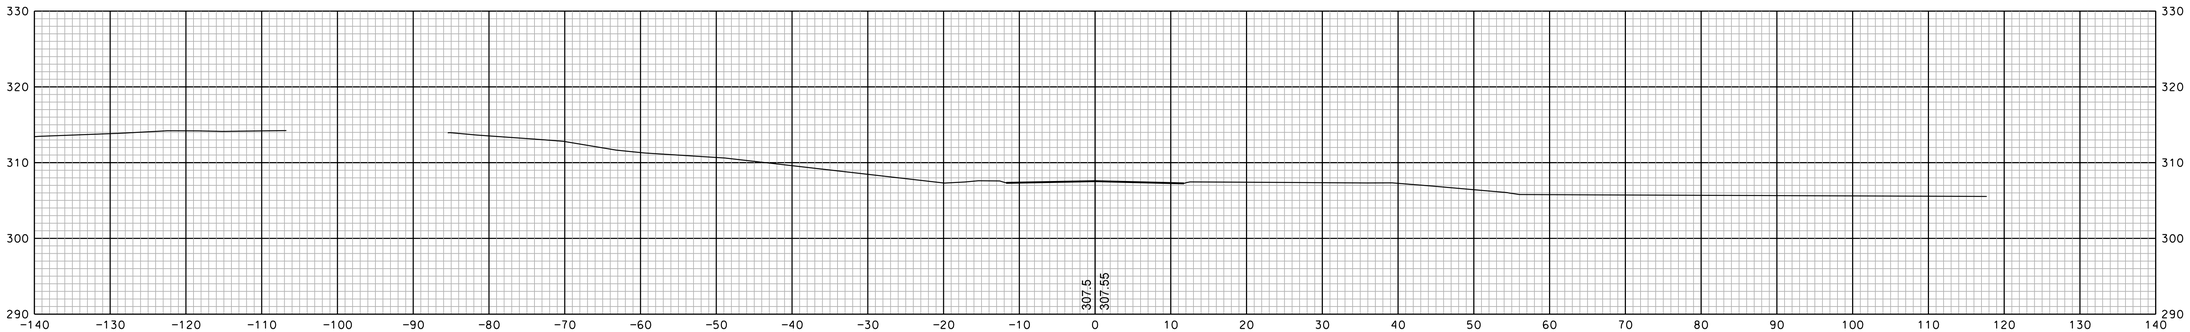

70+70

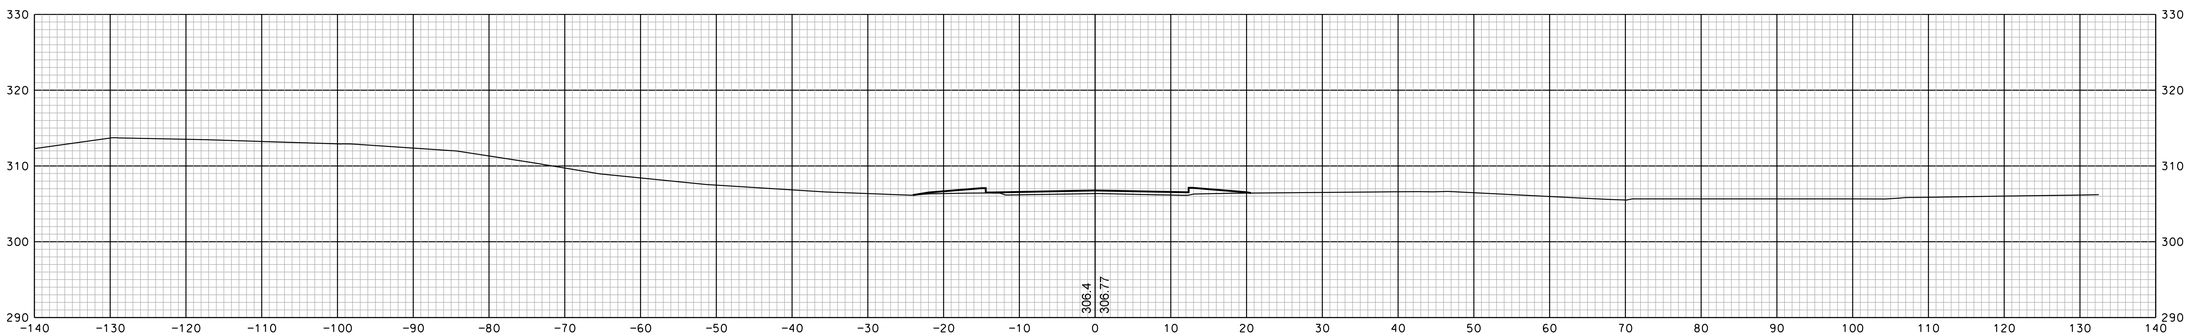

70+50

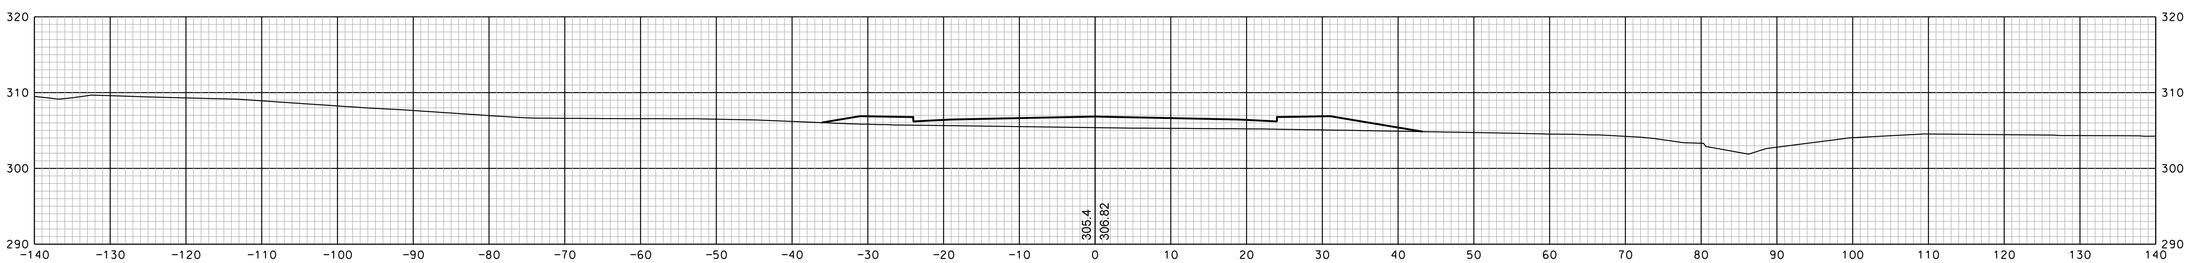

70+00

SHEET TOTALS			
COMMON EXCAV.	– C.Y.	ROCK EXCAV.	– C.Y.
FILL	– C.Y.	MUCK EXCAV.	– C.Y.

DGN	STATE PROJECT NO.	SHEET NO.	TOTAL SHEETS
13065xs	13065	316	346

REVISIONS AFTER PROPOSAL

NUMBER	DATE	STATION	STATION	DESCRIPTION

SDR PROCESSED		DATE
NEW DESIGN	EMM	DATE 1/23/2020
SHEET CHECKED	NCF	DATE 1/23/2020
AS BUILT DETAILS		DATE

Jeff Lane Sheet 316

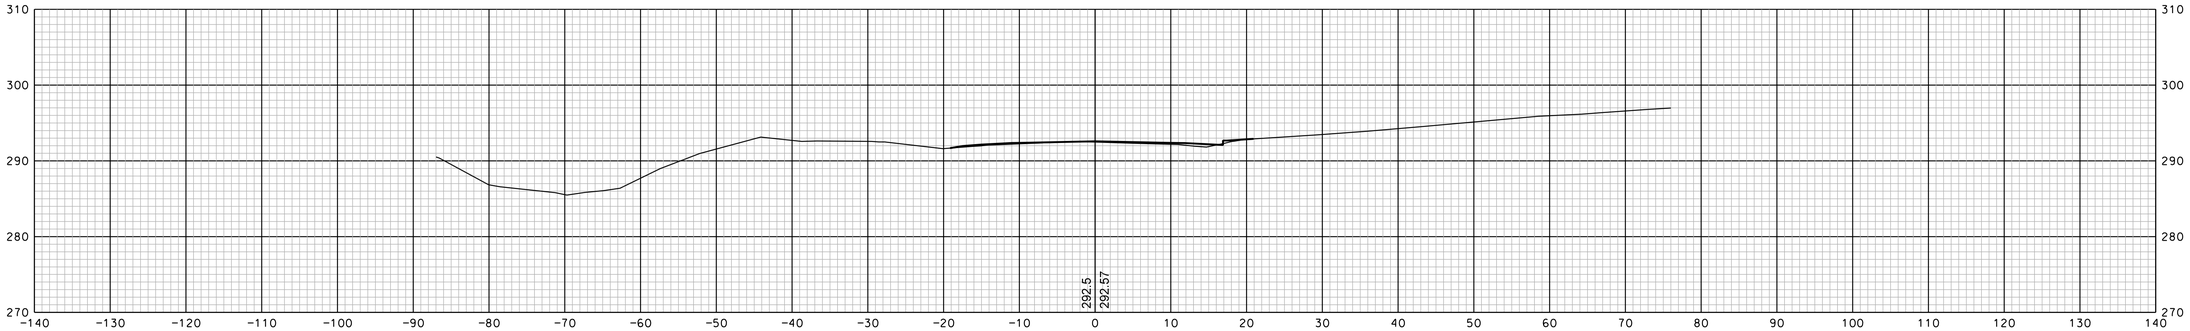

407+50

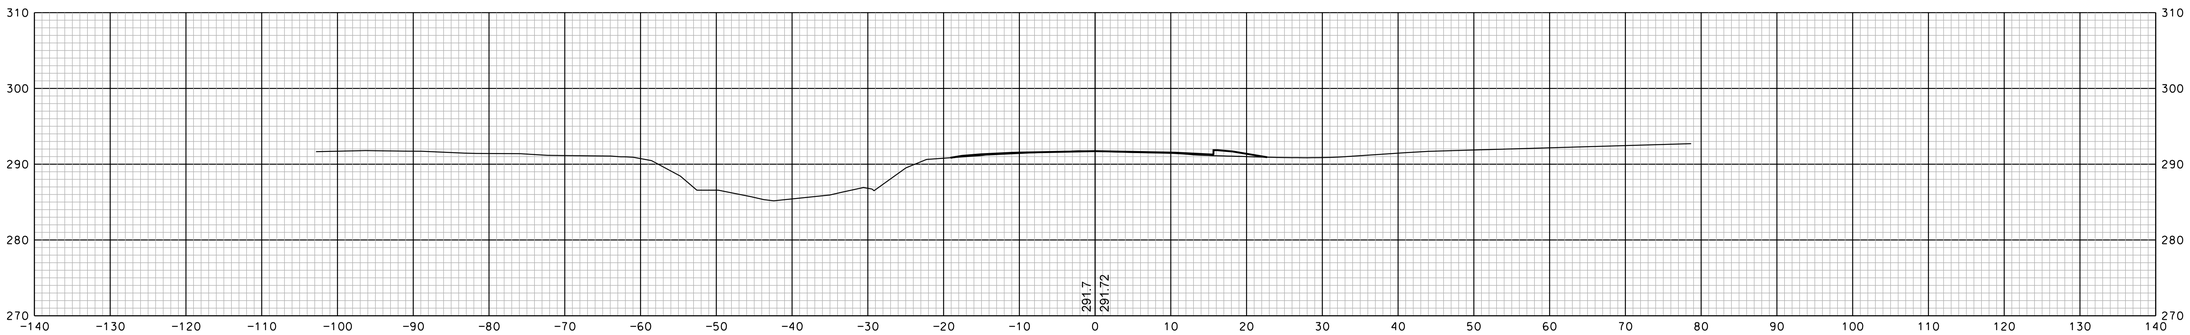

407+00

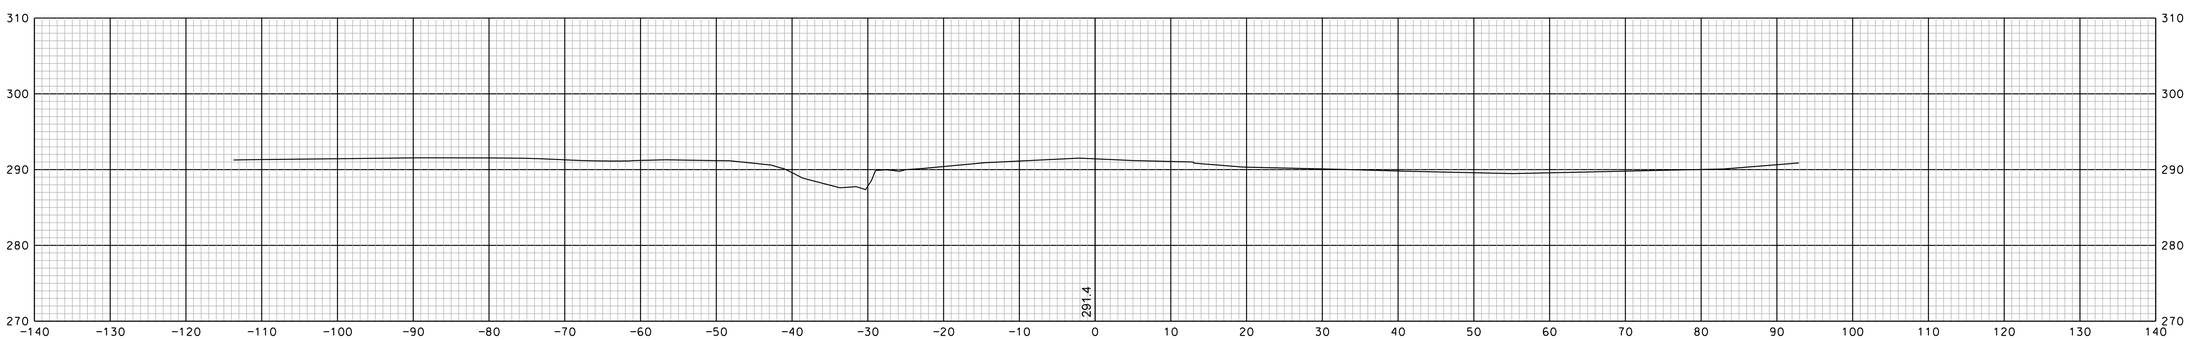

406+75

REVISIONS AFTER PROPOSAL			
NUMBER	DATE	STATION	STATION	DESCRIPTION

SDR PROCESSED		DATE	
NEW DESIGN	EMM	DATE	1/23/2020
SHEET CHECKED	NCF	DATE	1/23/2020
AS BUILT DETAILS		DATE	

SHEET TOTALS

COMMON EXCAV.	– C.Y.	ROCK EXCAV.	– C.Y.
FILL	– C.Y.	MUCK EXCAV.	– C.Y.

DGN	STATE PROJECT NO.	SHEET NO.	TOTAL SHEETS
13065xs	13065	317	346

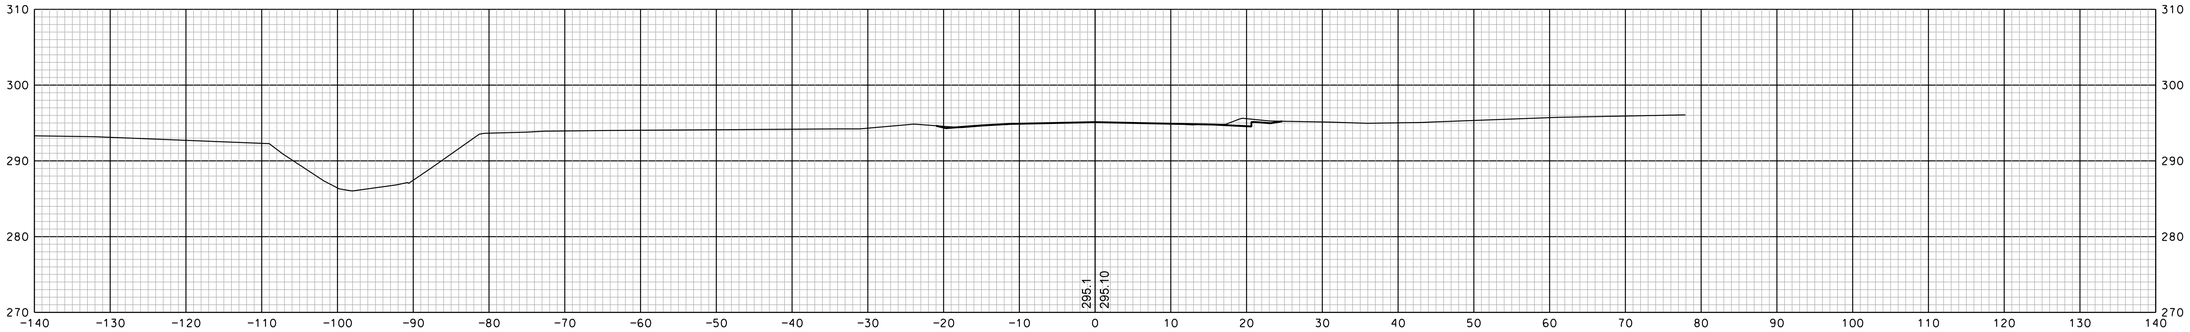

409+00

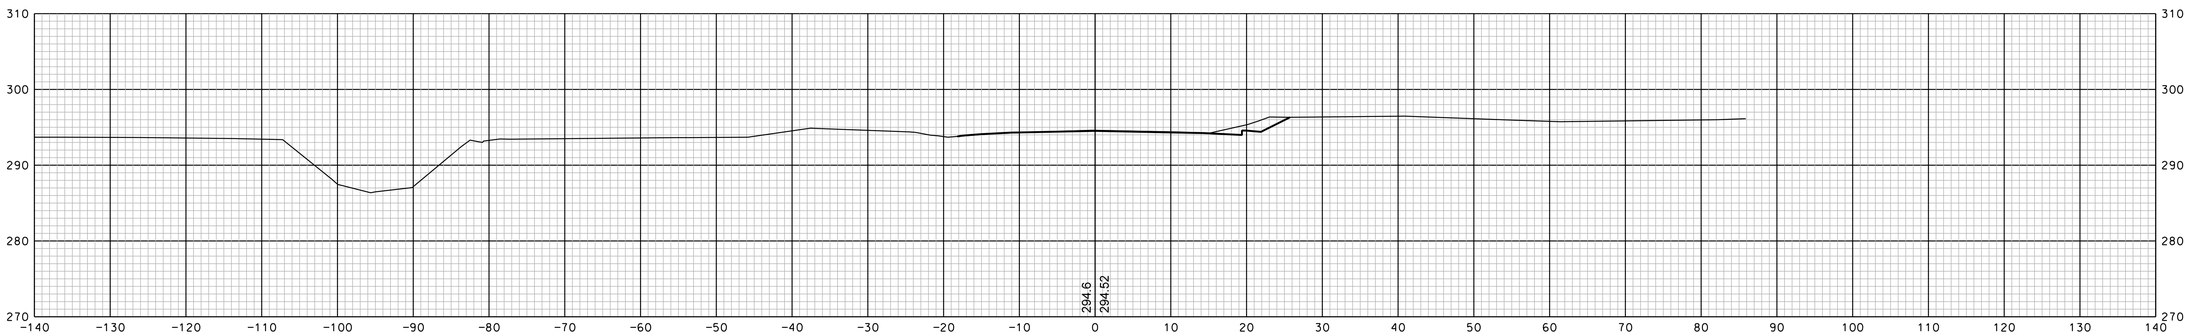

408+50

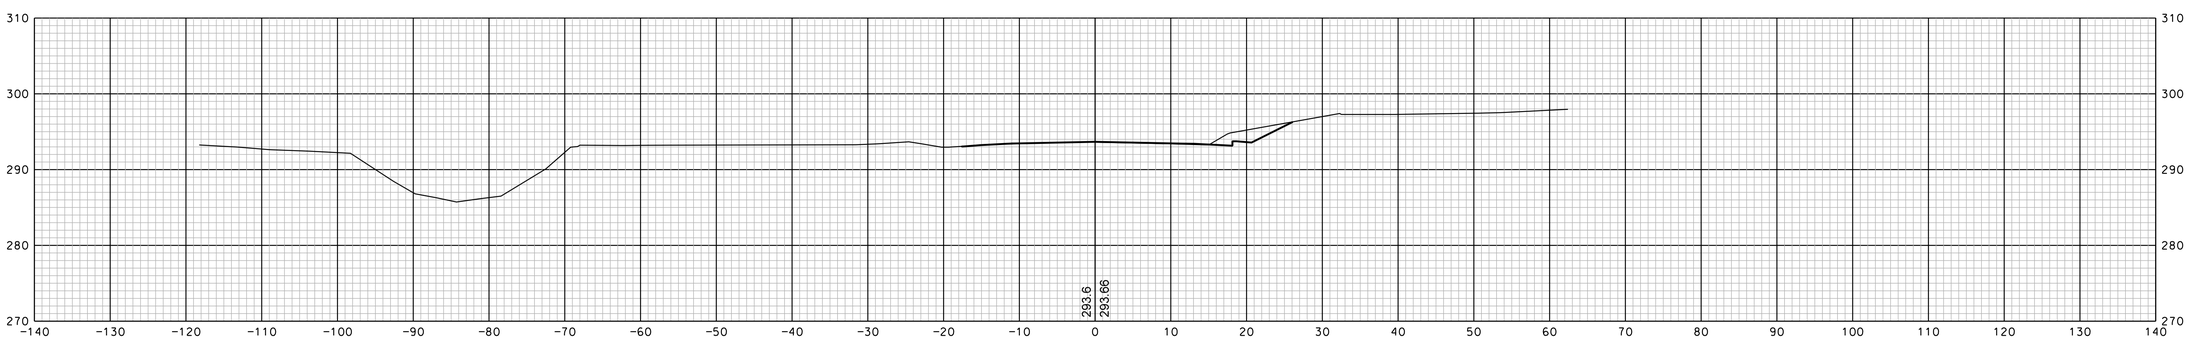

408+00

SHEET TOTALS			
COMMON EXCAV.	– C.Y.	ROCK EXCAV.	– C.Y.
FILL	– C.Y.	MUCK EXCAV.	– C.Y.

DGN	STATE PROJECT NO.	SHEET NO.	TOTAL SHEETS
13065xs	13065	318	346

REVISIONS AFTER PROPOSAL

NUMBER	DATE	STATION	STATION	DESCRIPTION

SDR PROCESSED		DATE	
NEW DESIGN	EMM	DATE	1/23/2020
SHEET CHECKED	NCF	DATE	1/23/2020
AS BUILT DETAILS		DATE	

REVISIONS AFTER PROPOSAL

NUMBER	DATE	STATION	STATION	DESCRIPTION

410+00

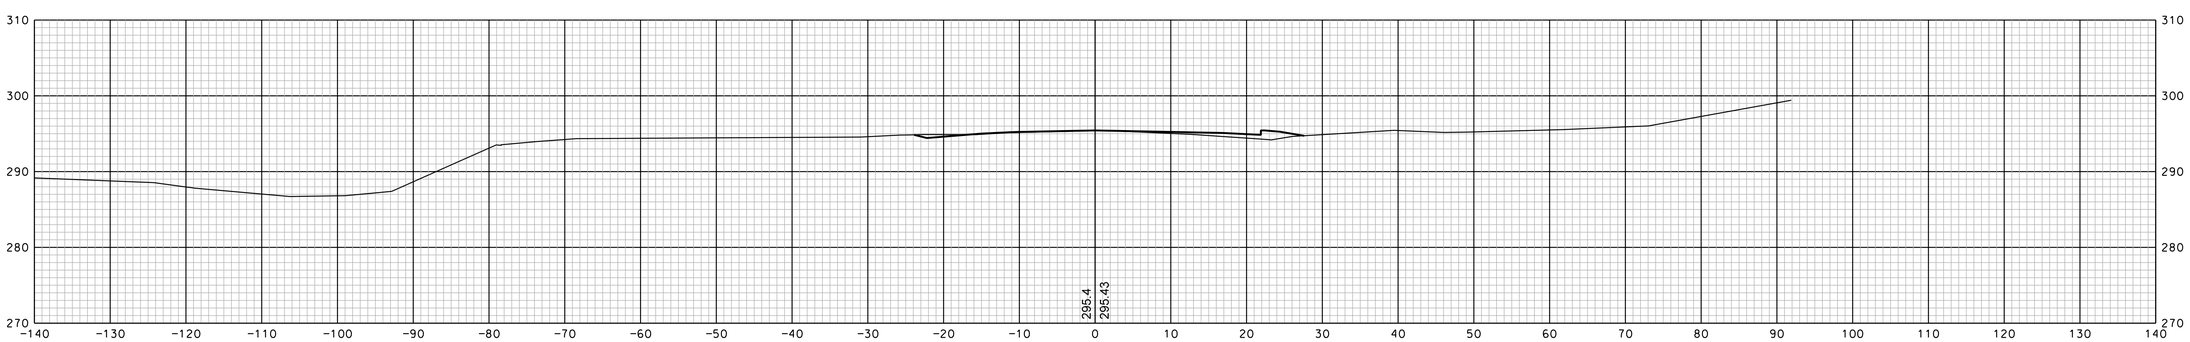

409+50

SDR PROCESSED		DATE
NEW DESIGN	EMM	DATE 1/23/2020
SHEET CHECKED	NCF	DATE 1/23/2020
AS BUILT DETAILS		DATE

SHEET TOTALS

COMMON EXCAV. – C.Y. ROCK EXCAV. – C.Y.

FILL – C.Y. MUCK EXCAV. – C.Y.

DGN	STATE PROJECT NO.	SHEET NO.	TOTAL SHEETS
13065xs	13065	319	346

REVISIONS AFTER PROPOSAL

NUMBER	DATE	STATION	STATION	DESCRIPTION

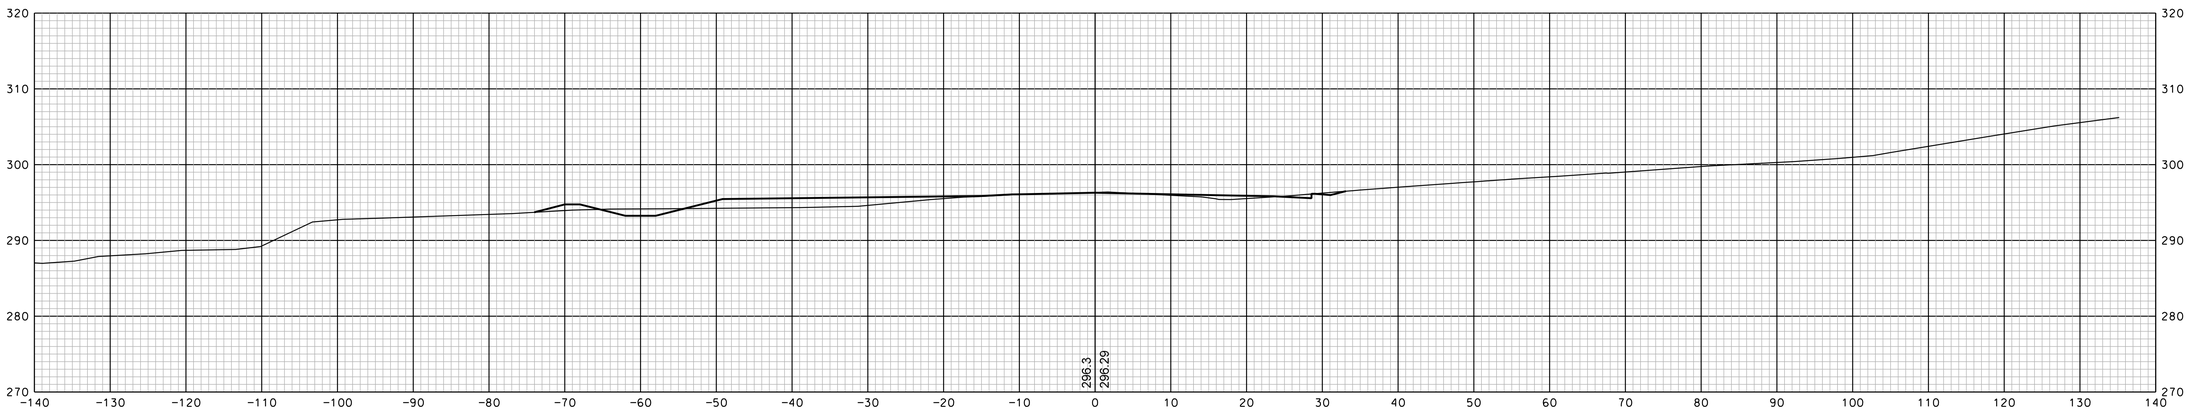

411+00

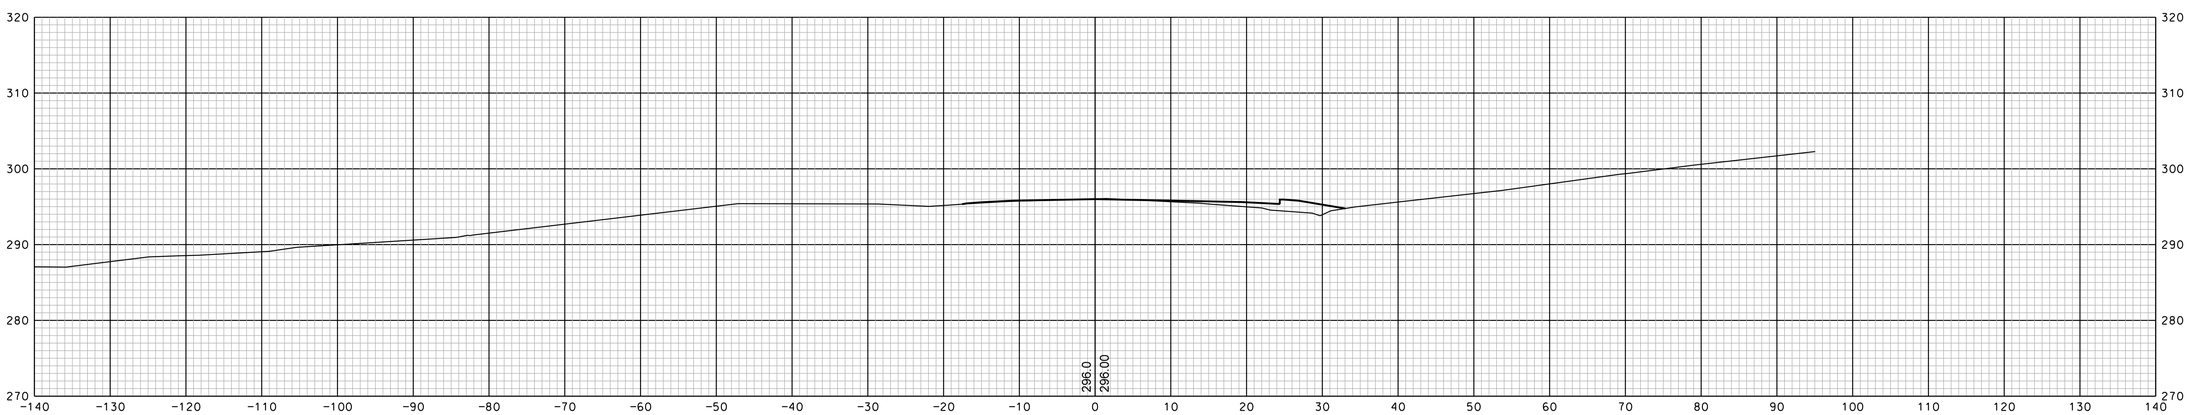

410+50

		DATE
SDR PROCESSED		
NEW DESIGN	EMM	DATE 1/23/2020
SHEET CHECKED	NCF	DATE 1/23/2020
AS BUILT DETAILS		DATE

SHEET TOTALS

COMMON EXCAV. – C.Y. ROCK EXCAV. – C.Y.

FILL – C.Y. MUCK EXCAV. – C.Y.

DGN	STATE PROJECT NO.	SHEET NO.	TOTAL SHEETS
13065xs	13065	320	346

REVISIONS AFTER PROPOSAL

NUMBER	DATE	STATION	STATION	DESCRIPTION

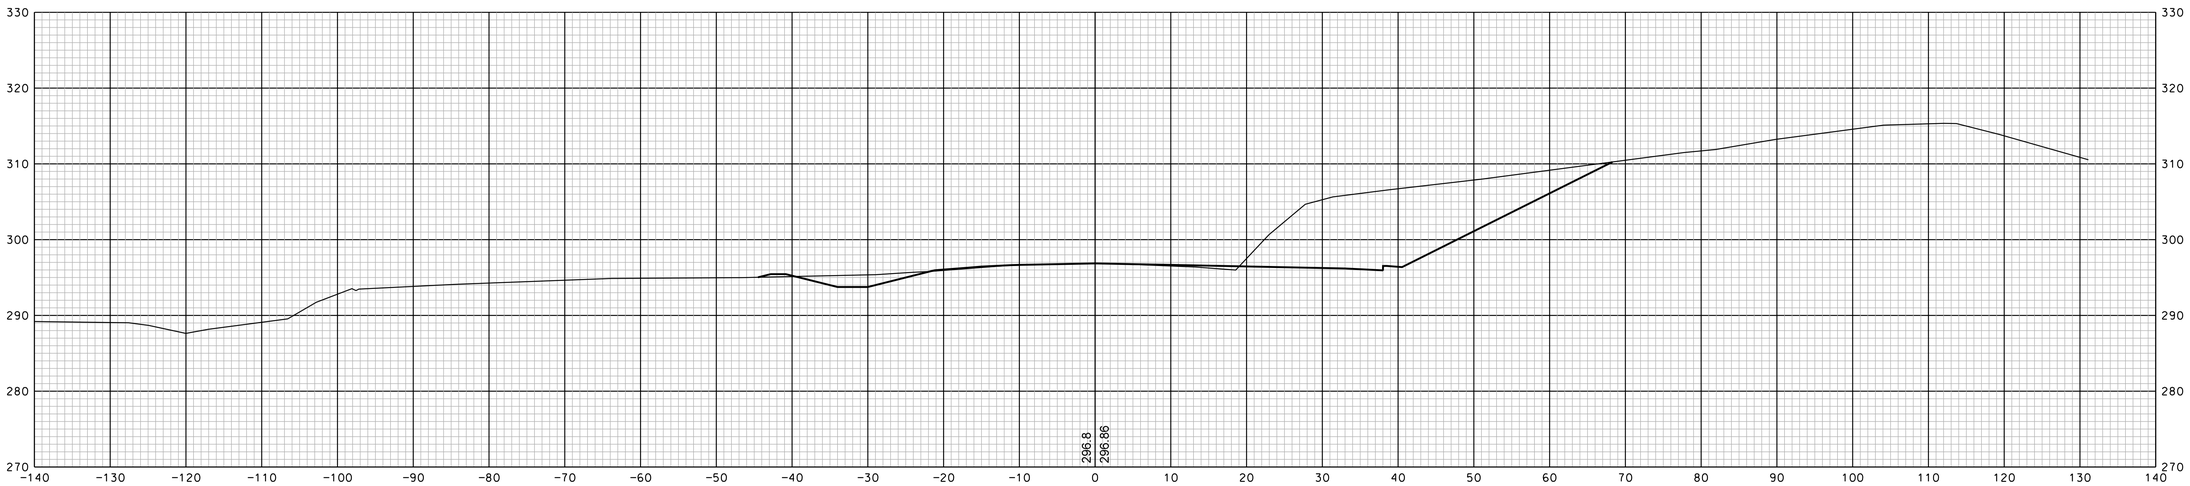

412+00

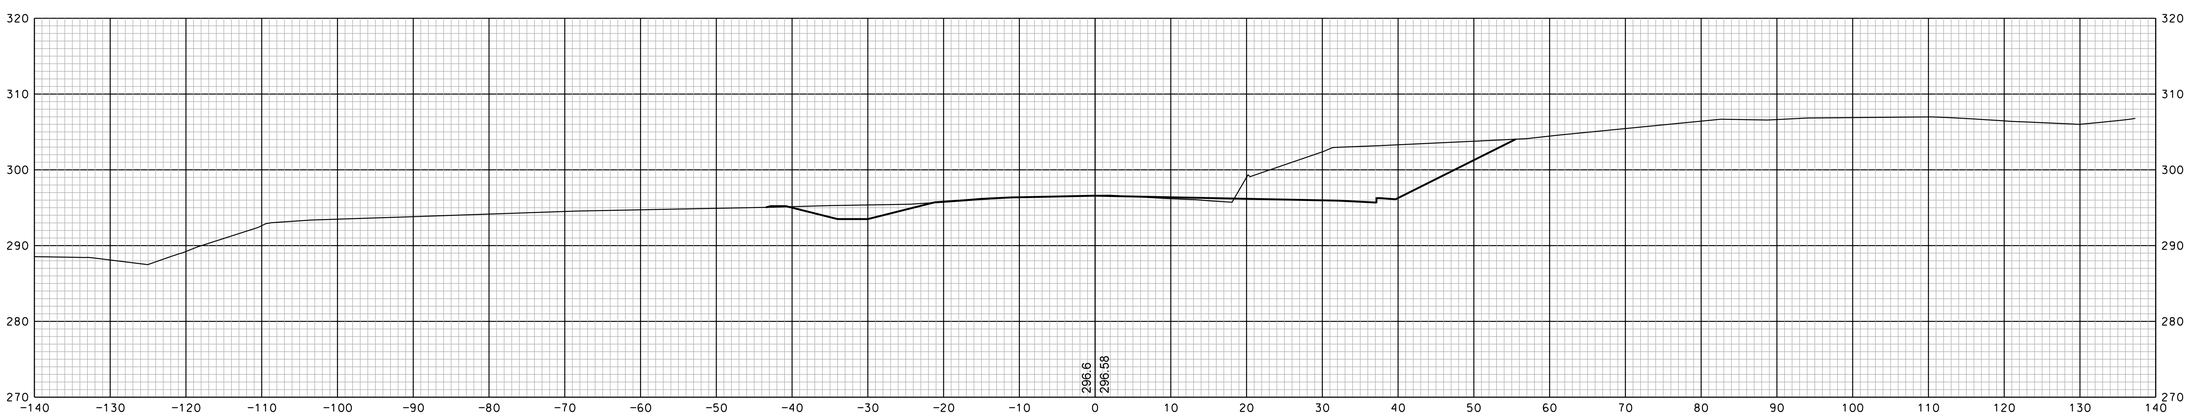

411+50

		DATE
SDR PROCESSED		
NEW DESIGN	EMM	DATE 1/23/2020
SHEET CHECKED	NCF	DATE 1/23/2020
AS BUILT DETAILS		DATE

SHEET TOTALS

COMMON EXCAV. – C.Y. ROCK EXCAV. – C.Y.

FILL – C.Y. MUCK EXCAV. – C.Y.

DGN	STATE PROJECT NO.	SHEET NO.	TOTAL SHEETS
13065xs	13065	321	346

REVISIONS AFTER PROPOSAL

NUMBER	DATE	STATION	STATION	DESCRIPTION

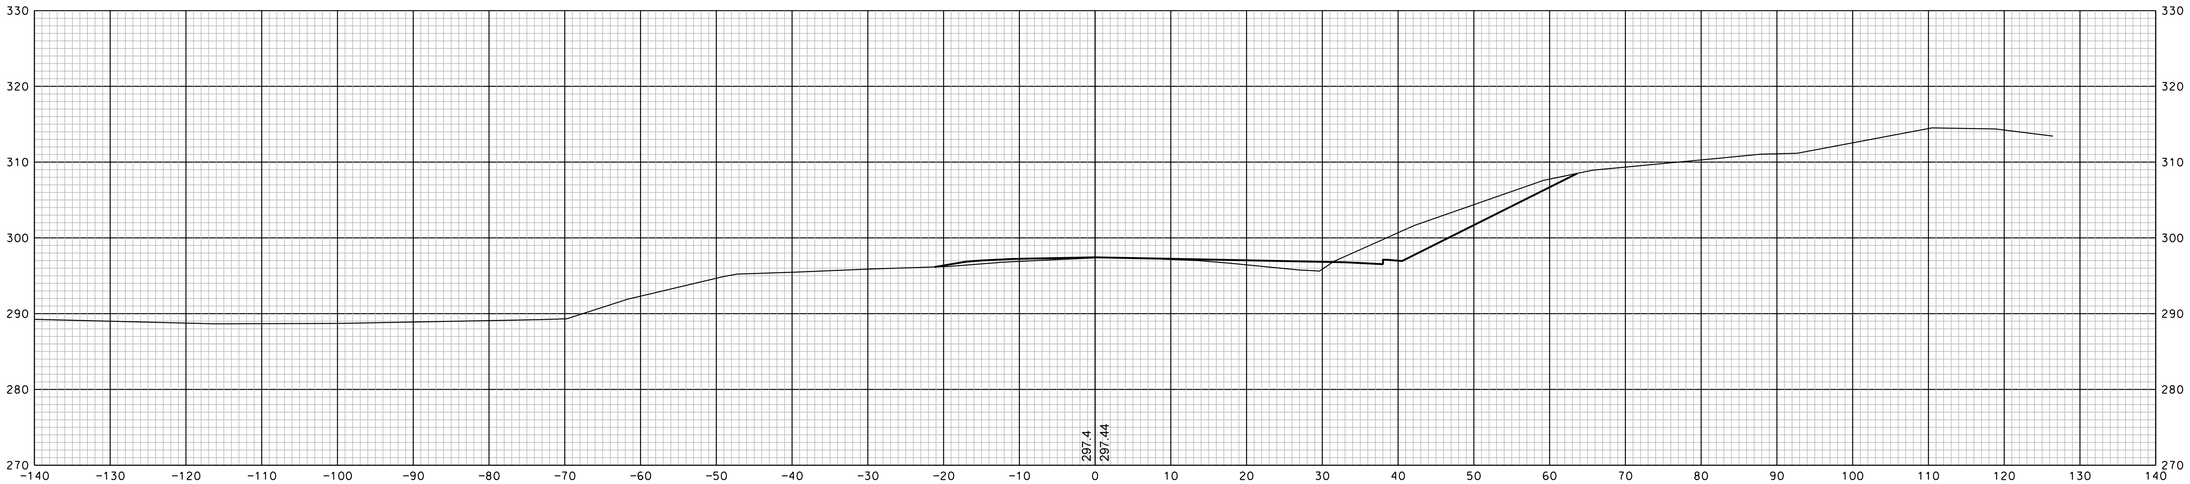

413+00

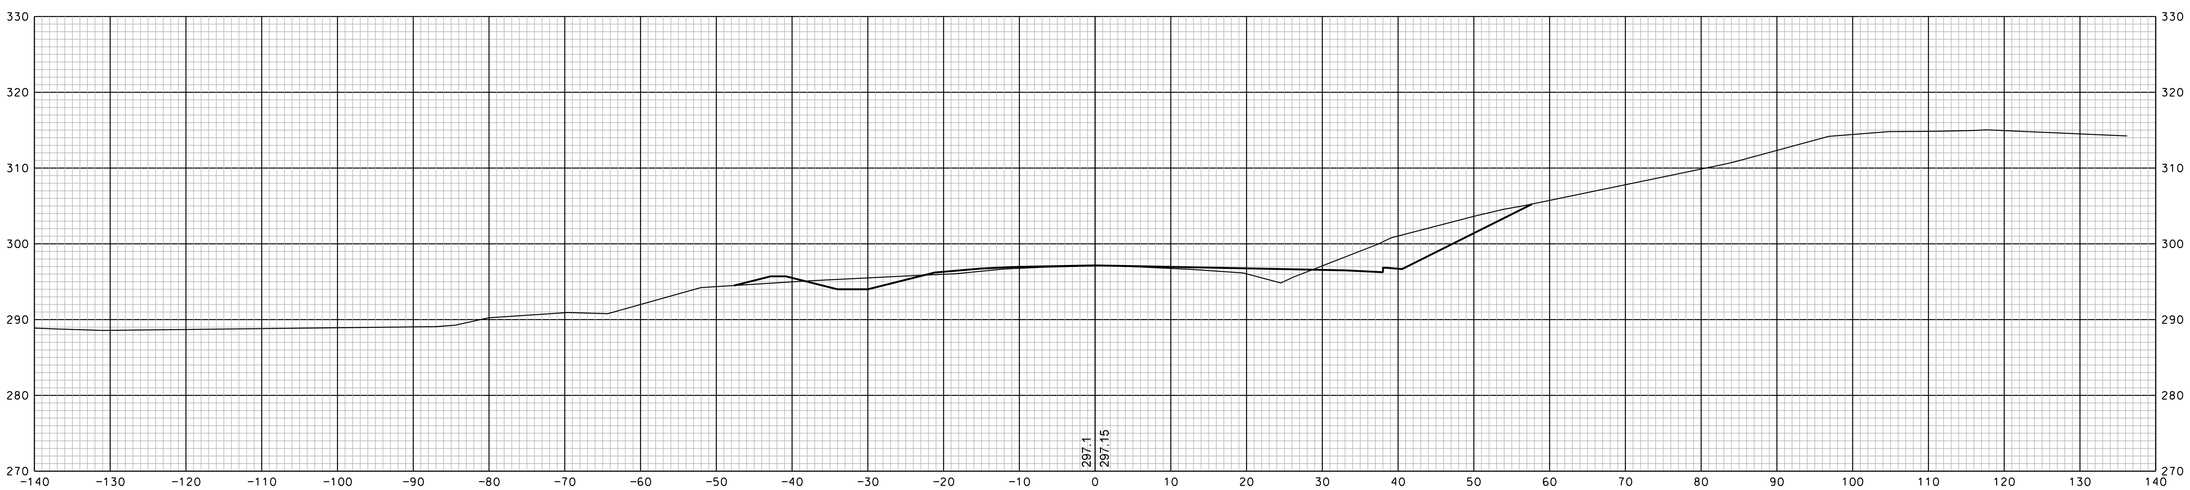

412+50

SOR PROCESSED		DATE	
NEW DESIGN	EMM	DATE	1/23/2020
SHEET CHECKED	NCF	DATE	1/23/2020
AS BUILT DETAILS		DATE	

SHEET TOTALS

COMMON EXCAV.	– C.Y.	ROCK EXCAV.	– C.Y.
FILL	– C.Y.	MUCK EXCAV.	– C.Y.

DGN	STATE PROJECT NO.	SHEET NO.	TOTAL SHEETS
13065xs	13065	322	346

REVISIONS AFTER PROPOSAL

NUMBER	DATE	STATION	STATION	DESCRIPTION

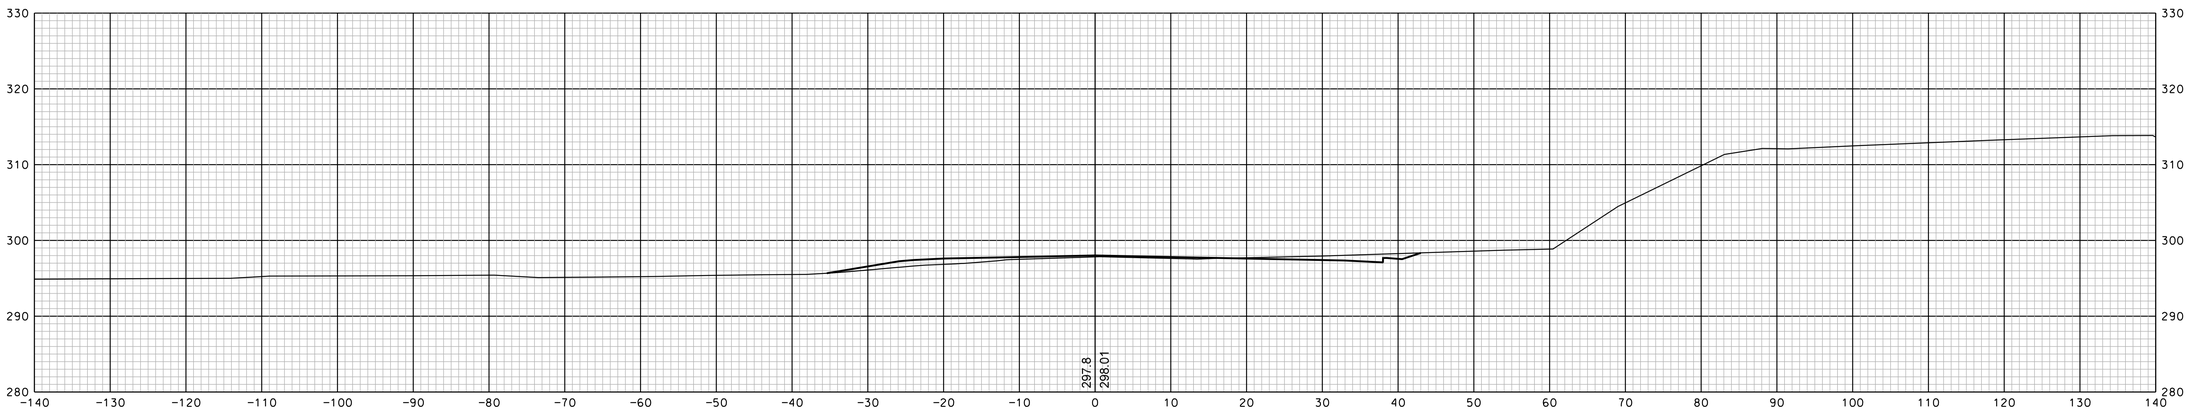

414+00

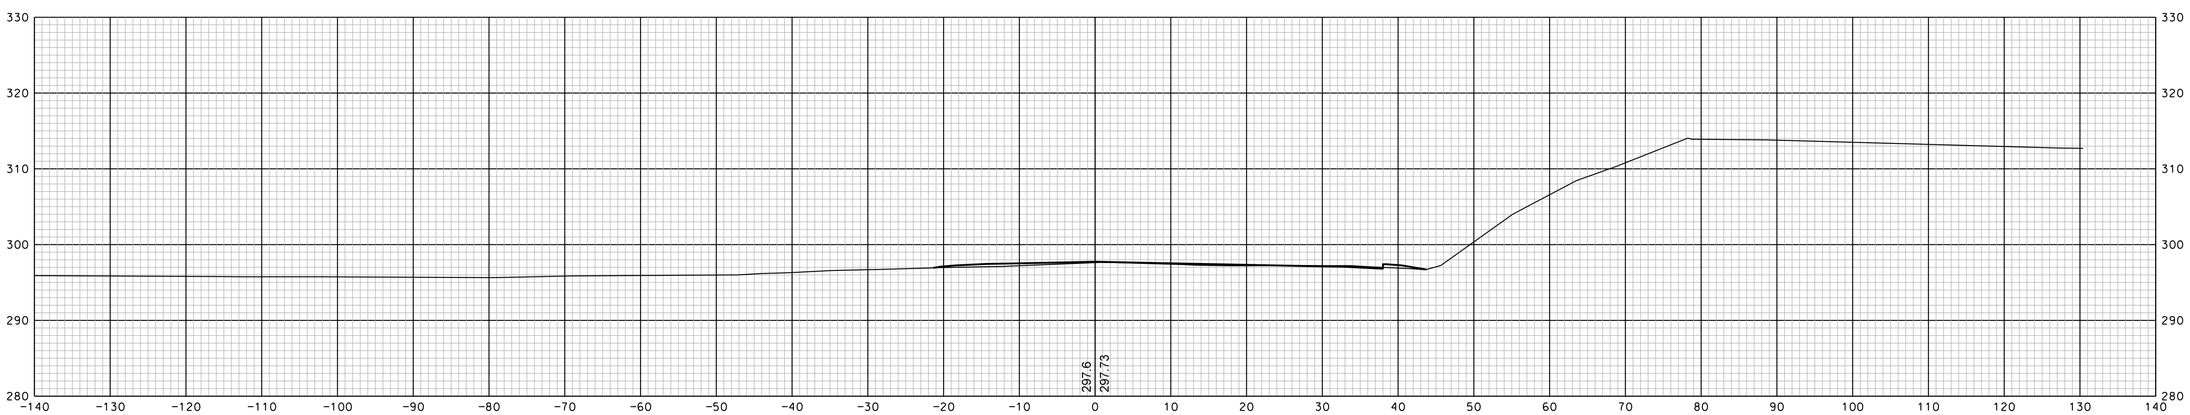

413+50

		DATE
SDR PROCESSED		
NEW DESIGN	EMM	DATE 1/23/2020
SHEET CHECKED	NCF	DATE 1/23/2020
AS BUILT DETAILS		DATE

SHEET TOTALS

COMMON EXCAV. – C.Y. ROCK EXCAV. – C.Y.

FILL – C.Y. MUCK EXCAV. – C.Y.

DGN	STATE PROJECT NO.	SHEET NO.	TOTAL SHEETS
13065xs	13065	323	346

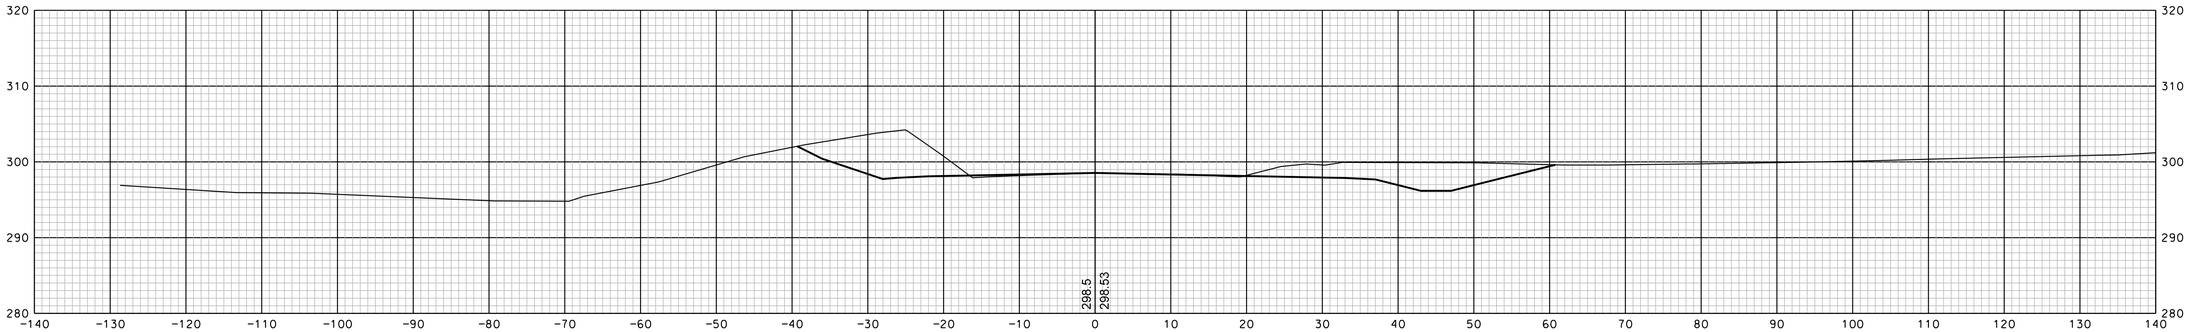

415+00

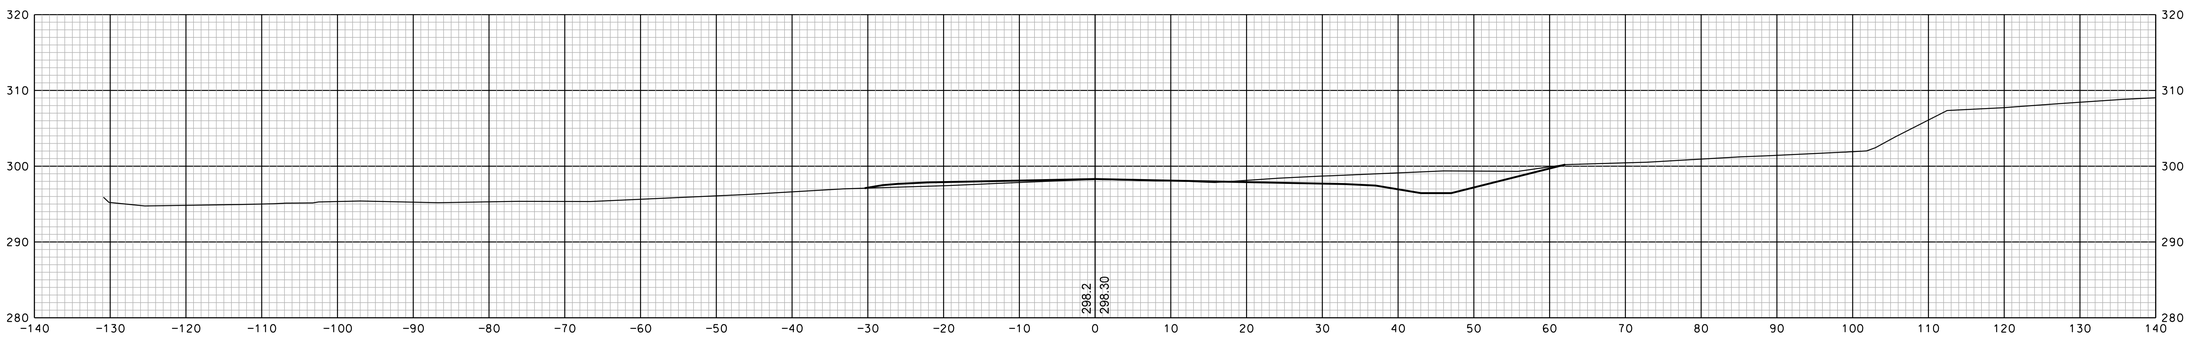

414+50

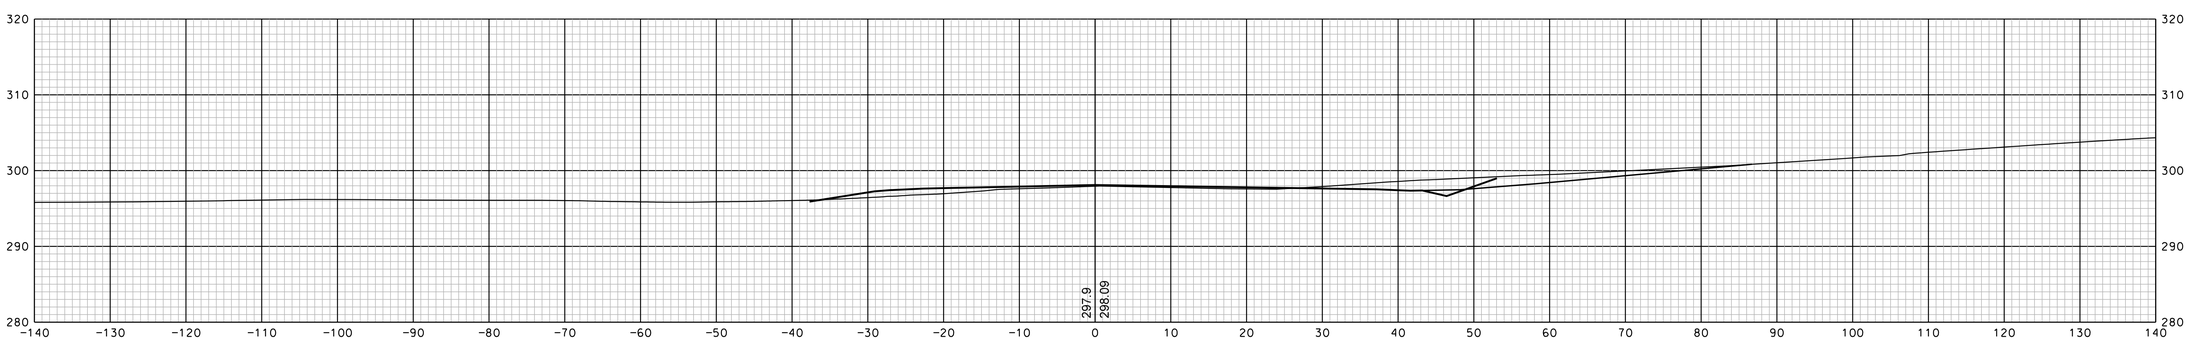

414+13

SHEET TOTALS			
COMMON EXCAV. – C.Y.		ROCK EXCAV. – C.Y.	
FILL – C.Y.		MUCK EXCAV. – C.Y.	
DGN	STATE PROJECT NO.	SHEET NO.	TOTAL SHEETS
13065xs	13065	324	346

REVISIONS AFTER PROPOSAL

NUMBER	DATE	STATION	STATION	DESCRIPTION

		DATE
SDR PROCESSED		
NEW DESIGN	EMM	DATE 1/23/2020
SHEET CHECKED	NCF	DATE 1/23/2020
AS BUILT DETAILS		DATE

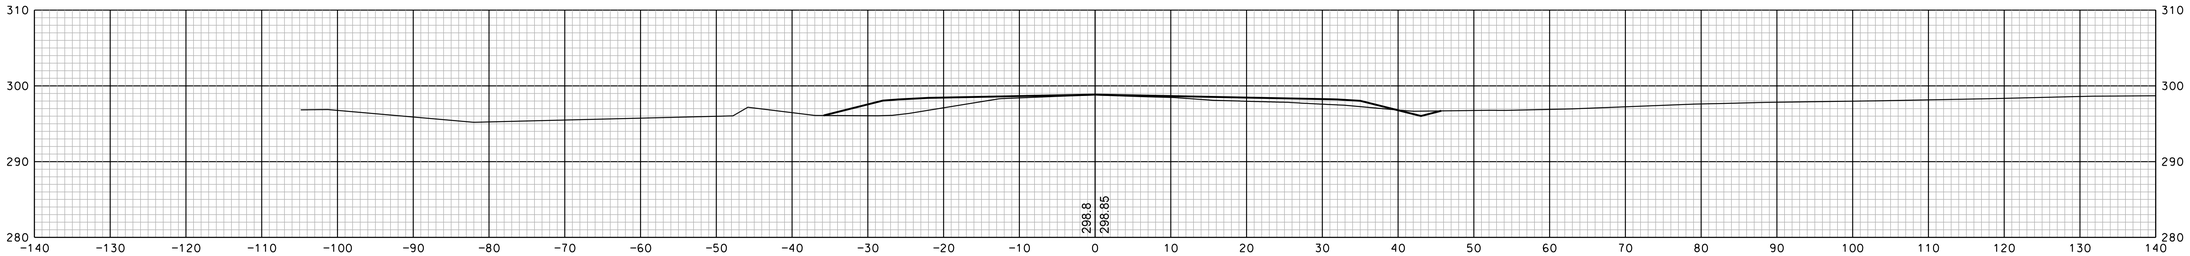

416+50

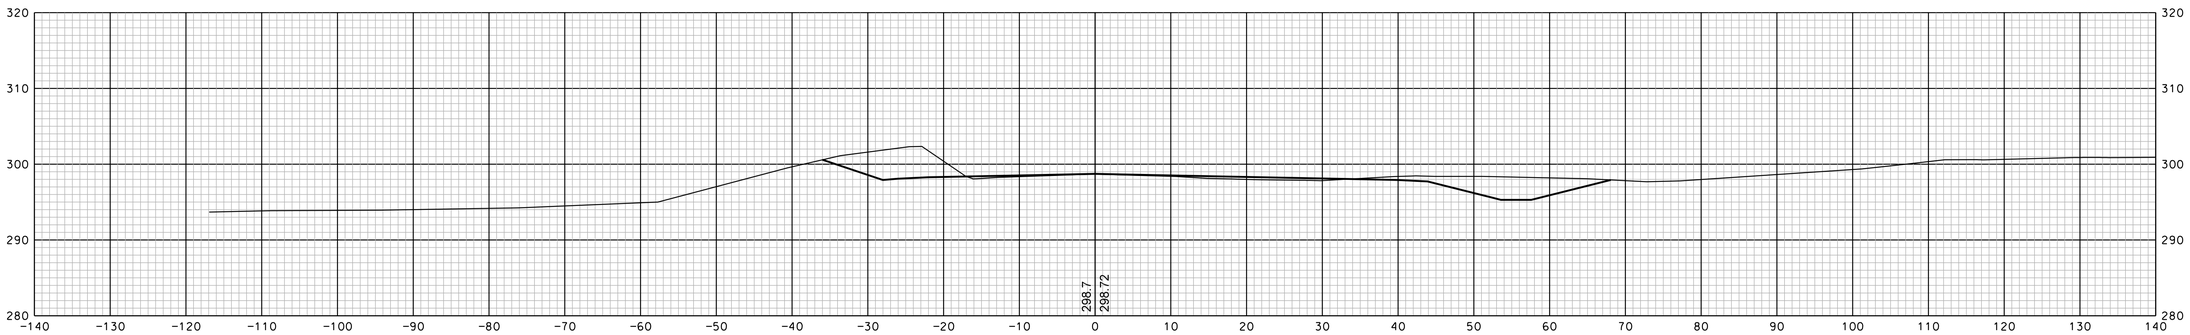

416+00

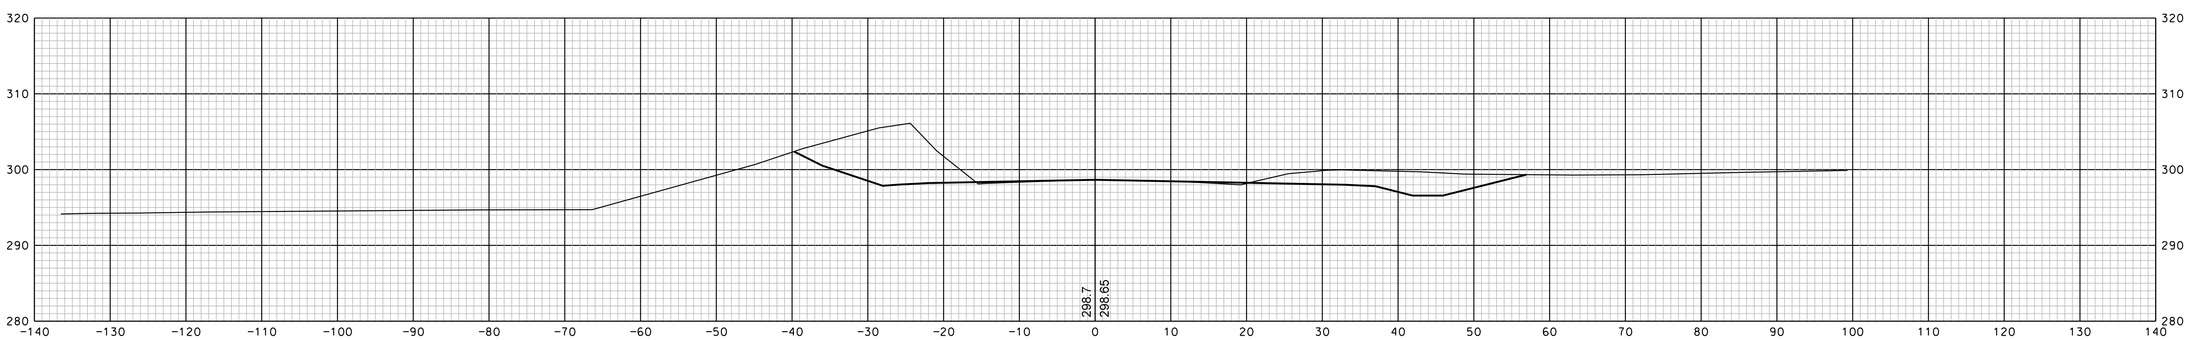

415+50

REVISIONS AFTER PROPOSAL

NUMBER	DATE	STATION	STATION	DESCRIPTION

SDR PROCESSED		DATE	
NEW DESIGN	EMM	DATE	1/23/2020
SHEET CHECKED	NCF	DATE	1/23/2020
AS BUILT DETAILS		DATE	

SHEET TOTALS

COMMON EXCAV.	– C.Y.	ROCK EXCAV.	– C.Y.
FILL	– C.Y.	MUCK EXCAV.	– C.Y.

DGN	STATE PROJECT NO.	SHEET NO.	TOTAL SHEETS
13065xs	13065	325	346

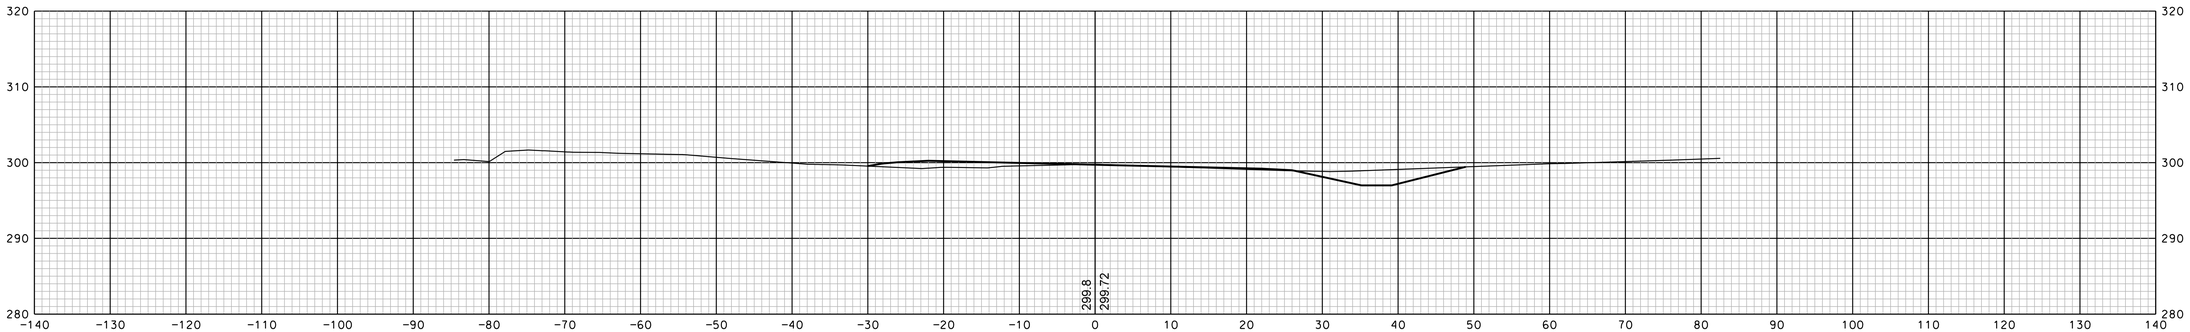

418+00

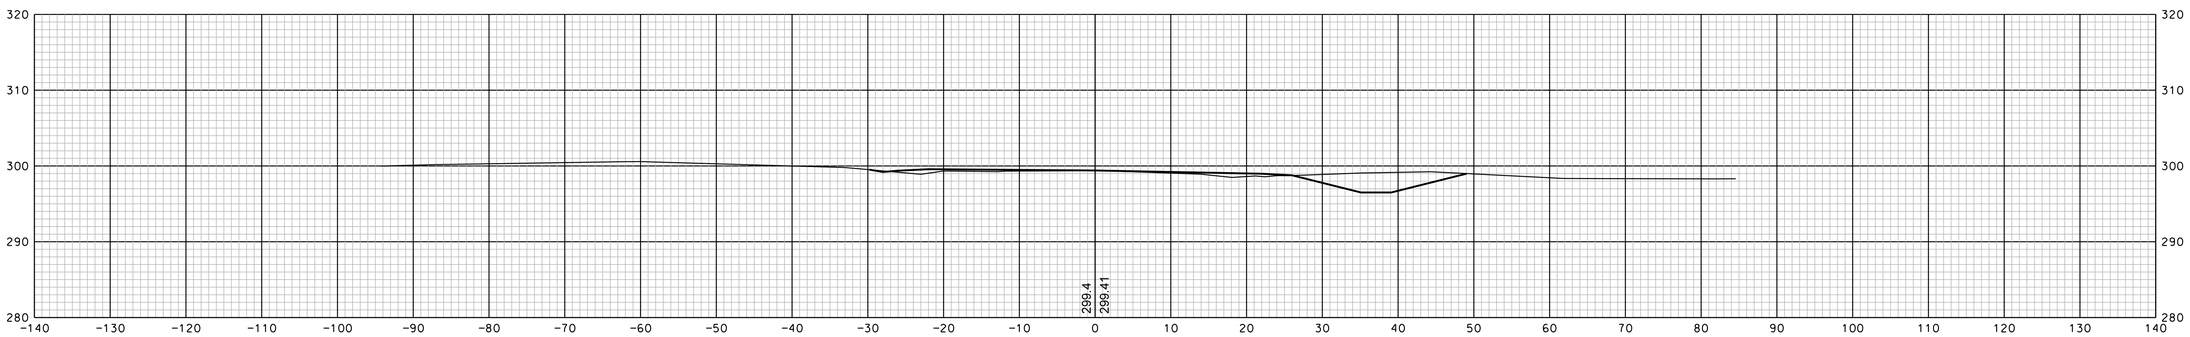

417+50

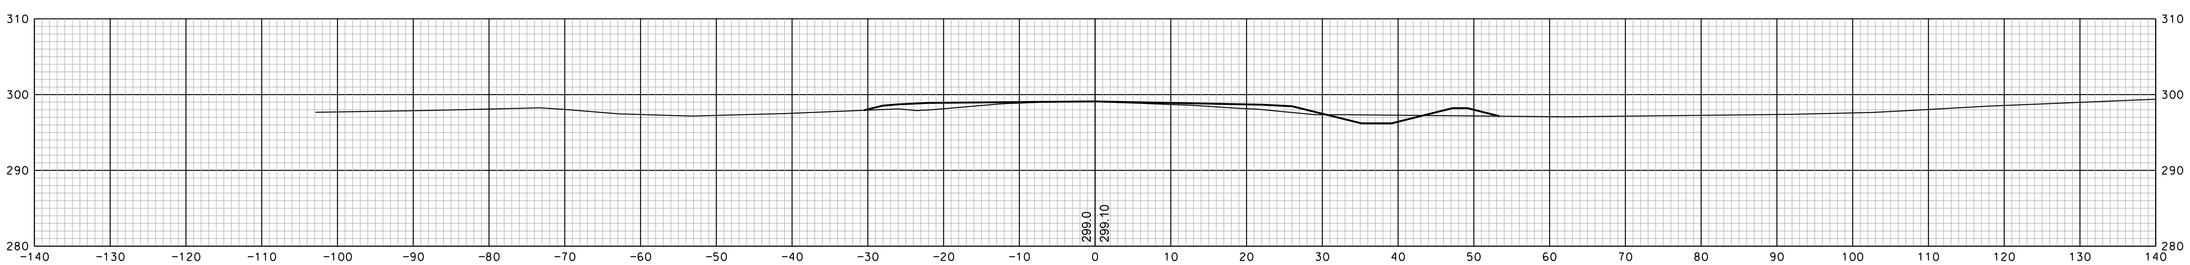

417+00

REVISIONS AFTER PROPOSAL

NUMBER	DATE	STATION	STATION	DESCRIPTION

		DATE
SDR PROCESSED		
NEW DESIGN	EMM	DATE 1/23/2020
SHEET CHECKED	NCF	DATE 1/23/2020
AS BUILT DETAILS		DATE

SHEET TOTALS

COMMON EXCAV. – C.Y. ROCK EXCAV. – C.Y.

FILL – C.Y. MUCK EXCAV. – C.Y.

DGN	STATE PROJECT NO.	SHEET NO.	TOTAL SHEETS
13065xs	13065	326	346

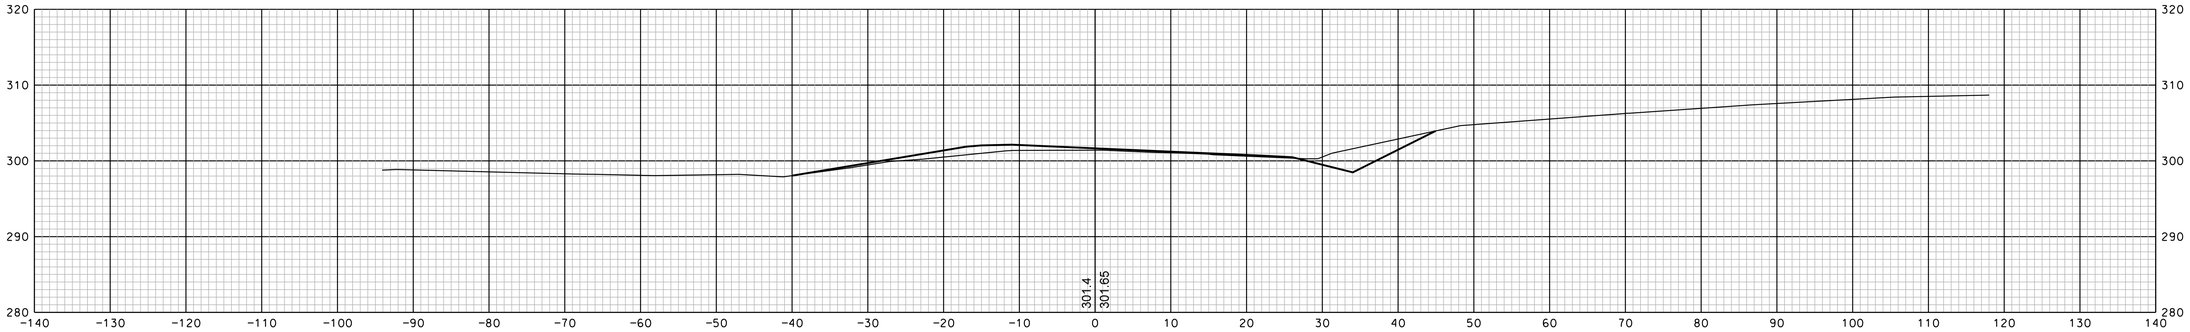

419+50

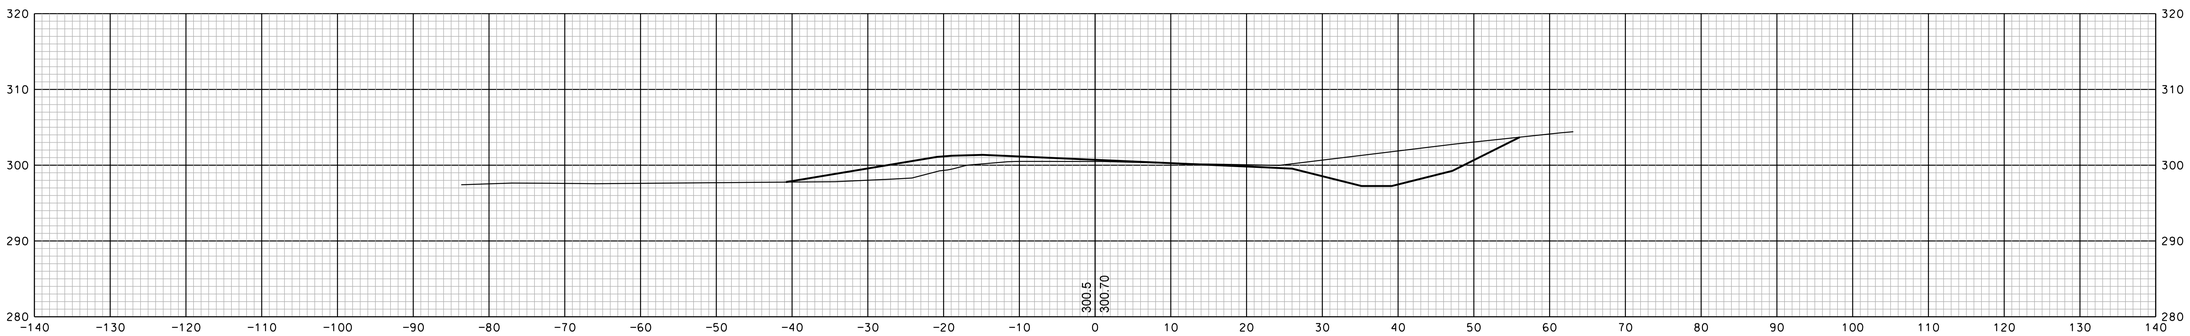

419+00

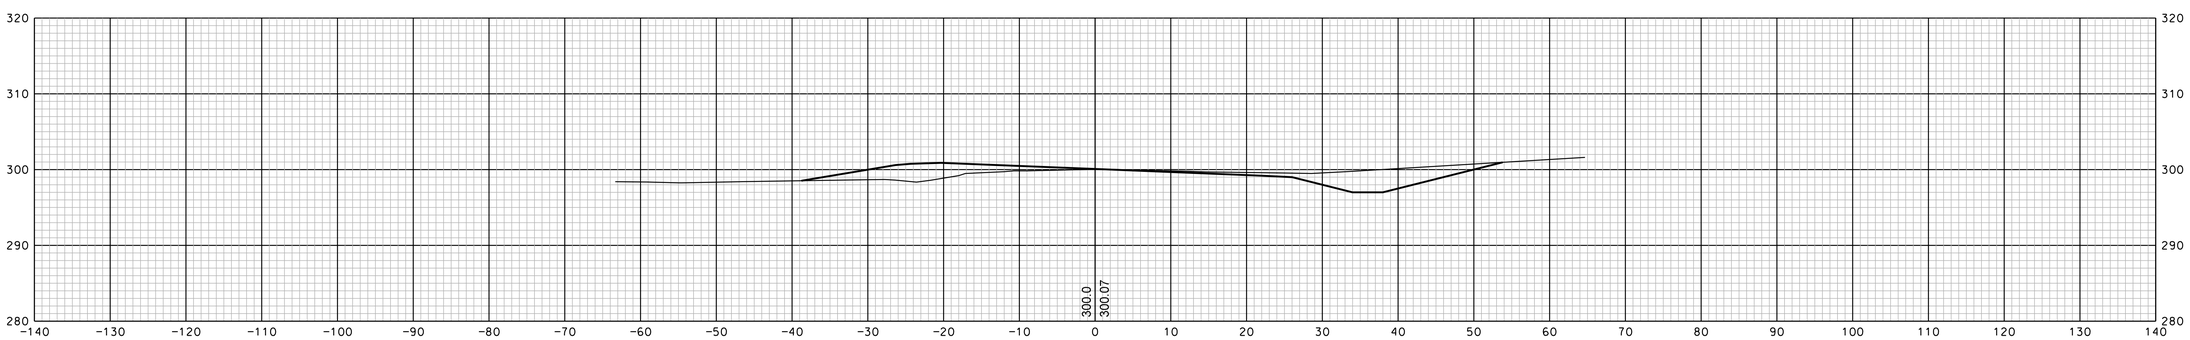

418+50

SHEET TOTALS			
COMMON EXCAV.	– C.Y.	ROCK EXCAV.	– C.Y.
FILL	– C.Y.	MUCK EXCAV.	– C.Y.

DGN	STATE PROJECT NO.	SHEET NO.	TOTAL SHEETS
13065xs	13065	327	346

REVISIONS AFTER PROPOSAL

NUMBER	DATE	STATION	STATION	DESCRIPTION

SDR PROCESSED		DATE	
NEW DESIGN	EMM	DATE	1/23/2020
SHEET CHECKED	NCF	DATE	1/23/2020
AS BUILT DETAILS		DATE	

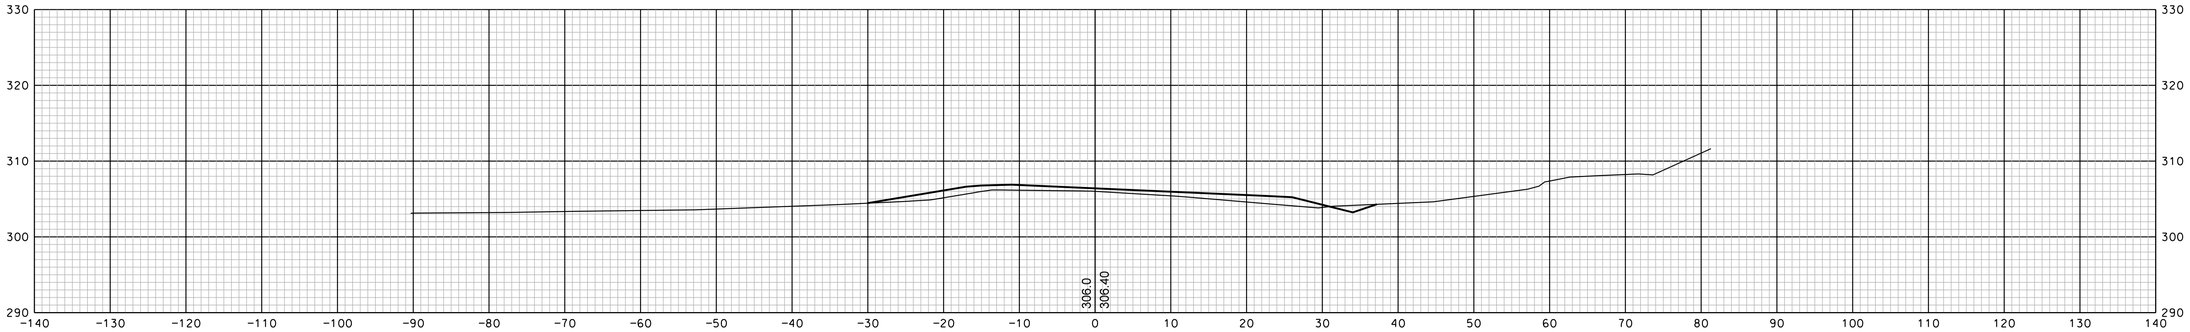

421+00

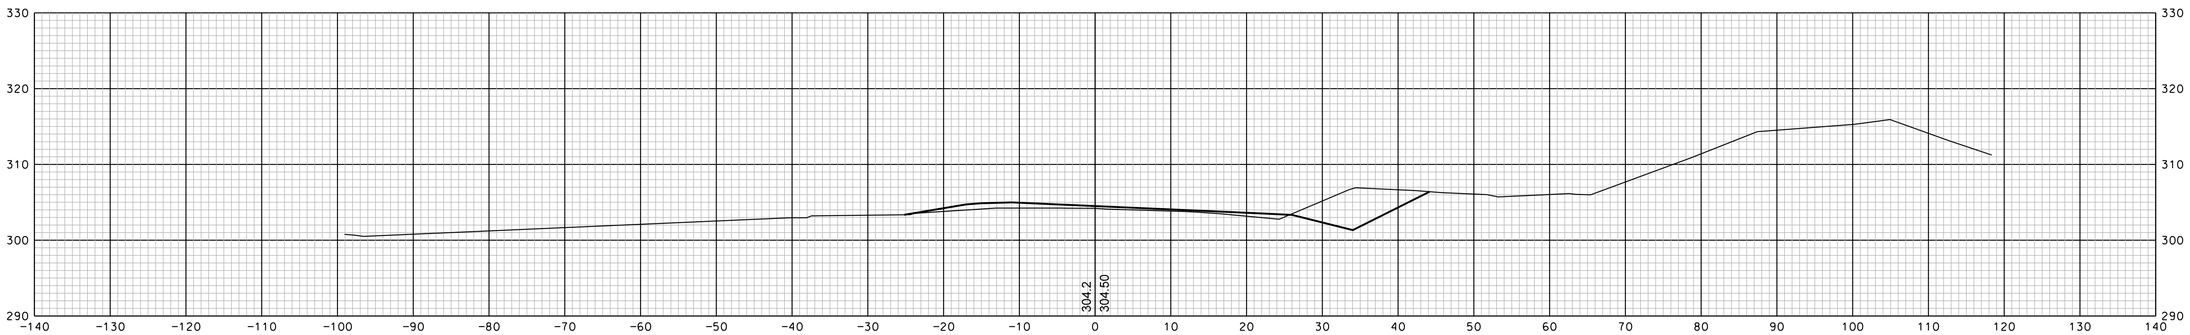

420+50

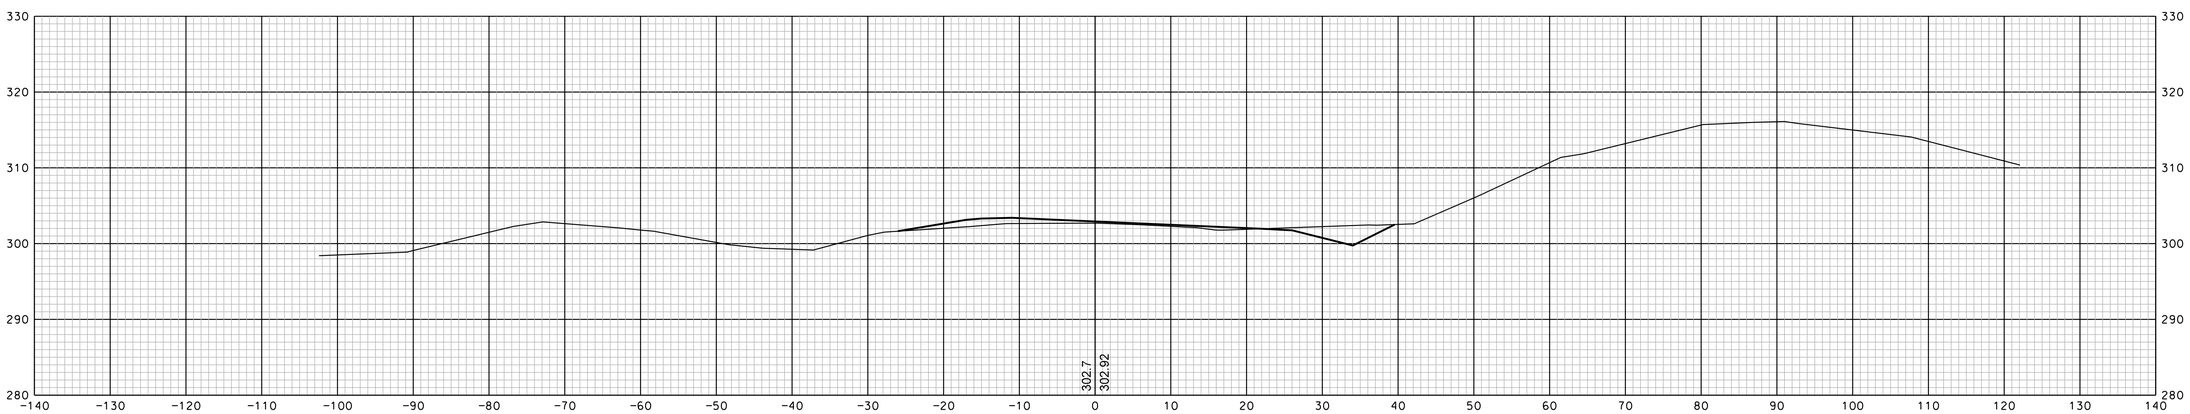

420+00

REVISIONS AFTER PROPOSAL			
NUMBER	DATE	STATION	STATION	DESCRIPTION

SDR PROCESSED		DATE	
NEW DESIGN	EMM	DATE	1/23/2020
SHEET CHECKED	NCF	DATE	1/23/2020
AS BUILT DETAILS		DATE	

SHEET TOTALS

COMMON EXCAV. – C.Y. ROCK EXCAV. – C.Y.

FILL – C.Y. MUCK EXCAV. – C.Y.

DGN	STATE PROJECT NO.	SHEET NO.	TOTAL SHEETS
13065xs	13065	328	346

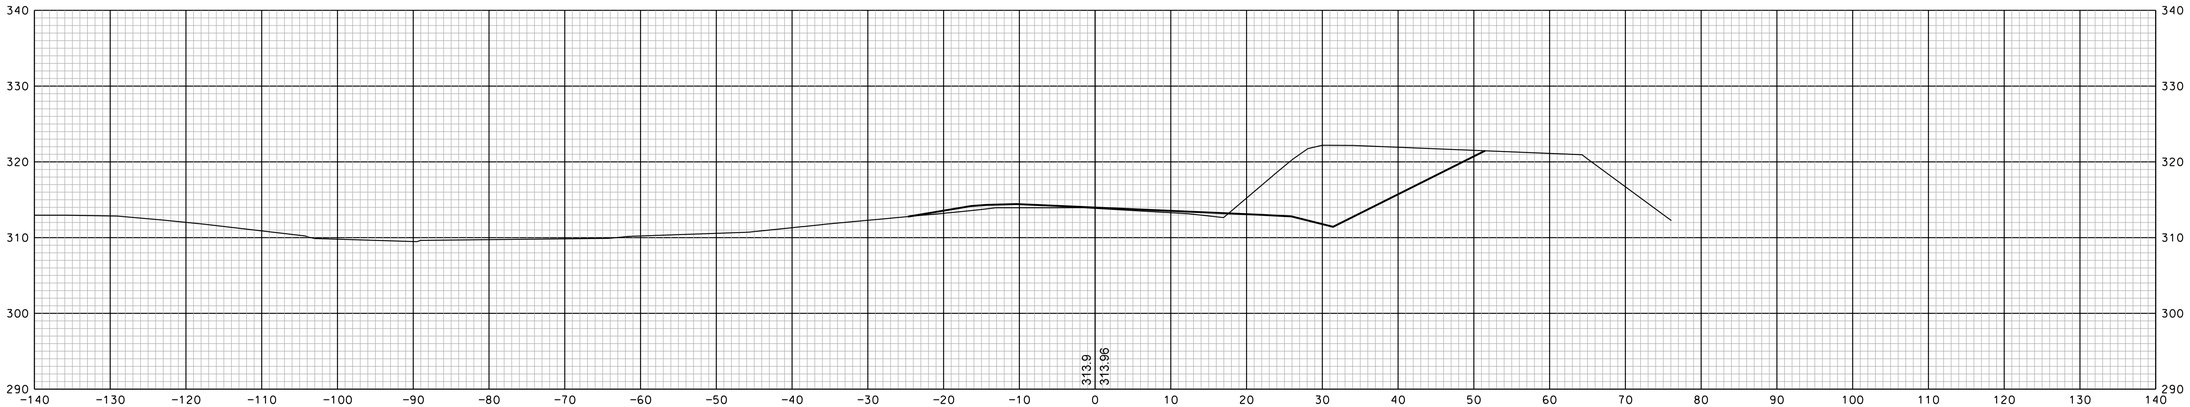

422+50

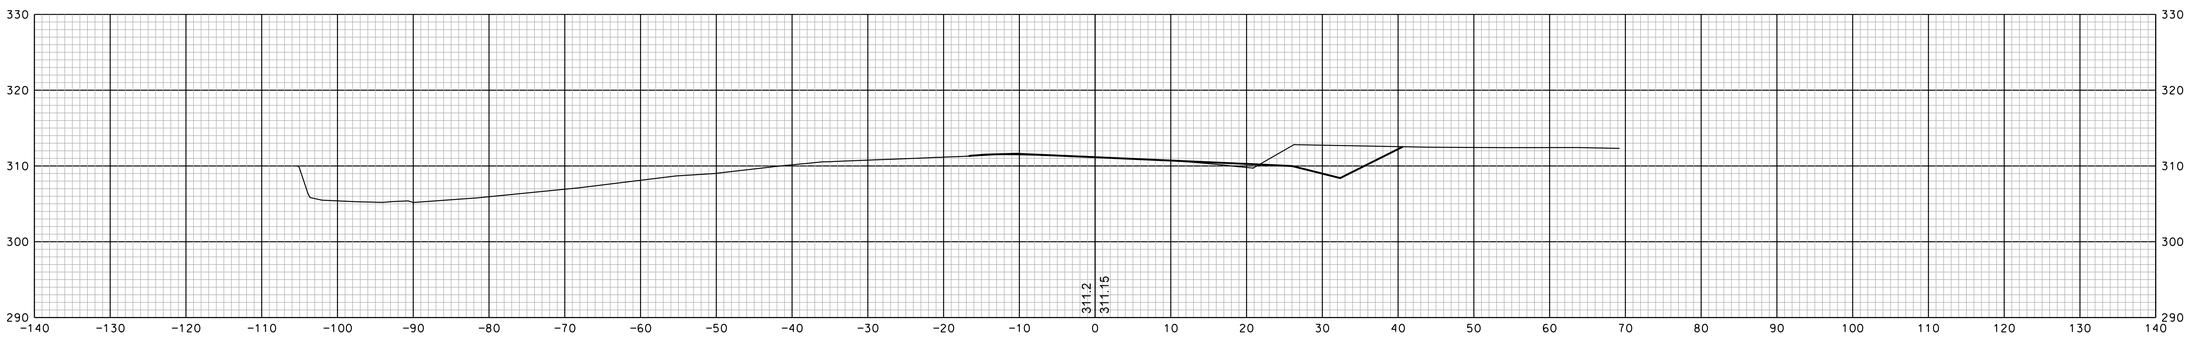

422+00

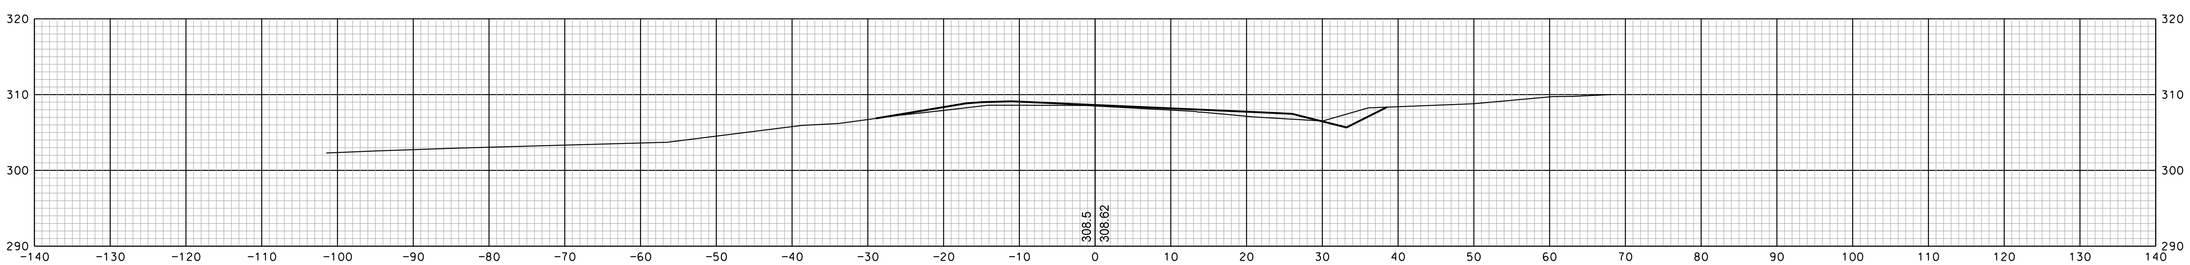

421+50

REVISIONS AFTER PROPOSAL

NUMBER	DATE	STATION	STATION	DESCRIPTION

		DATE
SDR PROCESSED		
NEW DESIGN	EMM	DATE 1/23/2020
SHEET CHECKED	NCF	DATE 1/23/2020
AS BUILT DETAILS		DATE

SHEET TOTALS

COMMON EXCAV. – C.Y. ROCK EXCAV. – C.Y.

FILL – C.Y. MUCK EXCAV. – C.Y.

DGN	STATE PROJECT NO.	SHEET NO.	TOTAL SHEETS
13065xs	13065	329	346

REVISIONS AFTER PROPOSAL

NUMBER	DATE	STATION	STATION	DESCRIPTION

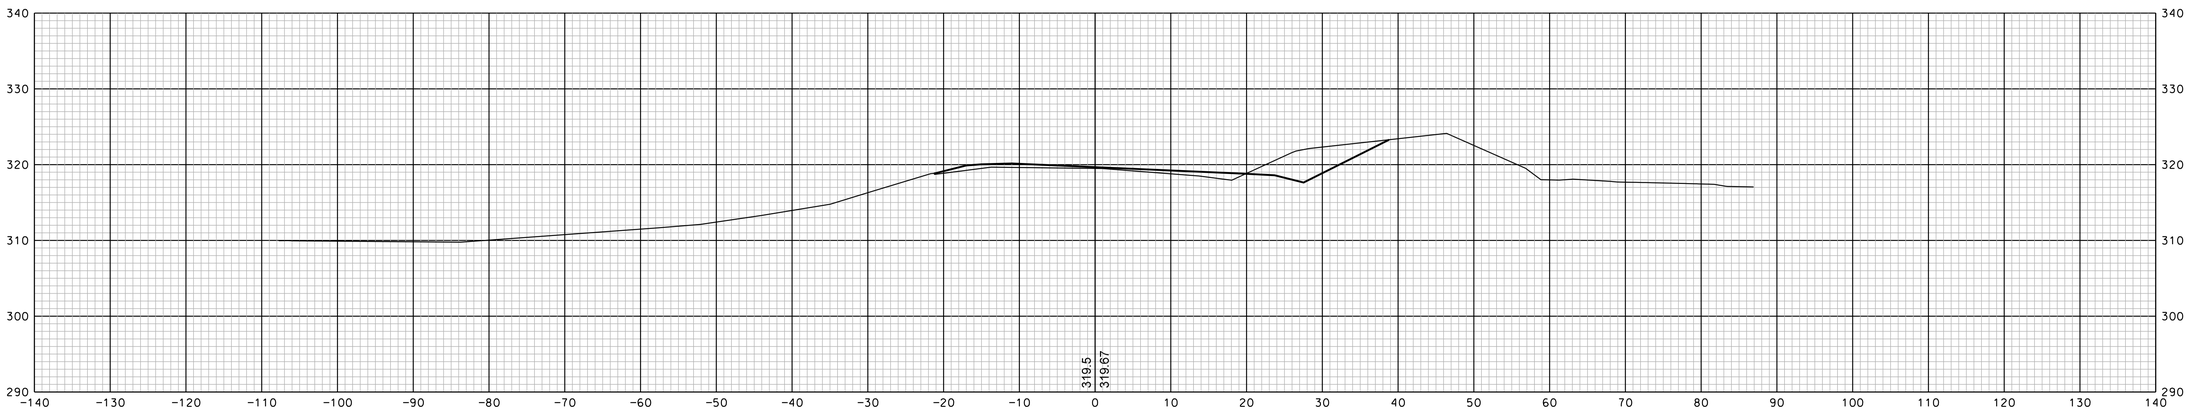

423+50

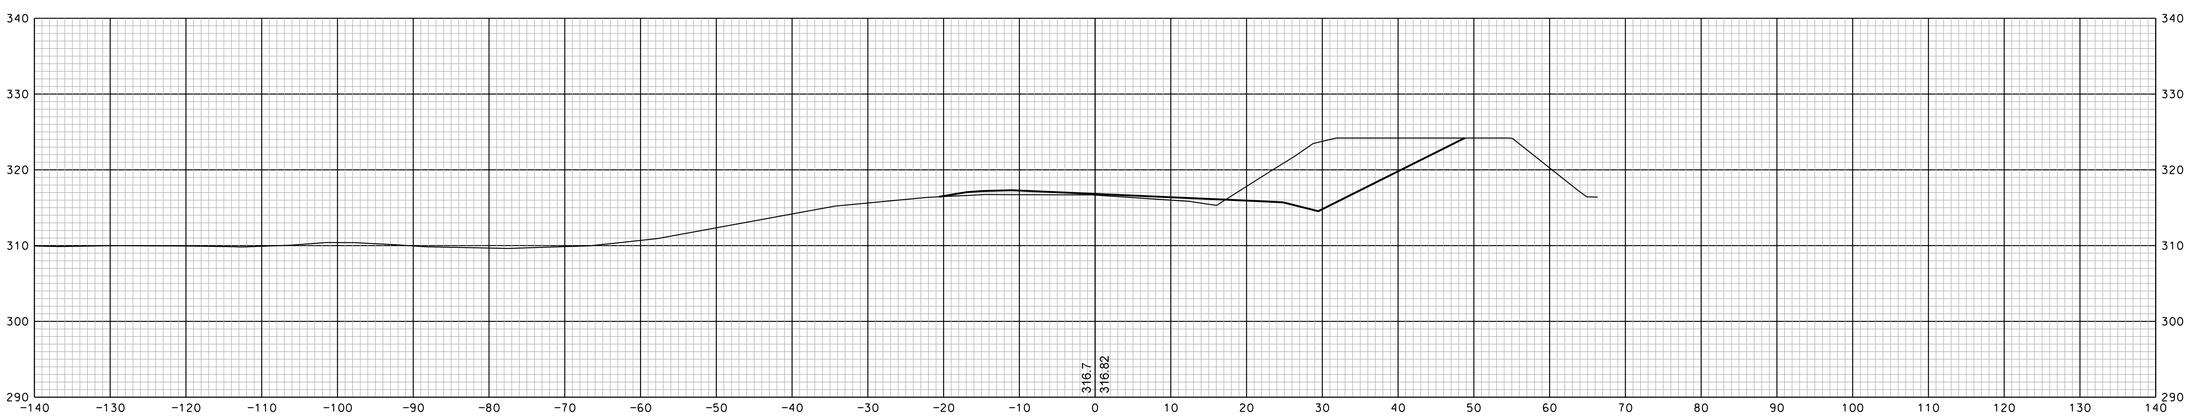

423+00

		DATE
SDR PROCESSED		
NEW DESIGN	EMM	DATE 1/23/2020
SHEET CHECKED	NCF	DATE 1/23/2020
AS BUILT DETAILS		DATE

SHEET TOTALS

COMMON EXCAV. – C.Y. ROCK EXCAV. – C.Y.

FILL – C.Y. MUCK EXCAV. – C.Y.

DGN	STATE PROJECT NO.	SHEET NO.	TOTAL SHEETS
13065xs	13065	330	346

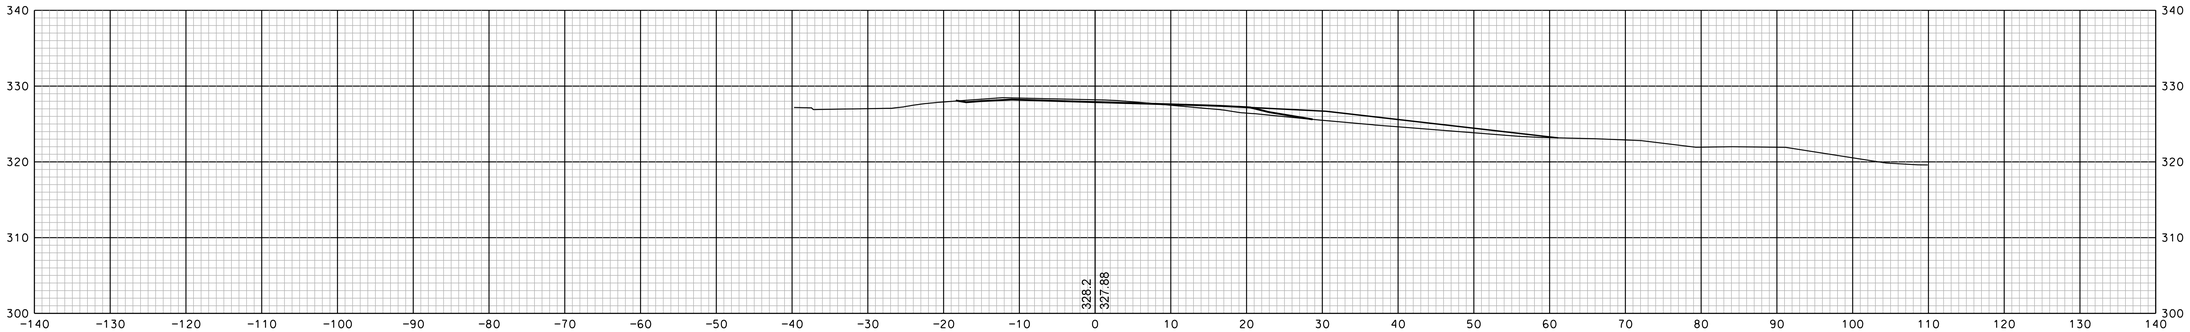

424+94

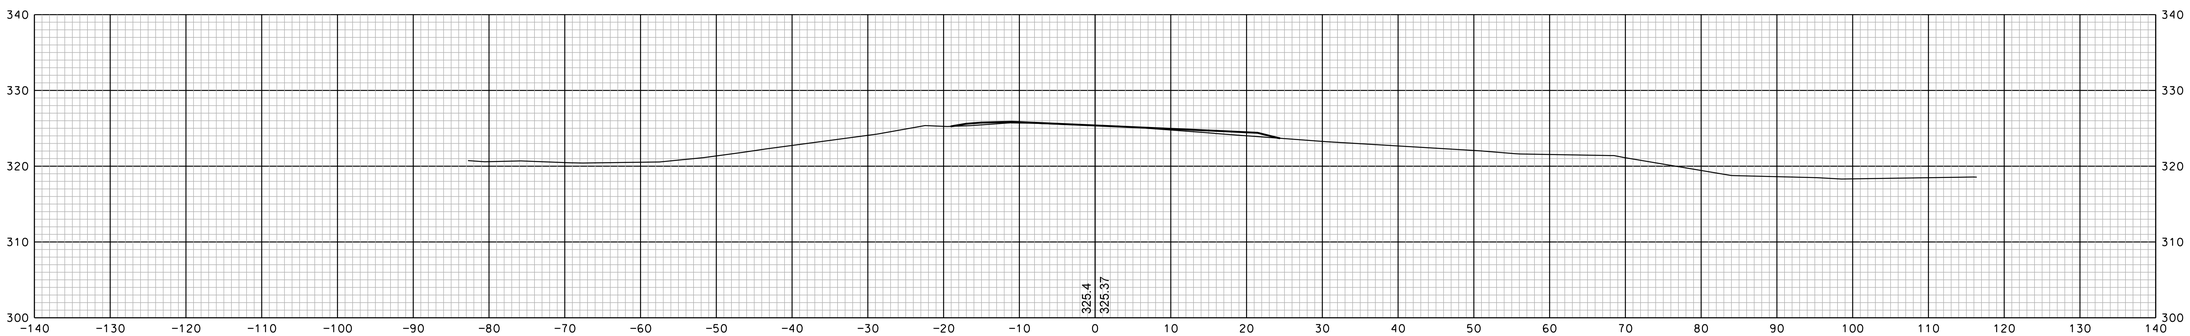

424+50

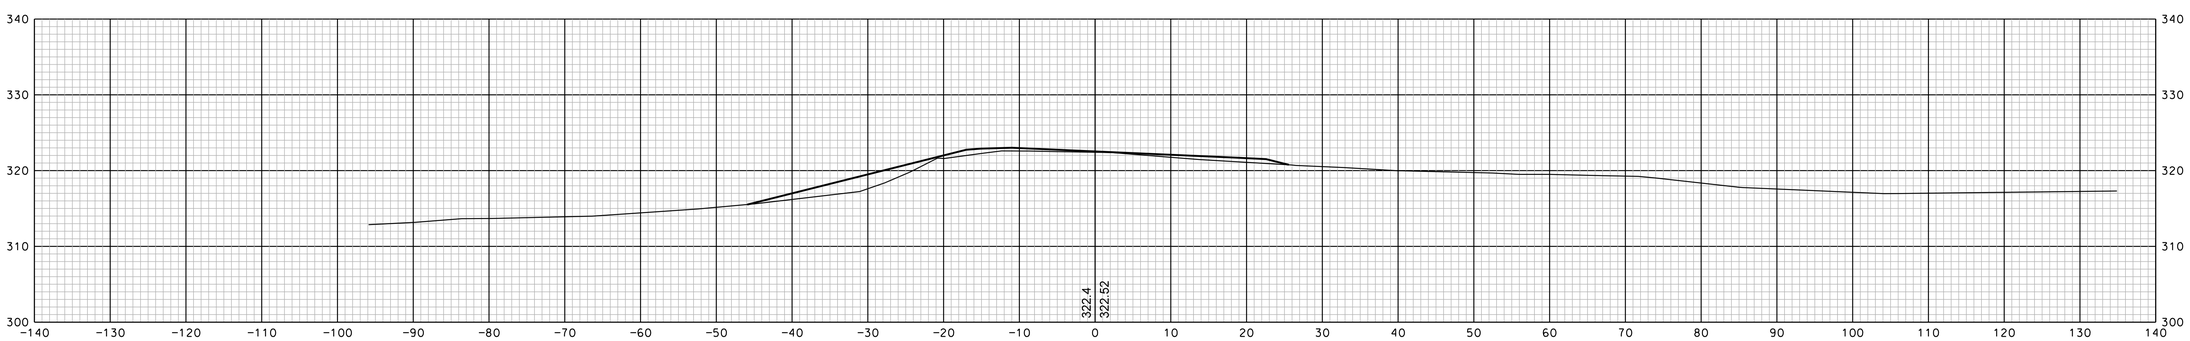

424+00

REVISIONS AFTER PROPOSAL			
NUMBER	DATE	STATION	DESCRIPTION

SDR PROCESSED		DATE	
NEW DESIGN	EMM	DATE	1/23/2020
SHEET CHECKED	NCF	DATE	1/23/2020
AS BUILT DETAILS		DATE	

SHEET TOTALS

COMMON EXCAV.	- C.Y.	ROCK EXCAV.	- C.Y.
FILL	- C.Y.	MUCK EXCAV.	- C.Y.

DGN	STATE PROJECT NO.	SHEET NO.	TOTAL SHEETS
13065xs	13065	331	346

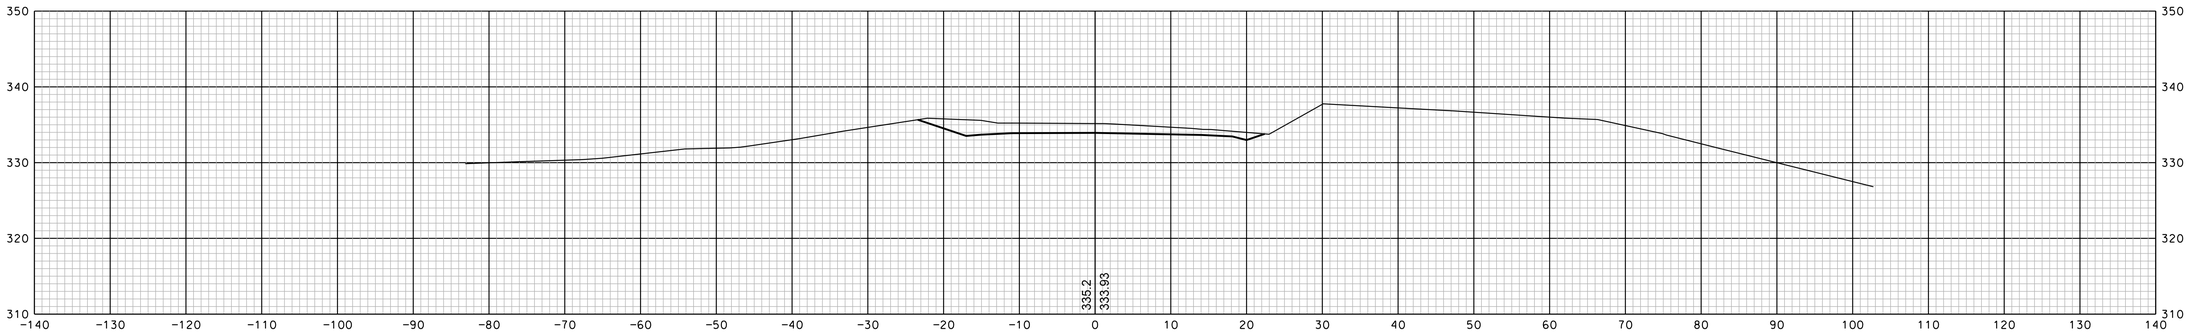

426+00

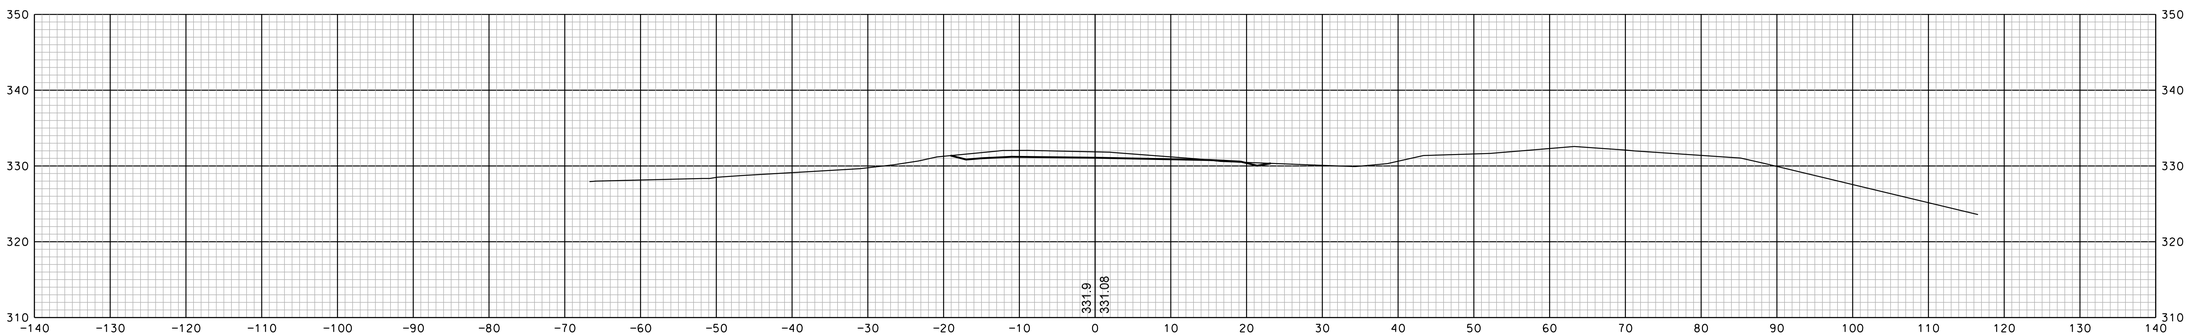

425+50

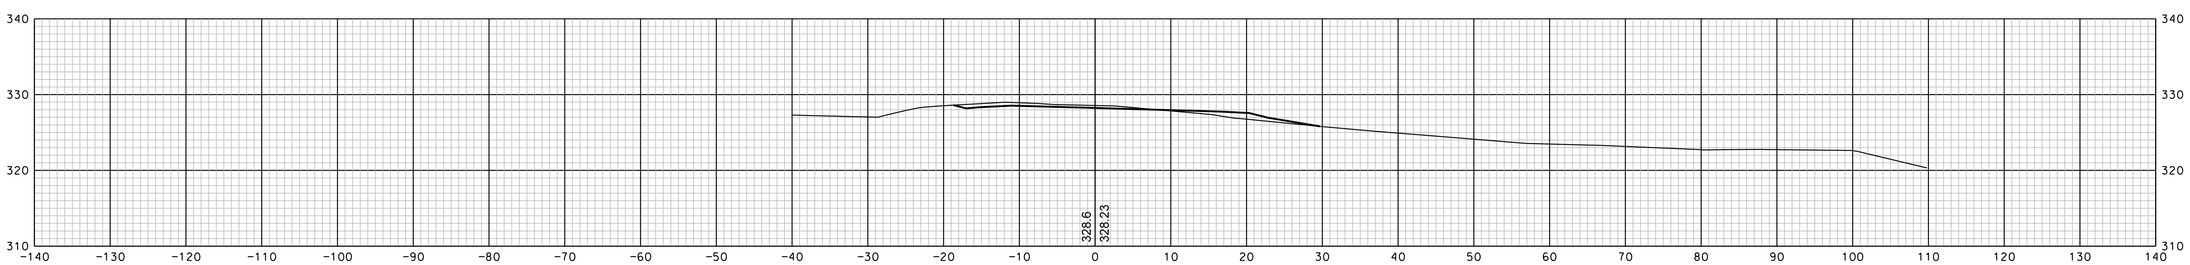

425+00

REVISIONS AFTER PROPOSAL		
NUMBER	DATE	STATION	DESCRIPTION

SDR PROCESSED		DATE
NEW DESIGN	EMM	DATE 1/23/2020
SHEET CHECKED	NCF	DATE 1/23/2020
AS BUILT DETAILS		DATE

SHEET TOTALS

COMMON EXCAV. – C.Y. ROCK EXCAV. – C.Y.

FILL – C.Y. MUCK EXCAV. – C.Y.

DGN	STATE PROJECT NO.	SHEET NO.	TOTAL SHEETS
13065xs	13065	332	346

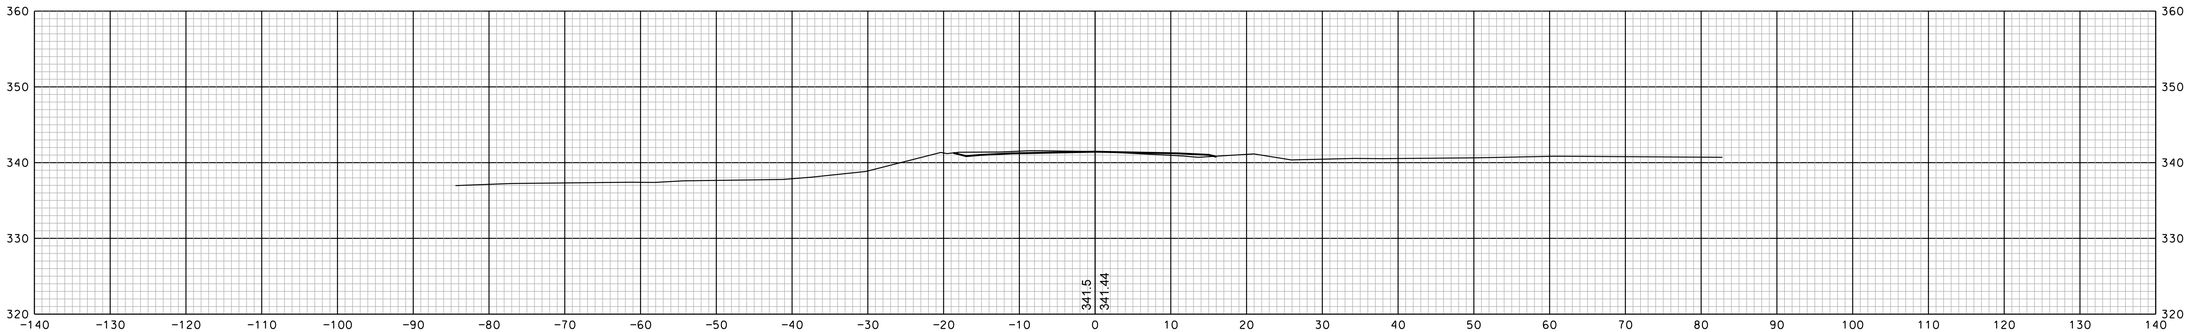

427+50

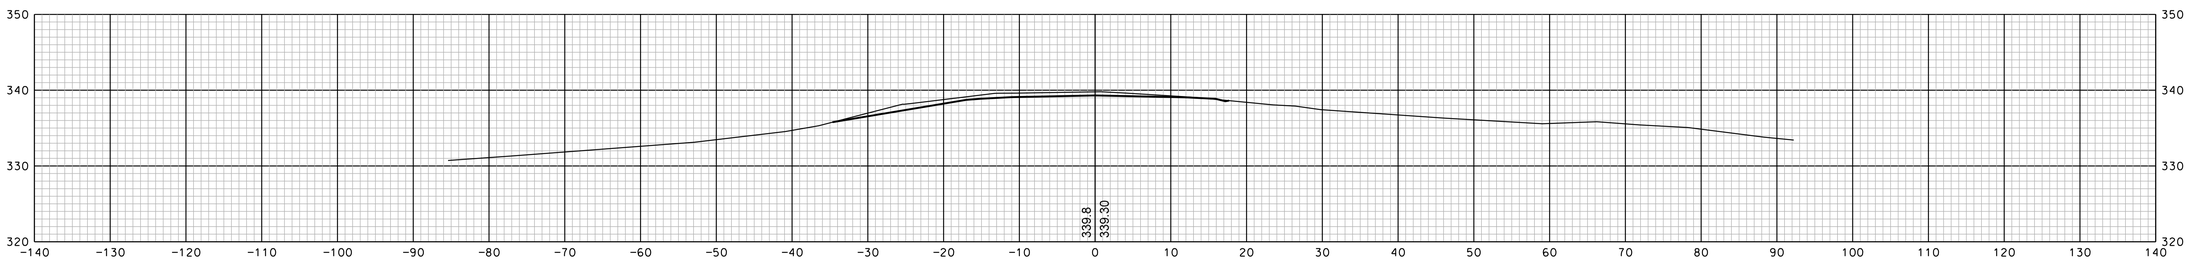

427+00

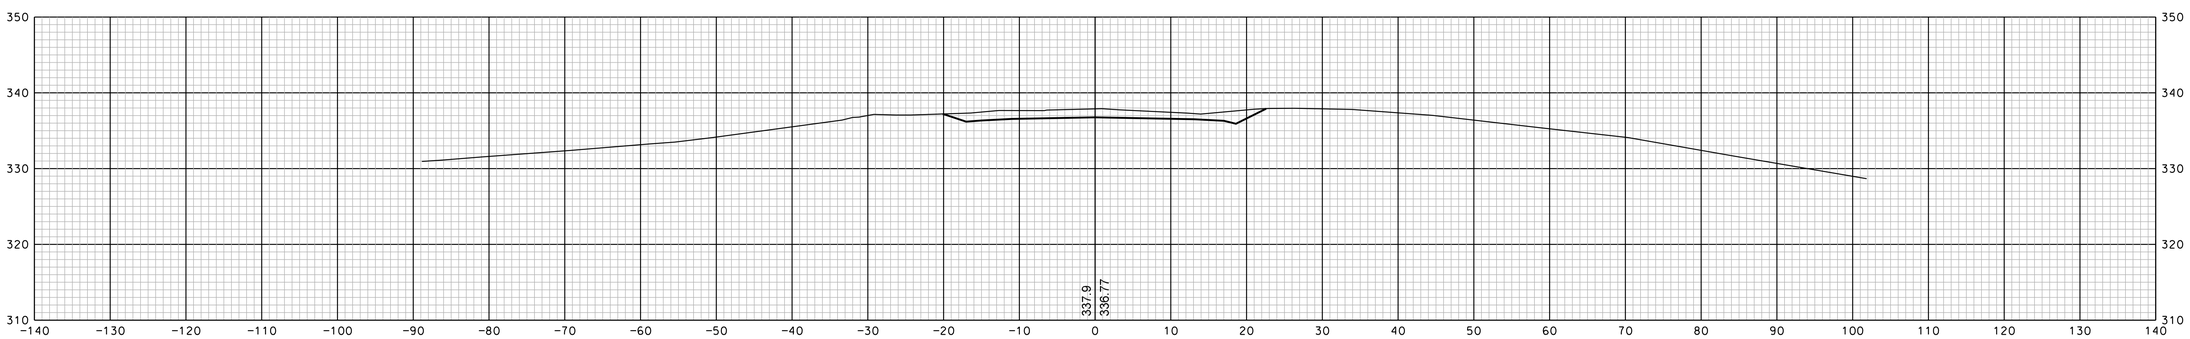

426+50

REVISIONS AFTER PROPOSAL			
NUMBER	DATE	STATION	DESCRIPTION

SDR PROCESSED		DATE
NEW DESIGN	EMM	DATE 1/23/2020
SHEET CHECKED	NCF	DATE 1/23/2020
AS BUILT DETAILS		DATE

SHEET TOTALS

COMMON EXCAV. – C.Y. ROCK EXCAV. – C.Y.

FILL – C.Y. MUCK EXCAV. – C.Y.

DGN	STATE PROJECT NO.	SHEET NO.	TOTAL SHEETS
13065xs	13065	333	346

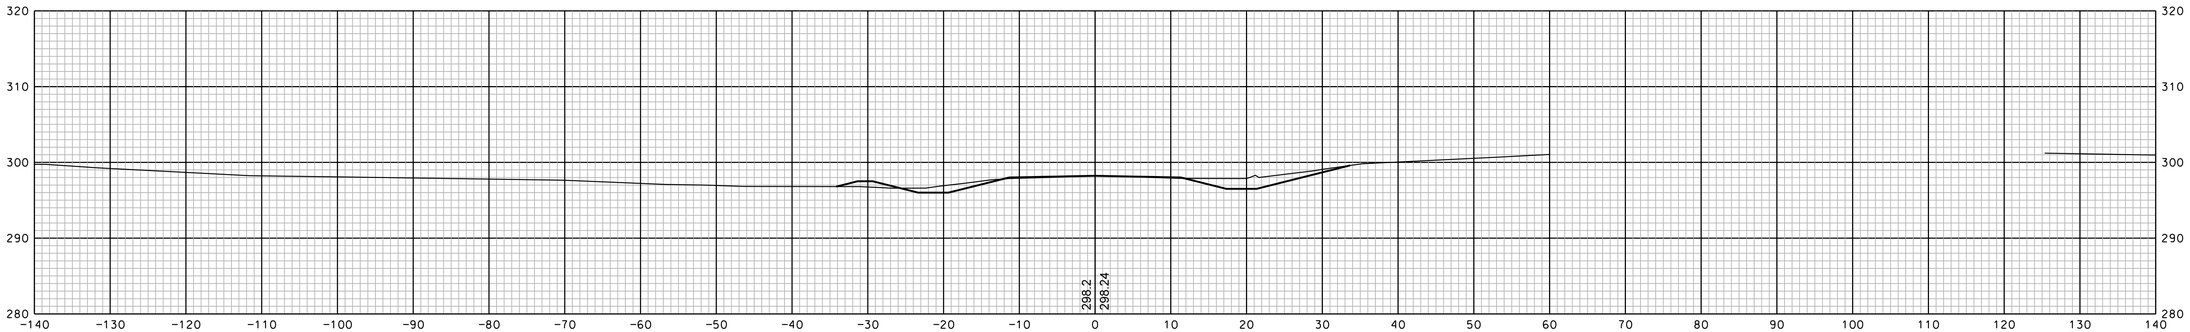

101+00

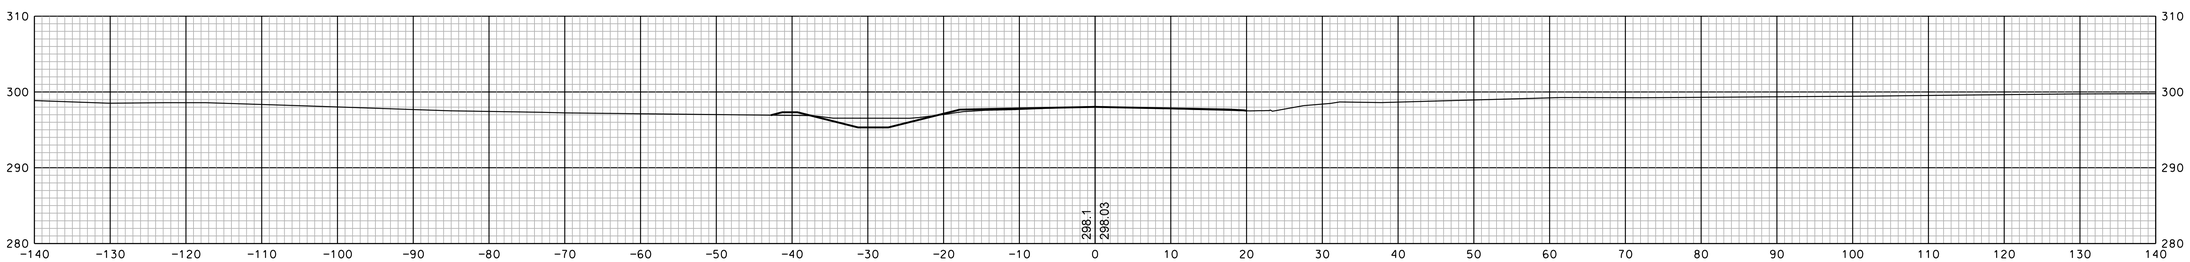

100+50

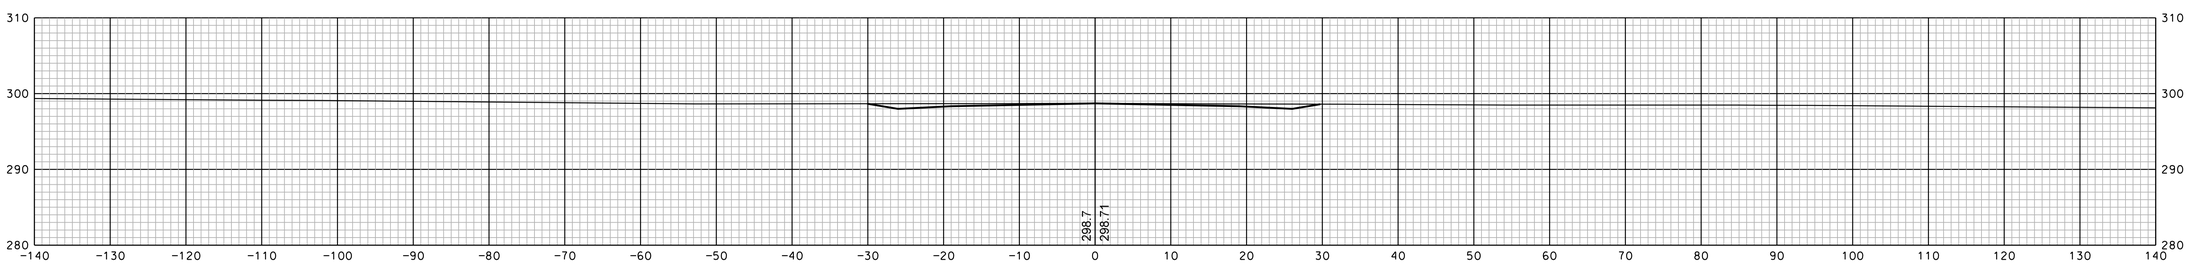

100+00

REVISIONS AFTER PROPOSAL			
NUMBER	DATE	STATION	DESCRIPTION

SDR PROCESSED		DATE	
NEW DESIGN	EMM	DATE	1/23/2020
SHEET CHECKED	NCF	DATE	1/23/2020
AS BUILT DETAILS		DATE	

SHEET TOTALS

COMMON EXCAV. – C.Y. ROCK EXCAV. – C.Y.

FILL – C.Y. MUCK EXCAV. – C.Y.

DGN	STATE PROJECT NO.	SHEET NO.	TOTAL SHEETS
13065xs	13065	334	346

North Shore Road Sheet 334

REVISIONS AFTER PROPOSAL

NUMBER	DATE	STATION	STATION	DESCRIPTION

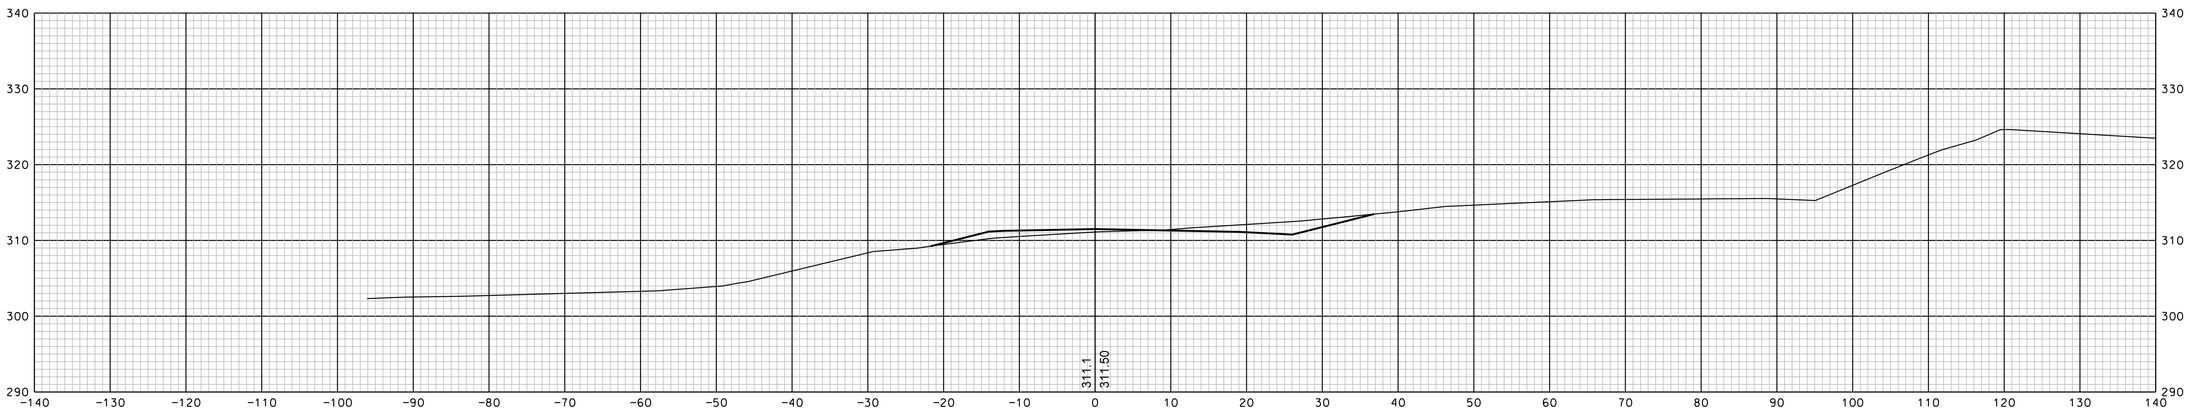

110+50

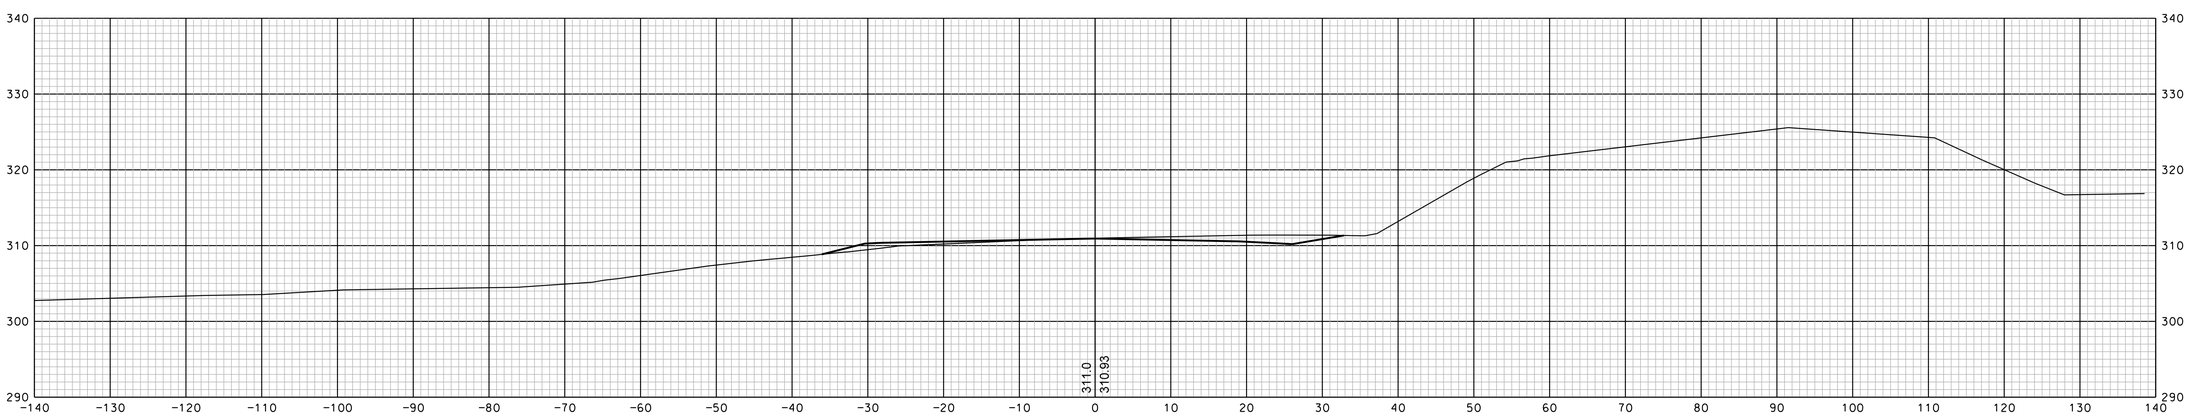

110+00

SDR PROCESSED		DATE
NEW DESIGN	EMM	DATE 1/23/2020
SHEET CHECKED	NCF	DATE 1/23/2020
AS BUILT DETAILS		DATE

SHEET TOTALS

COMMON EXCAV. – C.Y. ROCK EXCAV. – C.Y.

FILL – C.Y. MUCK EXCAV. – C.Y.

DGN	STATE PROJECT NO.	SHEET NO.	TOTAL SHEETS
13065xs	13065	335	346

English Range Road Sheets 335-336

REVISIONS AFTER PROPOSAL

NUMBER	DATE	STATION	STATION	DESCRIPTION

SDR PROCESSED		DATE
NEW DESIGN	EMM	DATE 1/23/2020
SHEET CHECKED	NCF	DATE 1/23/2020
AS BUILT DETAILS		DATE

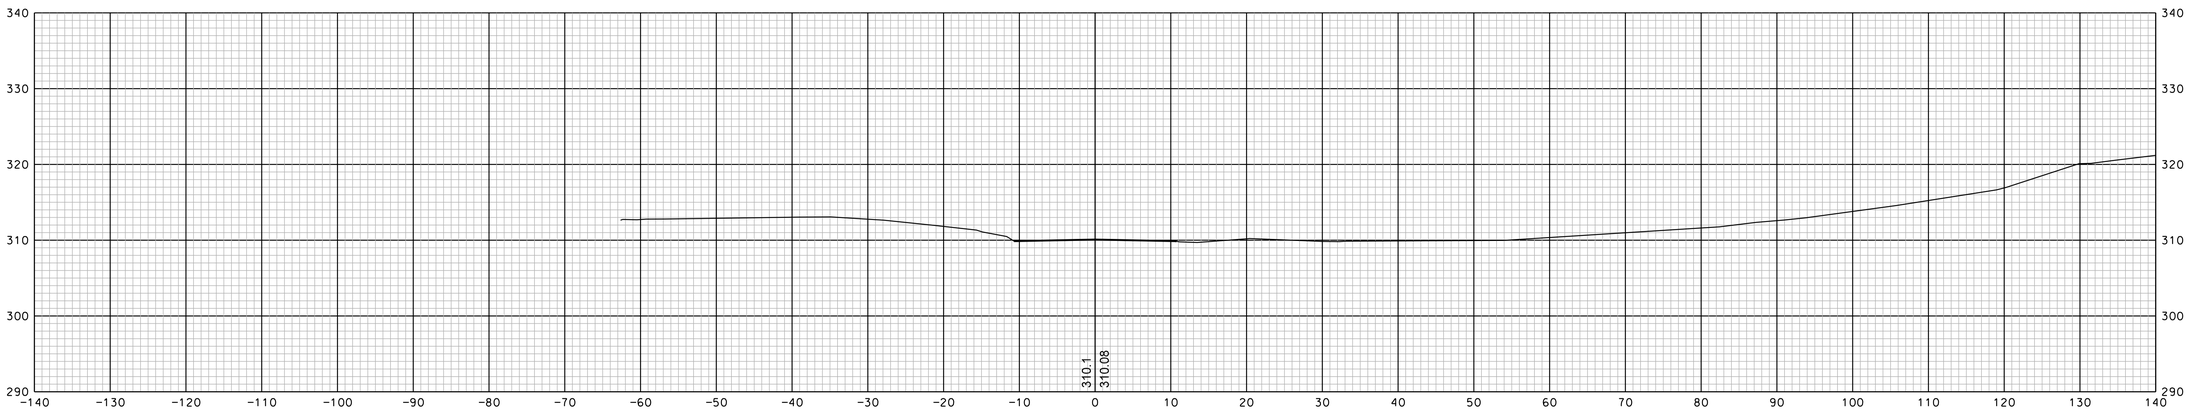

111+40

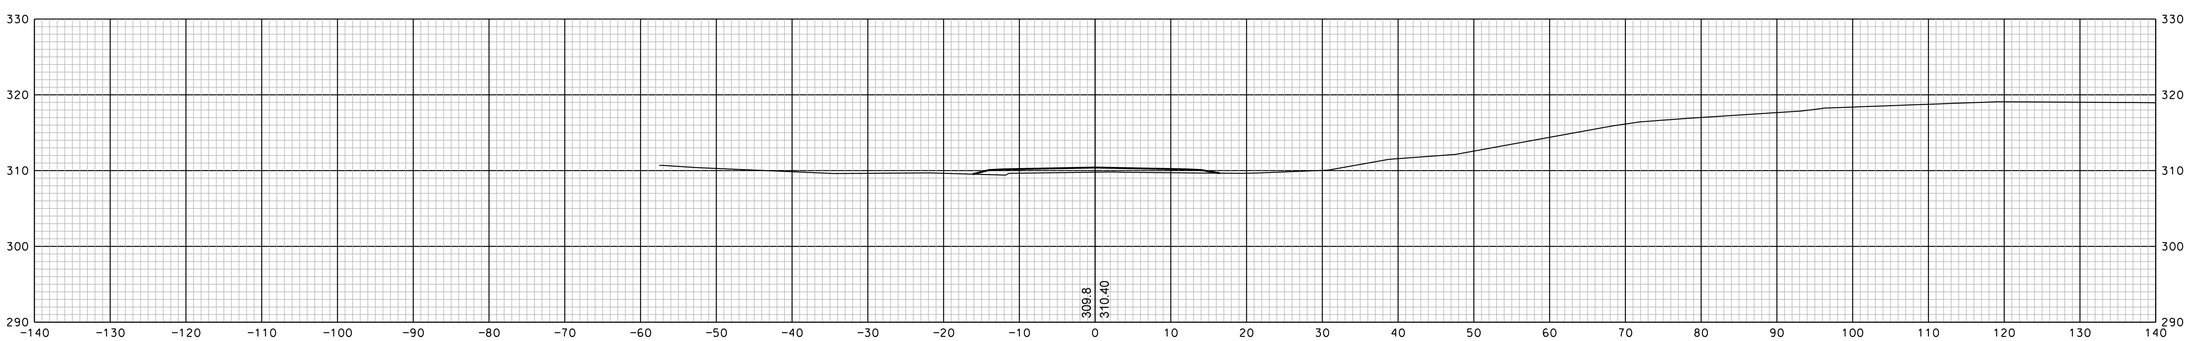

111+00

SHEET TOTALS

COMMON EXCAV.	– C.Y.	ROCK EXCAV.	– C.Y.
FILL	– C.Y.	MUCK EXCAV.	– C.Y.

DGN	STATE PROJECT NO.	SHEET NO.	TOTAL SHEETS
13065xs	13065	336	346