STA. 110+00
LIMIT OF WORK

STA. 110+50
BEGIN CONSTRUCTION

STA. 110+50, LT & RT
BEGIN 10:1 SHOULDER TAPER

STA. 110+64, LT
END 10:1 SHOULDER TAPER

STA. 110+60, RT
END 10:1 SHOULDER TAPER

STA. 118+14, LT
BEGIN 45:1 LANE TAPER

PERMANENT DRAINAGE EASEMENT

TEMPORARY CONSTRUCTION EASEMENT

TEMPORARY CONSTRUCTION EASEMENT

TEMPORARY CONSTRUCTION EASEMENT

TEMPORARY CONSTRUCTION EASEMENT

PROPOSED ROW

CLEAR TO SLOPE LINE

FILL SLOPE (TYP)

MATCH TO SHEET 16236G02

Bunker Creek

Oyster River

GRID

1 STATE OF NH (F&G)

2 SMITH, PETER S. & MARJORIE K.

3 THE HARRIET B. FORKEY REVOCABLE TRUST OF 2005

4 TOWN OF DURHAM

5 TIRRELL, LORING V. & BRENDA R.

6 THE RITA M. MURPHY REVOCABLE TRUST OF 2000

CURVE 1
PI = 112+98.28
N = 232020.05
E = 1192152.14
DELTA = 19°34'29.86" LT
D = 4°58'56.07"
R = 1150.00'
T = 198.38'
L = 392.89'
E = 16.99'

PRELIMINARY PLANS
SUBJECT TO CHANGE
DATE 10/19/2018

50 0 50 100
SCALE IN FEET

GM2 ASSOCIATES

STATE OF NEW HAMPSHIRE
DEPARTMENT OF TRANSPORTATION ∘ BUREAU OF HIGHWAY DESIGN

GENERAL PLAN

DGN	STATE PROJECT NO.	SHEET NO.	TOTAL SHEETS
16236g01	16236	1	2

REVISIONS AFTER PROPOSAL

NUMBER	DATE	STATION	STATION	DESCRIPTION

SDR PROCESSED NAME1 DATE DATE1
NEW DESIGN NAME2 DATE DATE2
SHEET CHECKED NAME3 DATE DATE3

AS BUILT DETAILS DATE

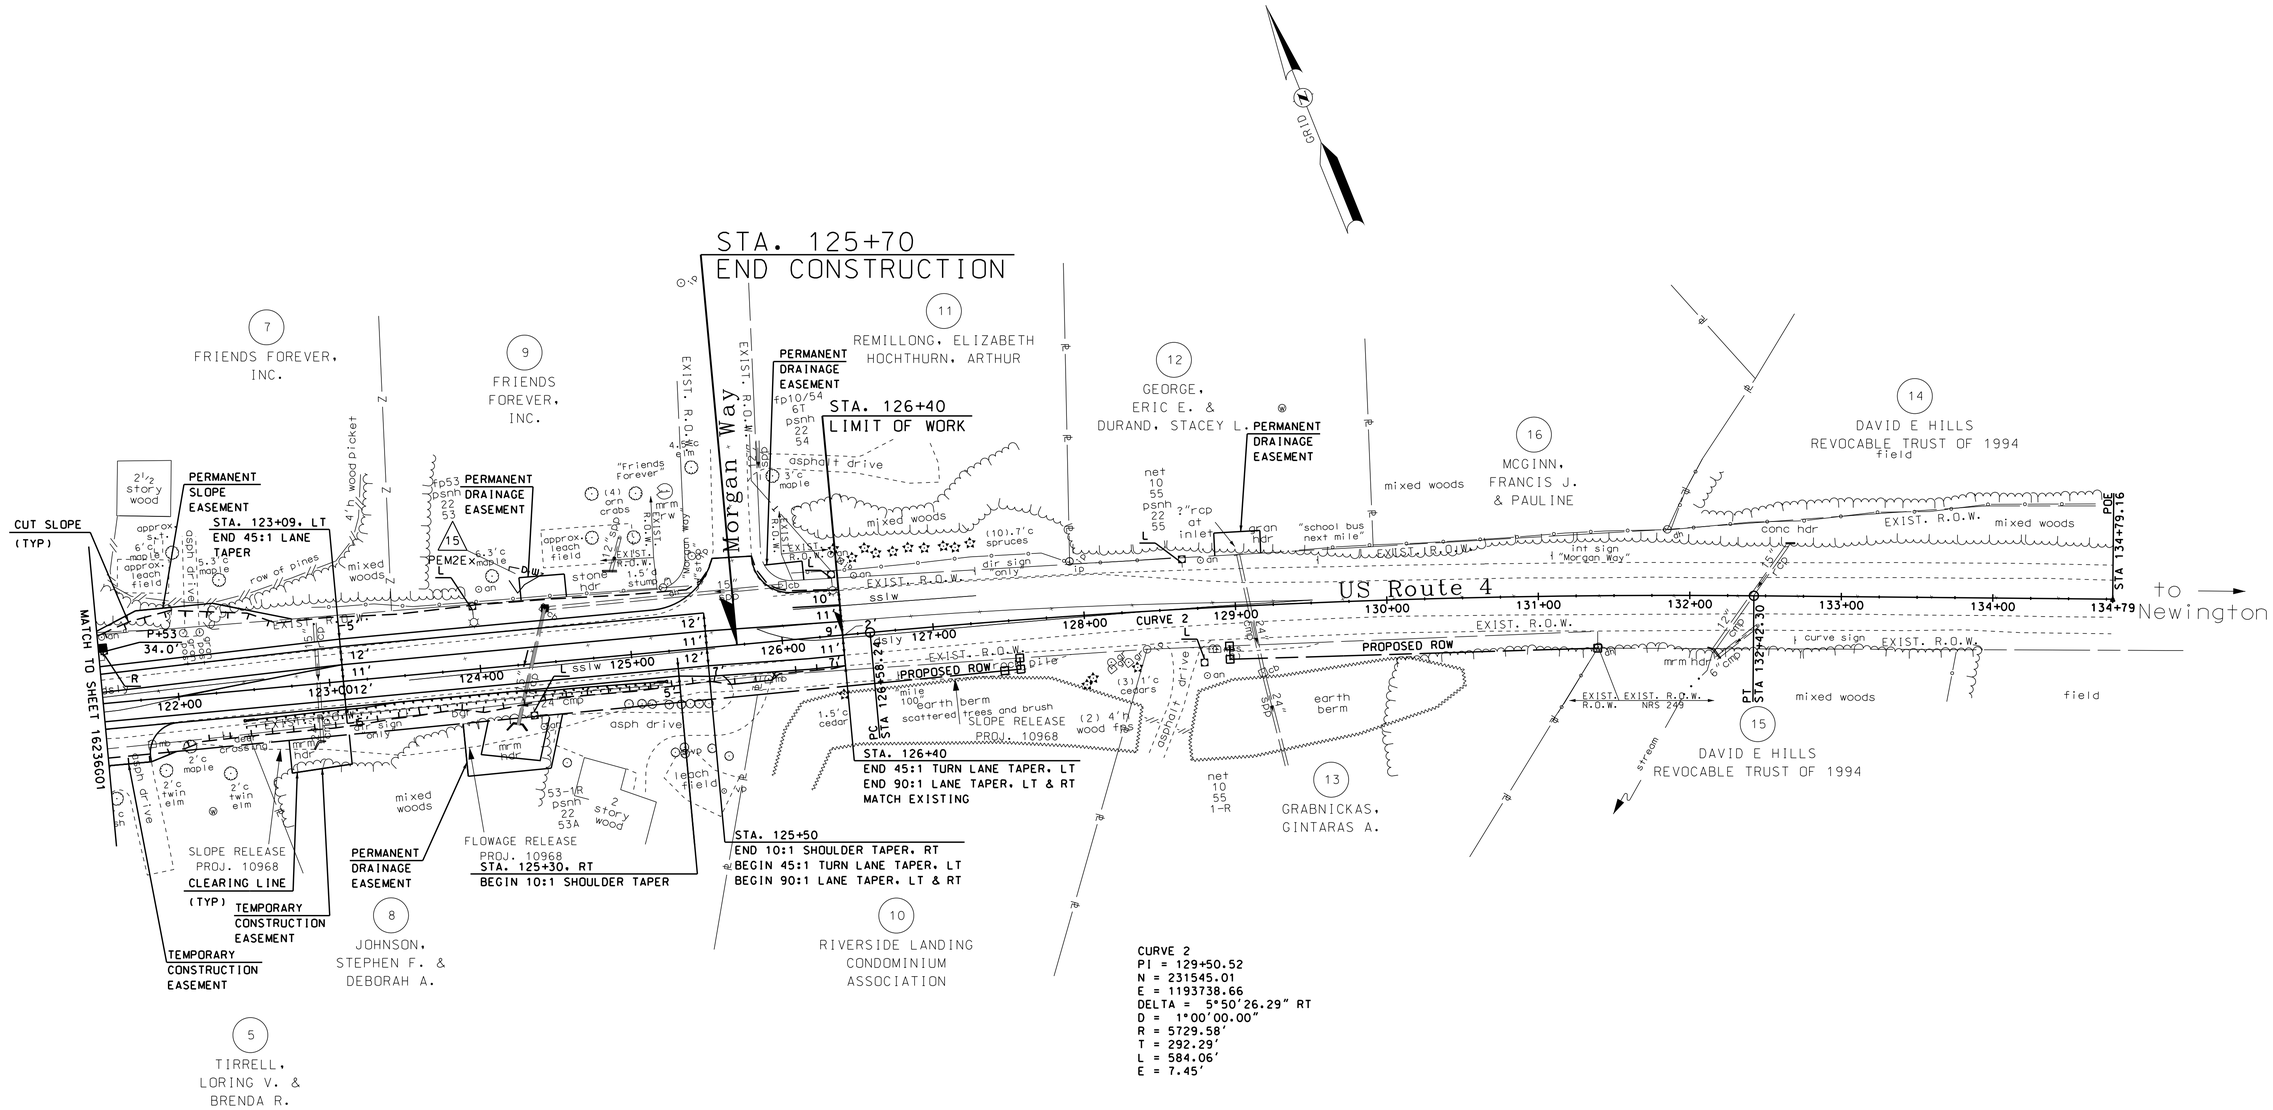

CURVE 2
PI = 129+50.52
N = 231545.01
E = 1193738.66
DELTA = 5°50'26.29" RT
D = 1°00'00.00"
R = 5729.58'
T = 292.29'
L = 584.06'
E = 7.45'

PRELIMINARY PLANS
SUBJECT TO CHANGE
DATE 10/19/2018

50 0 50 100
SCALE IN FEET

GM2 ASSOCIATES

STATE OF NEW HAMPSHIRE
DEPARTMENT OF TRANSPORTATION ∘ BUREAU OF HIGHWAY DESIGN

GENERAL PLAN

DGN	STATE PROJECT NO.	SHEET NO.	TOTAL SHEETS
16236g02	16236	2	2

REVISIONS AFTER PROPOSAL

NUMBER	DATE	STATION	STATION	DESCRIPTION

SDR PROCESSED NAME1 DATE DATE1
NEW DESIGN NAME2 DATE DATE2
SHEET CHECKED NAME3 DATE DATE3

AS BUILT DETAILS DATE