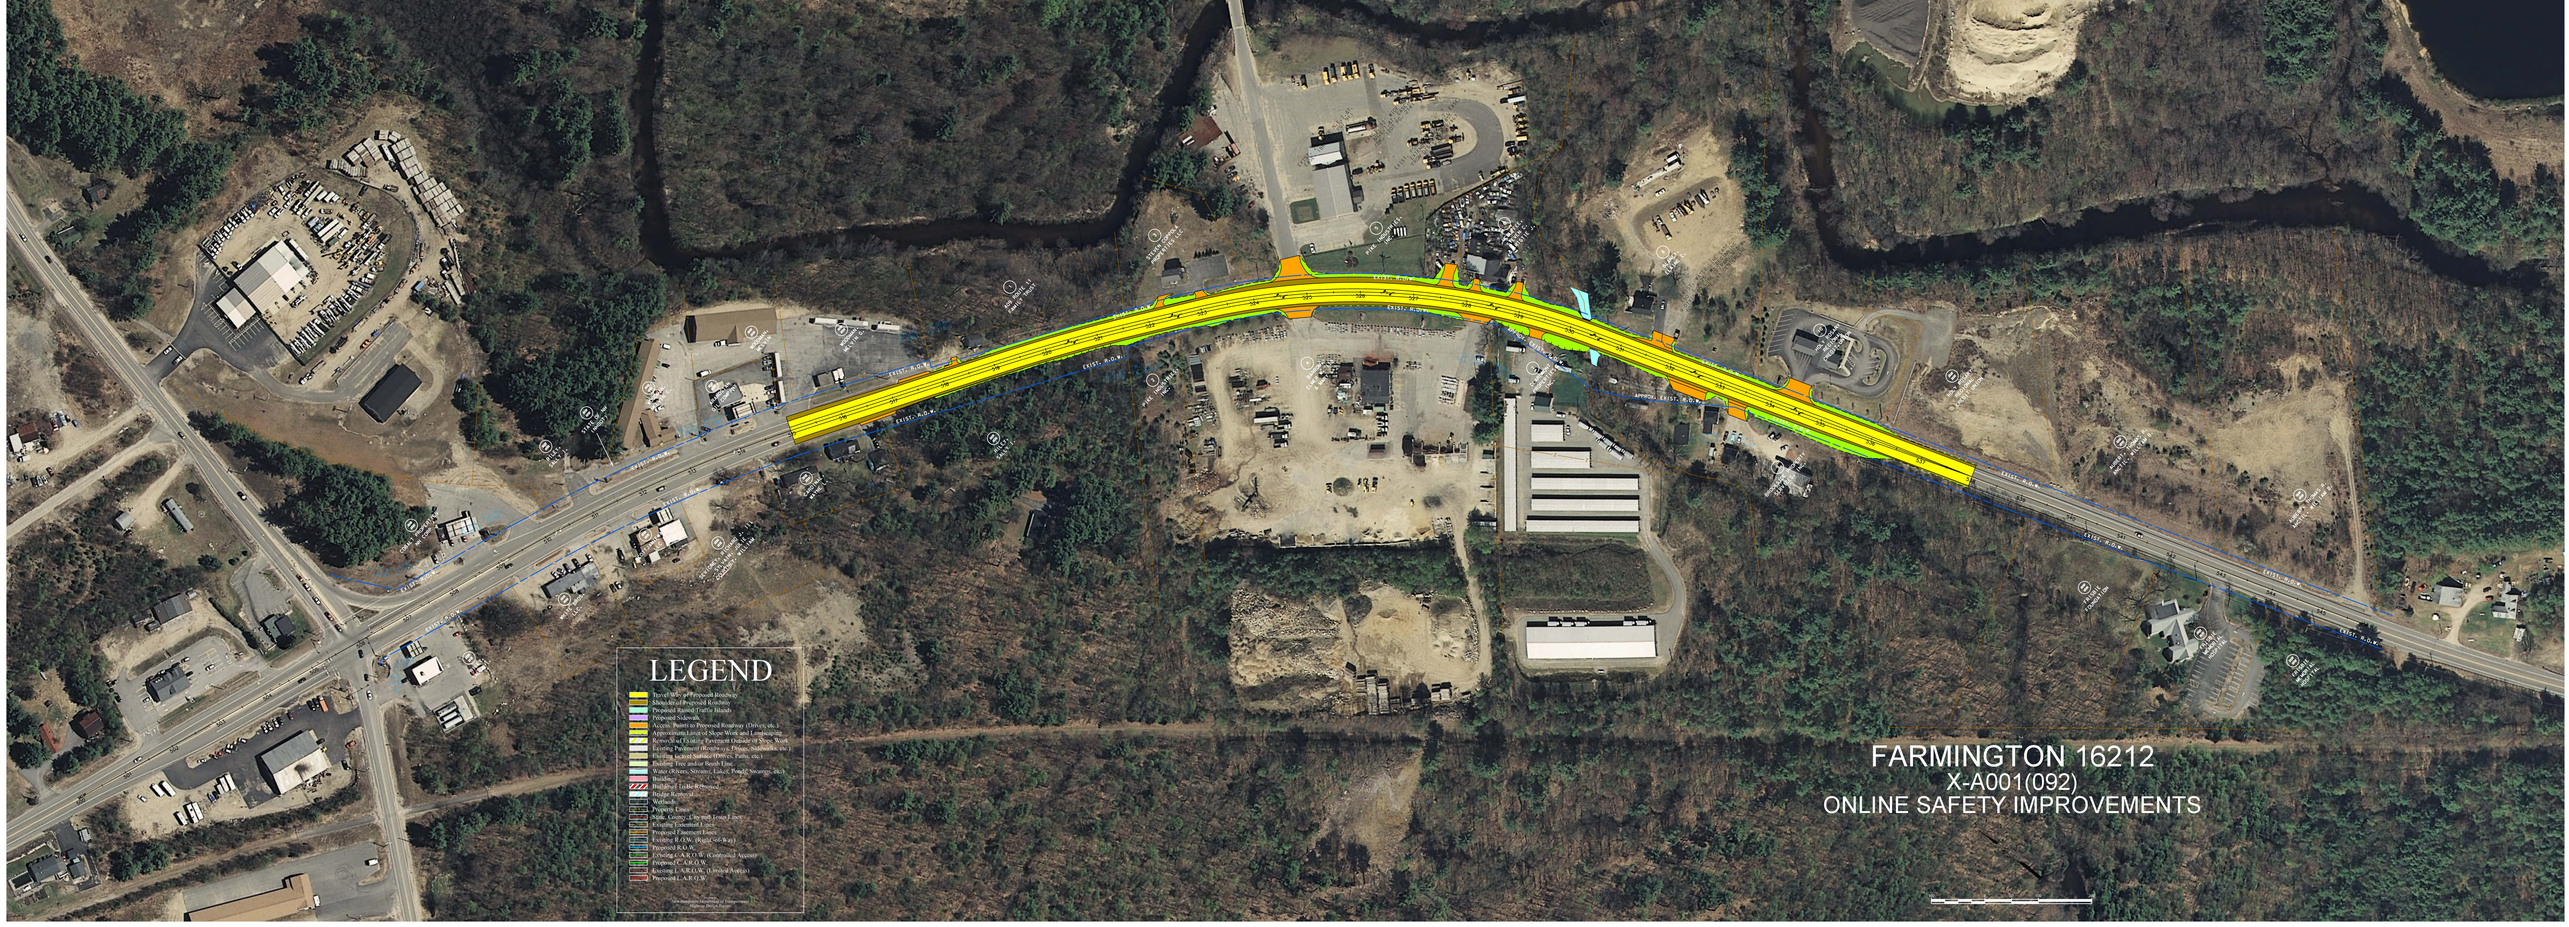
LEGEND
Travel Lane of Proposed Roadway
Shoulder of Proposed Roadway
Proposed Raised Traffic Islands
Proposed Sidewalk
Access Points to Proposed Roadway (Drives, etc.)
Approximate Limit of Slope Work and Landscaping
Removal of Existing Pavement Outside of Slope Work
Existing Pavement (Roadways, Drives, Sidewalks, etc.)
Existing Gravel Surface (Drives, Paths, etc.)
Existing Tree and/or Bomb Line
Water (Rivers, Streams, Lakes, Ponds, Swamps, etc.)
Building
Building of Trailer Resource
Bridge Removal
Wetlands
Property Lines
Slope, Grading, Cap and Trees Lines
Existing Easement Lines
Proposed Easement Lines
Existing R.O.W. (Right Of Way)
Proposed R.O.W.
Existing C.A.R.O.W. (Controlled Access)
Proposed C.A.R.O.W.
Existing L.A.R.O.W. (Limited Access)
Proposed L.A.R.O.W.
FARMINGTON 16212
X-A001(092)
ONLINE SAFETY IMPROVEMENTS