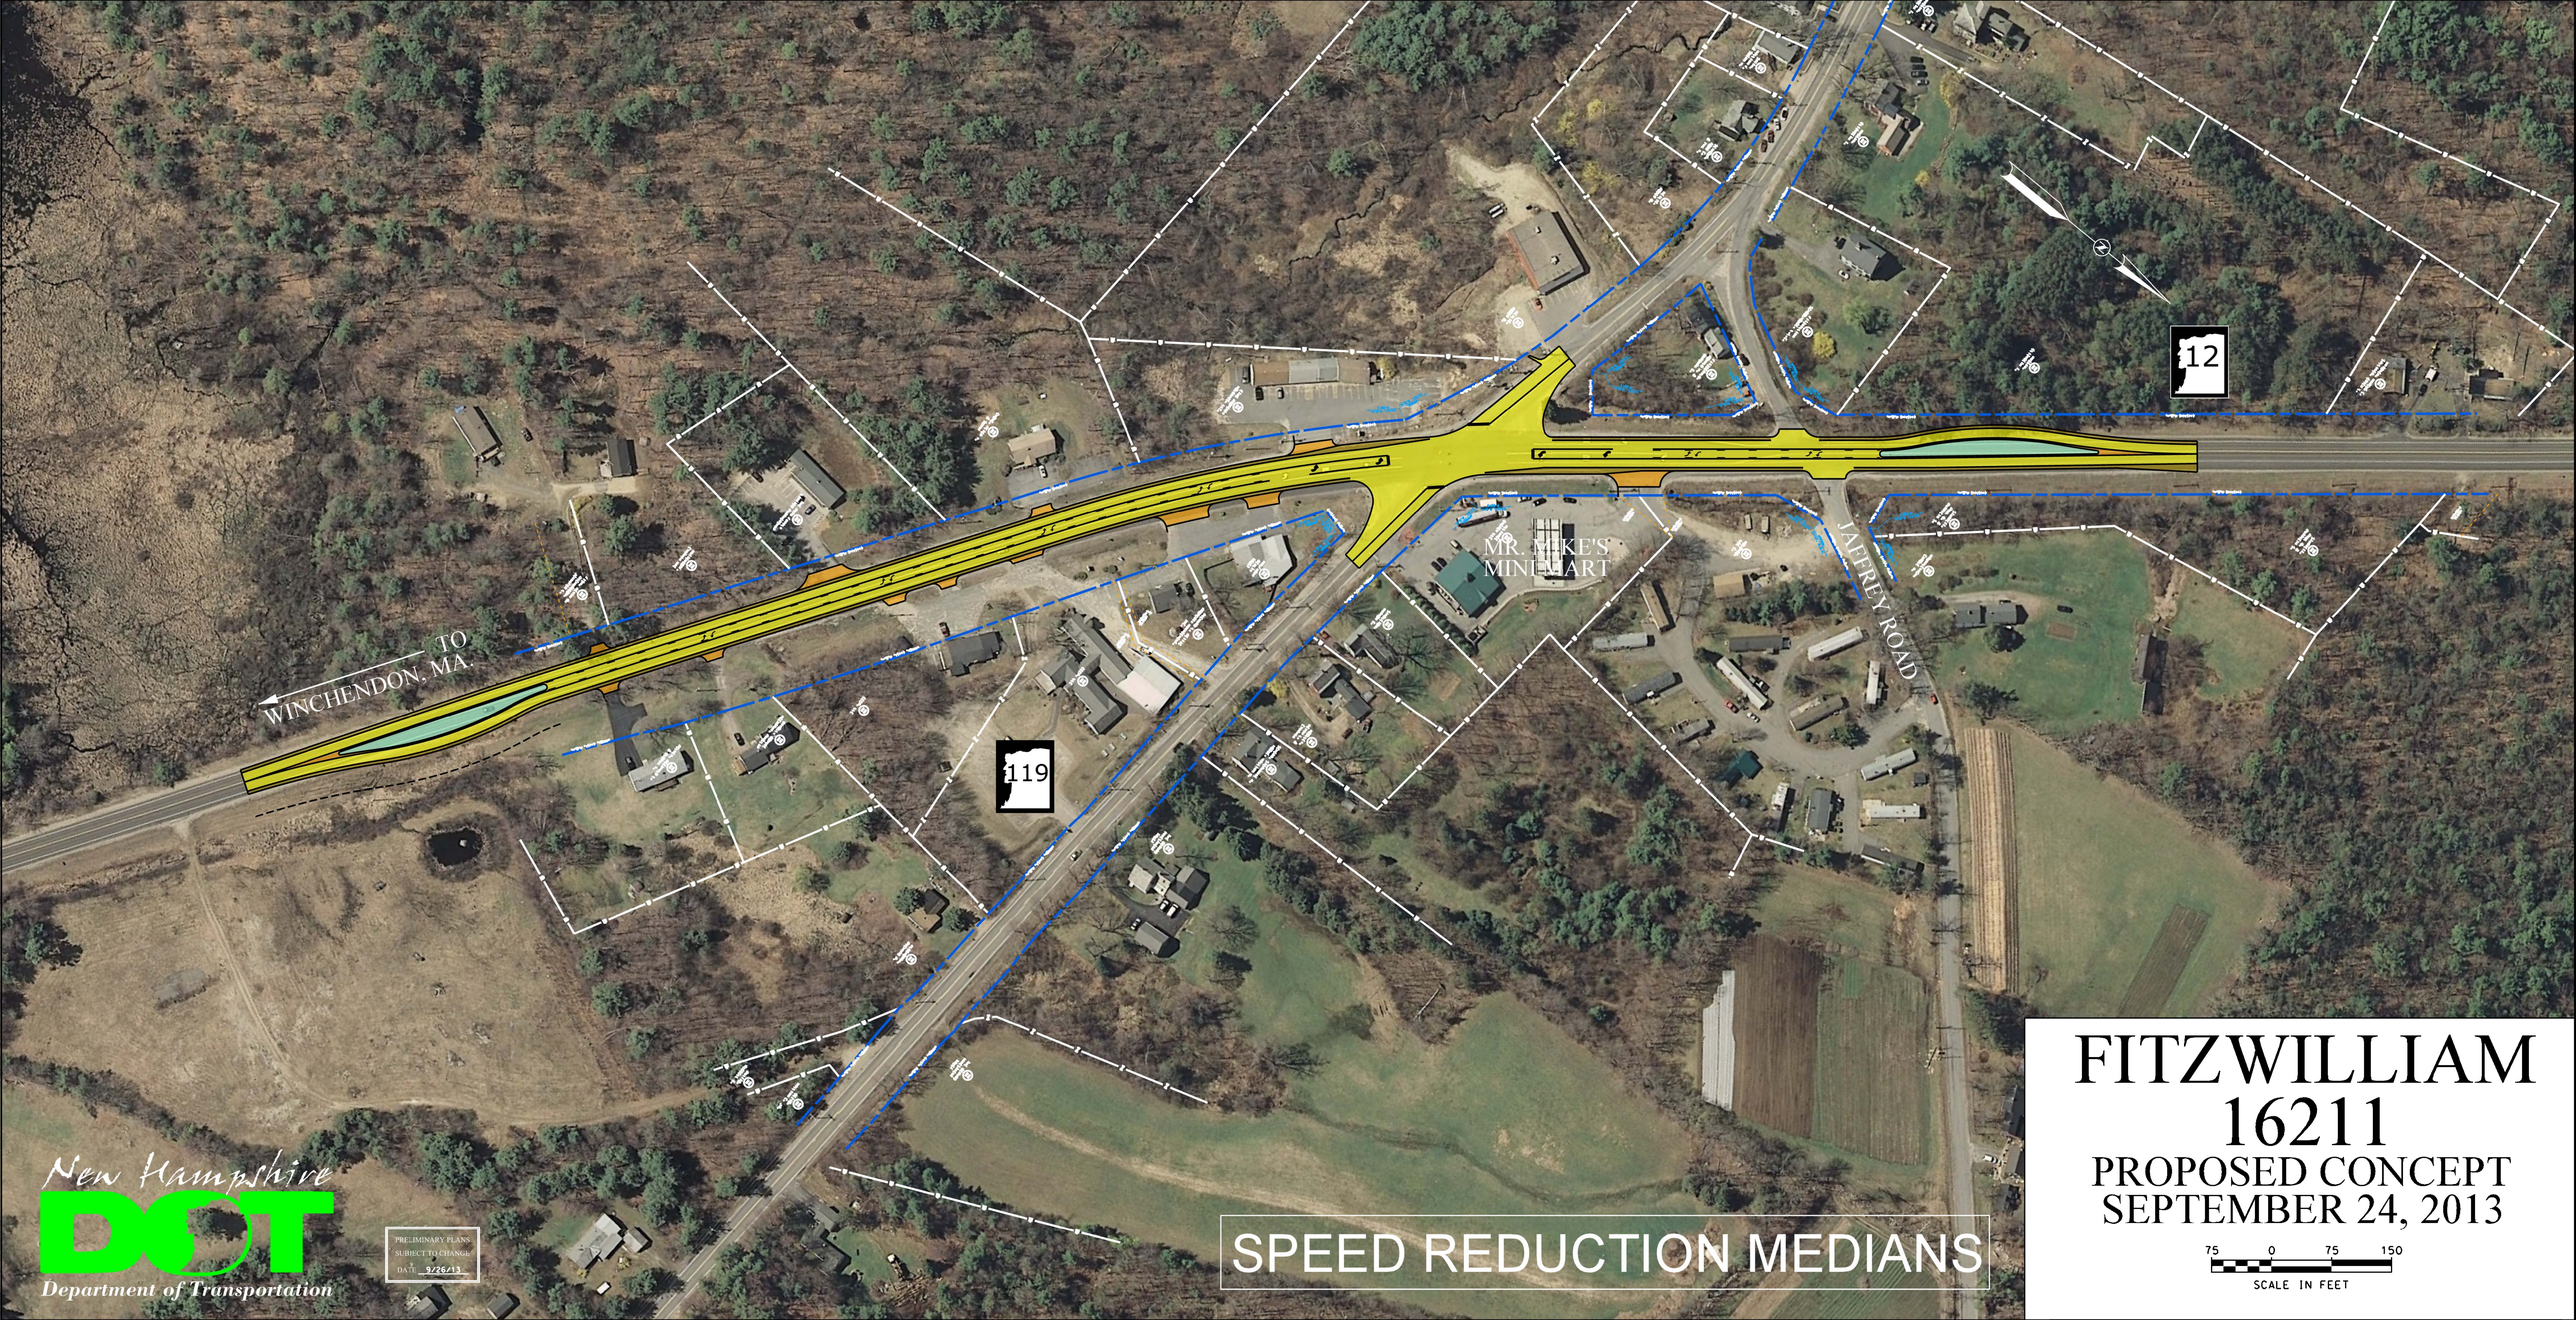

FITZWILLIAM
16211
PROPOSED CONCEPT
SEPTEMBER 24, 2013

75 0 75 150
SCALE IN FEET

SPEED REDUCTION MEDIANS

New Hampshire DOT
Department of Transportation

PRELIMINARY PLANS
SUBJECT TO CHANGE
DATE 9/26/13