HINSDALE-BRATTLEBORO 12210C

A004(152)

PRELIMINARY PLAN

PRELIMINARY PLANS
SUBJECT TO CHANGE
DATE: 1/31/2017

SCALE: 1" = 50' HORIZONTAL
1" = 10' VERTICAL

NH ROUTE 119

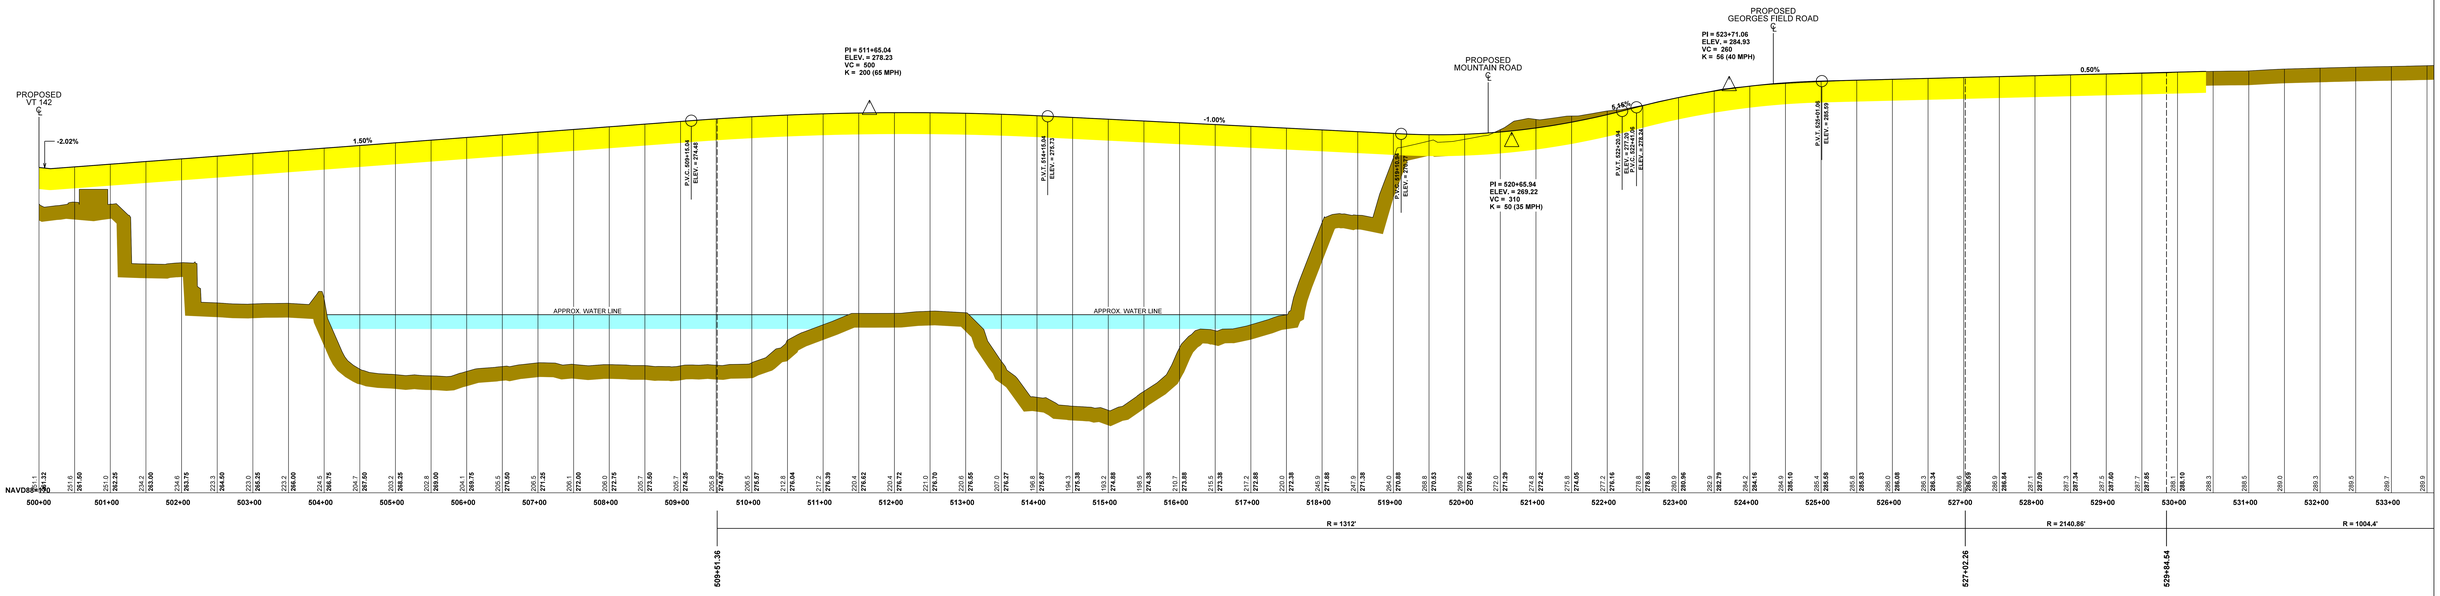

HORIZONTAL CURVE DATA