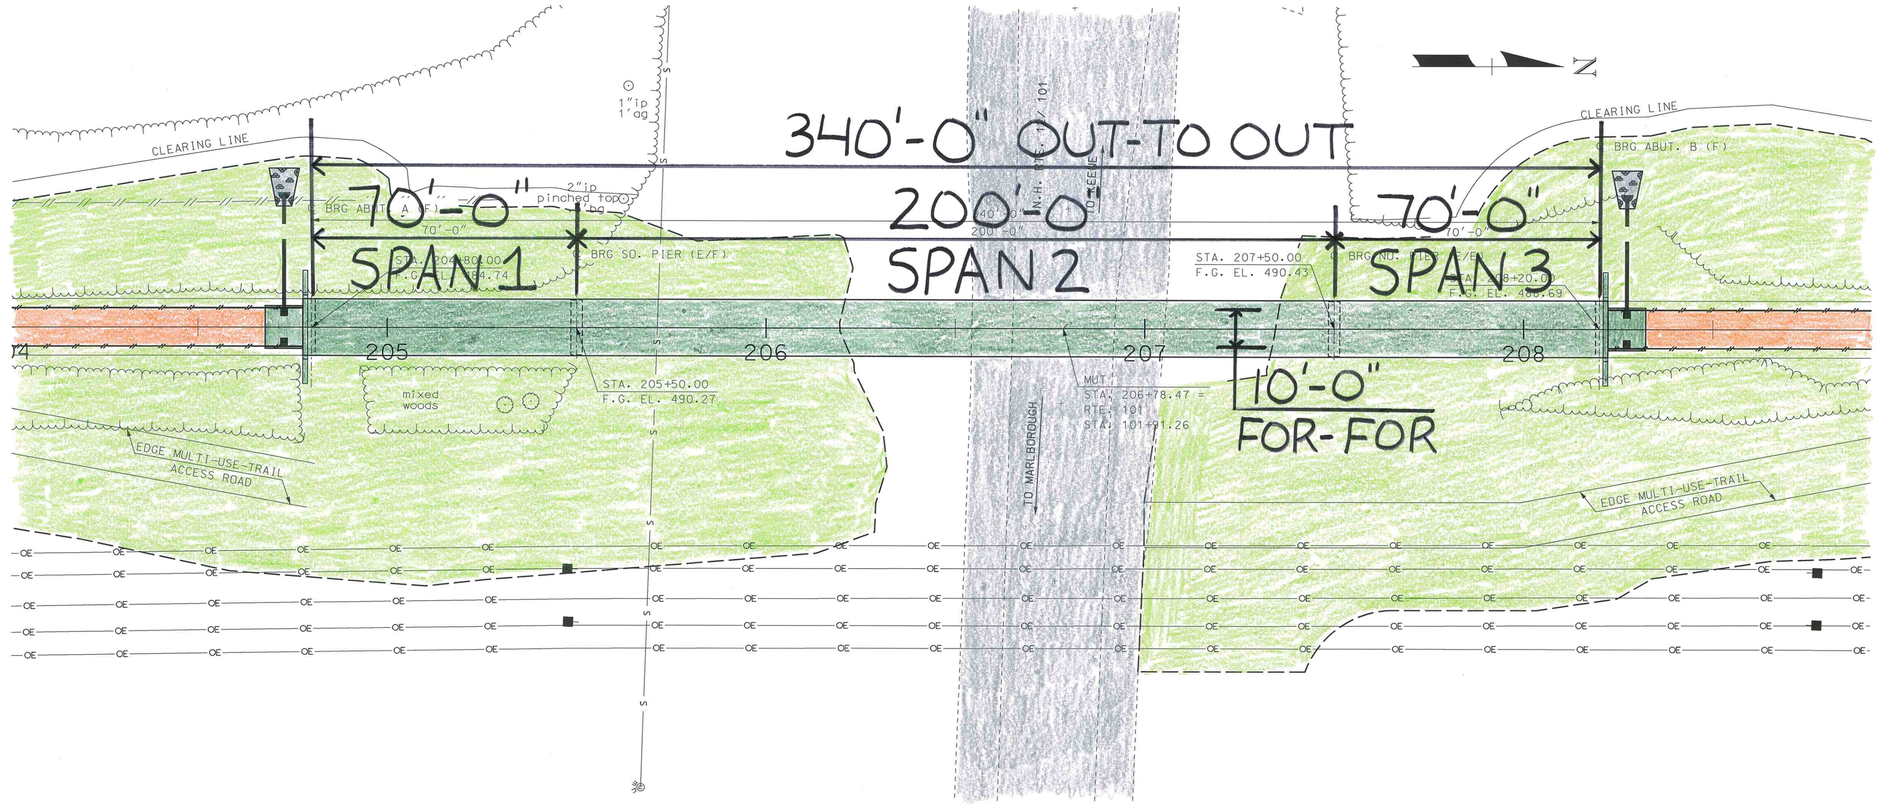

PLAN

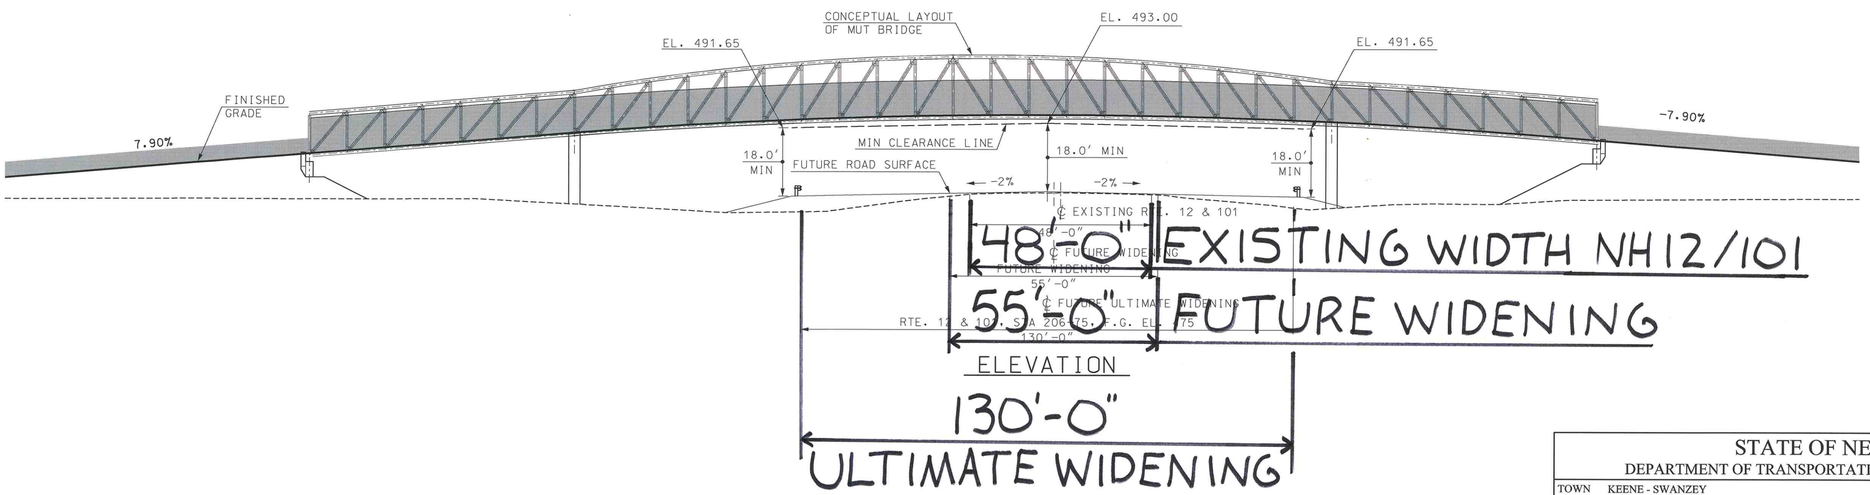

PRELIMINARY PLANS
SUBJECT TO CHANGE
DATE 8/26/2015

STATE OF NEW HAMPSHIRE
DEPARTMENT OF TRANSPORTATION * BUREAU OF BRIDGE DESIGN

TOWN KEENE - SWANZEY | BRIDGE NO. 128\061 | STATE PROJECT 10309p

LOCATION MULTI-USE-TRAIL OVER N.H. RTE 12\101

GENERAL PLAN AND ELEVATION

BRIDGE SHEET XX OF

REVISIONS AFTER PROPOSAL	BY	DATE

	BY	DATE		BY	DATE
DESIGNED	XXX	XX/XX	CHECKED	XXX	XX/XX
DRAWN	XXX	XX/XX	CHECKED	XXX	XX/XX
QUANTITIES	XXX	XX/XX	CHECKED	XXX	XX/XX

FILE NUMBER

ISSUE DATE	FEDERAL PROJECT NO.	SHEET NO.	TOTAL SHEETS
REV. DATE	----------	1	1

SUBDIRECTORY	.DGN LOCATOR	SHEET SCALE
BRC/BrSite	10309pGenplan	1"=20'-0"