New Hampshire DOT
Department of Transportation

100 0 100 200
SCALE IN FEET

US Route 2 (Rogers' Rangers) Bridge over the Connecticut River
Proposed Temporary Bridge Layout
Public Information Meeting - June 5, 2013

Hoyle, Tanner & Associates, Inc.

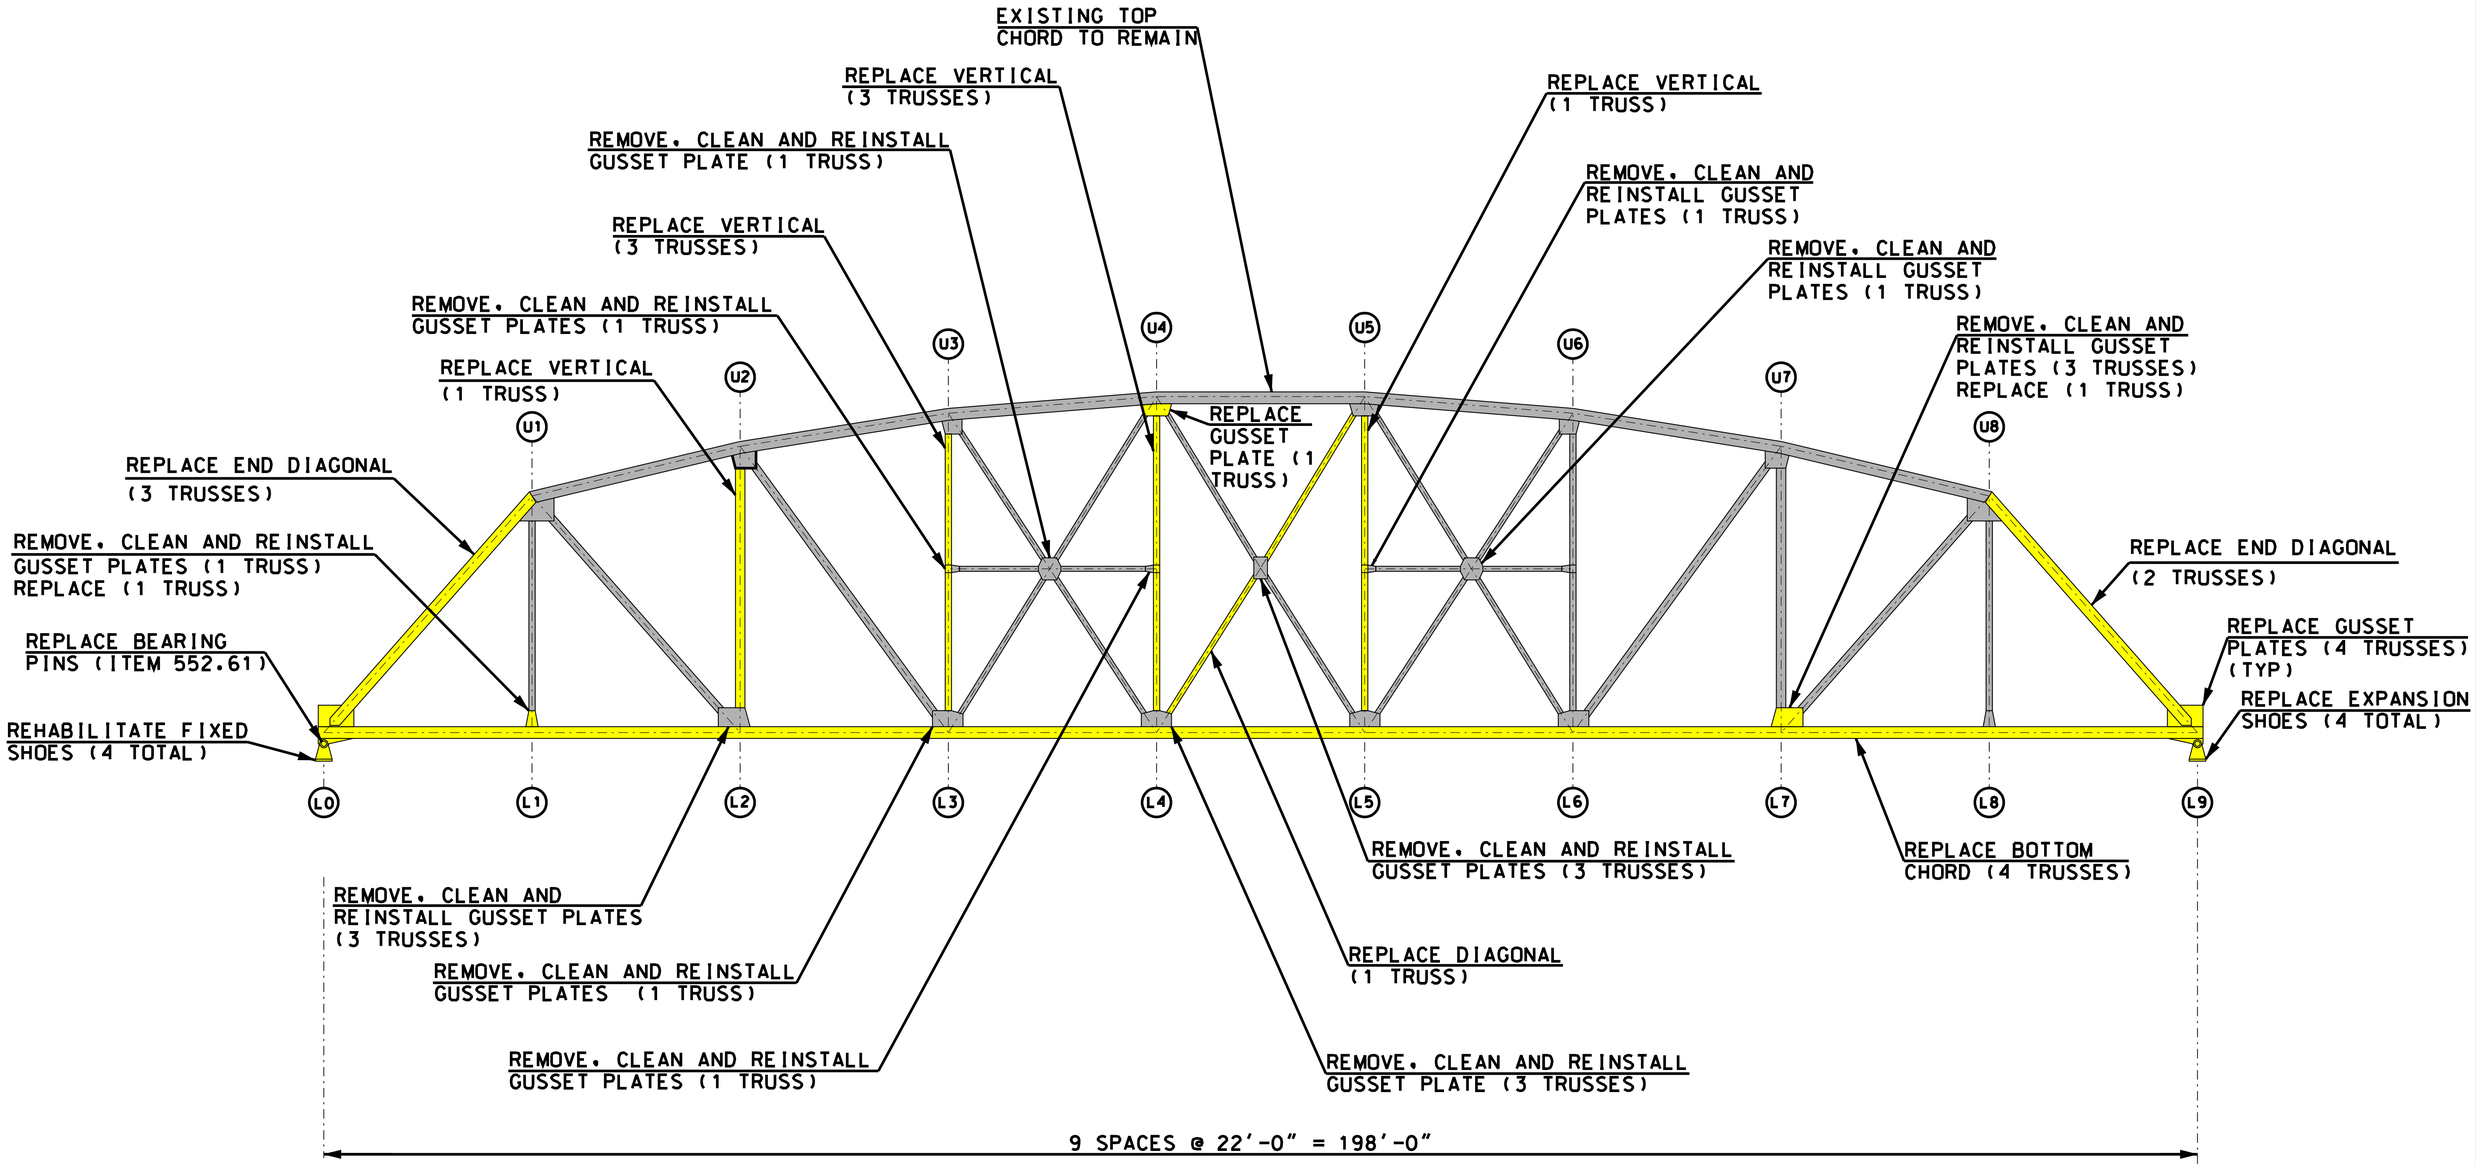

TRUSS ELEVATION

LEGEND

- EXISTING MEMBER
- MEMBER TO BE REPLACED

New Hampshire DOT
Department of Transportation

Hoyle, Tanner & Associates, Inc.

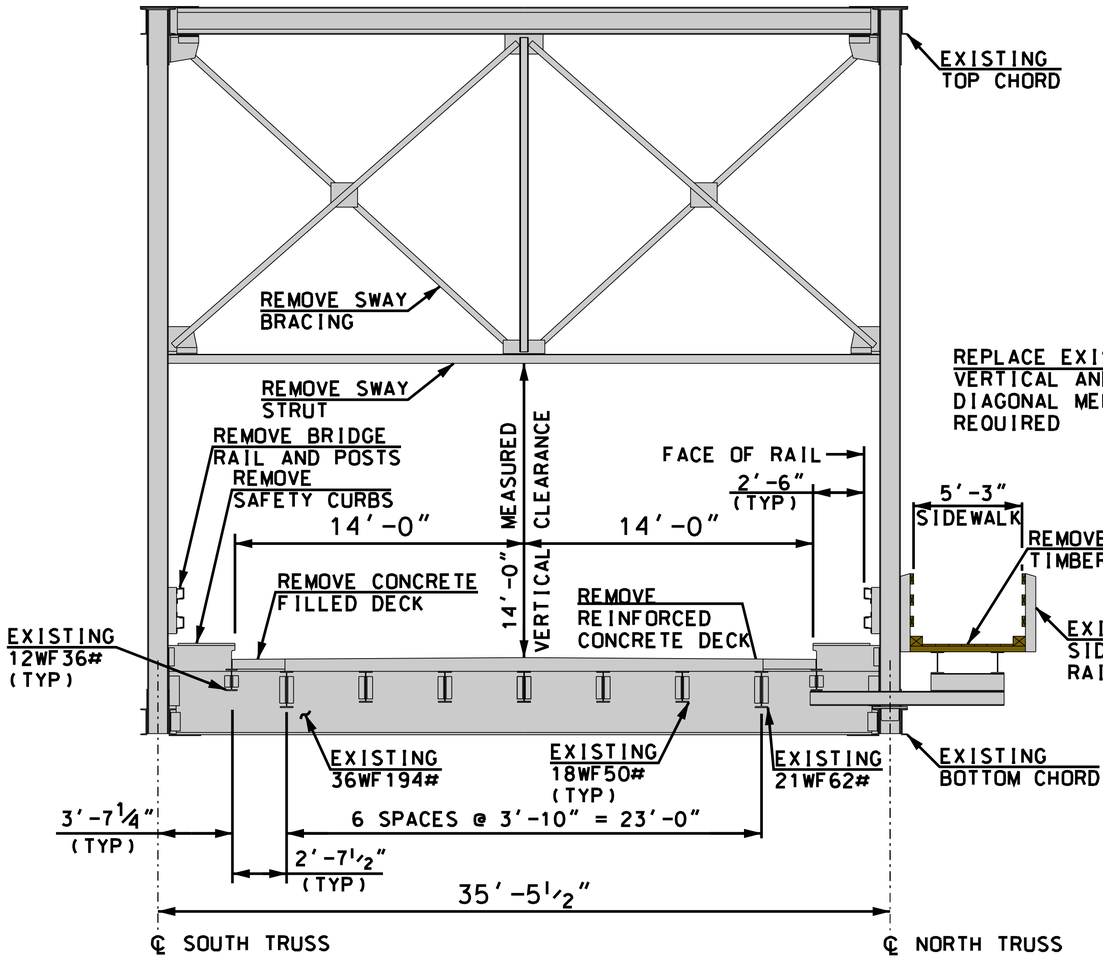

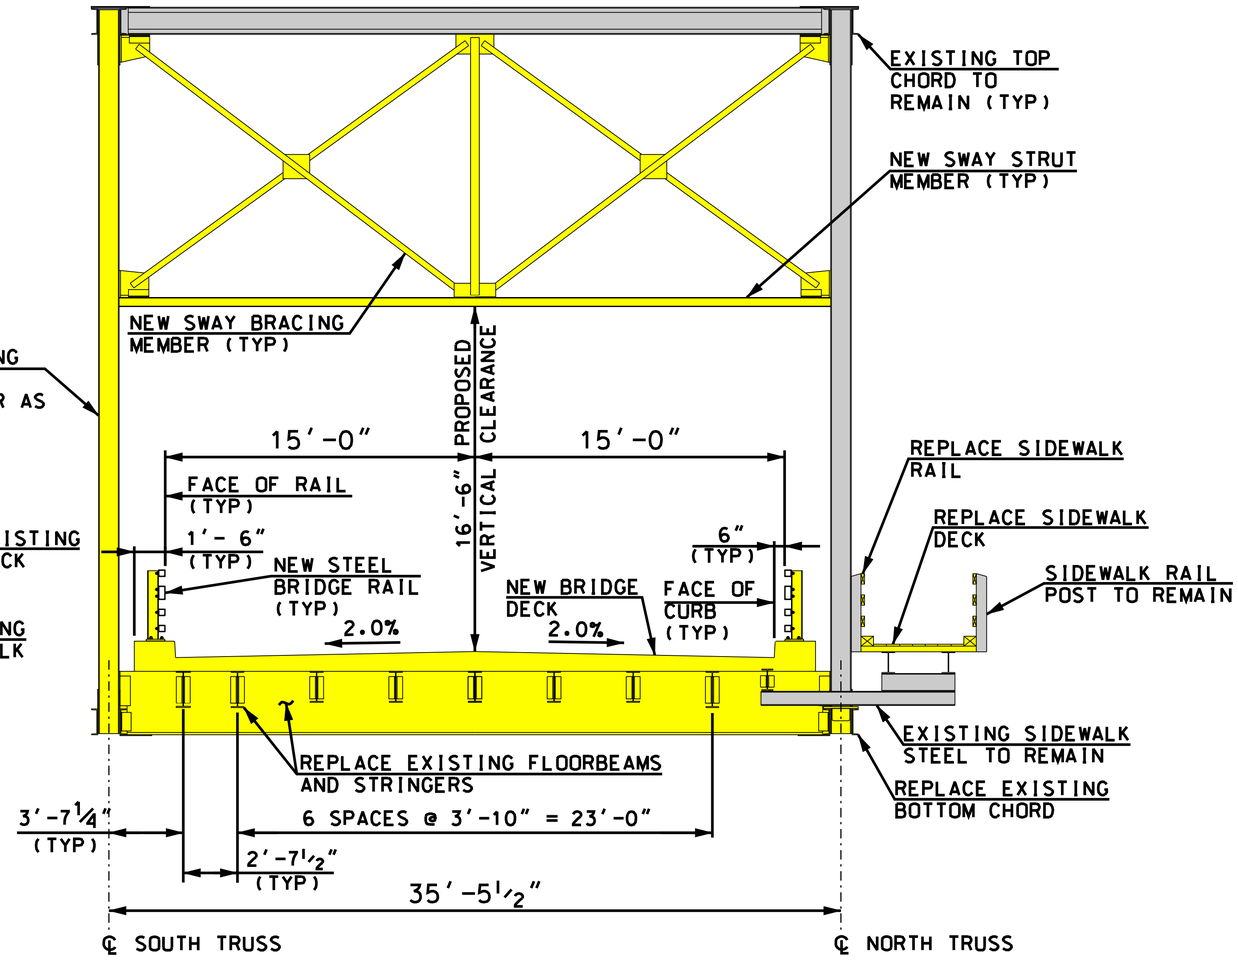

EXISTING TRUSS

REHABILITATED TRUSS

LEGEND:
- EXISTING MEMBER
- MEMBER TO BE REPAIRED OR REPLACED

New Hampshire DOT
Department of Transportation

Hoyle, Tanner & Associates, Inc.