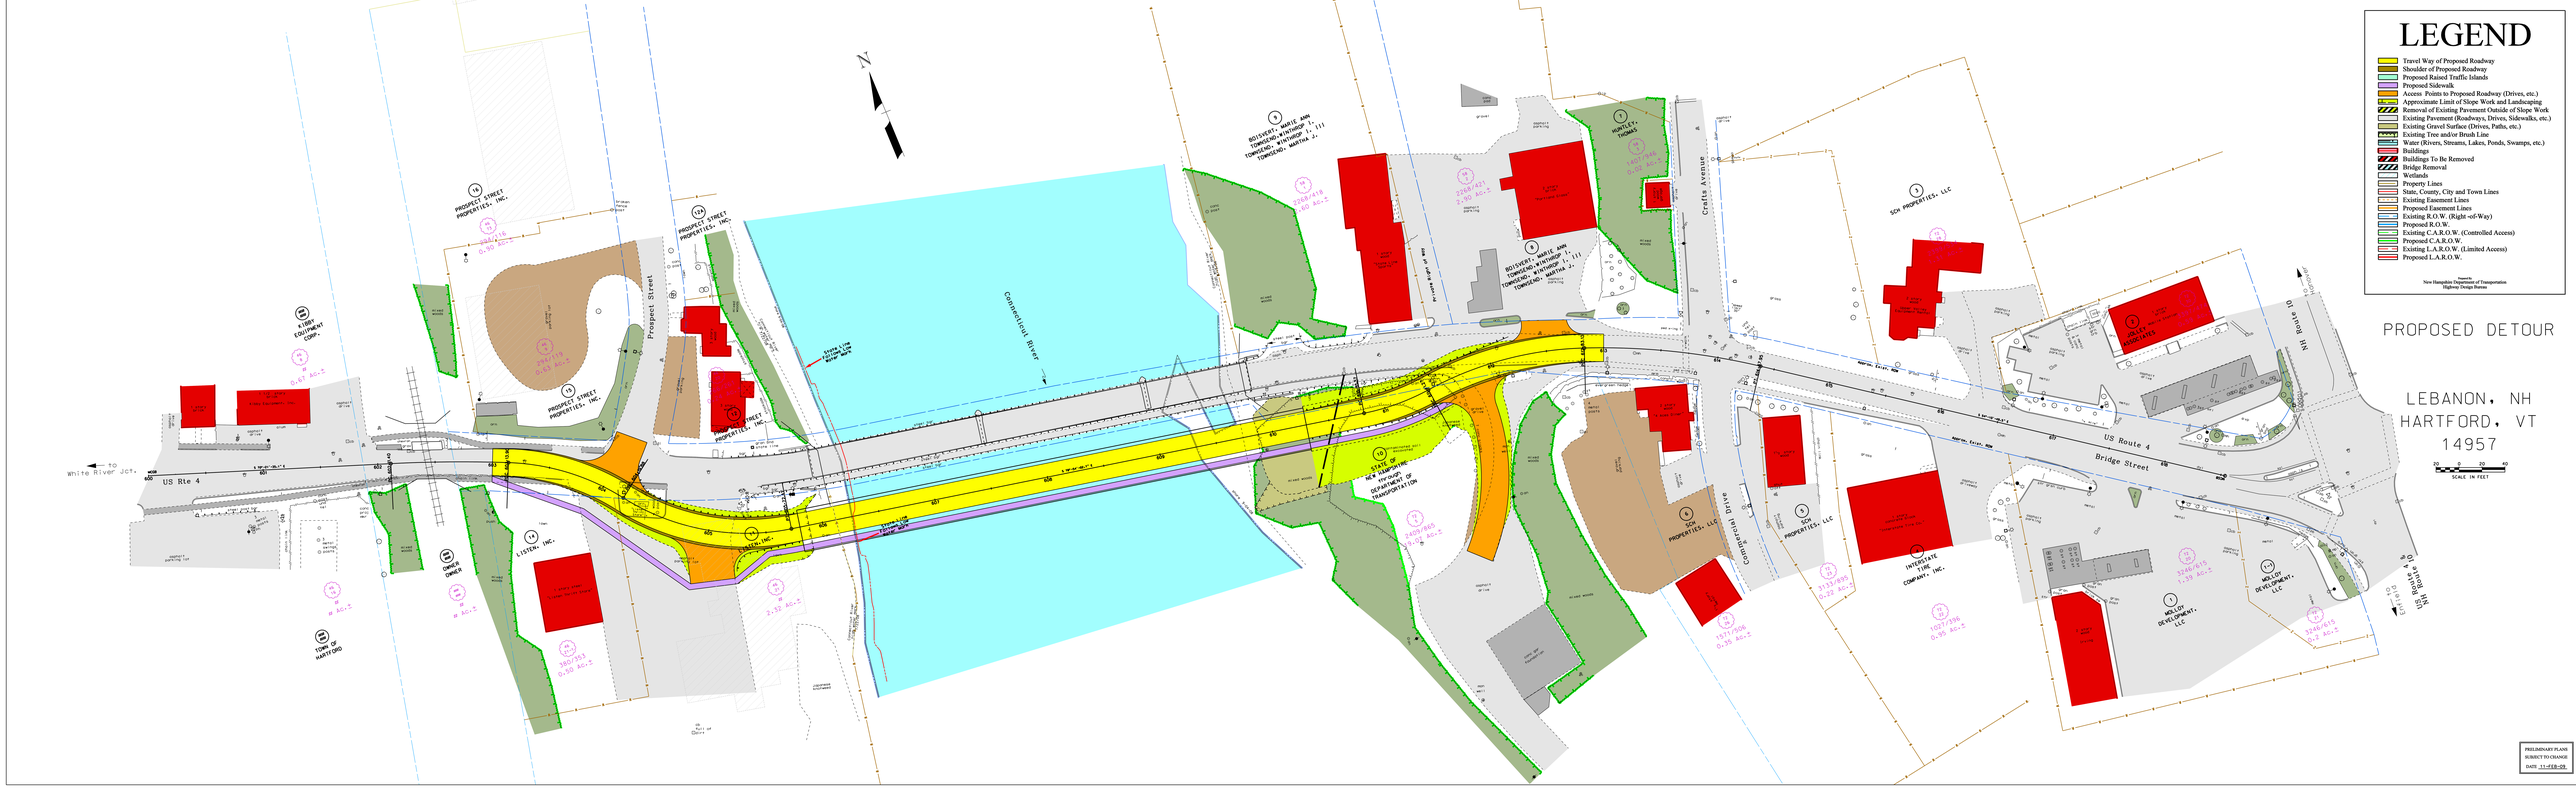
LEGEND
Travel Way of Proposed Roadway
Shoulder of Proposed Roadway
Proposed Raised Traffic Islands
Proposed Sidewalk
Access Points to Proposed Roadway (Drives, etc.)
Approximate Limit of Slope Work and Landscaping
Removal of Existing Pavement Outside of Slope Work
Existing Pavement (Roadways, Drives, Sidewalks, etc.)
Existing Gravel Surface (Drives, Paths, etc.)
Existing Tree and/or Brush Line
Water (Rivers, Streams, Lakes, Ponds, Swamps, etc.)
Buildings
Buildings To Be Removed
Bridge Removal
Wetlands
Property Lines
State, County, City and Town Lines
Existing Easement Lines
Proposed Easement Lines
Existing R.O.W. (Right -of-Way)
Proposed R.O.W.
Existing C.A.R.O.W. (Controlled Access)
Proposed C.A.R.O.W.
Existing L.A.R.O.W. (Limited Access)
Proposed L.A.R.O.W.
Prepared by
New Hampshire Department of Transportation
Highway Design Bureau
PROPOSED DETOUR
LEBANON, NH
HARTFORD, VT
14957
SCALE IN FEET
PRELIMINARY PLANS
SUBJECT TO CHANGE
DATE 11-FEB-09
N
to White River Jct.
US Rte 4
Prospect Street
Connecticut River
Crafts Avenue
Commercial Drive
US Route 4
Bridge Street
NH Route 10
PROSPECT STREET PROPERTIES, INC.
KIDDY EQUIPMENT CORP.
TOWN OF HARTFORD
DANDER DRIVER
LISTER, INC.
DALTON, INC.
STATE OF NEW HAMPSHIRE DEPARTMENT OF TRANSPORTATION
BOLIVERT, MARIE ANN TOWNSEND; WINTHROP T. III TOWNSEND; MARTHA J.
HUNTLEY, THOMAS
SCH PROPERTIES, LLC
INTERSTATE TIRE COMPANY, INC.
MOLLOY DEVELOPMENT, LLC