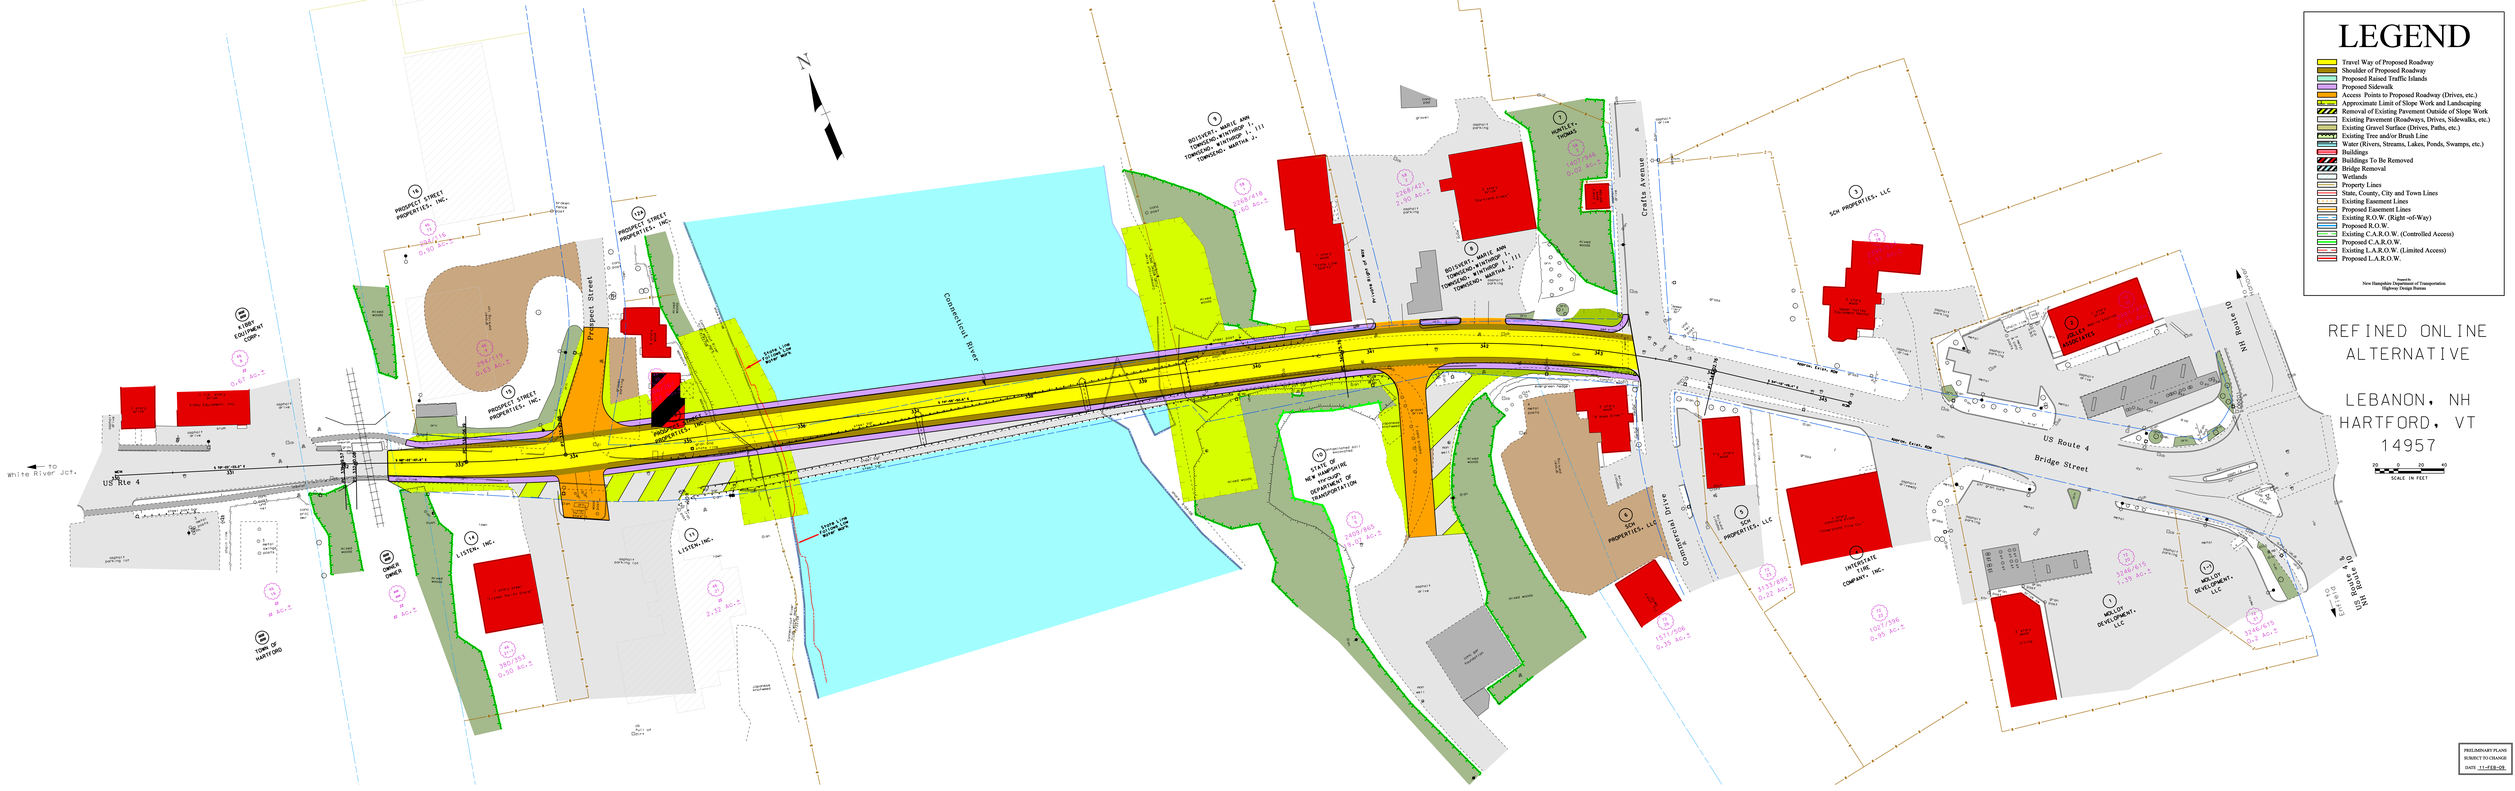
LEGEND
Travel Way of Proposed Roadway
Shoulder of Proposed Roadway
Proposed Raised Traffic Islands
Proposed Sidewalk
Access Points to Proposed Roadway (Drives, etc.)
Approximate Limit of Slope Work and Landscaping
Removal of Existing Pavement Outside of Slope Work
Existing Pavement (Roadways, Drives, Sidewalks, etc.)
Existing Gravel Surface (Drives, Paths, etc.)
Existing Tree and/or Brush Line
Water (Rivers, Streams, Lakes, Ponds, Swamps, etc.)
Buildings
Buildings To Be Removed
Bridge Removal
Wetlands
Property Lines
State, County, City and Town Lines
Existing Easement Lines
Proposed Easement Lines
Existing R.O.W. (Right -of-Way)
Proposed R.O.W.
Existing C.A.R.O.W. (Controlled Access)
Proposed C.A.R.O.W.
Existing L.A.R.O.W. (Limited Access)
Proposed L.A.R.O.W.
Issued by
New Hampshire Department of Transportation
Highway Design Bureau
REFINED ONLINE ALTERNATIVE
LEBANON, NH
HARTFORD, VT
14957
SCALE IN FEET
PRELIMINARY PLANS SUBJECT TO CHANGE
DATE 11-FEB-09
N
Connecticut River
Prospect Street
Crafts Avenue
Commercial Drive
Bridge Street
US Route 4
NH Route 10
NH Route 4
to White River Jct.
PROSPECT STREET PROPERTIES, INC.
LISTEN, INC.
TOWN OF HARTFORD
4LEBO EQUIPMENT CORP.
OWNER UNKNOWN
BELIVEAU, MARIE ANN TOWNSEND-WINTHROP I. III TOWNSEND, MARTHA J.
HUNTER, THOMAS
SCH PROPERTIES, LLC
STATE OF NEW HAMPSHIRE DEPARTMENT OF TRANSPORTATION
INTERSTATE TIRE, INC.
MOLLOY DEVELOPMENT, LLC
STEVEN LOW BRIDGE WORK
PRELIMINARY PLANS SUBJECT TO CHANGE
DATE 11-FEB-09