PHASE A (1-2)

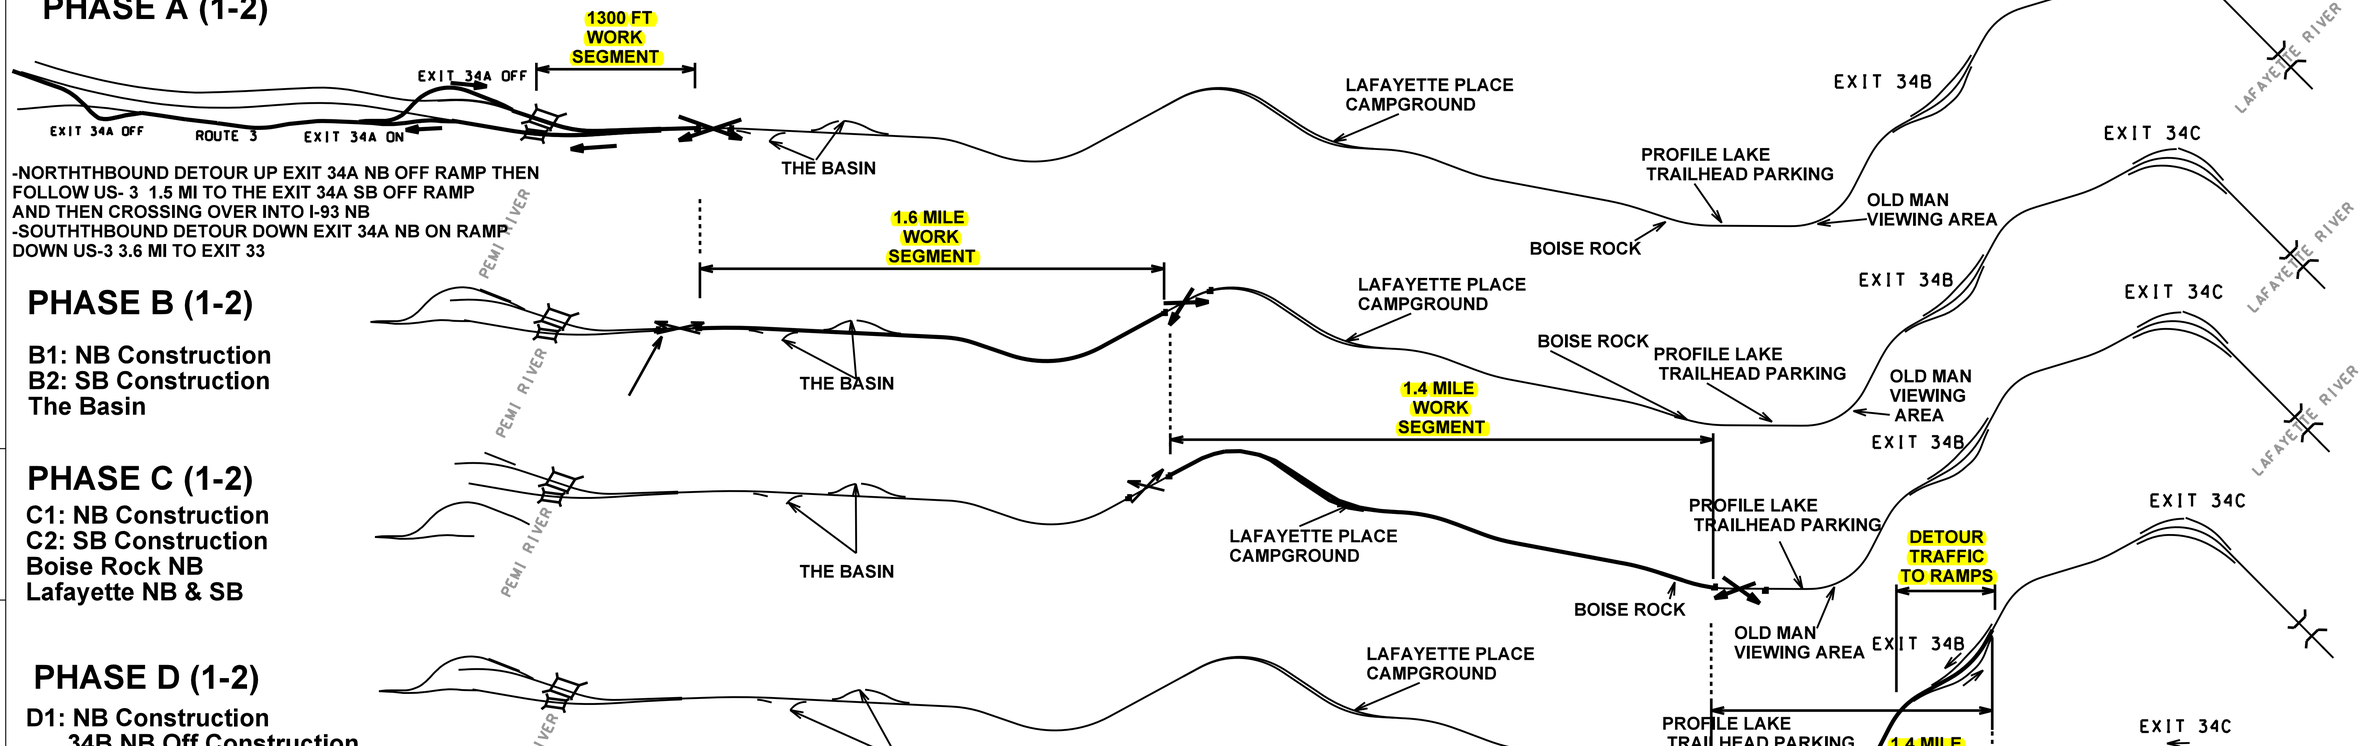

-NORTHTHBOUND DETOUR UP EXIT 34A NB OFF RAMP THEN FOLLOW US- 3 1.5 MI TO THE EXIT 34A SB OFF RAMP AND THEN CROSSING OVER INTO I-93 NB
-SOUTHTHBOUND DETOUR DOWN EXIT 34A NB ON RAMP DOWN US-3 3.6 MI TO EXIT 33

PHASE B (1-2)

B1: NB Construction
B2: SB Construction
The Basin

PHASE C (1-2)

C1: NB Construction
C2: SB Construction
Boise Rock NB
Lafayette NB & SB

PHASE D (1-2)

D1: NB Construction
34B NB Off Construction
Boise Rock , Old Man Viewing NB
D2: SB Construction
34B SB On Construction
Profile Lake Trailhead Parking SB

PHASE E (1-2) 34C & INSIDE LANE NORTH OF 34C

E1: NB Construction
34B NB On & 34C NB Off
E2: SB Construction
34C SB On & 34B SB Off

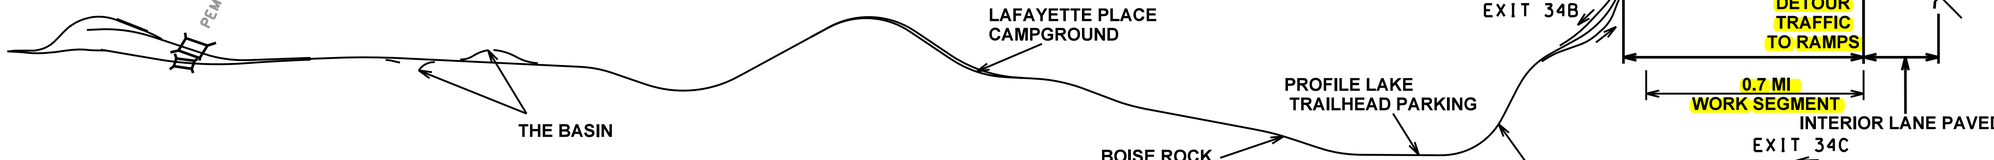

PHASE E (3-4) OUTSIDE LANE NORTH OF 34C E(3-4)

E3: NB Construction
While Paving Exit 34C NB ON
E4: SB Construction
While Paving Exit 34C SB Off

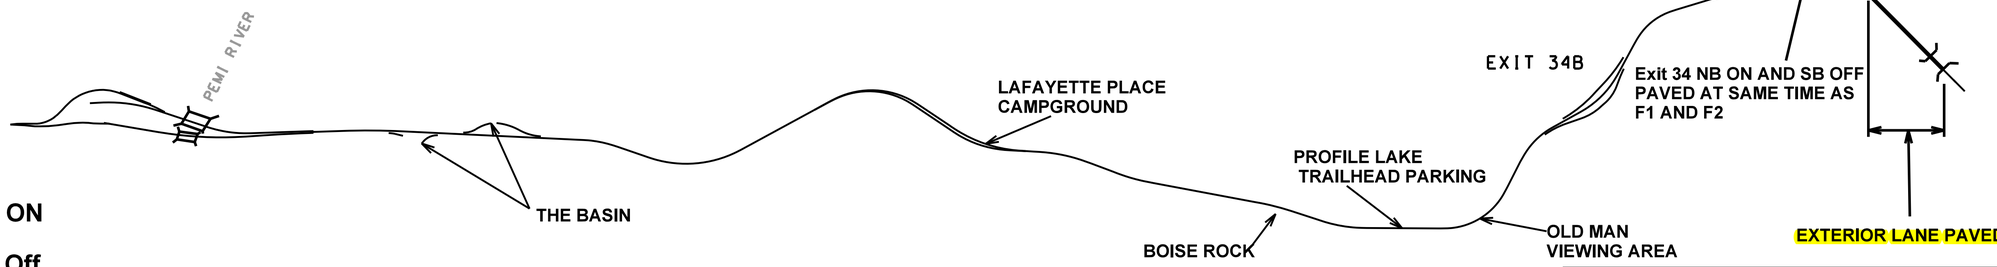

REVISIONS AFTER PROPOSAL

STATION	DESCRIPTION	STATION	NUMBER	DATE

		DATE
SDR PROCESSED		
NEW DESIGN	AWJ	DATE 4/2021
SHEET CHECKED	TOD	DATE 4/2021
AS BUILT DETAILS		DATE

STATE OF NEW HAMPSHIRE
DEPARTMENT OF TRANSPORTATION ◦ BUREAU OF HIGHWAY DESIGN

TRAFFIC CONTROL PLAN PHASE DETAIL

DGN	STATE PROJECT NO.	SHEET NO.	TOTAL SHEETS
paving tcp	41052	39	122