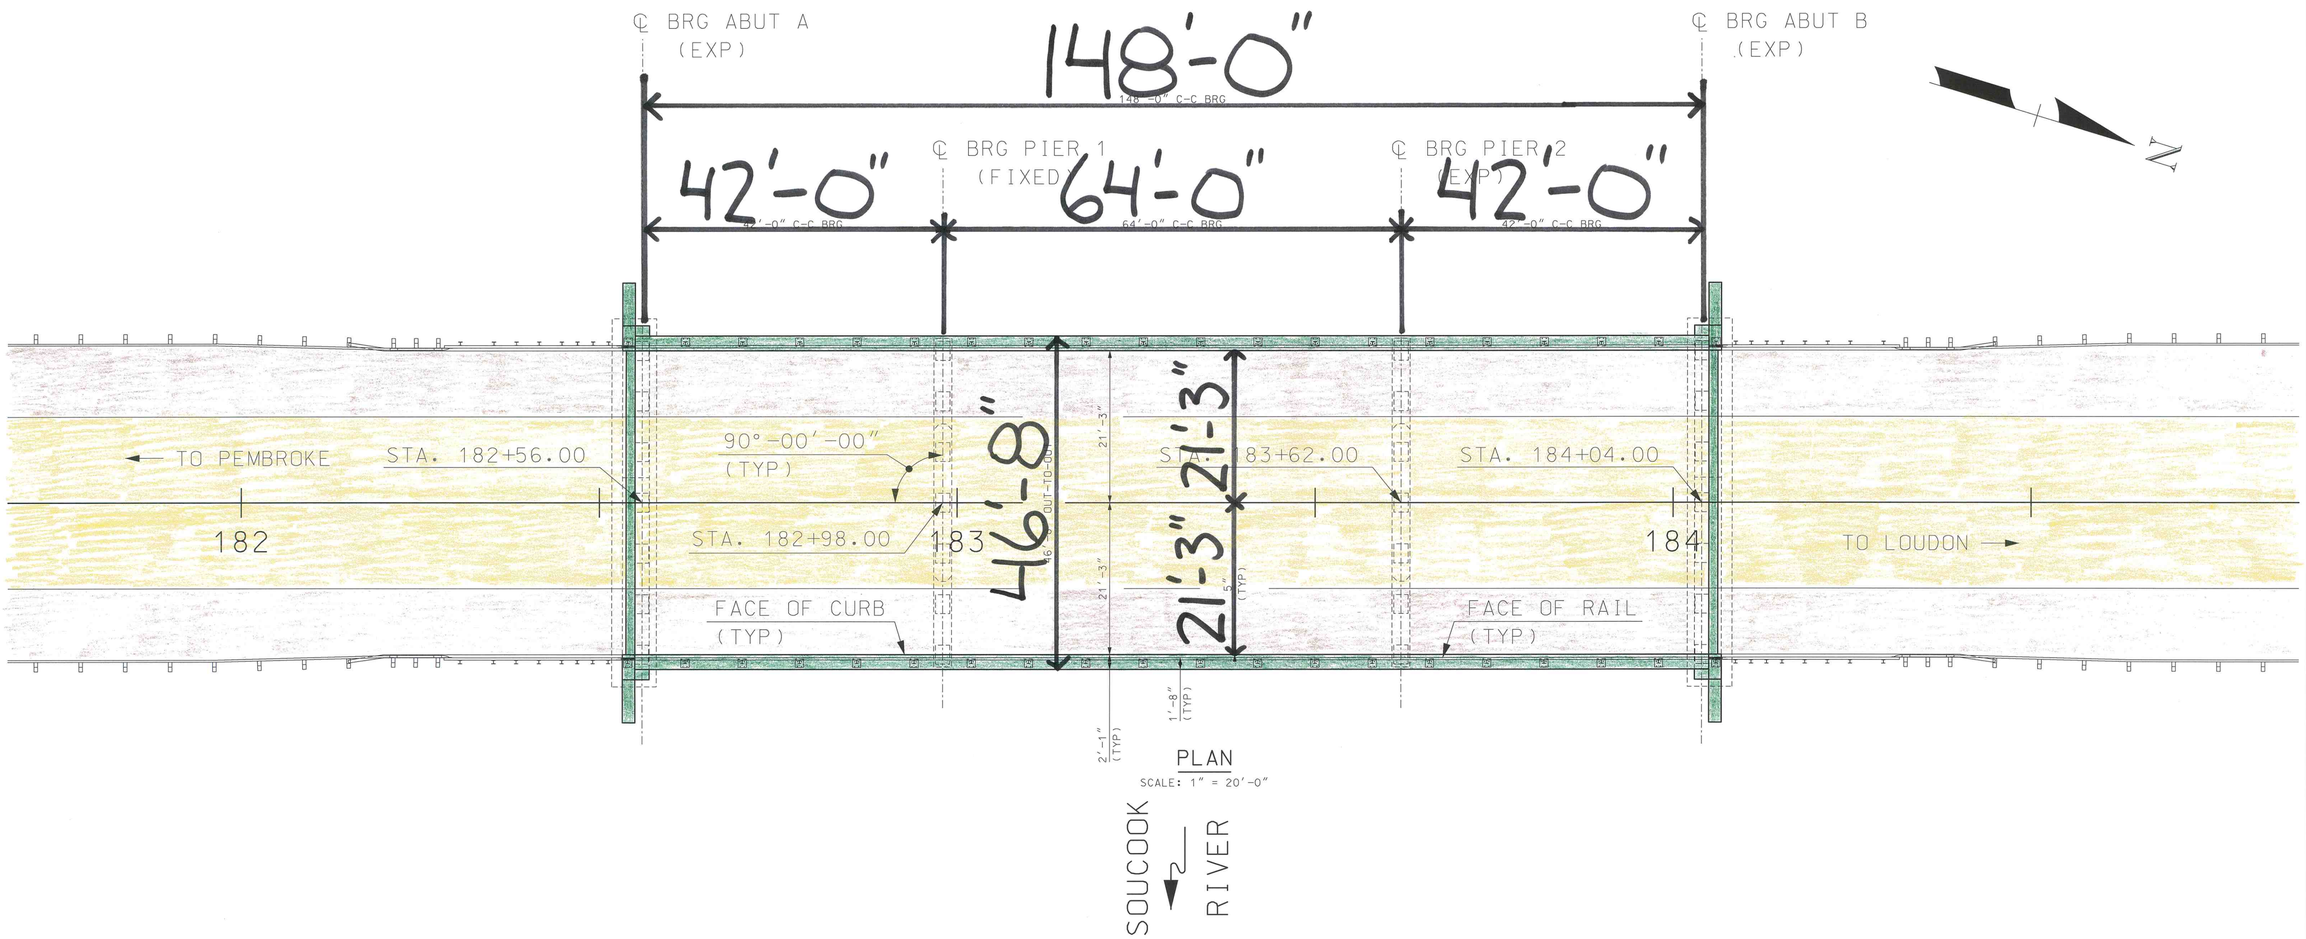

PLAN

SCALE: 1" = 20'-0"

BR. NO. 056/063

PRELIMINARY PLANS
SUBJECT TO CHANGE
DATE 27-MAR-17

SUBDIRECTORY	.DGN LOCATOR	SHEET SCALE
BRC/056-063	41292Genplan056-063	AS NOTED

STATE OF NEW HAMPSHIRE
DEPARTMENT OF TRANSPORTATION * BUREAU OF BRIDGE DESIGN

TOWN LOUDON BRIDGE NO. 056/063 STATE PROJECT 41292

LOCATION NH ROUTE 106 over SOUCOOK RIVER

GENERAL PLAN BR NO 056/063

BRIDGE SHEET XX OF

REVISIONS AFTER PROPOSAL

	BY	DATE		BY	DATE
DESIGNED	JAT	4/12	CHECKED	XXX	XX/XX
DRAWN	MGW	4/12	CHECKED	XXX	XX/XX
QUANTITIES	XXX	XX/XX	CHECKED	XXX	XX/XX

FILE NUMBER

ISSUE DATE

REV. DATE

FEDERAL PROJECT NO. ----------

SHEET NO. XX

TOTAL SHEETS

12SC_genplan056-063.dgn 5/11/2017 10:46:25 AM "n18mgw"