LOUDON-CANTERBURY 29613
X-A004(201)

PRELIMINARY LAYOUT

PRELIMINARY PLANS
SUBJECT TO CHANGE
DATE 11/30/2016
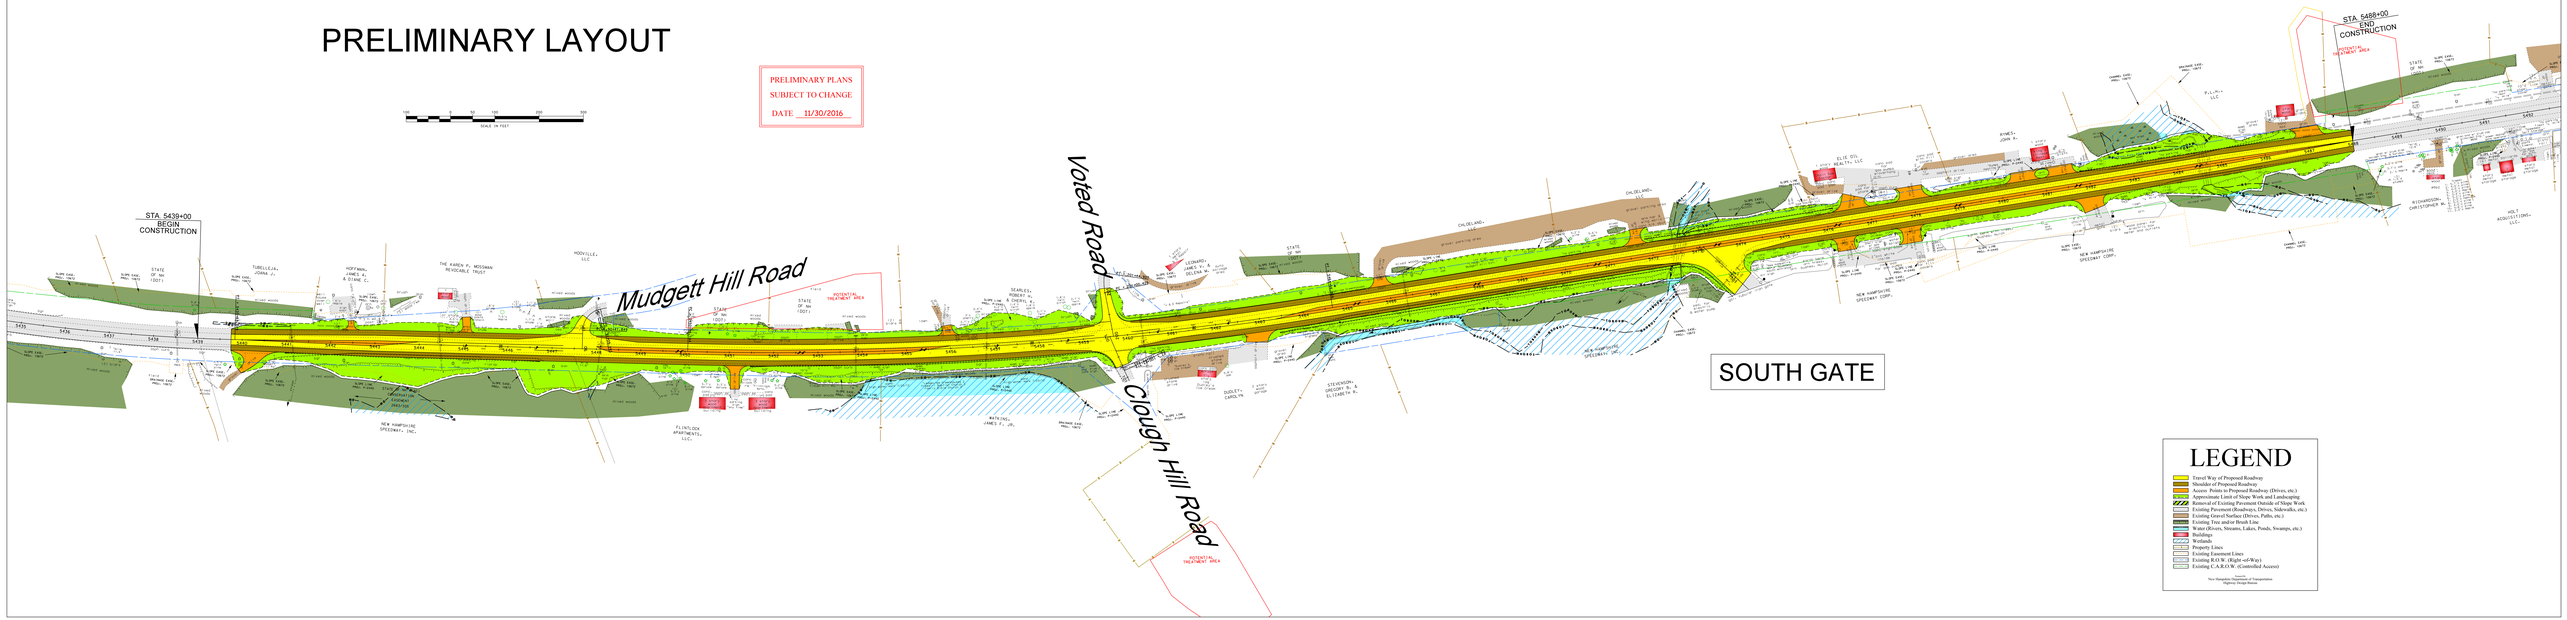
SCALE IN FEET