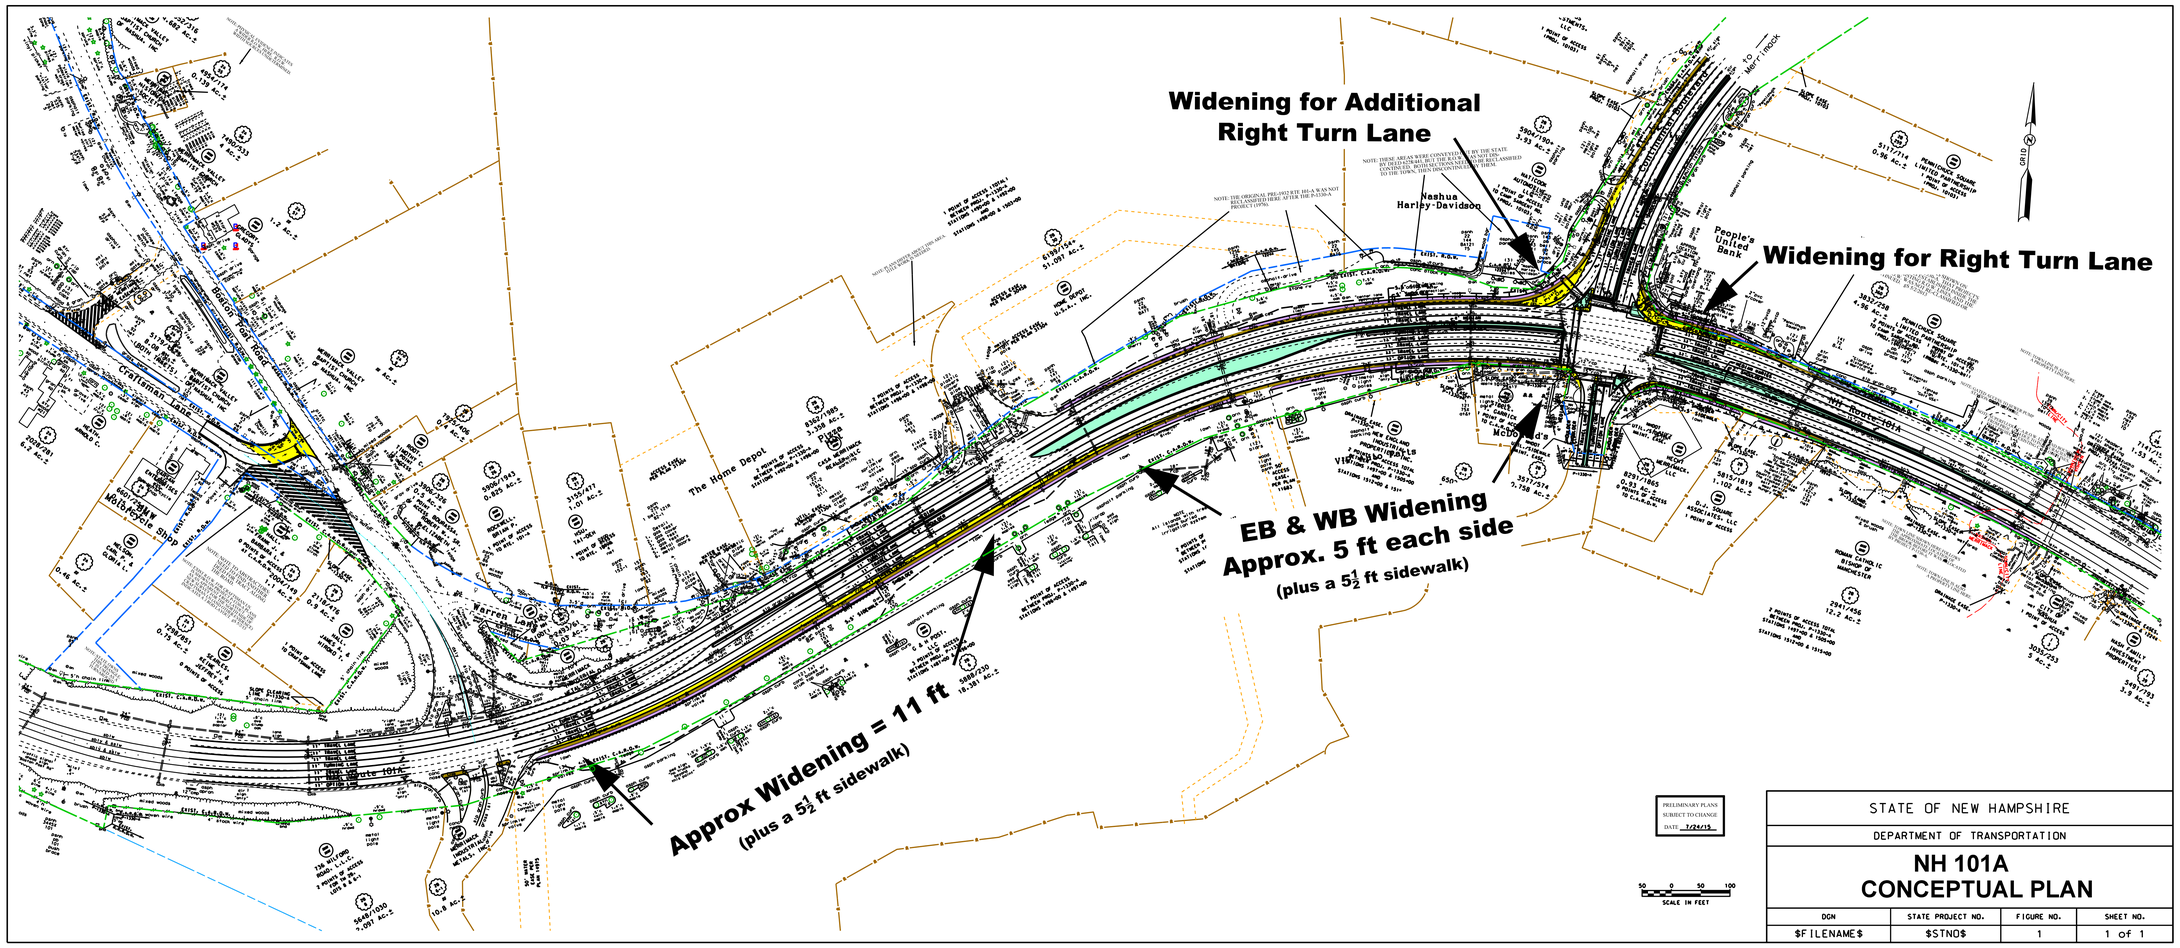
Widening for Additional
Right Turn Lane
Widening for Right Turn Lane
EB & WB Widening
Approx. 5 ft each side
(plus a 5½ ft sidewalk)
Approx Widening = 11 ft
(plus a 5½ ft sidewalk)
Nashua
Harley-Davidson
People's
United
Bank
McDonald's
The Home Depot
Boston Post Road
Craftsman Lane
Warren Lane
Motorcycle Shop
Route 101A
WB Route 101A
Merrimack
GRID N
PRELIMINARY PLANS
SUBJECT TO CHANGE
DATE 7/24/15
50 0 50 100
SCALE IN FEET
STATE OF NEW HAMPSHIRE
DEPARTMENT OF TRANSPORTATION
NH 101A
CONCEPTUAL PLAN
DGN
$FILENAME$
STATE PROJECT NO.
$STNO$
FIGURE NO.
1
SHEET NO.
1 of 1