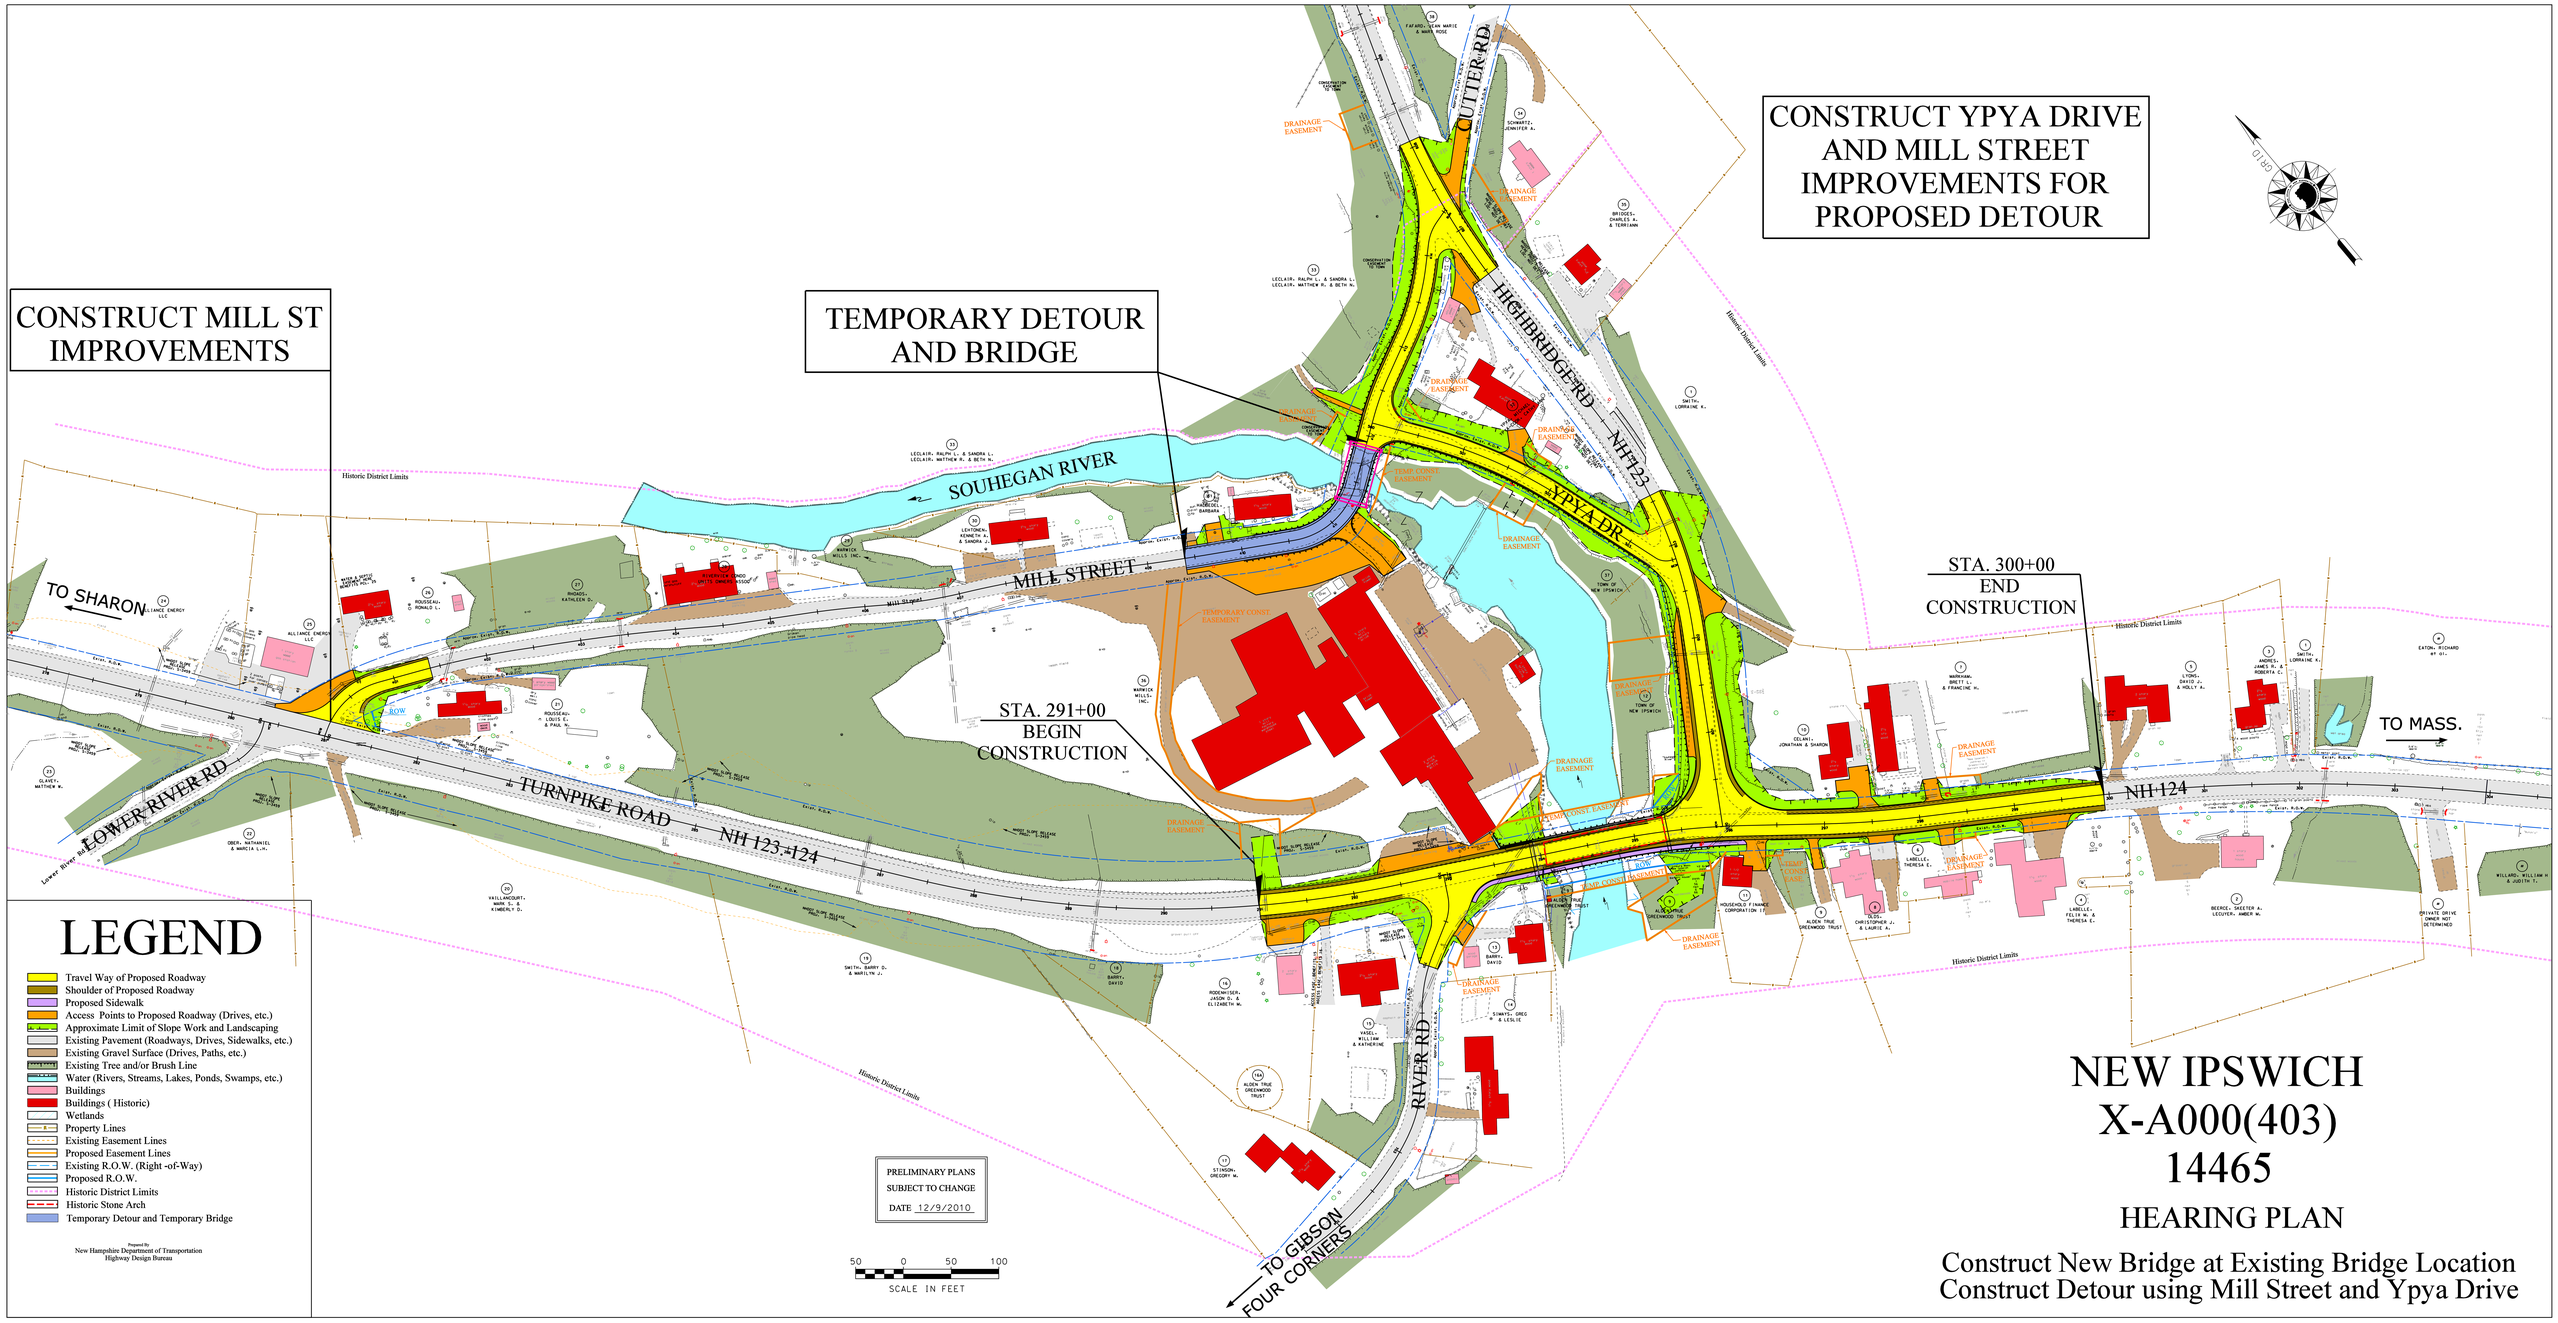

NEW IPSWICH
X-A000(403)
14465

HEARING PLAN

Construct New Bridge at Existing Bridge Location
Construct Detour using Mill Street and Ypya Drive