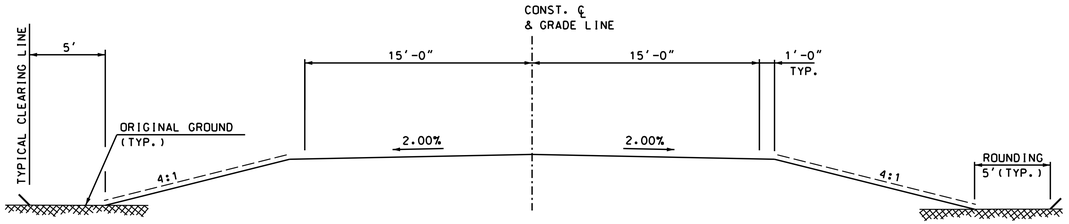

GOLF DRIVE

STA. 40+00 TO STA. 43+00

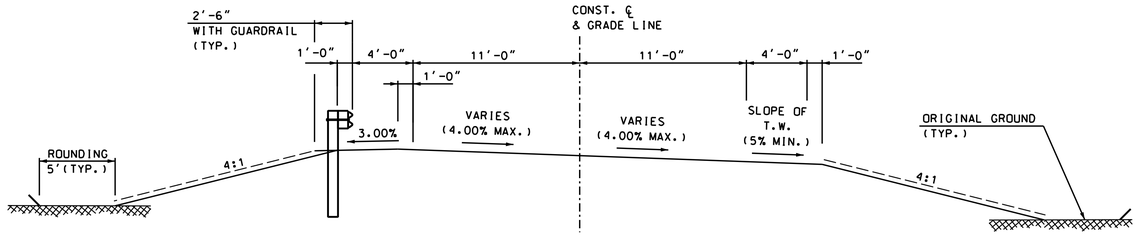

NORTH ROAD (WEST)

STA. 202+50 TO STA. 205+52

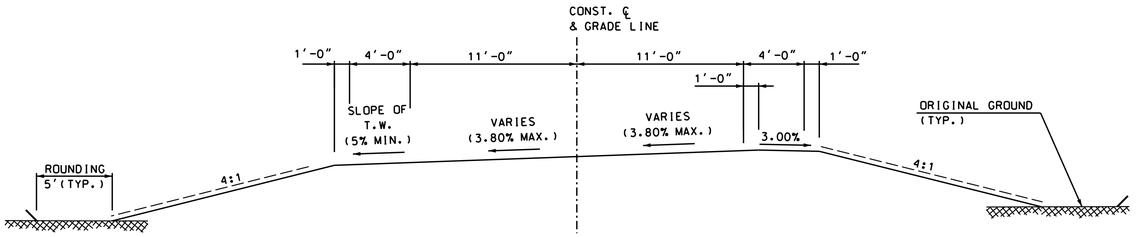

NORTH ROAD (EAST)

STA. 2303+06 TO STA. 2307+00

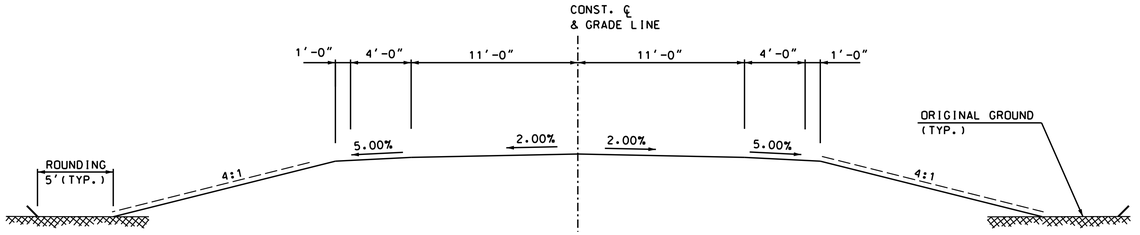

NORTH ROAD (EAST)

STA. 2300+28 TO STA. 2303+06

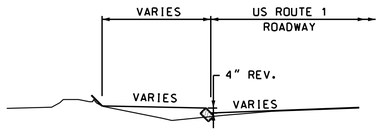

CURB SECTION

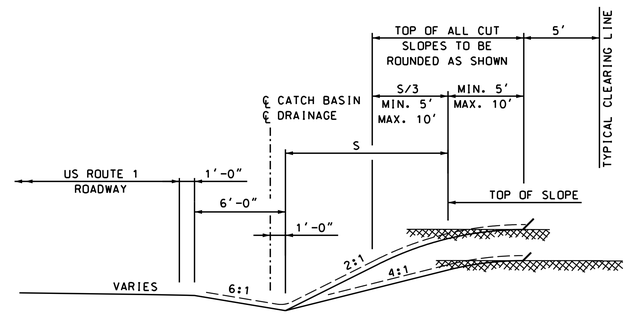

DITCH SECTION

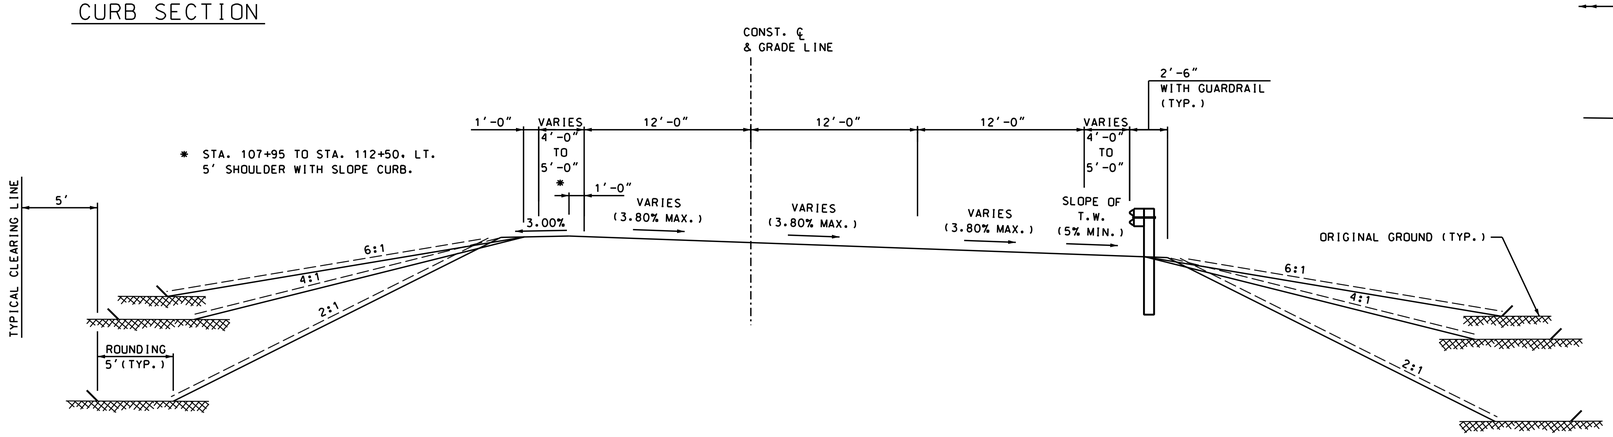

US ROUTE 1

STA. 102+00 TO STA. 113+85

PRELIMINARY PLANS
SUBJECT TO CHANGE
DATE 05/24/2017

GM2 ASSOCIATES

STATE OF NEW HAMPSHIRE

DEPARTMENT OF TRANSPORTATION ∘ BUREAU OF HIGHWAY DESIGN

TYPICAL SECTIONS

DGN	STATE PROJECT NO.	SHEET NO.	TOTAL SHEETS
24457TY01.DGN	$STNO$	$PSETNO$	$PSETTOT$

REVISIONS AFTER PROPOSAL

NUMBER	DESCRIPTION	STATION	DATE

SDR PROCESSED NAME1 DATE DATE1
NEW DESIGN NAME2 DATE DATE2
SHEET CHECKED NAME3 DATE DATE3

AS BUILT DETAILS DATE