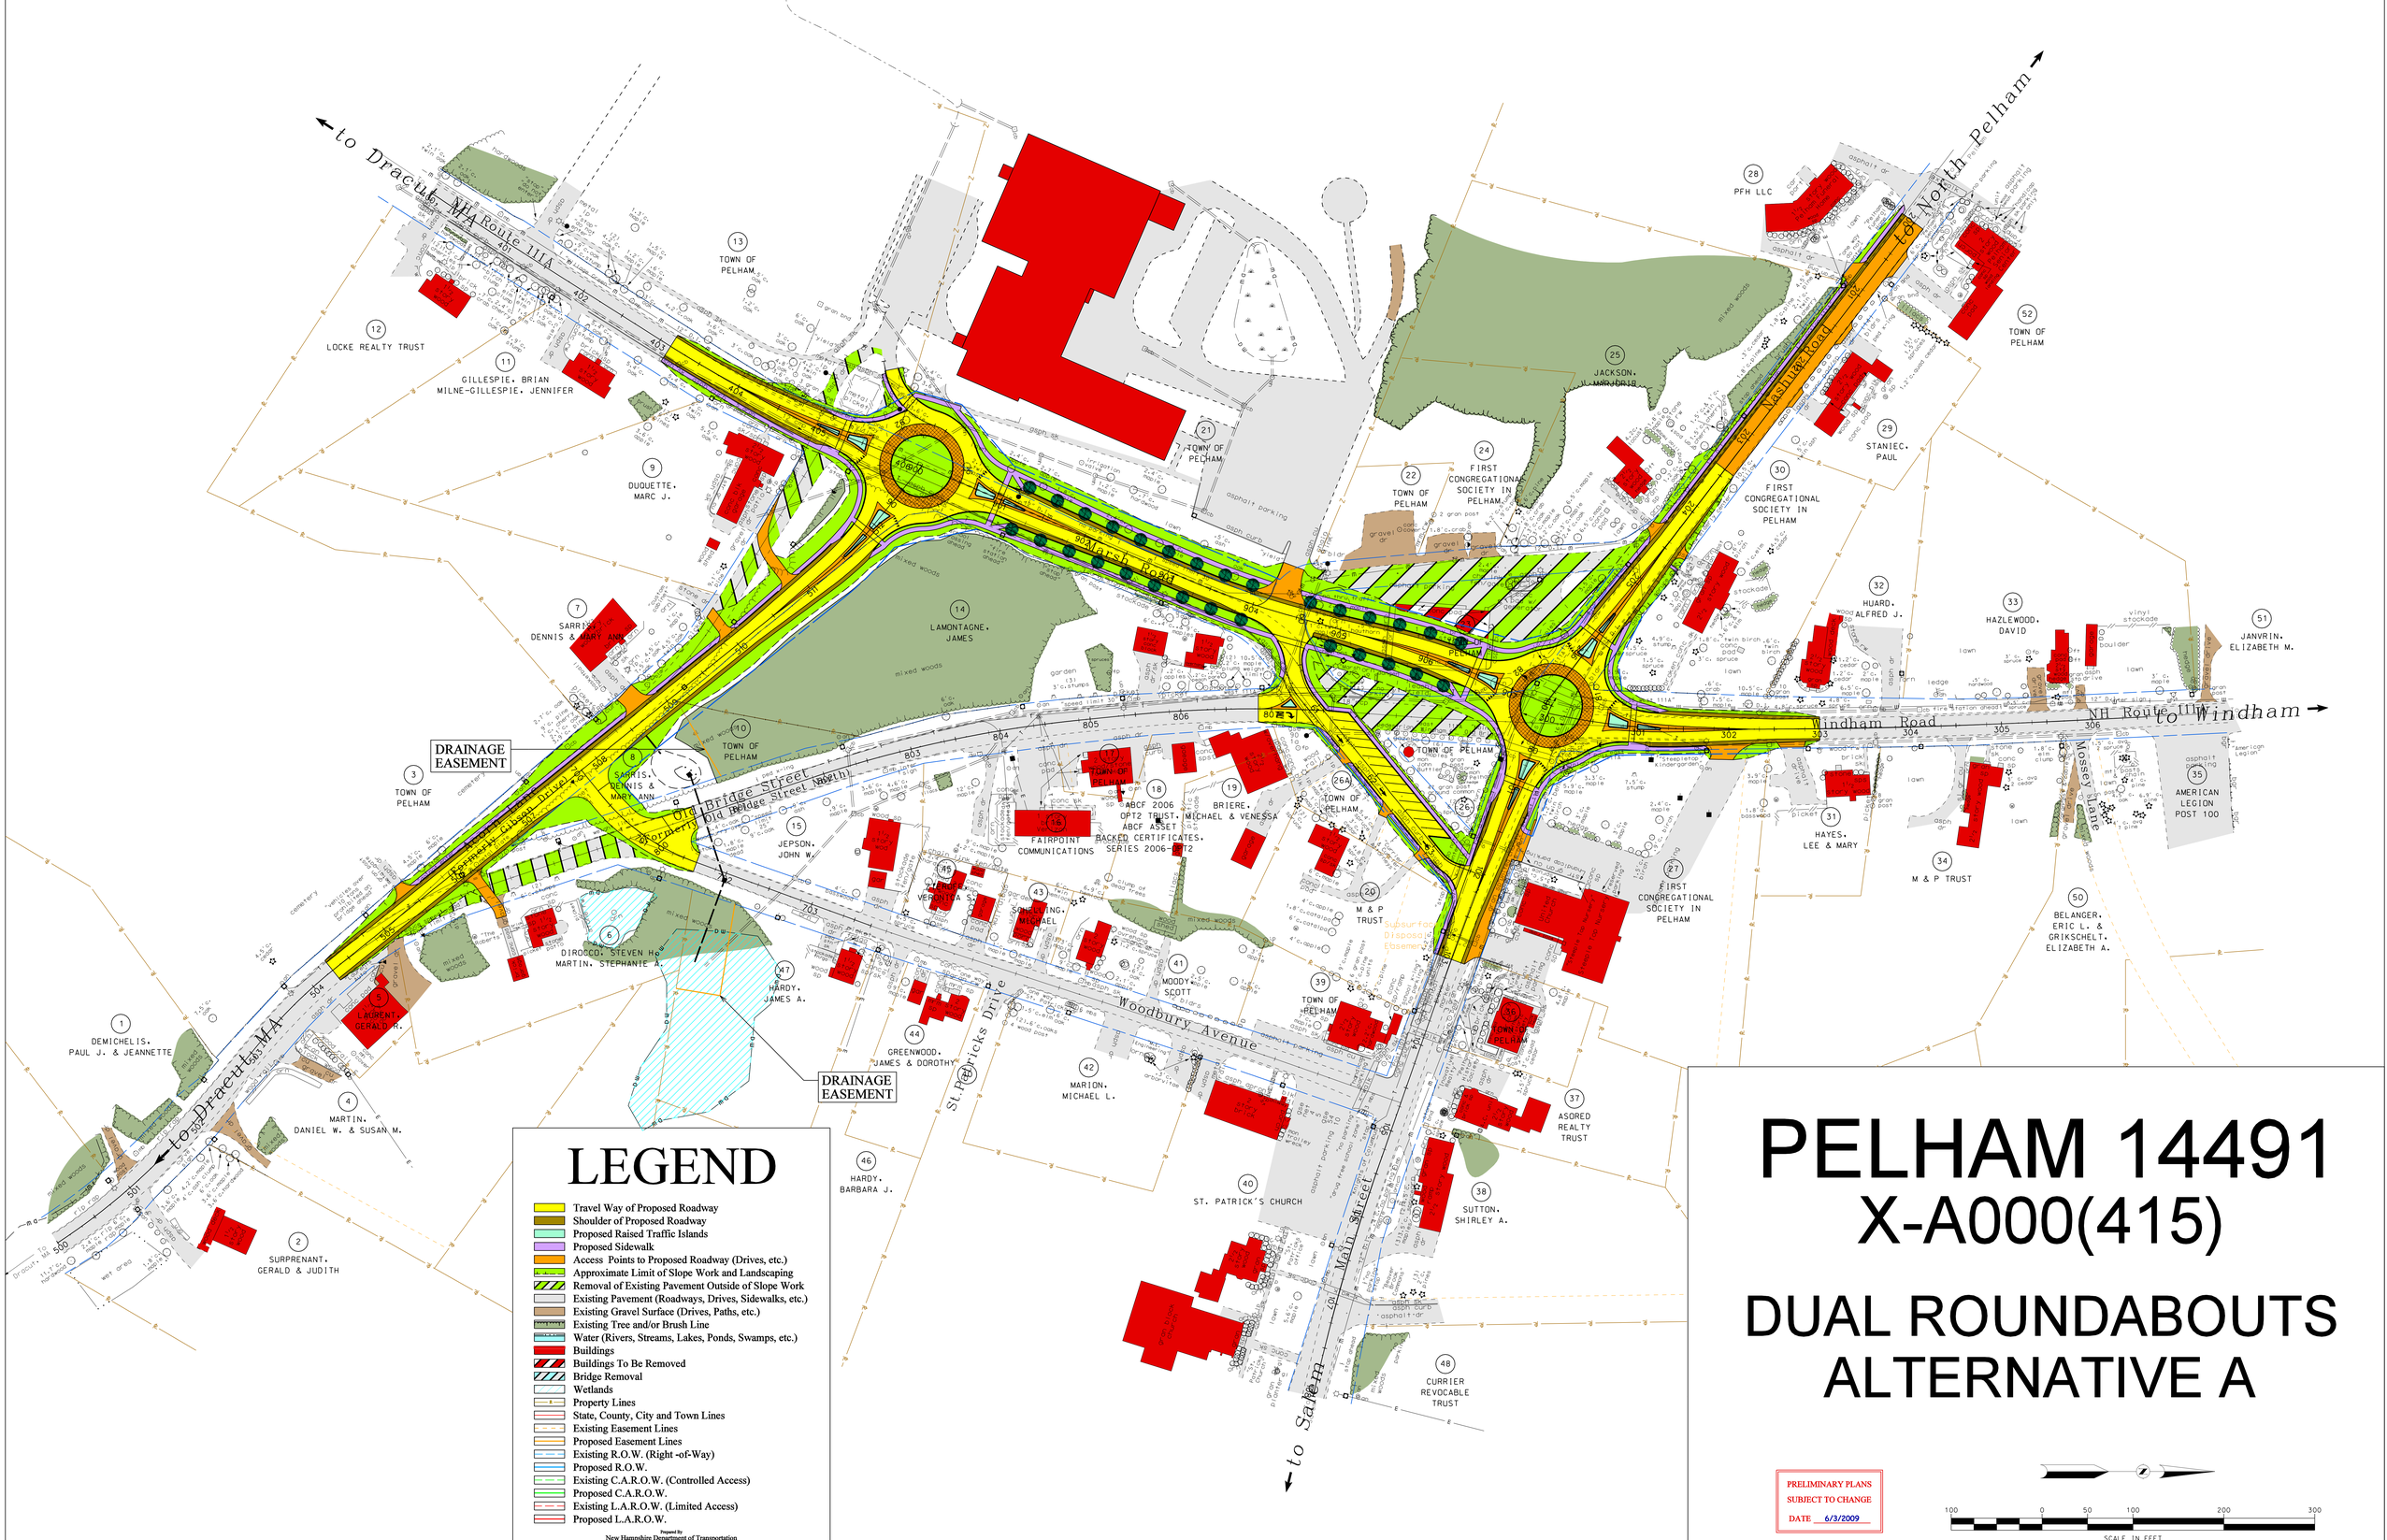
to Dracut, MA Route 110A
to North Pelham
to Windham
to Pelham
to Salem
Marsh Road
Nashua Road
Windham Road
NH Route 111
Old Bridge Street
Formerly Old Bridge Street North
Formerly Gibson Drive
Woodbury Avenue
St. Patricks Drive
Main Street
Mossey Lane
DRAINAGE EASEMENT
DRAINAGE EASEMENT
Subsurface Disposal Easement
TOWN OF PELHAM
LOCKE REALTY TRUST
GILLESPIE, BRIAN
MILNE-GILLESPIE, JENNIFER
DUQUETTE, MARC J.
SARRIS, DENNIS & MARY ANN
LAMONTAGNE, JAMES
SARRIS, DENNIS & MARY ANN
JEPSON, JOHN W.
DIROCCO, STEVEN H.
MARTIN, STEPHANIE A.
LAURENT, GERALD R.
DEMICHELIS, PAUL J. & JEANNETTE
MARTIN, DANIEL W. & SUSAN M.
SURPRENANT, GERALD & JUDITH
HARDY, JAMES A.
FAIRPOINT COMMUNICATIONS
ABCF 2006 OPT2 TRUST, ABCF ASSET BACKED CERTIFICATES, SERIES 2006-OPT2
BRIERE, MICHAEL & VENESSA
VERONIA
SCHEETING, MICHAEL
MOODY, SCOTT
GREENWOOD, JAMES & DOROTHY
MARION, MICHAEL L.
HARDY, BARBARA J.
ST. PATRICK'S CHURCH
CURRIER REVOCABLE TRUST
SUTTON, SHIRLEY A.
ASORED REALTY TRUST
M & P TRUST
FIRST CONGREGATIONAL SOCIETY IN PELHAM
JACKSON, JUANITA
PFH LLC
STANIEC, PAUL
HUARD, ALFRED J.
HAZLEWOOD, DAVID
JANVRIN, ELIZABETH M.
AMERICAN LEGION POST 100
HAYES, LEE & MARY
BELANGER, ERIC L. & GRIKSCHELT, ELIZABETH A.
LEGEND
Travel Way of Proposed Roadway
Shoulder of Proposed Roadway
Proposed Raised Traffic Islands
Proposed Sidewalk
Access Points to Proposed Roadway (Drives, etc.)
Approximate Limit of Slope Work and Landscaping
Removal of Existing Pavement Outside of Slope Work
Existing Pavement (Roadways, Drives, Sidewalks, etc.)
Existing Gravel Surface (Drives, Paths, etc.)
Existing Tree and/or Brush Line
Water (Rivers, Streams, Lakes, Ponds, Swamps, etc.)
Buildings
Buildings To Be Removed
Bridge Removal
Wetlands
Property Lines
State, County, City and Town Lines
Existing Easement Lines
Proposed Easement Lines
Existing R.O.W. (Right -of-Way)
Proposed R.O.W.
Existing C.A.R.O.W. (Controlled Access)
Proposed C.A.R.O.W.
Existing L.A.R.O.W. (Limited Access)
Proposed L.A.R.O.W.
Prepared by
New Hampshire Department of Transportation
Highway Design Bureau
PELHAM 14491
X-A000(415)
DUAL ROUNDABOUTS
ALTERNATIVE A
PRELIMINARY PLANS
SUBJECT TO CHANGE
DATE 6/3/2009
100 0 50 100 200 300
SCALE IN FEET