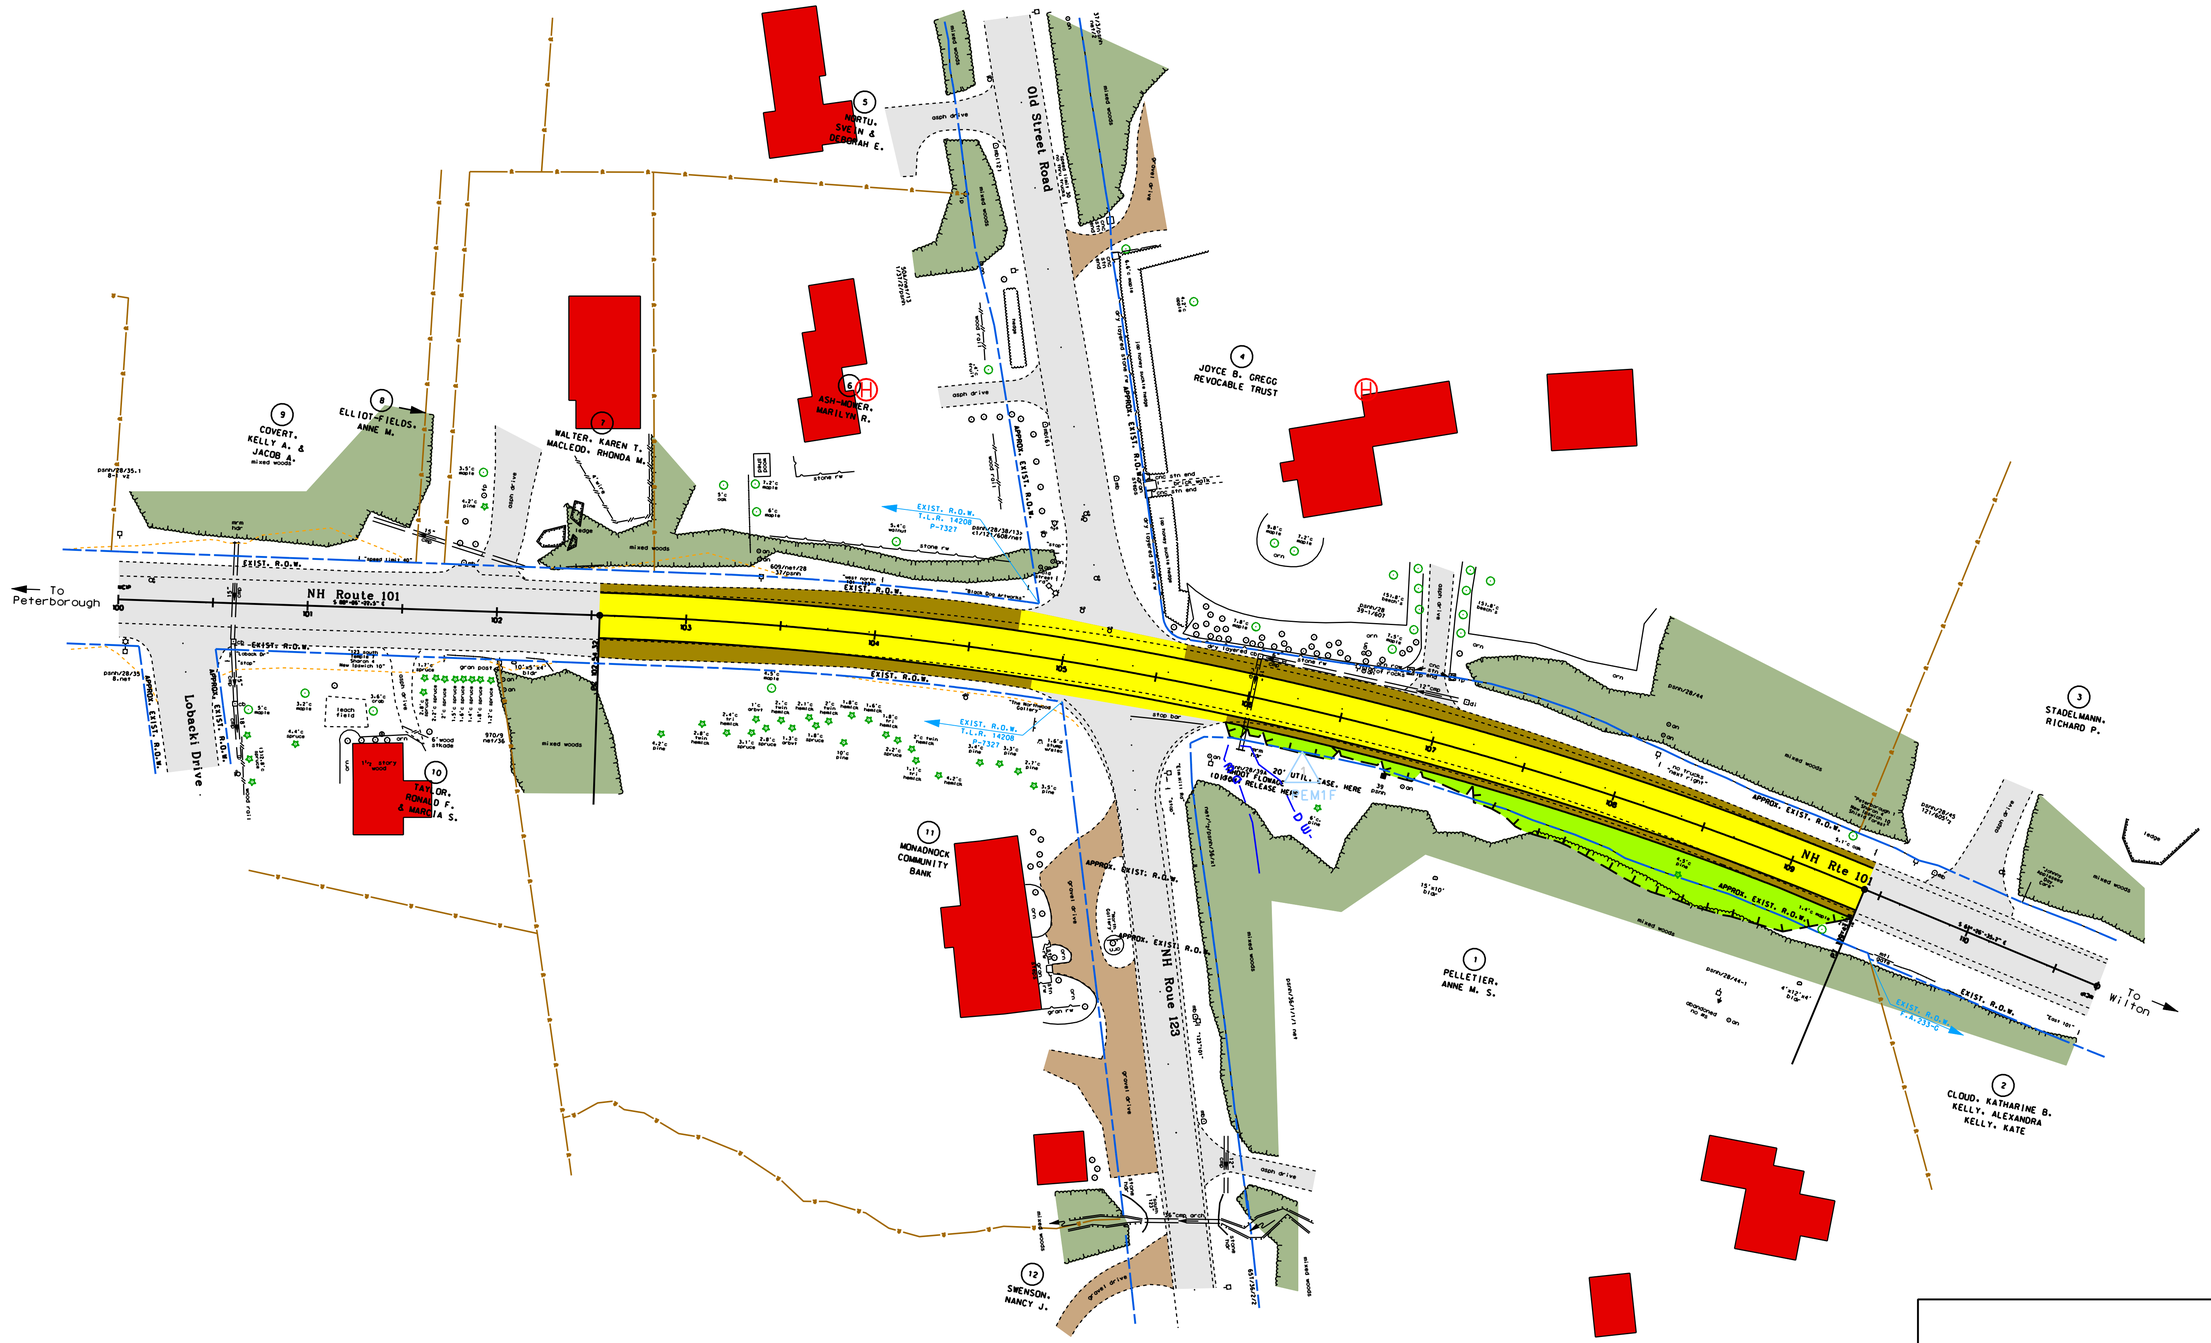

New Hampshire DOT
Department of Transportation

PRELIMINARY PLANS
SUBJECT TO CHANGE
DATE 5/12/10

PETERBOROUGH 15698

40 0 40 80 160
SCALE IN FEET