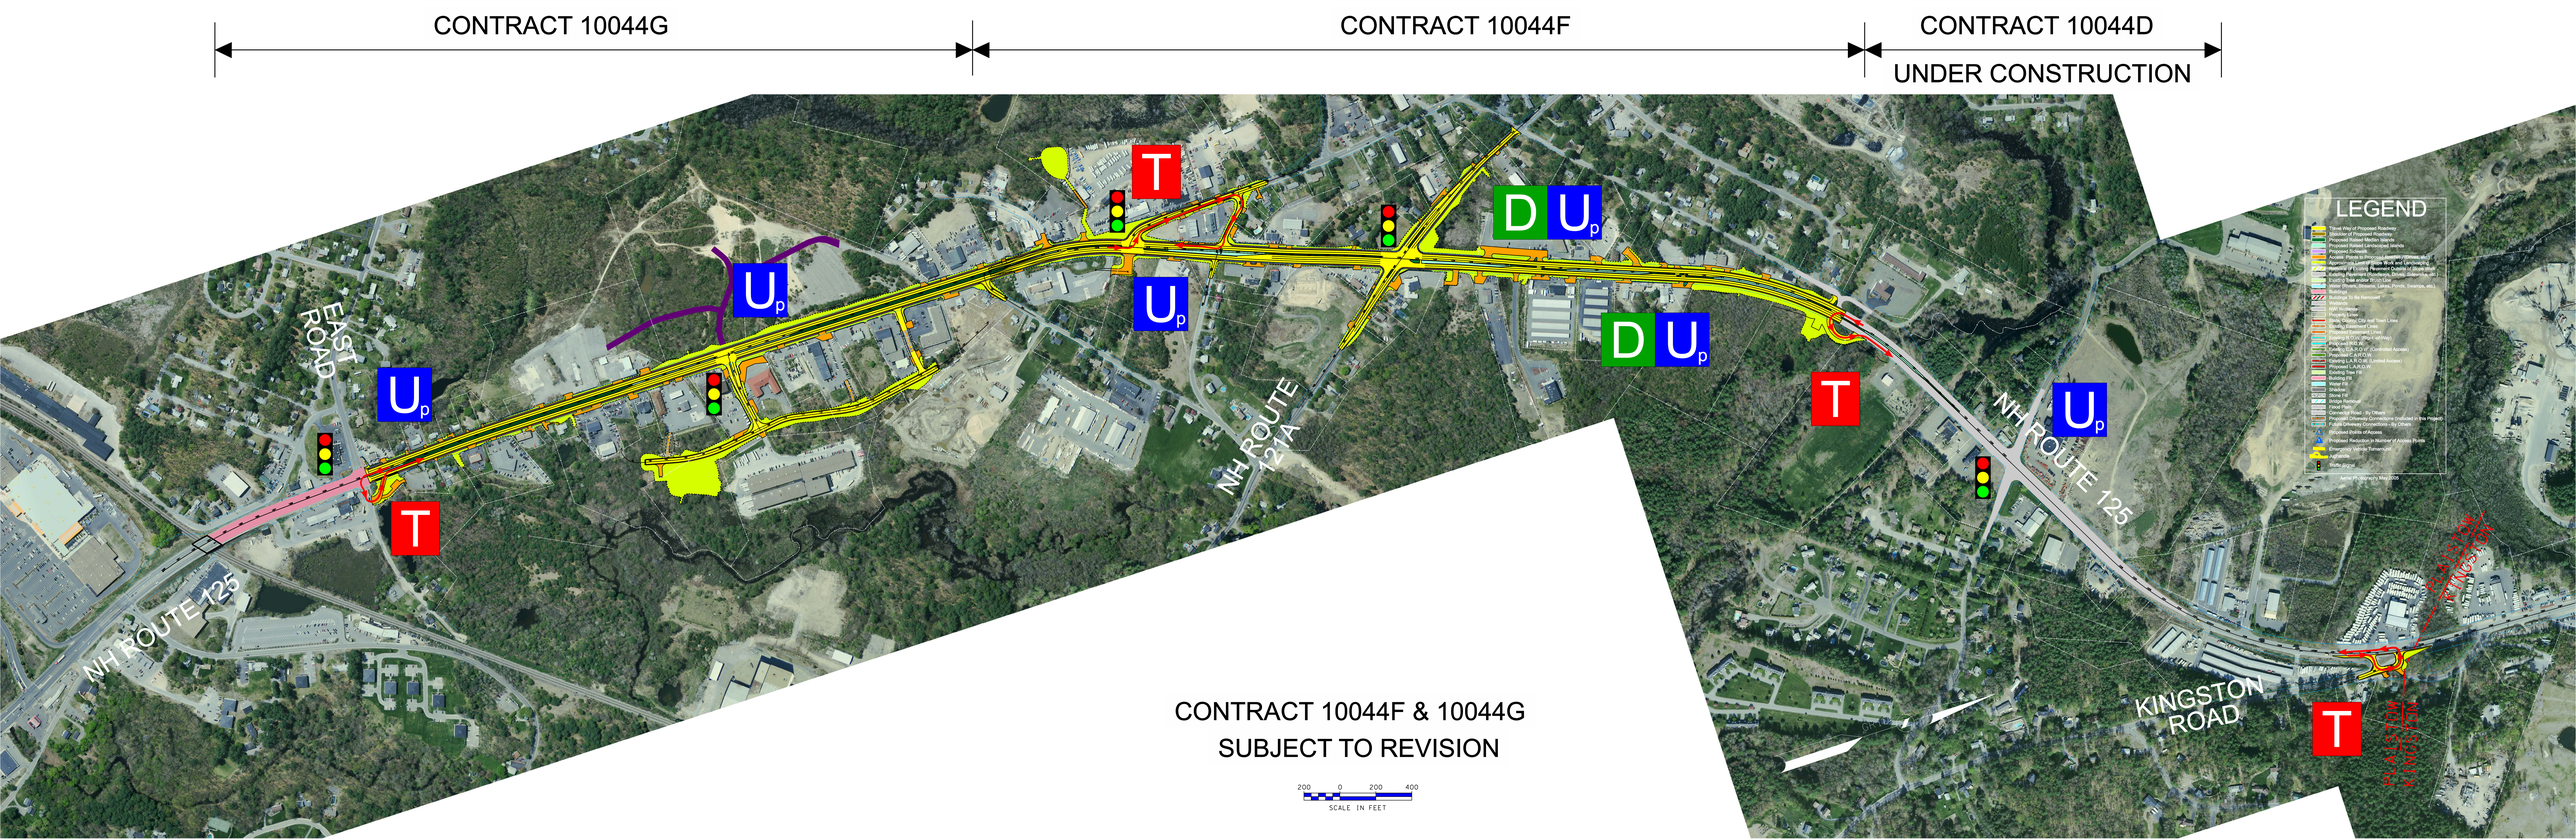
CONTRACT 10044G
CONTRACT 10044F
CONTRACT 10044D
UNDER CONSTRUCTION
T
U
p
D
U
p
D
U
p
U
p
U
p
T
T
T
EAST ROAD
NH ROUTE 121A
NH ROUTE 125
NH ROUTE 125
KINGSTON ROAD
PLAISTOW
KINGSTON
LEGEND
CONTRACT 10044F & 10044G
SUBJECT TO REVISION
200 0 200 400
SCALE IN FEET