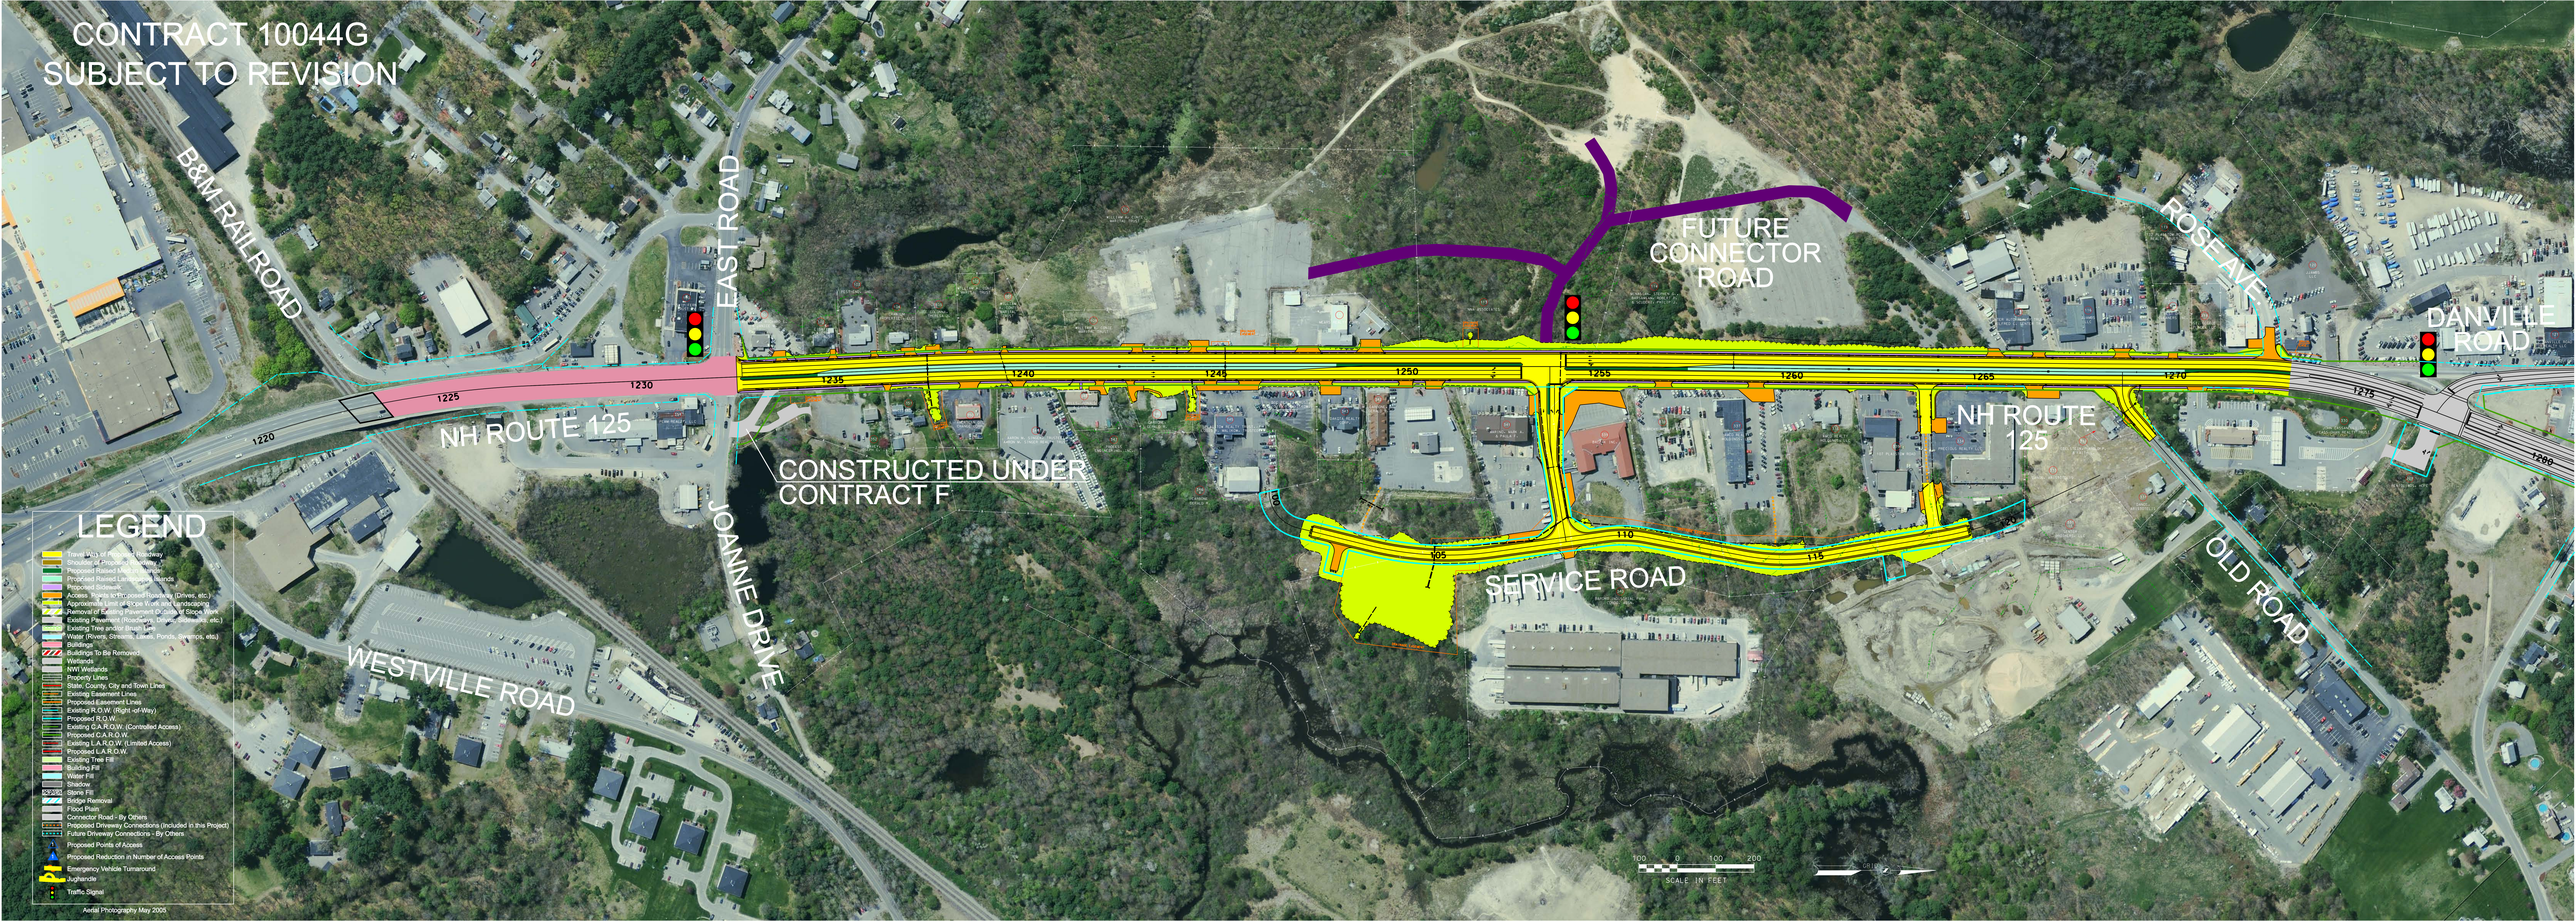
CONTRACT 10044G
SUBJECT TO REVISION
B&M RAILROAD
EAST ROAD
FUTURE CONNECTOR ROAD
ROSE AVE
DANVILLE ROAD
NH ROUTE 125
CONSTRUCTED UNDER CONTRACT F
JOANNE DRIVE
WESTVILLE ROAD
SERVICE ROAD
OLD ROAD
1220
1225
1230
1235
1240
1245
1250
1255
1260
1265
1270
1275
1280
105
110
115
LEGEND
Travel Lines of Proposed Roadway
Shoulder of Proposed Roadway
Proposed Raised Median Islands
Proposed Raised Landscaped Islands
Proposed Sidewalk
Access Points to Proposed Roadway (Drives, etc.)
Approximate Limit of Slope Work and Landscaping
Removal of Existing Pavement (Outside of Slope Work)
Existing Pavement (Roadways, Drives, Sidewalks, etc.)
Existing Tree and/or Brush Line
Water (Rivers, Streams, Lakes, Ponds, Swamps, etc.)
Buildings
Buildings To Be Removed
Wetlands
NWI Wetlands
Property Lines
State, County, City and Town Lines
Existing Easement Lines
Proposed Easement Lines
Existing R.O.W. (Right -of-Way)
Proposed R.O.W.
Existing C.A.R.O.W. (Controlled Access)
Proposed C.A.R.O.W.
Existing L.A.R.O.W. (Limited Access)
Proposed L.A.R.O.W.
Existing Tree Fill
Building Fill
Water Fill
Shadow
Stone Fill
Bridge Removal
Flood Plain
Connector Road - By Others
Proposed Driveway Connections (Included in this Project)
Future Driveway Connections - By Others
Proposed Points of Access
Proposed Reduction in Number of Access Points
Emergency Vehicle Turnaround
Jughandle
Traffic Signal
Aerial Photography May 2005
100 0 100 200
SCALE IN FEET