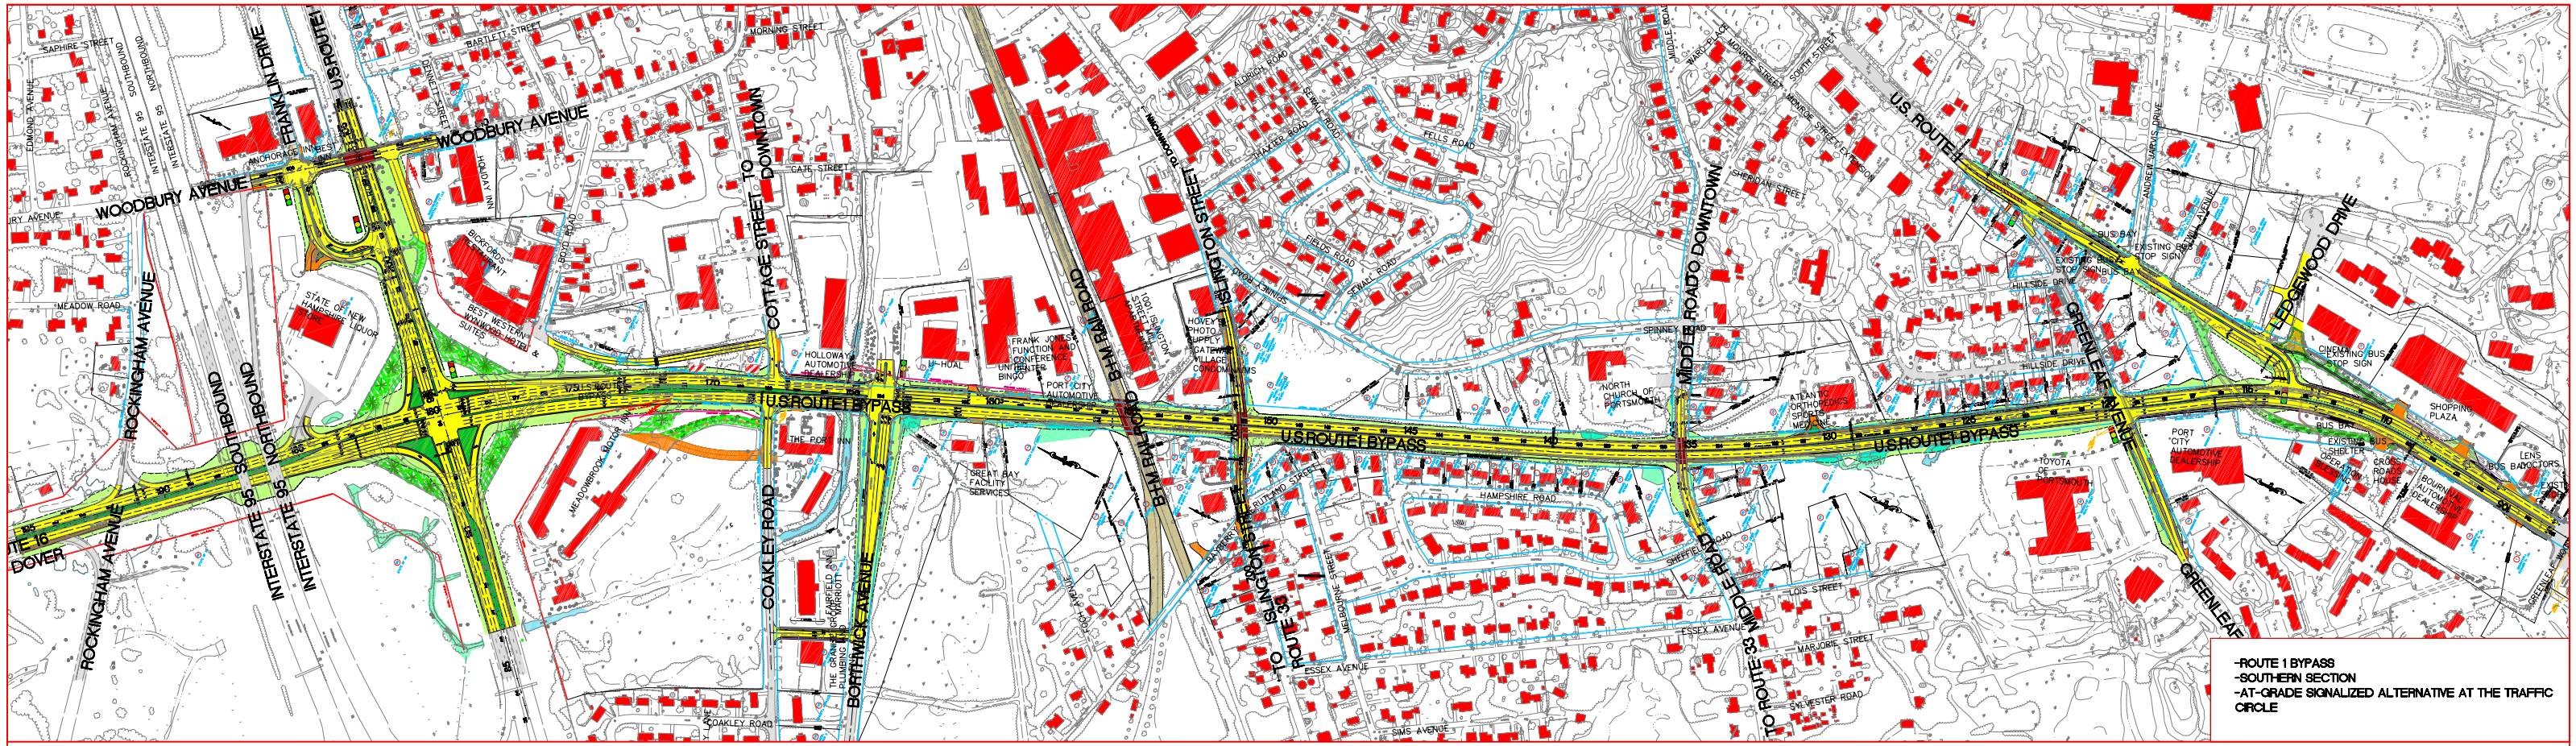

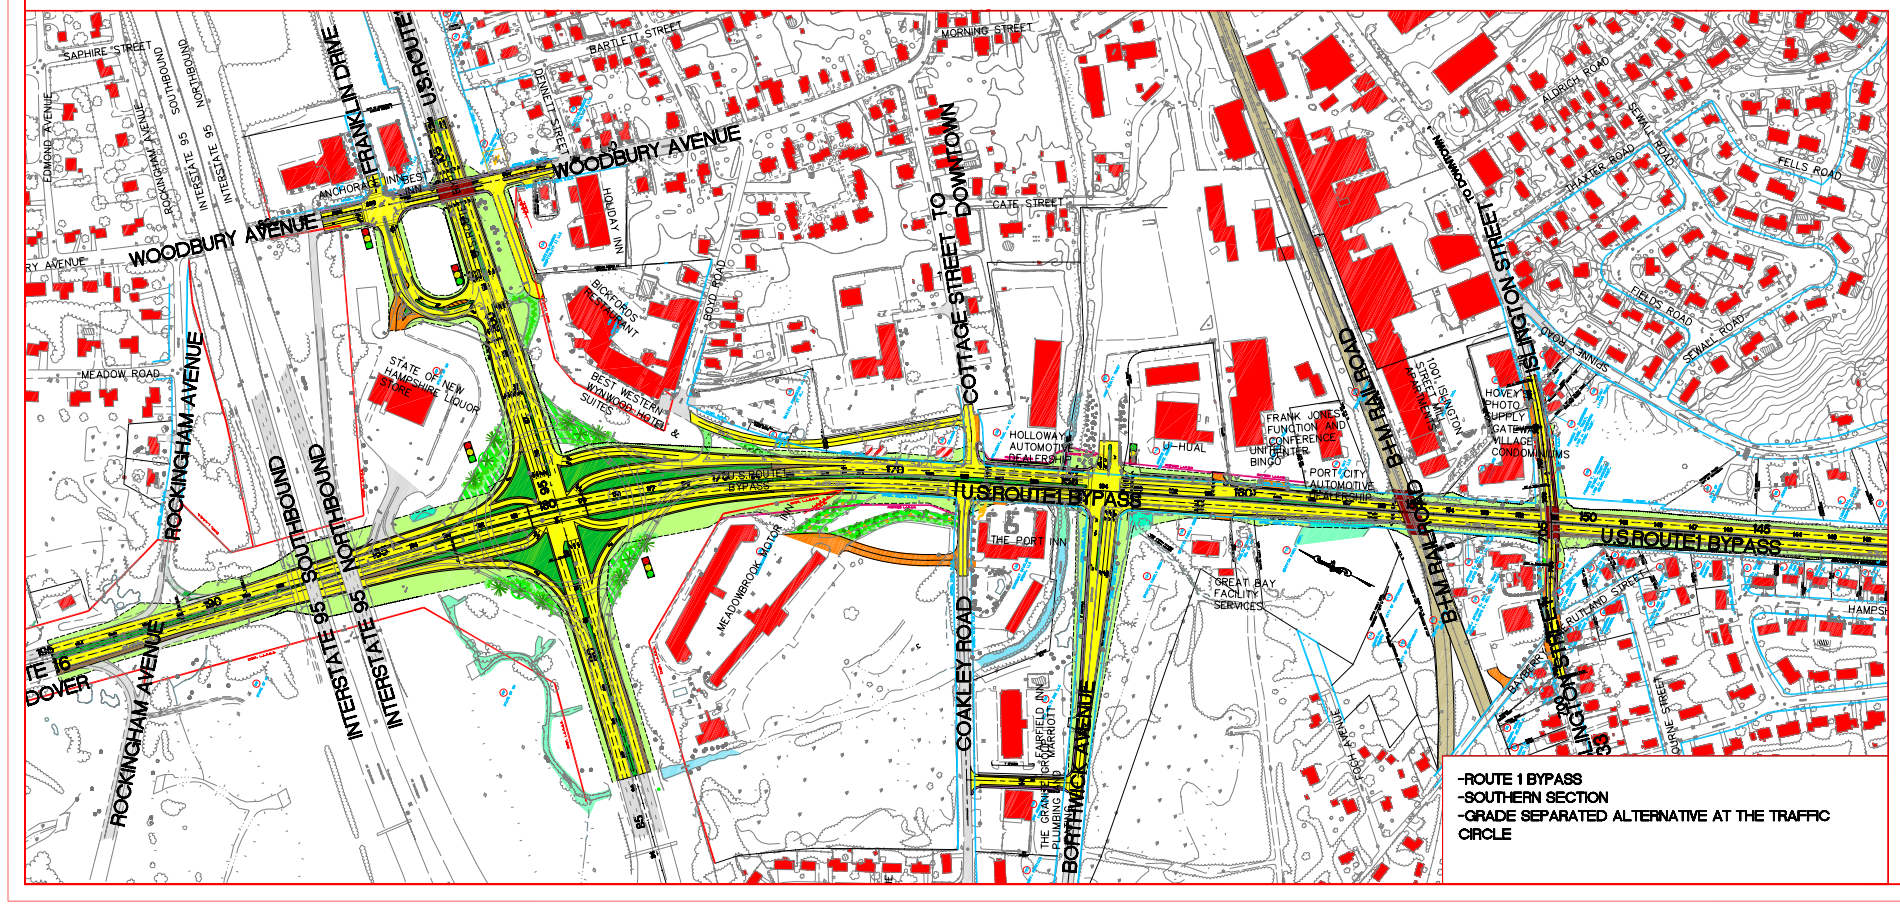

LEGEND

- ROADWAY
- SHOULDER
- RAISED MEDIAN
- FLUSH MEDIAN AND DRIVEWAYS
- SIDEWALK
- SLOPE WORK
- PAVING REMOVAL

APPROXIMATE SCALE: 1" = 250'

NHDOT THE STATE OF NEW HAMPSHIRE DEPARTMENT OF TRANSPORTATION

DEPARTMENT OF TRANSPORTATION • BUREAU OF HIGHWAY DESIGN

PARSONS BRINCKERHOFF
650 ELM STREET
MANCHESTER, NH 03101

Maguire Group Inc.
Engineers • Architects
110 Corporate Drive, Suite 6
Portsmouth, NH 03802-6619

PORTSMOUTH – 13455
PUBLIC INFORMATIONAL MEETING
OCTOBER 3, 2006

REVISION DATE	WINDOW NAME	FEDERAL PROJECT NO.	STATE PROJECT NO.	SHEET NO.	TOTAL SHEETS
October 3, 2006			13455	–	–

COMMENTS/SUGGESTIONS CAN BE SUBMITTED TO:
ALEX VOGT, P.E., PROJECT MANAGER, NHDOT
(603) 271 - 2230
e-mail:AVOGT@DOT.STATE.NH.US