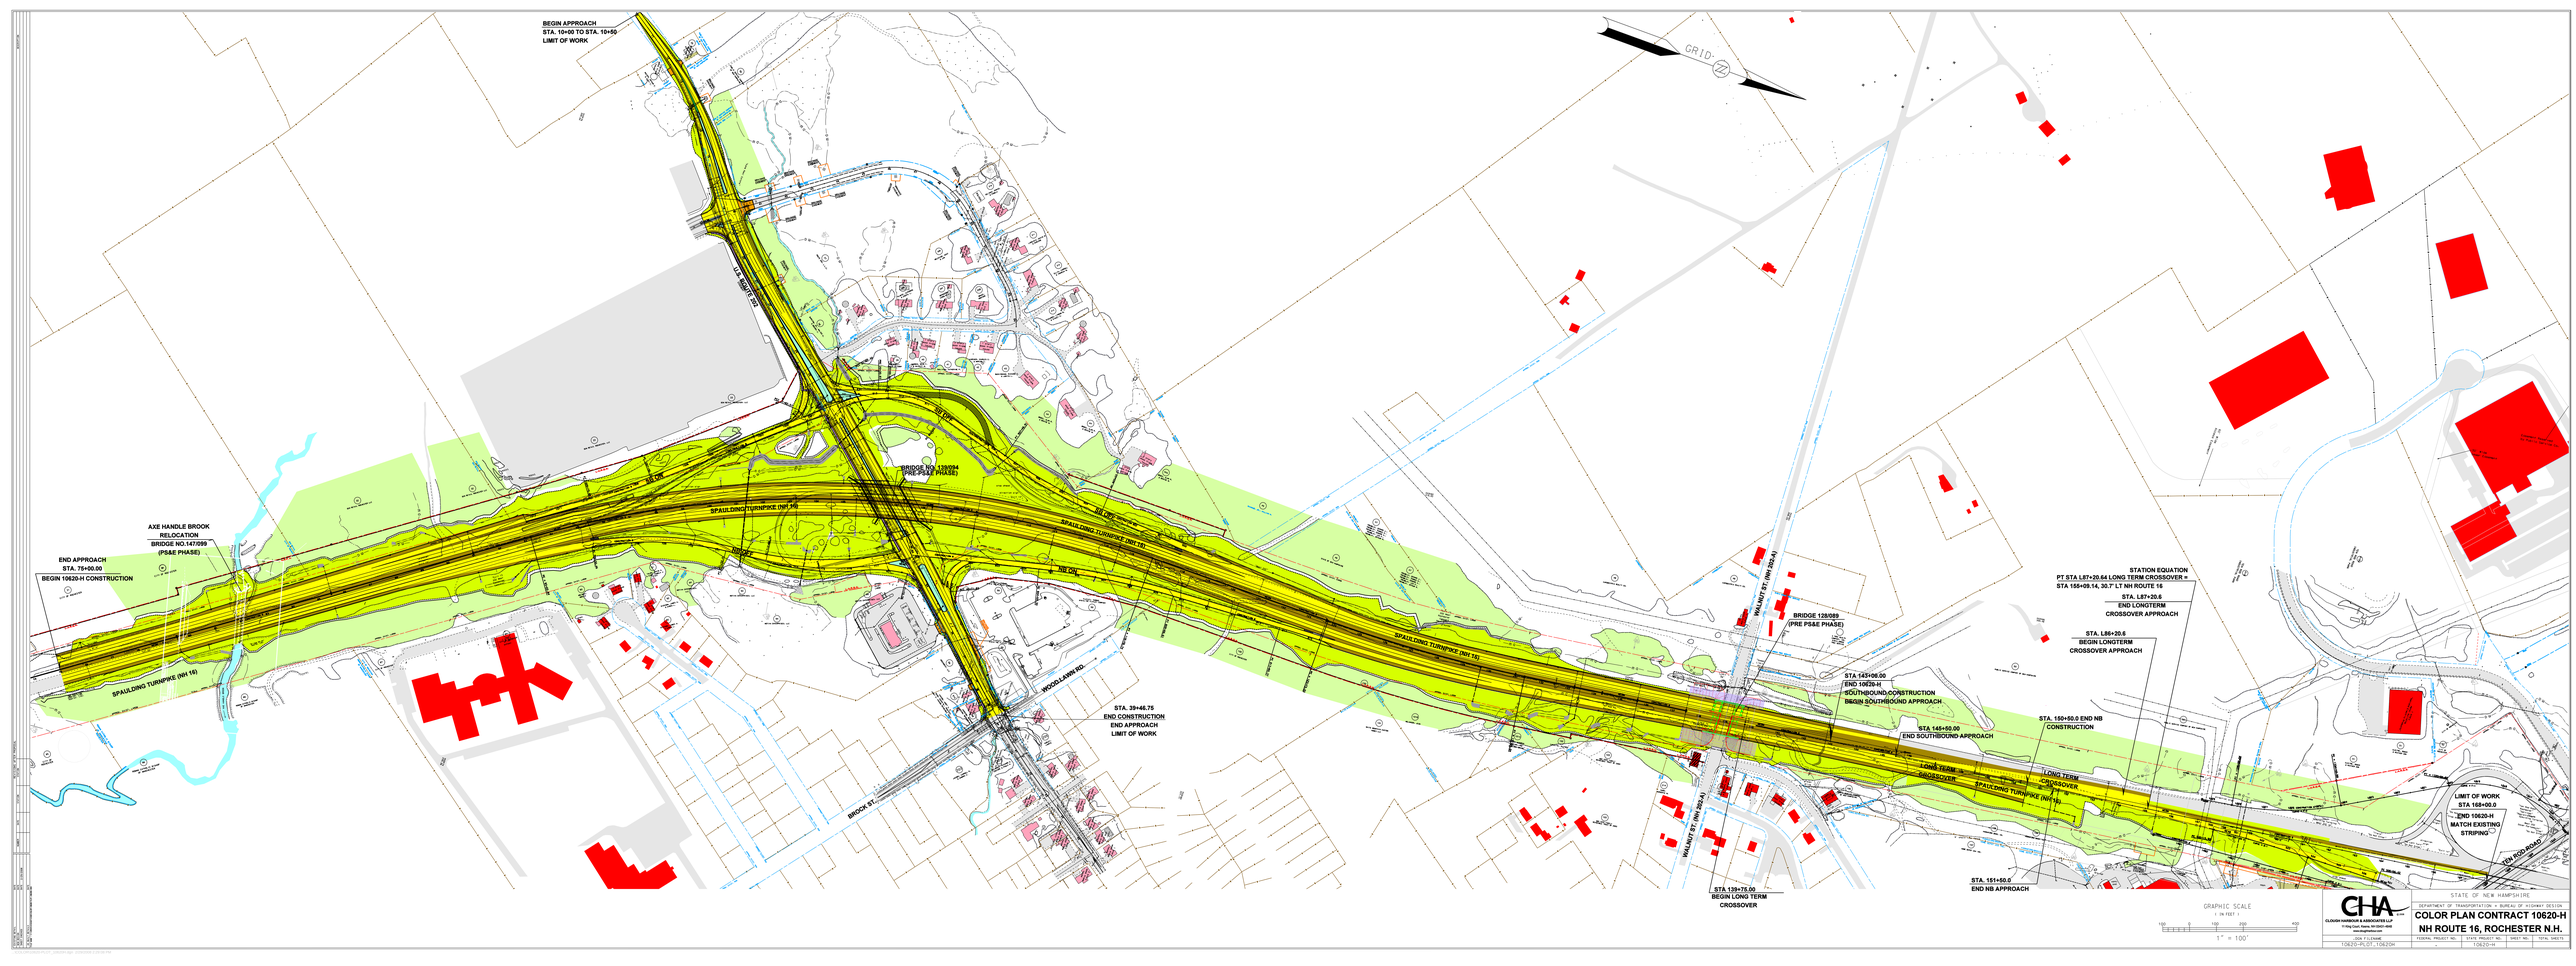

STATE OF NEW HAMPSHIRE
DEPARTMENT OF TRANSPORTATION • BUREAU OF HIGHWAY DESIGN

CLOUGH HARBOUR & ASSOCIATES LLP
11 Key Court, Keene, NH 03431-4648
www.cloughharbour.com

COLOR PLAN CONTRACT 10620-H
NH ROUTE 16, ROCHESTER N.H.

DSN. F.C.SAAB	FEDERAL PROJECT NO.	STATE PROJECT NO.	SHEET NO.	TOTAL SHEETS
DRN. F.C.SAAB		10620-H		
CHK. F.C.SAAB				
10620-H-PLOT-1.DWG				