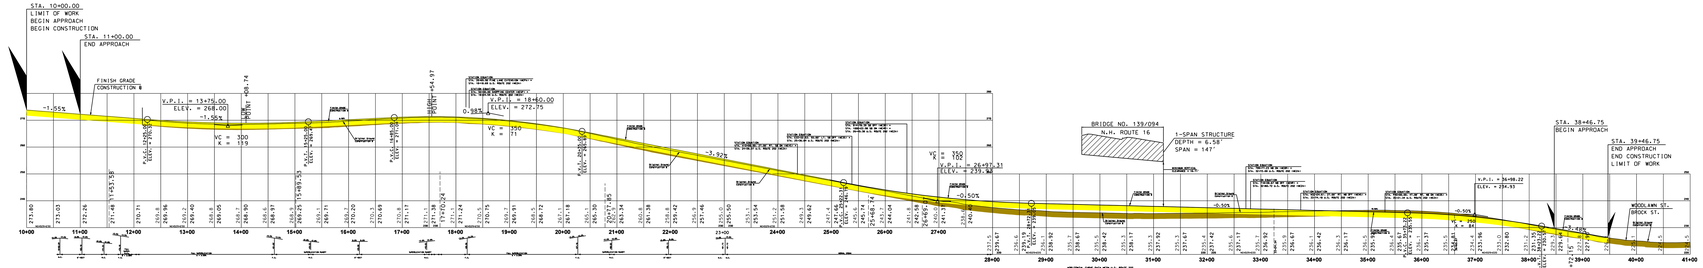

HORIZONTAL SCALE 1" = 50'

VERT. SCALE 1" = 10'

HORIZONTAL CURVE DATA MC2N U.S. ROUTE 202

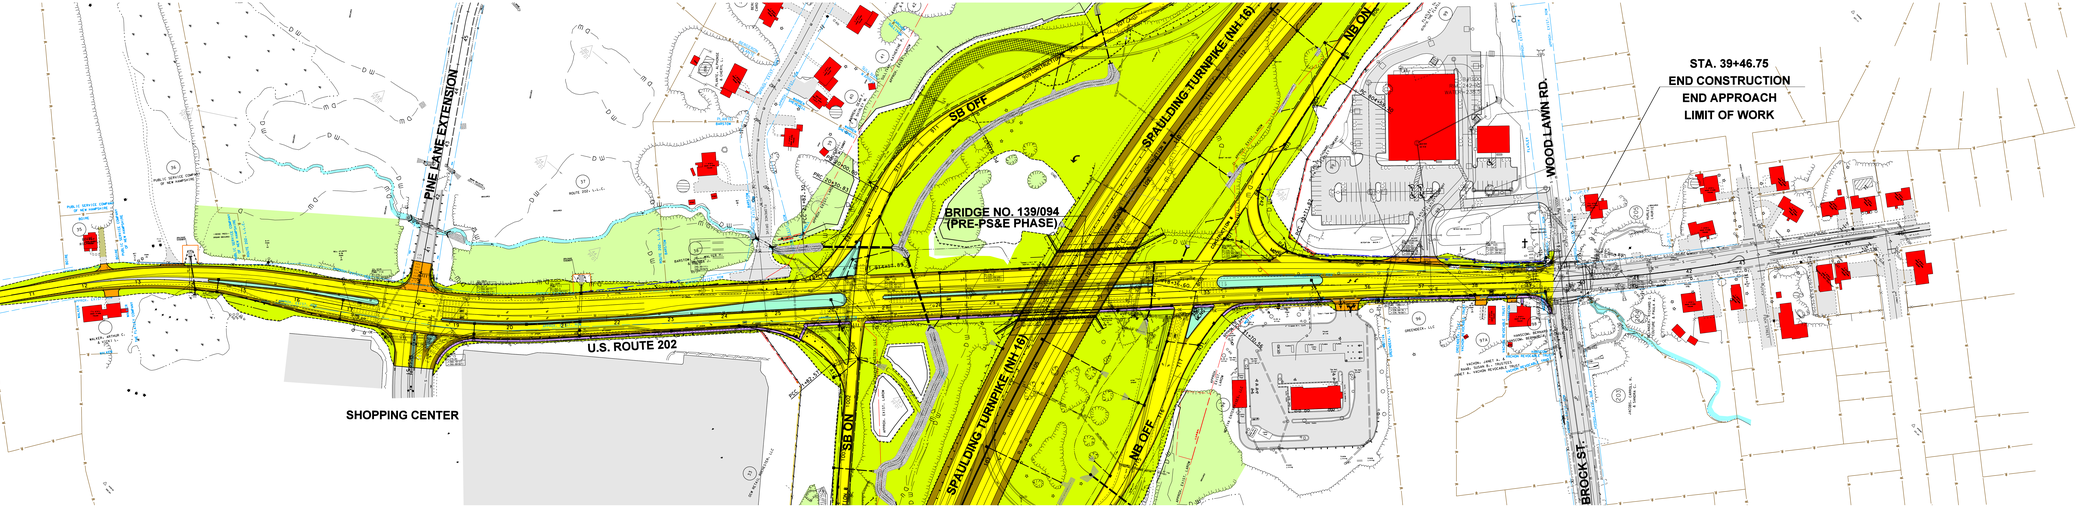

GRAPHIC SCALE
(IN FEET)
0 50 100 200
1"=50'

CHA
CLOUGH HARBOUR & ASSOCIATES LLP
11 Key Court, Keene, NH 03431-4648
www.cloughharbour.com
(Date Plotted)

STATE OF NEW HAMPSHIRE
DEPARTMENT OF TRANSPORTATION • BUREAU OF HIGHWAY DESIGN

COLOR PLAN CONTRACT 10620-H

U.S. RTE 202, ROCHESTER N.H.

(Date Plotted)	FEDERAL PROJECT NO.	STATE PROJECT NO.	SHEET NO.	TOTAL SHEETS
10620-H_ST1_10620H.202		10620-H		