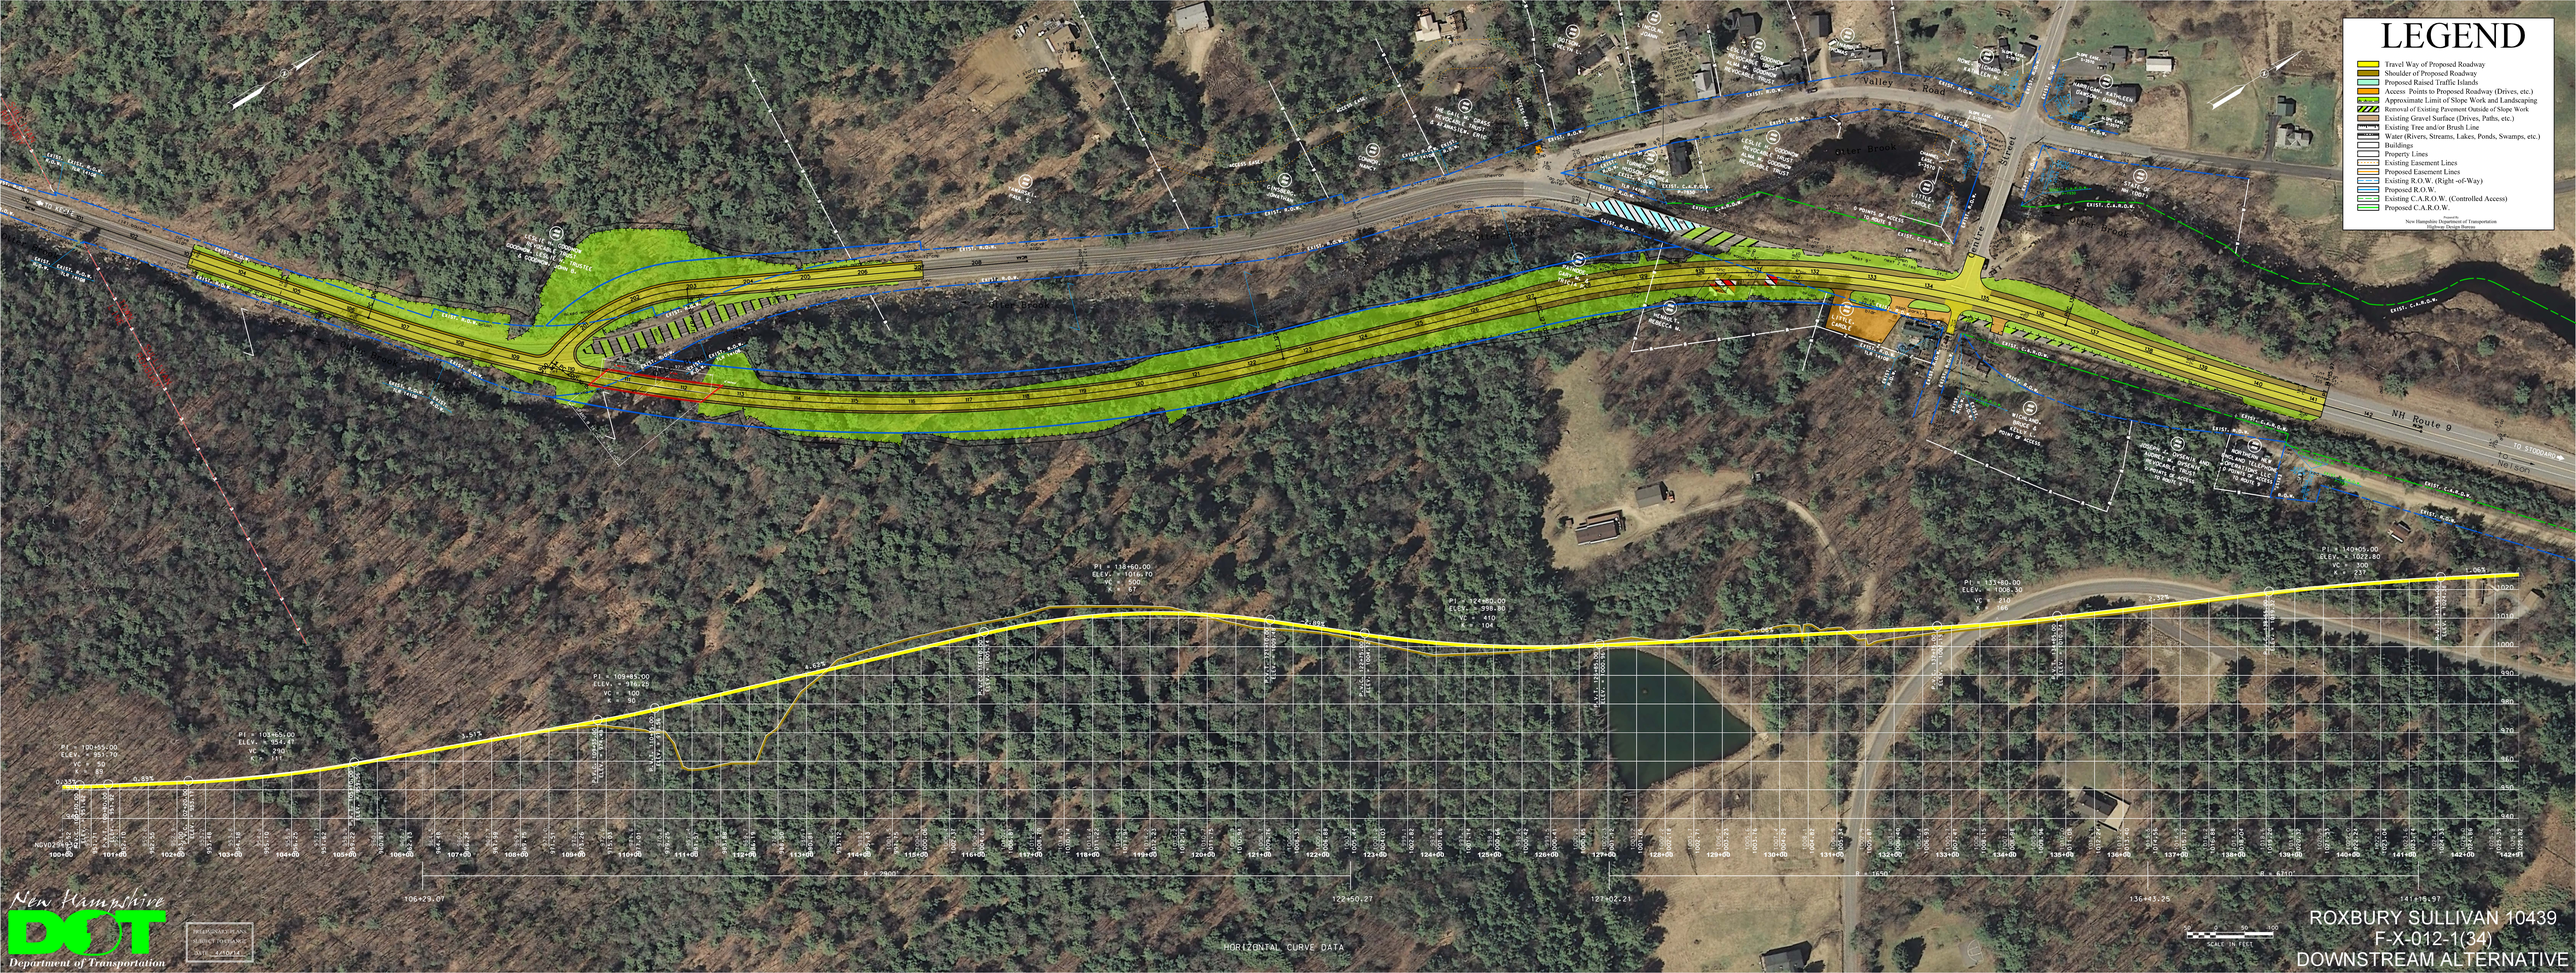
LEGEND
Travel Way of Proposed Roadway
Shoulder of Proposed Roadway
Proposed Raised Traffic Islands
Access Points to Proposed Roadway (Drives, etc.)
Approximate Limit of Slope Work and Landscaping
Removal of Existing Pavement Outside of Slope Work
Existing Gravel Surface (Drives, Paths, etc.)
Existing Tree and/or Brush Line
Water (Rivers, Streams, Lakes, Ponds, Swamps, etc.)
Buildings
Property Lines
Existing Easement Lines
Proposed Easement Lines
Existing R.O.W. (Right -of-Way)
Proposed R.O.W.
Existing C.A.R.O.W. (Controlled Access)
Proposed C.A.R.O.W.
Prepared by
New Hampshire Department of Transportation
Highway Design Bureau
Valley Road
Olter Brook
NH Route 9
HORIZONTAL CURVE DATA
SCALE IN FEET
New Hampshire
DOT
Department of Transportation
ROXBURY SULLIVAN 10439
F-X-012-1(34)
DOWNSTREAM ALTERNATIVE