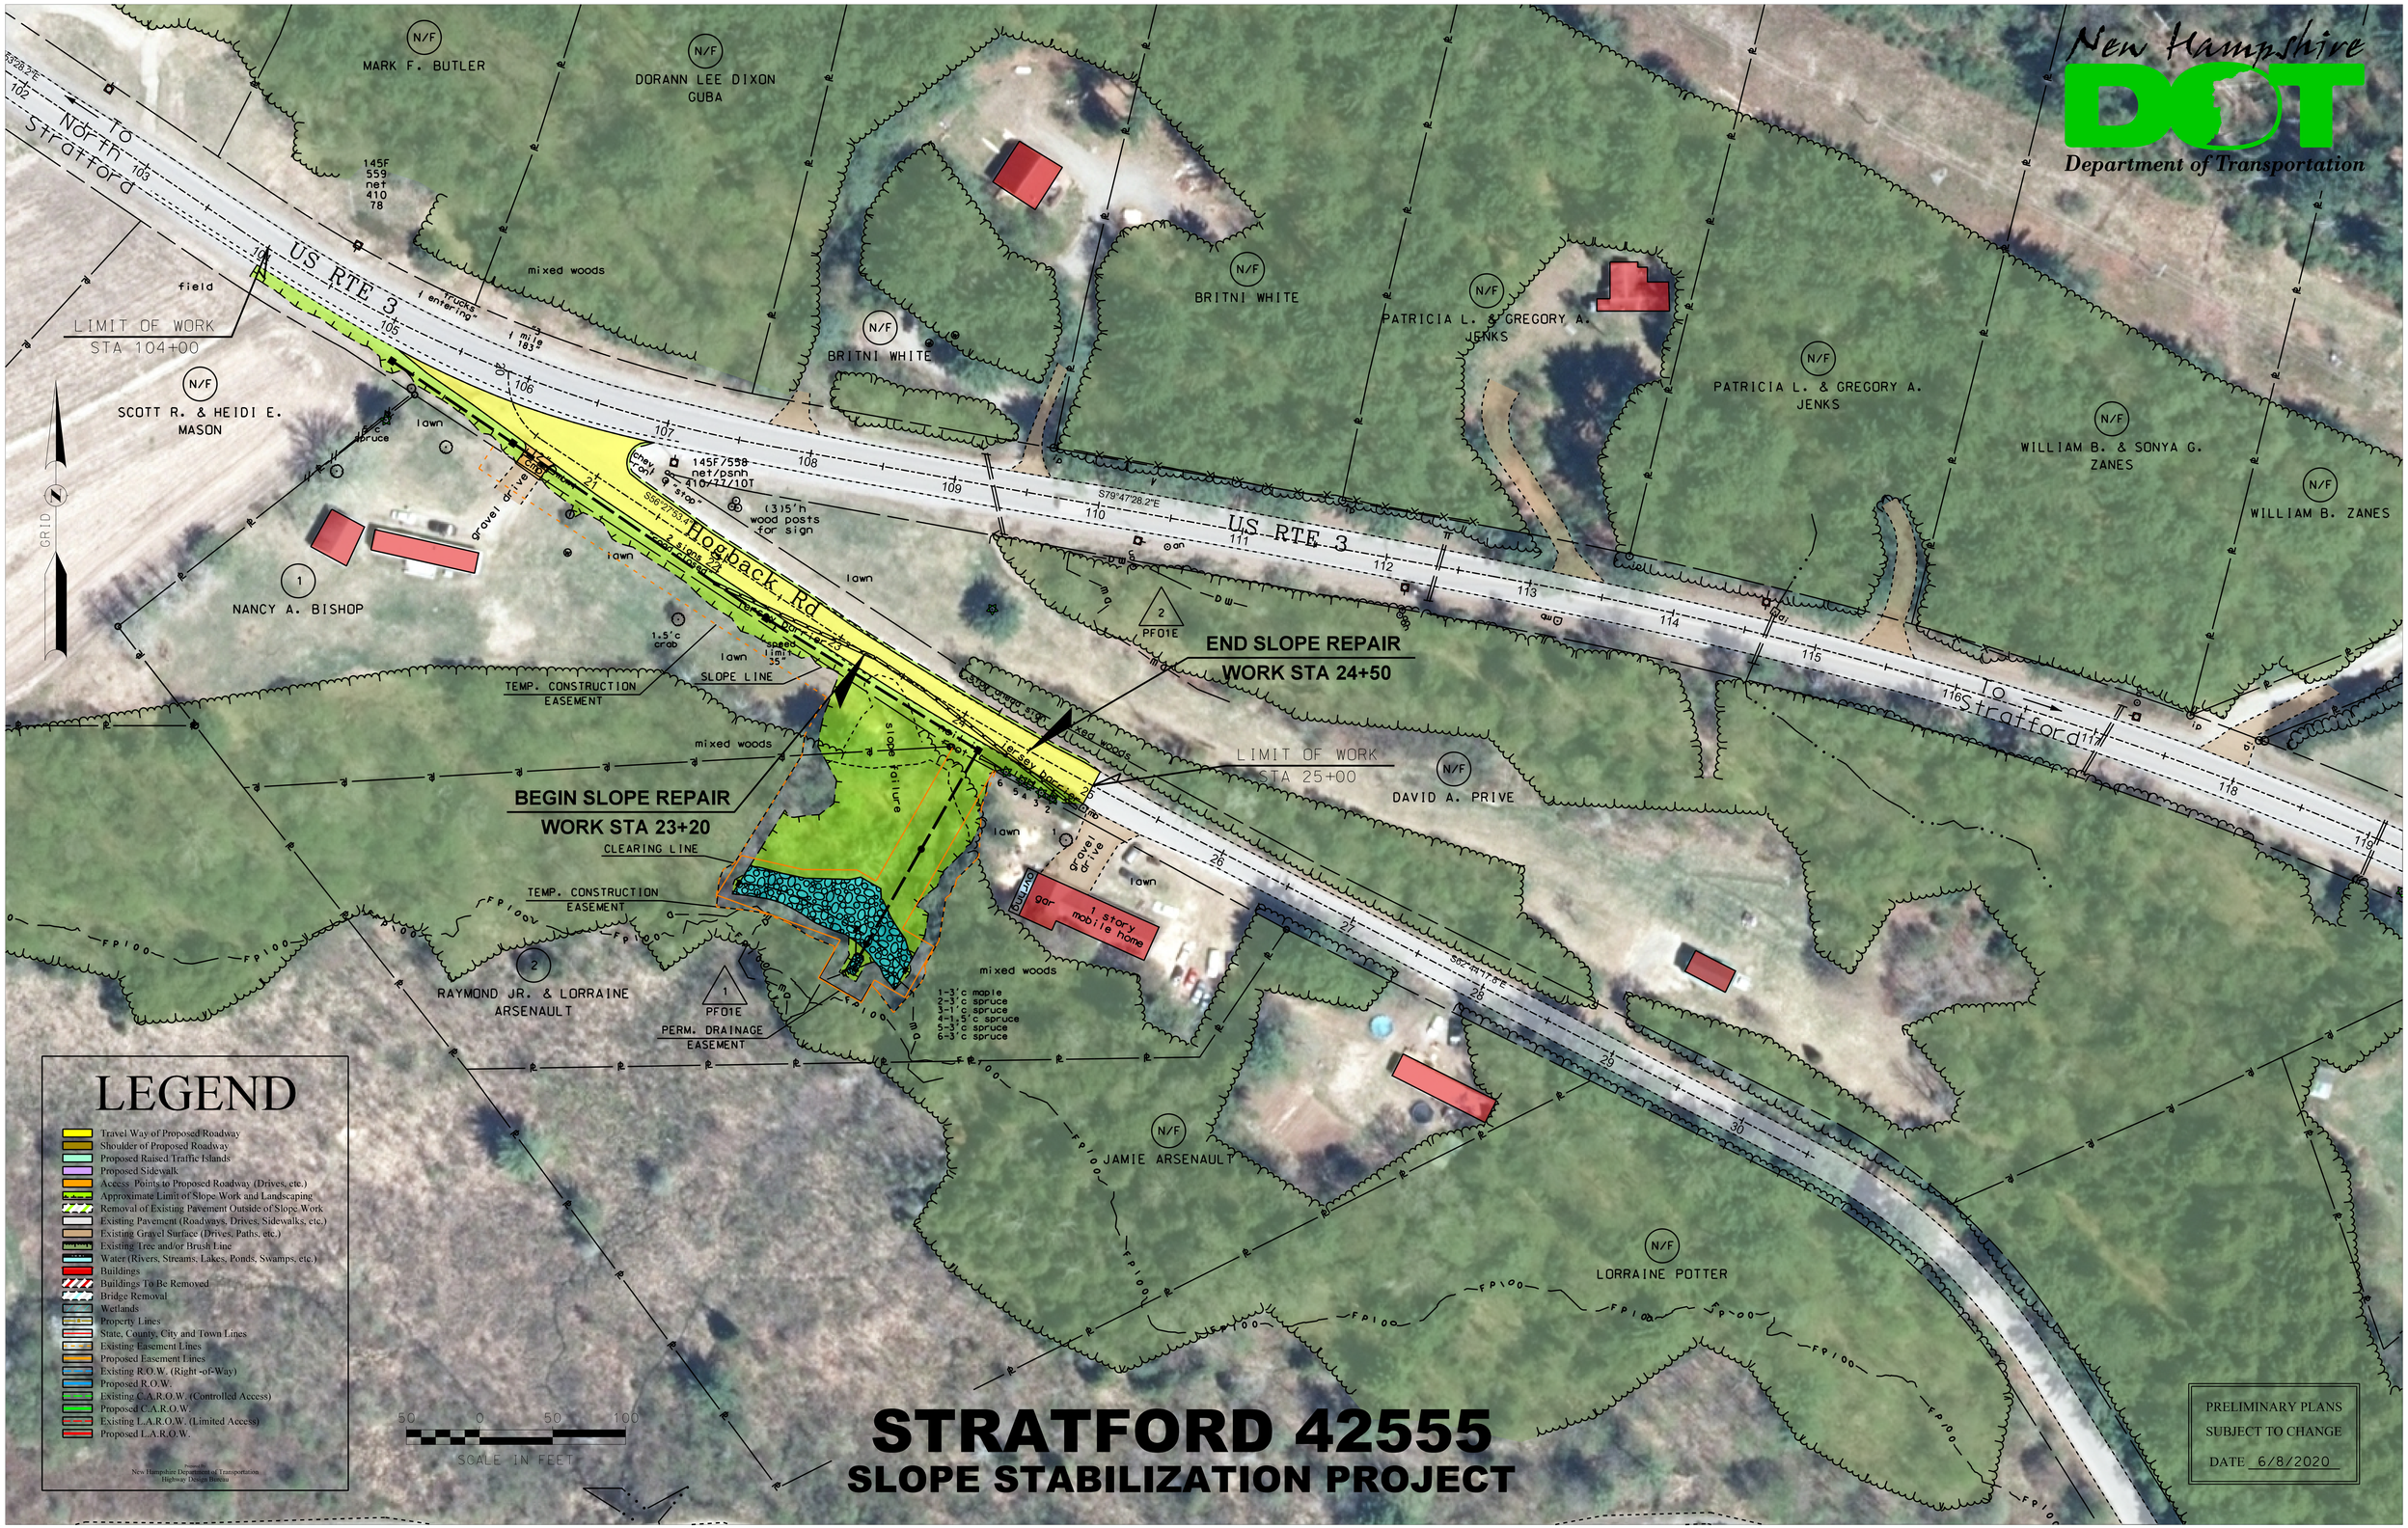
New Hampshire DOT
Department of Transportation
MARK F. BUTLER
DORANN LEE DIXON GUBA
BRITNI WHITE
PATRICIA L. & GREGORY A. JENKS
WILLIAM B. & SONYA G. ZANES
WILLIAM B. ZANES
SCOTT R. & HEIDI E. MASON
NANCY A. BISHOP
DAVID A. PRIVE
RAYMOND JR. & LORRAINE ARSENAULT
JAMIE ARSENAULT
LORRAINE POTTER
US RTE 3
Hogback Rd
To North Stratford
To Stratford
LIMIT OF WORK STA 104+00
LIMIT OF WORK STA 25+00
END SLOPE REPAIR WORK STA 24+50
BEGIN SLOPE REPAIR WORK STA 23+20
TEMP. CONSTRUCTION EASEMENT
SLOPE LINE
CLEARING LINE
PERM. DRAINAGE EASEMENT
mixed woods
field
lawn
gravel drive
slope failure
1 story mobile home
1-3'c maple
2-3'c spruce
3-1'c spruce
4-1.5'c spruce
5-3'c spruce
6-3'c spruce
LEGEND
Travel Way of Proposed Roadway
Shoulder of Proposed Roadway
Proposed Raised Traffic Islands
Proposed Sidewalk
Access Points to Proposed Roadway (Drives, etc.)
Approximate Limit of Slope Work and Landscaping
Removal of Existing Pavement Outside of Slope Work
Existing Pavement (Roadways, Drives, Sidewalks, etc.)
Existing Gravel Surface (Drives, Paths, etc.)
Existing Tree and/or Brush Line
Water (Rivers, Streams, Lakes, Ponds, Swamps, etc.)
Buildings
Buildings To Be Removed
Bridge Removal
Wetlands
Property Lines
State, County, City and Town Lines
Existing Easement Lines
Proposed Easement Lines
Existing R.O.W. (Right -of-Way)
Proposed R.O.W.
Existing C.A.R.O.W. (Controlled Access)
Proposed C.A.R.O.W.
Existing L.A.R.O.W. (Limited Access)
Proposed L.A.R.O.W.
Prepared by
New Hampshire Department of Transportation
Highway Design Bureau
50 0 50 100
SCALE IN FEET
STRATFORD 42555
SLOPE STABILIZATION PROJECT
PRELIMINARY PLANS
SUBJECT TO CHANGE
DATE 6/8/2020