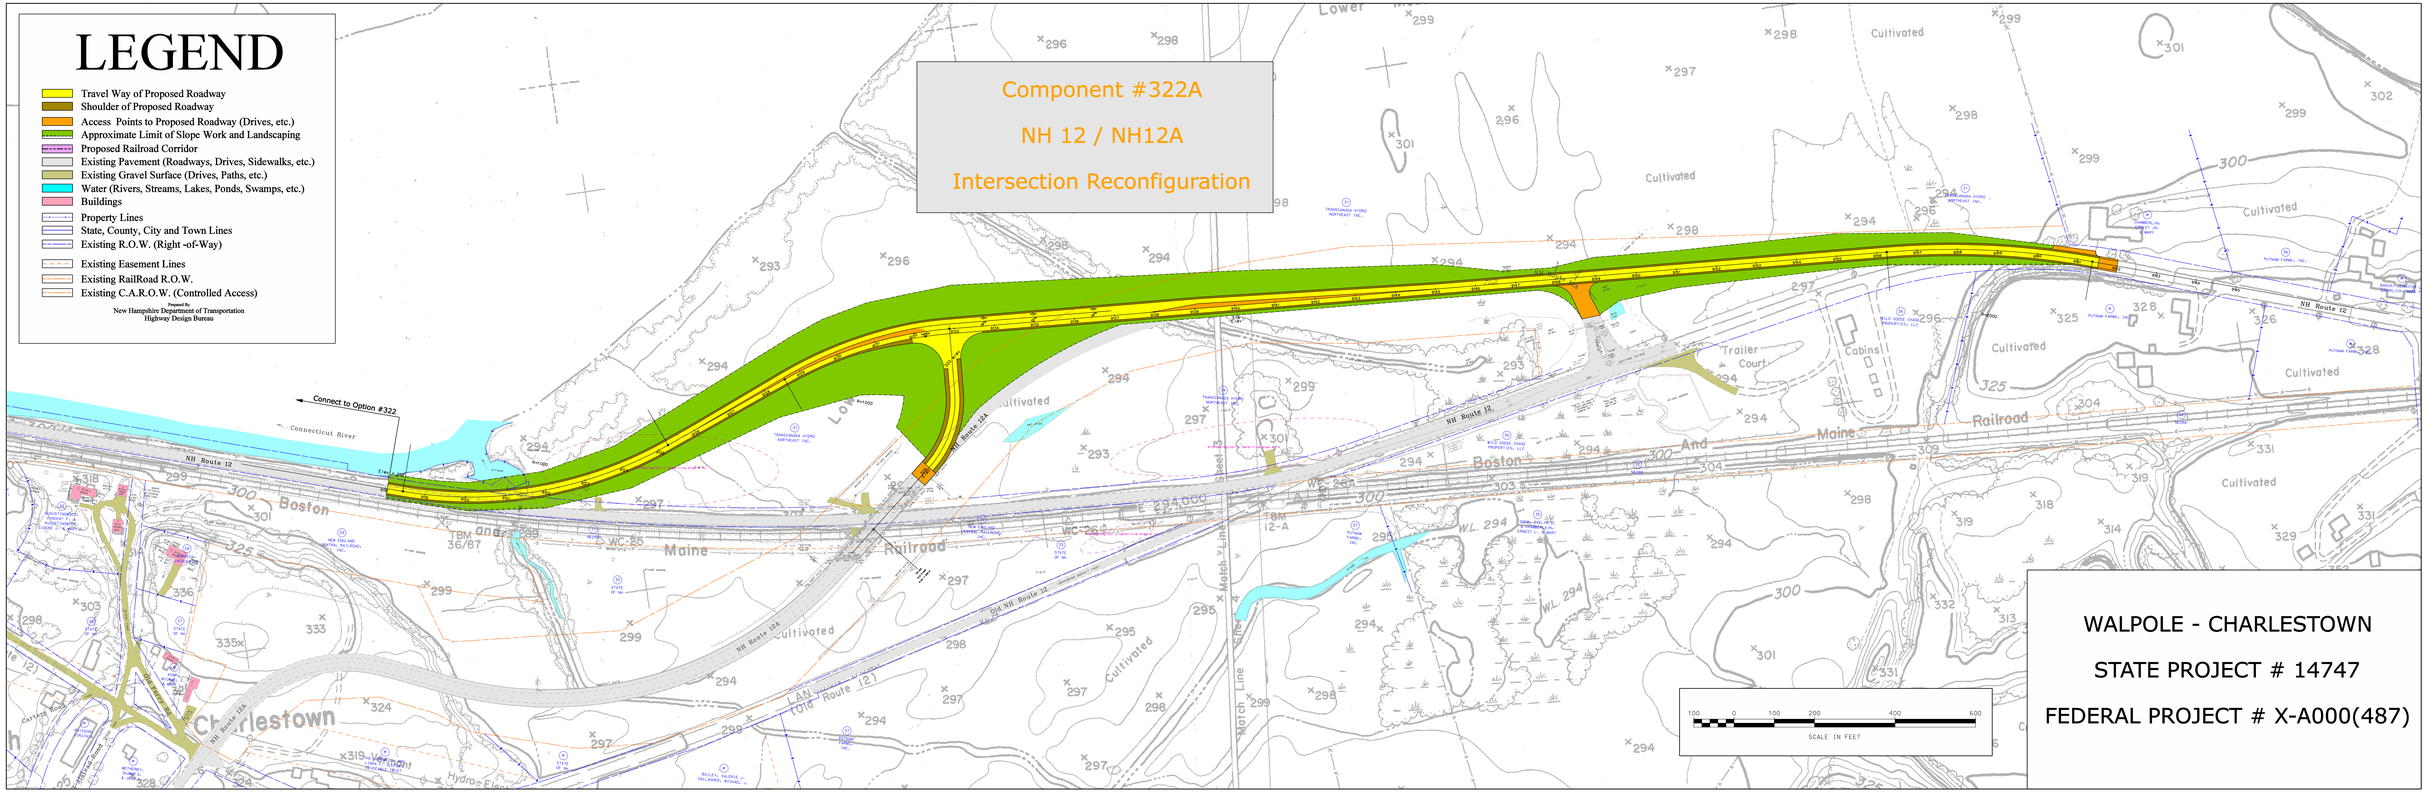
LEGEND
Travel Way of Proposed Roadway
Shoulder of Proposed Roadway
Access Points to Proposed Roadway (Drives, etc.)
Approximate Limit of Slope Work and Landscaping
Proposed Railroad Corridor
Existing Pavement (Roadways, Drives, Sidewalks, etc.)
Existing Gravel Surface (Drives, Paths, etc.)
Water (Rivers, Streams, Lakes, Ponds, Swamps, etc.)
Buildings
Property Lines
State, County, City and Town Lines
Existing R.O.W. (Right -of-Way)
Existing Easement Lines
Existing RailRoad R.O.W.
Existing C.A.R.O.W. (Controlled Access)
Prepared By
New Hampshire Department of Transportation
Highway Design Bureau
Component #322A
NH 12 / NH12A
Intersection Reconfiguration
Connect to Option #322
Connecticut River
NH Route 12
NH Route 12A
Old NH Route 12
Boston and Maine Railroad
Trailer Court
Cabins
Cultivated
Charlestown
Walpole
Vermont
Hydro Elec
Match Line
TBM 36/87
TBM 12-A
WC-25
WC-26
E 294.000
WL 294
SCALE IN FEET
WALPOLE - CHARLESTOWN
STATE PROJECT # 14747
FEDERAL PROJECT # X-A000(487)