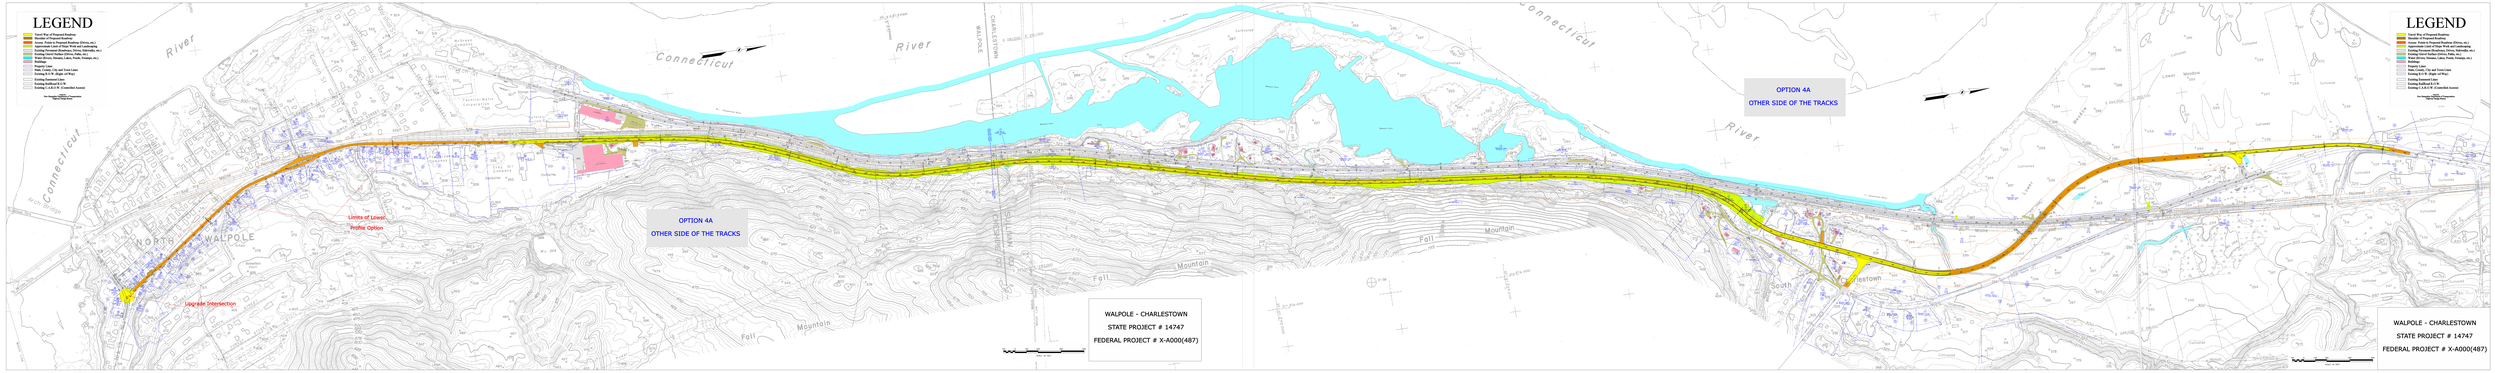
LEGEND
Travel Way of Proposed Roadway
Limits of Proposed Roadway
Access Points to Proposed Roadway (Drives, etc.)
Existing Permanent Roadways (Drives, Sidewalks, etc.)
Existing Permanent (Roadways, Drives, Sidewalks, etc.)
Water (Rivers, Streams, Lakes, Ponds, Footpaths, etc.)
Buildings
Limits of Lanes
Slope, Grading, Cut and Grass Lines
Slope, Cut & Fill - Right of Way
Existing Guiderail Lines
Existing Fence Lines
Existing C.B.G.N.-P. (Controlled Access)
Limits of Lower Profile Option
Upgrade Intersection
OPTION 4A
OTHER SIDE OF THE TRACKS
OPTION 4A
OTHER SIDE OF THE TRACKS
WALPOLE - CHARLESTOWN
STATE PROJECT # 14747
FEDERAL PROJECT # X-A000(487)
WALPOLE - CHARLESTOWN
STATE PROJECT # 14747
FEDERAL PROJECT # X-A000(487)