500
450
400
350
300
OPTION #4B
HILLSIDE ALTERNATIVE
FILL SECTION
388
11'
11'
4
4
12
12
1:1
1.5:1
Woods
EXISTING
GROUND
6131+09
EXISTING
NH 12
Woods
Existing ROW
E.P.
E.P.
Existing ROW
Woods
Woods
RAILROAD
RAILROAD
SERVICE ROAD
Ditch
RR ROW
190+00
WALPOLE - CHARLESTOWN
STATE PROJECT # 14747
FEDERAL PROJECT# X-A000(487)

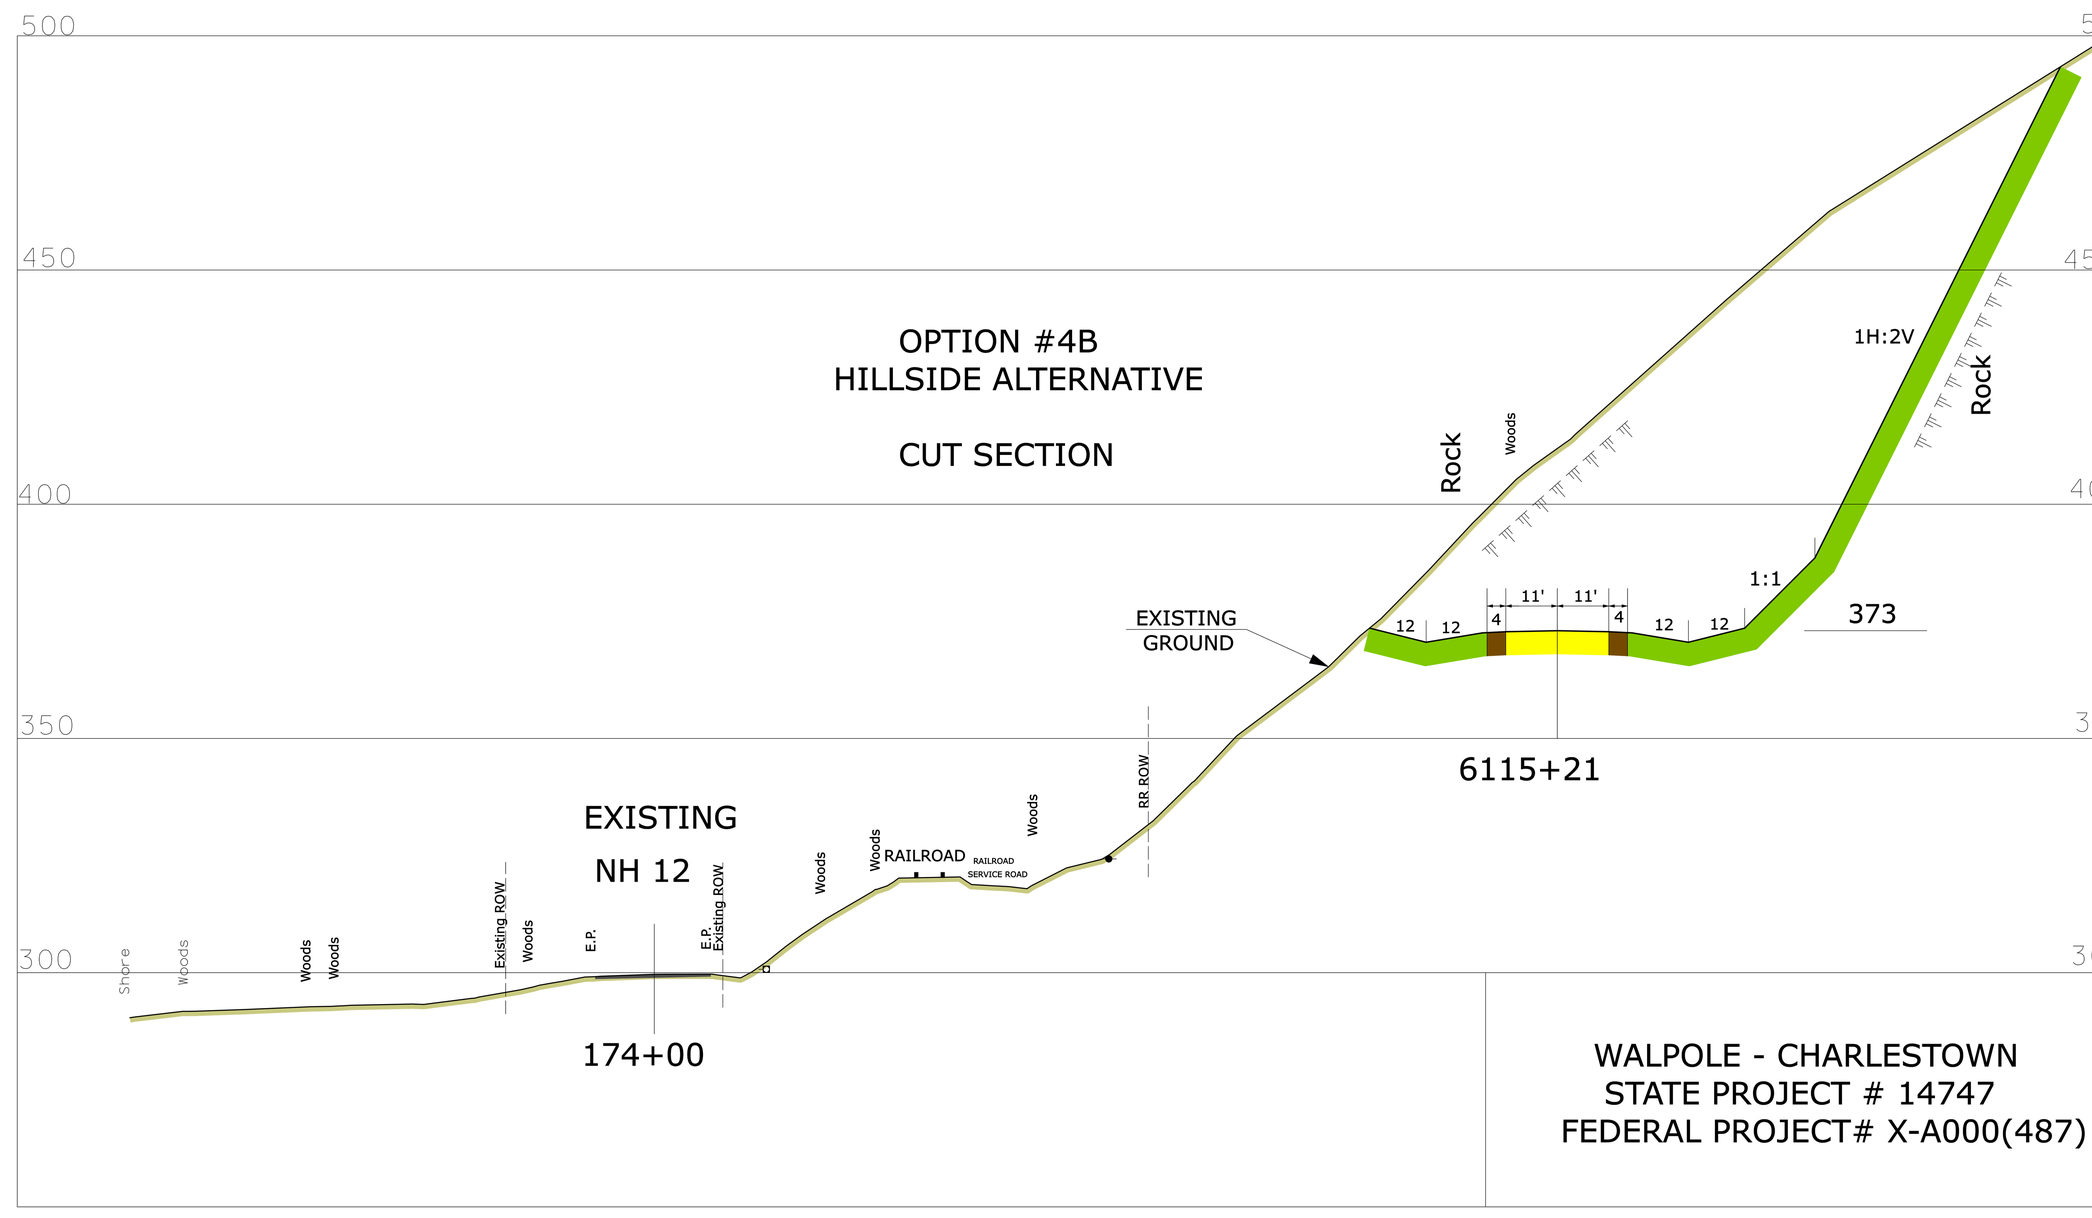
500
450
400
350
300
OPTION #4B
HILLSIDE ALTERNATIVE
CUT SECTION
Rock
Woods
1H:2V
Rock
1:1
373
12
12
4
11'
11'
4
12
12
EXISTING
GROUND
6115+21
RR ROW
Woods
Woods
RAILROAD
RAILROAD
SERVICE ROAD
Woods
EXISTING
NH 12
Existing ROW
Woods
E.P.
E.P.
Existing ROW
Shore
Woods
Woods
Woods
174+00
WALPOLE - CHARLESTOWN
STATE PROJECT # 14747
FEDERAL PROJECT# X-A000(487)

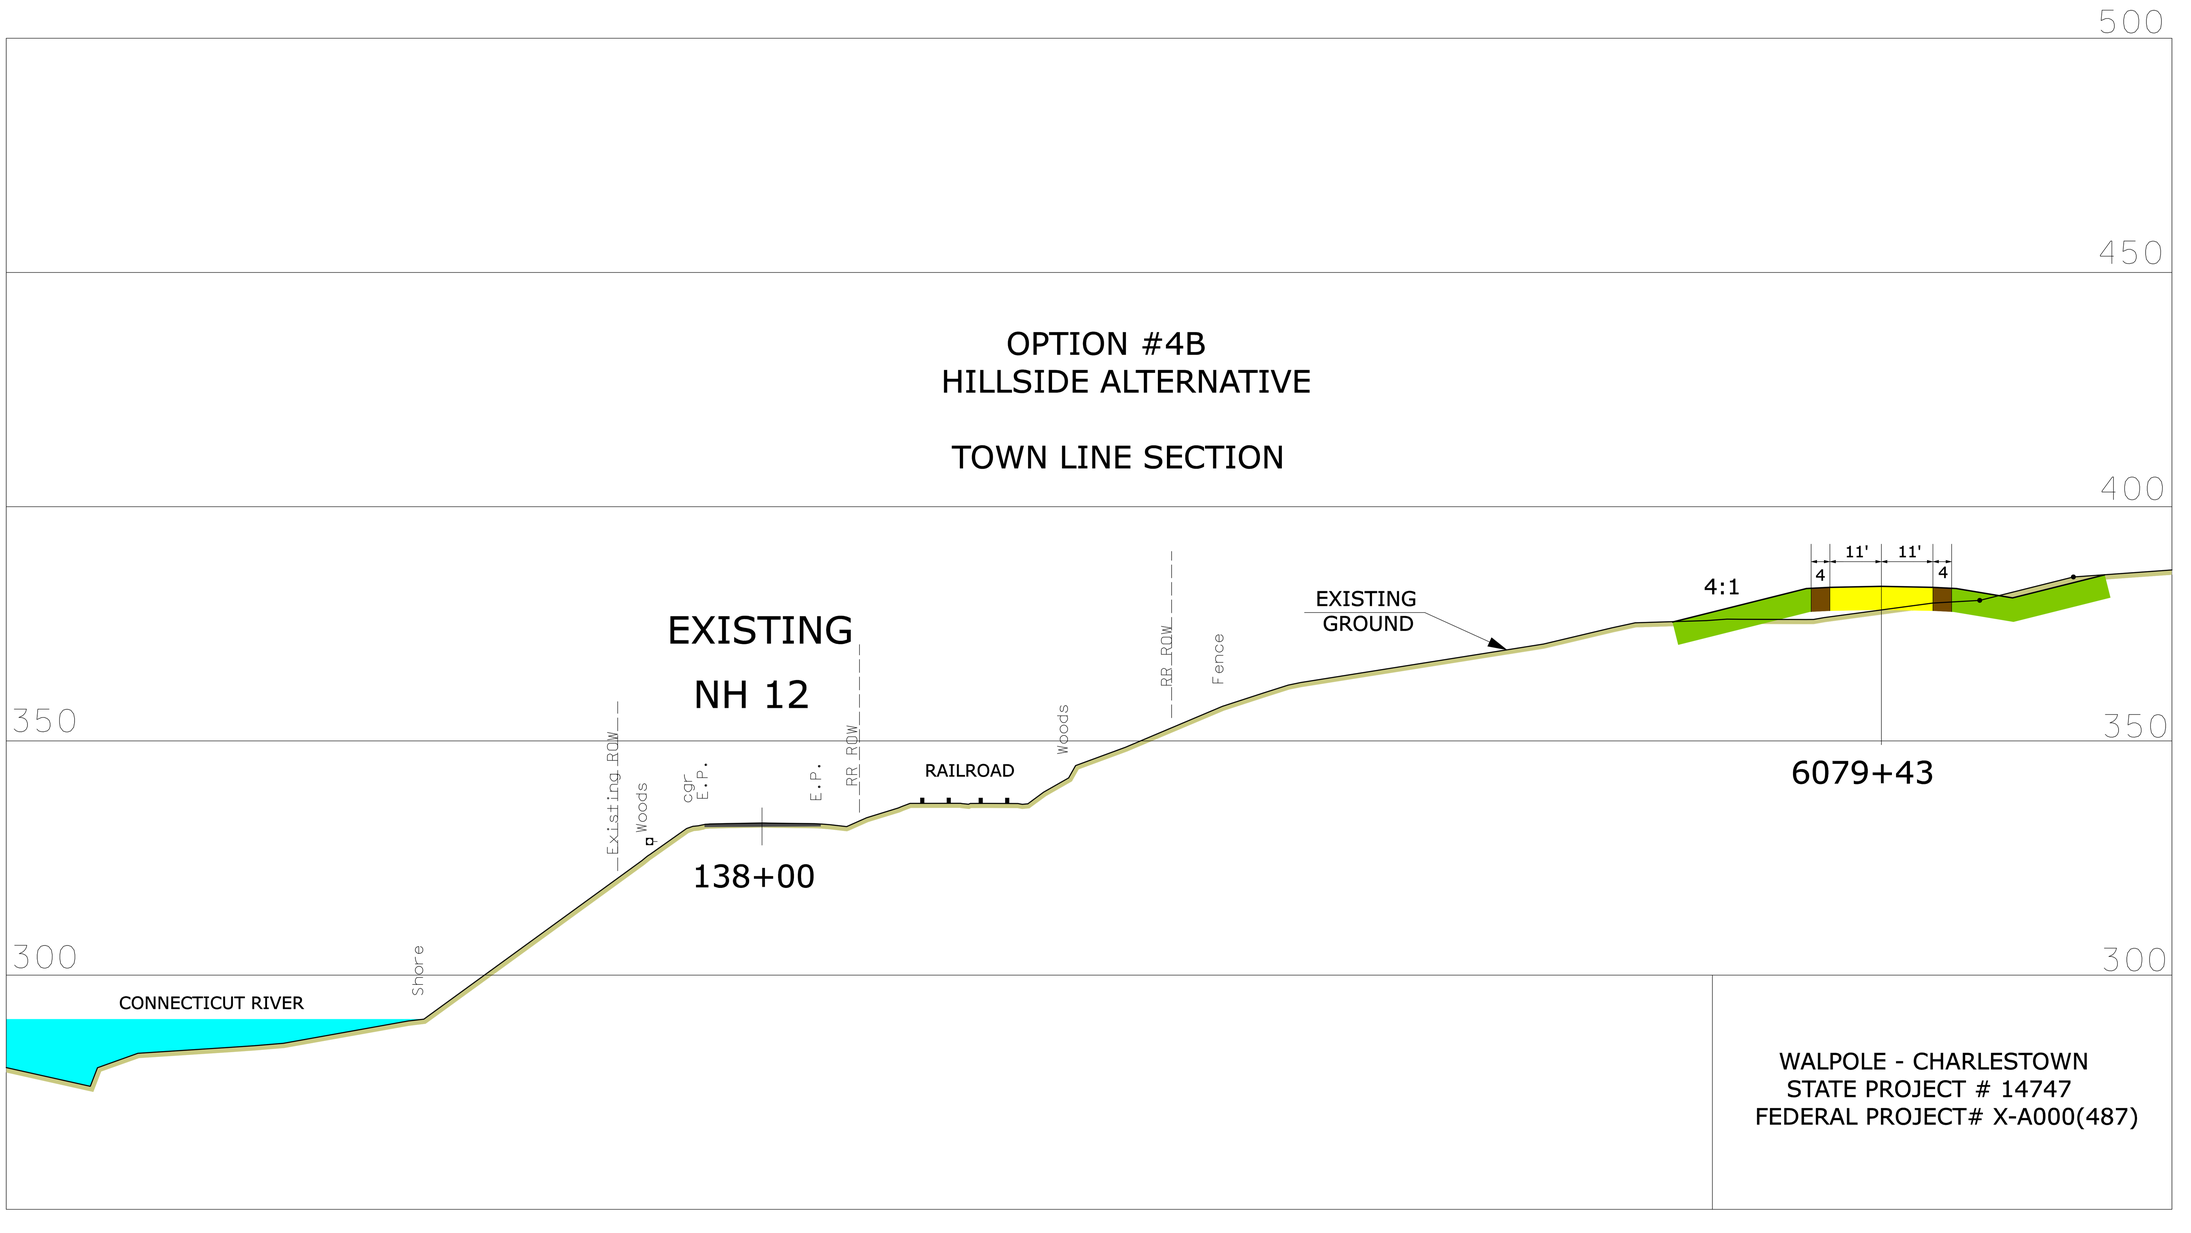
500
450
400
350
300
OPTION #4B
HILLSIDE ALTERNATIVE
TOWN LINE SECTION
11'
11'
4
4
4:1
EXISTING
GROUND
6079+43
EXISTING
NH 12
RR ROW
Fence
Woods
RAILROAD
Existing ROW
Woods
E.P.
E.P.
RR ROW
138+00
CONNECTICUT RIVER
Shore
WALPOLE - CHARLESTOWN
STATE PROJECT # 14747
FEDERAL PROJECT# X-A000(487)