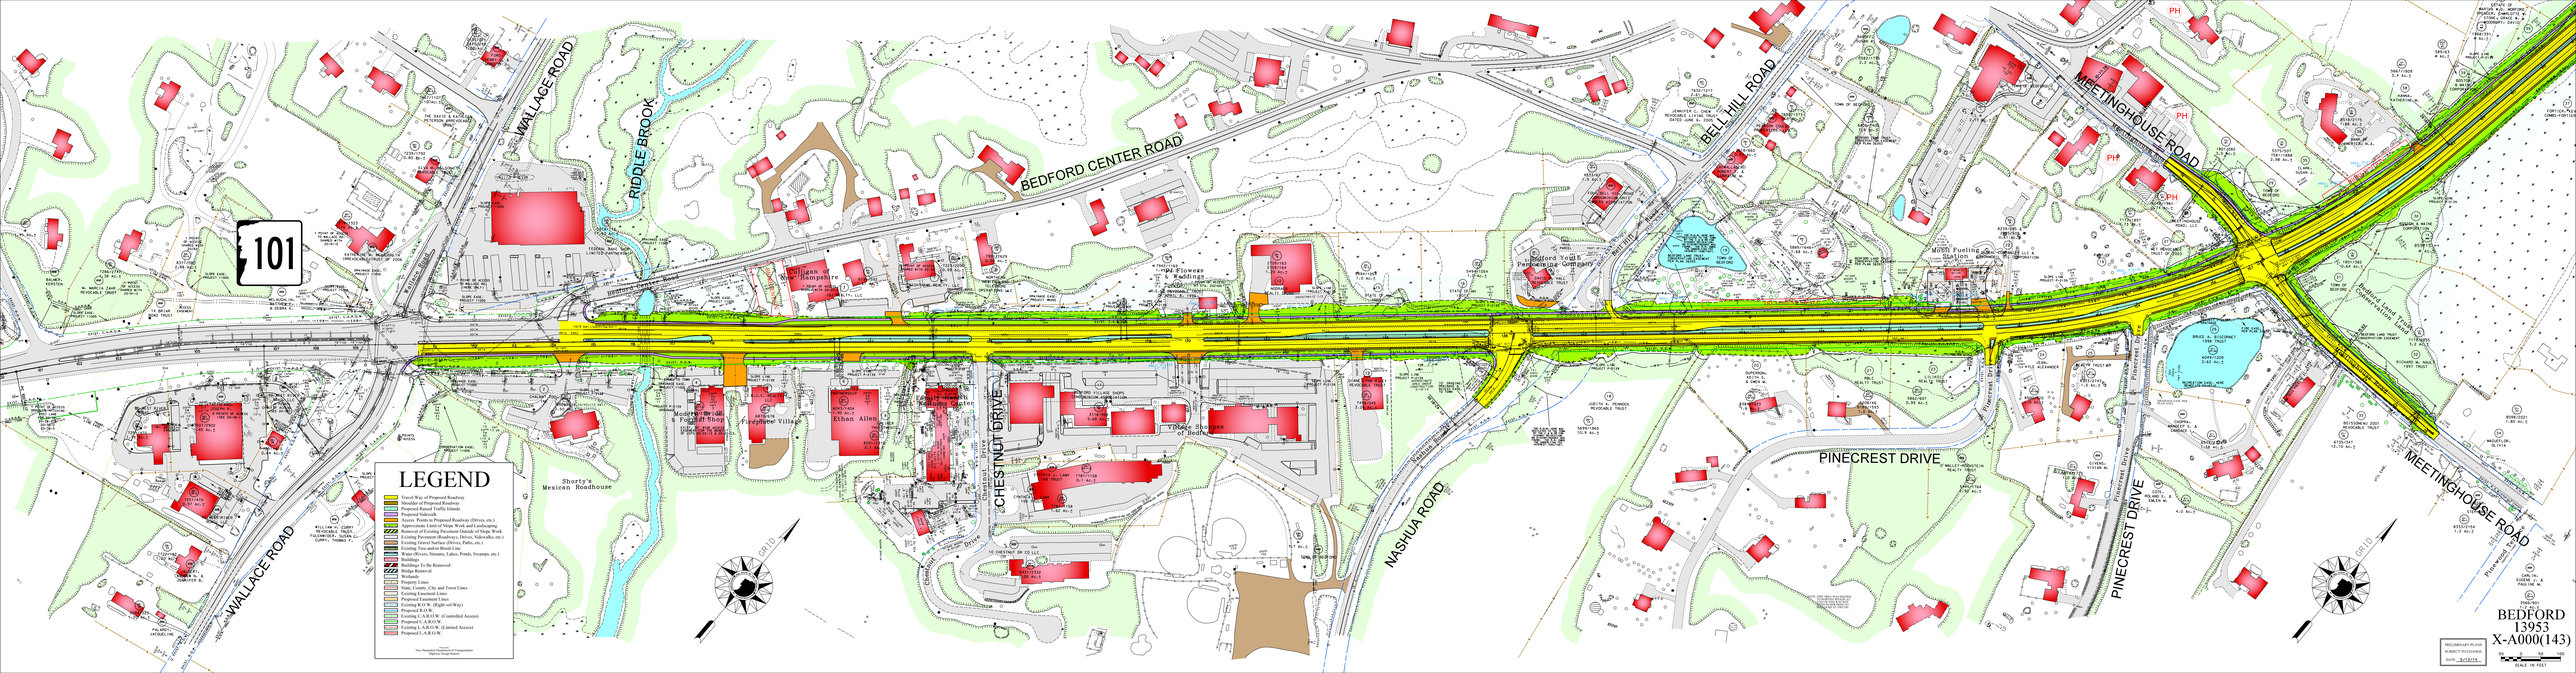
101
WALLACE ROAD
RIDDLE BROOK
BEDFORD CENTER ROAD
BELL HILL ROAD
MEETINGHOUSE ROAD
CHESTNUT DRIVE
NASHUA ROAD
PINECREST DRIVE
Shorty's Mexican Roadhouse
Fieldstone Village
Ethan Allen
Village Shoppes of Bedford
Bedford Yoga & Performance Company
Bedford Lanes Trust Conservation Land
LEGEND
Travel Way of Proposed Roadway
Shoulder of Proposed Roadway
Proposed Raised Traffic Islands
Proposed Sidewalk
Access Points to Proposed Roadways (Drives, etc.)
Proposed Permanent Limits of Roadway Construction
Removal of Existing Pavement Outside of Slope Work
Existing Pavement (Roadways, Drives, Sidewalks, etc.)
Existing Gravel Surface (Drives, Paths, etc.)
Existing Tree and/or Brush Line
Ponds, Streams, Streams, Lakes, Ponds, Swamps, etc.)
Buildings
Buildings To Be Removed
Bridge Removal
Wetlands
Property Lines
State, County, City and Town Lines
Existing Easement Lines
Proposed Easement Lines
Existing R.O.W. (Right-of-Way)
Proposed R.O.W.
Existing C.A.R.O.W. (Controlled Access)
Proposed C.A.R.O.W.
Existing L.A.R.O.W. (Limited Access)
Proposed L.A.R.O.W.
Commonwealth of Massachusetts
Department of Transportation
Highway Design Bureau
BEDFORD
13953
X-A000(143)
PRELIMINARY PLANS
SUBMITTED TO COUNTY
Date 5/15/14
SCALE IN FEET