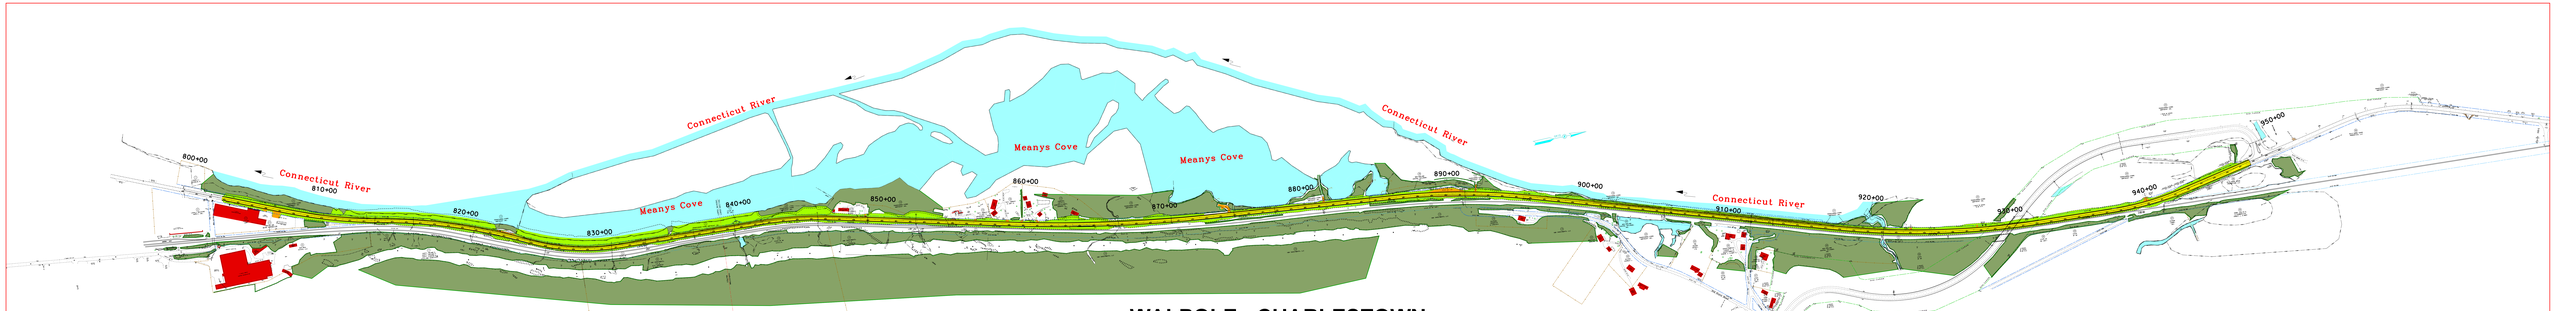

WALPOLE - CHARLESTOWN
X-A000(487)
14747

PUBLIC INFORMATIONAL MEETING
JUNE 8, 2016

LEGEND

- Limit Map of Proposed Roadway
- Number of Proposed Roadway
- Proposed Bituminous Curb
- Proposed Sidewalk
- Proposed Bituminous Approach Roadway (Drives, etc.)
- Approximate Limit of Slope, Work and Landscaping
- Proposed Bituminous Approach Roadway (Side Roads)
- Existing Permanent Roadways (Drives, Sidewalks, etc.)
- Existing Gravel Surface (Drives, Paths, etc.)
- Existing Bituminous Curb
- Water Rivers, Streams, Lakes, Ponds, Swamps, etc.
- Wetlands
- Buildings To Be Removed
- Buildings Removed
- Wetlands
- Property Lines
- Existing Utility Poles and Down Guys
- Existing Transmission Lines
- Existing Telephone Lines
- Existing R.O.W. (Right of Way)
- Proposed R.O.W.
- Existing C.A.O.N. (Controlled Access)
- Proposed C.A.O.N.
- Existing L.A.O.N. (Limited Access)
- Proposed L.A.O.N.

Note: Symbols are not to scale or representative of actual feeding locations

PRELIMINARY PLANS
SUBJECT TO CHANGE
DATE 6-8-16

New Hampshire DOT
Department of Transportation