Windham

Tax Map 13B Lot 80

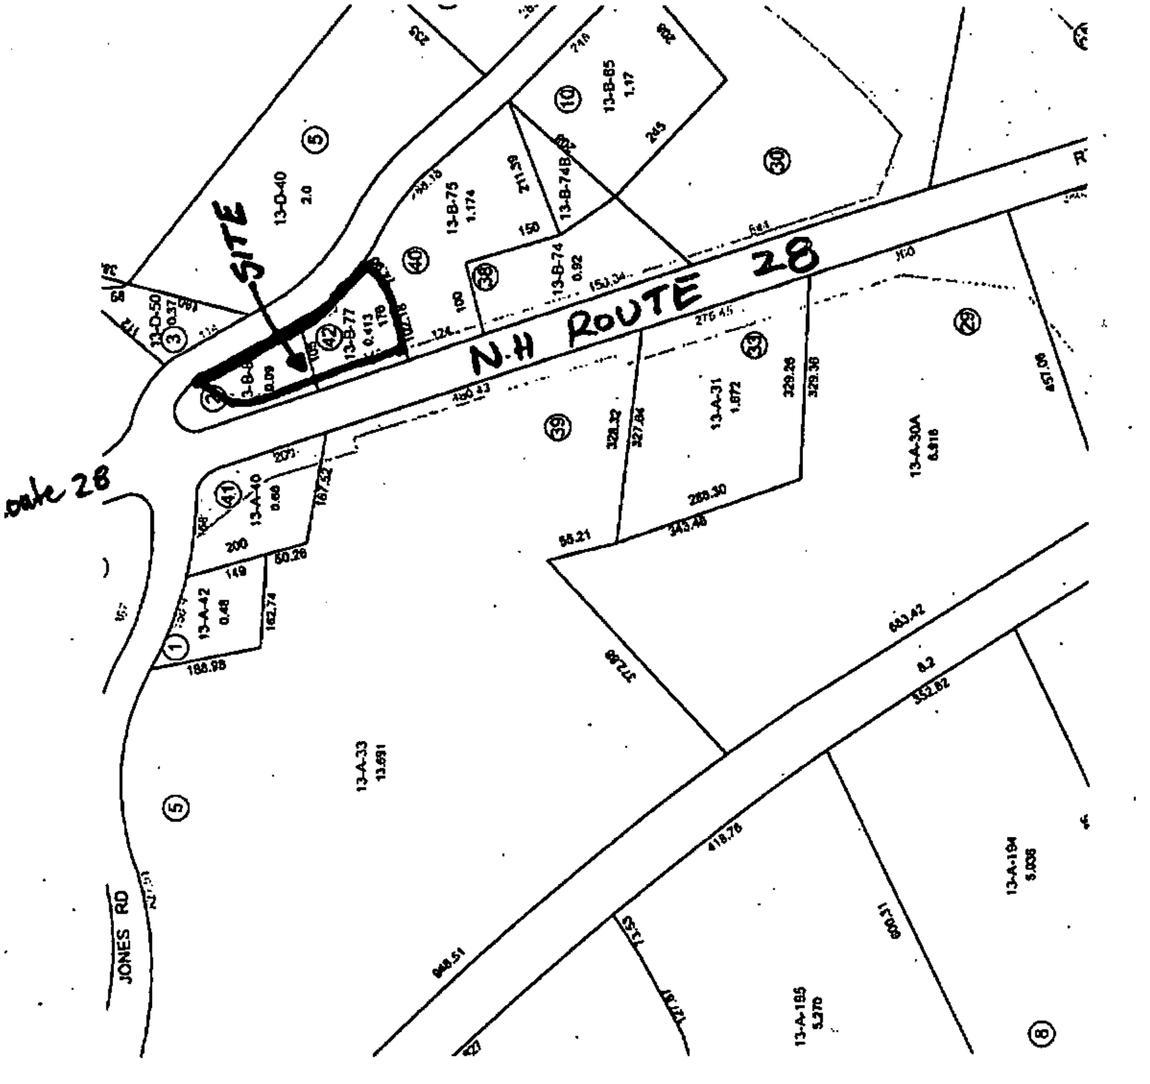

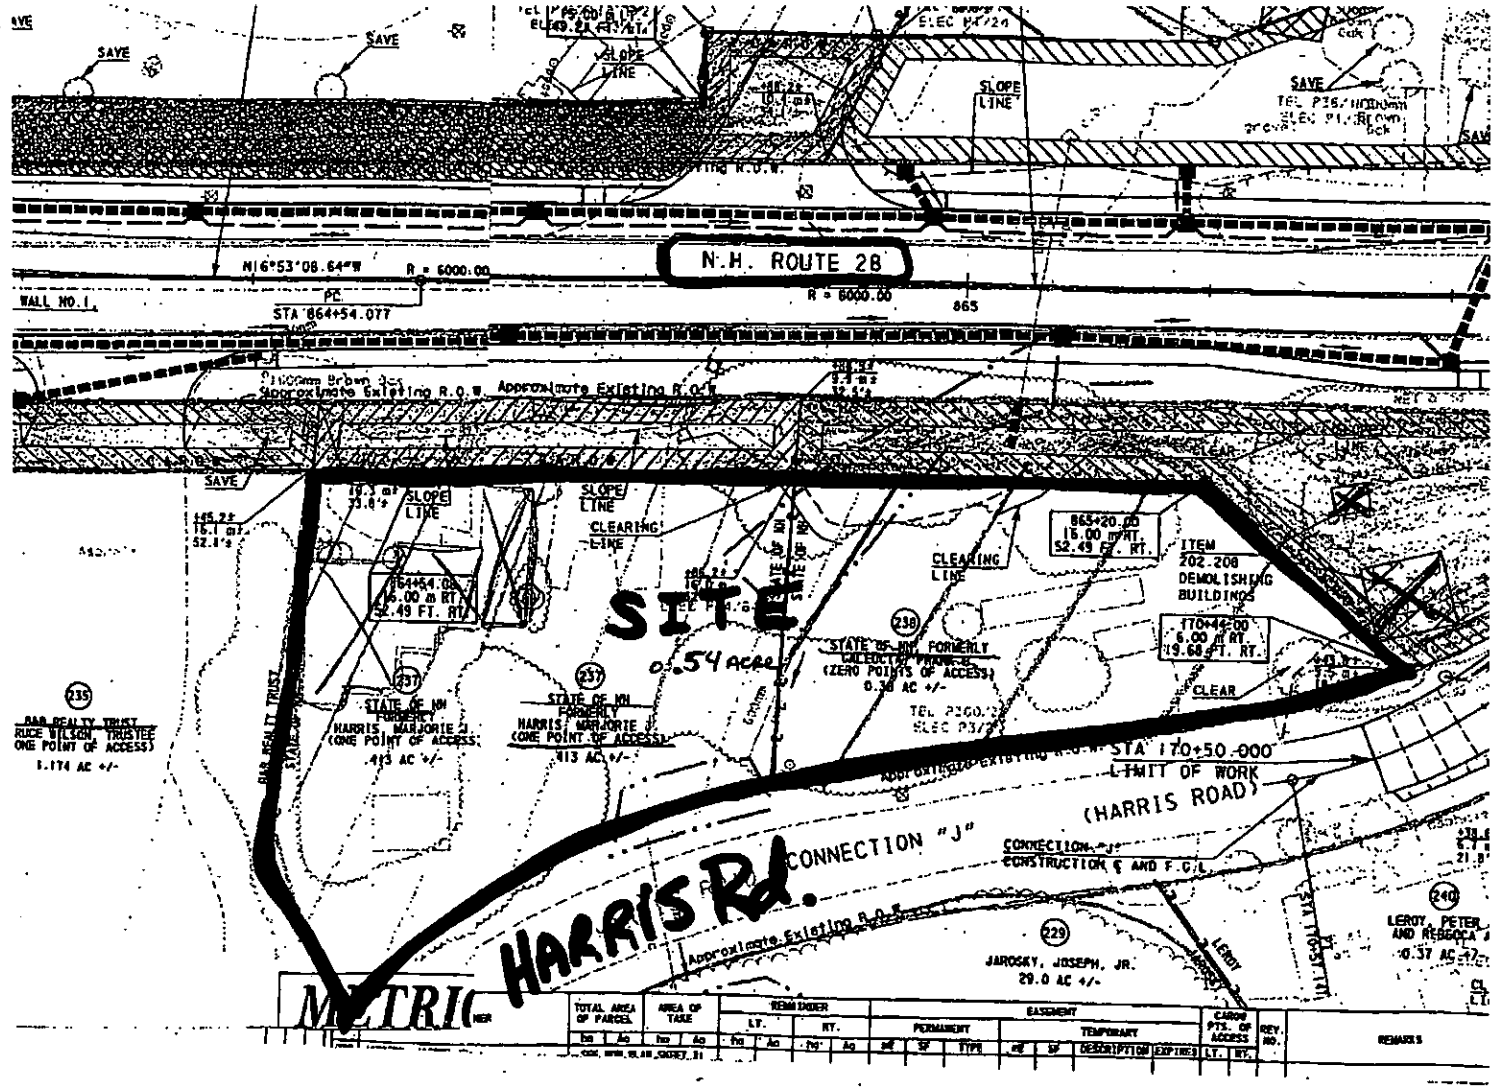
N.H. ROUTE 28
SITE
0.54 ACRE
HARRIS Rd.
CONNECTION "J"
(HARRIS ROAD)
STA 170+50.000
LIMIT OF WORK
ITEM
202.208
DEMOLISHING
BUILDINGS
STATE OF NH
FORMERLY
HARRIS, MARJORIE J.
(ONE POINT OF ACCESS)
.413 AC +/-
STATE OF NH
FORMERLY
CALEDONIA FRANK B.
(ZERO POINTS OF ACCESS)
0.38 AC +/-
JAROSKY, JOSEPH, JR.
29.0 AC +/-
LEROY, PETER
AND REBECCA
0.37 AC +/-
BAR REALTY TRUST
RUCE WILSON, TRUSTEE
ONE POINT OF ACCESS)
1.174 AC +/-
WALL NO. 1
STA 864+54.077
R = 6000.00
SAVE
SLOPE
LINE
CLEARING
LINE
CLEAR
Approximate Existing R.O.W.
TOTAL AREA OF PARCEL
AREA OF TAKE
REMAINDER
EASEMENT
PERMANENT
TEMPORARY
CARGO PTS. OF ACCESS
REV. NO.
REMARKS